STATE OF VERMONT
AGENCY OF TRANSPORTATION

TRAFFIC SIGN SUMMARY SHEET 43

MILE MARKER, STATION OR SIGN NUMBER	SIGN LEGEND	SIGN DIMENSIONS EA	WIDTH (in)	HEIGHT (in)	NEW & SALVAGED SIGNS "A"	"B"	SALV SIGN	SALV TIS	EXIST POST RETAIN	SALVAGE	NEW SIGN POSTS NO. OF POSTS	FLANGED CHANNEL lb/ft 1.12	2.0	3.0	SQUARE STEEL (in) lb/ft 1.75 1.88	2.0 2.42	2.5 3.35	ANCHOR	SLEEVE	TUBULAR ALUMINUM DIA (in) lb/ft 3.0 1.3	4.0 1.7	4.0Mod 1.7	TUBULAR STEEL DIA (in) lb/ft FND-ATION	3.0 7.6	3.5 9.0	4.0 10.8	5.0 14.6	W-SHAPE STEEL FTG. SIZE 24"	30"	WEIGHT	POST SIZE	SIGN FRAME	REMARKS	SIGN DETAIL DETAIL ON SHEET NUMBER	STD. SHEET NUMBER
INT#11 0.150 RAMP A RT		1	36	36	9.00						2					X		2															W3-1a		
0.230 RAMP A RT		1 1 1	24 24 24	12 12 12	2.00 2.00 2.00																												M3-2 BLACK ON WHITE M3-4 BLACK ON WHITE M4-5 GREEN ON WHITE		
		1 1 1	24 24 30	24 24 24	4.00 4.00 5.00																												M1-4 M1-4 M1-5		 E-136B
		1 1 1	21 21 21	15 15 15	2.19 2.19 2.19						2												2	X							#3A	M6-1 BLACK ON WHITE M6-1 BLACK ON WHITE M6-1 GREEN ON WHITE		
0.270 RAMP A RT	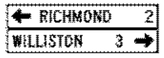	1 1	72 72	12 12	6.00 6.00						2					X		2																D1-1a D1-1a		E-123 E-123
0.310 RAMP A RT		1 1 1	72 72 36	10 10 24	5.00 5.00 6.00																												VD-502G VD-502G BACK TO BACK R5-1a		
	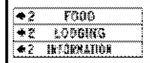	1 1 1	72 72 72	10 10 10	5.00 5.00 5.00						2										X													VD-502F VD-502L VD-502I		
0.352 RAMP A LT		1 1	24 30	30 30	5.00 6.25																												R4-7 BACK TO BACK R1-1		
		1	18	18	2.25						1					X		1	1														OM1-1		
0.355 RAMP A RT		1 1	30 30	30 30	6.25 6.25																												R1-1 BACK TO BACK R5-1		
		1 1	36 36	12 12	3.00 3.00						1										X													R6-1L BACK TO BACK R6-1R		
INT#11 0.030 RAMP B RT		1	36	36	9.00																												VR-046		E-142
		1	36	36	9.00						2												2	X									VR-002		E-142
0.085 RAMP B RT		1	30	30	6.25						1					X		1															R3-2		
												FT	FT	FT	FT	FT 87.4	FT		EA. 1	LB 21.1	LB 64.0	LB		LB 369.5	LB	LB	LB								
		SUBTOTALS SHEET 43			SF 133.82	SF	EA.	SF				FT			FT 87.4					LB 85.1			EA. 4	LB 369.5				EA.	EA.	LB				

FINAL POST LENGTHS ARE TO BE DETERMINED IN THE FIELD. POST SIZES ARE COMPUTED BASED ON INFORMATION FURNISHED ON THE STANDARD SHEETS AND THE VTRANS "SIGN POST DESIGN GUIDELINE".

PROJECT NAME: WATERBURY - WINOOSKI
PROJECT NUMBER: IMG SIGN(18)

FILE NAME: 090124 tss int11 12.xls
PROJECT LEADER: CRB
DESIGNED BY: BDB
TRAFFIC SIGN SUMMARY SHEET # 43
PLOT DATE: 10/27/2009
DRAWN BY: SRB
CHECKED BY: DAM
SHEET 101 OF 174