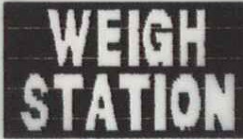


TRAFFIC SIGN SUMMARY SHEET									
MILEMARKER, STATION, OR SIGN NUMBER	SIGN LEGEND	SIGN DIMENSIONS	NEW AND SALVAGED SIGNS				EXISTING POS		
			"A"	"B"	SALV. SIGN	SALV. T.I.S.	RET.	DRILL	REM
SOUTHBOUND MM 69.60 OUTSIDE					1				
SOUTH BOUND MM 69.00		12" x 36"	3						
SOUTHBOUND MM 68.54 OUTSIDE					2				
									
SOUTHBOUND REST AREA STA. 11+50 RT.		36' X 36' (SEE REST AREA LAYOUT)	9.0						
SOUTH BOUND MM 67.64 OUTSIDE					1				
SOUTHBOUND MM 60.55 OFFRAMP GORE					1				
SOUTHBOUND MM 60.48 OFF RAMP LT					4				
									
SOUTHBOUND MM 60.48 OFF RAMP RT					4				1
									
FINAL POST LENGTHS ARE TO BE DETERMINED IN THE FIELD. POST SIZES ARE COMPUTED BASED ON INFORMATION FURNISHED ON THE STANDARD SHEETS AND THE DESIGN DIVISION'S "SIGN POST DESIGN MANUAL".			SF.	SF.	EA.	SF.			
TOTALS			9.0		13				