



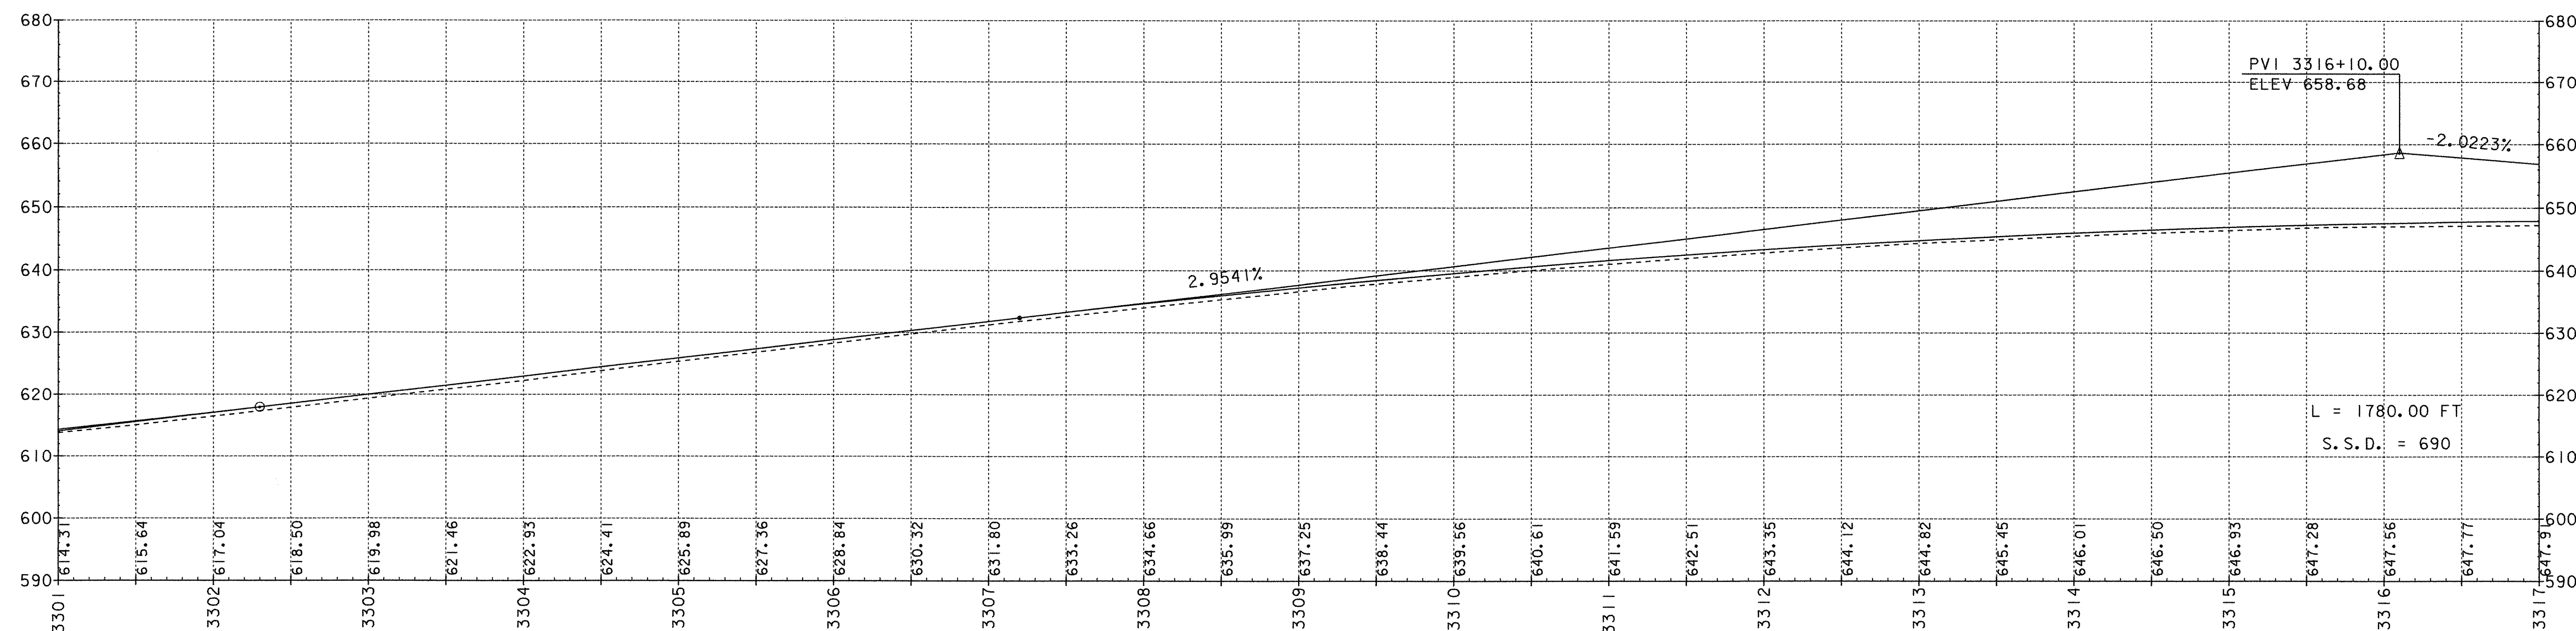

**SOUTHBOUND GRADE PROFILE ALONG MEDIAN SIDE (REFER TO TYPICAL SHEET)**  
**STA. 3301+00 - 3317+00**

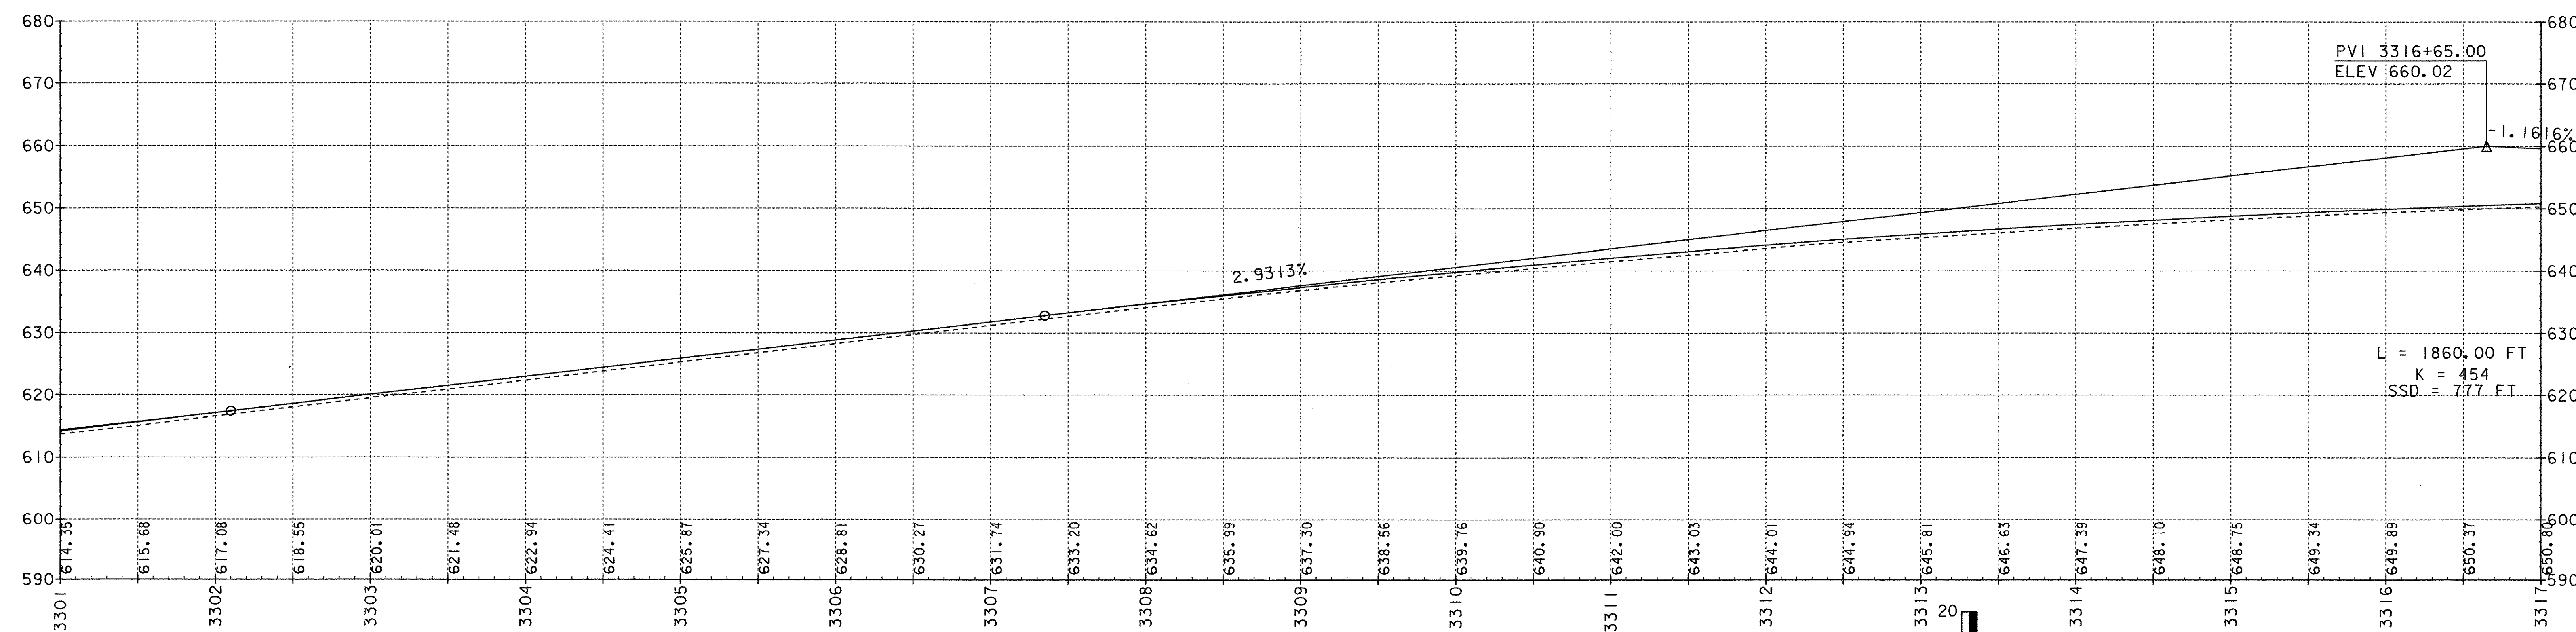

**NORTHBOUND GRADE PROFILE ALONG MEDIAN SIDE (REFER TO TYPICAL SHEET)**  
**STA. 3301+00 - 3317+00**

| DATUM      |           |
|------------|-----------|
| VERTICAL   | NAVD88    |
| HORIZONTAL | NAD83(92) |

SCALES IN FEET



|                                              |                              |                              |             |
|----------------------------------------------|------------------------------|------------------------------|-------------|
| PROJECT:<br>FAIRFAX - FAIRFIELD - ST. ALBANS |                              | PROJECT NO.:<br>IM 089-3(27) |             |
| DESIGN FILE NAME:                            | /87A007B/DESIGN/DA007XSI.DGN |                              |             |
| IPARM FILE NAME:                             | DA007P03                     | PLOT DATE:                   | 04-OCT-2000 |
| SURVEYED BY:                                 | ORVIS                        | SURVEY DATE:                 | 6/98        |
| SQUAD LEADER:                                | DELLA SANTA                  | DRAWN BY:                    | SQUAD B     |
|                                              |                              | SHEET:                       | 54 OF 370   |