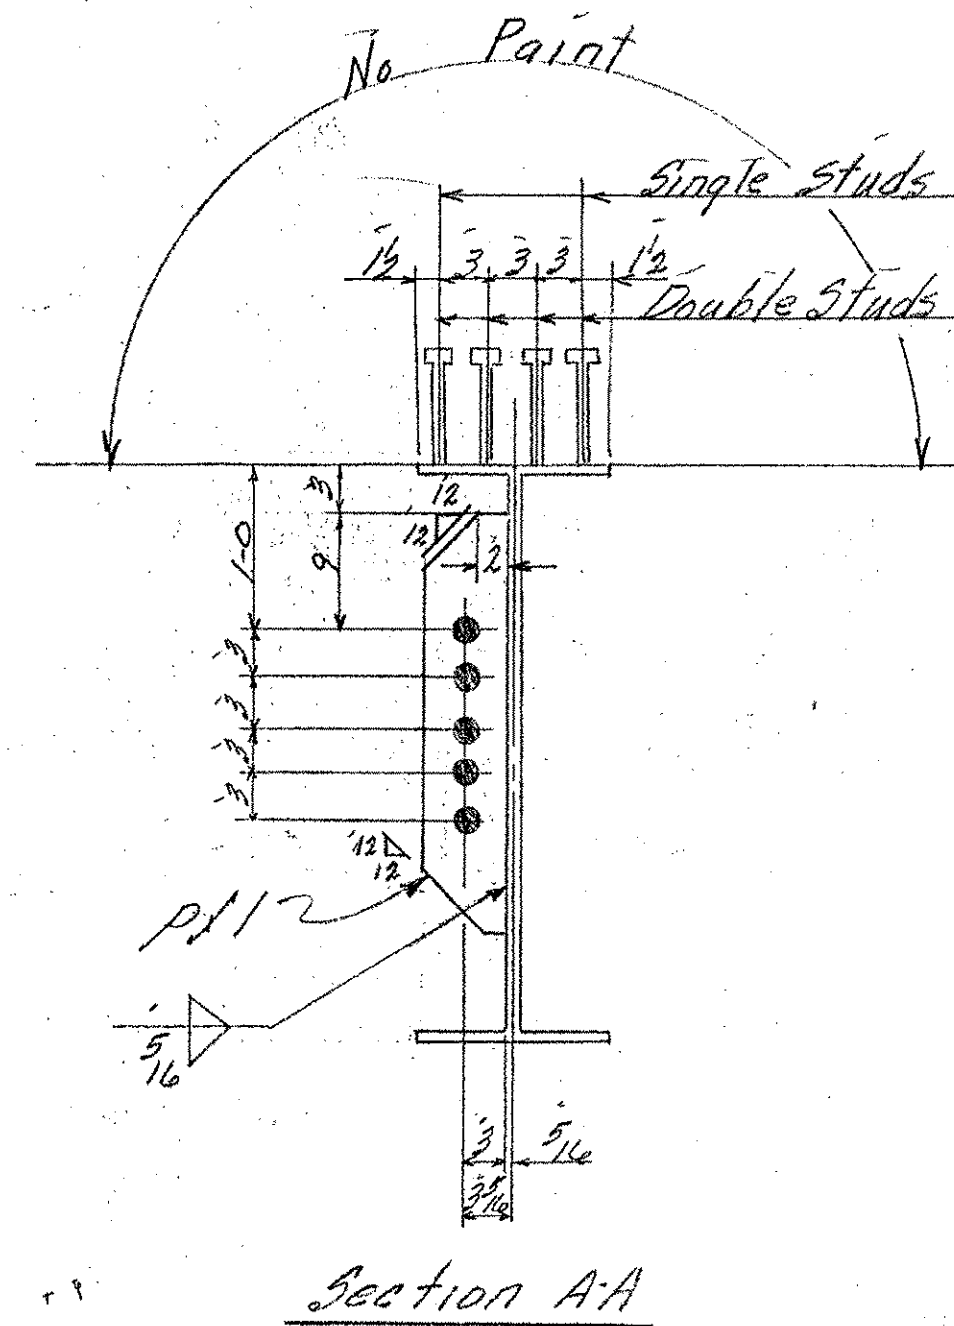


[illegible]

JOB NO.		SHEET NO.			
ASTM-A36		BILL OF MATERIAL			
NO. PIECES	MARK	DESCRIPTION	LENGTH		WEIGHT
			FT.	IN.	
		BEAM			
1	SB1	2C WF 135	53	3	ord. AB6662 7189 ✓
1	pd1	Bar 8x2	27	1	ord. AB66679 368 ✓
1	pd1	Bar 7x1	1	1	Res Q22-D
1	pd1	do	1	1	52 ✓
1	pd1	8x1/4	1	7	Res 844 13 ✓
2	pd1	Bar 5x2	2	6	Res Q22-D 43 ✓
1	pd1	Bar 8x2	2	0	ord. AB66679 27 ✓
		4" x Weld	2	4	2 ✓
		5 1/2" x Weld	69	10	-25" 17 ✓
					4419
					7711
		Cont. 66-1184-226			
366		2 1/2" Star Studs	0	7	51K 368 ✓
					8087

		DATE		PROJECT <i>T89 Over Approach Road</i>		PRINT RECORD	
DRAWN BY	<i>LC</i>	<i>11-8-66</i>	LOCATION	<i>Georgia-Fairfax-Fairfield-2.1.11.11.11.11</i>		NO.	FOR DATE
OK'D BY	<i>RLM</i>	<i>11-18-66</i>	CUSTOMER	<i>Lane Constr. Co.</i>		<i>3</i>	<i>APP 11-21</i>
HOLES	<i>15 #10's Noted</i>		ARCHITECT	<i>State of VT Dept of High</i>		<i>2</i>	<i>STOP 11-21</i>
BOLTS	<i>None</i>		JOB NO.	<i>66-1084-200</i>		<i>10</i>	<i>Shop 12-5</i>
PAINT	<i>Red Lead</i>		SHEET NO.	<i>66-1084-226</i>		<i>2</i>	<i>STATE 12-6</i>
	<i>W. J. (11-18-66)</i>			<i>30000 51000</i>		<i>2</i>	<i>LAVE 12-28</i>