Bundle #1 M

MISC. Plotted Surveys

M Original Sheets

Alburg 152D Rutland Railroad over TH#34

Brandon T-12/1958 TH#15, B23 over Neshobe River

Bridgewater ST28-L US#4 just east of W. Bridgewater

Cambridge TH#31, B30 over Brewster River

Castleton T-6/1957 TH#12, B37 over Castleton River

Hyde Park SA#2, B8 over St. J & L.C. R.R.

Lowell TA/1955 TH#15, B44 over Burgess Branch

Manchester SA39/1952 TH#6, B6 over Lye Brook


Middlebury TA/1951 TH#31, B over Otter Creek


Middletown Springs TI/1959 TH#20, B20 over Poultney River

Mount Holly S0143(1)SA SA#1, B75 over Star Lake Outlet

Pawlet ST15-IL VH#30, B73 over Flower Brook

Jan. 72
MCC
Bridge

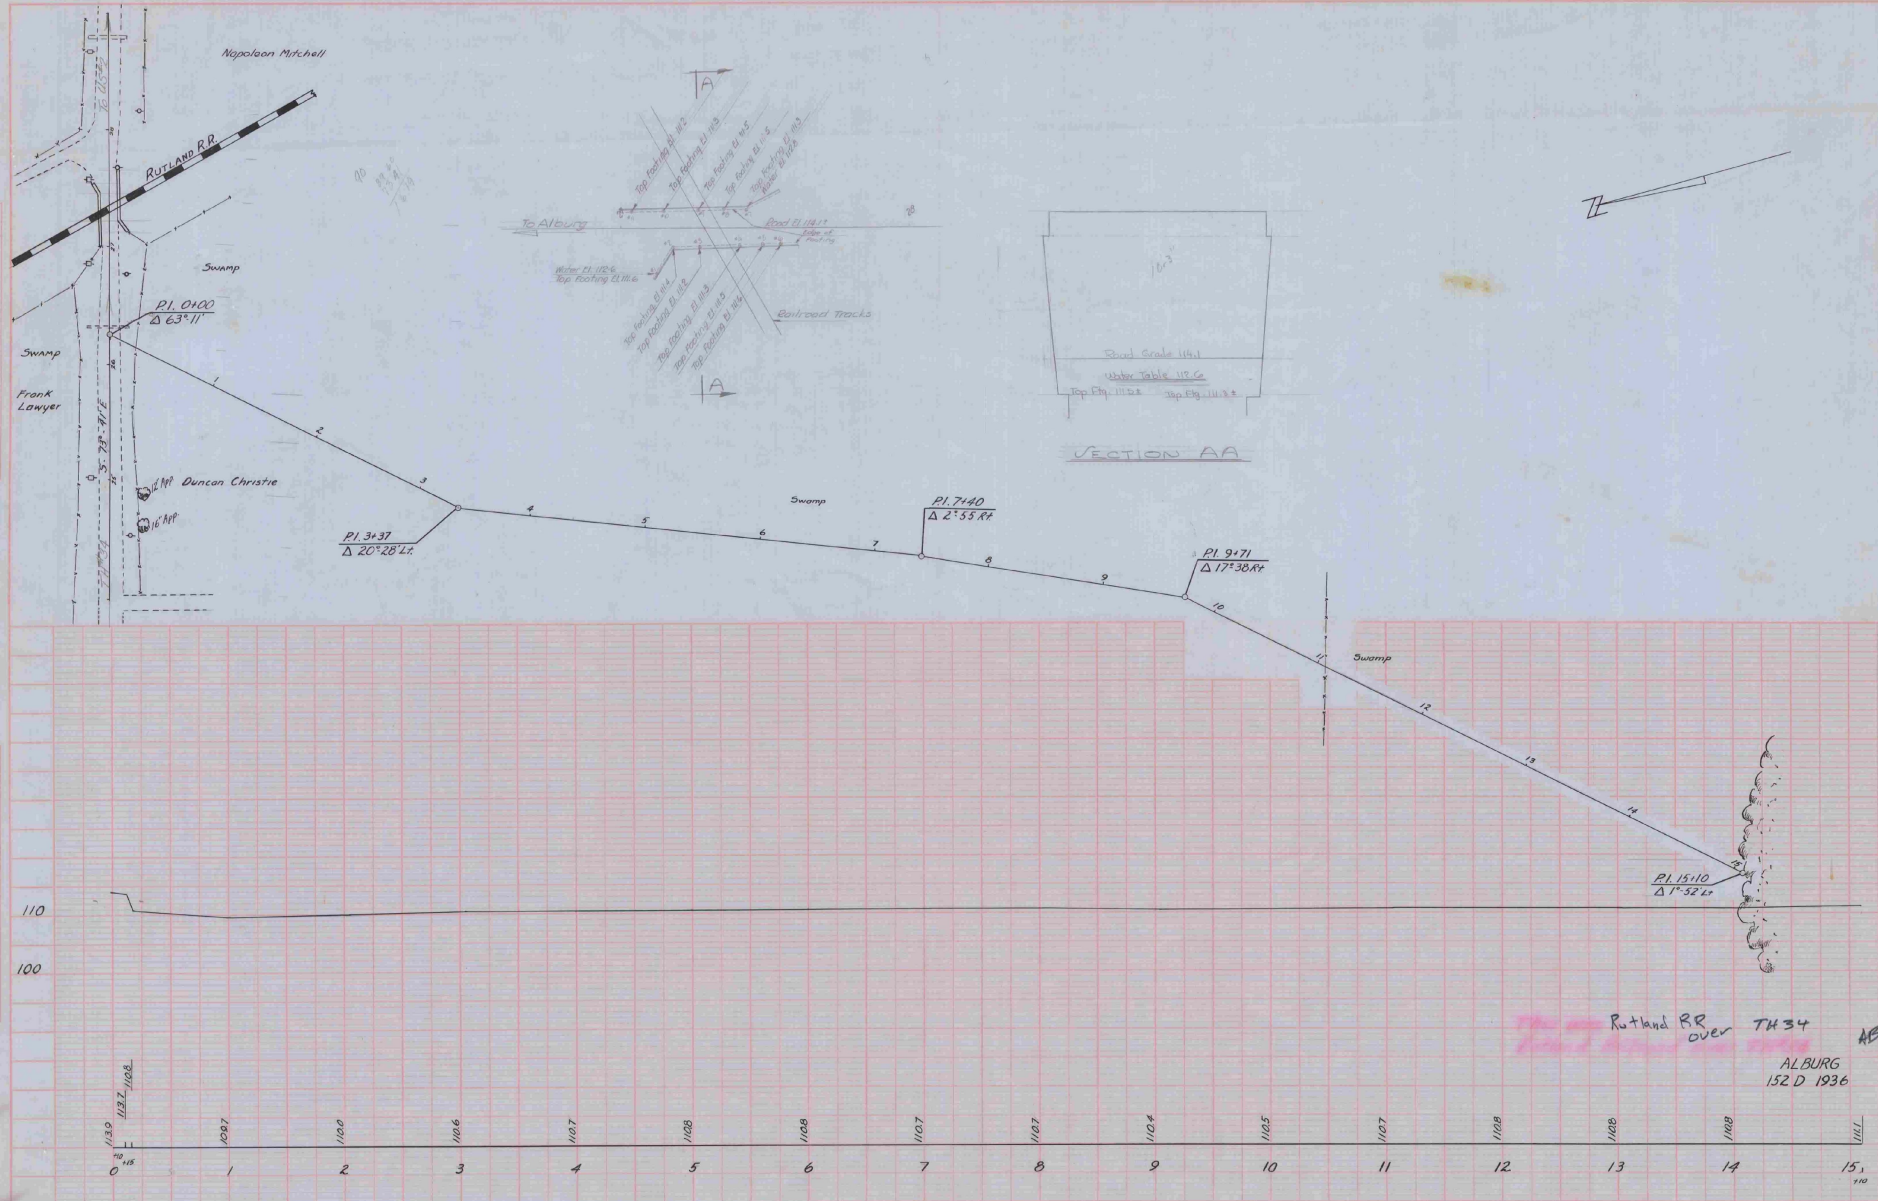

Napolaon Mitchell
Rutland R.R.
Swamp
P.I. 0+00
Δ 63°11'
Swamp
Frank Lawyer
S 73° 39' E
16" Mpl. Duncan Christie
16" App.
P.I. 3+37
Δ 20°28' Lt.
Swamp
P.I. 7+40
Δ 2°55 Rt
P.I. 9+71
Δ 17°38 Rt
Swamp
P.I. 15+10
Δ 1°-52 Lt
Road El 114.1
Edge of Roadway
Water El. 112.6
Top. Footing El. 111.6
Top Footing El 112
Top Footing El 113
Top Footing El 113
Top Footing El 114
Railroad Tracks
Top Footing El 112
Top Footing El 113
Top Footing El 114
Top Footing El 113
Top Footing El 113
Top Footing El 114
Top Roof Slab El 113.3
Water El 112.6
A
A
Road Grade 114.1
Water Table 112.6
Top Ftg. 111.2±
Top Ftg. 111.3±
SECTION AA
110
100
110
100
Rutland RR over TH 34
ALBURG
152 D 1936
AB
1130
113.7
1108
1097
1100
1106
1107
1108
1108
1107
1107
1104
1105
1107
1108
1108
1108
1111
0
1
2
3
4
5
6
7
8
9
10
11
12
13
14
15,

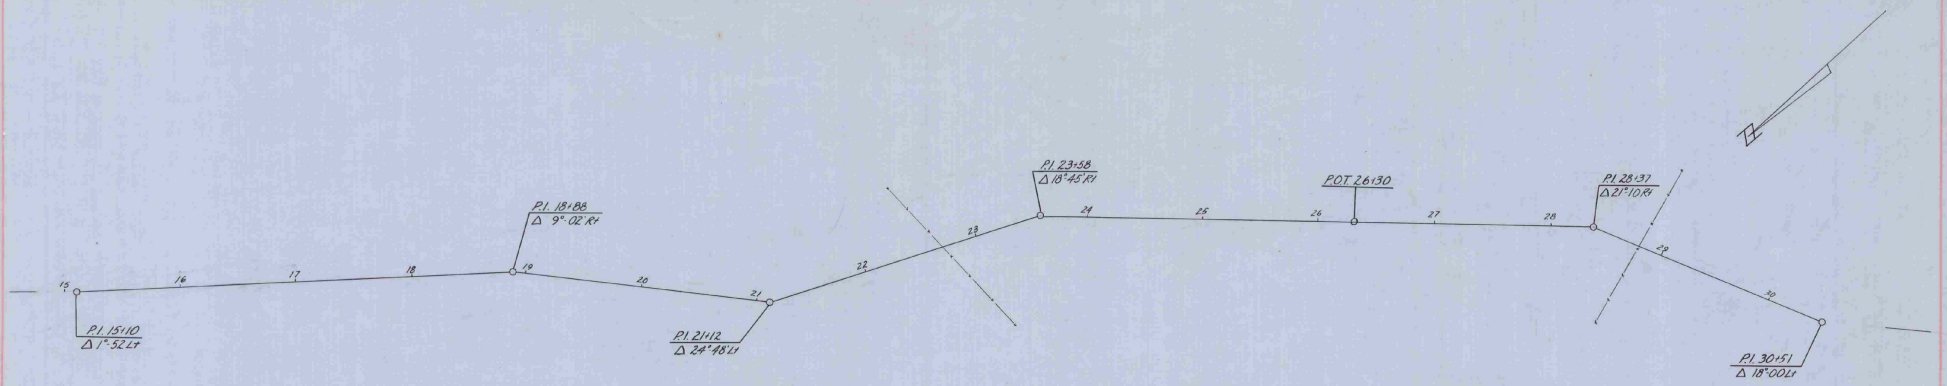





ALBURG
152 D 1936


AB

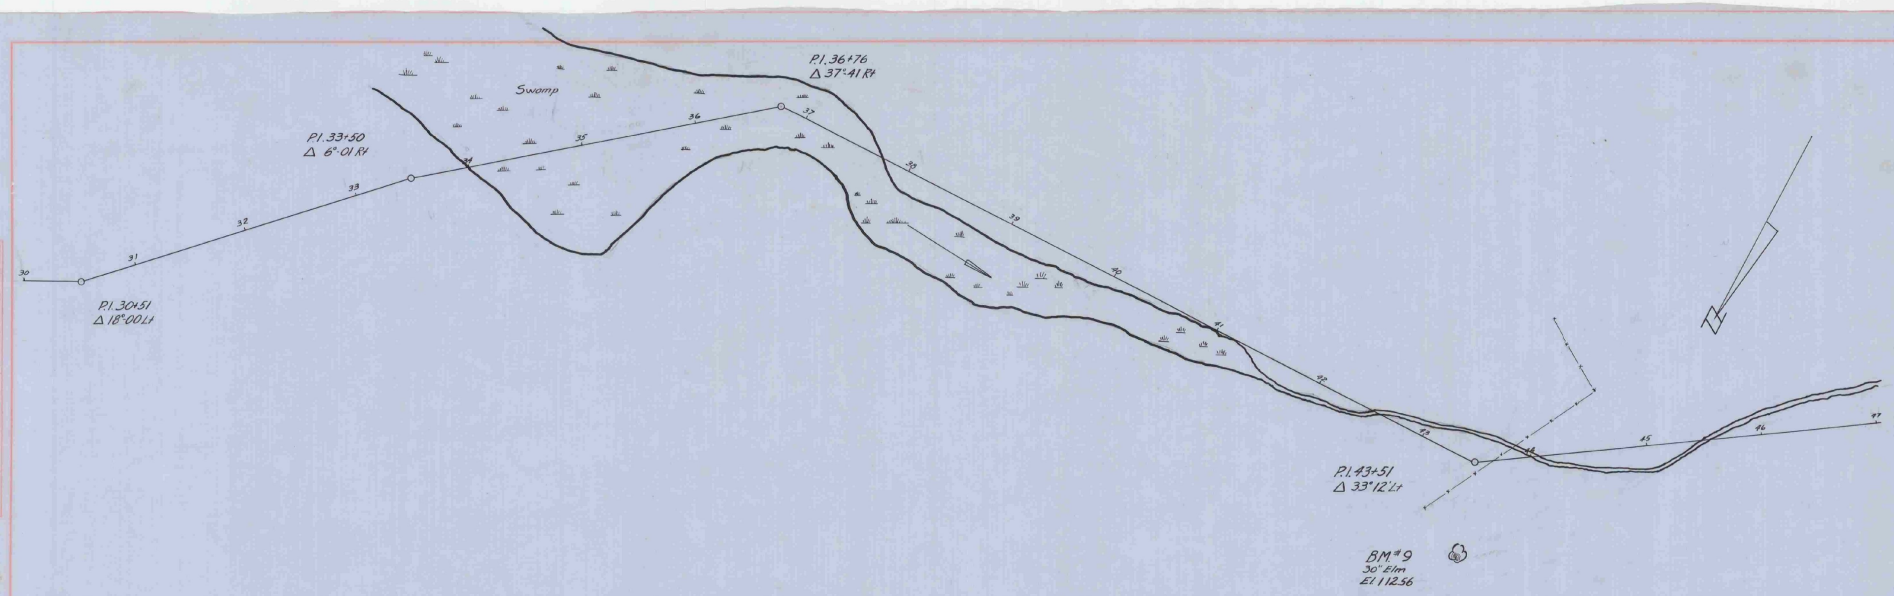
P.I. 36+76
Δ 37°41 Rt
Swamp
P.I. 33+50
Δ 6°01 Rt
P.I. 30+51
Δ 18°00 Lt
P.I. 43+51
Δ 33°12 Lt
BM #9
30" Elm
El 112.56

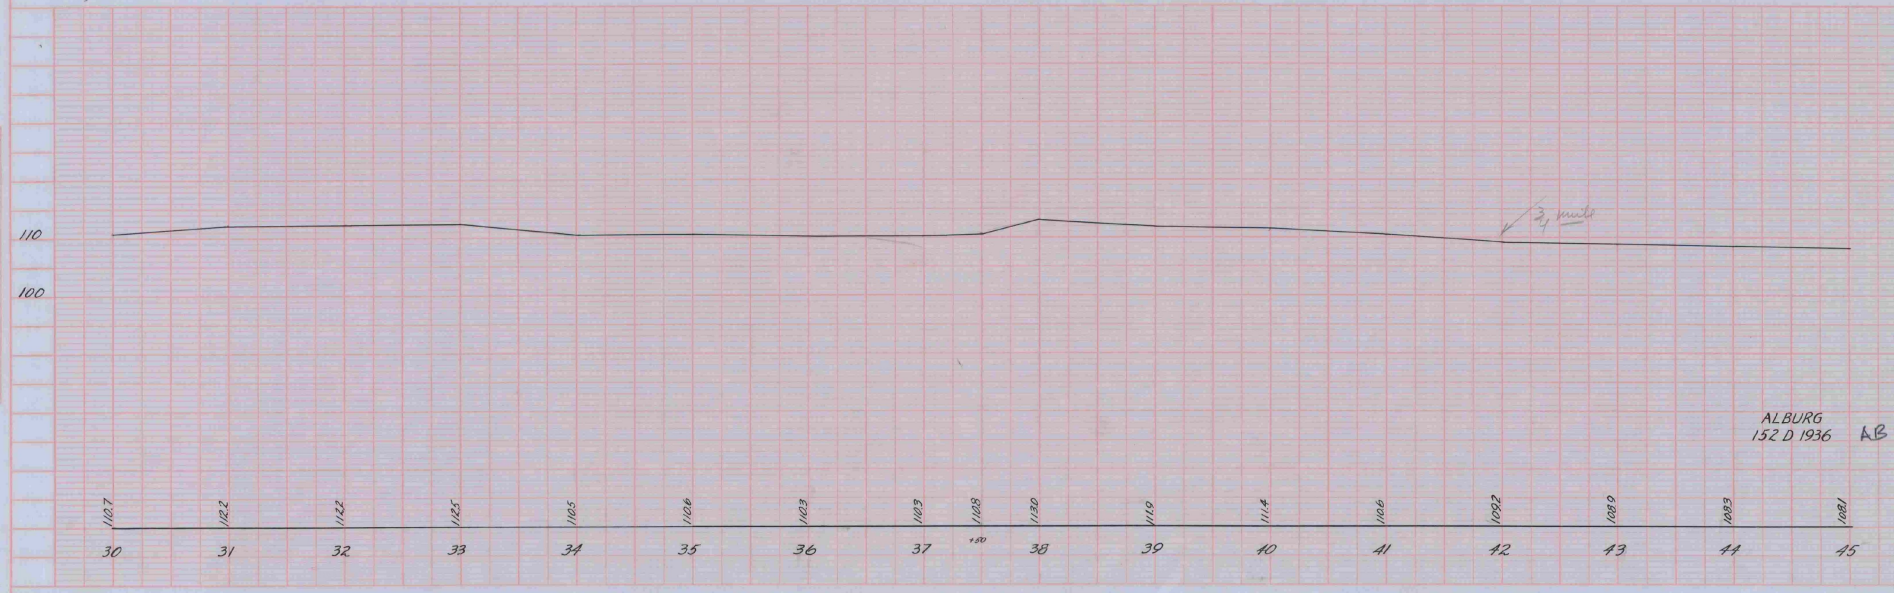
110
100
ALBURG
152 D 1936
AB
112.7
112.2
112.2
112.5
110.5
110.6
110.3
110.3
110.8
113.0
111.9
111.4
110.6
109.2
108.9
109.3
108.1
30
31
32
33
34
35
36
37
38
39
40
41
42
43
44
45

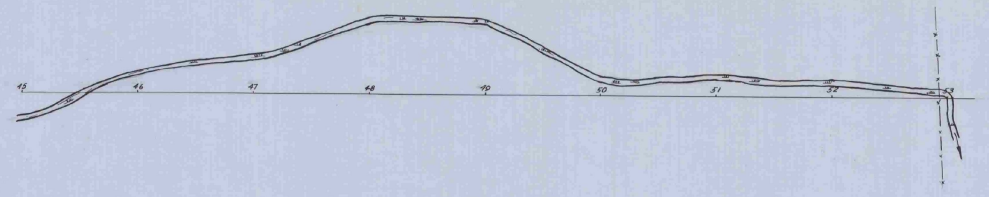




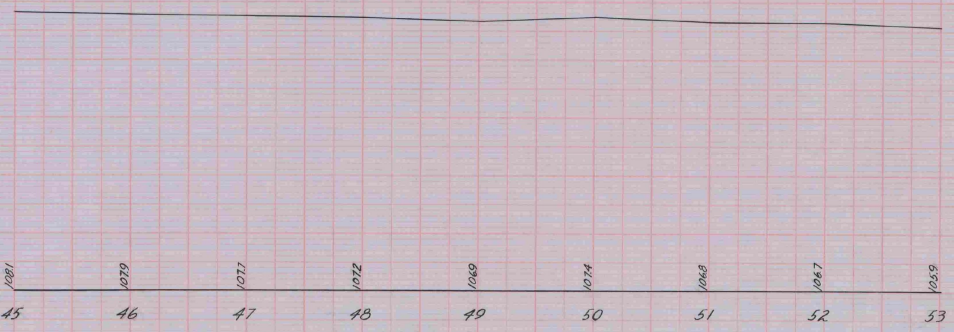


110
100

ALBURG
152 D 1936


AB

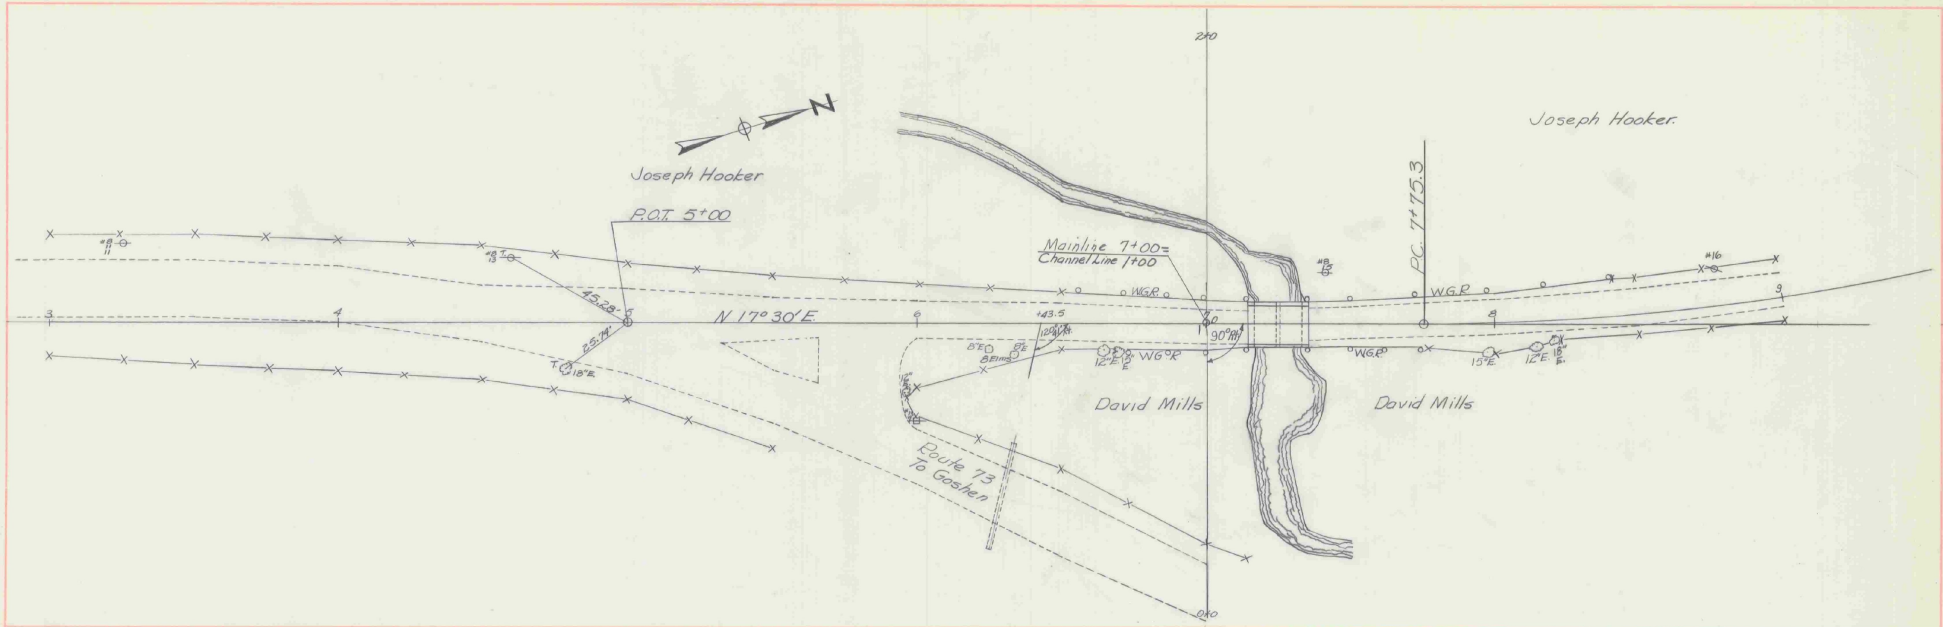


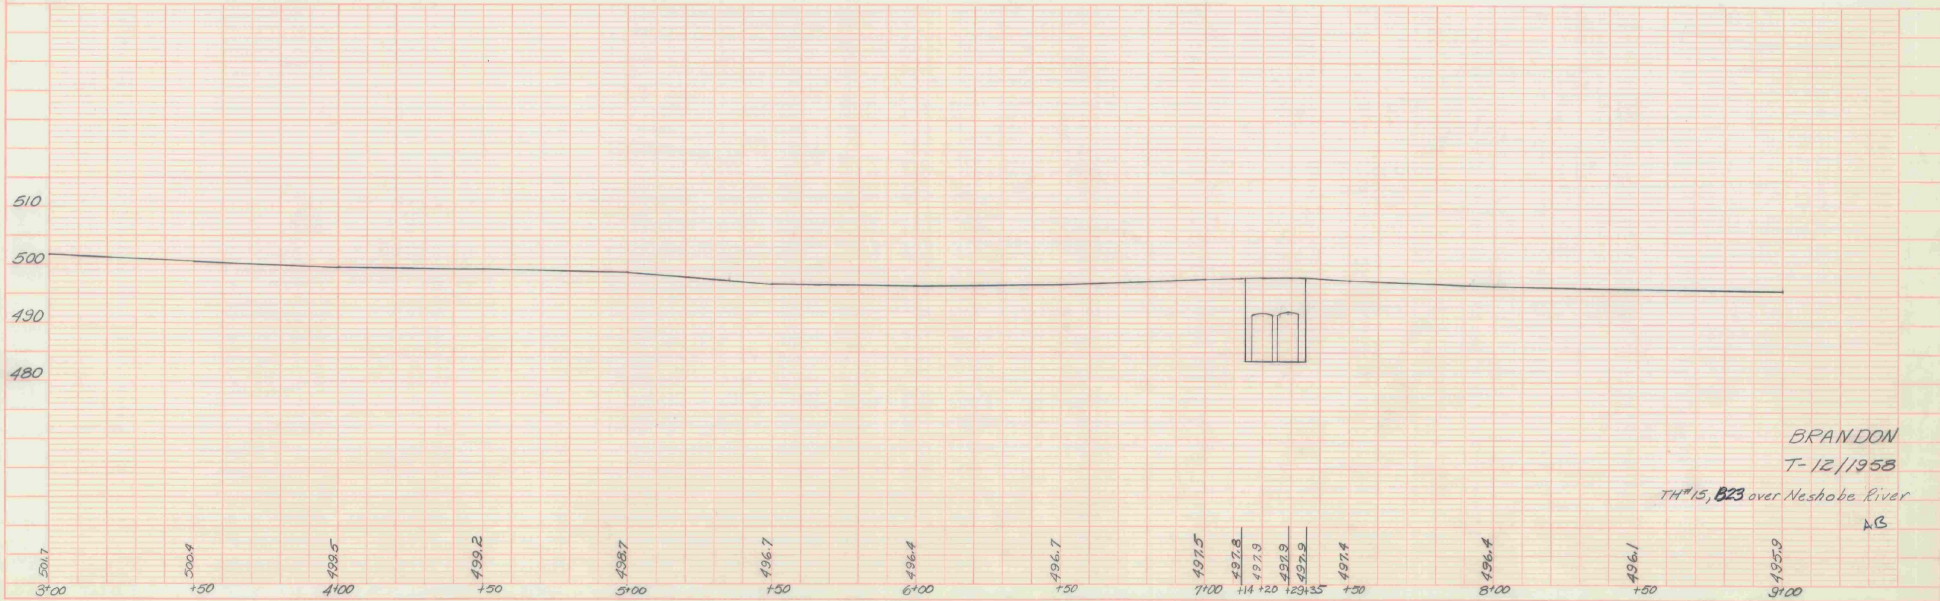


BRANDON
T-12/1958
TH#15, B23 over Neshobe River
AB


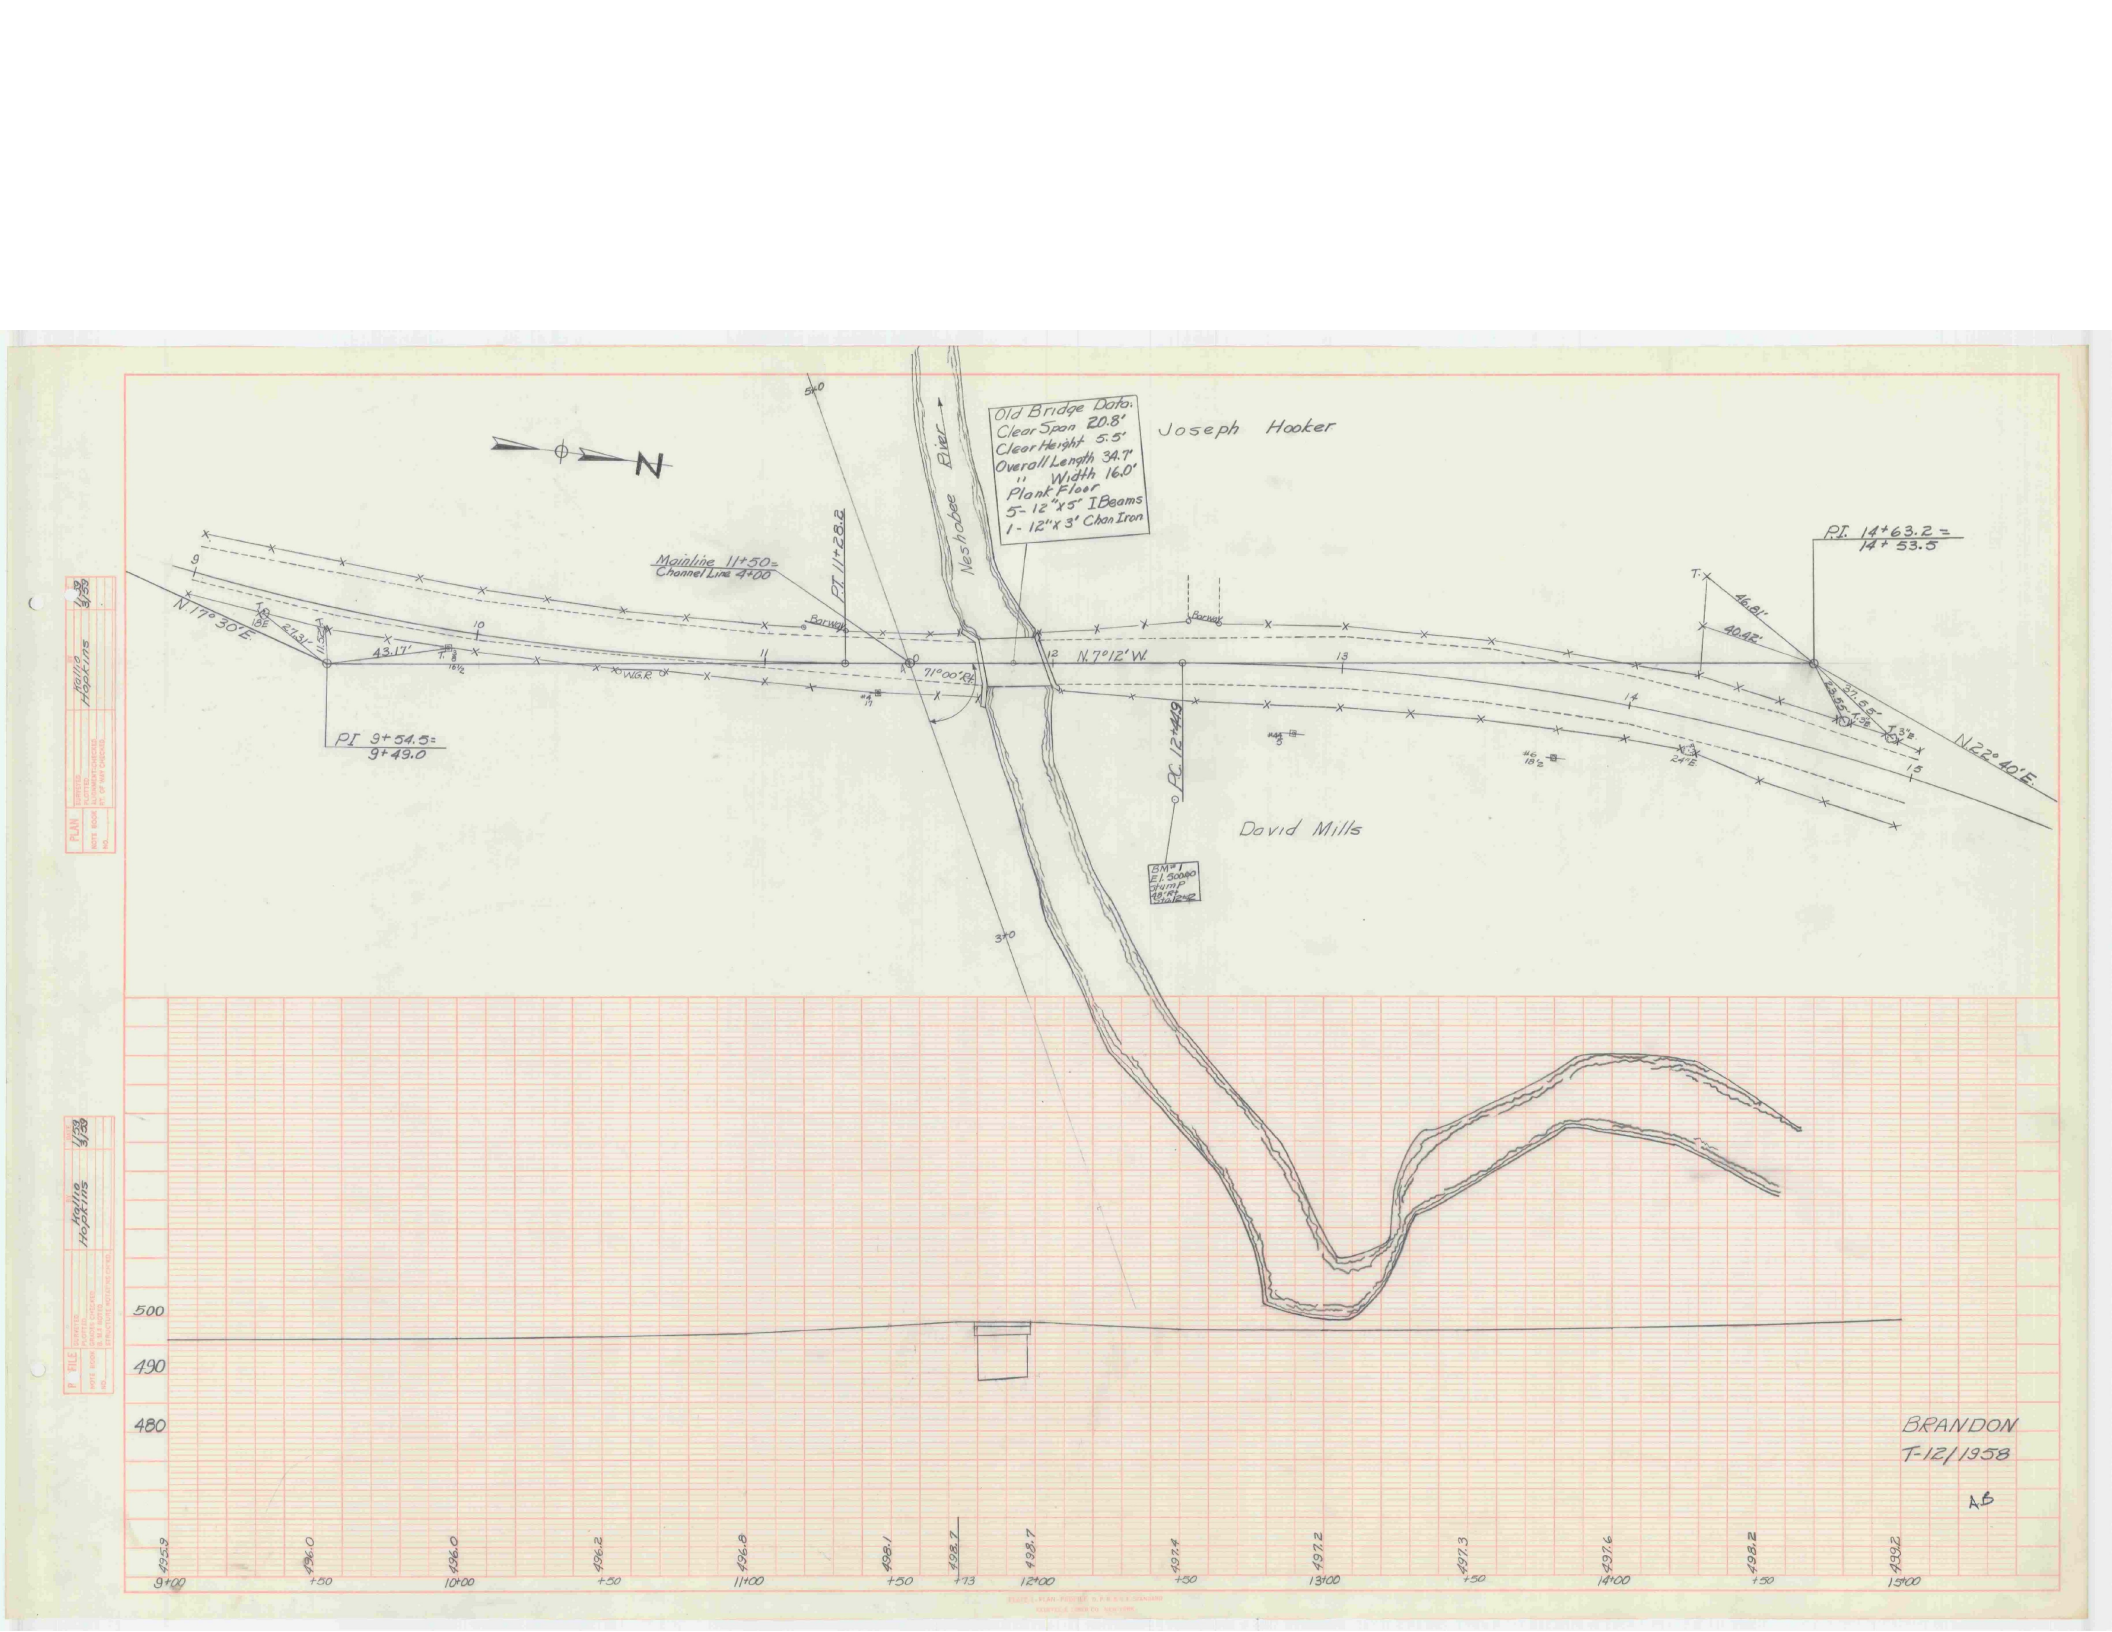

Old Bridge Data:
Clear Span 20.8'
Clear Height 5.5'
Overall Length 34.7'
" Width 16.0'
Plank Floor
5 - 12"x5" I Beams
1 - 12"x3" Chan Iron
Joseph Hooker
Mainline 11+50=
Channel Line 4+00
PT 11+28.2
N.17° 30'E
43.17'
PI 3+54.5=
9+49.0
N.7°12'W.
PC 12+44.9
David Mills
PI 14+63.2 =
14+53.5
46.81'
40.42'
37.65'
N.22° 40'E.
BM #1
El 500.00
Stump
48" R
Iron Pipe
BRANDON
T-12/1958
AB
500
490
480
9+00
10+00
11+00
12+00
13+00
14+00
15+00

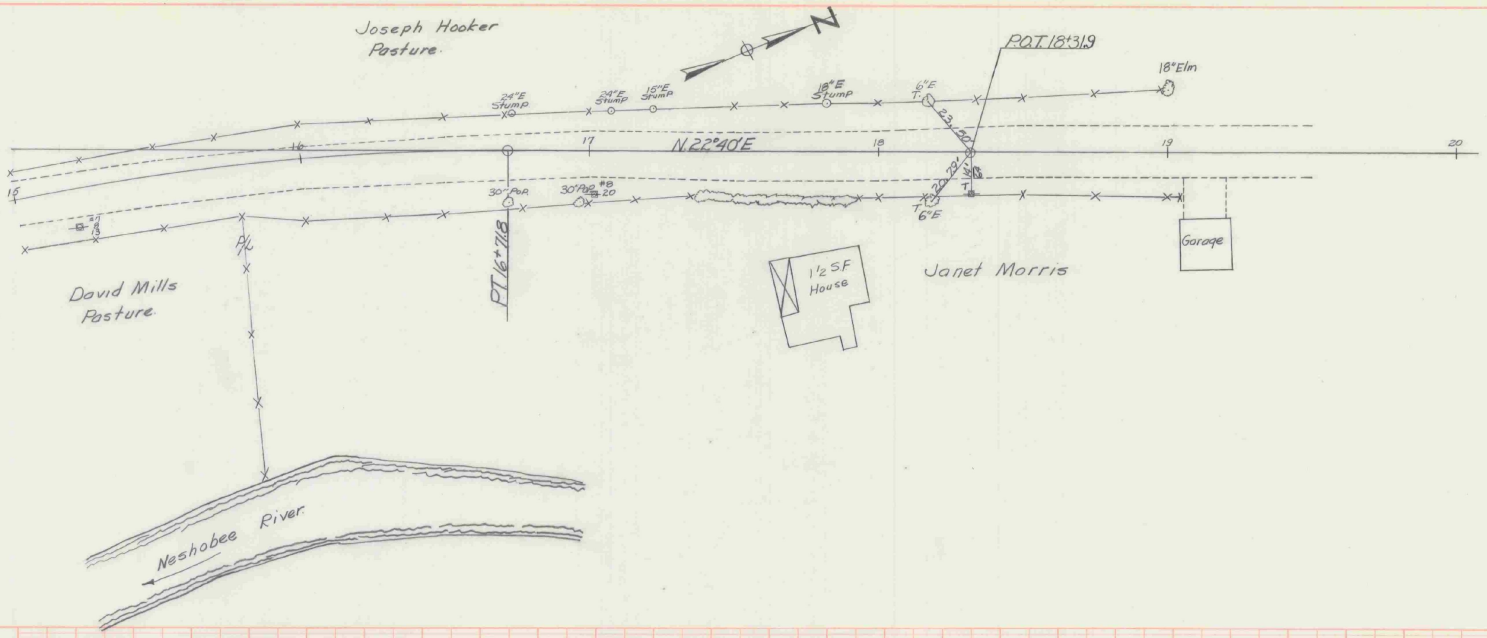

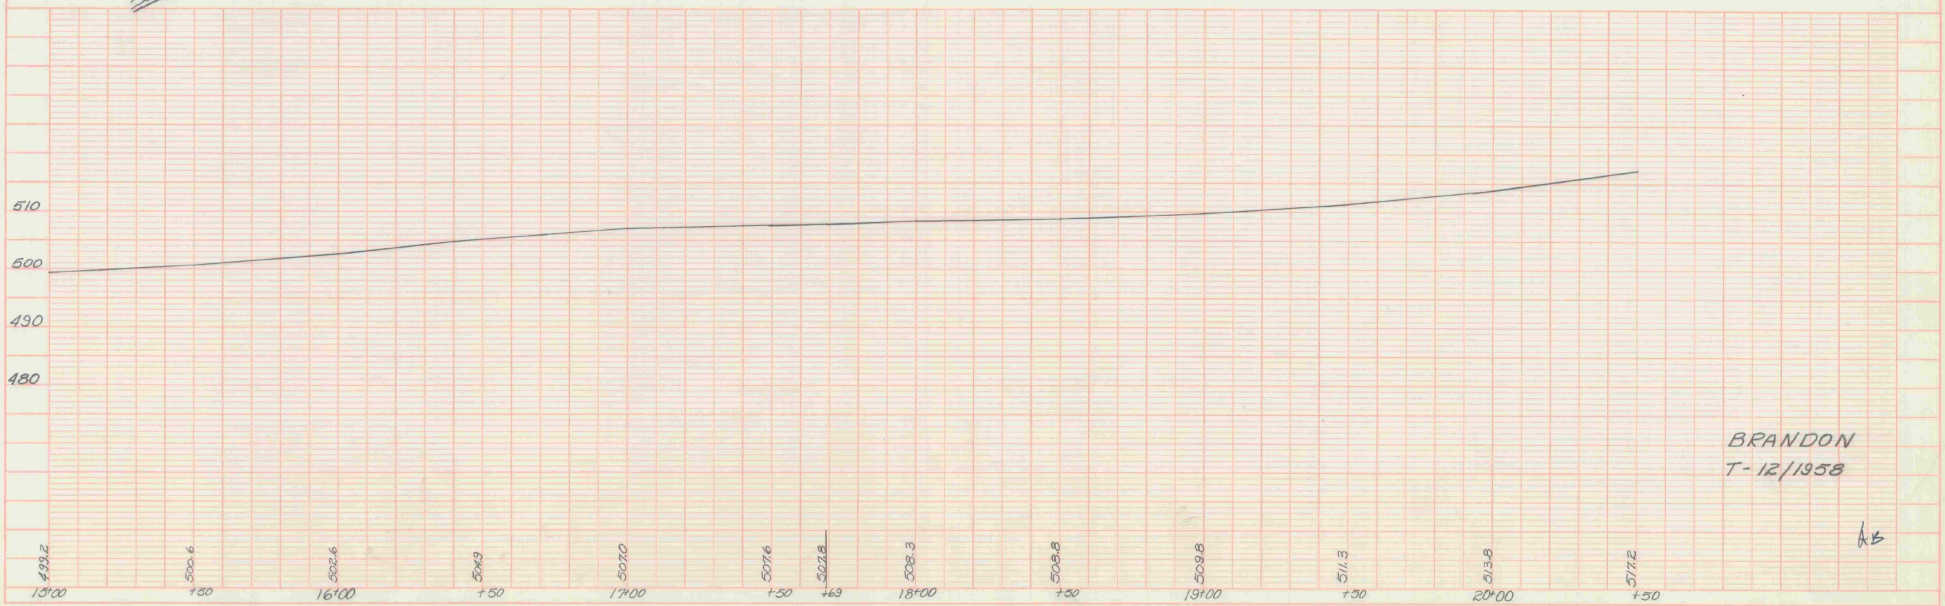


BRANDON
T-12/1958


AB

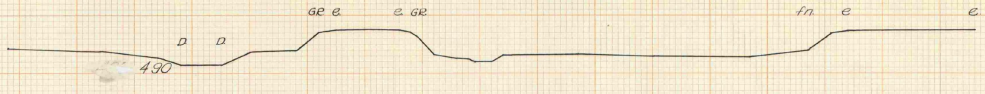

7+00

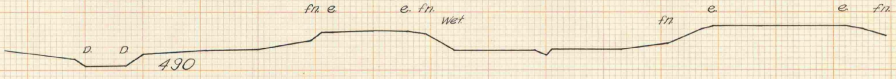


6+50

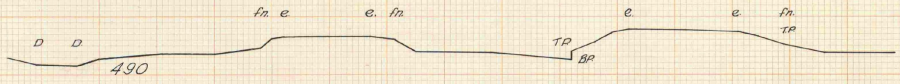


6+43.5
15° ACC GMP Askew 120° 41'



6+00

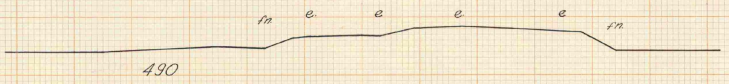

5+50

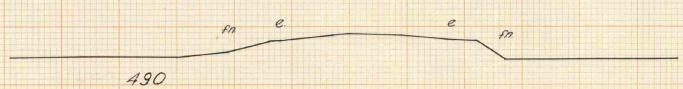


5+00

BRANDON
Town Road #15

LEVELS BY Hollis 1/59
SECTIONS PLOTTED BY Hopkins CKD. BY W.H.H.
PLANIMETERED BY _____ CKD. BY _____
EXAMINED BY _____ DATE 12/1958 FILED
SHEET _____ OF _____

AS

Scale 1" = 10'

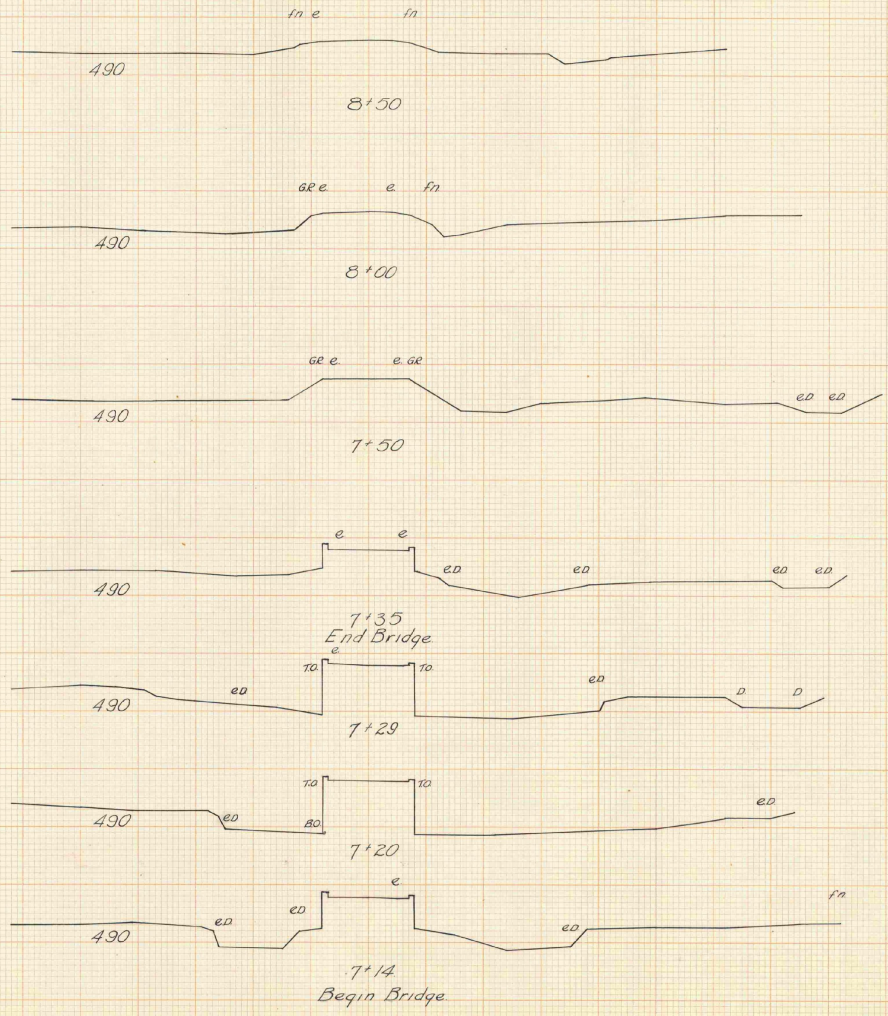


BRANDON
Town Road #15


LEVELS BY Hallio 11-59
SECTIONS PLOTTED BY Hopkins CKD. BY JJ 6/61
PLANIMETERED BY _____ CKD. BY _____
EXAMINED BY T NO 12/1958 FILED
SHEET _____ OF _____

AG


Scale 1" = 10'

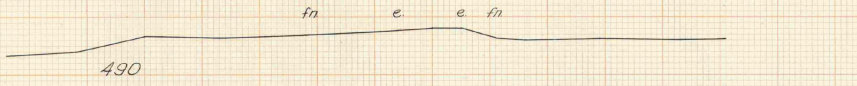


11+50

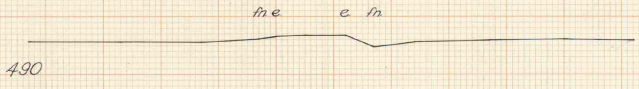


11+00

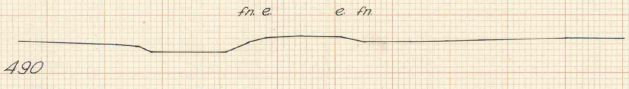


10+50

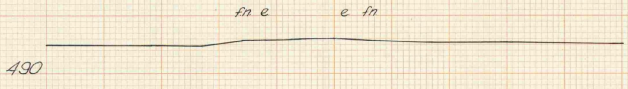

10+00

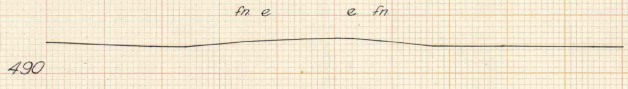

9+50

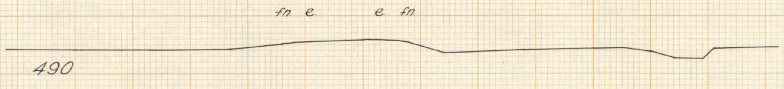

9+00

BRANDON
Town Road #15

LEVELS BY Kellig 1/59
SECTIONS PLOTTED BY Hopkins CKD. BY JJG
PLANIMETRED BY ____ CKD. BY ____
EXAMINED BY T NO 12/1958 FILED
SHEET ____ OF ____

KS

KEUFFEL & ESSER CO. MADE IN U.S.A.


K&E STANDARD ® CROSS SECTION BOUND TO THE RIGHT

KEUFFEL & ESSER CO MADE IN U.S.A.


Scale 1" = 10'

K&E STANDARD ® CROSS SECTION

KEUFFEL & ESSER CO MADE IN U.S.A.

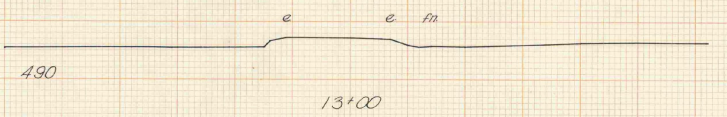

13+00

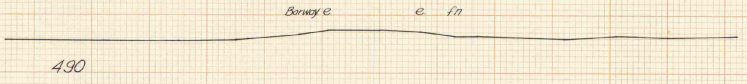


12+50




12+01



11+95

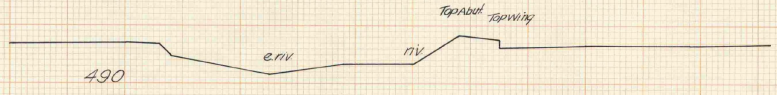

11+77

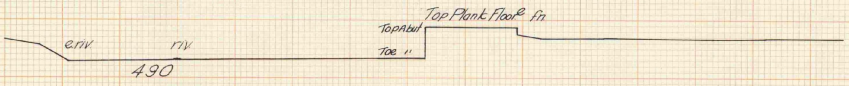


11+73

B. RANDON
Town Road #15

LEVELS BY Kellig 1/59
SECTIONS PLOTTED BY Hopkins CKD. BY JJG
PLANIMETERED BY _____ CKD. BY _____
EXAMINED BY _____ NO. 12/1958 FILED
SHEET _____ OF _____

KB

Scale 1" = 10'

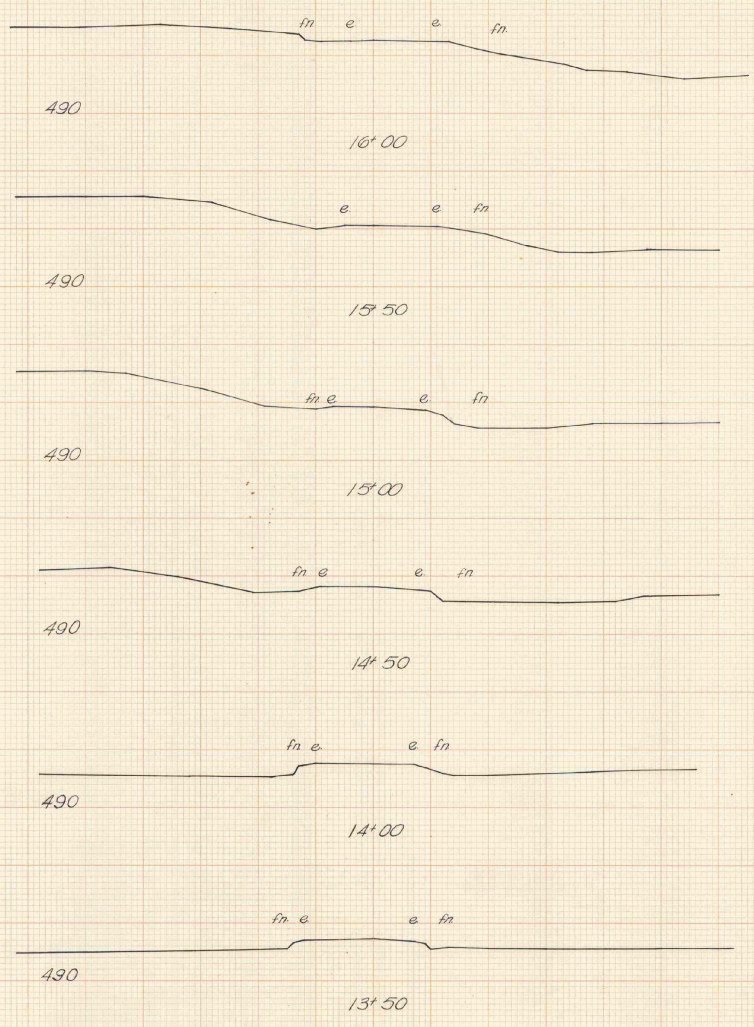

BRANDON
Town Road #15


LEVELS BY Hollis 1/59
SECTIONS PLOTTED BY Hopkins CKD. BY JJG/H
PLANIMETERED BY ____ CKD. BY ____
EXAMINED BY ____ NO. 12/1958 FILED
SHEET ____ OF ____

Scale 1" = 10'




490

18+00

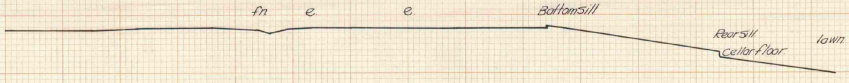

490

17+69
House Rt

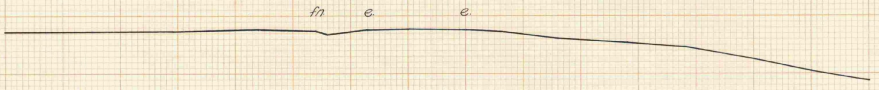


490

17+50



490

17+00

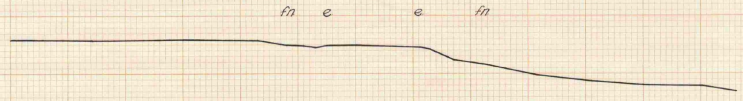

490

16+50

BRANDON
Town Road #15

LEVELS BY Kallio 1'59
SECTIONS PLOTTED BY Hopkins CKD. BY WJH
PLANIMETERED BY _____ CKD. BY _____
EXAMINED BY _____ NOV 21 1958 FILED
SHEET _____ OF _____


KB

KEUFFEL & ESSER CO


Scale 1" = 10'



1+00

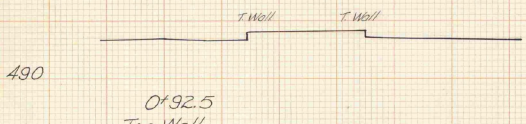


0+92.5
Top Wall

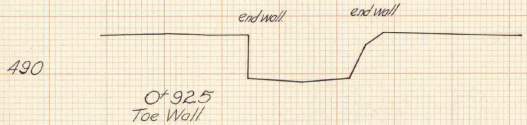

0+92.5
Toe Wall




0+75

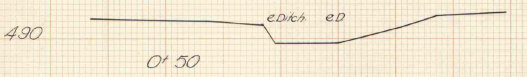


0+50




0+25

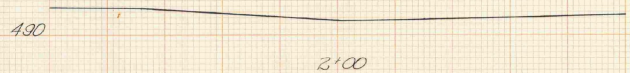


2+00

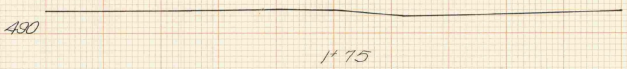


1+75

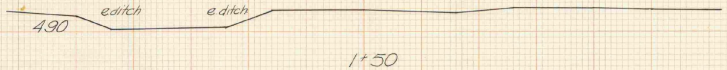

1+50

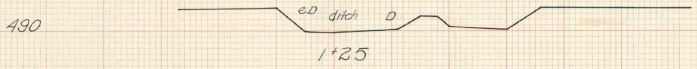

1+25

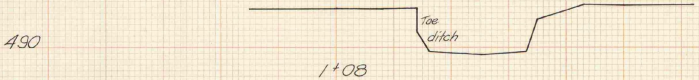

1+08
Toe Wall



1+08
Top Wall

BRANDON
Station 1+00 ML - 1+00 CL
Channel Sections

LEVELS BY Kallio 1-59
SECTIONS PLOTTED BY Hopkins CKD. BY 4-64
PLANIMETERED BY _____ CKD. BY _____
EXAMINED BY _____
T NO 12/1958 FILED
SHEET _____ OF _____

KS


KEUFFEL & ESSER CO. MADE IN U.S.A.


K&E STANDARD @ CROSS SECTION

Scale 1" = 10'

KEUFFEL & ESSER CO. MADE IN U.S.A.

K&E STANDARD @ CROSS SECTION

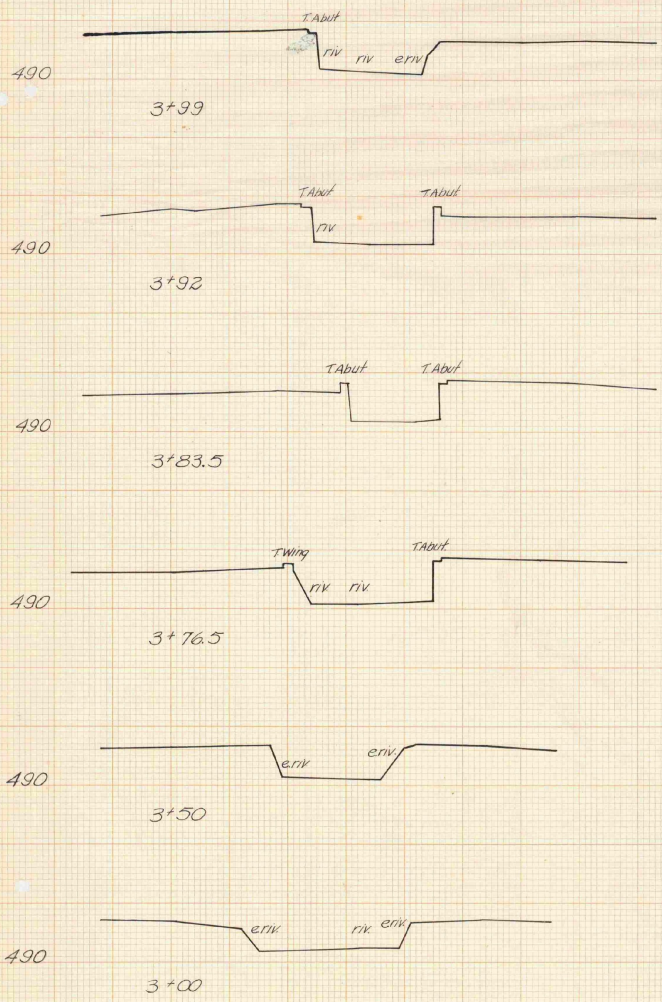

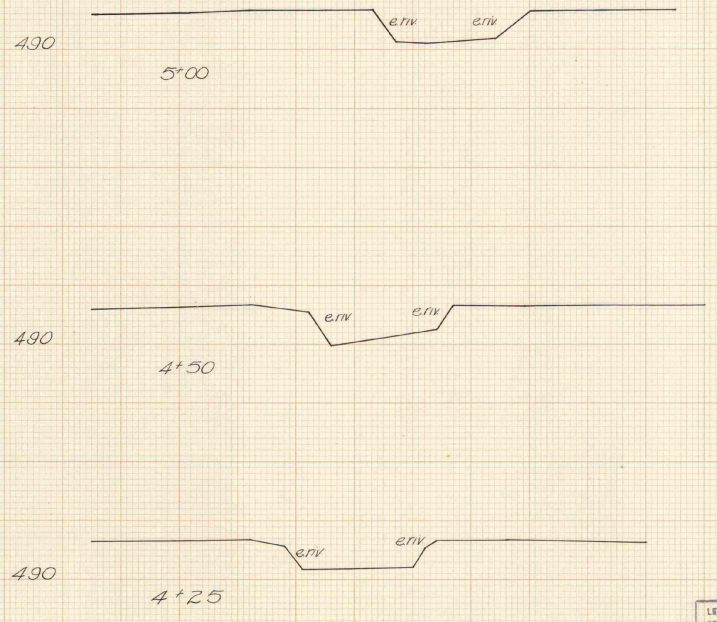

BRANDON
Mainline Sta 11+50 = 4100 ℄
Channel Sections

LEVELS BY Kallio 11-53
SECTIONS PLOTTED BY Hopkins CKD. BY JJG4
PLANIMETERED BY _____ CKD. BY _____
EXAMINED BY _____ NO. 12/1953 FILED
SHEET _____ OF _____

KEUFFEL & ESSER CO MADE IN U.S.A.


K&E STANDARD ⊕ CROSS SECTION RULED TO THE INCH


Scale 1" = 10'


KEUFFEL & ESSER CO MADE IN U.S.A.

K&E STANDARD ⊕ CROSS SECTION RULED TO THE INCH

KD

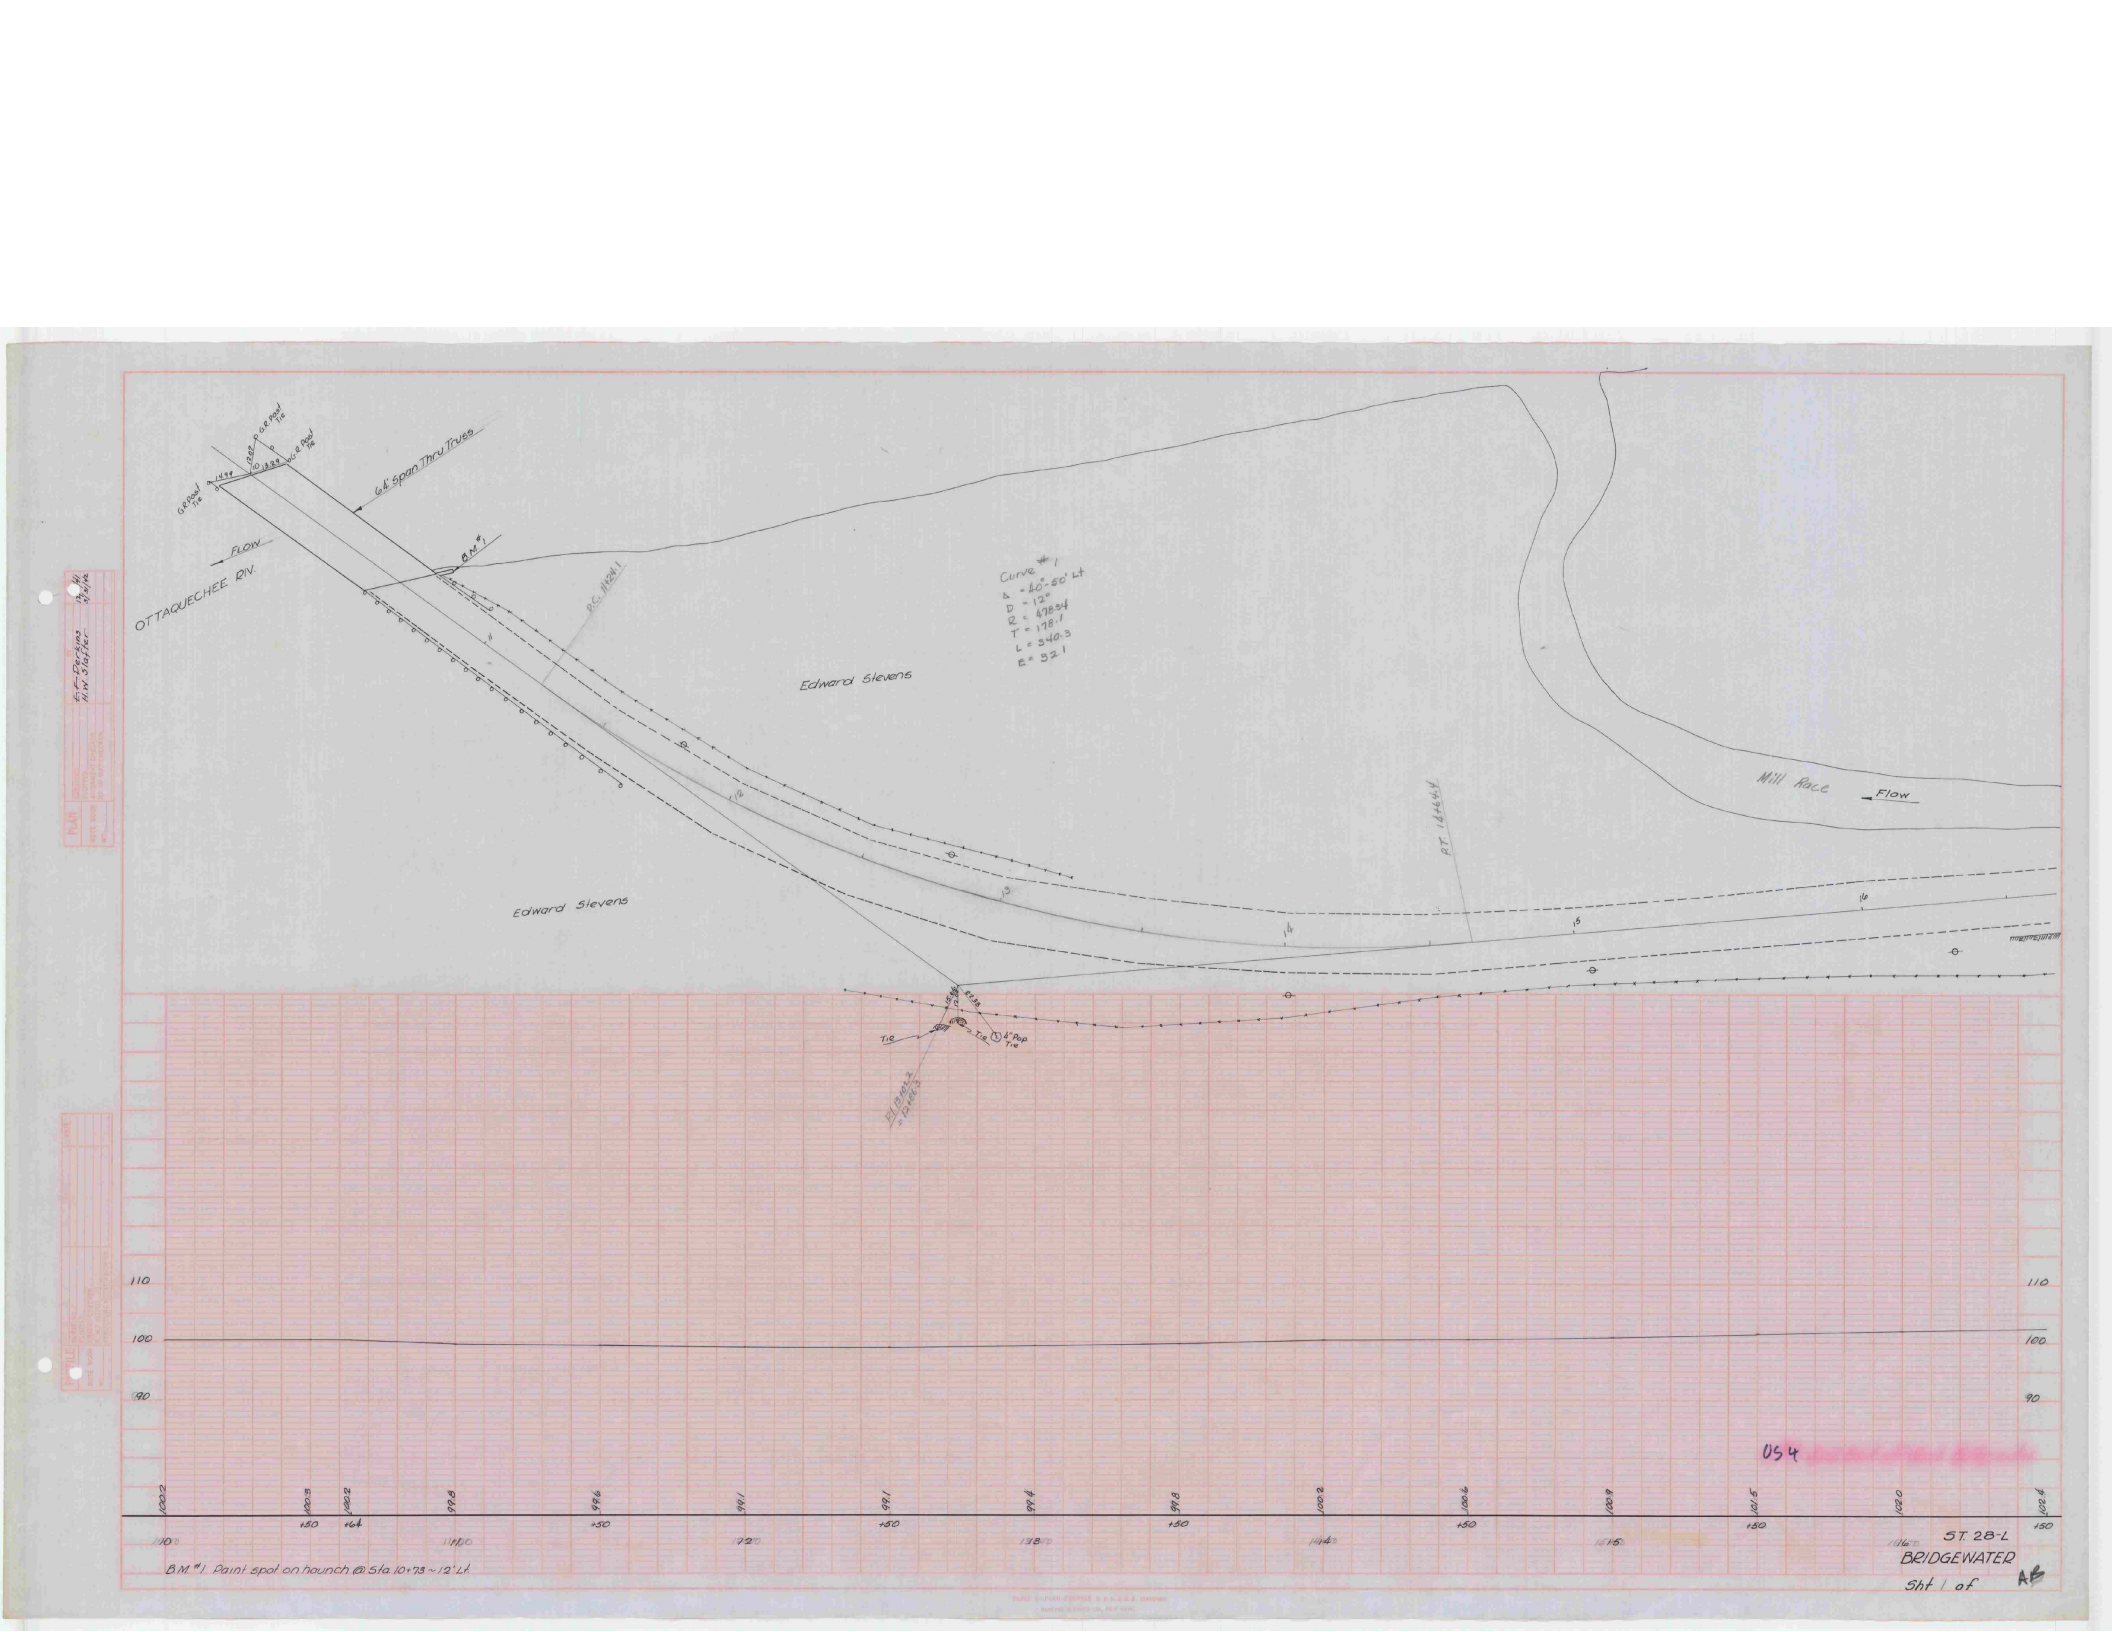

64' Span Thru Truss
FLOW
OTTAQUECHEE RIV.
B.M. #1
P.C. 11241.1
Curve #1
Δ = 40°-50' Lt
D = 12°
R = 478.54
T = 178.1
L = 340.3
E = 32.1
Edward Stevens
Edward Stevens
Mill Race
Flow
P.T. 14464.4
Tie
4" Pap
El 1192.3
= 1208.3
110
100
90
1002
1005
1002
998
996
991
991
998
998
1002
1006
1009
1015
1020
1024
+50
+64
+50
+50
+50
+50
+50
+50
110
172
138
114
76
116
STA 28-L
BRIDGEWATER
Sht 1 of
AB
B.M. #1. Paint spot on haunch @ Sta. 10+78 ~ 12' Lt.

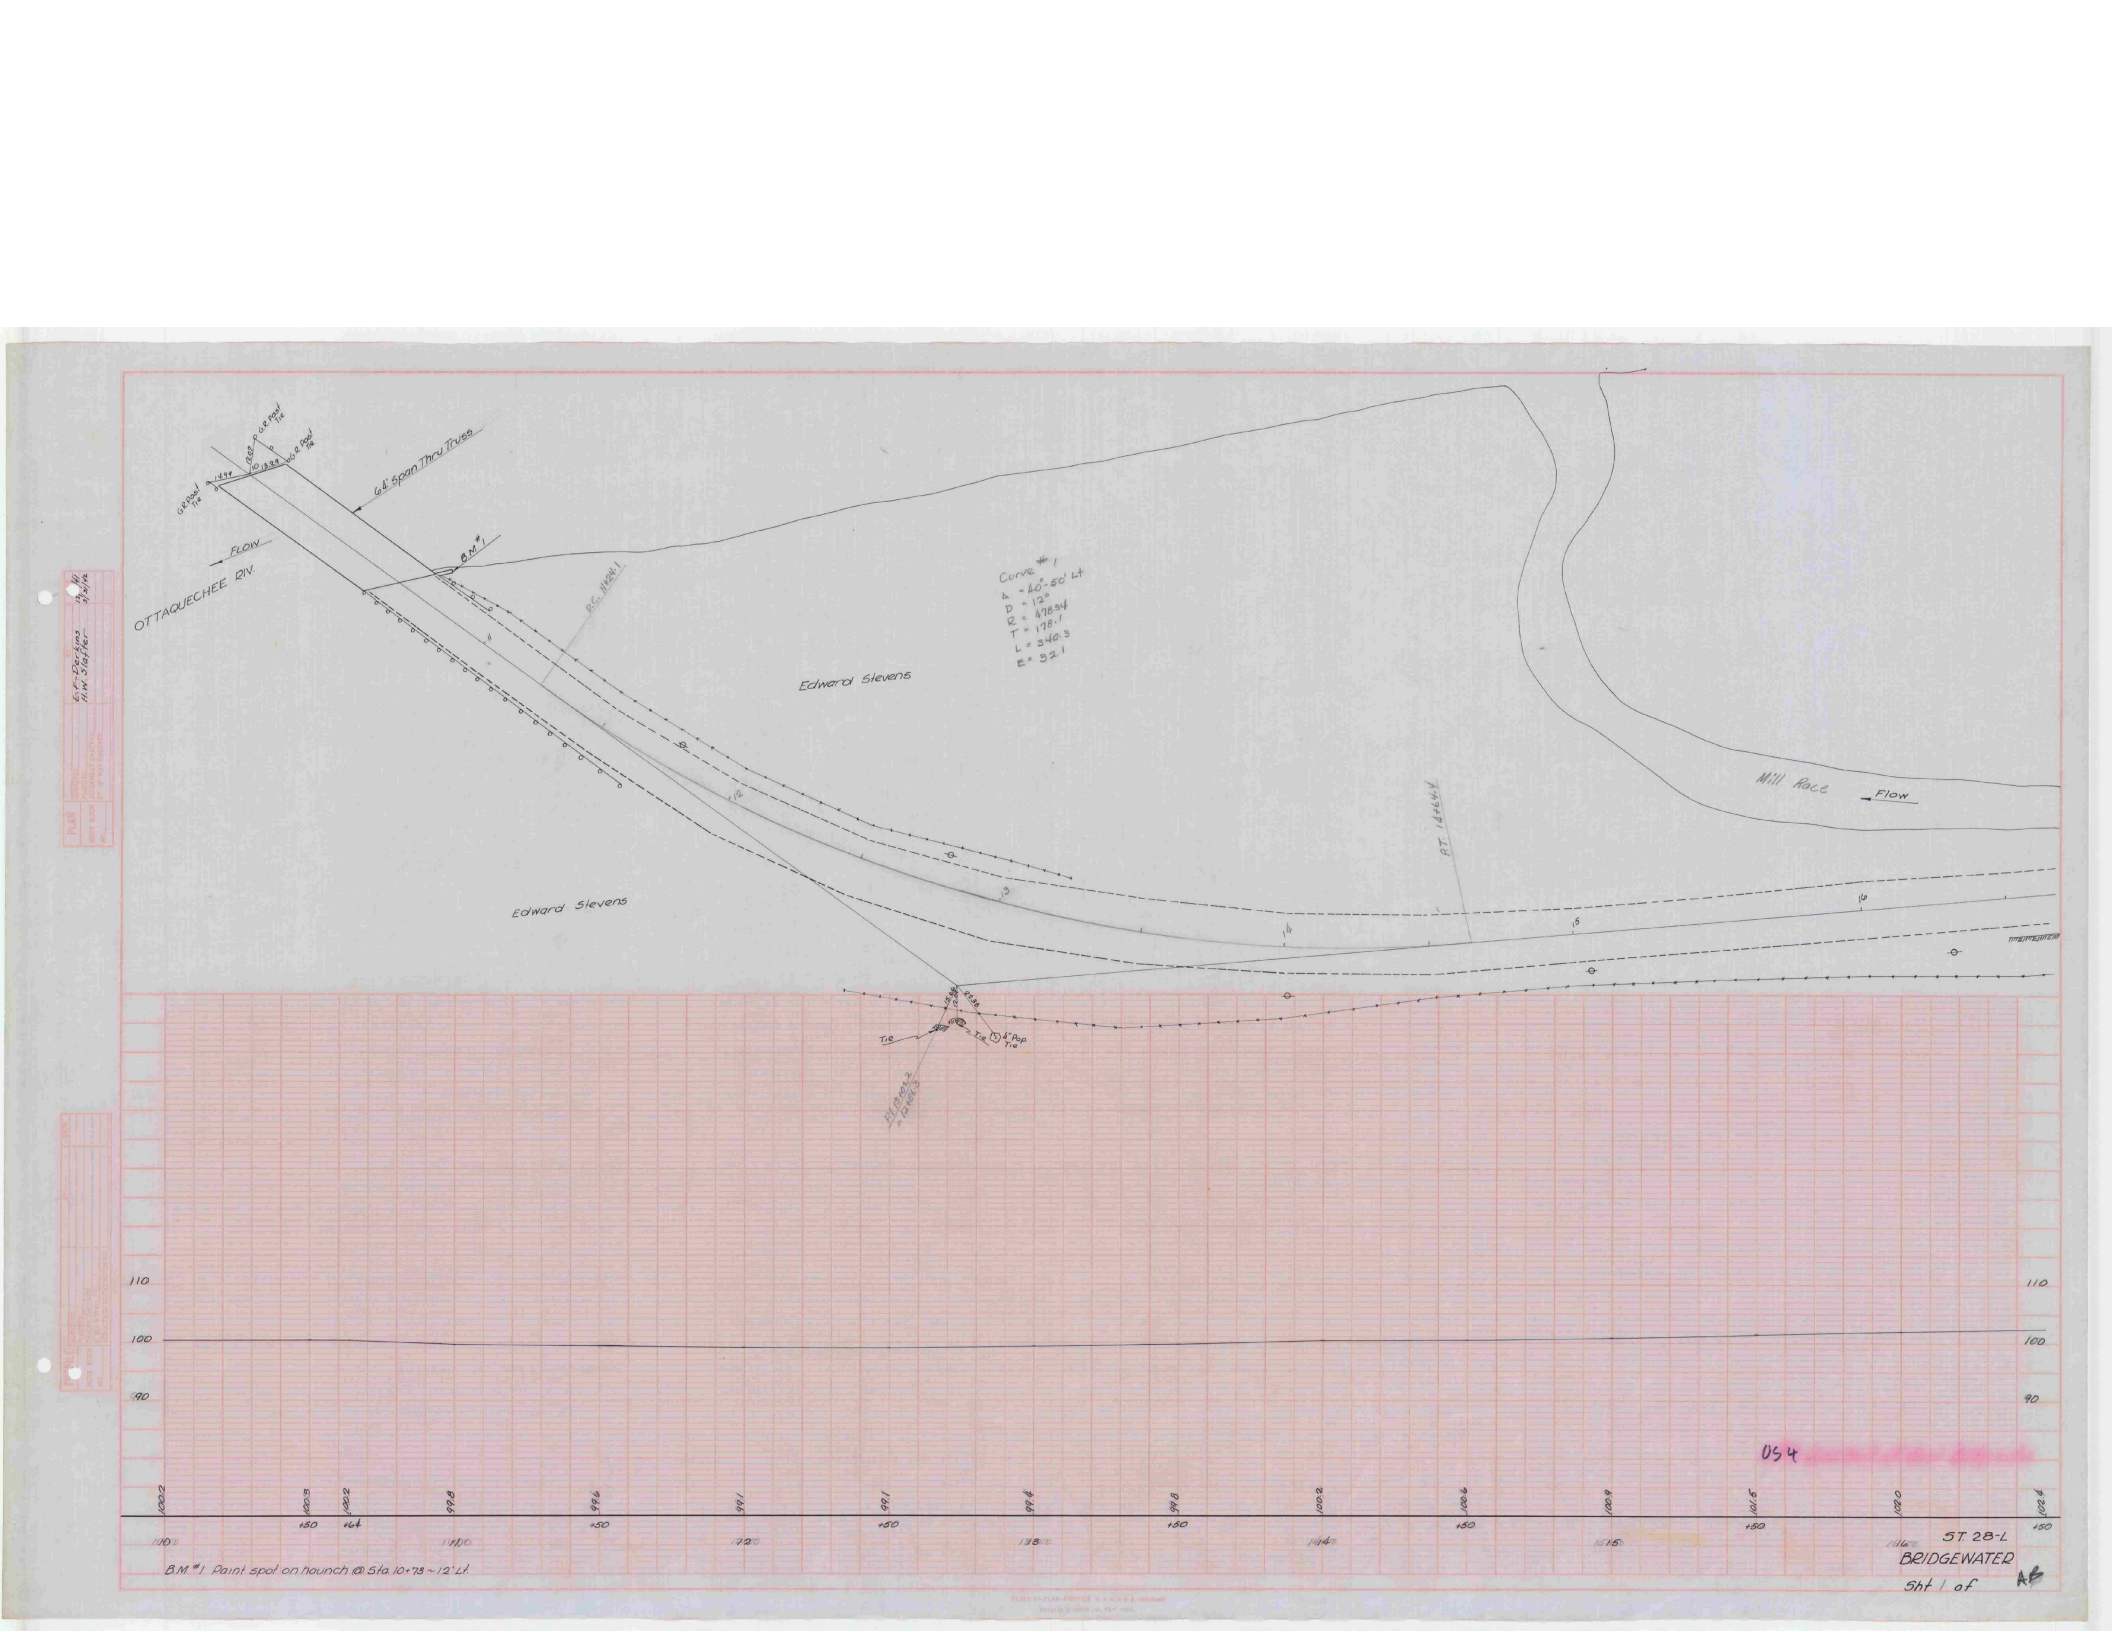
68' Road T/E
10' 9" P. of Road T/E
W/2 Road T/E
64' Span Thru Truss
FLOW
OTTAQUECHEE RIV.
B.M. #1
P.C. 11+21.1
Curve #1
Δ = 40°-50' Lt
D = 12°
R = 478.34
T = 178.1
L = 340.3
E = 32.1
Edward Stevens
Edward Stevens
Mill Race
FLOW
RT. 14+64.4
T/E
4" Pop
T/E
EL 1001.2
= 1008.3
110
100
90
1002
1003
1002
998
996
991
991
994
998
1002
1006
1009
1015
1020
1024
+50
+64
+50
+50
+50
+50
+50
+50
+50
B.M. #1. Paint spot on haunch @ Sta. 10+78 ~ 12' Lt.
ST. 28-L
BRIDGEWATER
Sht 1 of
AB

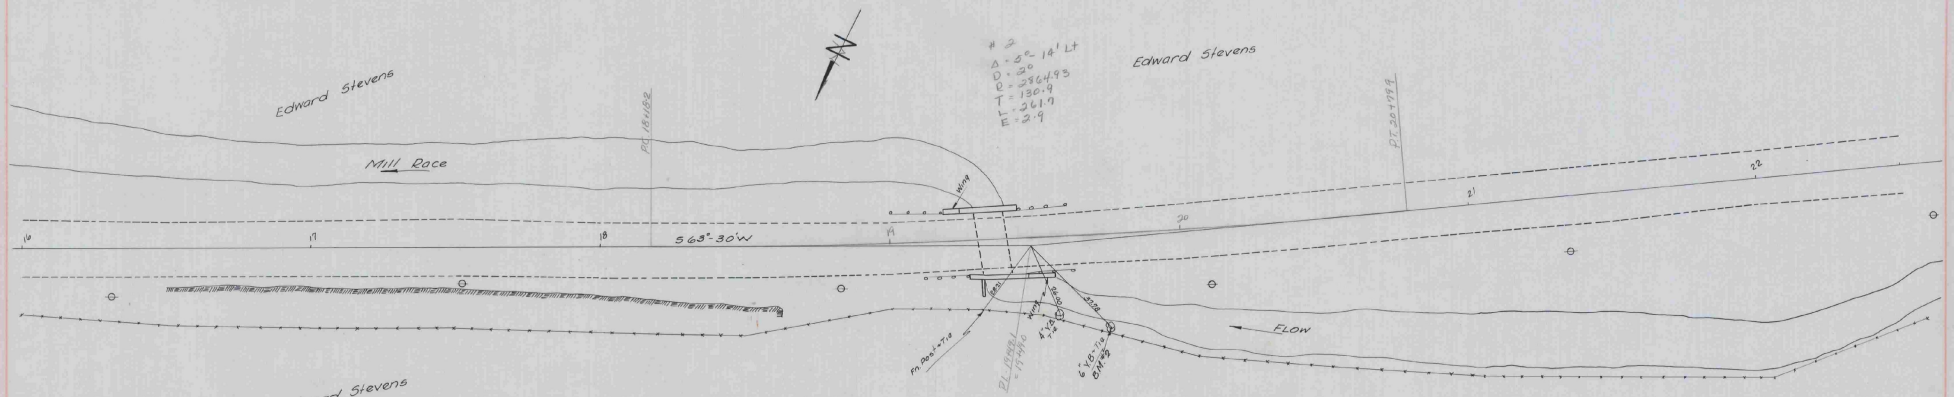


BRIDGE DATA


	PRESENT	PROPOSED
Type	Conc Slab	
Spans	1 @ 10'	
Clear Height	4.7'	
Waterway	47 sf	
Length Overall	20.75'	
Roadway Width	20.75'	

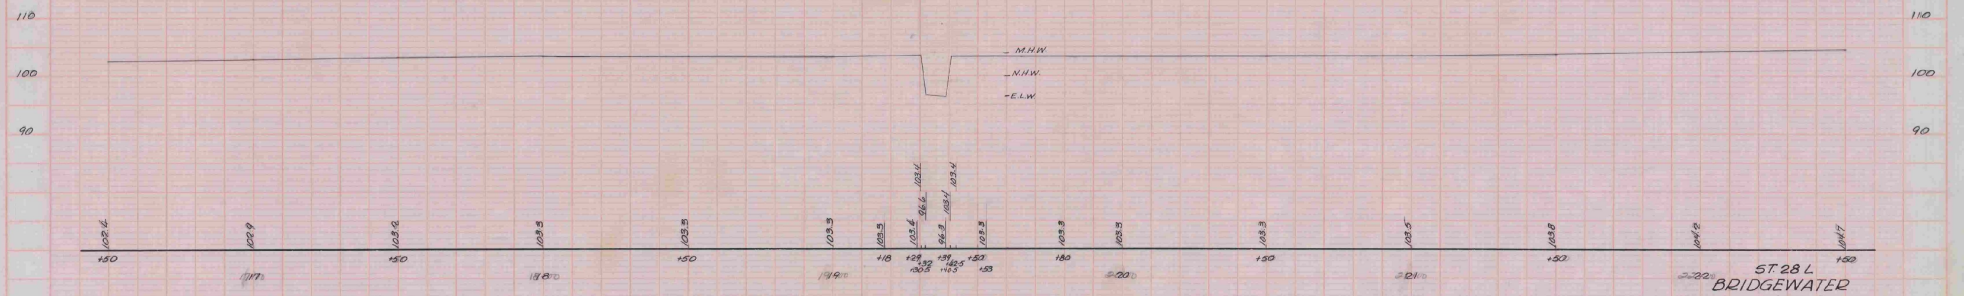

B.M. #2 Spike in root of 6" Yellow Birch @ Sta. 19+74 ~ 30' Right

ST. 28 L
BRIDGEWATER
Sht 3 of

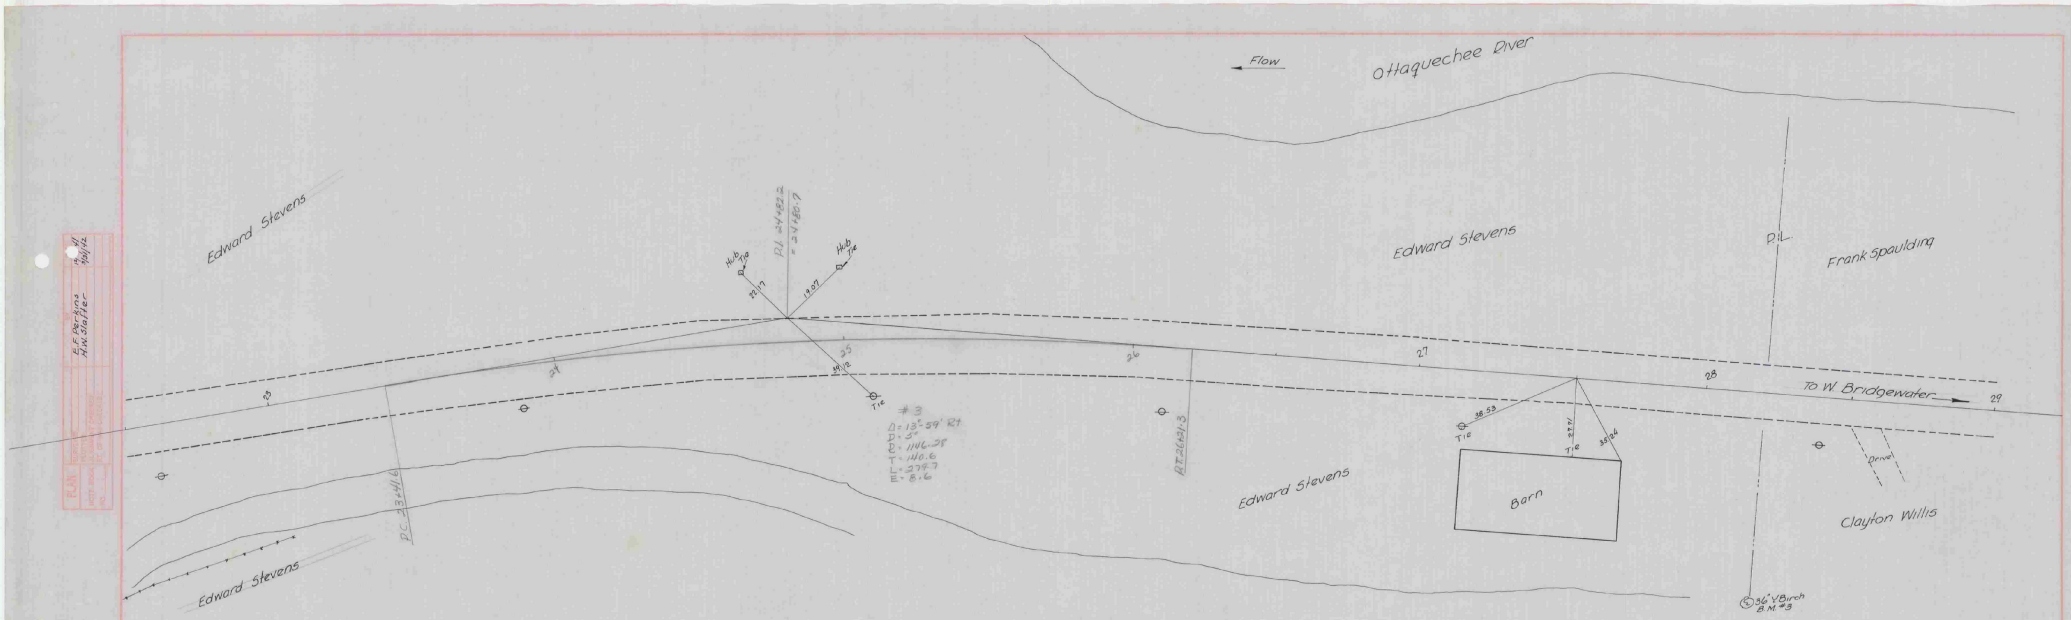

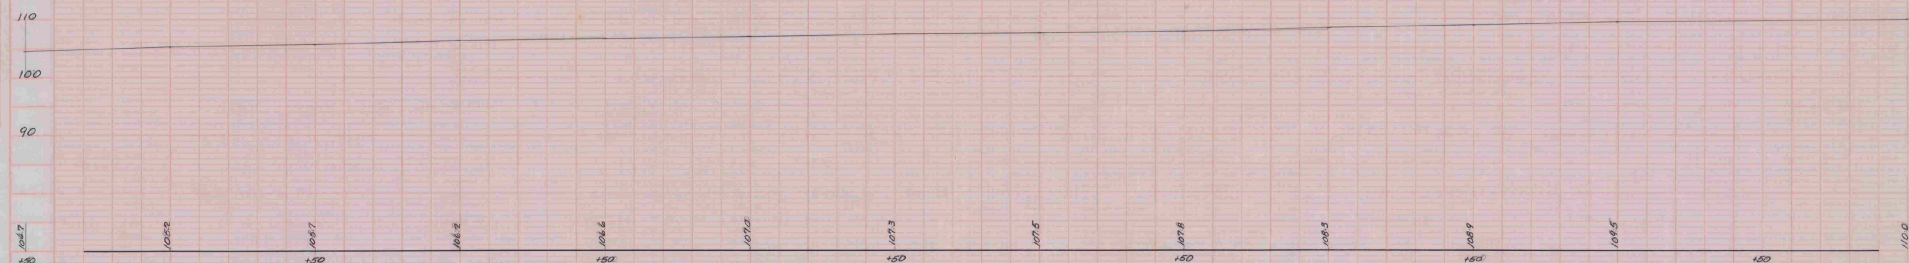



B.M.#3 Spike in roof of 36" Yellow Birch Sta 28+20 61' Right


ST. 28-L
BRIDGEWATER


Sht 3 of



13+00
12+50
12+00
11+50
11+00
10+64
10+50
10+00
BRIDGEWATER
ST. 28-2

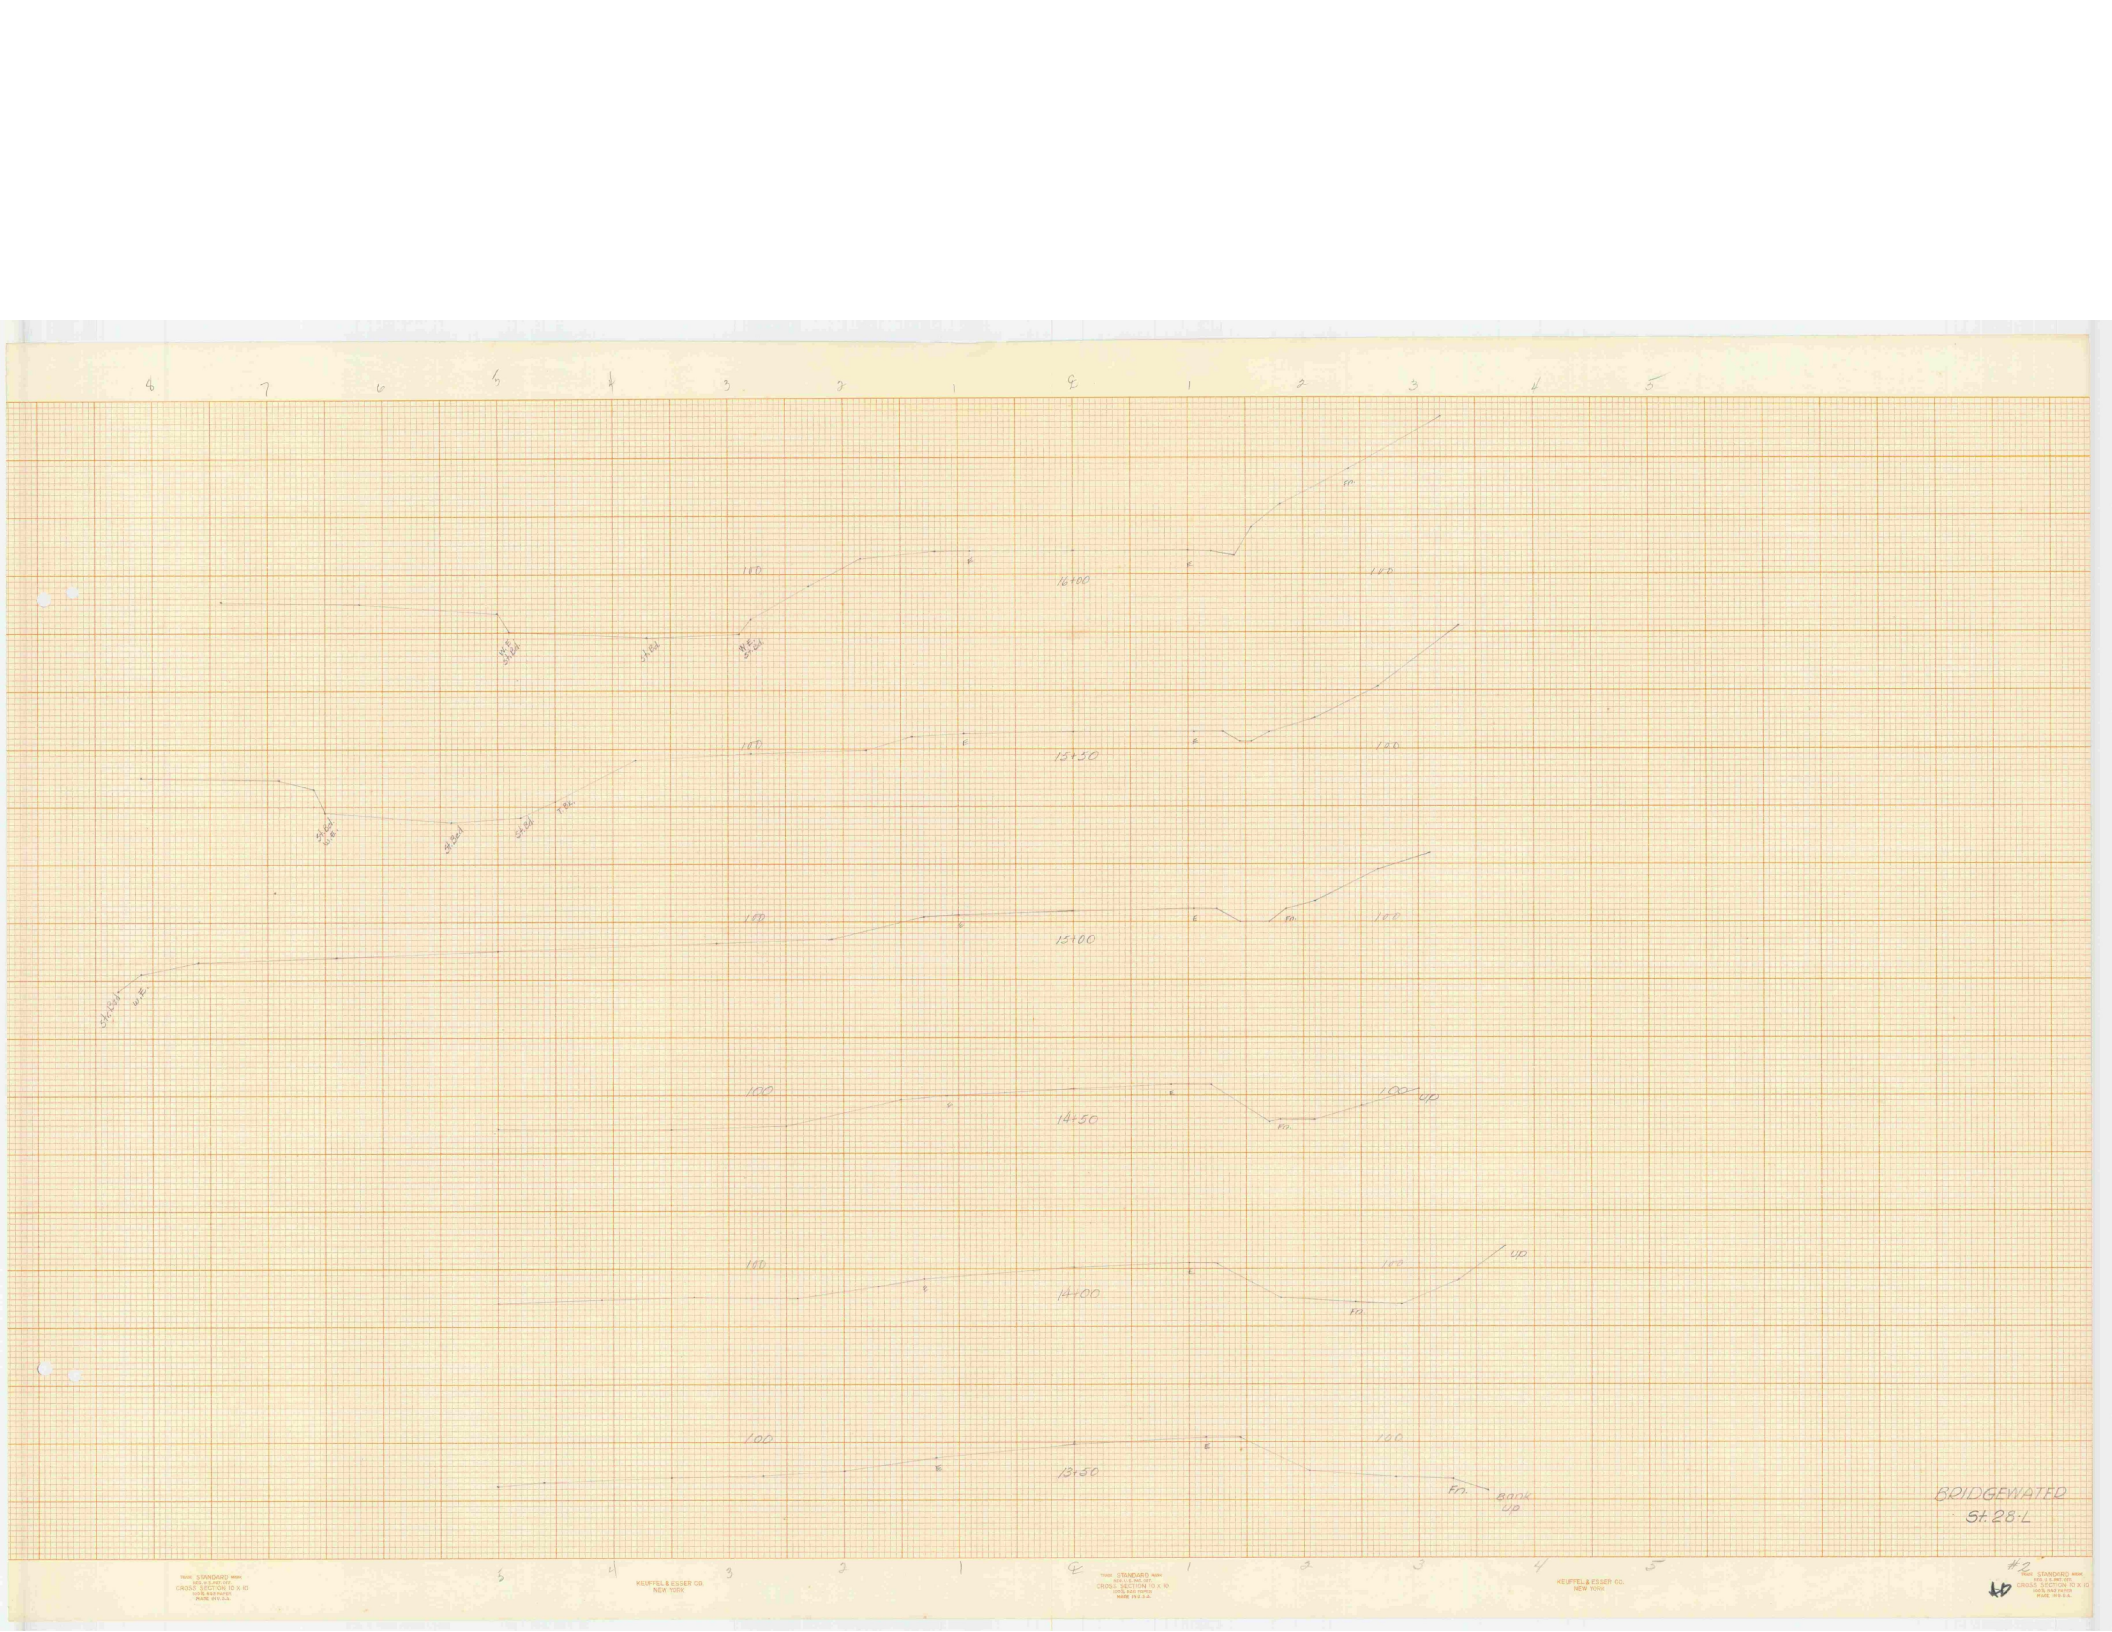

16+00
15+50
15+00
14+50
14+00
13+50
E
Fn.
100
140
Bank
up
BRIDGEWATER
St. 28-L

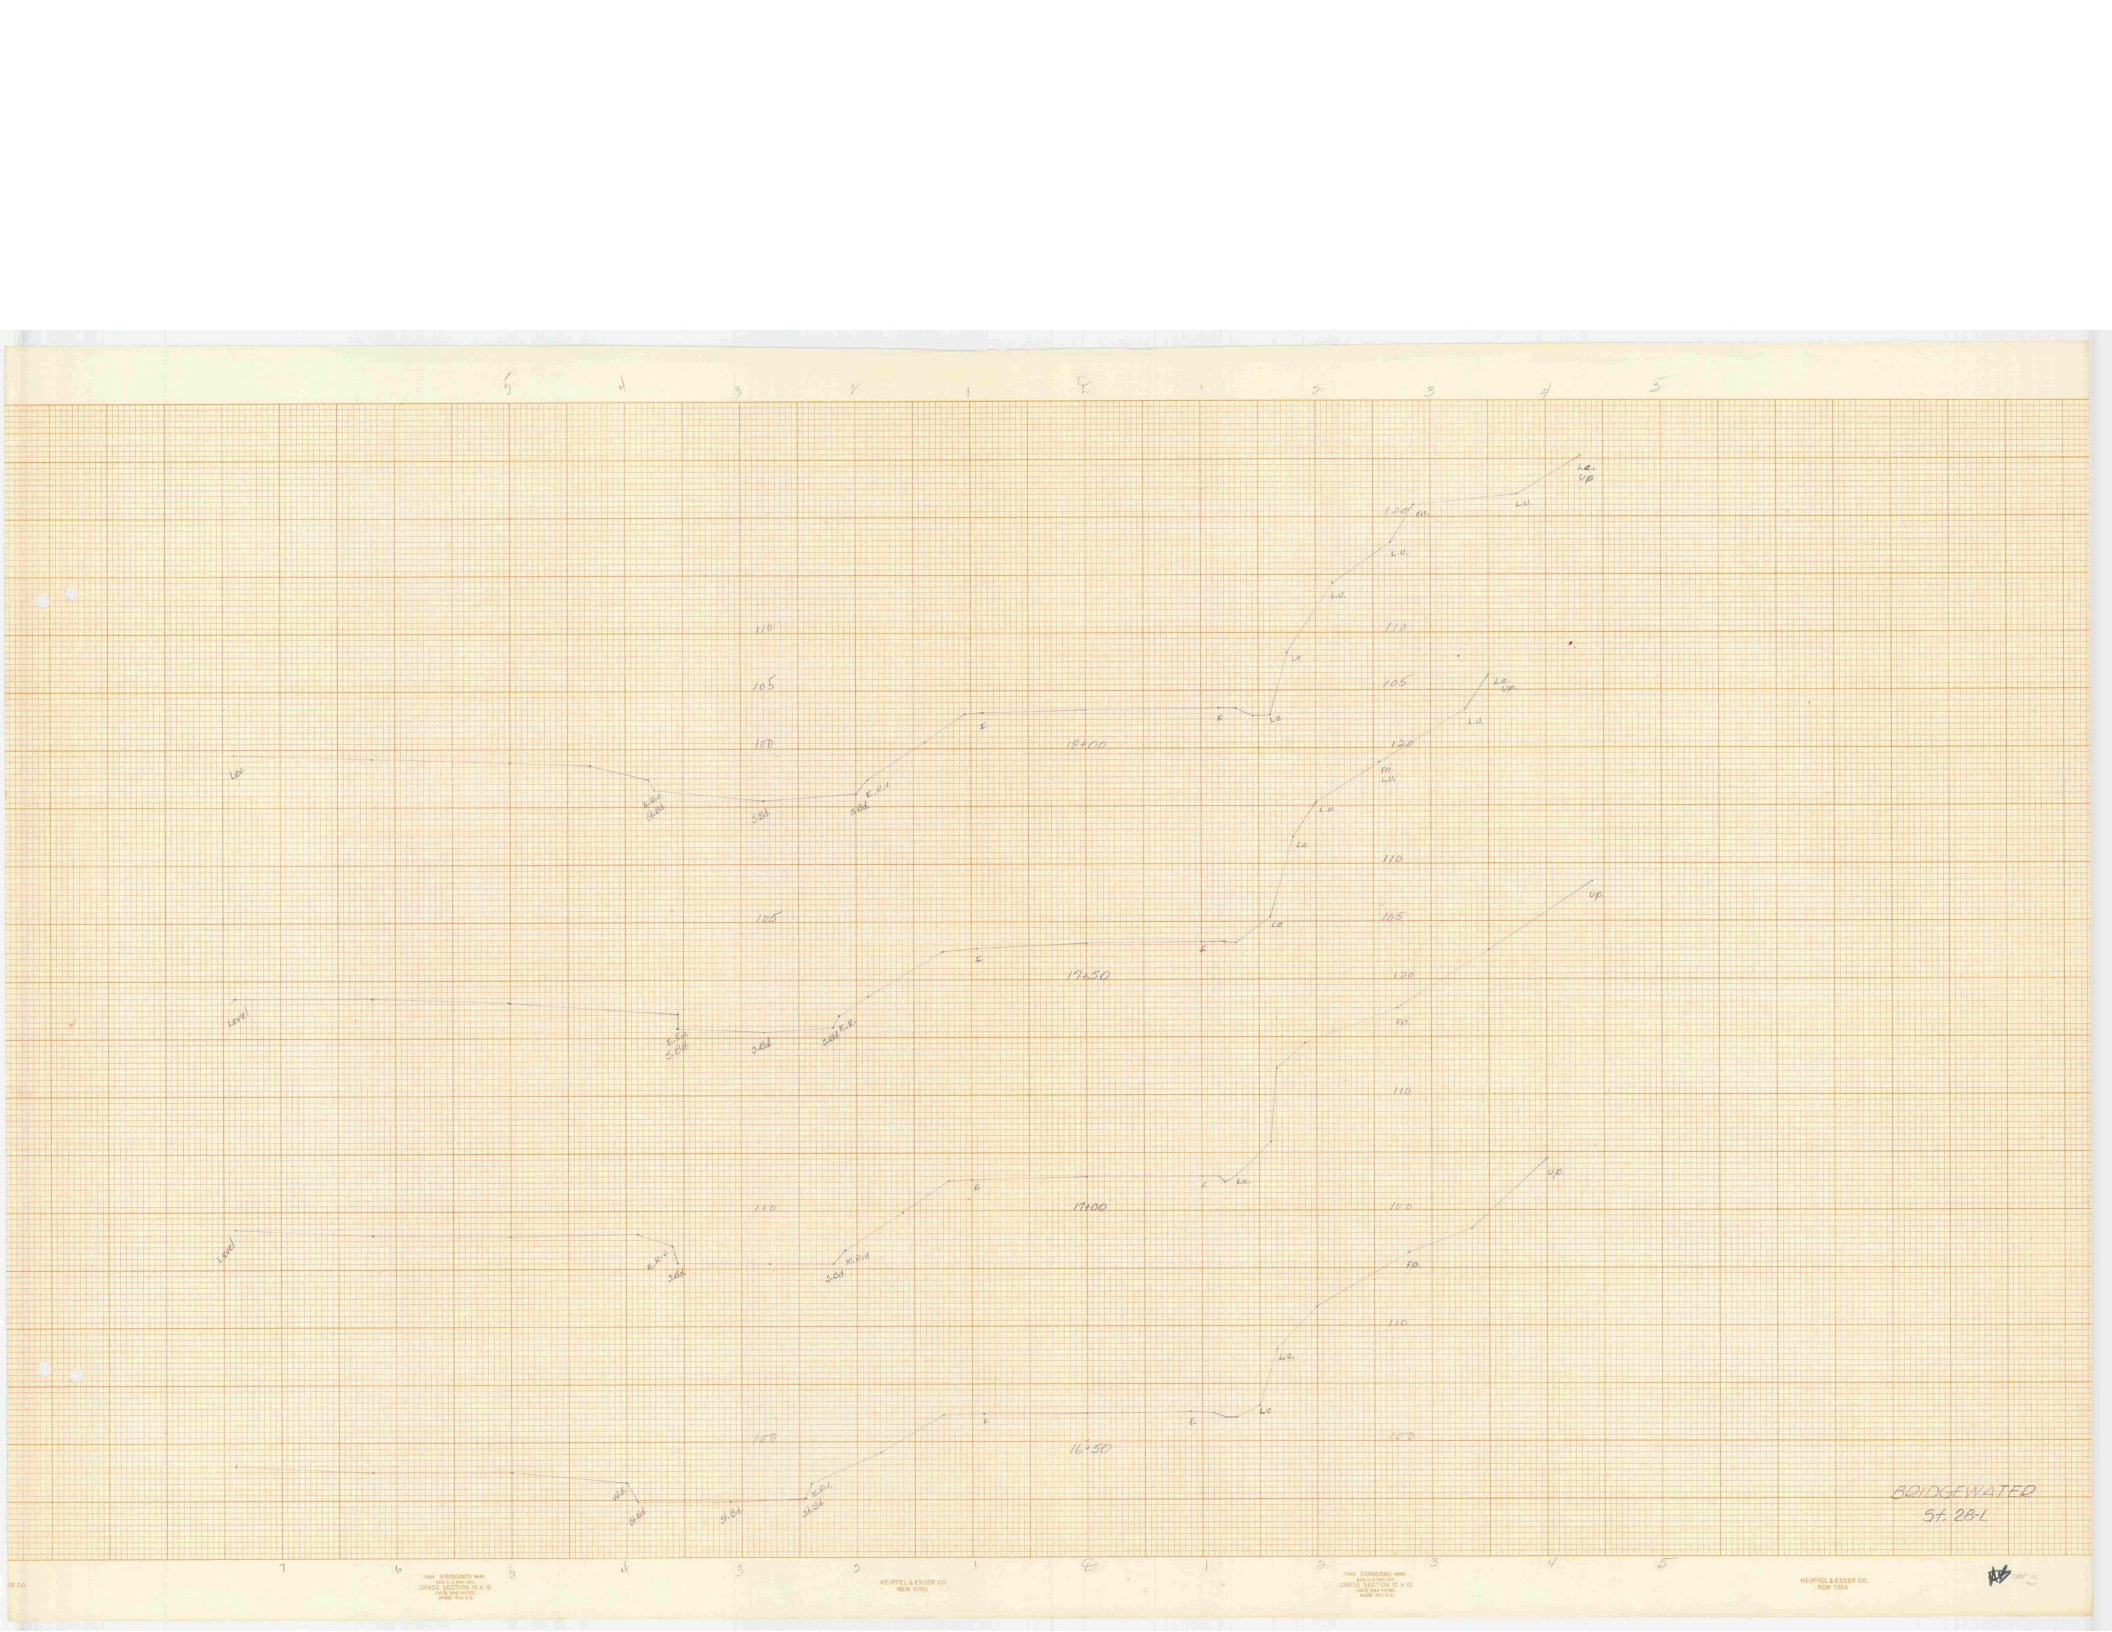

18+00
17+50
17+00
16+50
Level
E.P.
L.E.
L.E. UP.
L.U.
E
110
105
100
120
115
BRIDGEWATER
St. 28-1

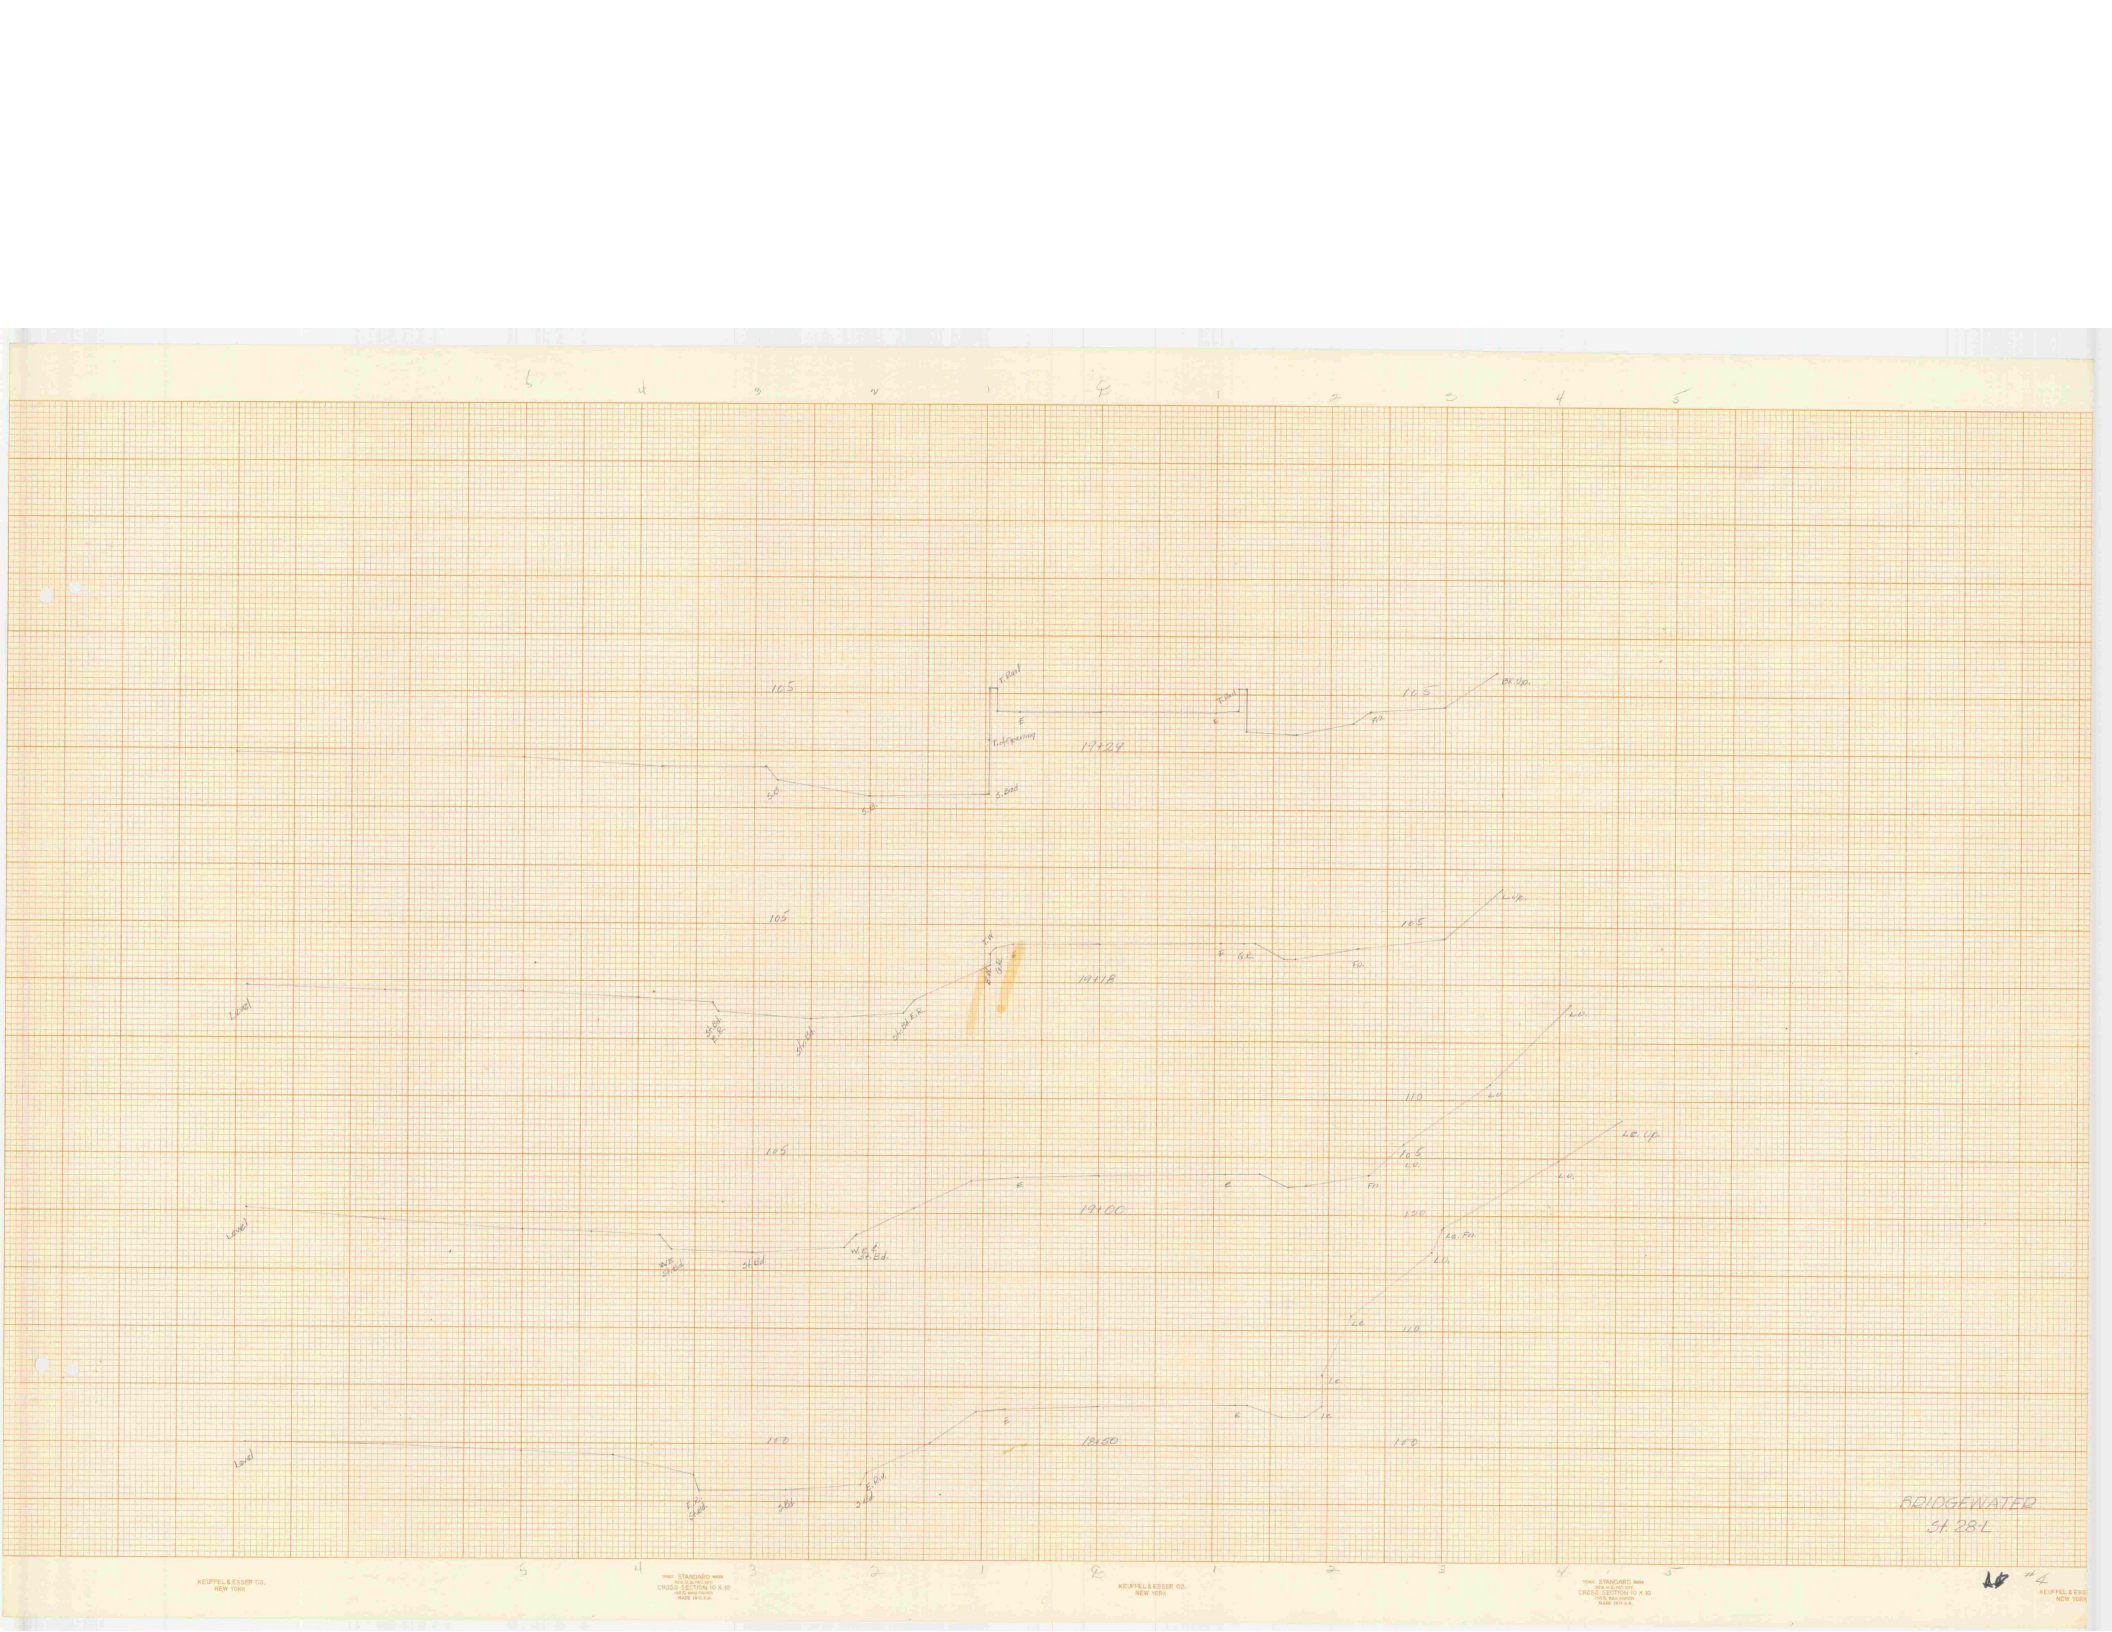
19+29
19+18
19+09
19+00
BRIDGEWATER
St 28-L

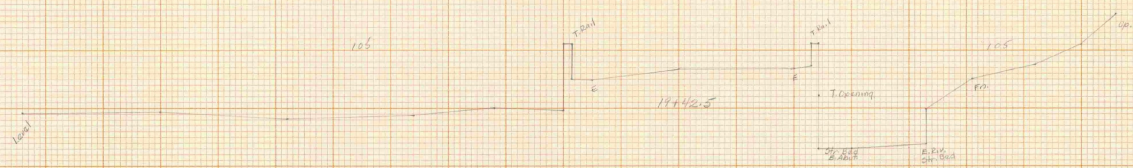
10.5'
T.Pad
E
19+42.5
T. Opening
10.5'
Up.
Fin.
Sh. Bdg @ Abut
E. Fin. Sh. Bed

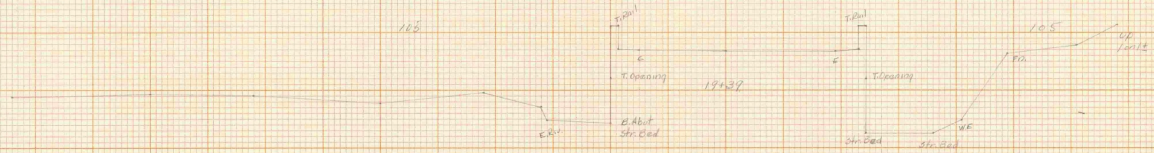

10.5'
T.Pad
E
T. Opening
19+39
E. Abut Sh. Bed
Ex.
10.5'
Up. Curb
Fin.
W.E.
Sh. Bed

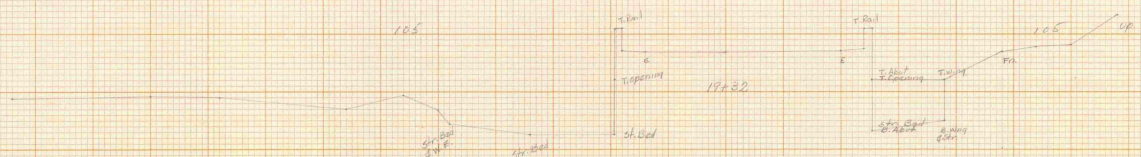
10.5'
T.Pad
E
T. Opening
19+32
Sh. Bed
T. Pad
10.5'
Up.
Fin.
T. Abut T. Opening
Fin.
Sh. Bed @ Abut
E. Wing @ Abut

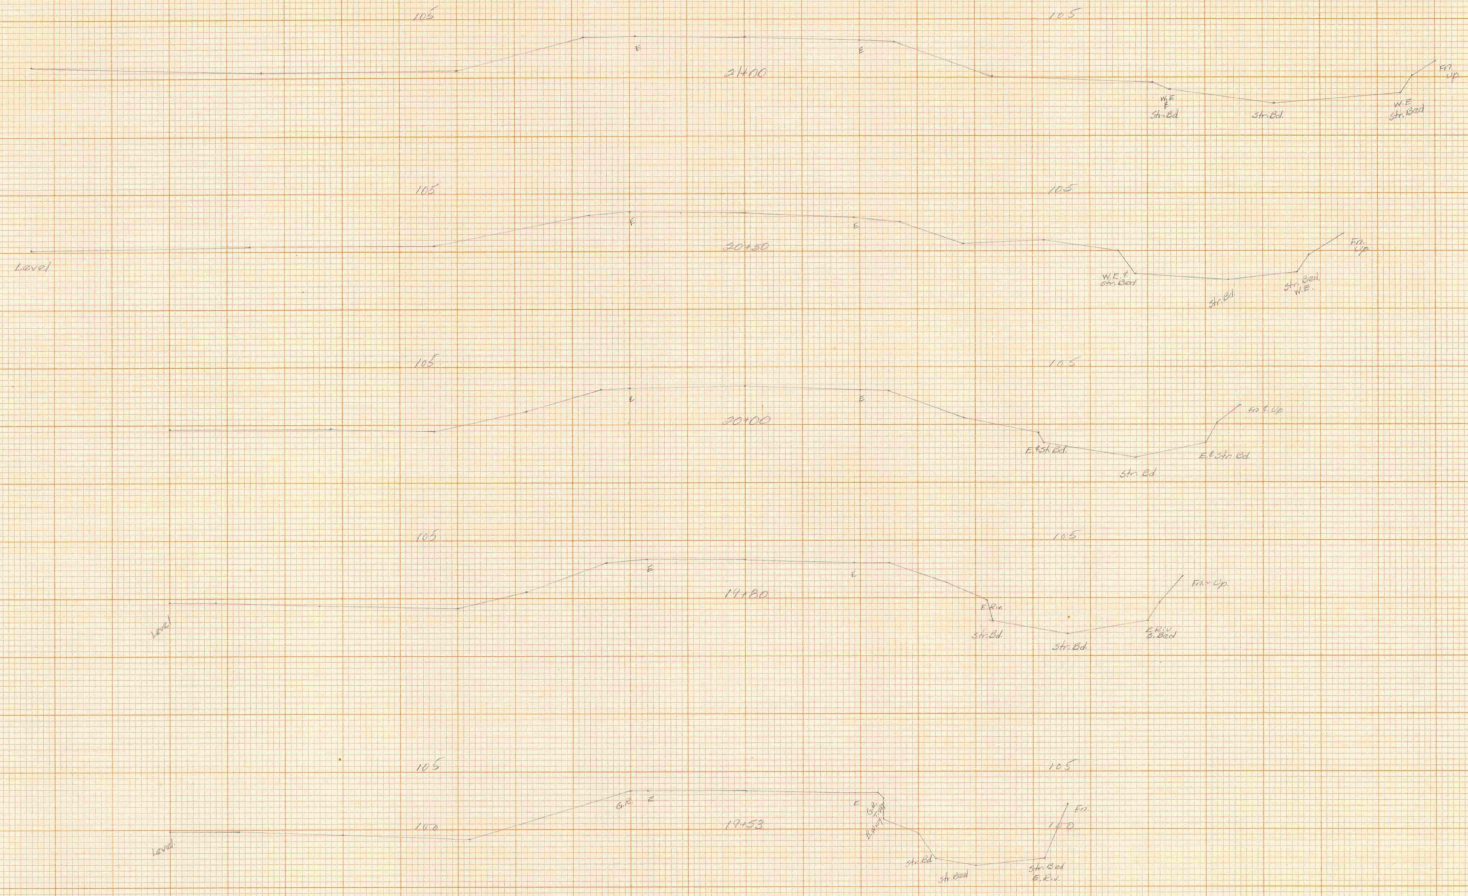

BRIDGEWATER
St. 28-L


16

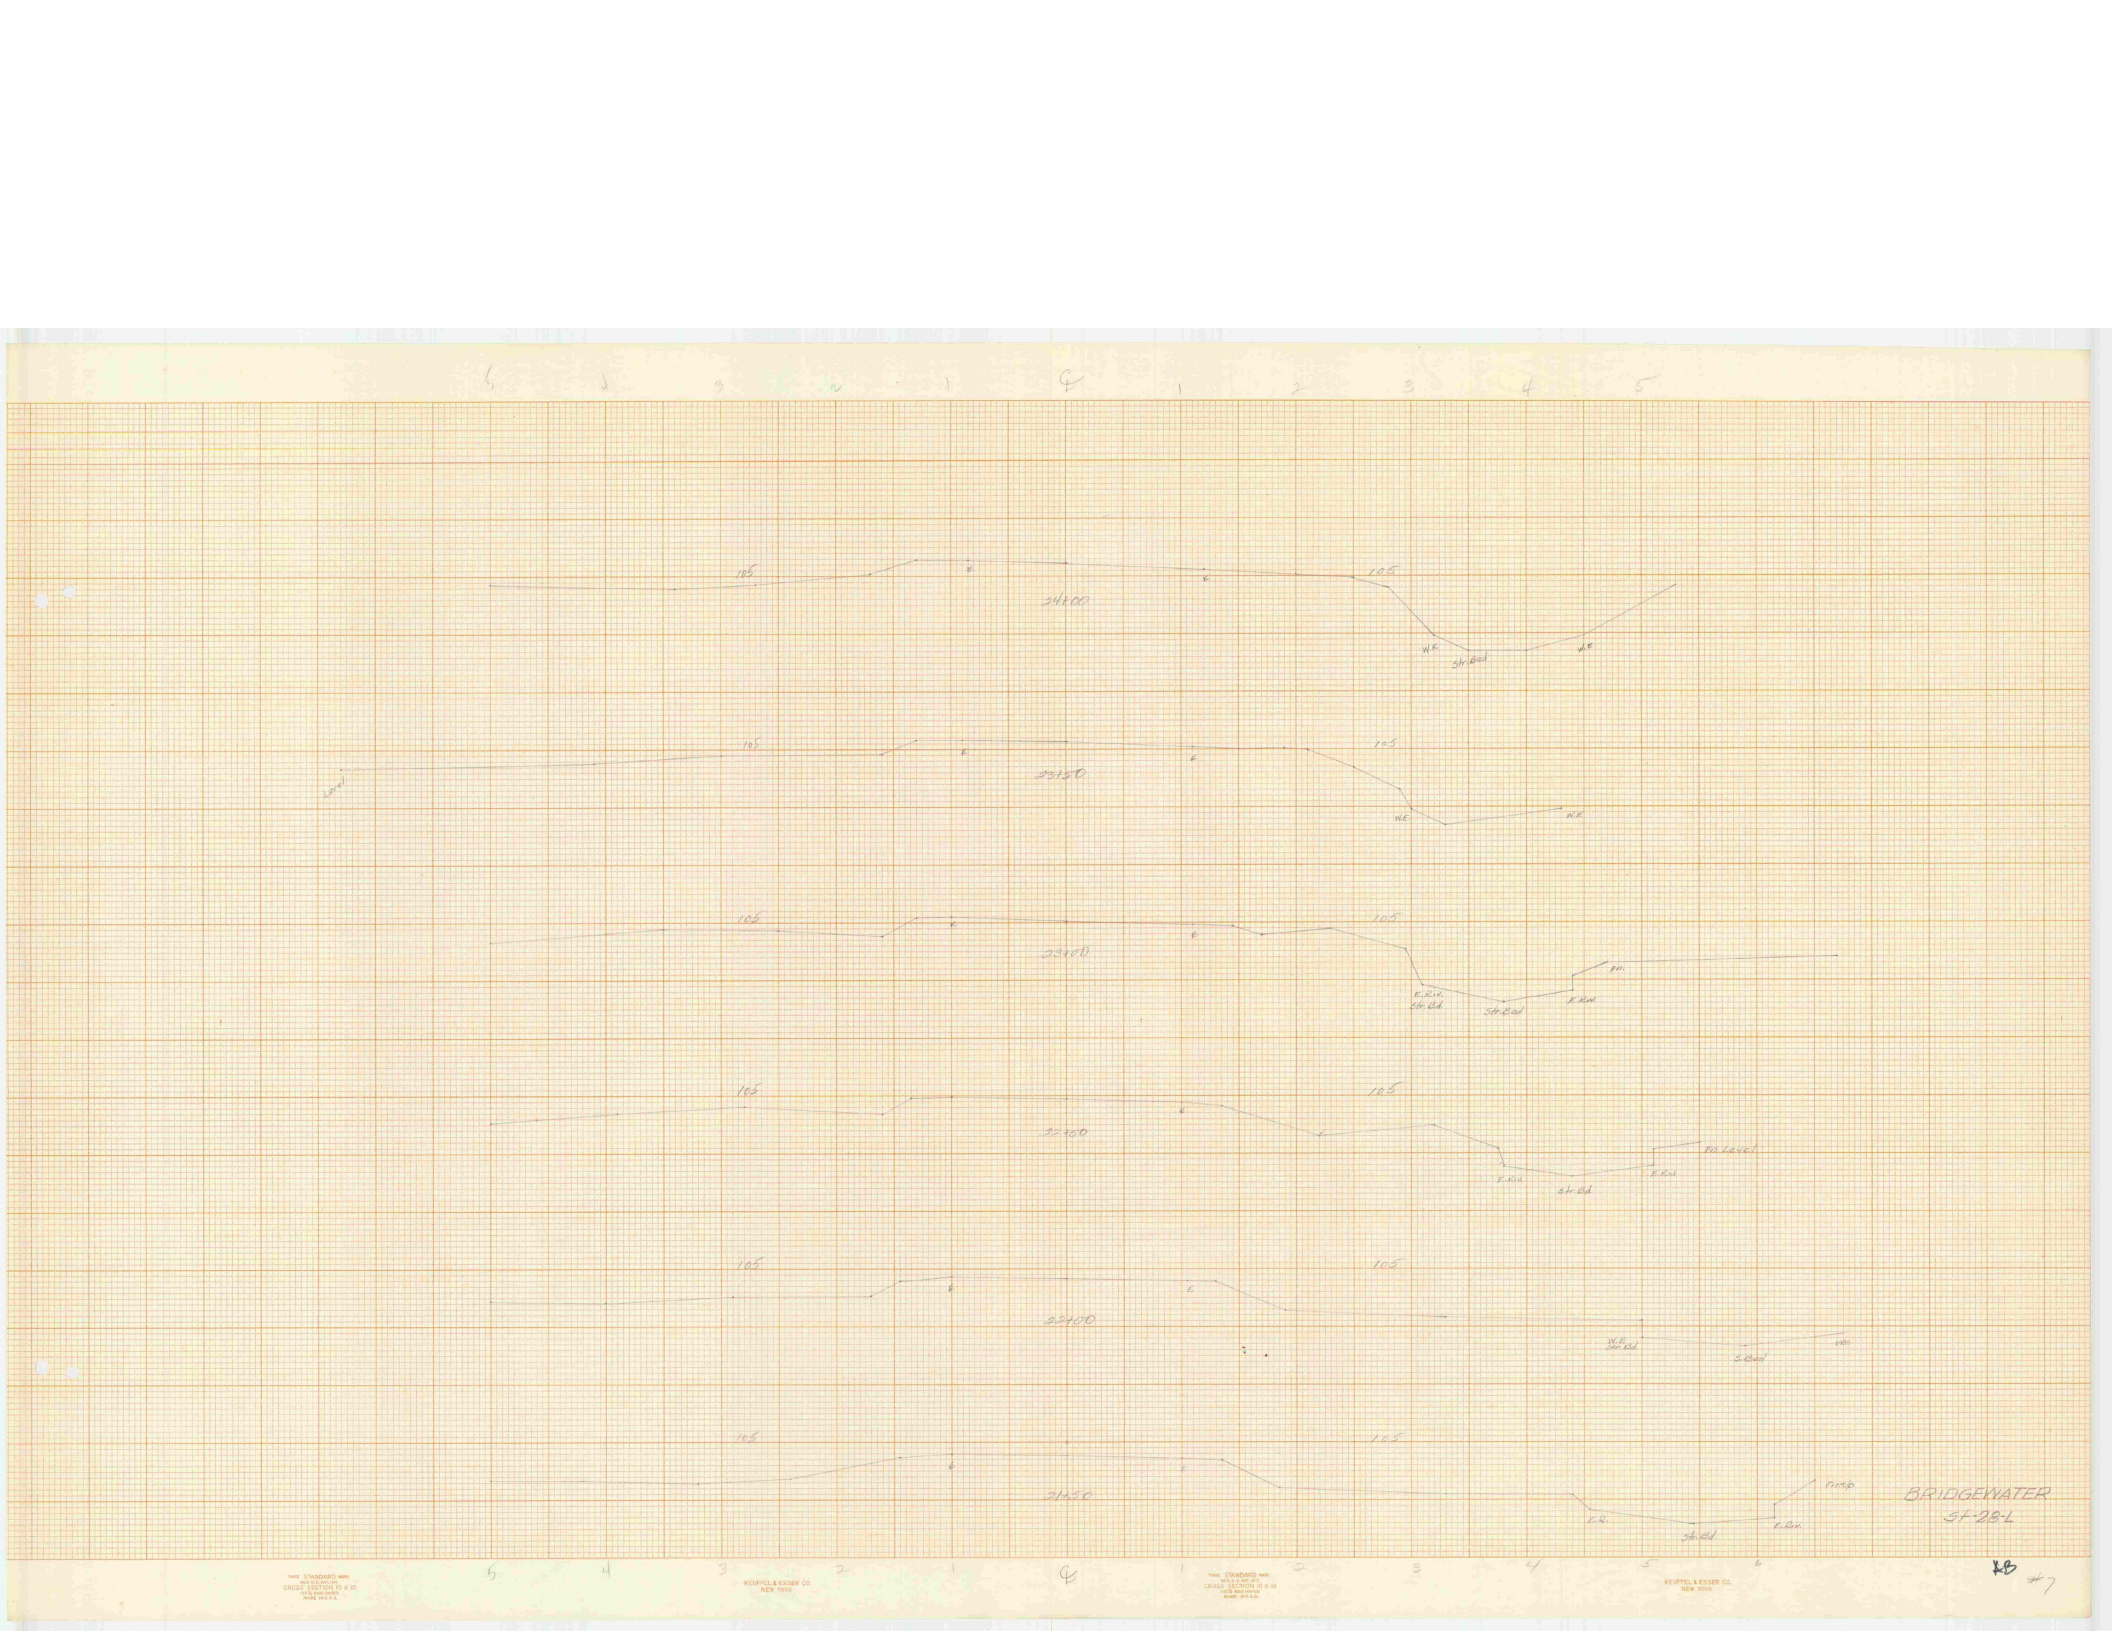
105
E
E
105
W.E.
Str. Bed
W.E.
24+00
105
E
E
105
W.E.
W.E.
23+50
105
E
E
105
E.R.W.
Str. Bed
Str. Bed
E.R.W.
P.P.
23+00
105
E
E
105
E.R.W.
Str. Bed
E.R.W.
P.G. Gravel
22+50
105
E
E
105
W.E.
Str. Bed
S. Bed
W.E.
22+00
105
E
E
105
E.R.
Str. Bed
E.R.W.
rip rap
21+50
BRIDGEWATER
ST-28-L


105
E
27400
105
E
E
105
36450
105
E
E
105
36400
105
E
E
105
25450
105
E
E
105
25400
W.E.
St. Ctl.
St. Ctl.
W.E.
105
E
E
105
34450
W.E.
W.E.
BRIDGEWATER
St-25-L
AB
#8

110 @ 110
29450


110 @ 110
29400

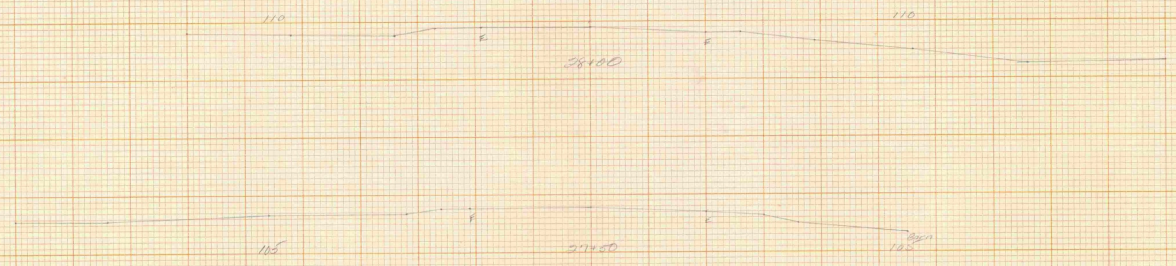

BRIDGEWATER
ST-28-L

#9

KEUFFEL & ESSER CO.
NEW YORK

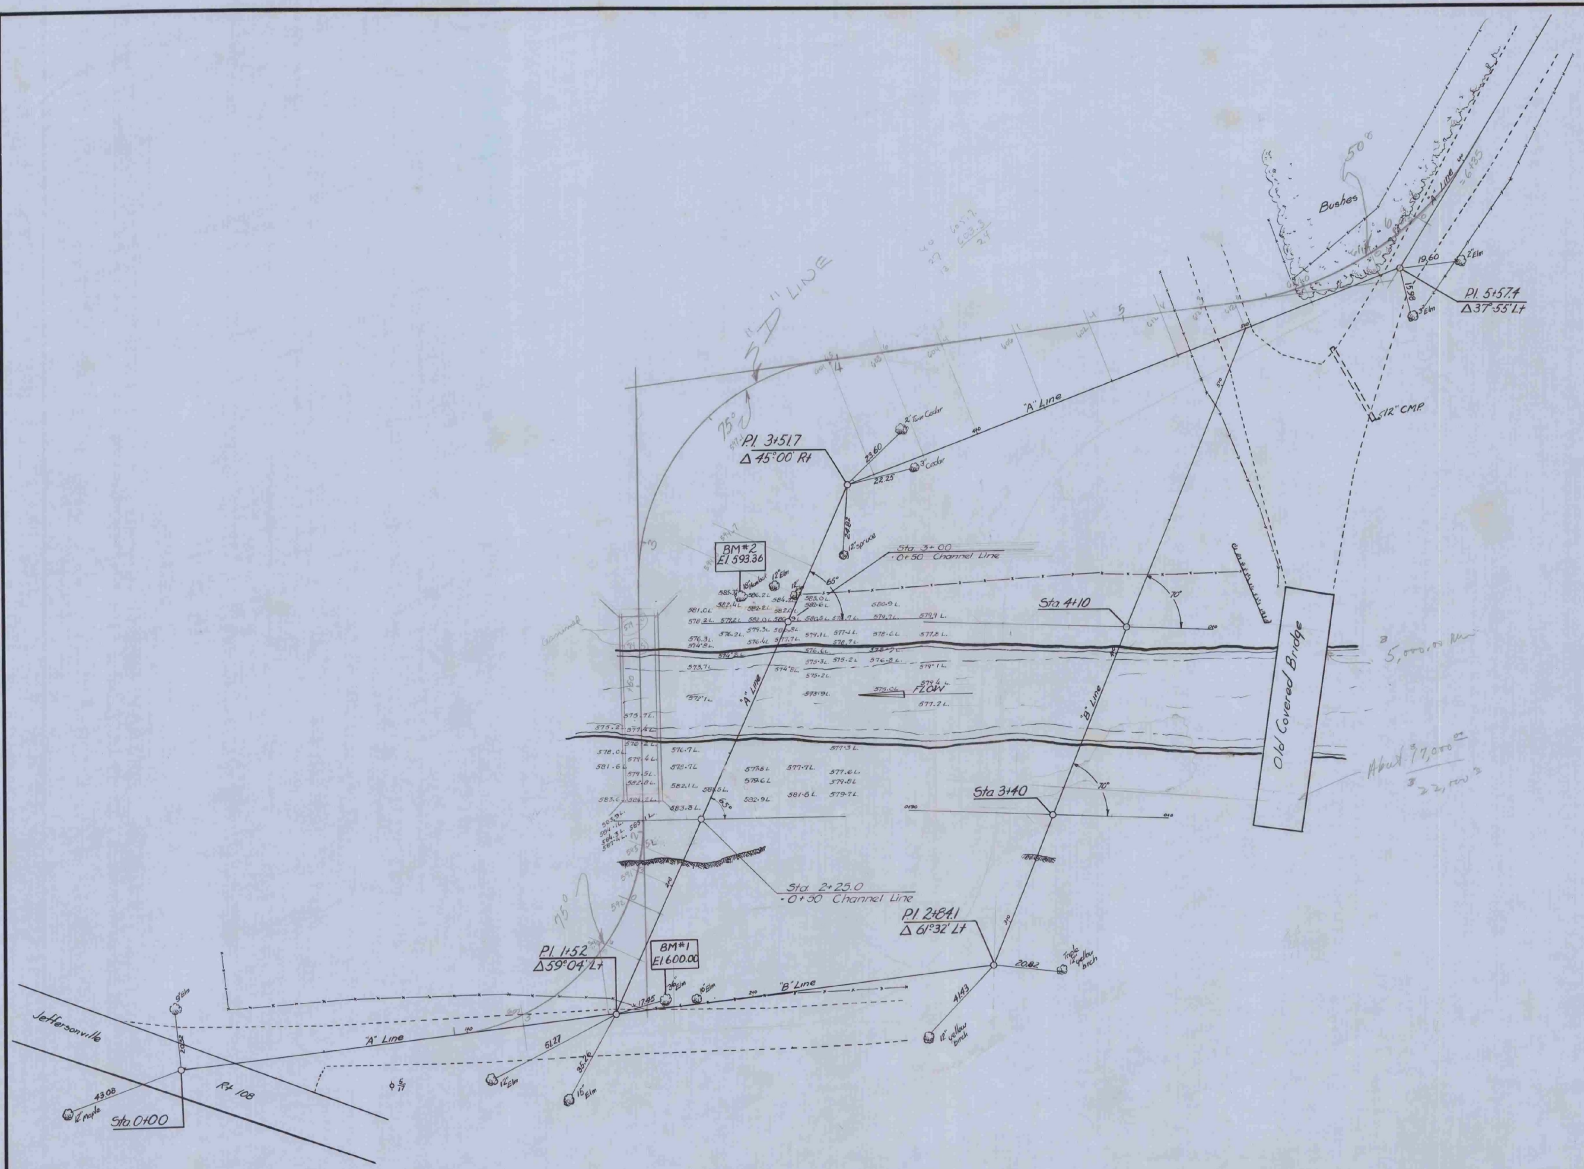

Known as Scott Bridge


CAMBRIDGE

TH 31, B30 over Brewster River


Surveyed by	A.G. HUNT		7/17/52
Designed by			
Drawn by	E.T. BUSWELL		7/17/52
Traced by			
Checked by			
Series	No.	Filed	
	Sheet	of	Sheets


A-B

"A" Line

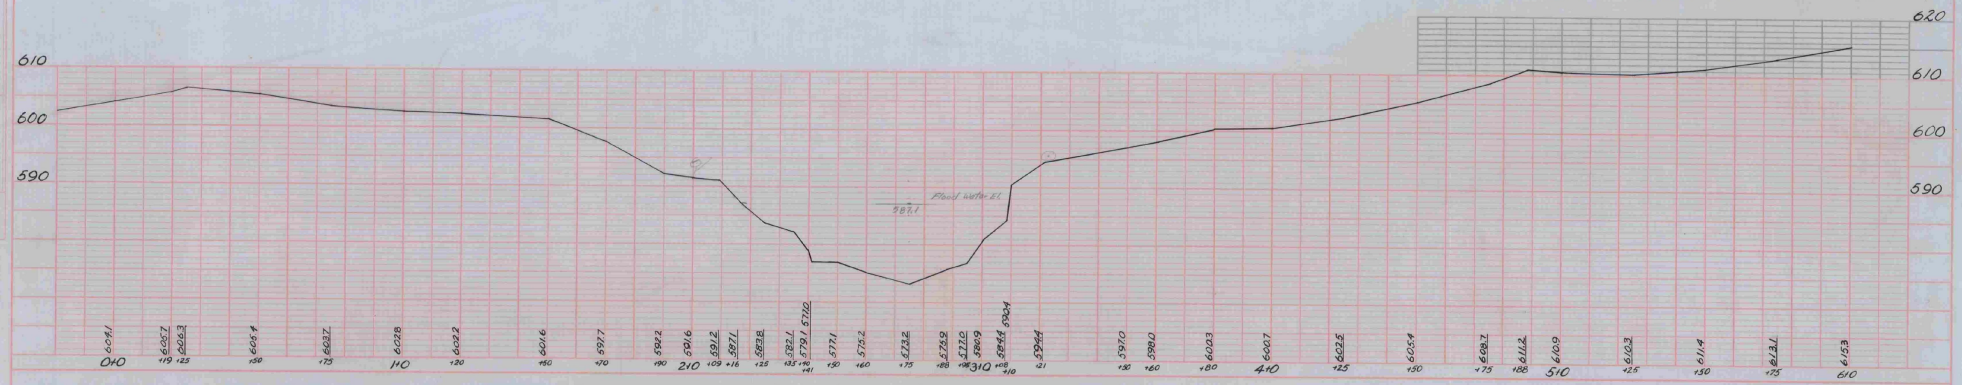

610
600
590
620
610
600
590
Flood Water El.
587.1
040
+19
+25
+50
+75
140
+20
+50
+70
+90
210
+09
+16
+25
+35
+90
+41
+50
+60
+75
+88
310
+10
+18
+21
+38
+60
+80
440
+25
+50
+75
+88
510
+25
+50
+75
610
6091
6067
6063
6064
6037
6028
6022
6016
5977
5942
5916
5912
5871
5838
5821
5791
5770
5771
5752
5732
5759
5720
5809
5844
5934
5944
5970
5980
6003
6007
6025
6054
6087
6112
6109
6103
6114
6131
6153

"B" Line

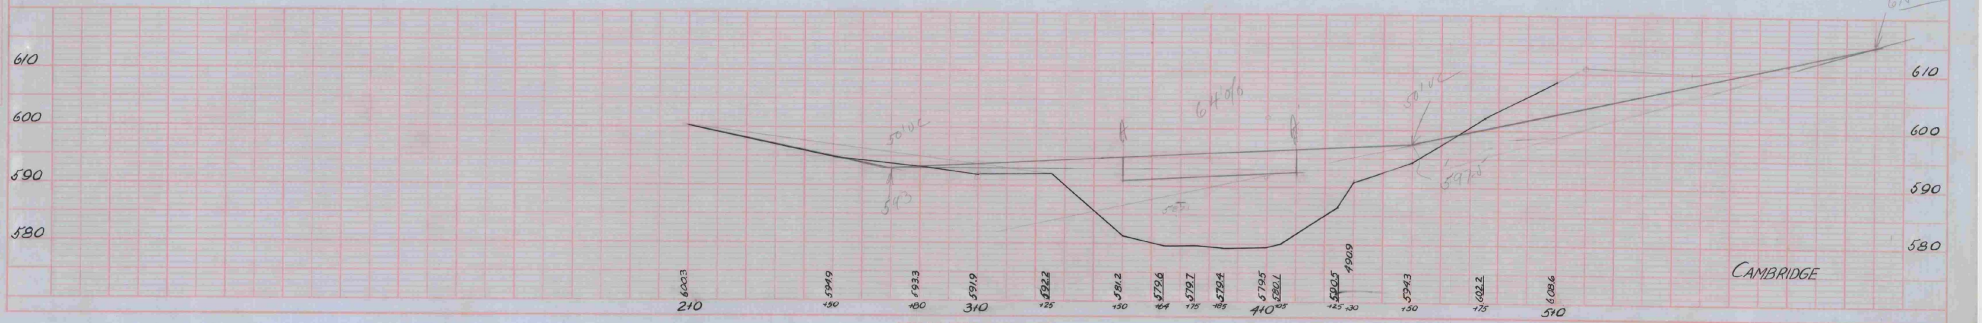
610
600
590
580
610
600
590
580
6H:1V
50'VC
50'VC
5945
5925
210
+30
+80
310
+25
+30
+64
+75
+89
410
+05
+25
+30
+50
+75
590
6023
5949
5933
5919
5922
5912
5796
5787
5784
5795
5805
5909
5943
6022
6086
CAMBRIDGE

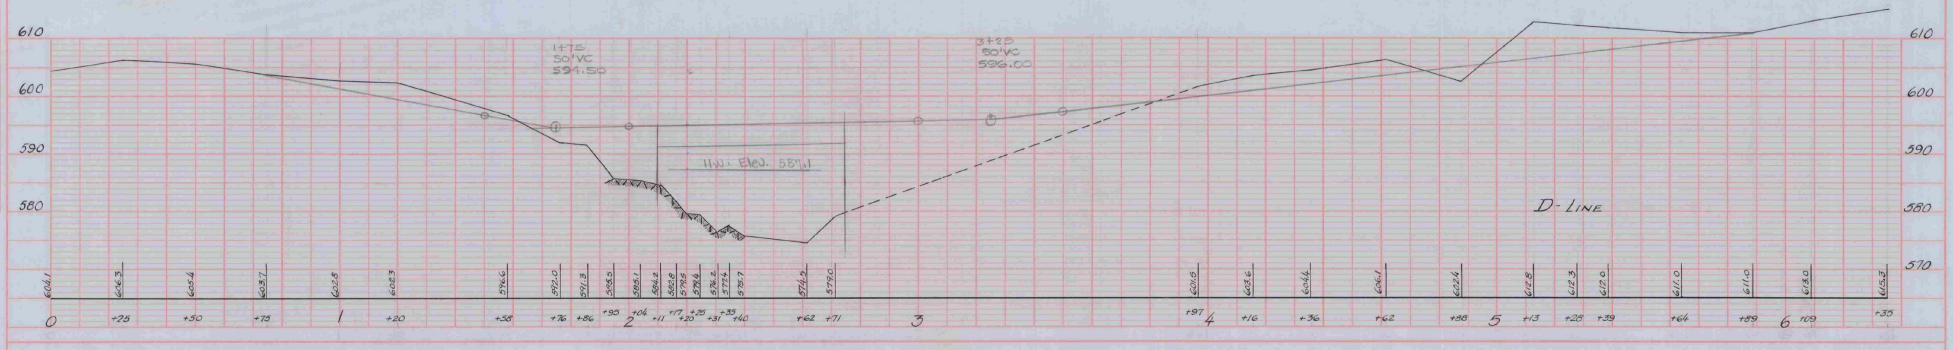

CAMBRIDGE
TOWN ROAD T31
Bridge 30

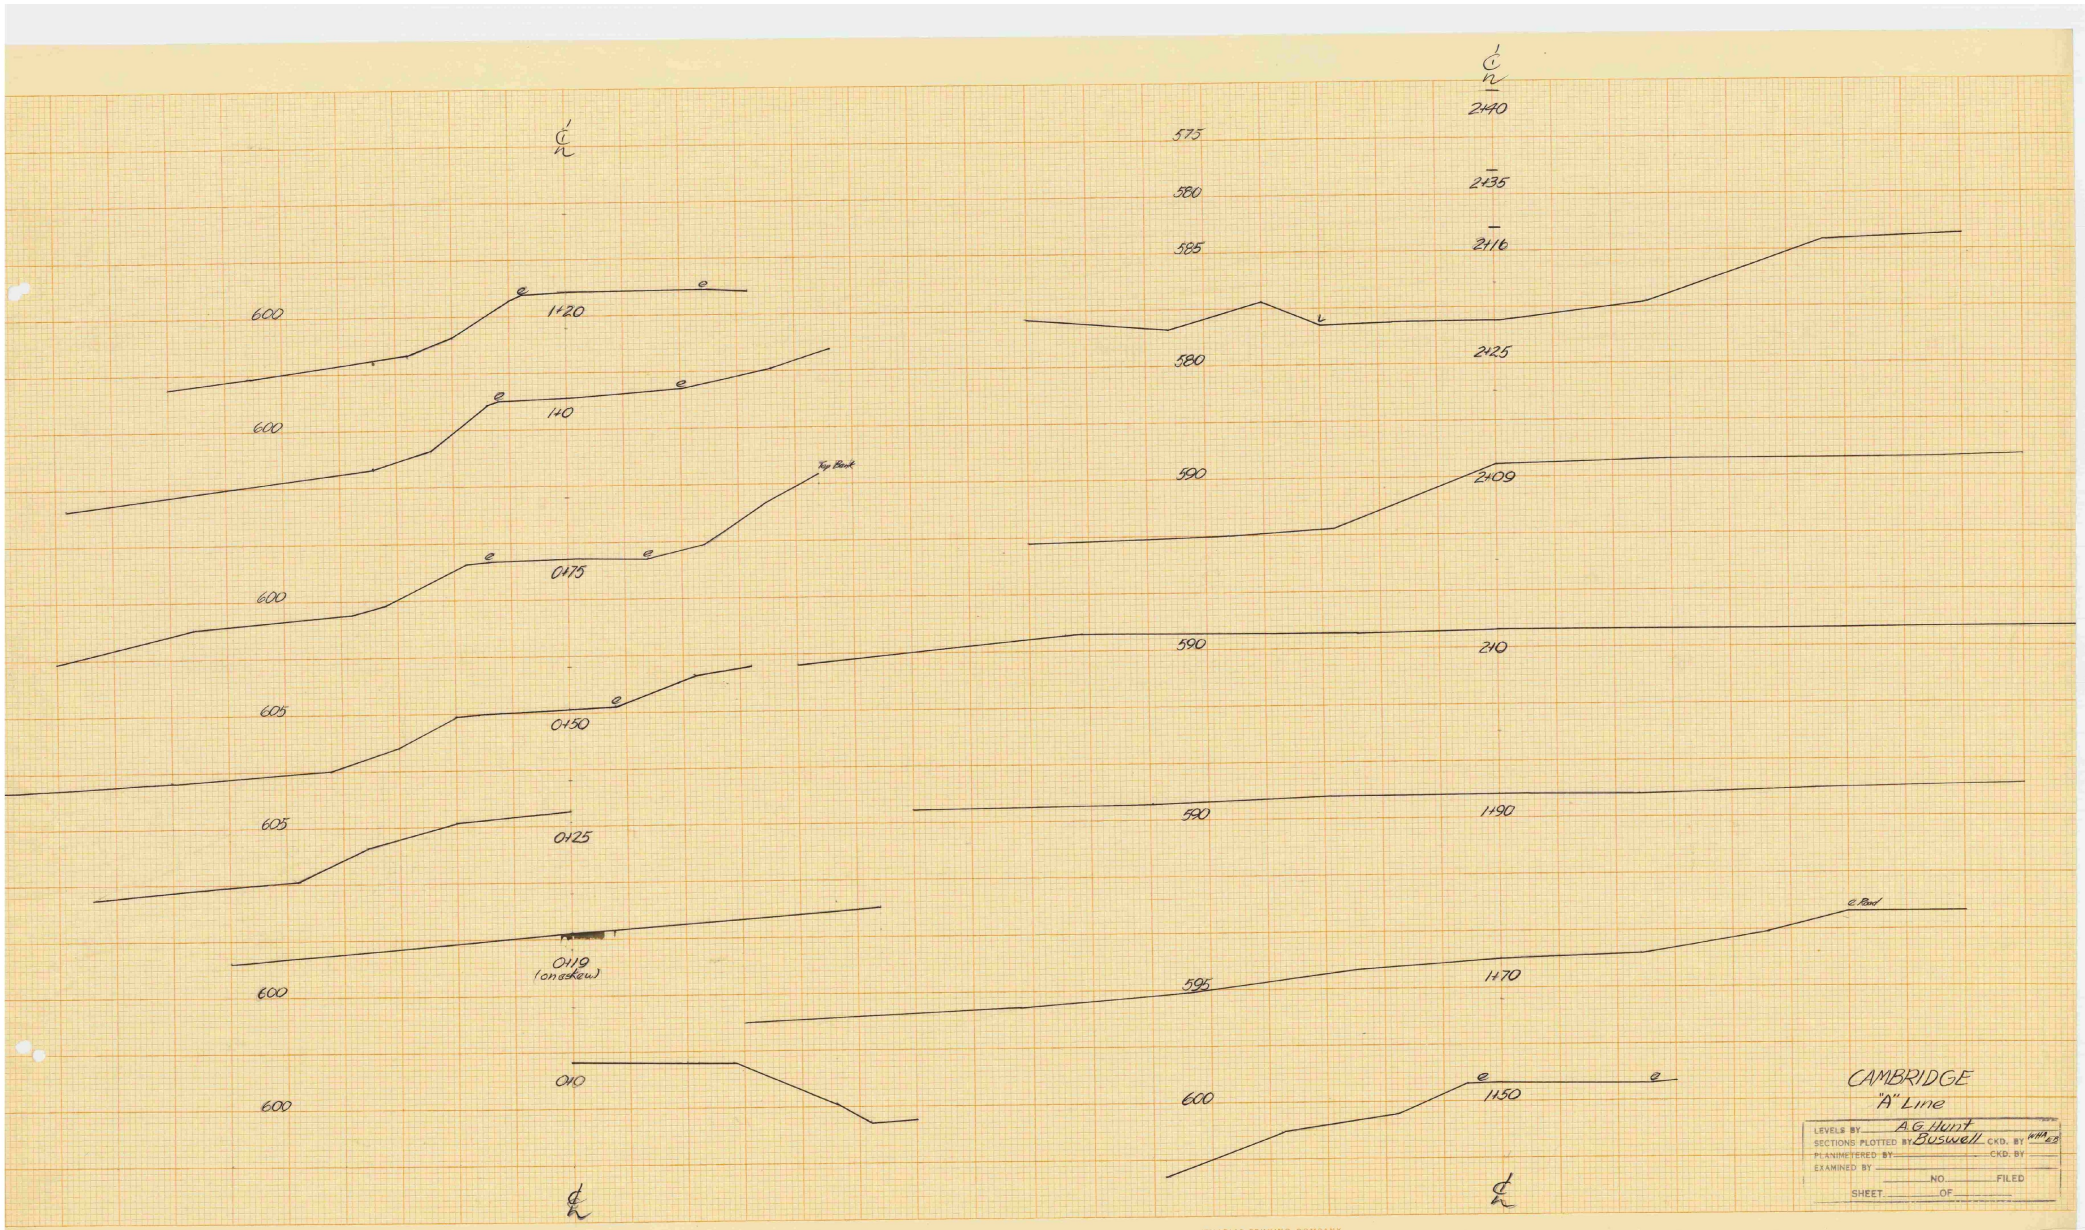

CAMBRIDGE

"A" Line

LEVELS BY A.G. Hunt

SECTIONS PLOTTED BY Buswell CKD. BY WMA RD

PLANIMETERED BY _____ CKD. BY _____


EXAMINED BY _____


NO. _____ FILED

SHEET _____ OF _____

CHARLES BRUNING COMPANY
CROSS SECTION 10 x 10

CHARLES BRUNING COMPANY
CROSS SECTION 10 x 10

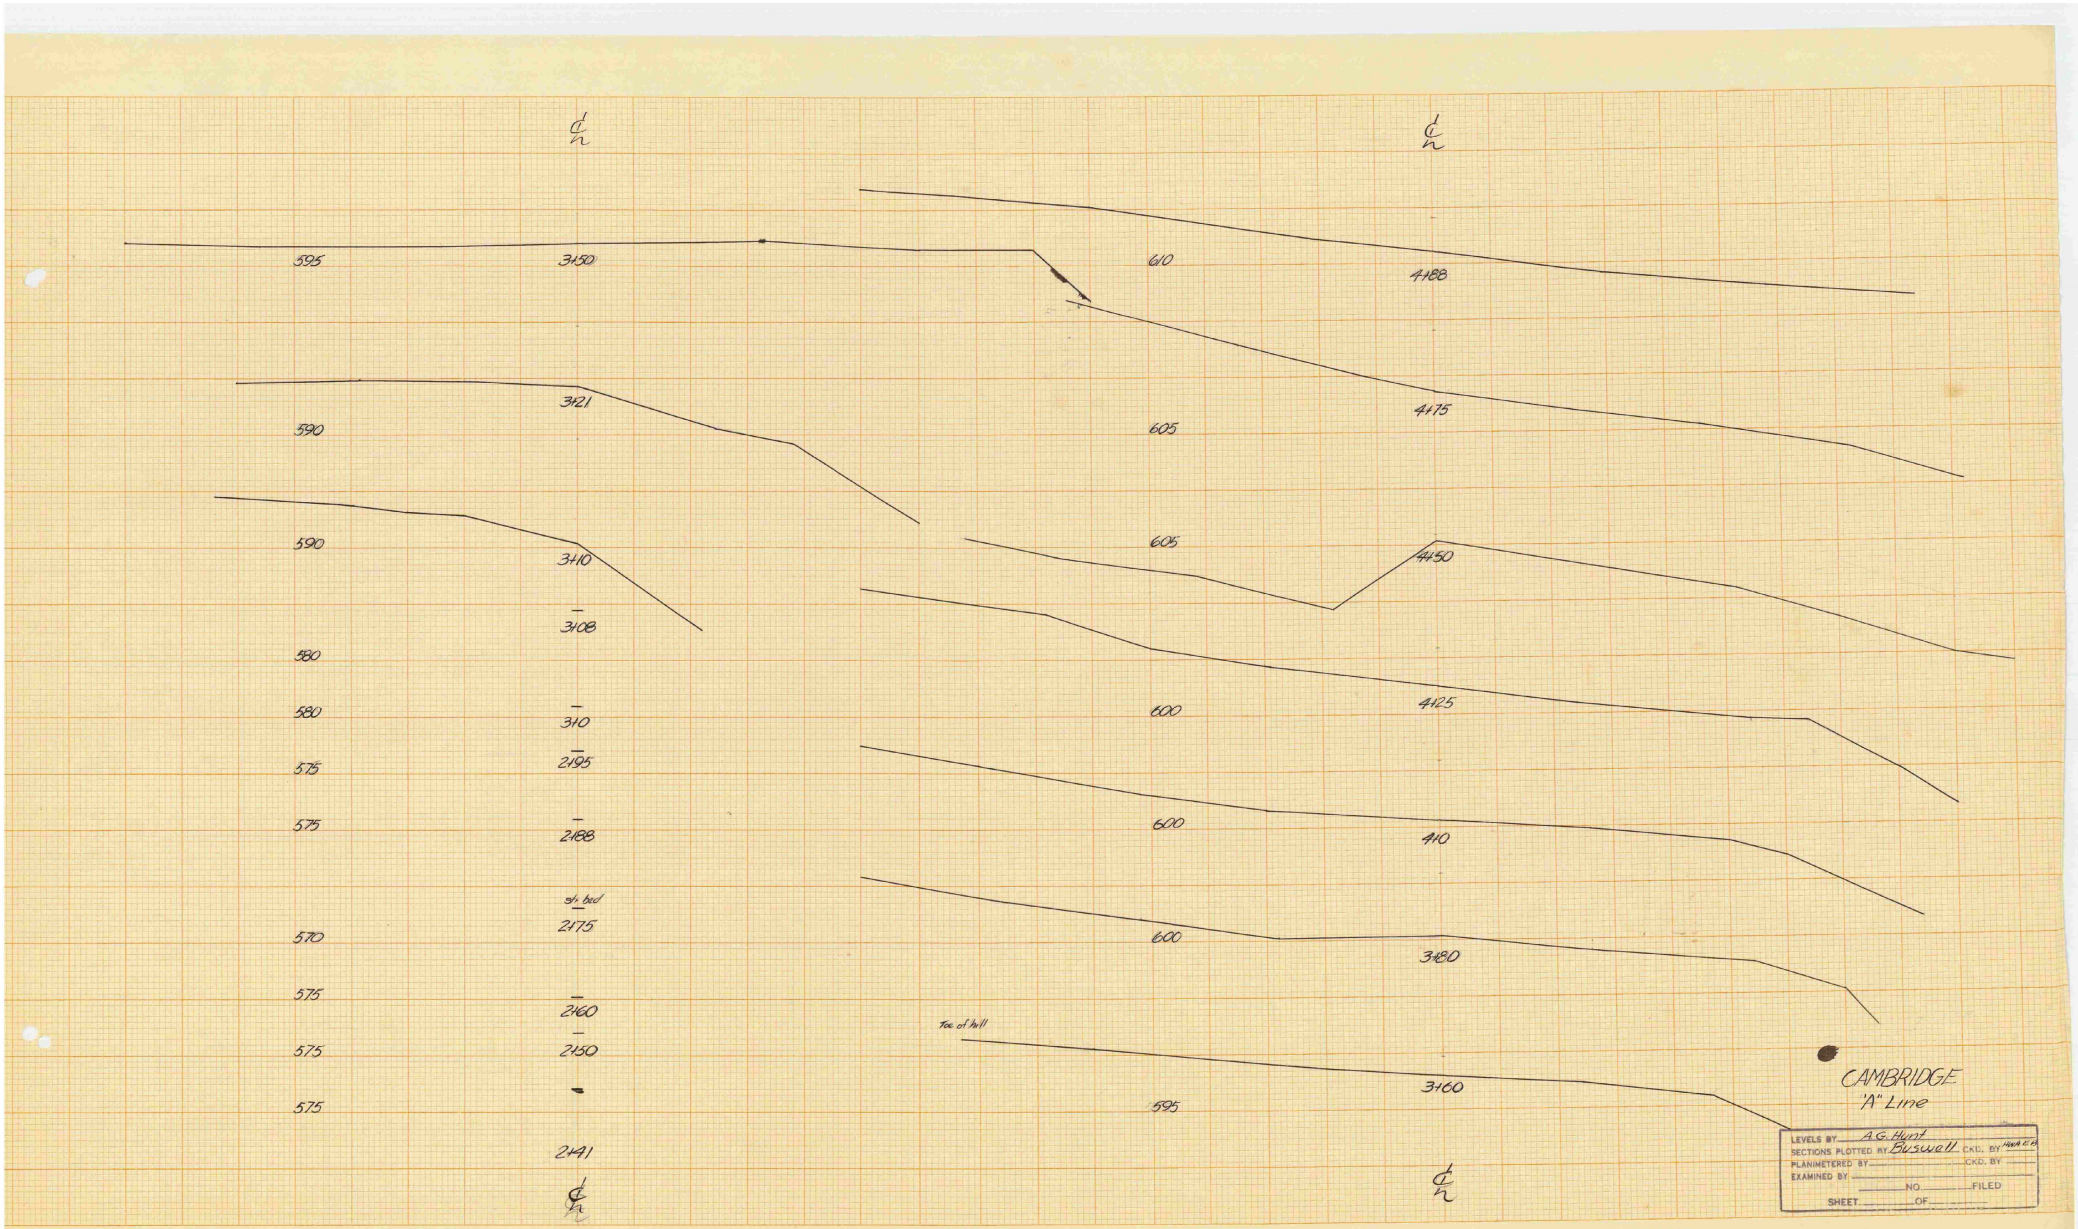
℄
595
590
590
580
580
575
575
570
575
575
575
℄
3150
3121
3110
3108
310
2195
2188
s/s bed
2175
2160
2150
2141
℄
610
605
605
600
600
600
595
℄
4188
4175
4150
4125
410
3180
toe of hill
3160
℄
CAMBRIDGE
"A" Line
LEVELS BY A.G. Hunt
SECTIONS PLOTTED BY Buswell CKD. BY
PLANIMETERED BY CKD. BY
EXAMINED BY
NO FILED
SHEET OF
CHARLES BRUNING COMPANY
CROSS SECTION 10 x 10
CHARLES BRUNING COMPANY
CROSS SECTION 10 x 10

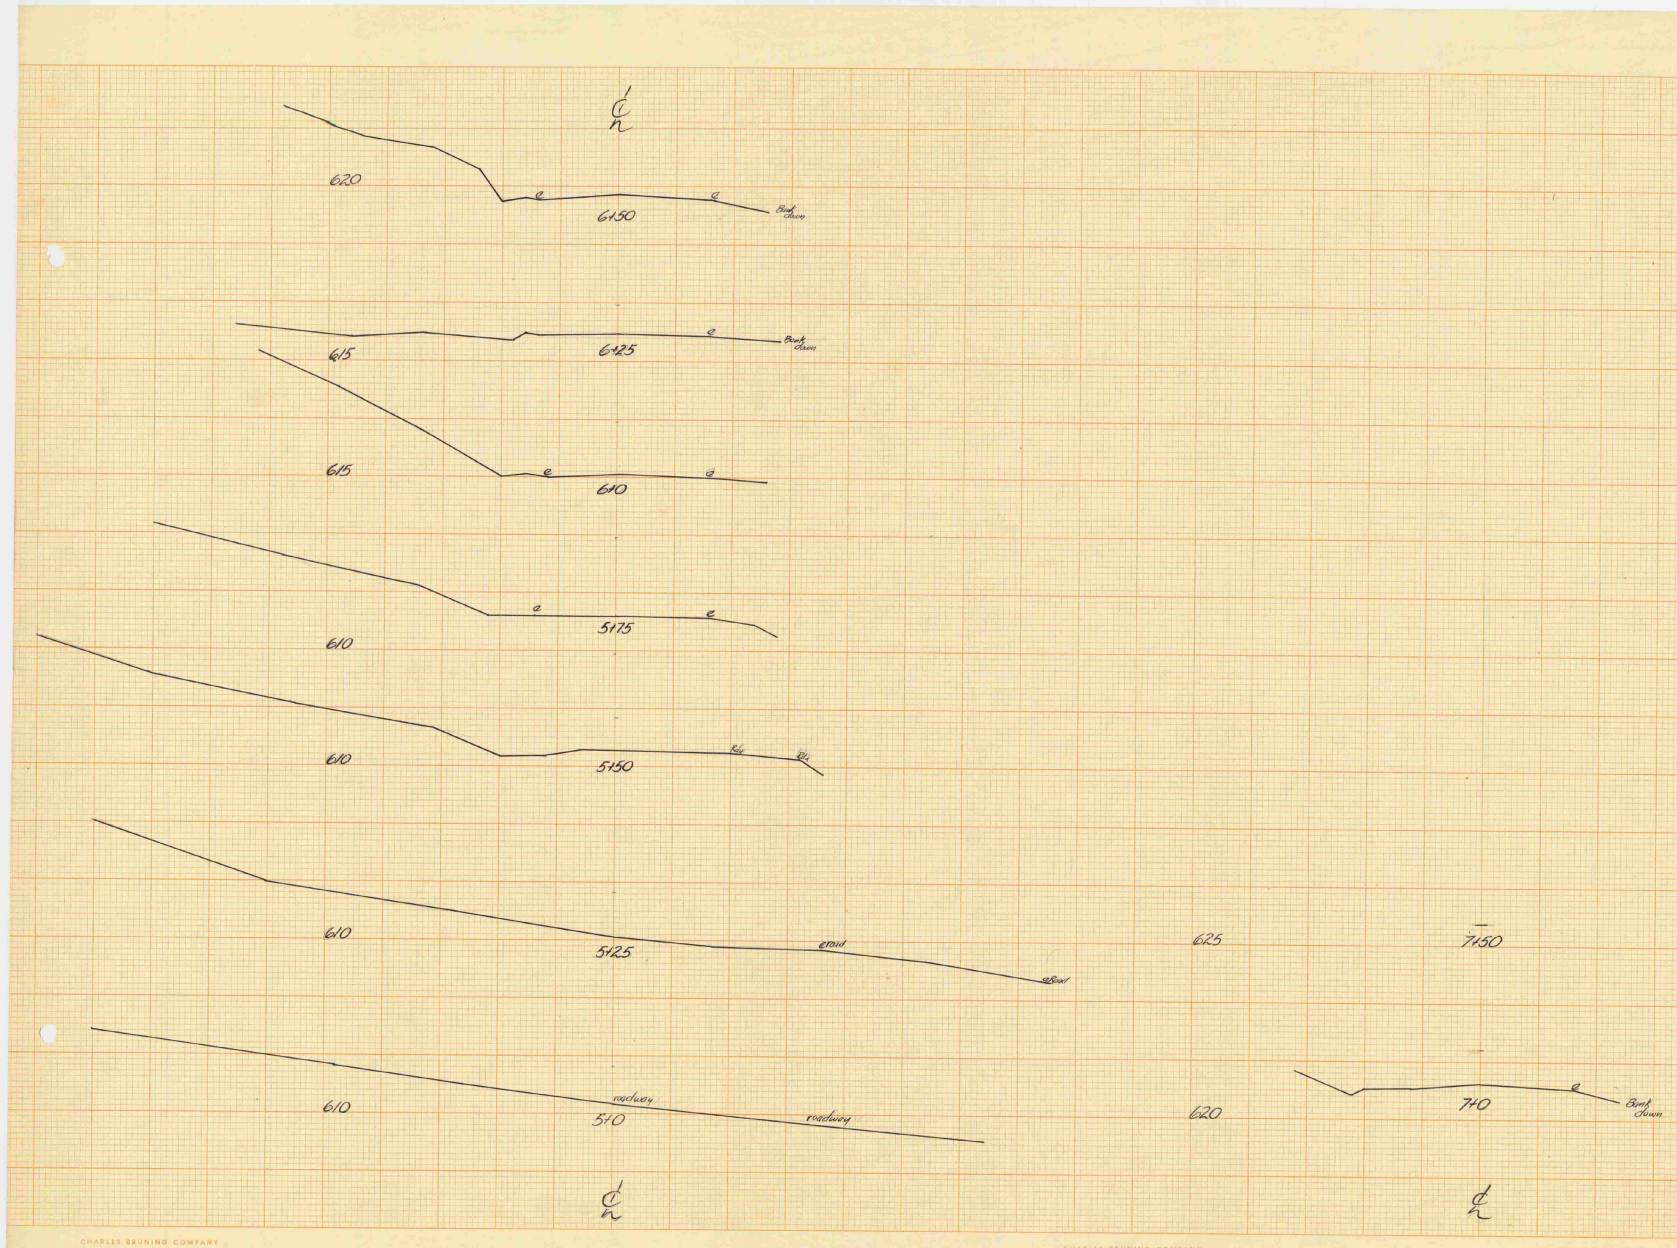


CAMBRIDGE
"A" Line

LEVELS BY A.G. Hunt
SECTIONS PLOTTED BY Buswell CKD. BY
PLANIMETERED BY CKD. BY
EXAMINED BY
NO. FILED
SHEET OF

CHARLES BRUNING COMPANY
CROSS SECTION 10 x 10
PRINTED IN U.S.A.



Base Line 2125

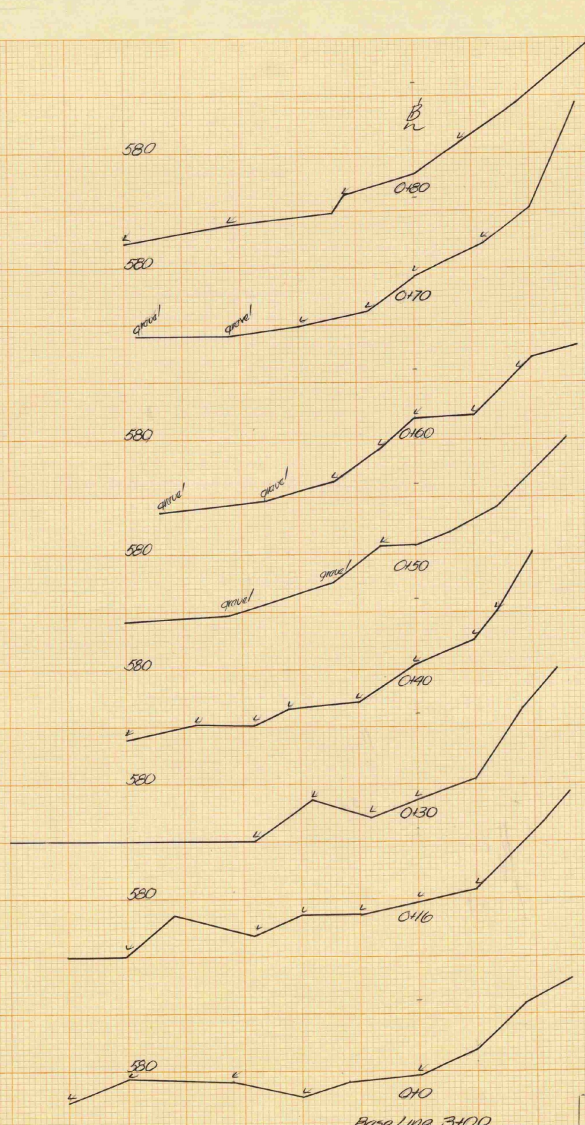



Base Line 3400


CAMBRIDGE
"A" Line

LEVELS BY A.G.Hunt
SECTIONS PLOTTED BY Buswell CKD. BY Nov 25
PLANIMETERED BY _____ CKD. BY _____
EXAMINED BY _____ NO. _____ FILED
SHEET _____ OF _____

CHARLES BRUNING COMPANY
CROSS SECTION 10 x 10
PRINTED IN U.S.A.

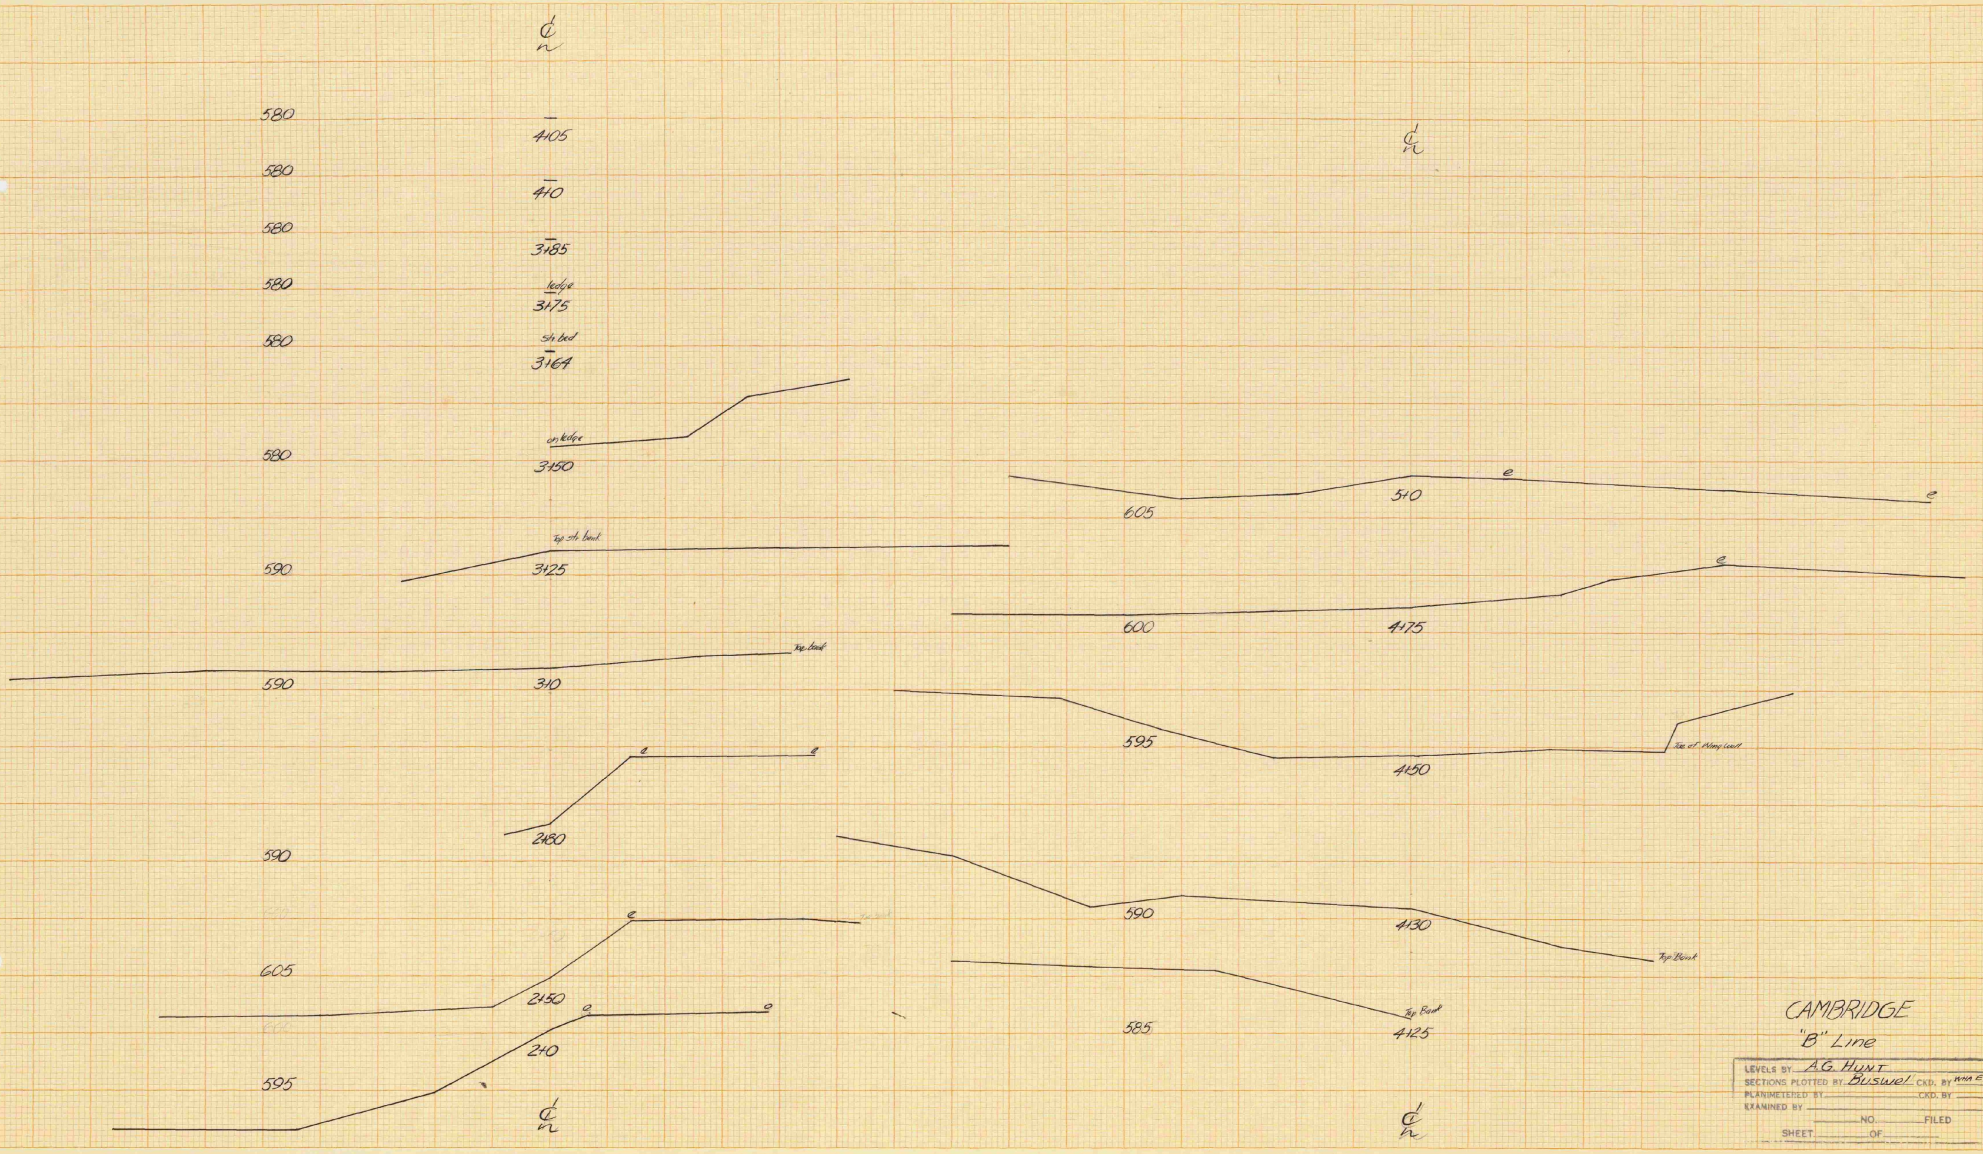
℄
580
4+05
580
4+10
580
3+85
580
ledge
3+75
580
Sh. bed
3+64
580
ledge
3+50
590
Top Sh. bed
3+25
590
Top Bank
3+10
590
2+80
605
2+50
595
2+10
℄
605
5+10
600
4+75
595
4+50
590
4+30
Top Bank
585
Top Bank
4+25
℄
CAMBRIDGE
"B" Line
LEVELS BY A.G. HUNT
SECTIONS PLOTTED BY BUSWELL CKD. BY WMA EB
PLANIMETERED BY CKD. BY
EXAMINED BY
NO. FILED
SHEET OF
CHARLES BRUNING COMPANY
CROSS SECTION 10 x 10
CHARLES BRUNING COMPANY
CROSS SECTION 10 x 10

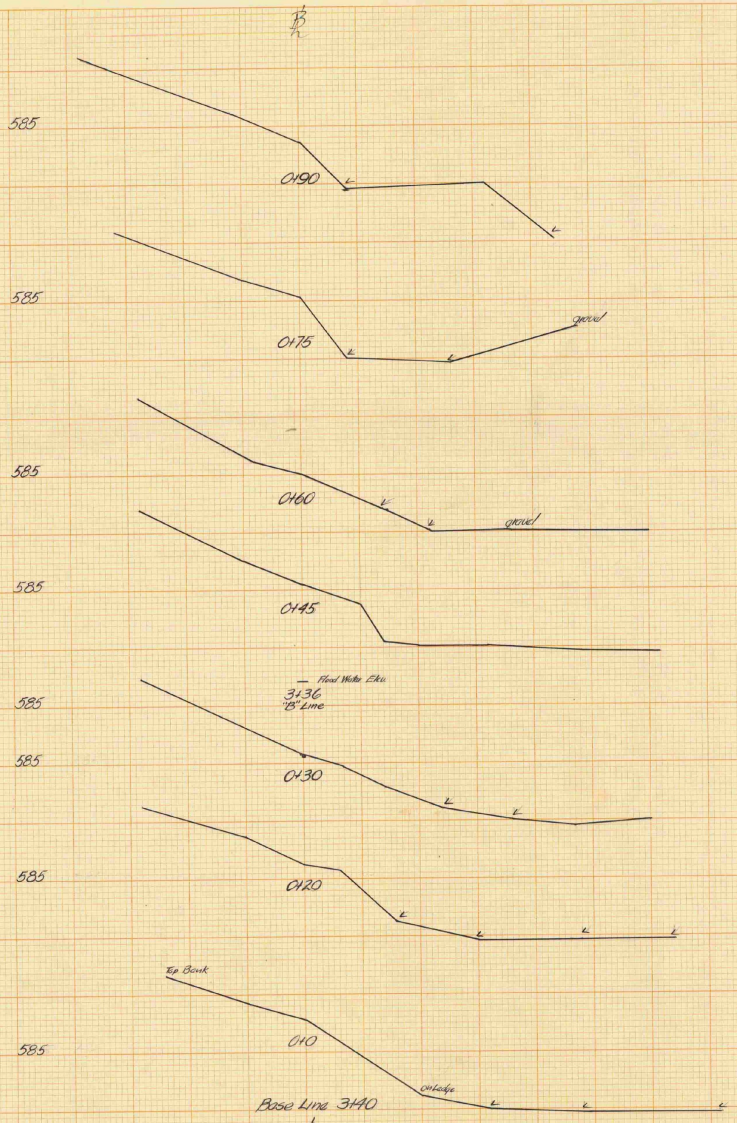

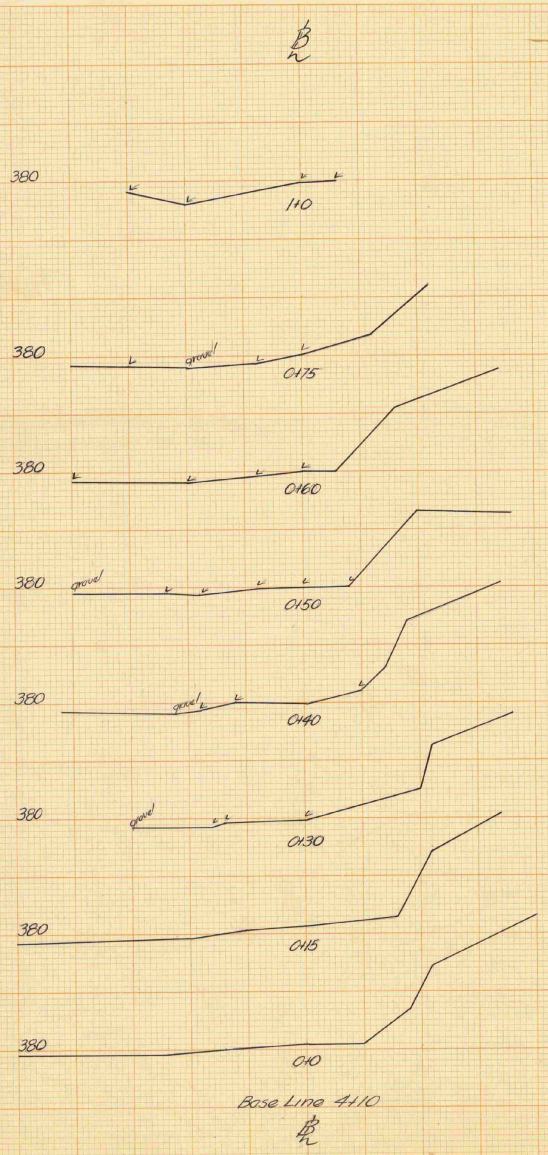

CAMBRIDGE

"B" Line

LEVELS BY A.G. Hunt

SECTIONS PLOTTED BY Buswell CKD. BY WHAGA

PLANIMETERED BY _____ CKD. BY _____


EXAMINED BY _____

_____ NO. _____ FILED

SHEET _____ OF _____


CHARLES BRUNING COMPANY
CROSS SECTION 10 x 10


CHARLES BRUNING COMPANY
CROSS SECTION 10 x 10

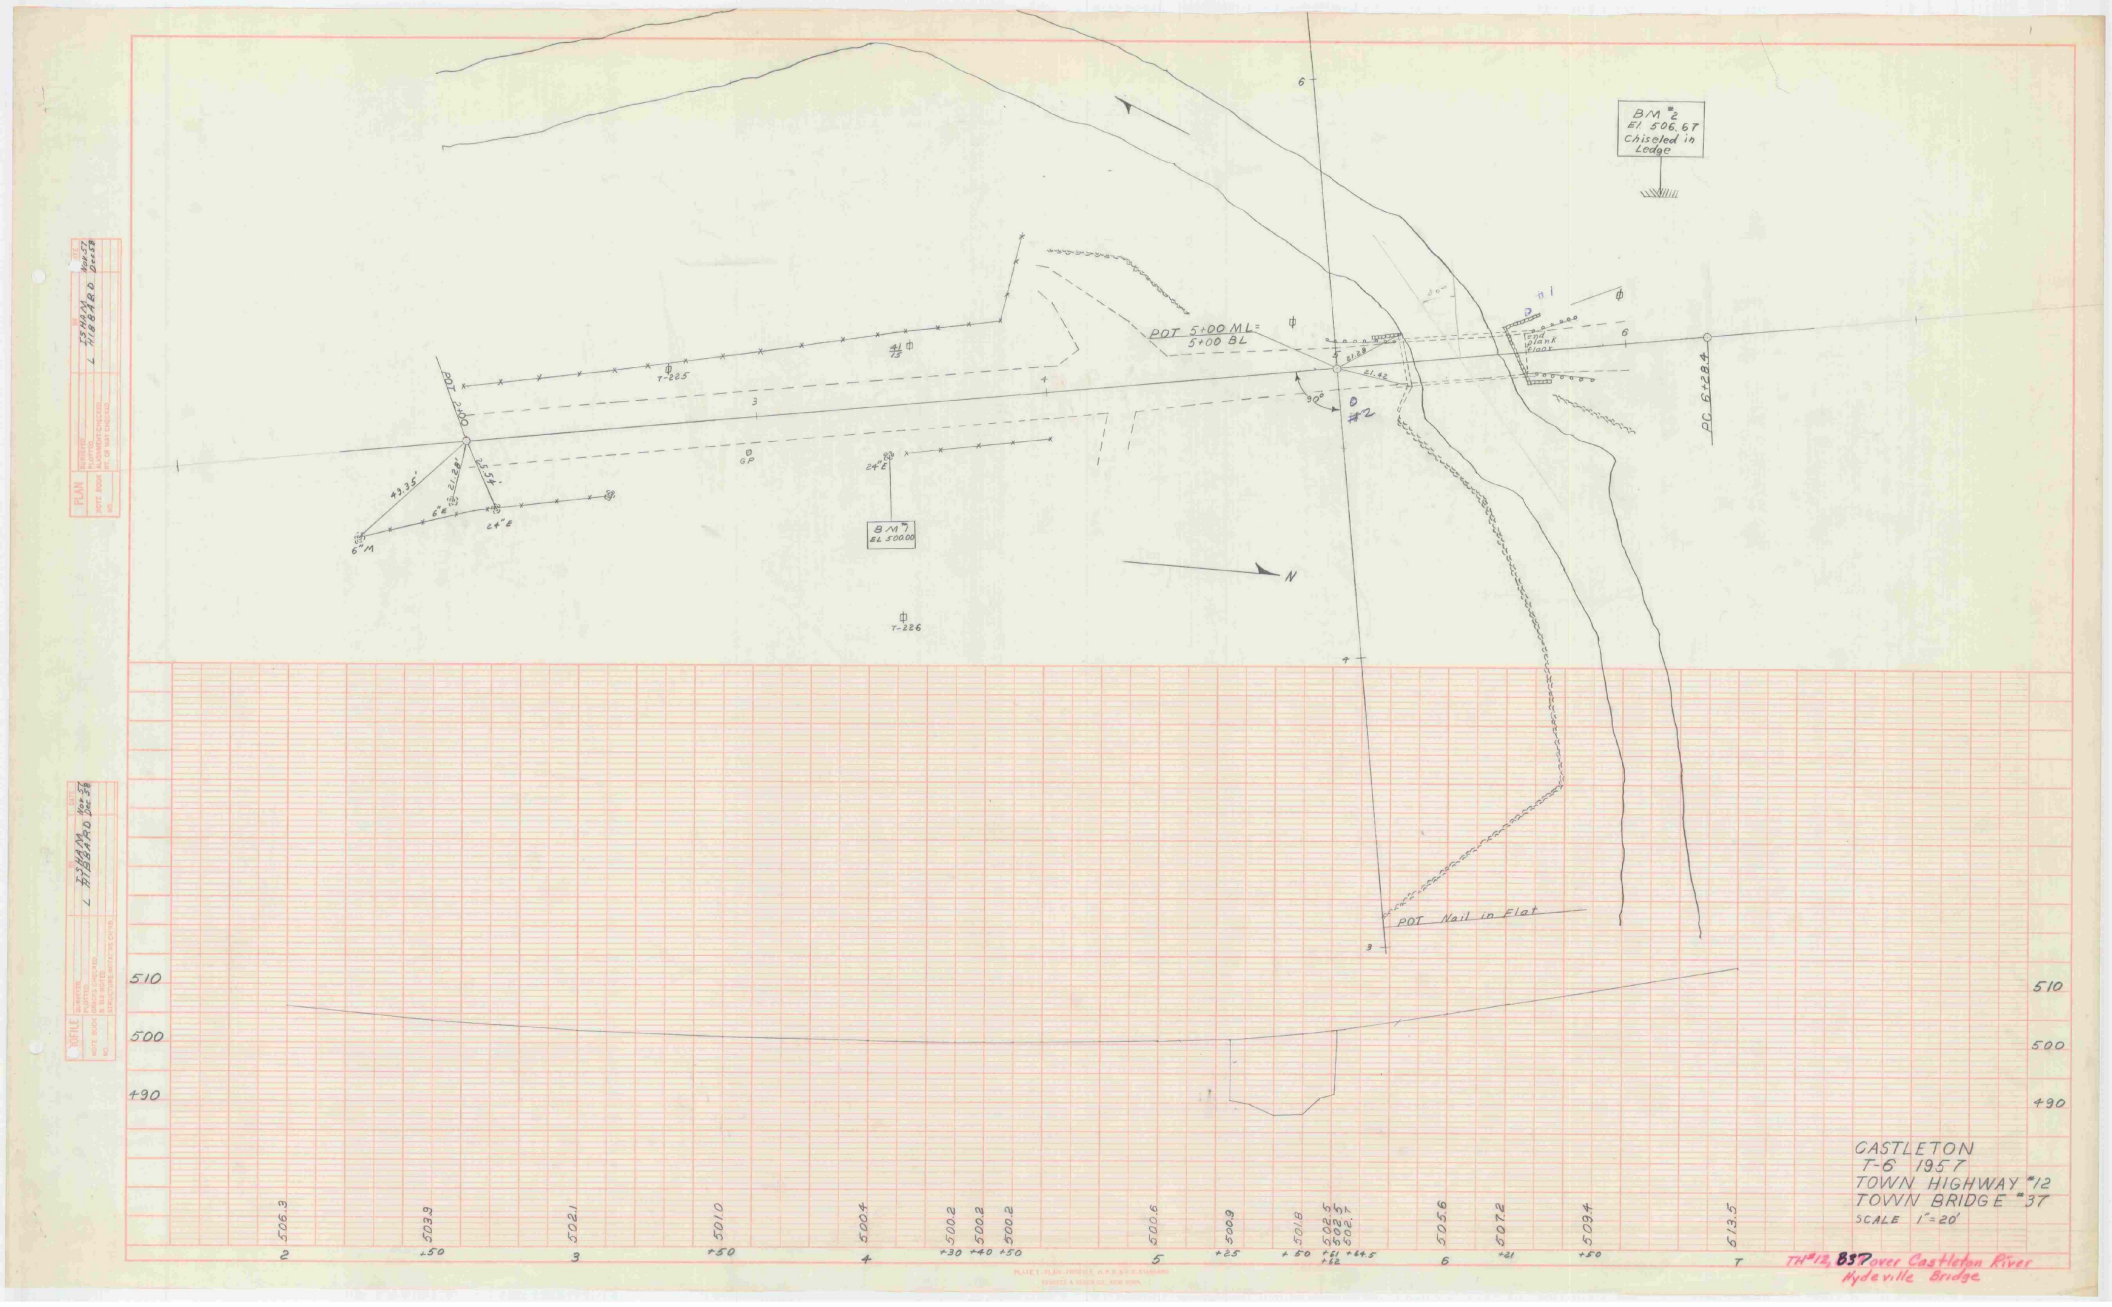


CASTLETON
T-6 1957
TOWN HIGHWAY #12
TOWN BRIDGE #37
SCALE 1"=20'


TH #12, BST over Castleton River
Hydeville Bridge

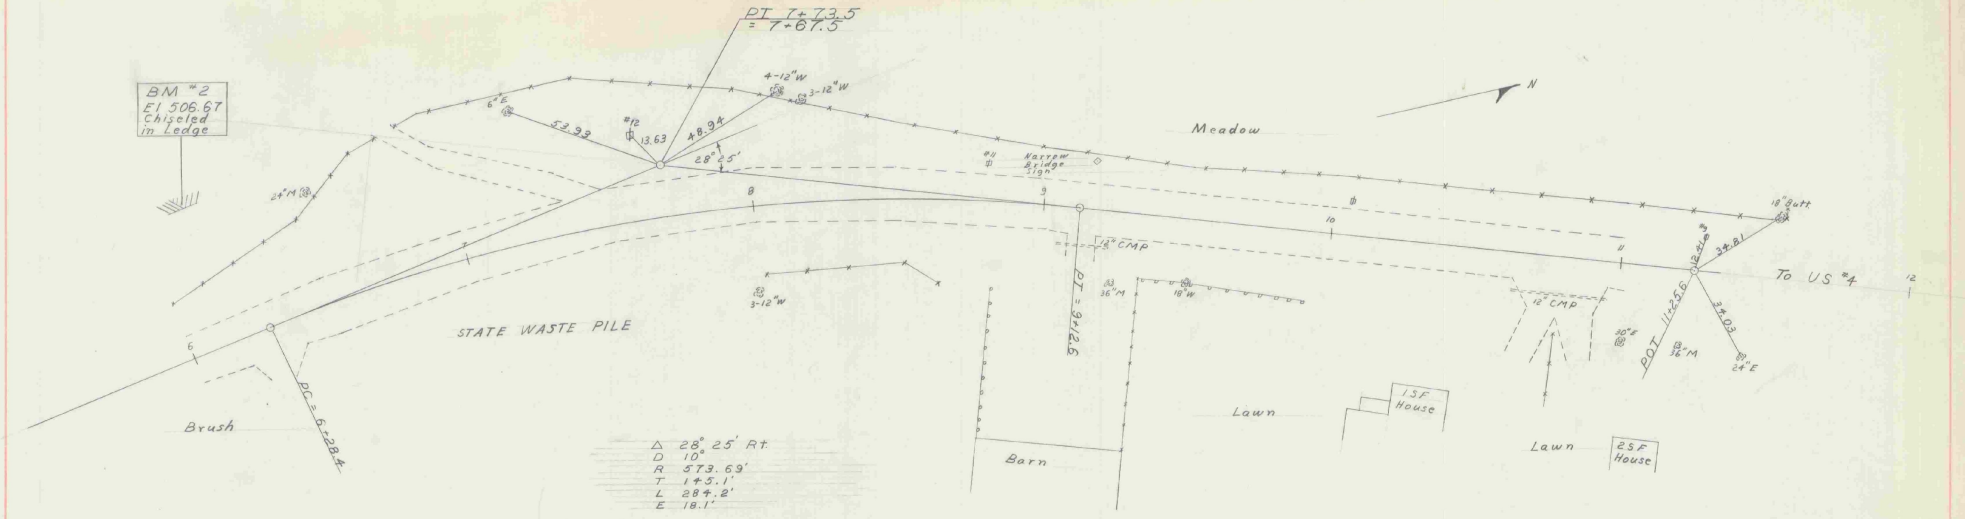


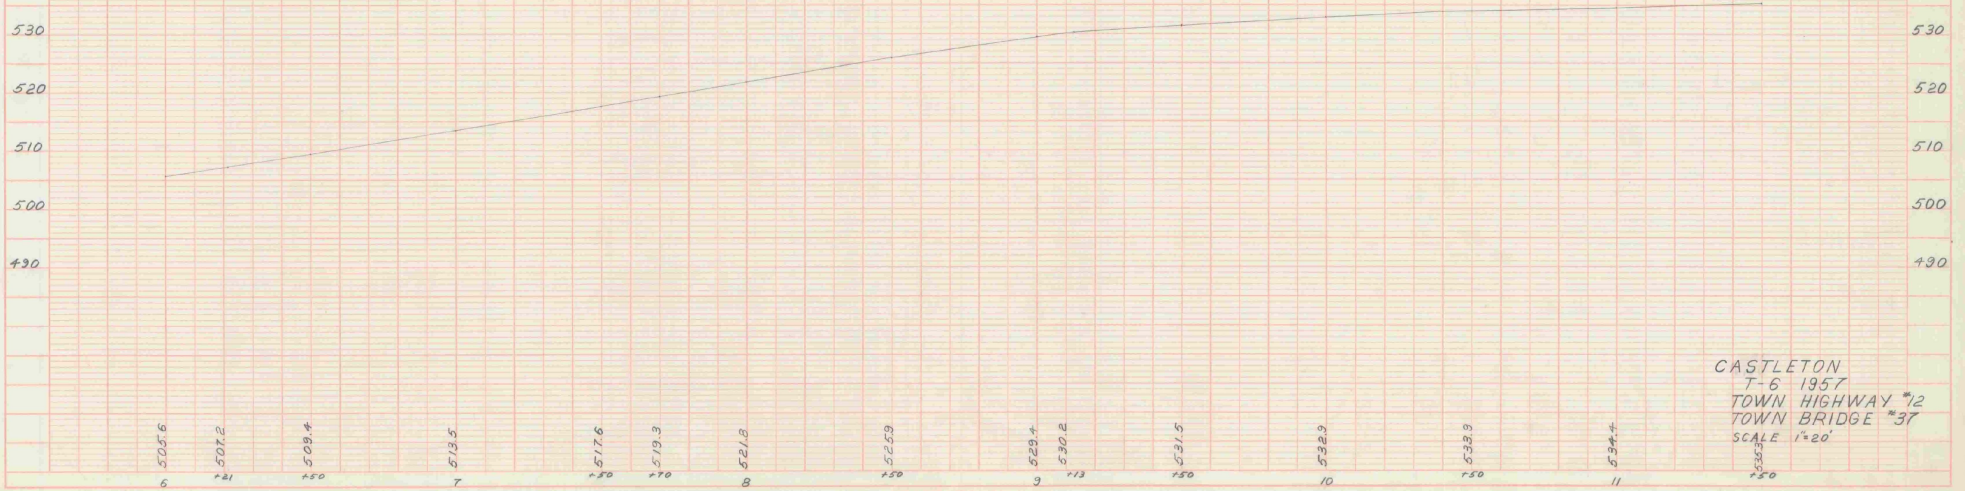

CASTLETON
T-6 1957
TOWN HIGHWAY #12
TOWN BRIDGE #37
SCALE 1"=20'

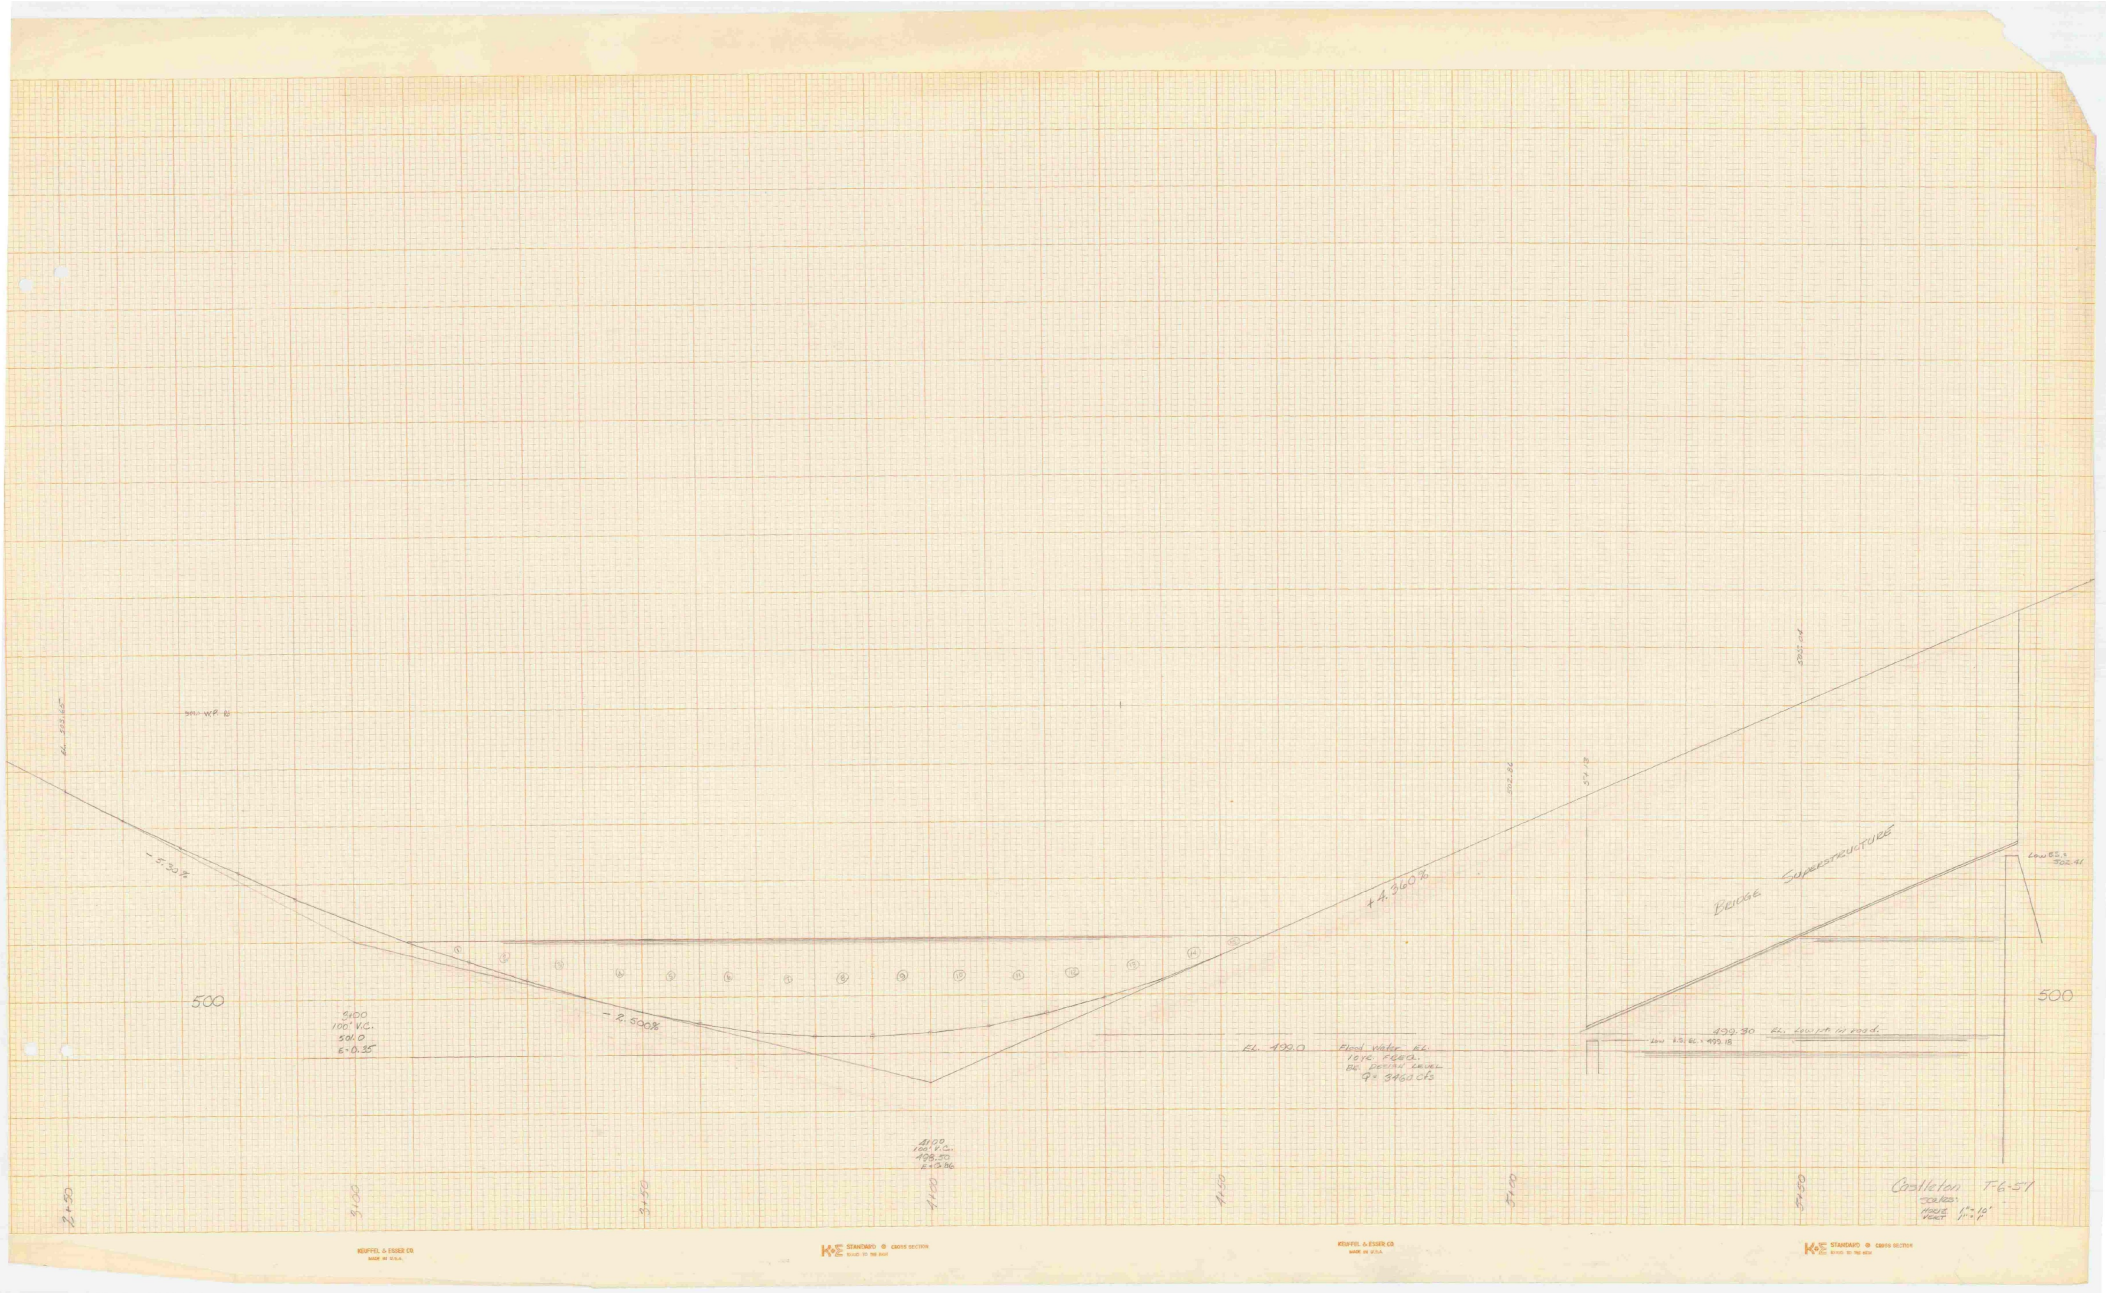
-5.35%
-2.50%
+4.36%
500
3100
100' V.C.
301.0
E=0.35
EL 429.0
Flood Water EL.
10 yr. Freq.
Bridge Design Level
Q= 3460 CFS
Bridge Superstructure
Low EL. = 430.41
430.30
Low E.L. = 429.18
3110
100' V.C.
429.51
E=3.96
Castleton FG-57
SCALES:
HORIZ. 1"=10'
VERT.

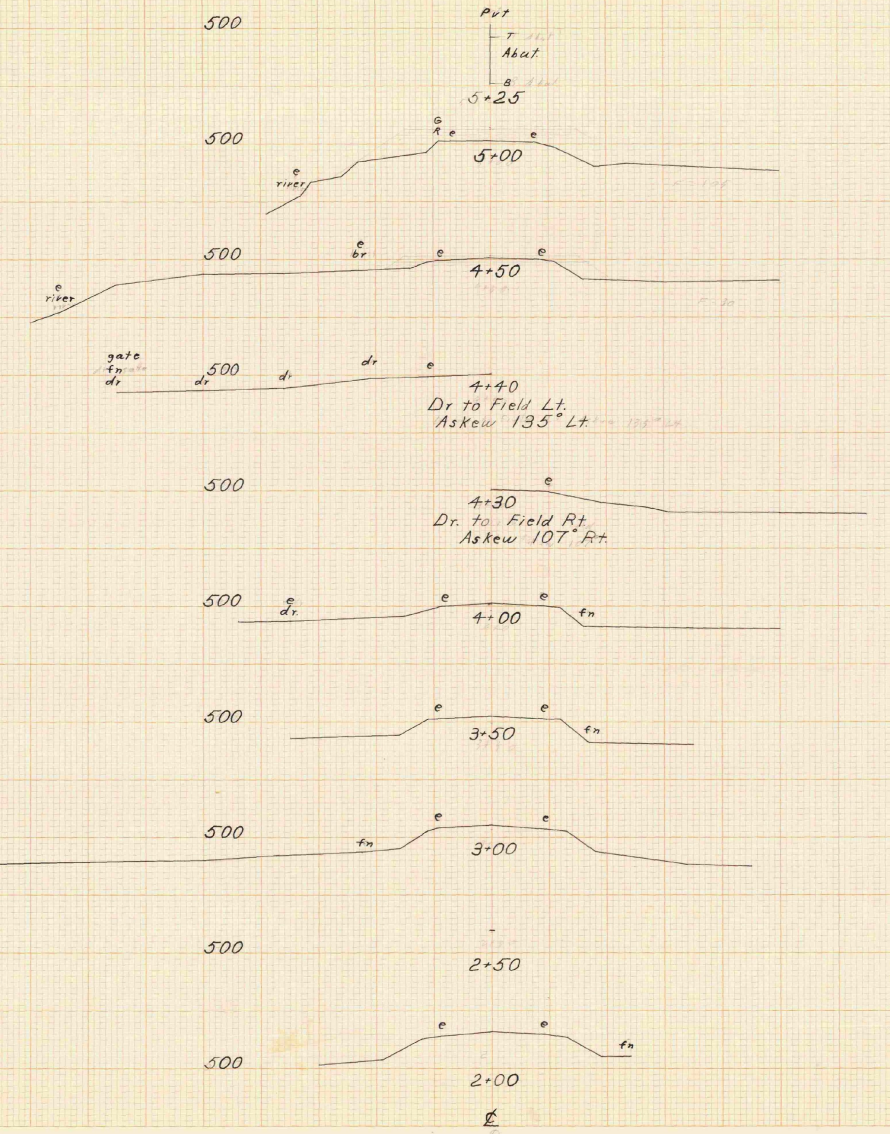


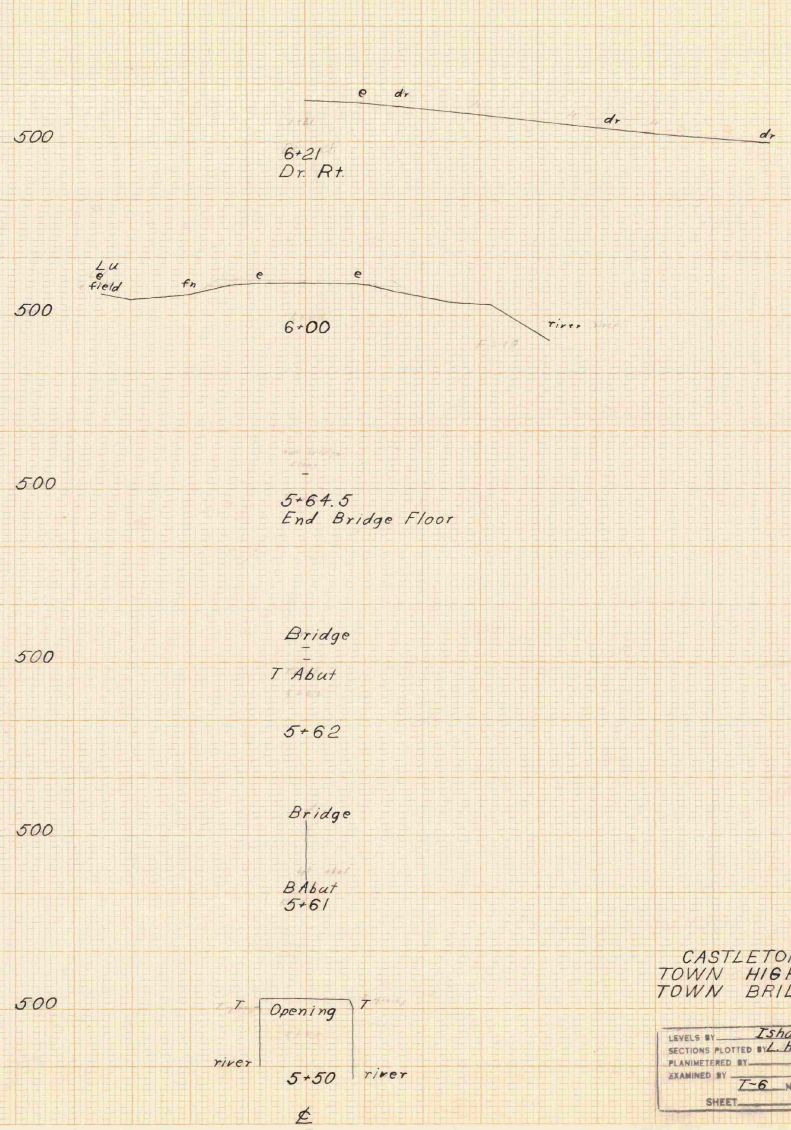



CASTLETON
TOWN HIGHWAY # 12
TOWN BRIDGE # 37


LEVELS BY Isham
SECTIONS PLOTTED BY L. Hibbard CKD. BY JAB/LH
PLANIMETERED BY _____ CKD. BY _____
EXAMINED BY _____
T-6 NO. 1957 FILED
SHEET _____ OF _____


K&E STANDARD © CROSS SECTION
KEUFFEL & ESSER CO.
MADE IN U.S.A.

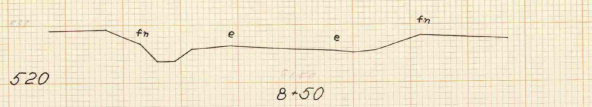


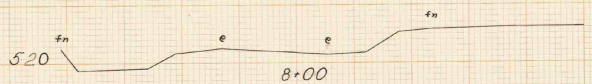

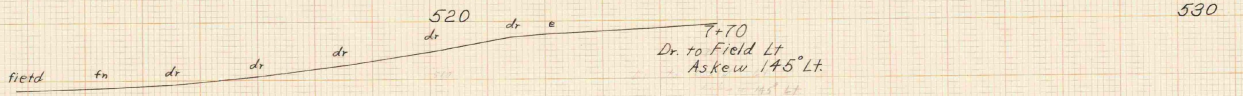

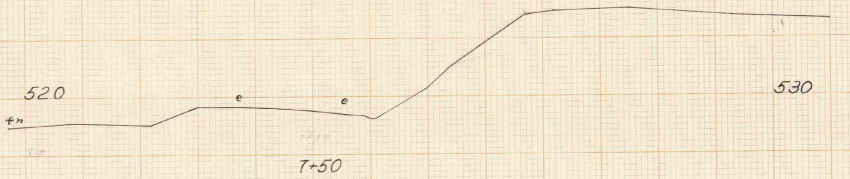

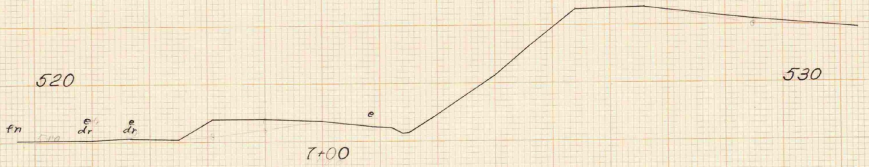

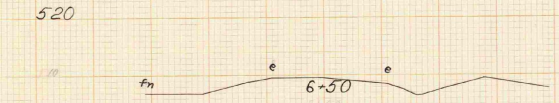













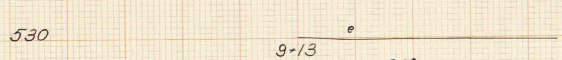


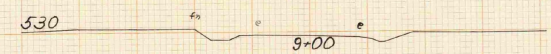



CASTLETON
TOWN HIGHWAY #12
BRIDGE #37


LEVELS BY Isham
SECTIONS PLOTTED BY L. Hibbard CKD. BY [illegible]
PLANIMETERED BY ____ CKD. BY ____
EXAMINED BY F-6 NO. 1957 FILED
SHEET ____ OF ____


KEUFFEL & ESSER CO
MADE IN U.S.A.
K&E STANDARD @ CROSS SECTION
KEUFFEL & ESSER CO
MADE IN U.S.A.
K&E STANDARD @ CROSS SECTION

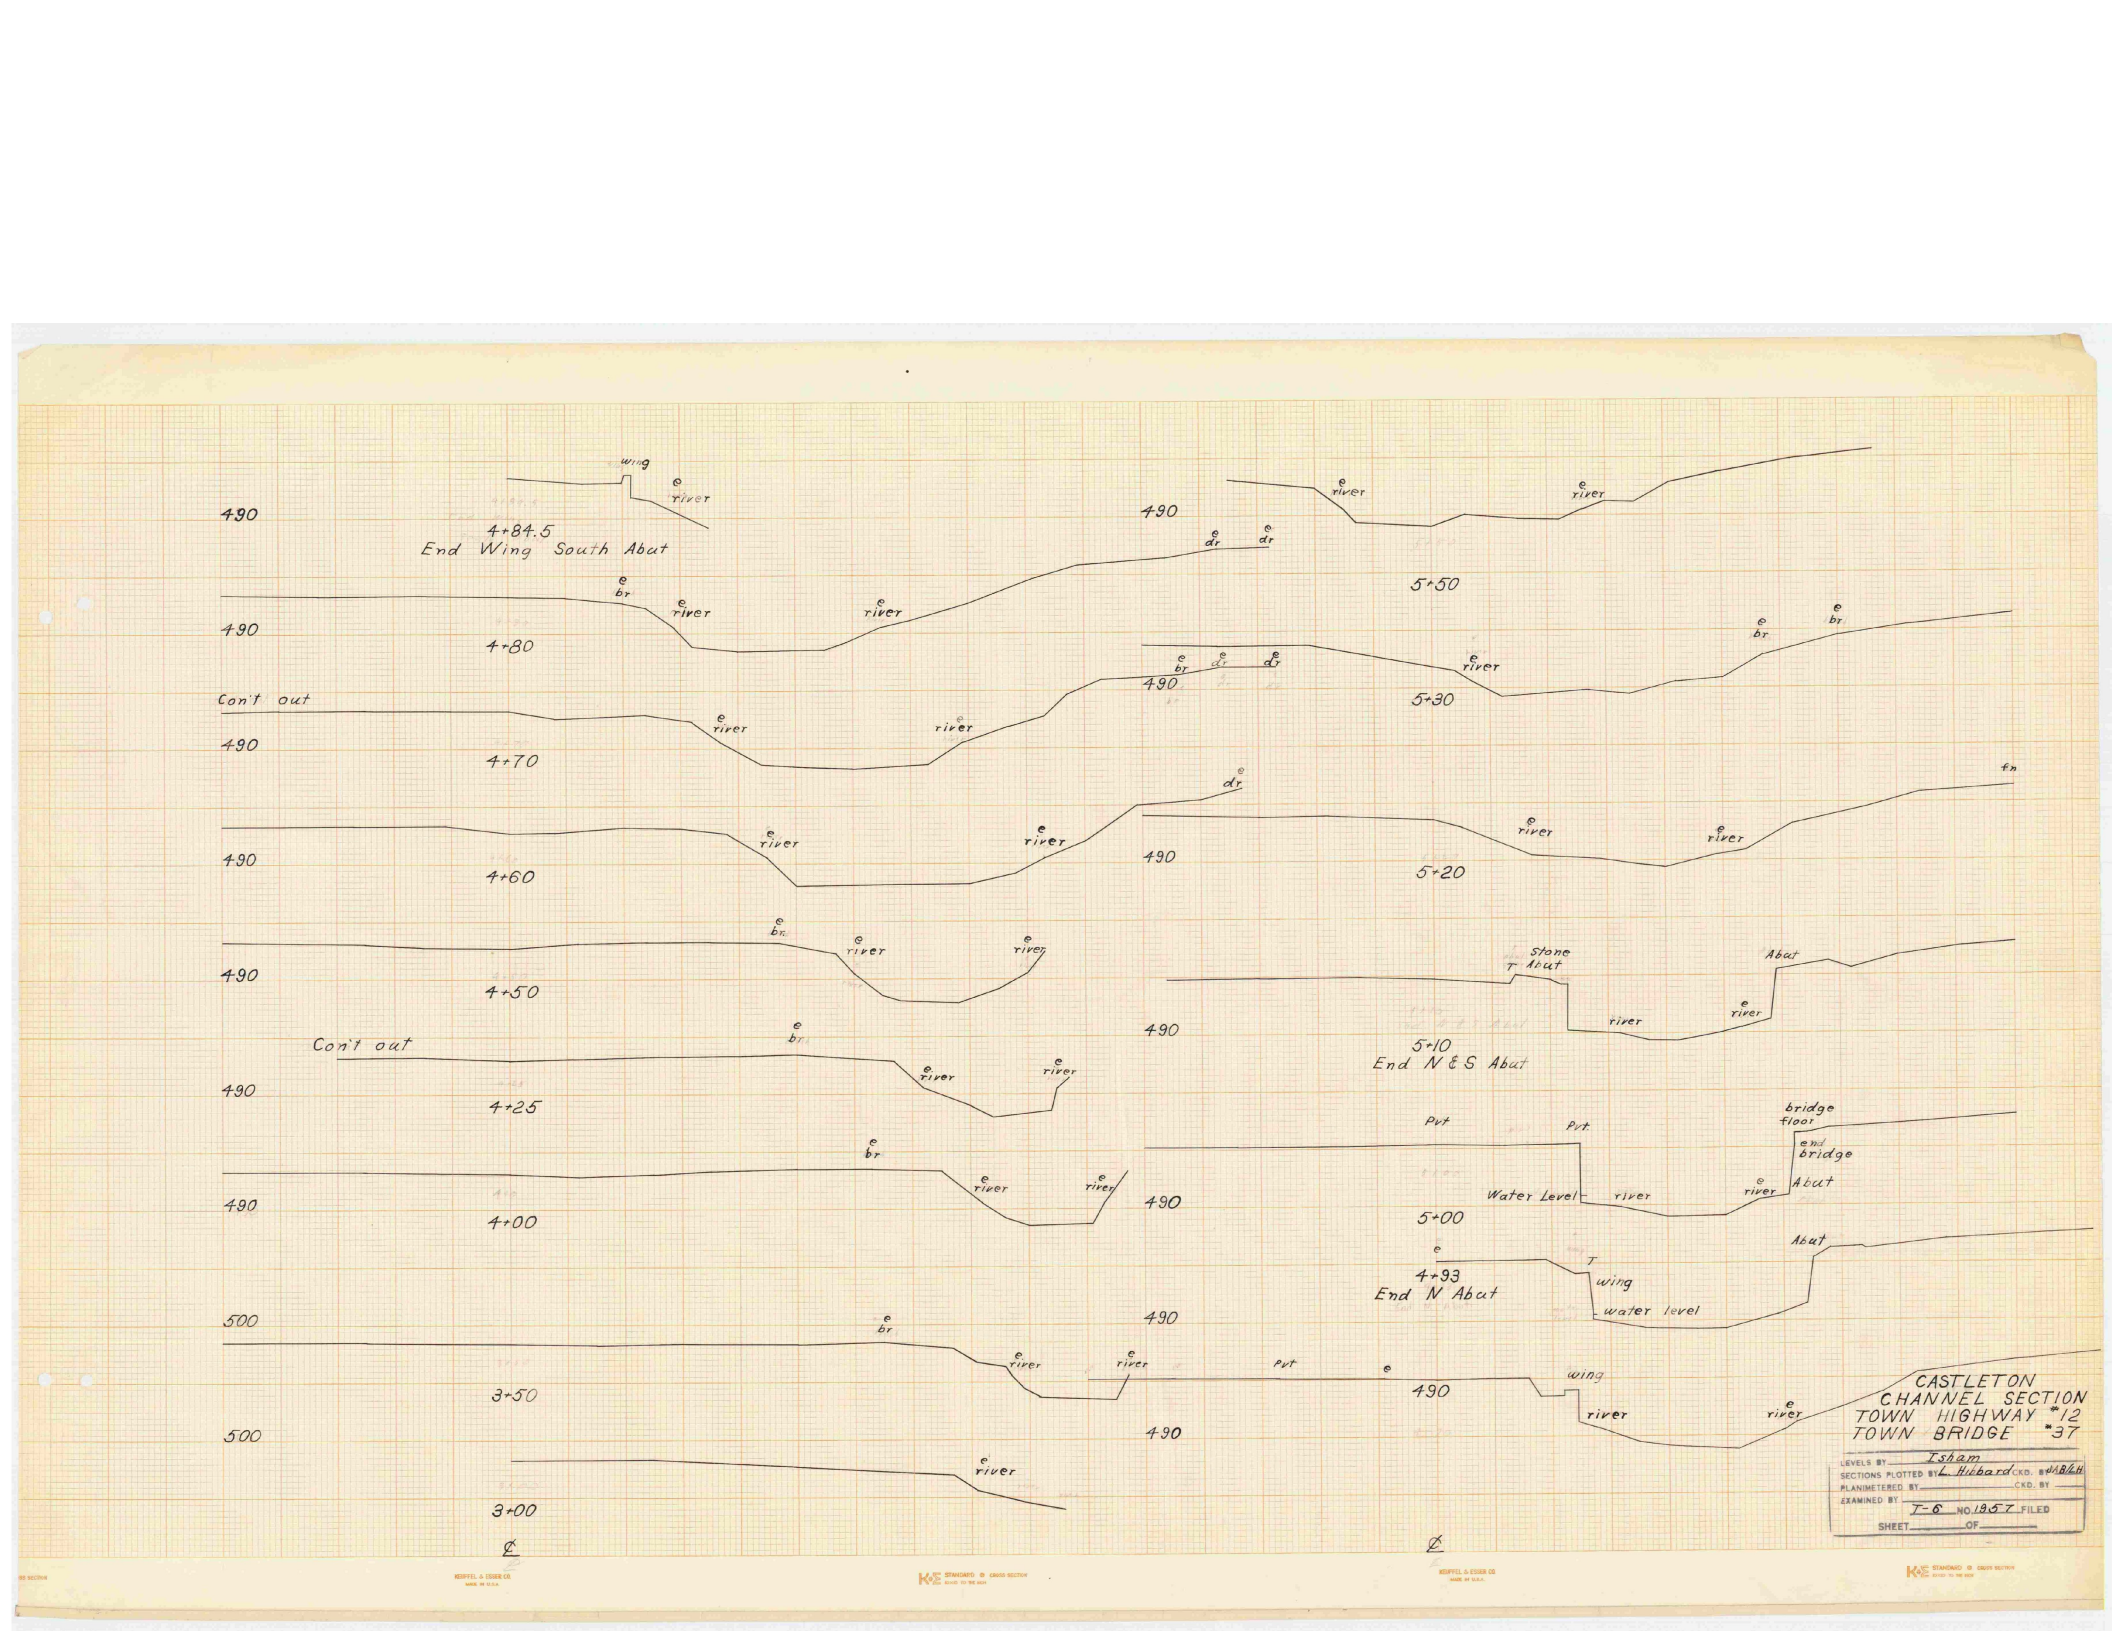

490
wing
e river
4+84.5
End Wing South Abut
490
e br
e river
river
4+80
Con't out
490
river
river
4+70
490
river
river
4+60
490
e br
river
river
4+50
Con't out
e br
river
river
490
4+25
e br
490
river
river
4+00
500
e br
river
river
3+50
500
river
3+00
℄
490
river
river
490
e dr
dr
5+50
490
e br
dr
dr
river
5+30
dr
490
river
river
5+20
Stone
r Abut
river
Abut
river
490
5+10
End N & S Abut
Pvt
Pvt
bridge
floor
end
bridge
Water Level
river
river
Abut
490
5+00
e
4+93
End N Abut
T
wing
water level
Abut
490
Pvt
e
wing
river
river
490
℄
CASTLETON
CHANNEL SECTION
TOWN HIGHWAY #12
TOWN BRIDGE #37
LEVELS BY Isham
SECTIONS PLOTTED BY L. Hubbard CKD. BY
PLANIMETERED BY CKD. BY
EXAMINED BY T-6 NO. 1957 FILED
SHEET OF

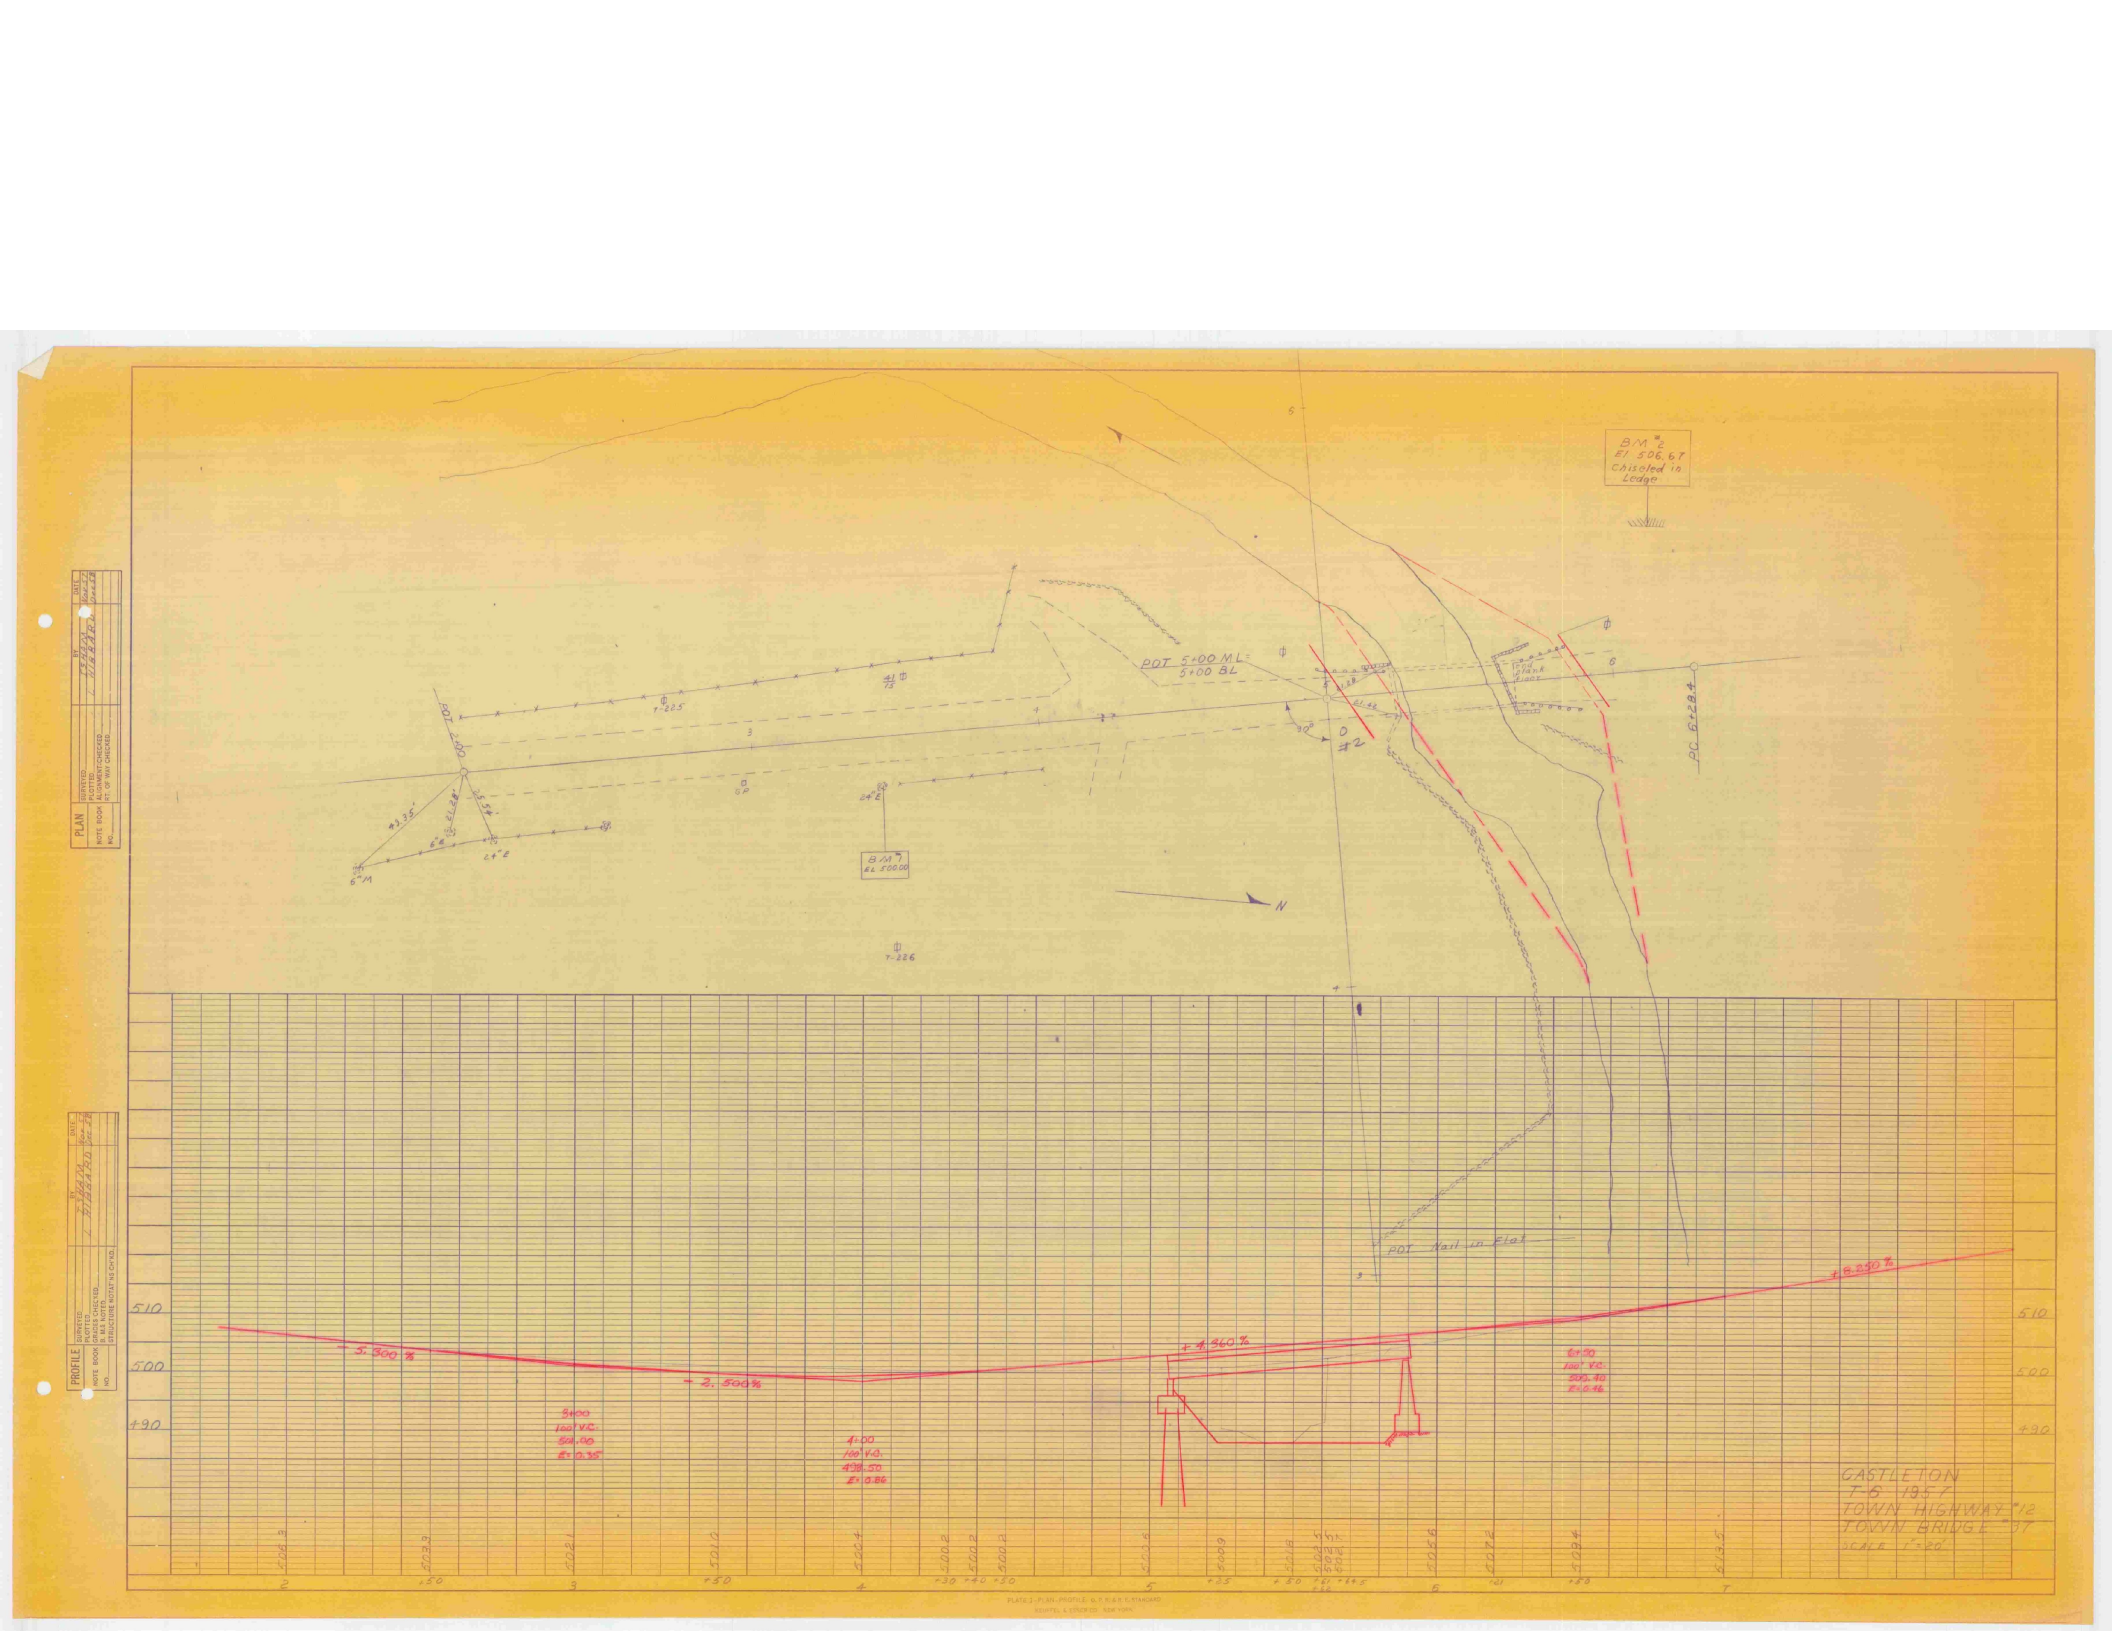
El 506.67
Chiseled in Ledge
POT 5+00 ML
5+00 BL
PC 6+28.4
#2
EL 500.00
POT Nail in Flat
-2.500 %
+1.360 %
+8.250 %
3+00
100' V.C.
504.90
E= 0.35
4+00
100' V.C.
498.50
E= 0.86
6+30
100' V.C.
505.40
E= 0.46
CASTLETON
T-6 1957
TOWN HIGHWAY #12
SCALE 1"=20'
PLAN
PROFILE
PLATE 3 - PLAN - PROFILE - 6.5' R.C.B.R. STANDARD

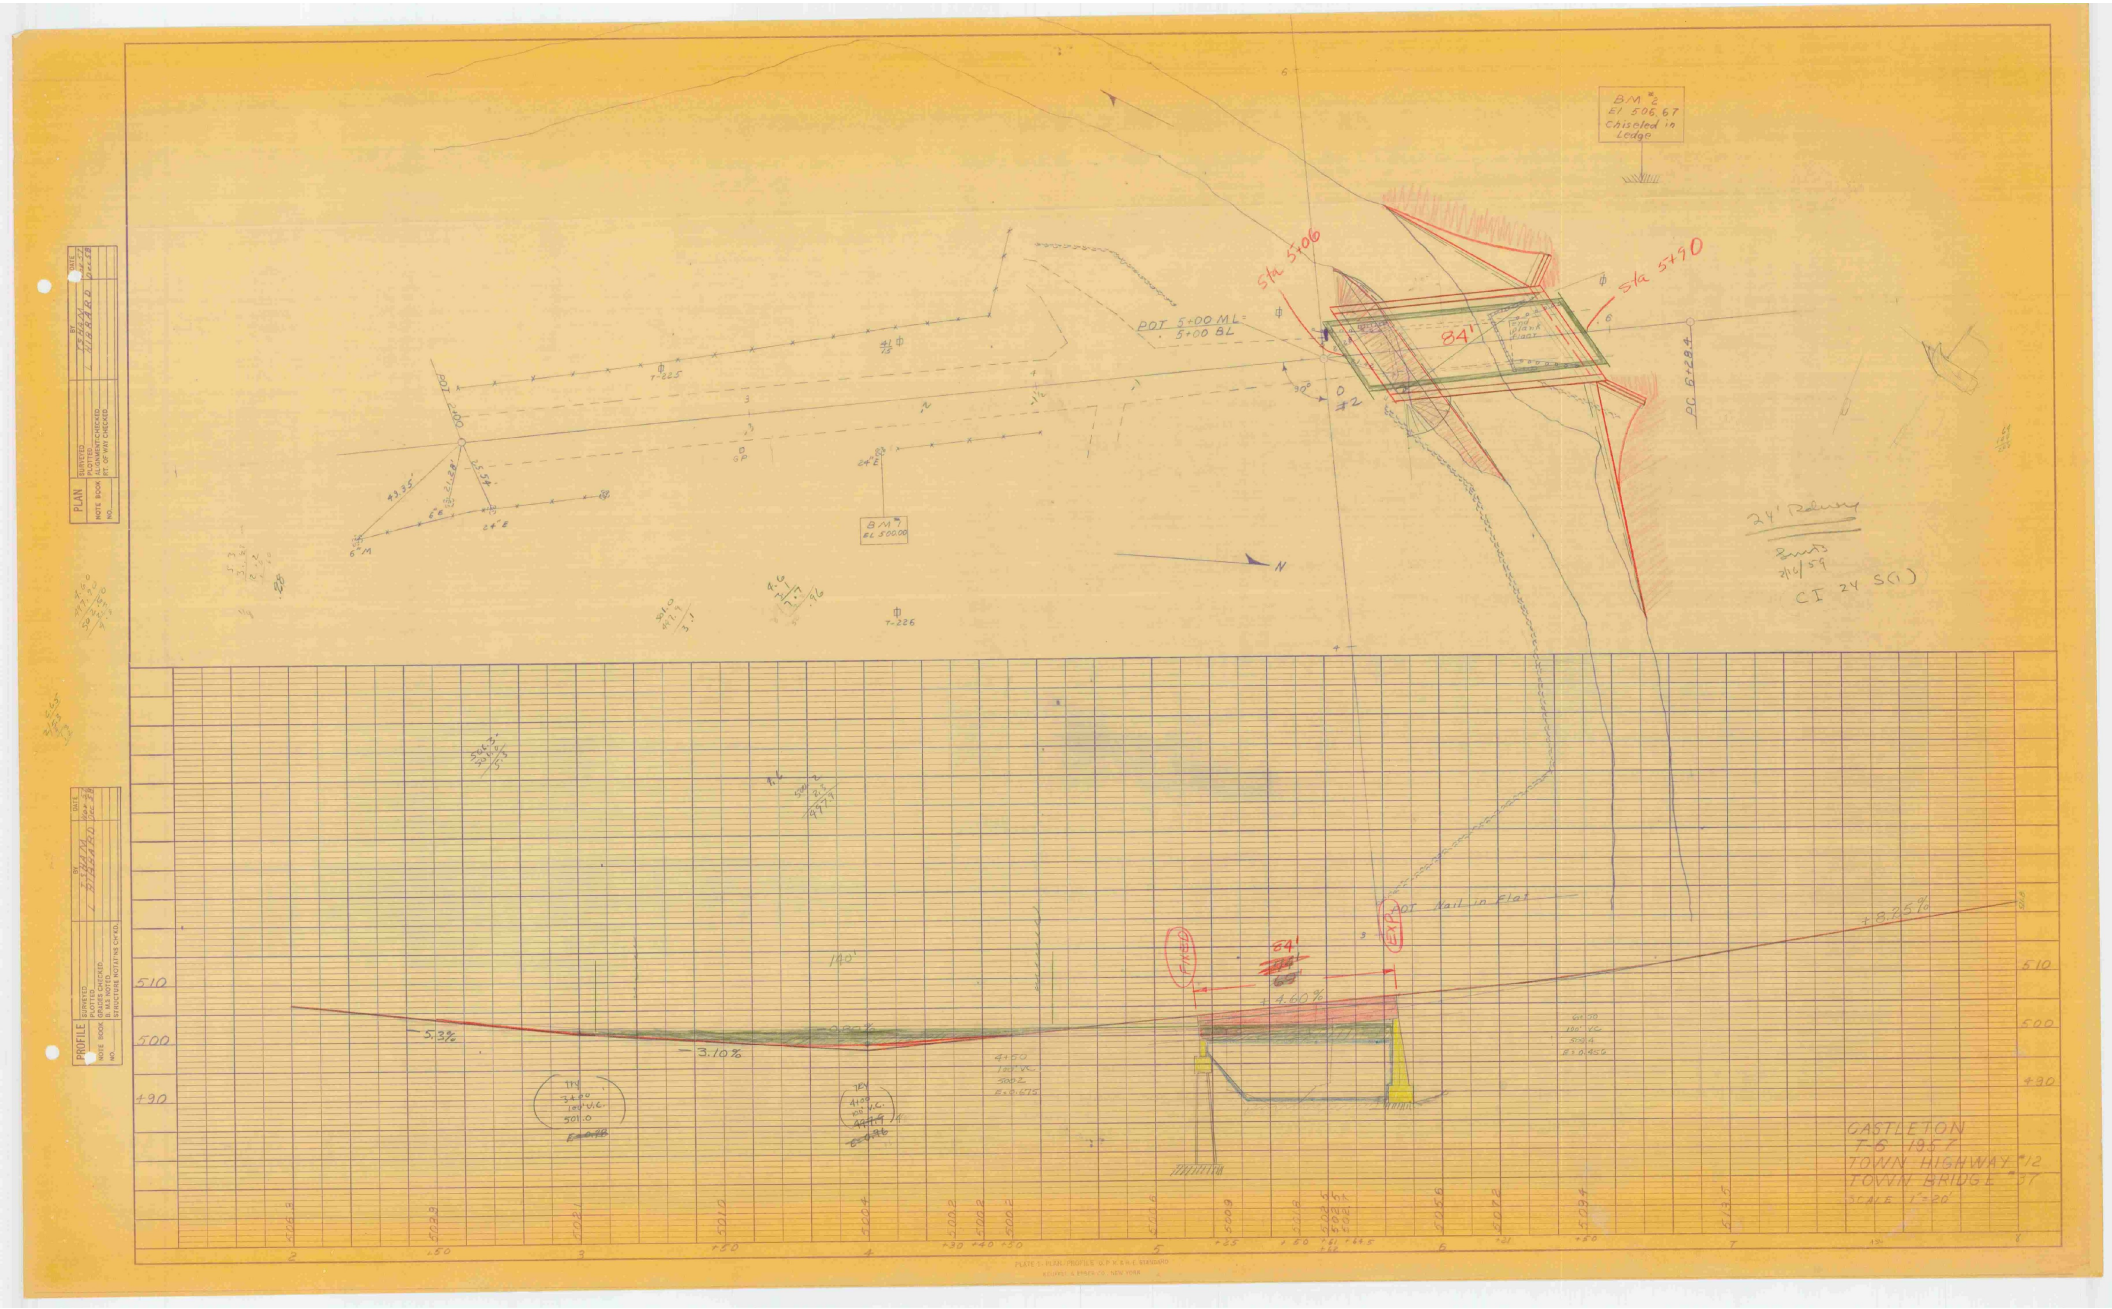
BM #2
El. 506.67
Chiseled in Ledge
Sta 5+06
Sta 5+90
84'
POT 5+00 M.L.
5+00 B.L.
PC 6+28.4
24' Reinf
7/16/59
CI 24 SC(1)
BM #1
EL 500.00
N
T-225
T-226
PLAN
PROFILE
-5.3%
-3.10%
+3.85%
4.640%
POT Nail in Flat
EXIST
100'
510
500
490
CASTLETON
TOWN HIGHWAY #12
TOWN BRIDGE #37
SCALE 1:20'

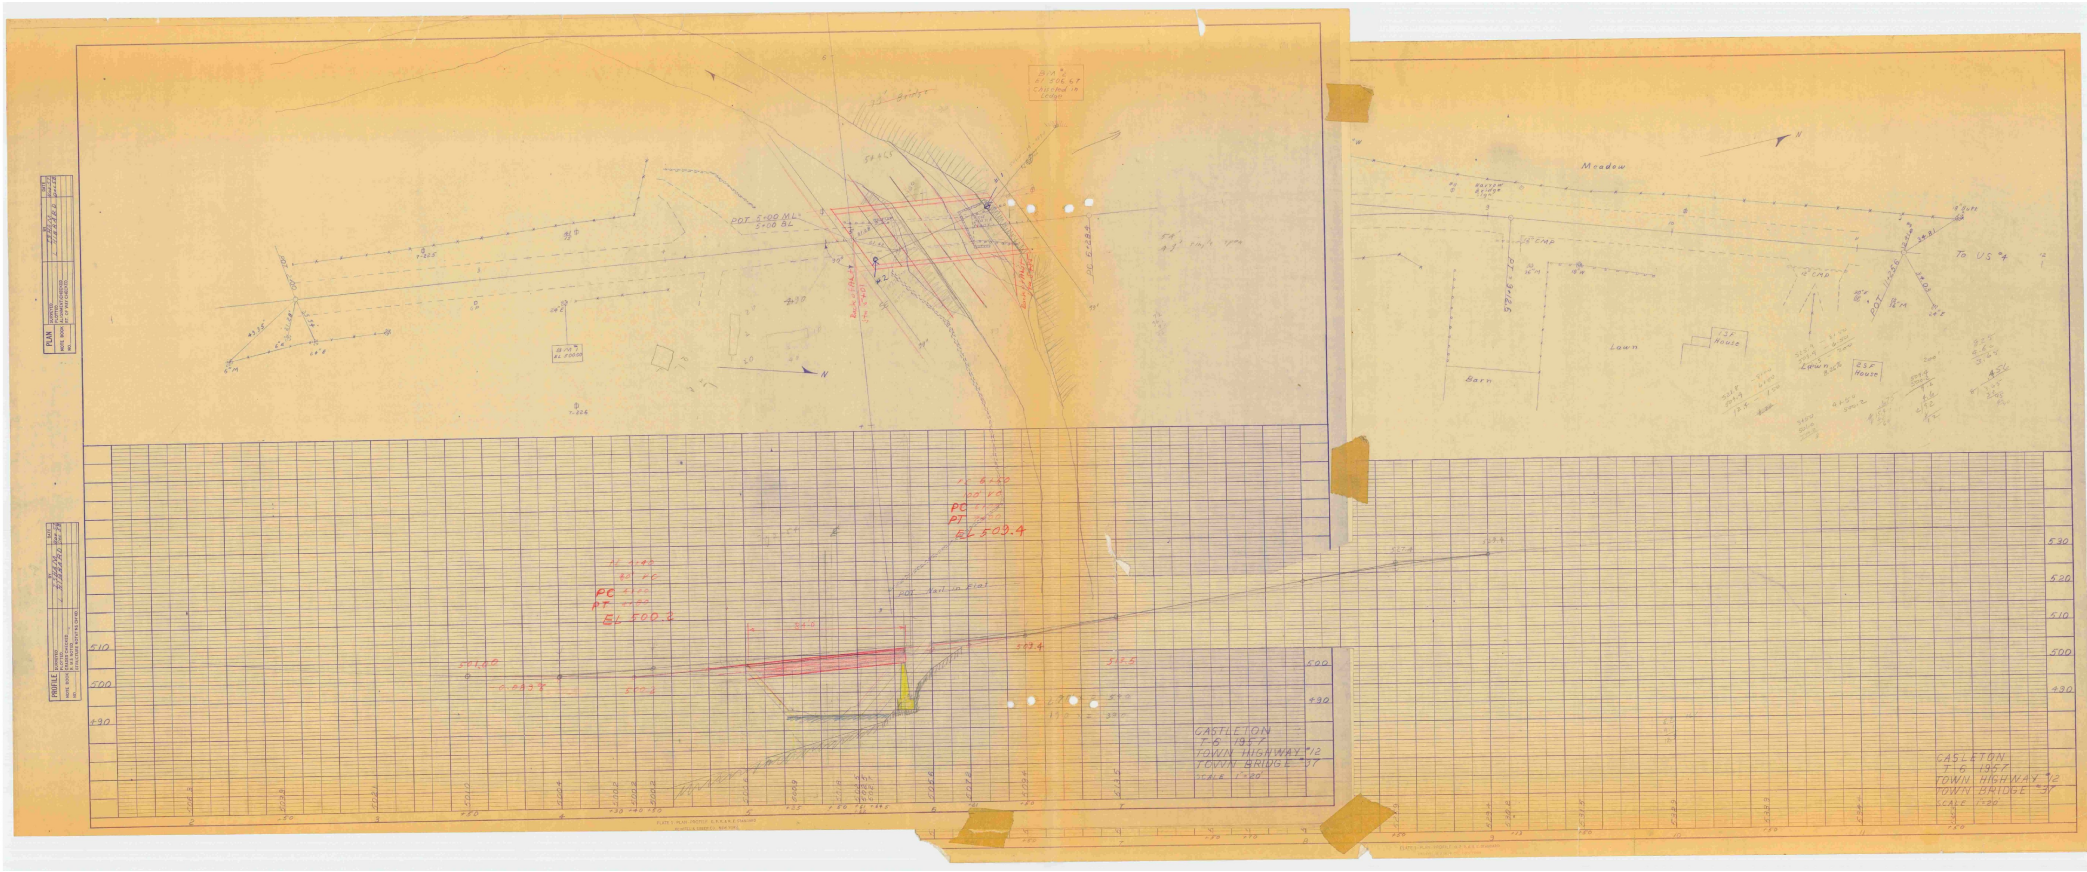
PLAN
PROFILE
Meadow
Lawn
Barn
To US #4
CASTLETON
T-6
1957
SCALE 1"=20'
CASTLETON
T-6
1957
SCALE 1"=20'

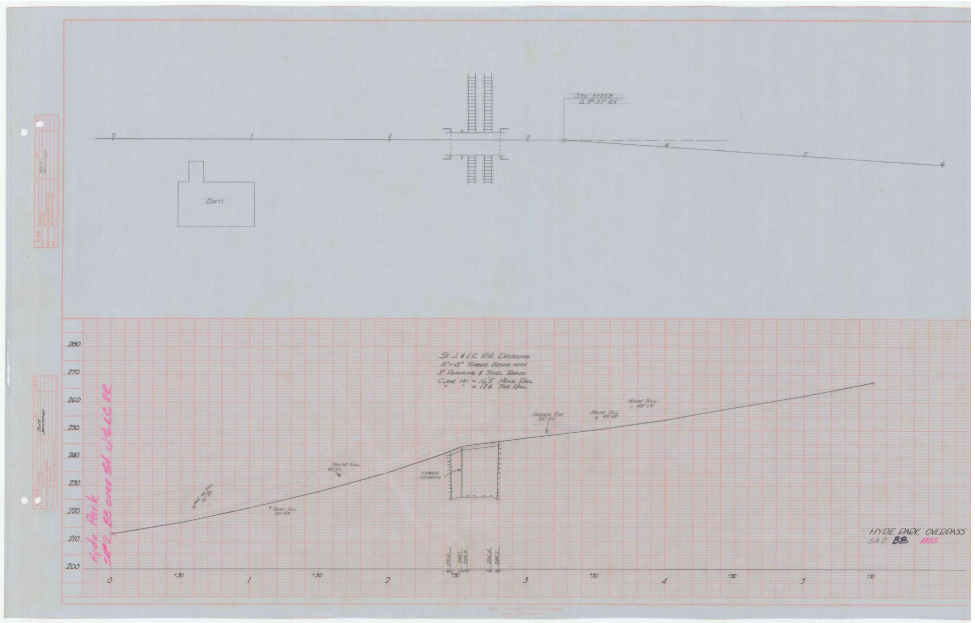

HYDE PARK OVERPASS

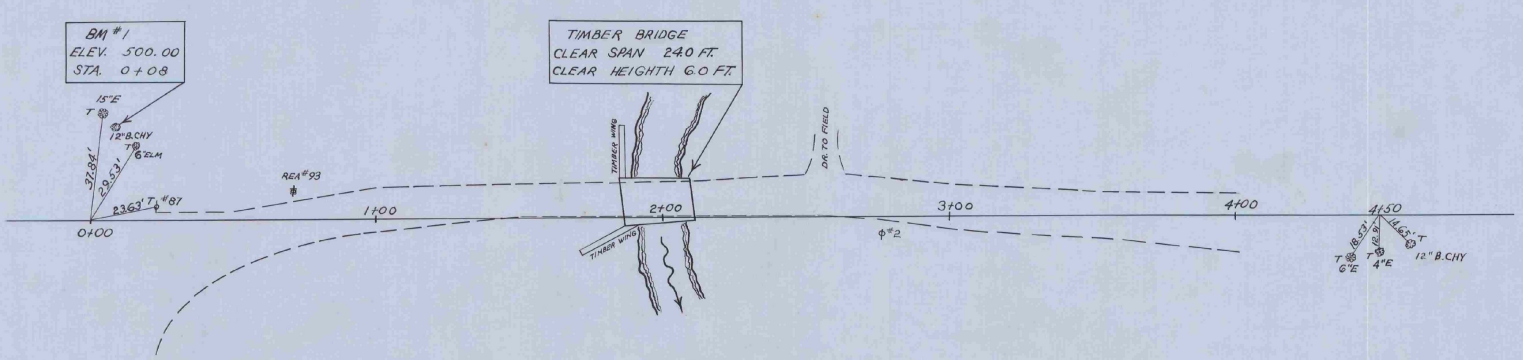



LOWELL
T-4/1955

TH #15, BAA over Burgess Branch
Called "Kimptonville" Bridge

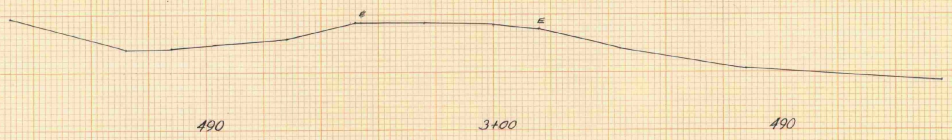

490 3+00 490




490 2+50 490



490 1+50 490

500 500

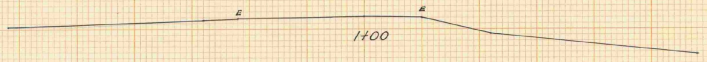

1+00

500 500



0+50


℄

ROAD SECTIONS
LOWELL
T4/1955

LEVELS BY JILLSON
SECTIONS PLOTTED BY HLT CKD. BY DAC
PLANIMETERED BY _____ CKD. BY _____
EXAMINED BY _____ NO. T4/1955 FILED
SHEET _____ OF _____

K&E STANDARD ⊕ CROSS SECTION
BOUND TO THE NEW
KEUFFEL & ESSER CO.
MADE IN U.S.A.

K&E STANDARD ⊕ CROSS SECTION
BOUND TO THE NEW
KEUFFEL & ESSER CO.
MADE IN U.S.A.

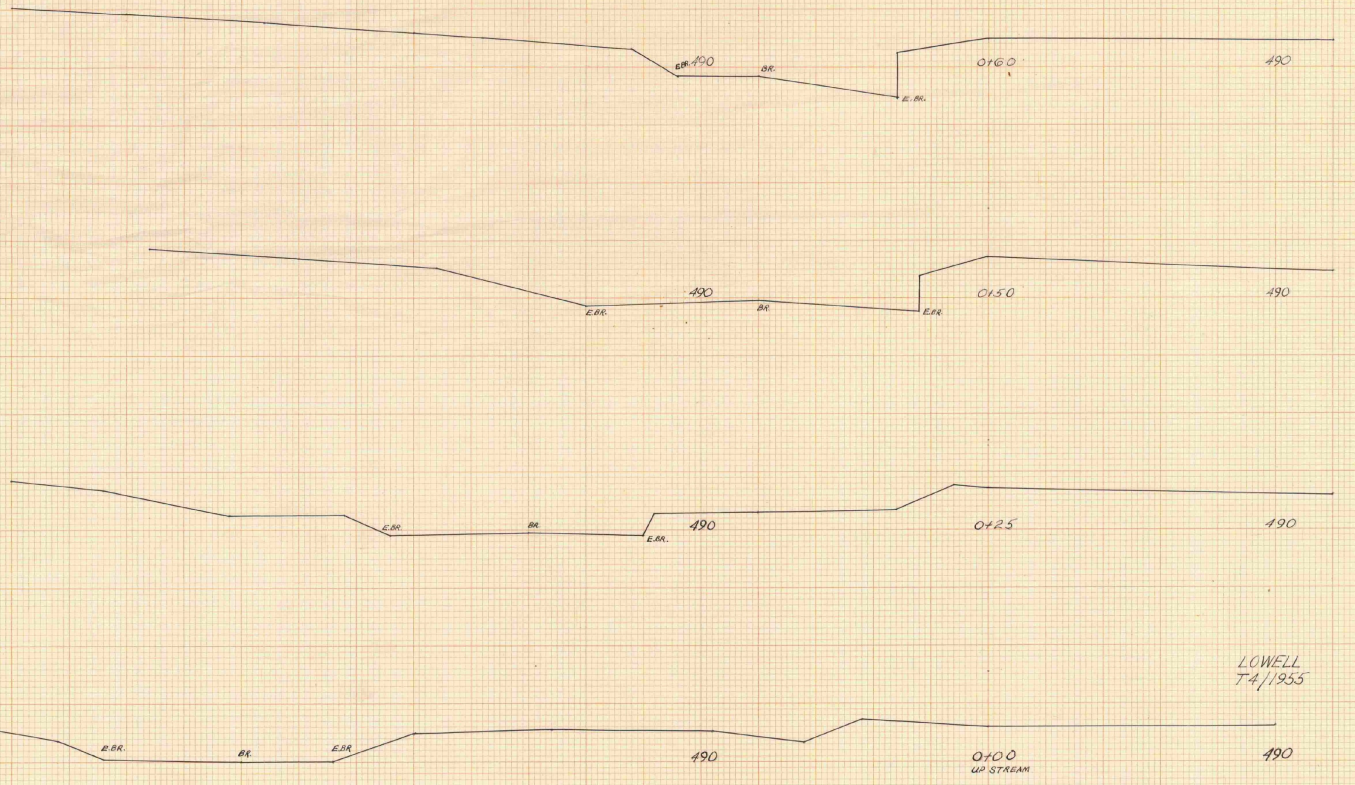


LOWELL
T4//1955


CHANNEL SECTIONS


LEVELS BY JILLSON
SECTIONS PLOTTED BY HET CKD. BY DMc
PLANIMETERED BY _____ CKD. BY _____
EXAMINED BY _____
NO. T4/1955 FILED
SHEET _____ OF _____


℄

KEUFFEL & ESSER CO.
MADE IN U.S.A.
STANDARD © CROSS SECTION
KEUFFEL & ESSER CO.
MADE IN U.S.A.
STANDARD © CROSS SECTION

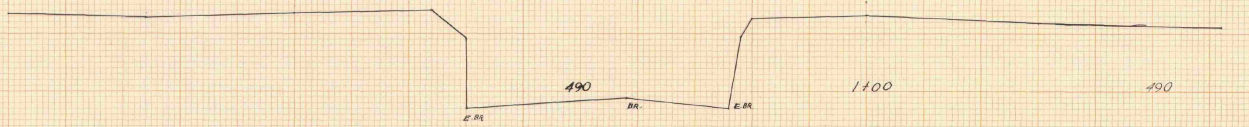

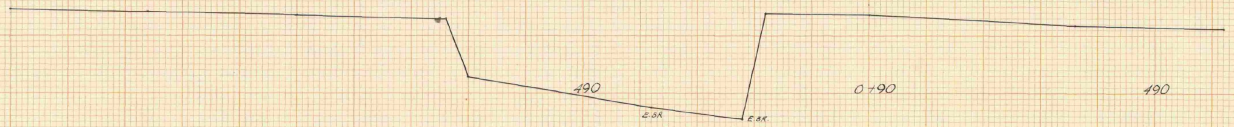

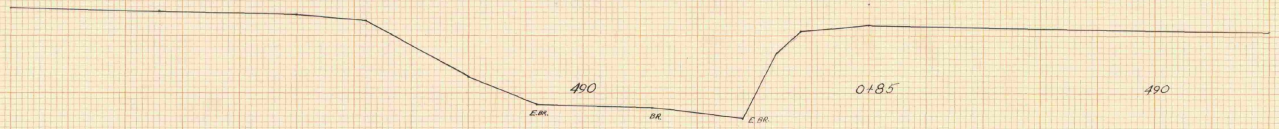

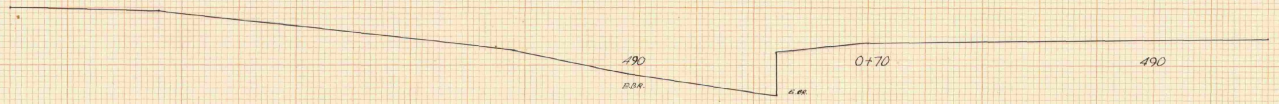



LOWELL
T4/1955

CHANNEL SECTIONS


LEVELS BY JACKSON
SECTIONS PLOTTED BY HET CKD. BY: J.P.C.
PLANIMETERED BY _____ CKD. BY: _____
EXAMINED BY _____
NO 754/955 FILED
SHEET _____ OF _____

KEUFFEL & ESSER CO
MADE IN U.S.A.
K&E STANDARD © CROSS SECTION
KEUFFEL & ESSER CO
MADE IN U.S.A.
K&E STANDARD © CROSS SECTION

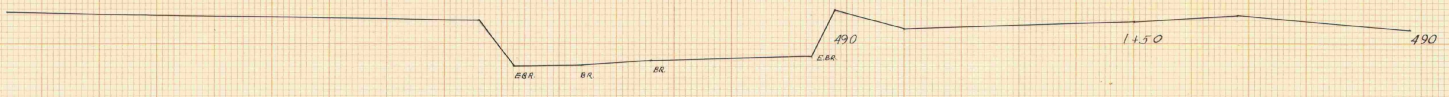

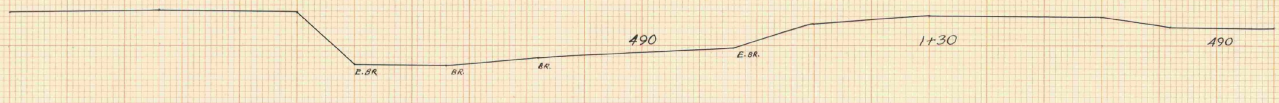



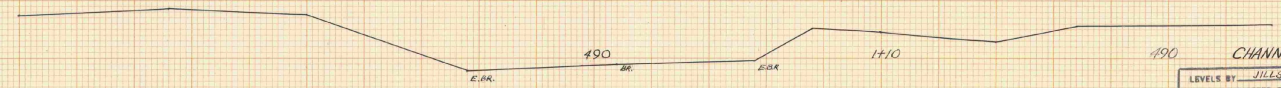



LOWELL
T4/1955

490 CHANNEL SECTIONS

LEVELS BY JILLSON
SECTIONS PLOTTED BY HLT CKD. BY PHC
PLANIMETERED BY _____ CKD. BY _____
EXAMINED BY _____
NO. T4/1955 FILED
SHEET _____ OF _____

KEUFFEL & ESSER CO. MADE IN U.S.A.
K&E STANDARD @ CROSS SECTION RULED TO THE INCH
KEUFFEL & ESSER CO. MADE IN U.S.A.
K&E STANDARD @ CROSS SECTION RULED TO THE INCH

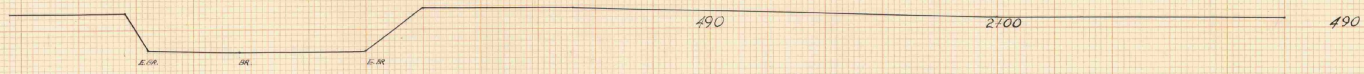

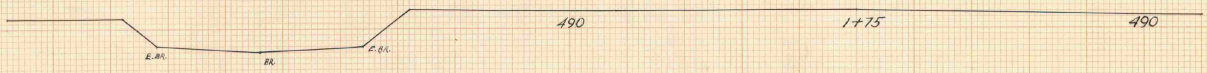


LOWELL
T4/1955


CHANNEL SECTIONS

LEVELS BY JILESON
SECTIONS PLOTTED BY RLT CKD. BY DMK
PLANIMETERED BY _____ CKD. BY _____
EXAMINED BY _____
NO. T4/255 FILED
SHEET _____ OF _____

K&E STANDARD © CROSS SECTION
KEUFFEL & ESSER CO.
MADE IN U.S.A.

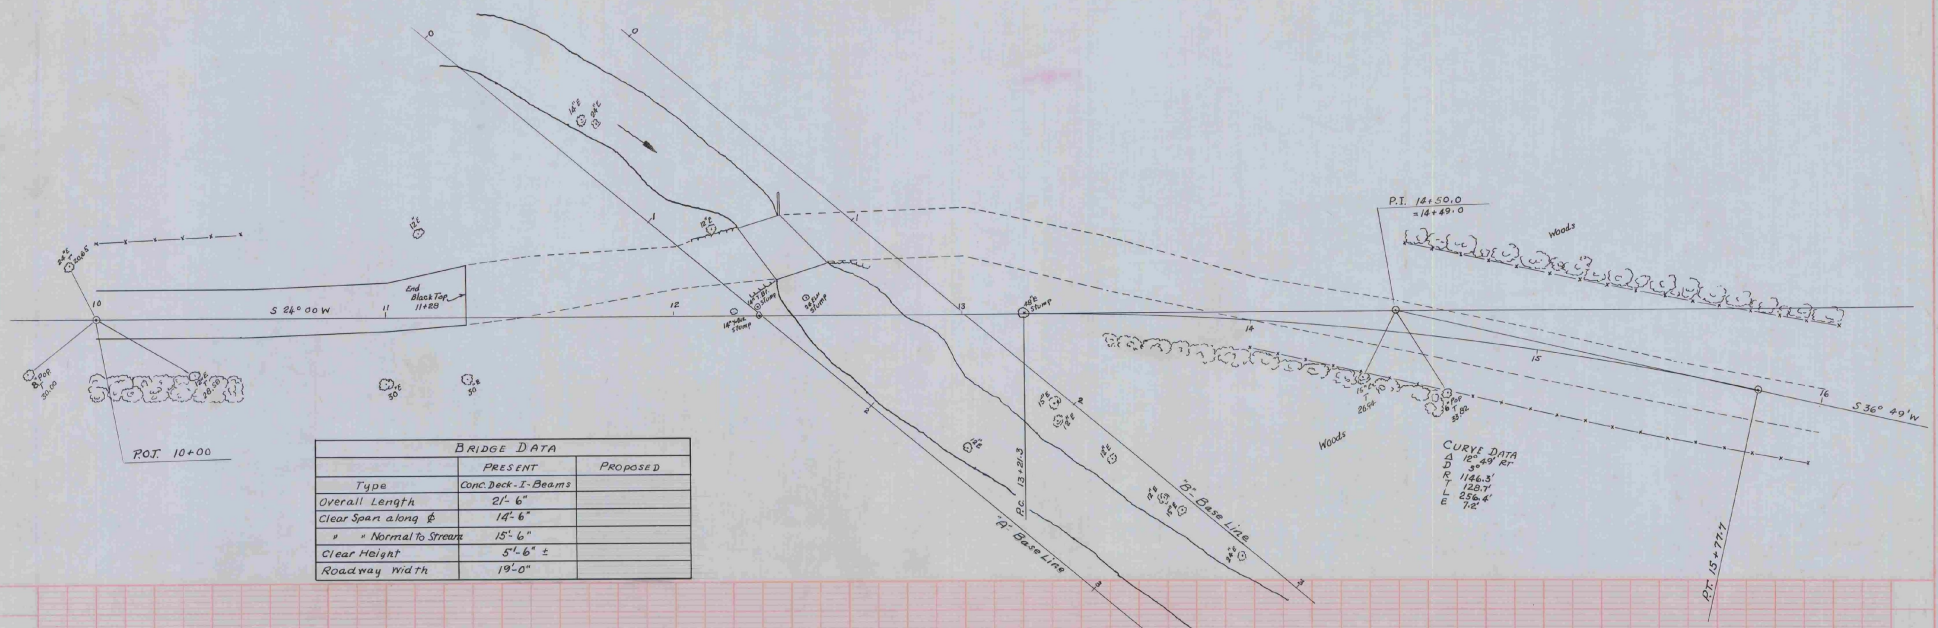

BRIDGE DATA		
	PRESENT	PROPOSED
Type	Conc. Deck-I-Beams	
Overall Length	21'-6"	
Clear Span along ℄	14'-6"	
" " Normal to Stream	15'-6"	
Clear Height	5'-6" ±	
Roadway Width	19'-0"	

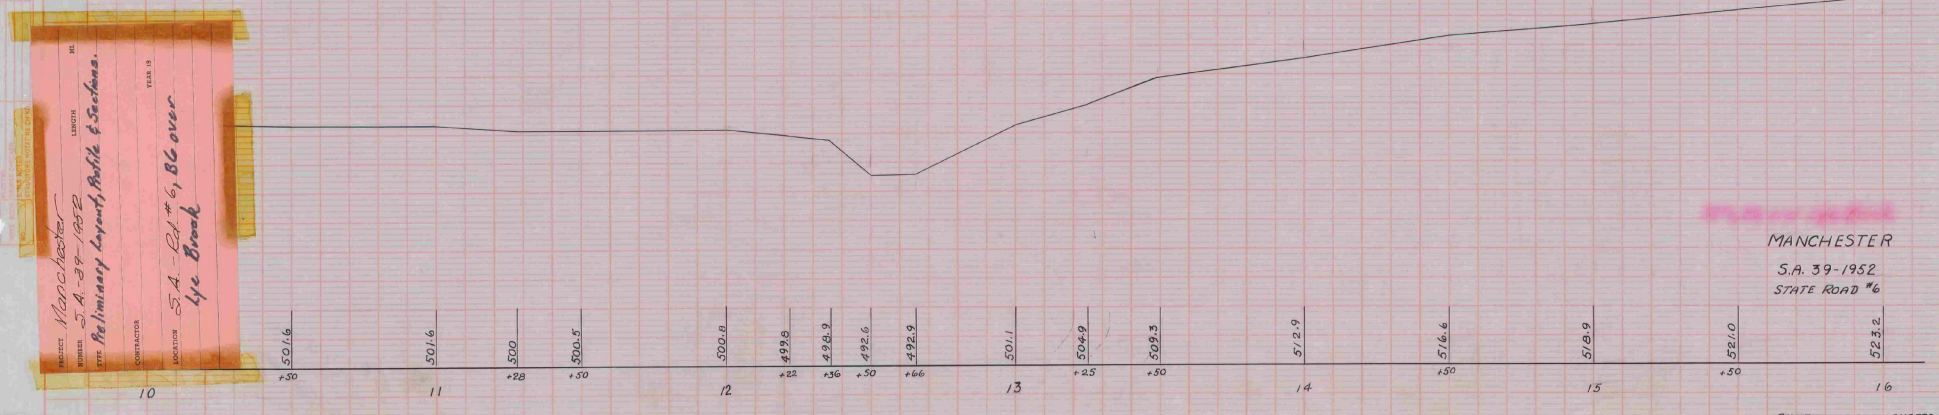


PROJECT Manchester LENGTH
NUMBER S.A. 39-1952
TYPE Preliminary Layout, Profile & Sections.
CONTRACTOR YEAR 19
LOCATION S.A. - Rt. #6, BG over Lye Brook


MANCHESTER
S.A. 39-1952
STATE ROAD #6

SHEET OF SHEETS

A 16'x10' CBMP/PA was constructed on this site in 1956

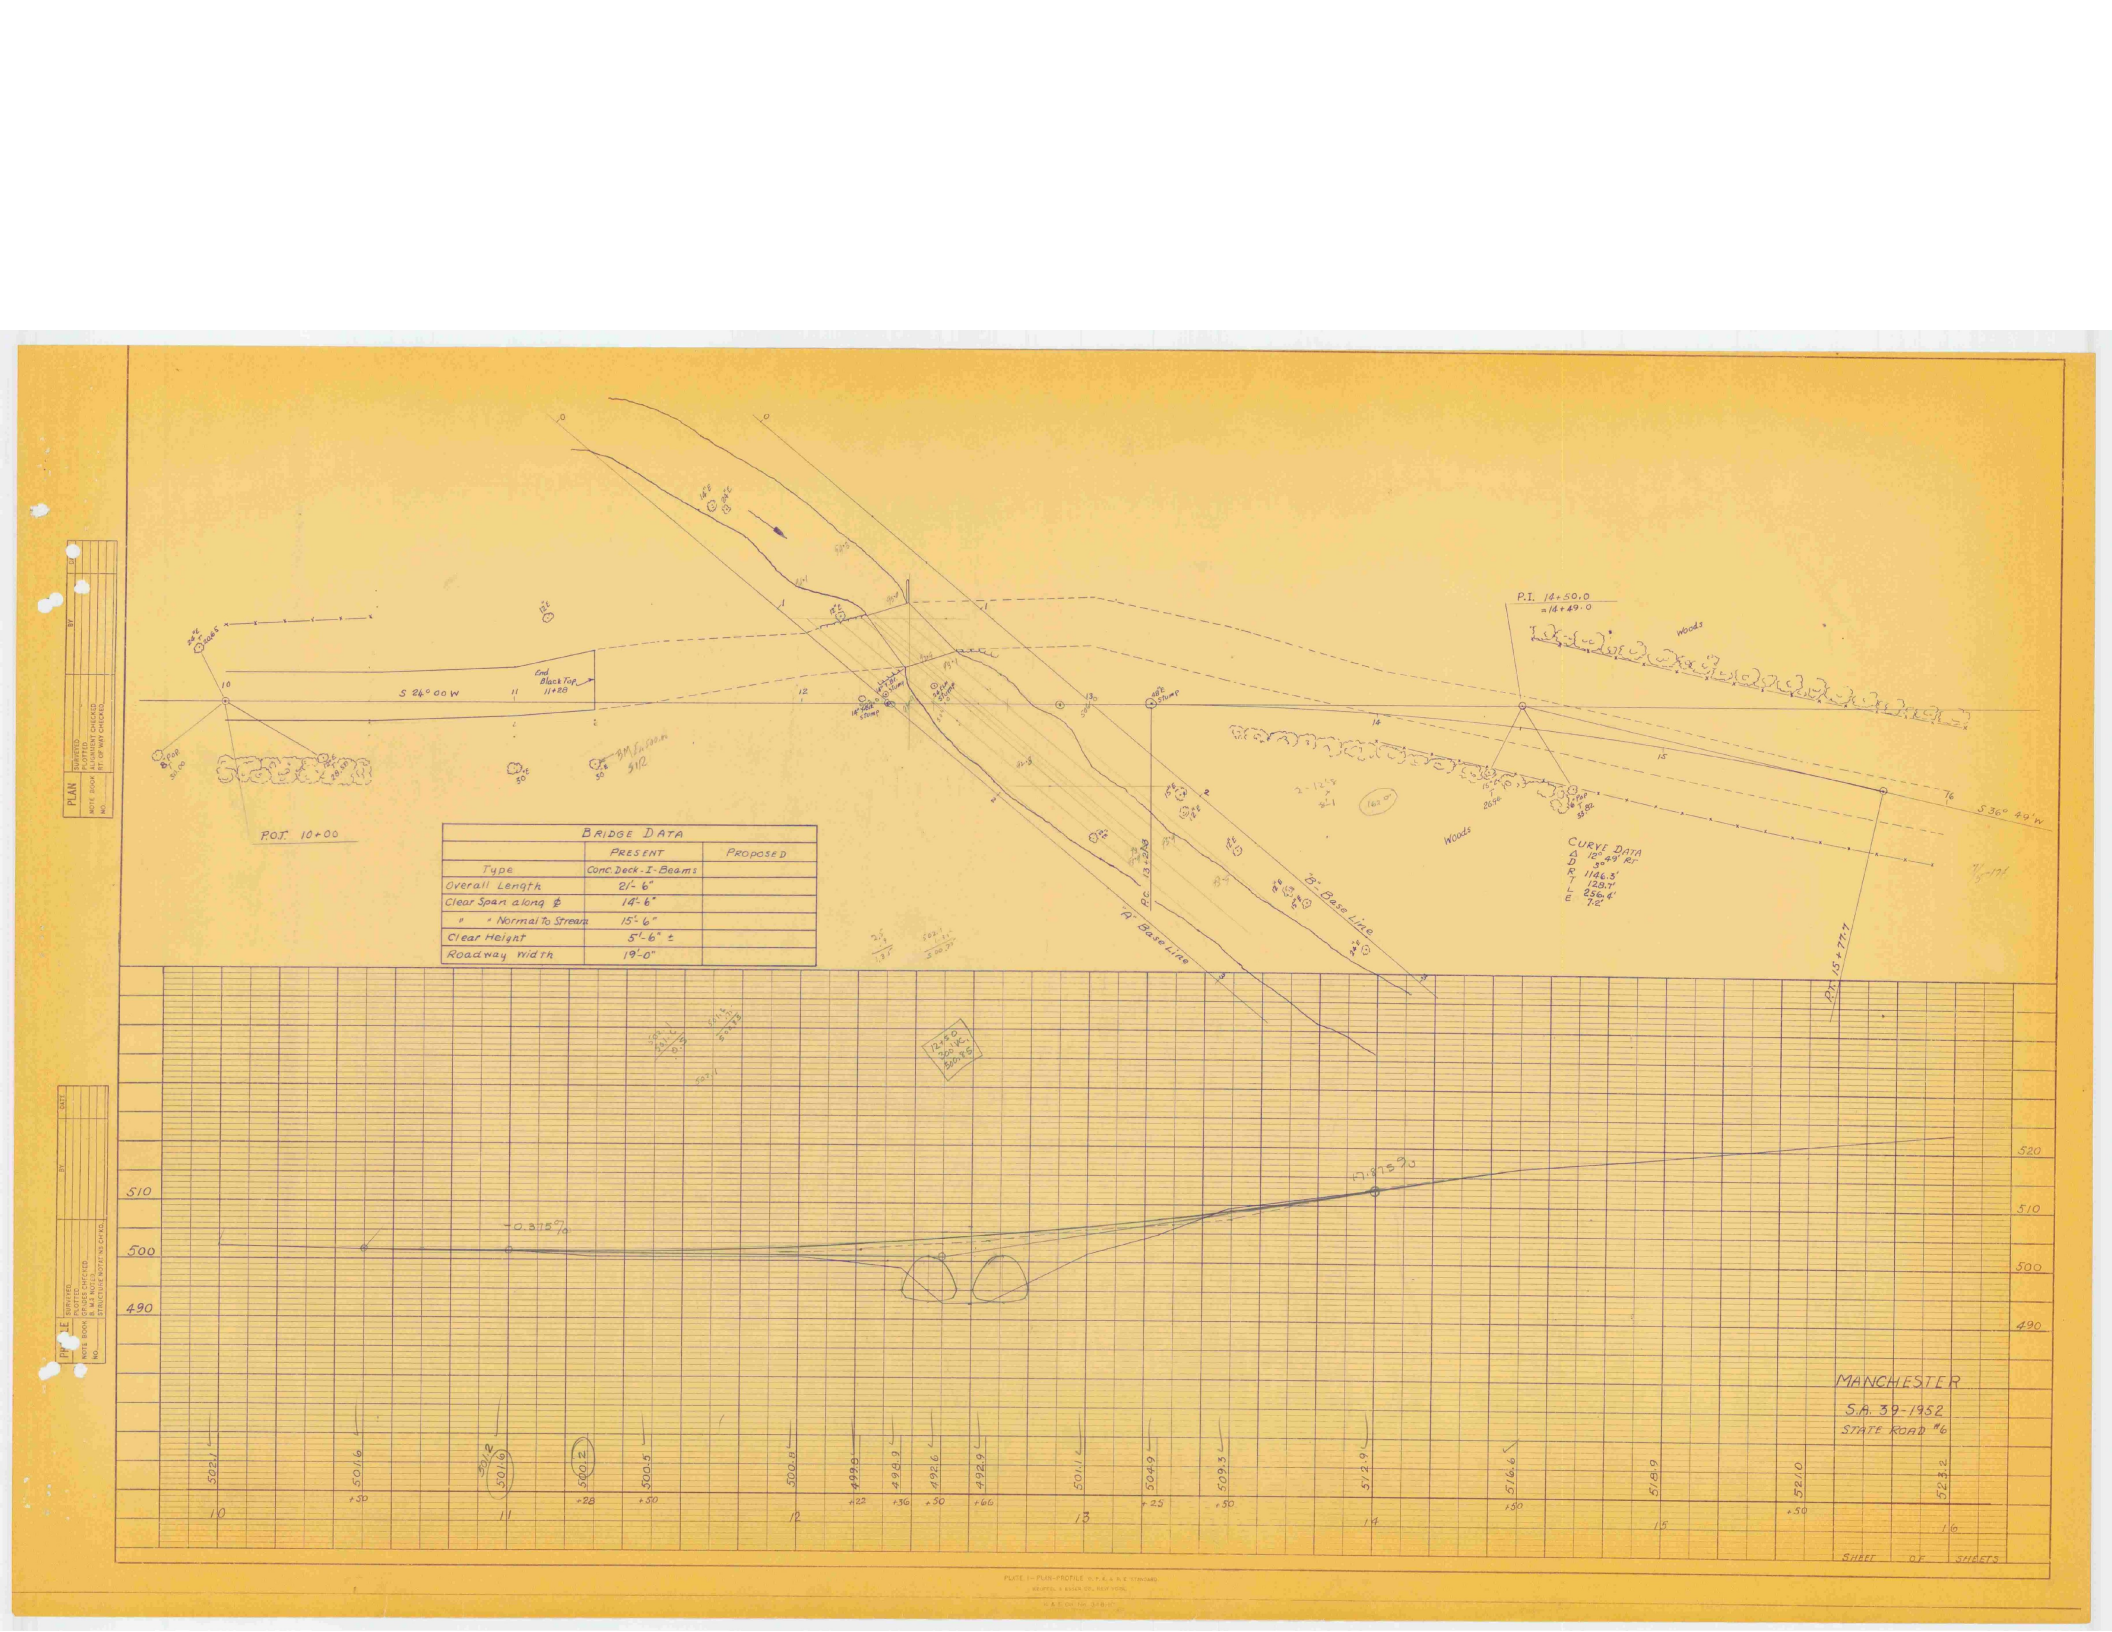

BRIDGE DATA		
	PRESENT	PROPOSED
Type	Conc. Deck-I-Beams	
Overall Length	21'-6"	
Clear Span along ℄	14'-6"	
" " Normal To Stream	15'-6"	
Clear Height	5'-6" ±	
Roadway Width	19'-0"	

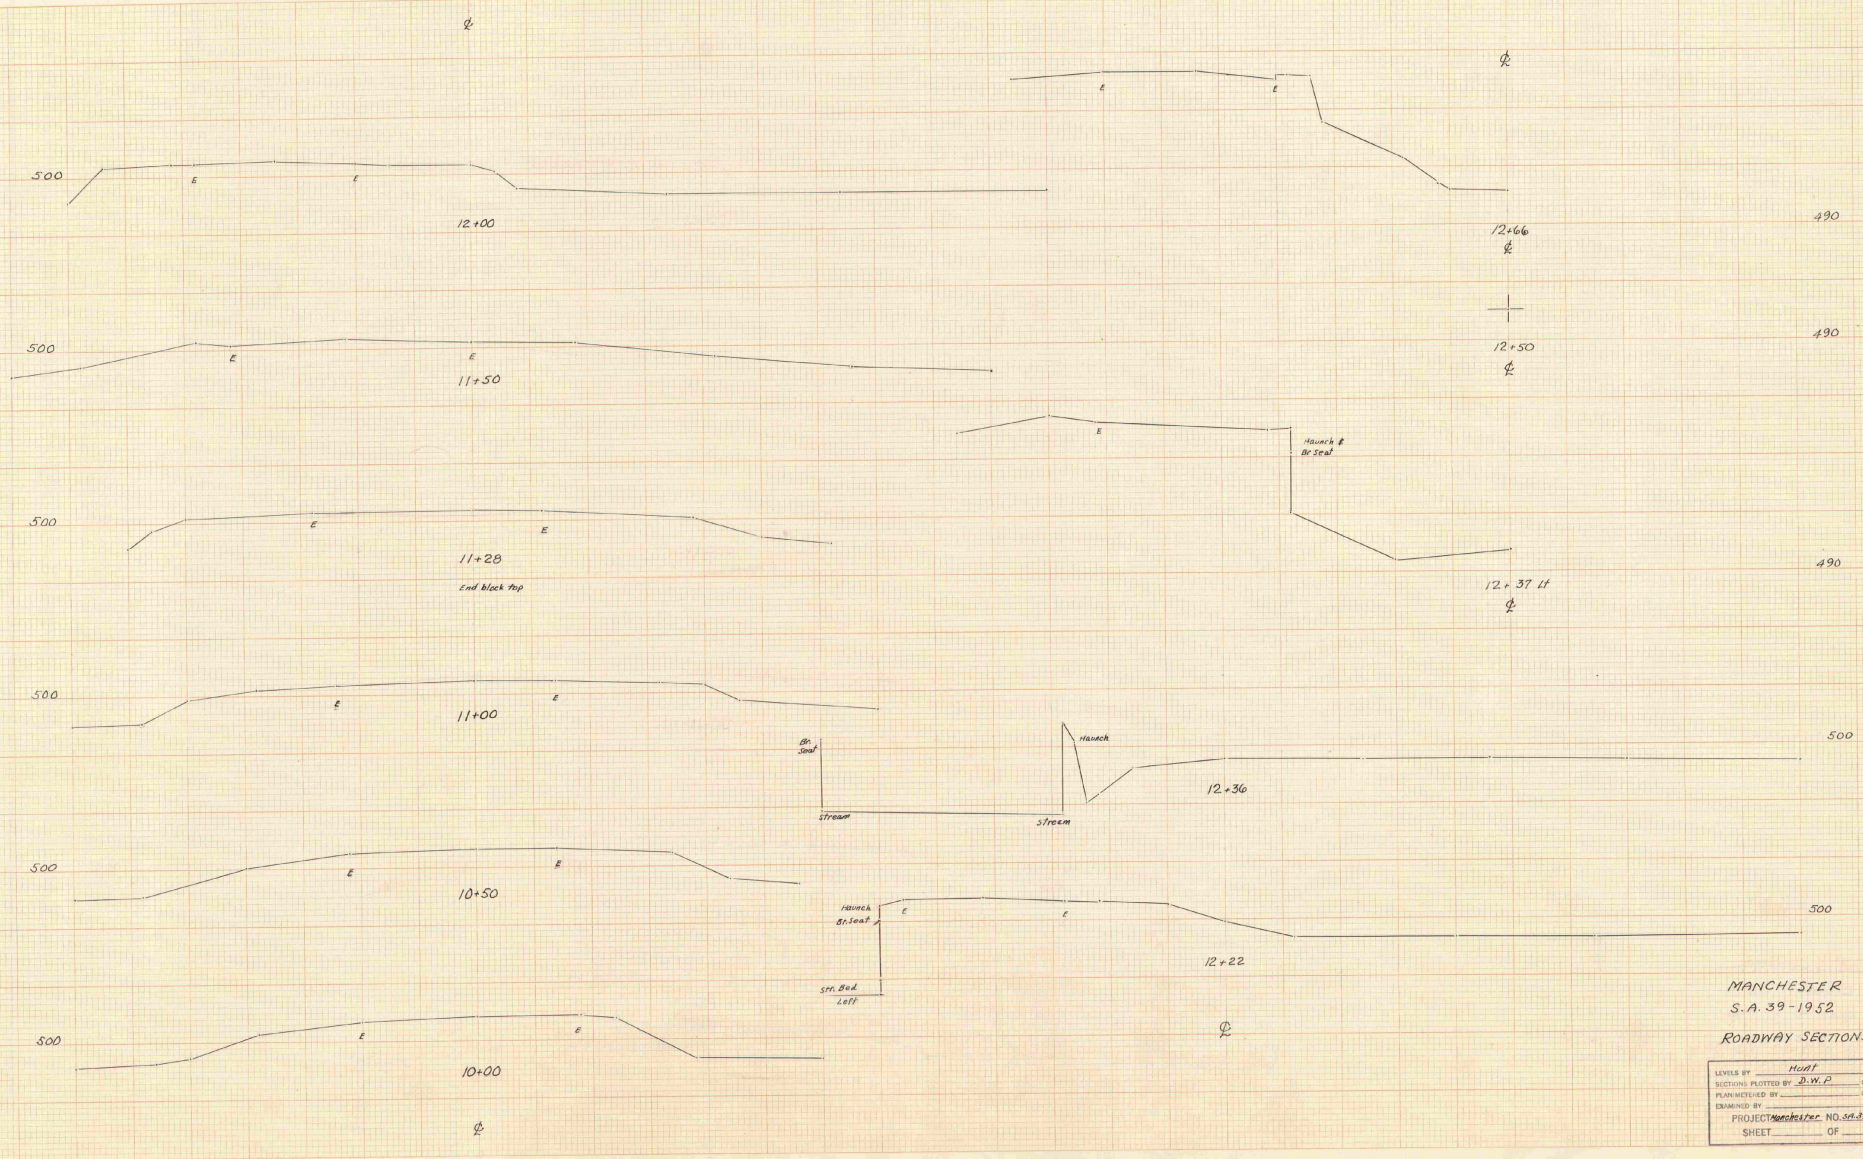

MANCHESTER

S.A. 39-1952

ROADWAY SECTIONS

LEVELS BY Hunt

SECTIONS PLOTTED BY D.W.P CKD. BY A.B.M


PLANIMETERED BY _____ CKD. BY _____

EXAMINED BY _____

PROJECT Manchester NO. SA.39-1952 FILED

SHEET _____ OF _____

K&E STANDARD ® CROSS SECTION
KEUFFEL & ESSER CO
MADE IN U.S.A.

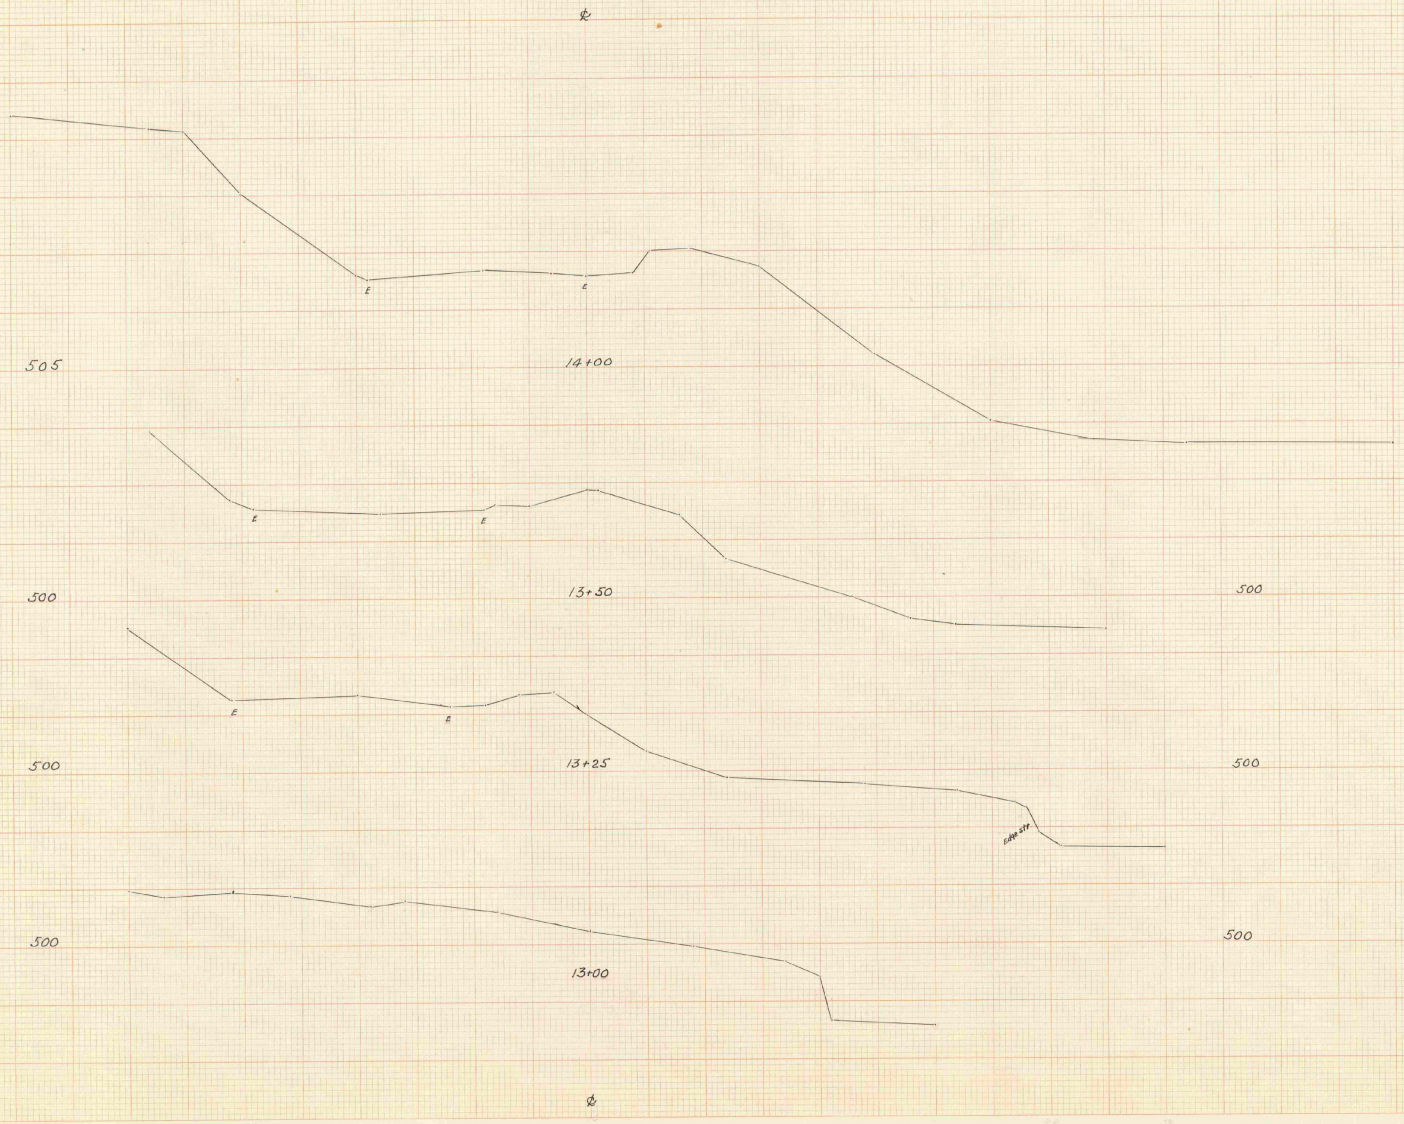

MANCHESTER

S.A. 39-1952

ROADWAY SECTIONS

LEVELS BY Hunt

SECTIONS PLOTTED BY J.D.W.P CKD. BY R.B.M.

PLANIMETERED BY _____ CKD. BY _____


EXAMINED BY _____

Manchester NO S.A. 39-1952 FILED

SHEET _____ OF _____

K&E STANDARD ⊕ CROSS SECTION
KEUFFEL & ESSER CO
MADE IN U.S.A.



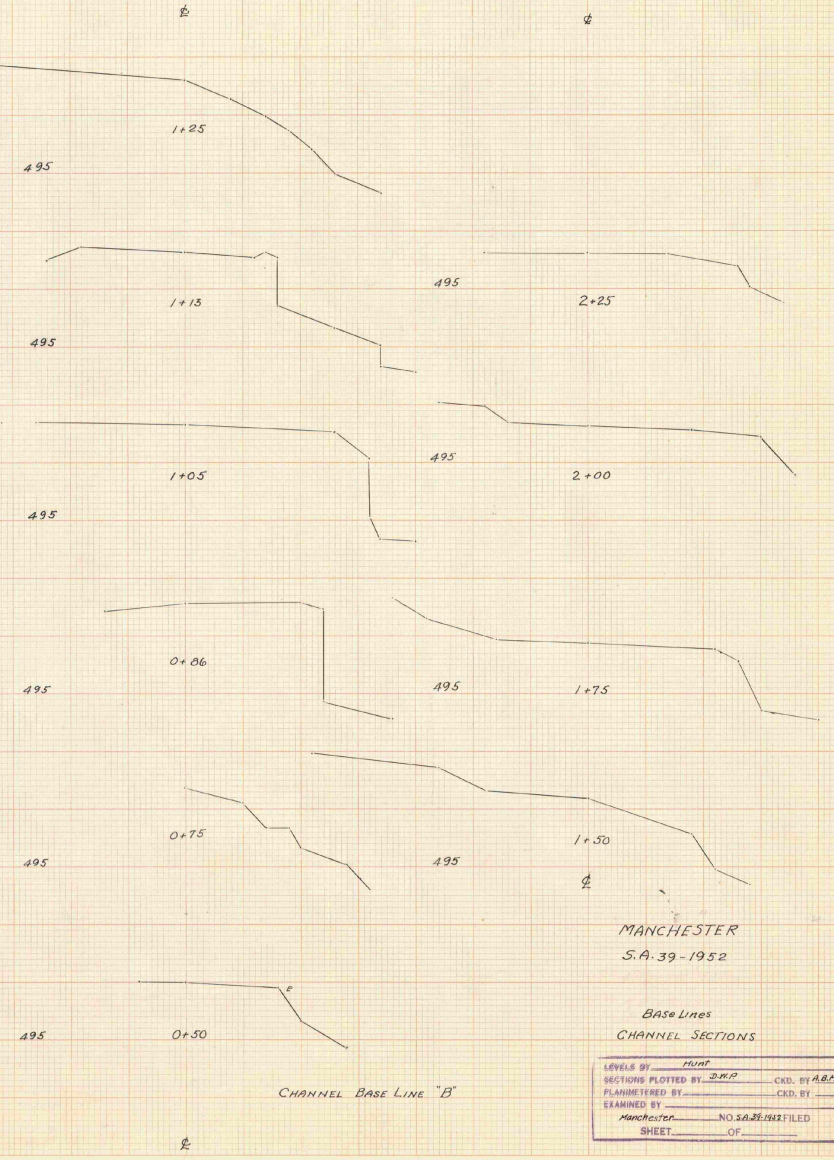


MANCHESTER
S.A. 39-1952

Base Lines
CHANNEL SECTIONS

LEVELS BY Hunt
SECTIONS PLOTTED BY D.M.P. CKD. BY A.B.M.
PLANIMETERED BY ____ CKD. BY ____
EXAMINED BY ____
Manchester NO. S.A. 39-1952 FILED
SHEET ____ OF ____


KEUFFEL & ESSER CO.
MADE IN U.S.A.
K&E STANDARD © CROSS SECTION
KEUFFEL & ESSER CO
MADE IN U.S.A.
K&E STANDARD © CROSS SECTION

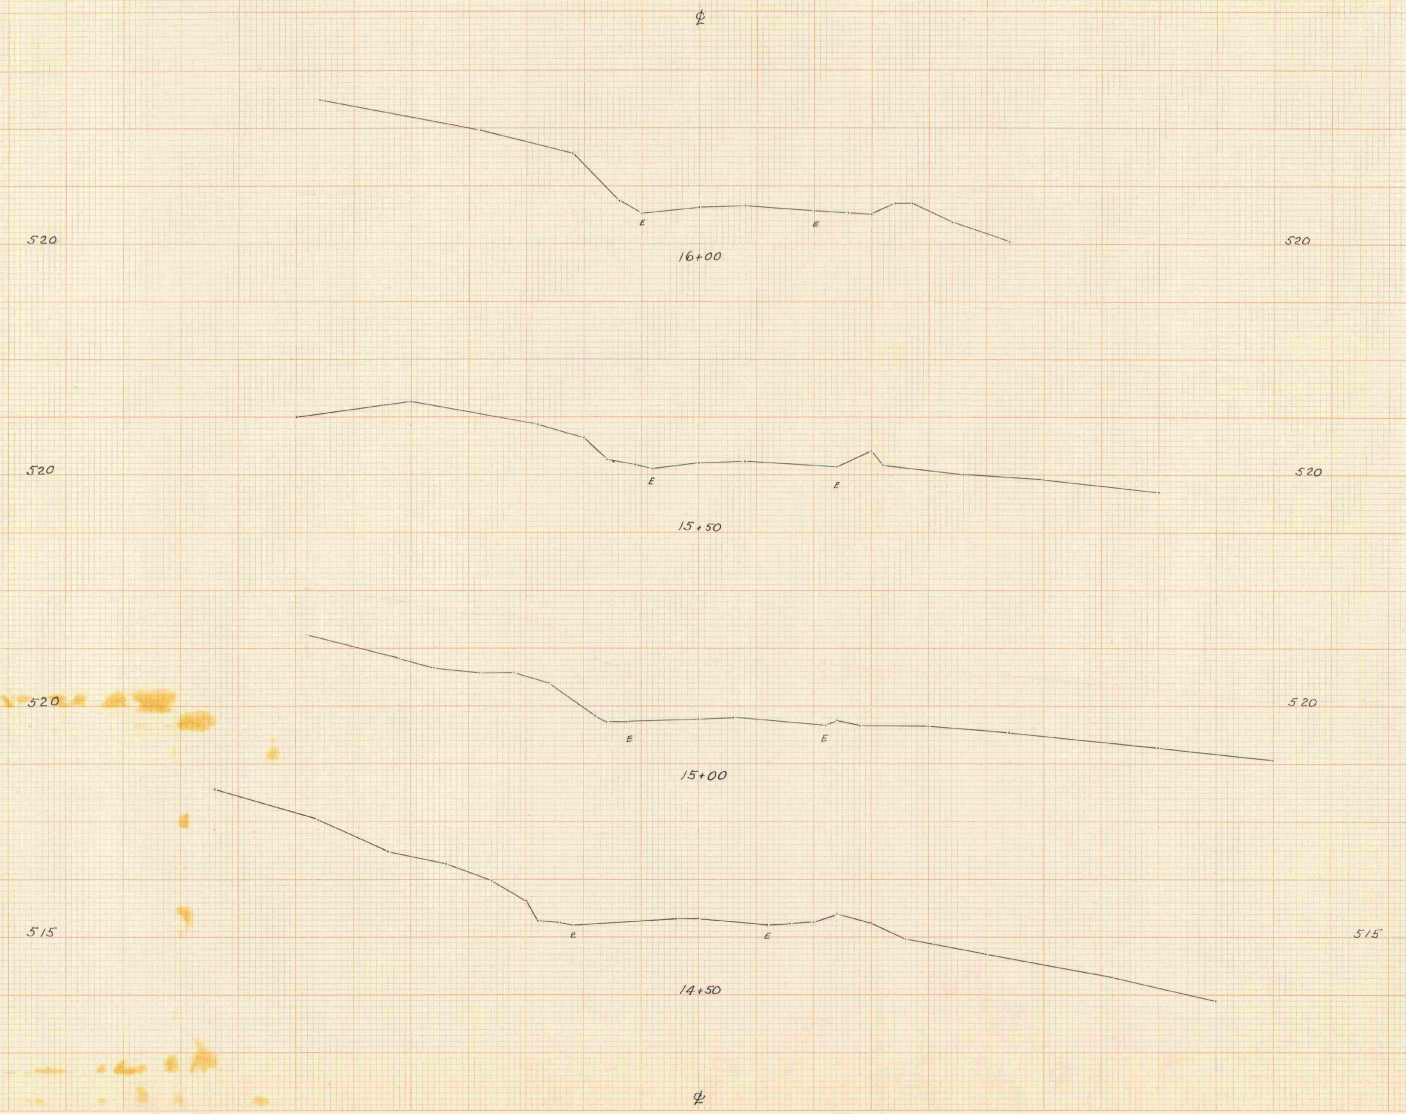


MANCHESTER
S.A. 39-1952
ROADWAY SECTIONS

LEVELS BY Hunt
SECTIONS PLOTTED BY O.W.P. CKD. BY A.B.M.
PLANIMETERED BY _____ CKD. BY _____
EXAMINED BY _____
Manchester NO. S.A. 39-1952 FILED
SHEET _____ OF _____

KEUFFEL & ESSER CO
MADE IN U.S.A.
K&E STANDARD GRID SECTION
KEUFFEL & ESSER CO
MADE IN U.S.A.
K&E STANDARD GRID SECTION

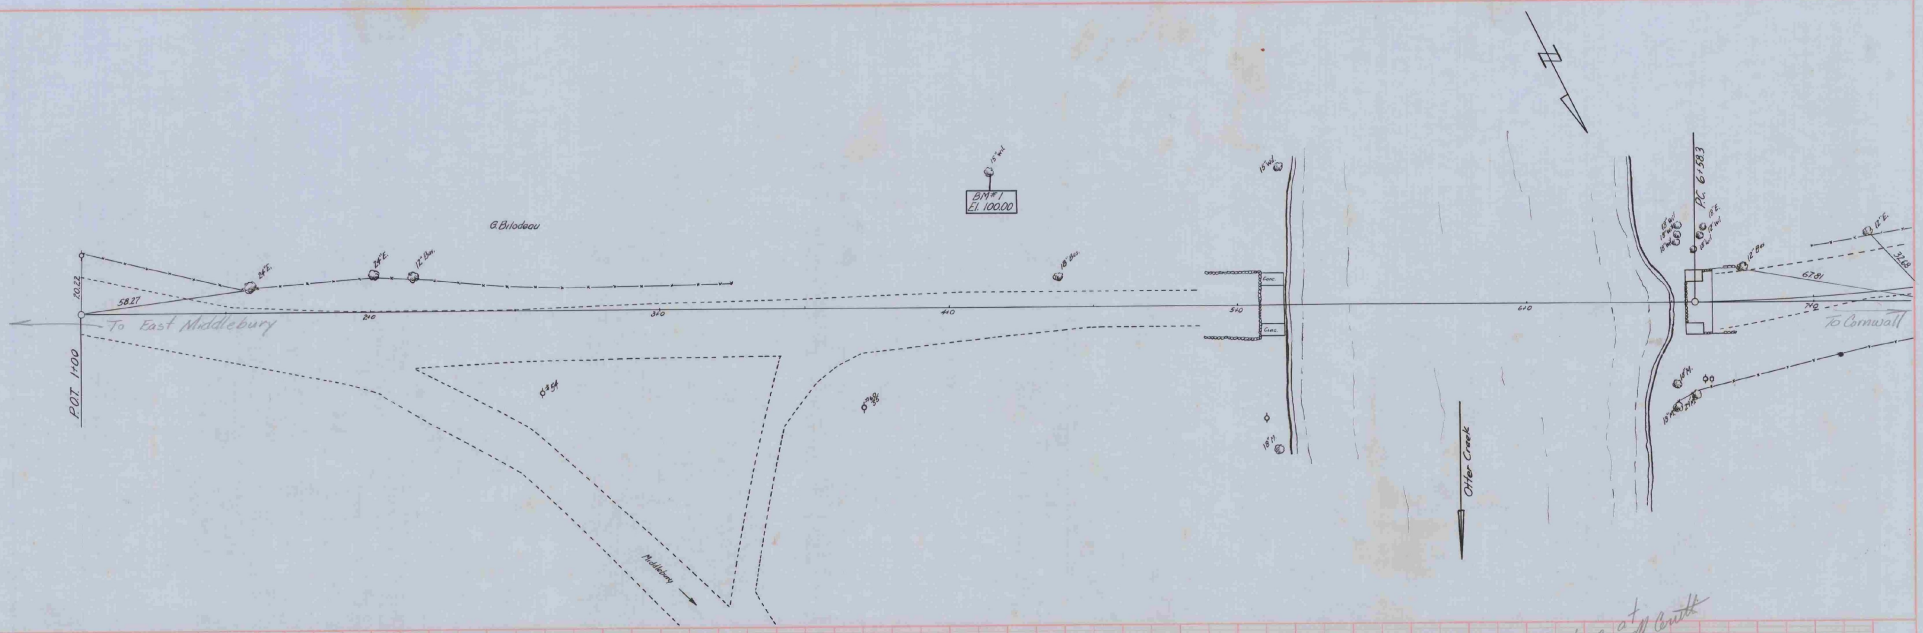



There is no structure at this location 1-13-72 M. Cahill

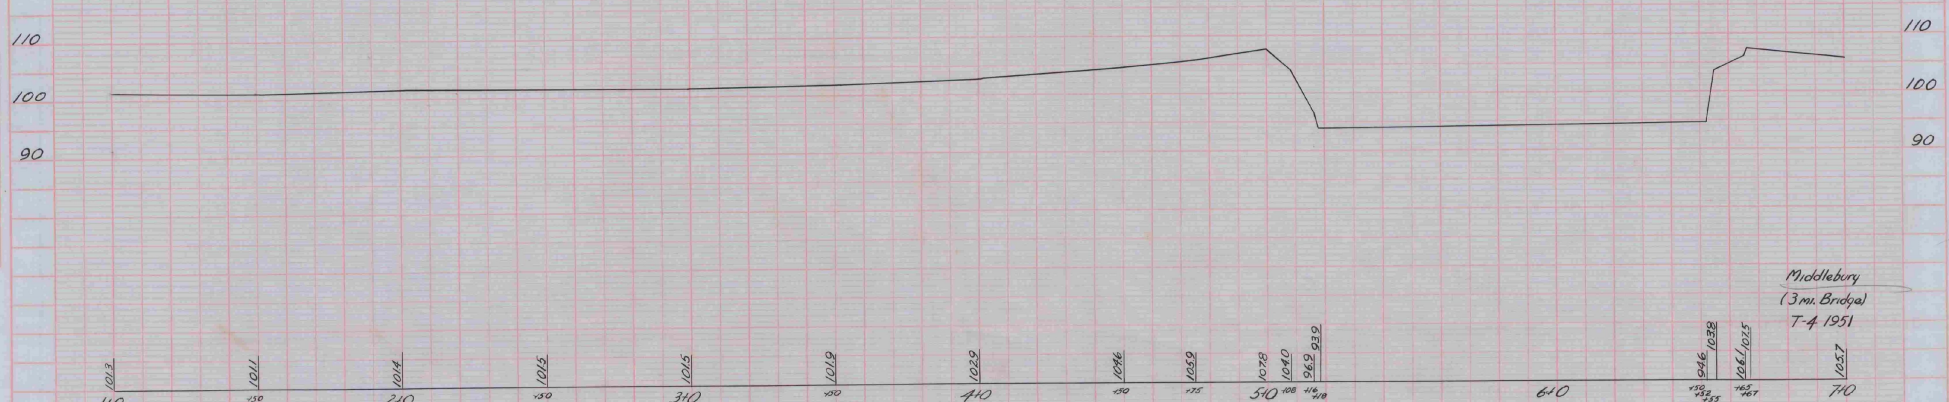


Middlebury
(3 mi. Bridge)
T-4 1951

TH #31, B over Otter Creek

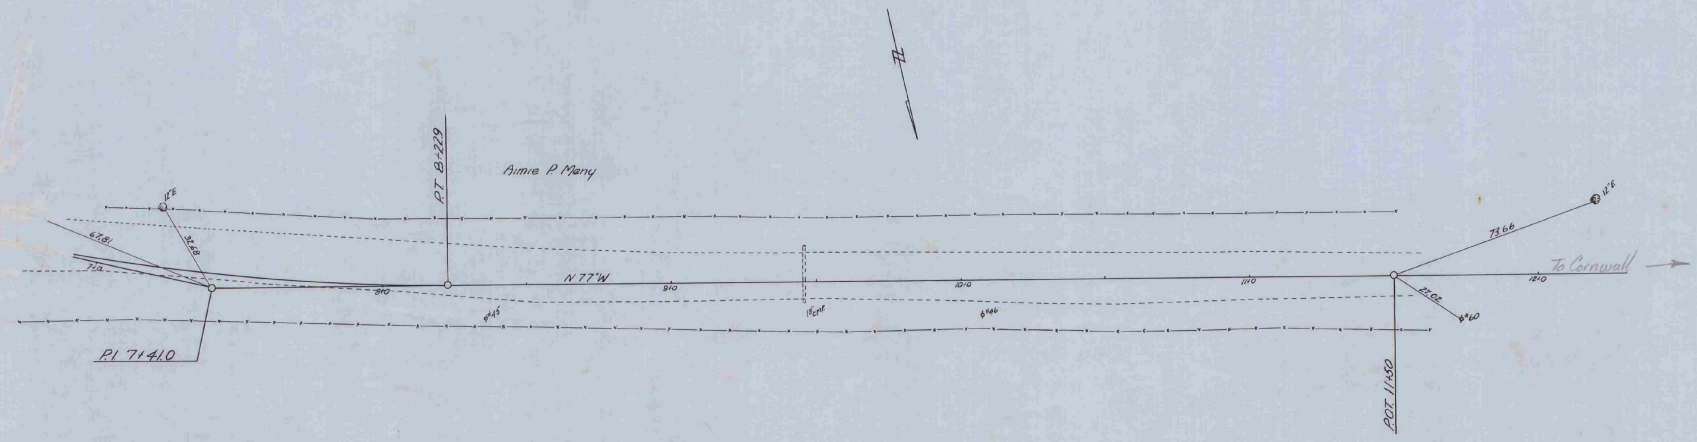
PT 8+229
Aimie P Many
17°6
67.81
32.68
7+0
8+0
N 77°W
9+0
8+45
18.24
10+0
8+66
11+0
73.66
17.02
8+60
To Cornwall
1+0
P.I 7+41.0
POT 11+50

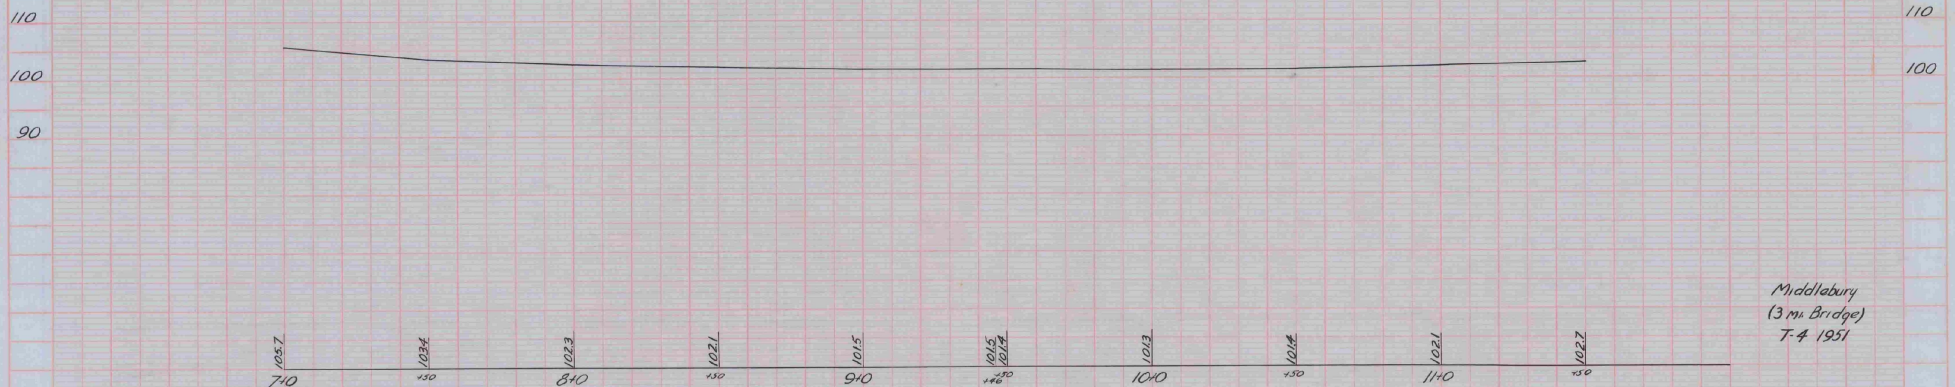

110
100
90
105.7
7+0
103.4
+50
102.3
8+0
102.1
+50
101.5
9+0
101.5
101.4
+46
+50
101.3
10+0
101.4
+50
102.1
11+0
102.7
+50
Middlebury
(3 mi. Bridge)
T-4 1951

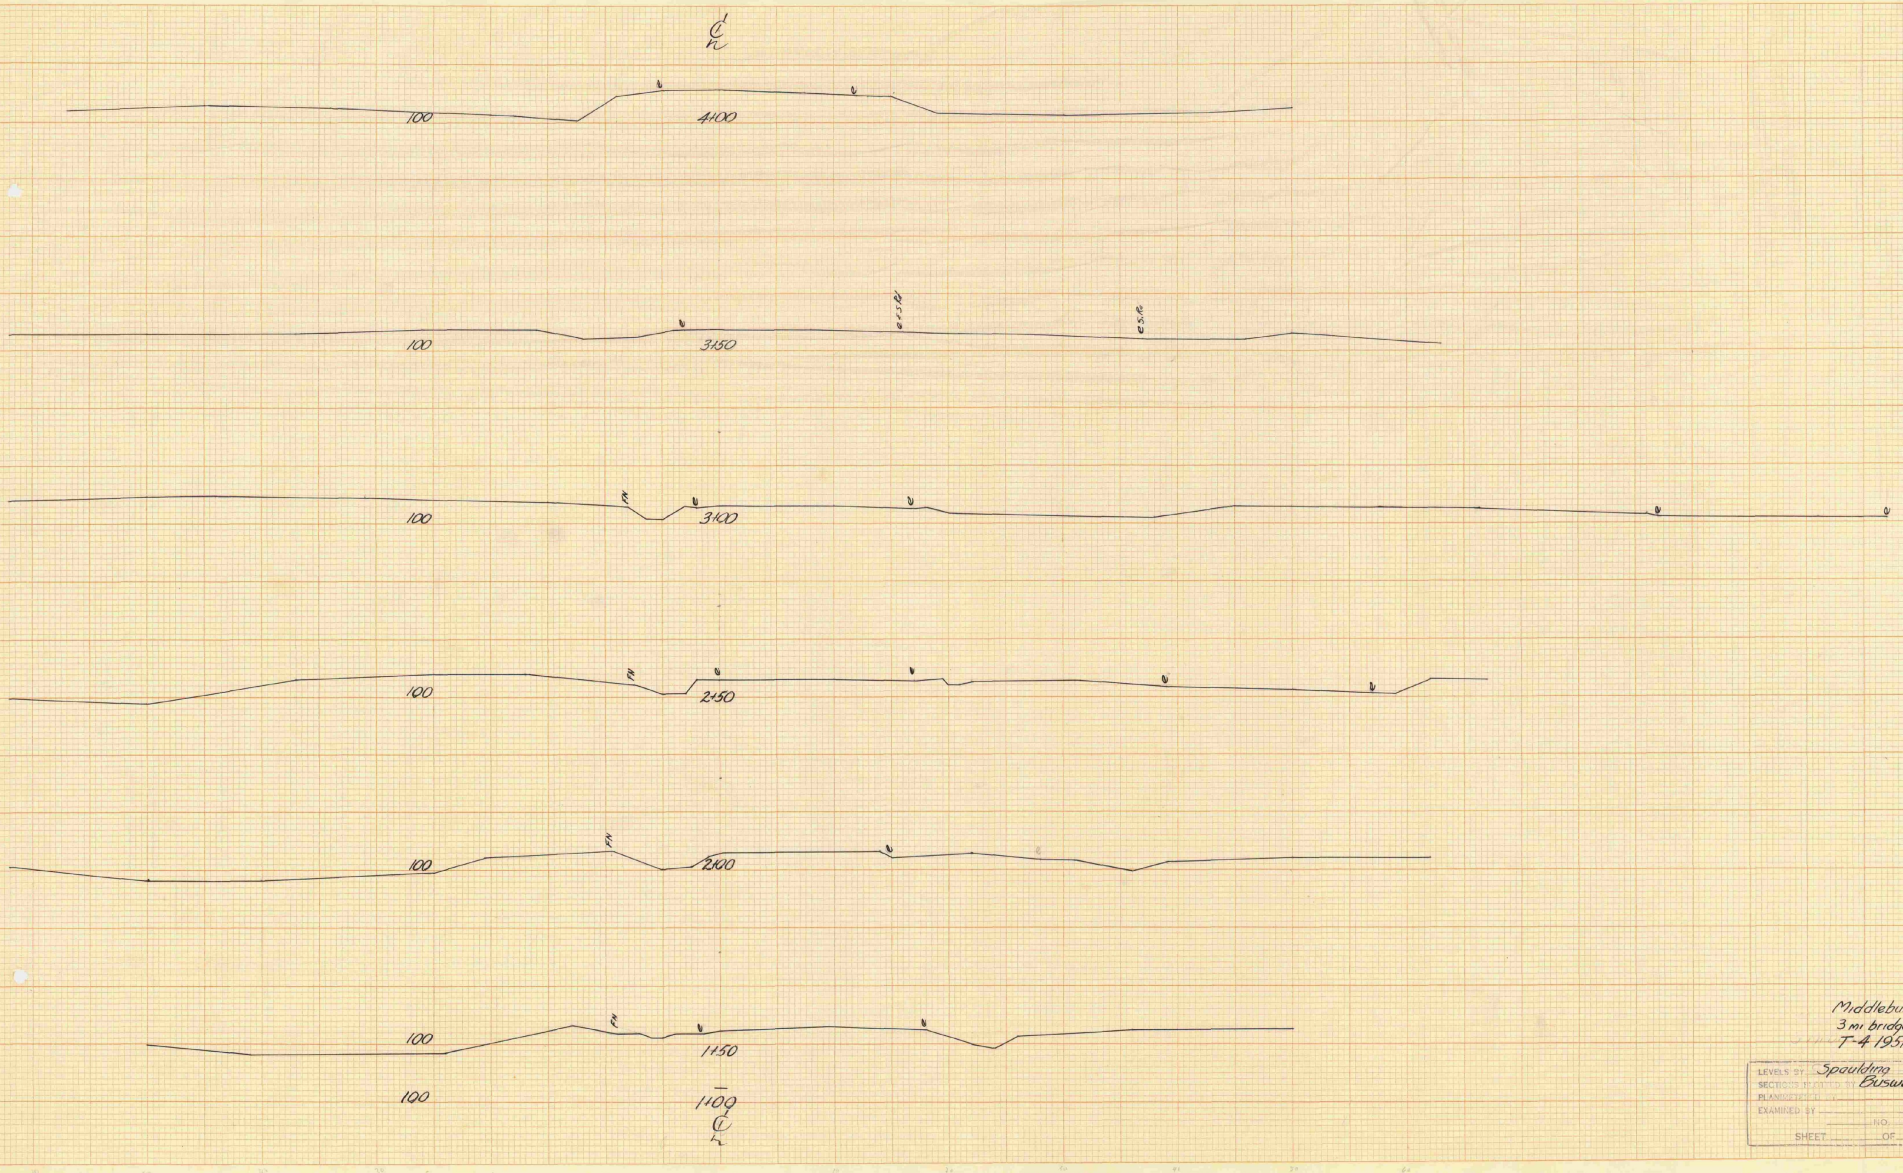

Middlebury
3 mi bridge
T-4 1951

LEVELS BY Spaulding
SECTIONS PLOTTED BY Buswell CKD. BY JK
PLANIMETERED BY _____ CHKD. BY _____
EXAMINED BY _____ NO. _____ FILED _____
SHEET _____ OF _____


CHARLES BRUNING COMPANY
CROSS SECTION 10 x 10
PRINTED IN U.S.A.
CHARLES BRUNING COMPANY
CROSS SECTION 10 x 10
PRINTED IN U.S.A.

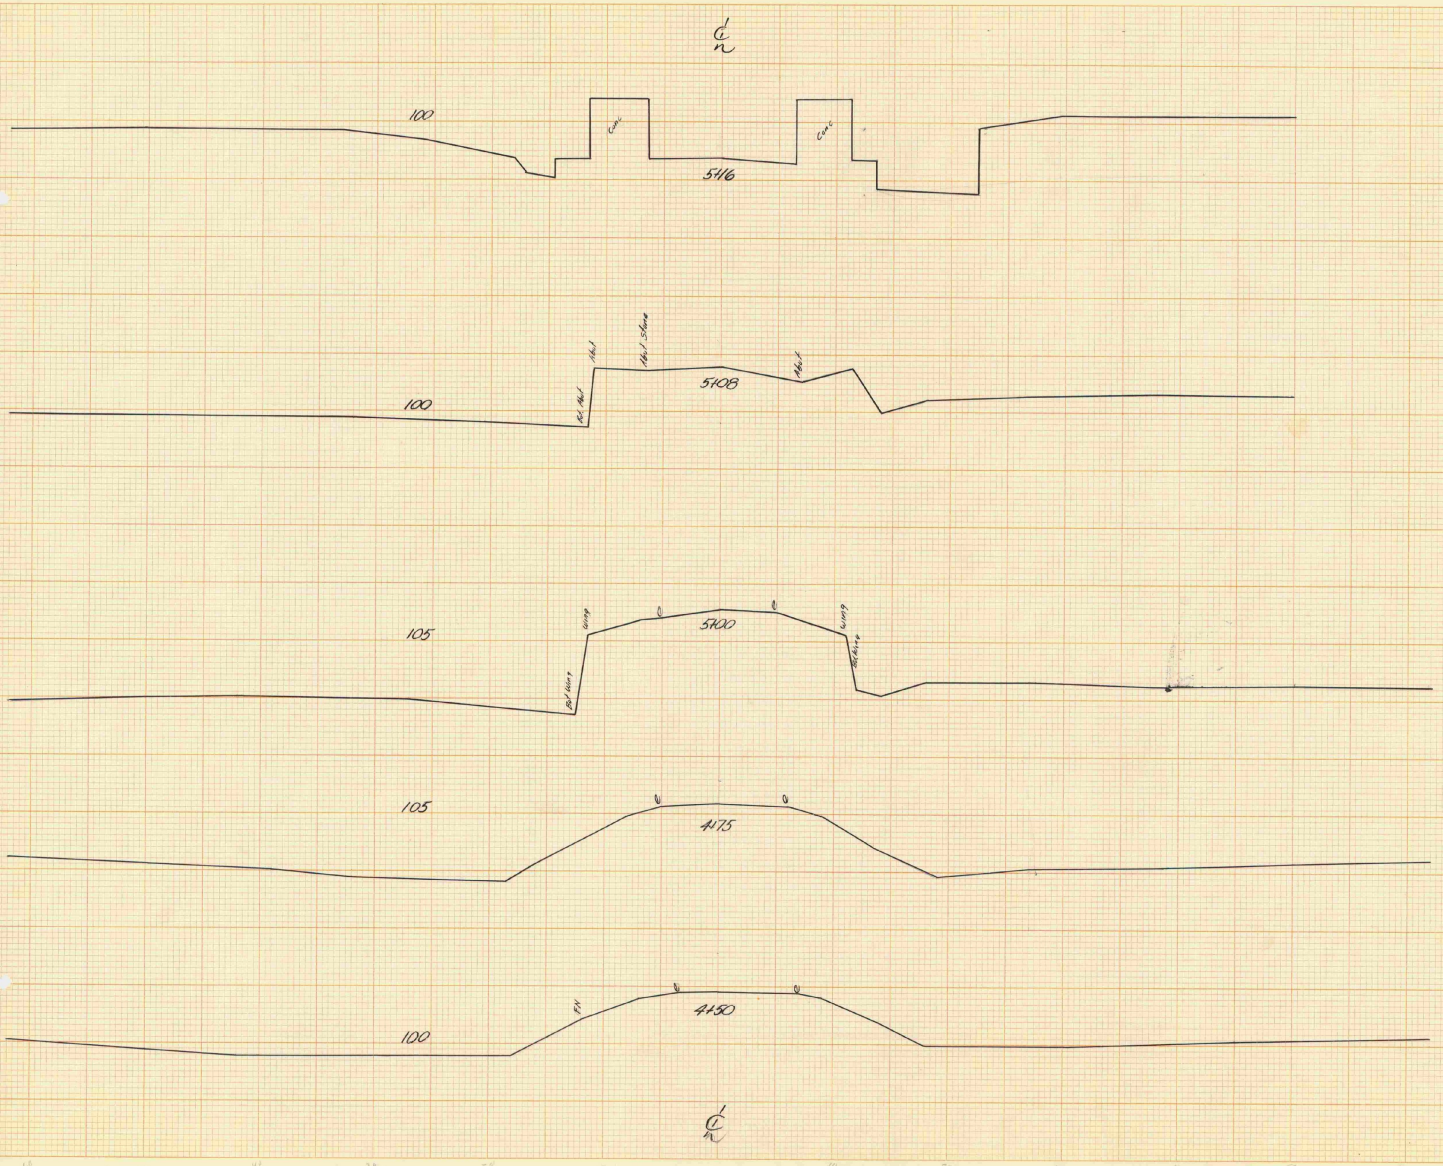

Middlebury
3 mi. bridge
T-4 1951

LEVELS BY Spaulding
SECTIONS PLOTTED BY Buswell CALL BY JK
PLANIMETERED BY _____ CKD. BY _____
EXAMINED BY _____
_____ NO. _____ FILED
SHEET _____ OF _____


CHARLES BRUNING COMPANY
CROSS SECTION 10 x 10

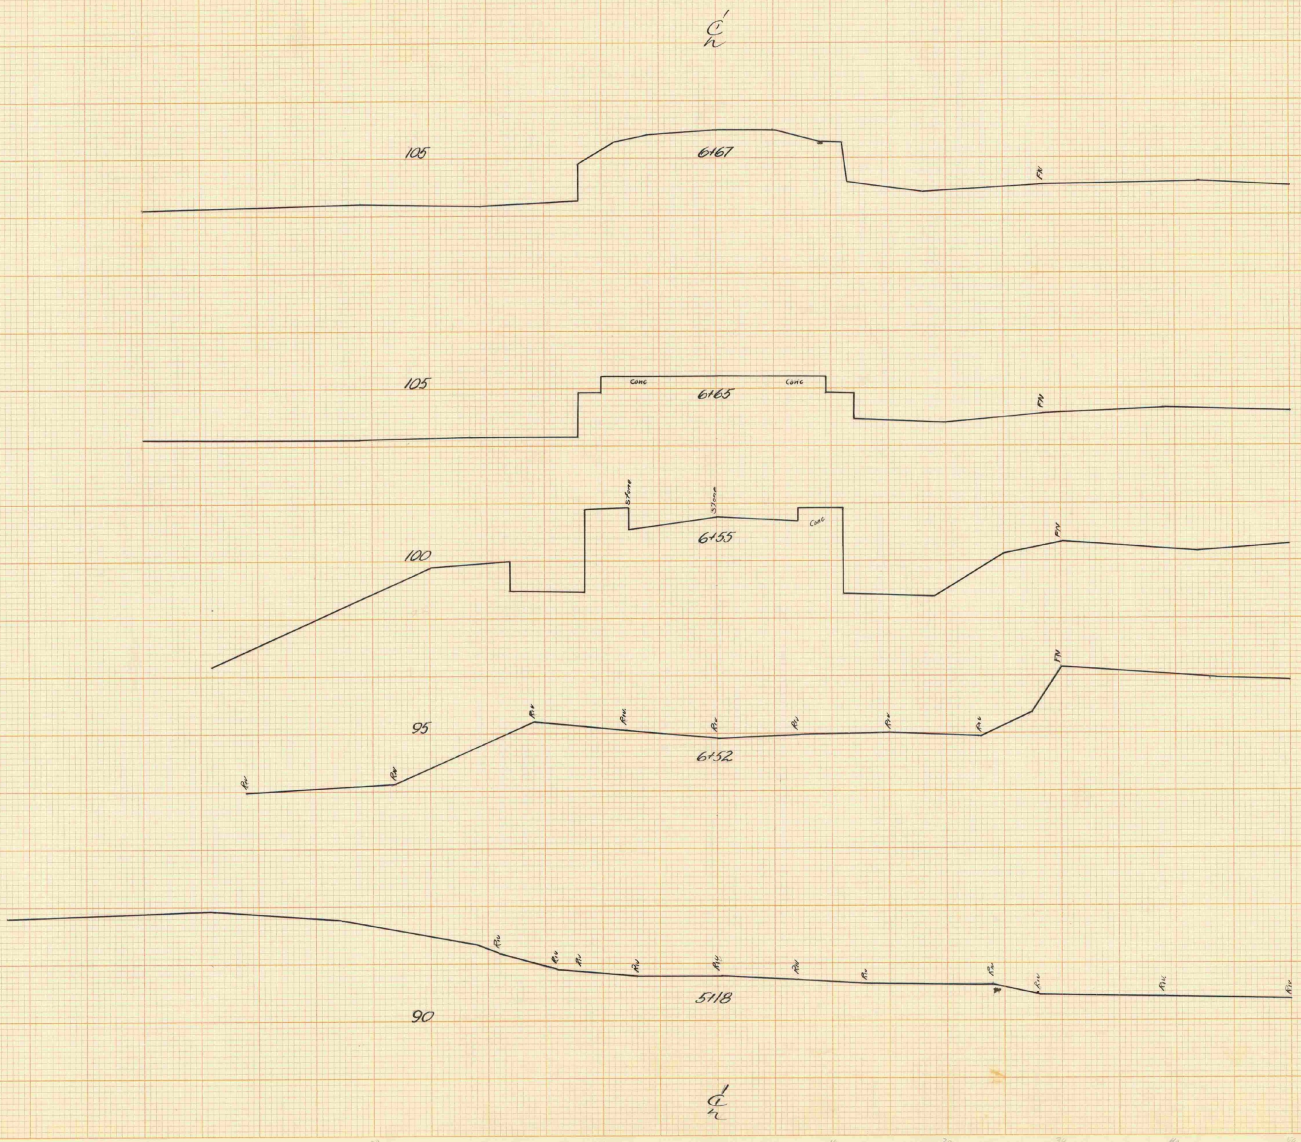

Middleburg
3 mi Bridge
F-4 1951

LEVELS BY Spaulding
SECTIONS PLOTTED BY Buswell CKD. BY
PLANIMETERED BY CKD. BY
EXAMINED BY
SHEET NO. FILED
OF


CHARLES BRUNING COMPANY
CROSS SECTION 10 x 10

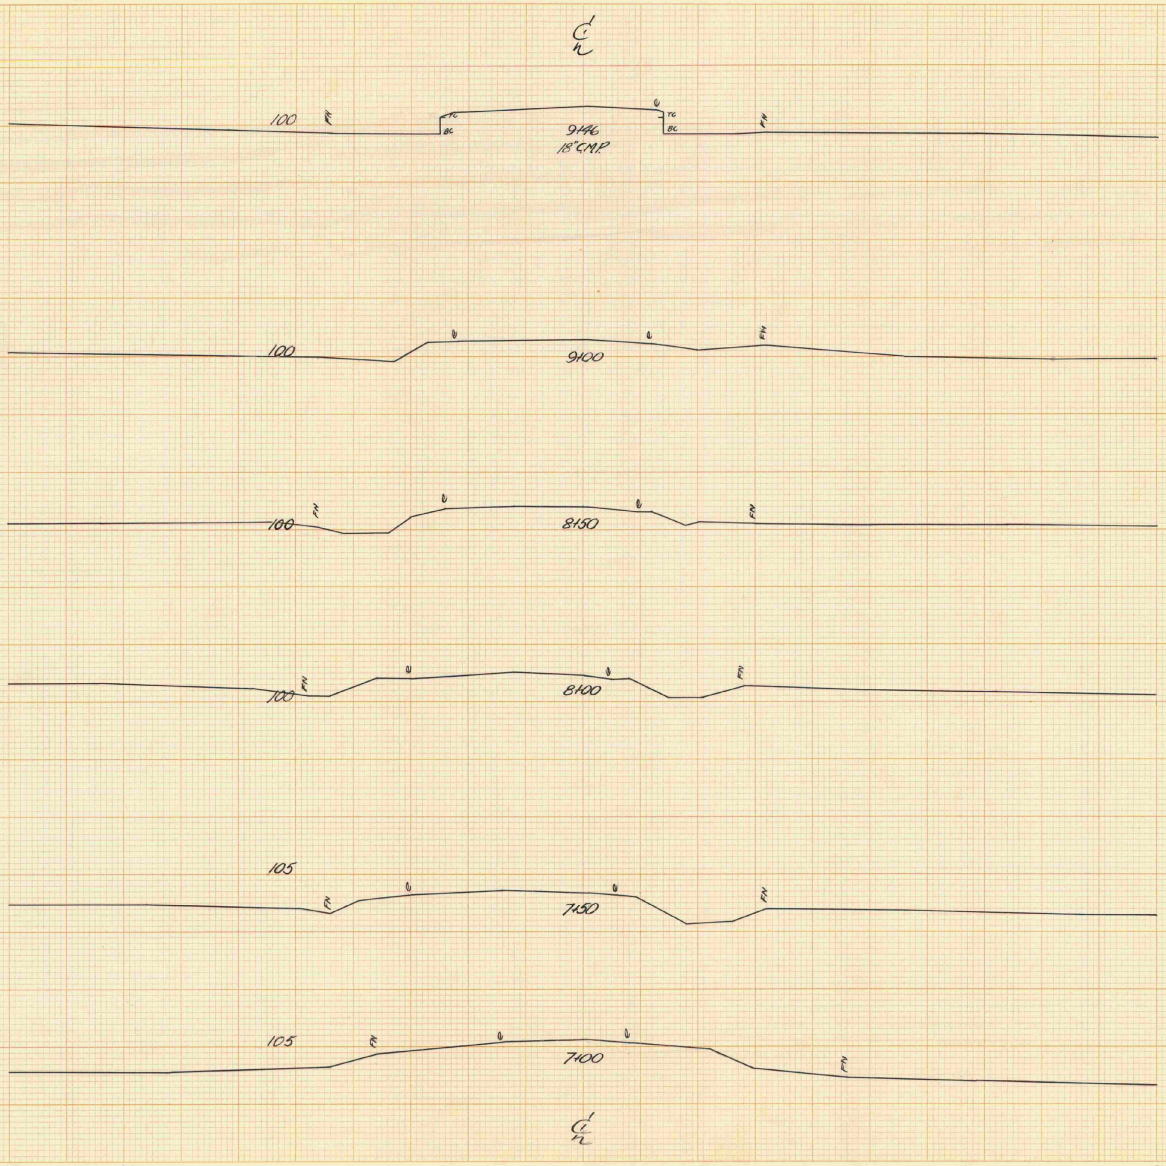

Middlebury
3 mi bridge
T-4 1951

LEVELS BY Spaulding
SECTIONS PLOTTED BY Buswell CND. BY JK
PLANIMETERED BY _____ CKD. BY _____
EXAMINED BY _____
_____ NO. _____ FILED
SHEET _____ OF _____

CHARLES BRUNING COMPANY
CROSS SECTION 10 x 10
PRINTED IN U.S.A.
CHARLES BRUNING COMPANY
CROSS SECTION 10 x 10
PRINTED IN U.S.A.

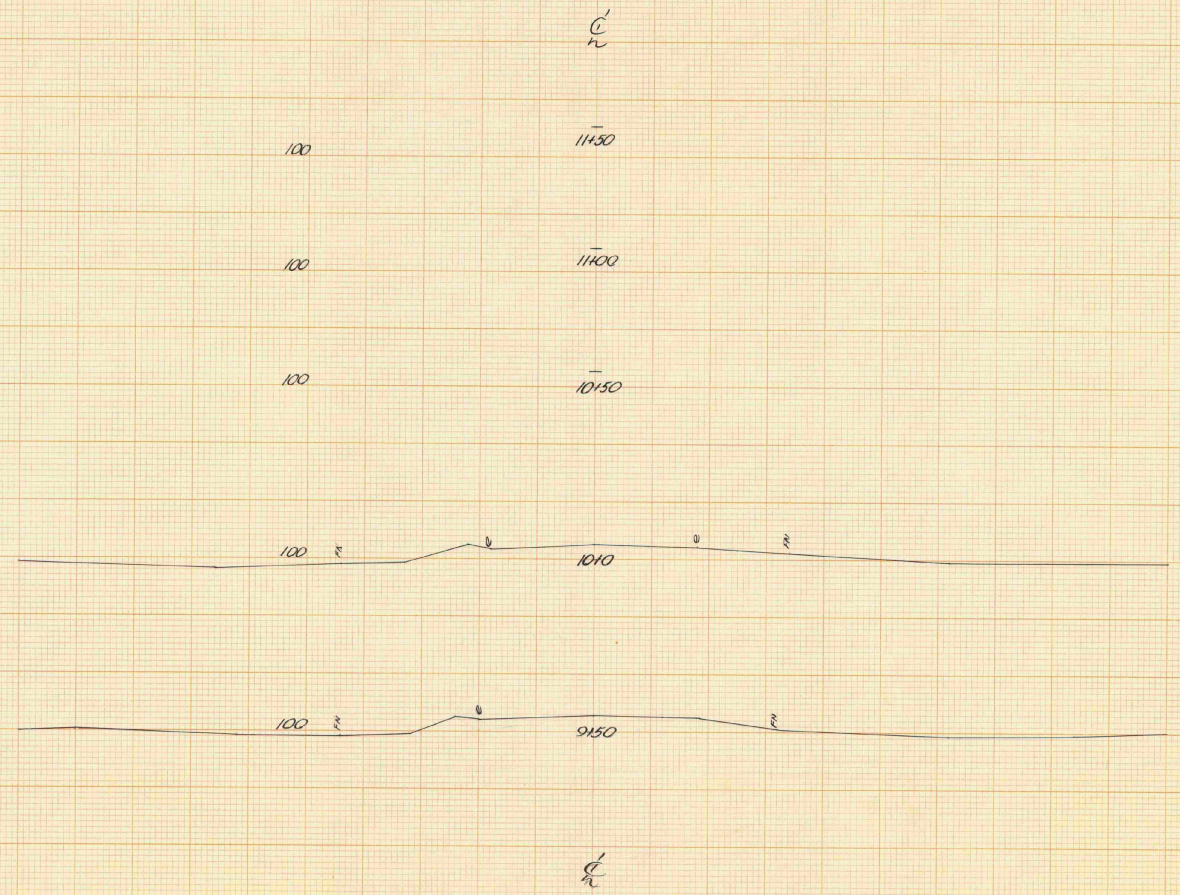



Middlebury
3 mi bridge
7-4 1951

LEVELS BY Spaulding
SECTIONS PLOTTED BY Boswell CKD. BY
PLANIMETERED BY CKD. BY
EXAMINED BY
NO. FILED
SHEET OF

CHARLES BRUNING COMPANY
CROSS SECTION 10 x 10


CHARLES BRUNING COMPANY
CROSS SECTION 10 x 10

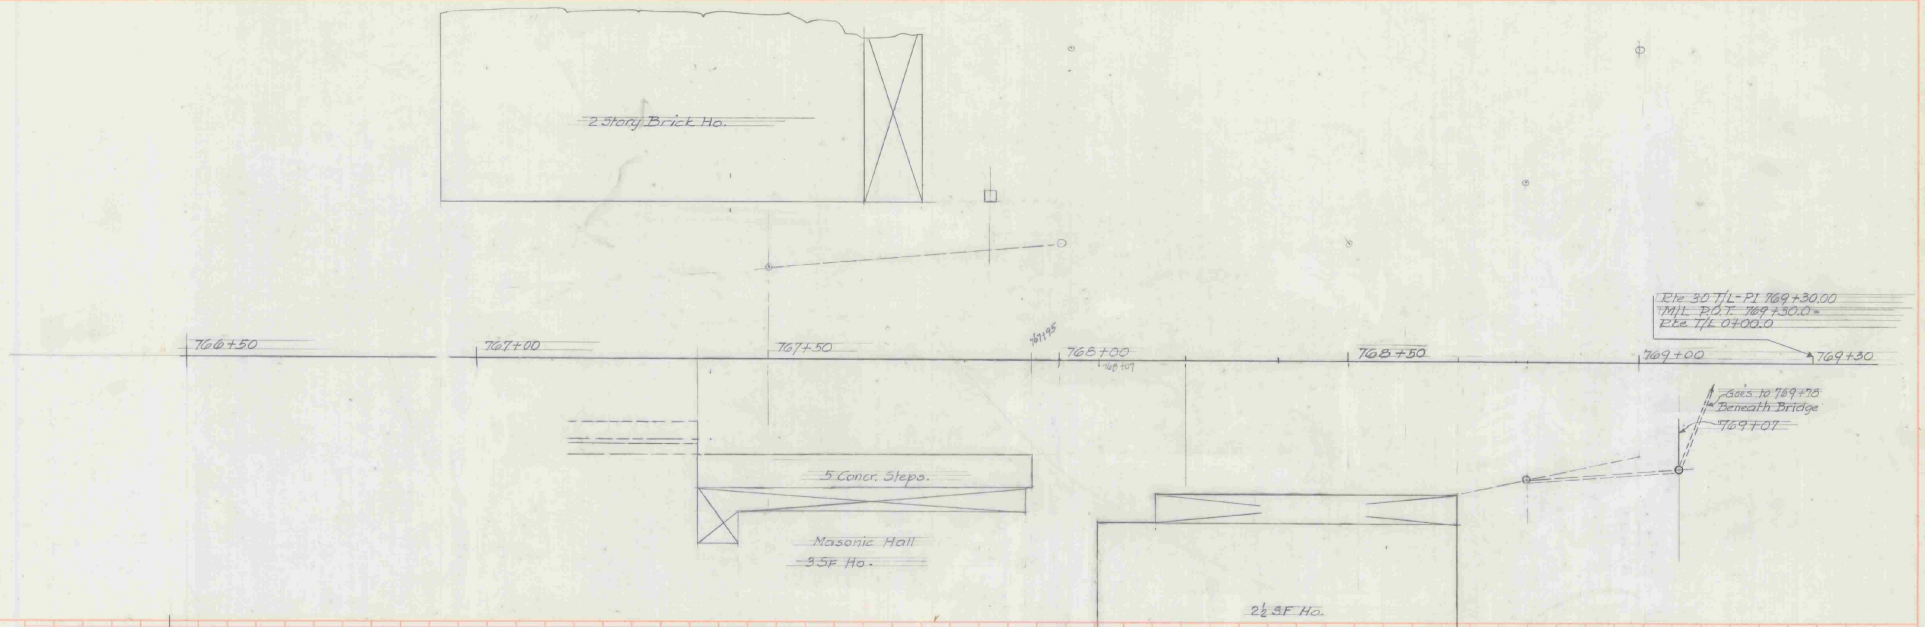


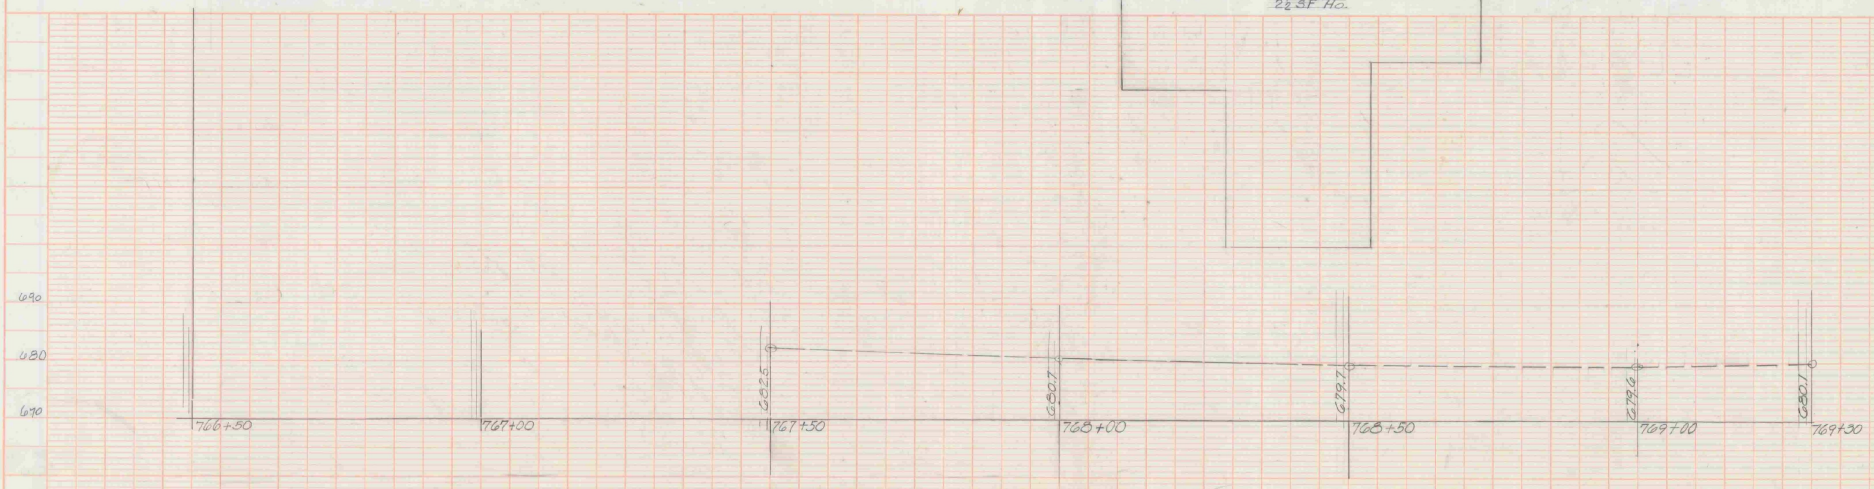



PAWLET
ST 15 - IL


VT 30 B73 over Flower Brook

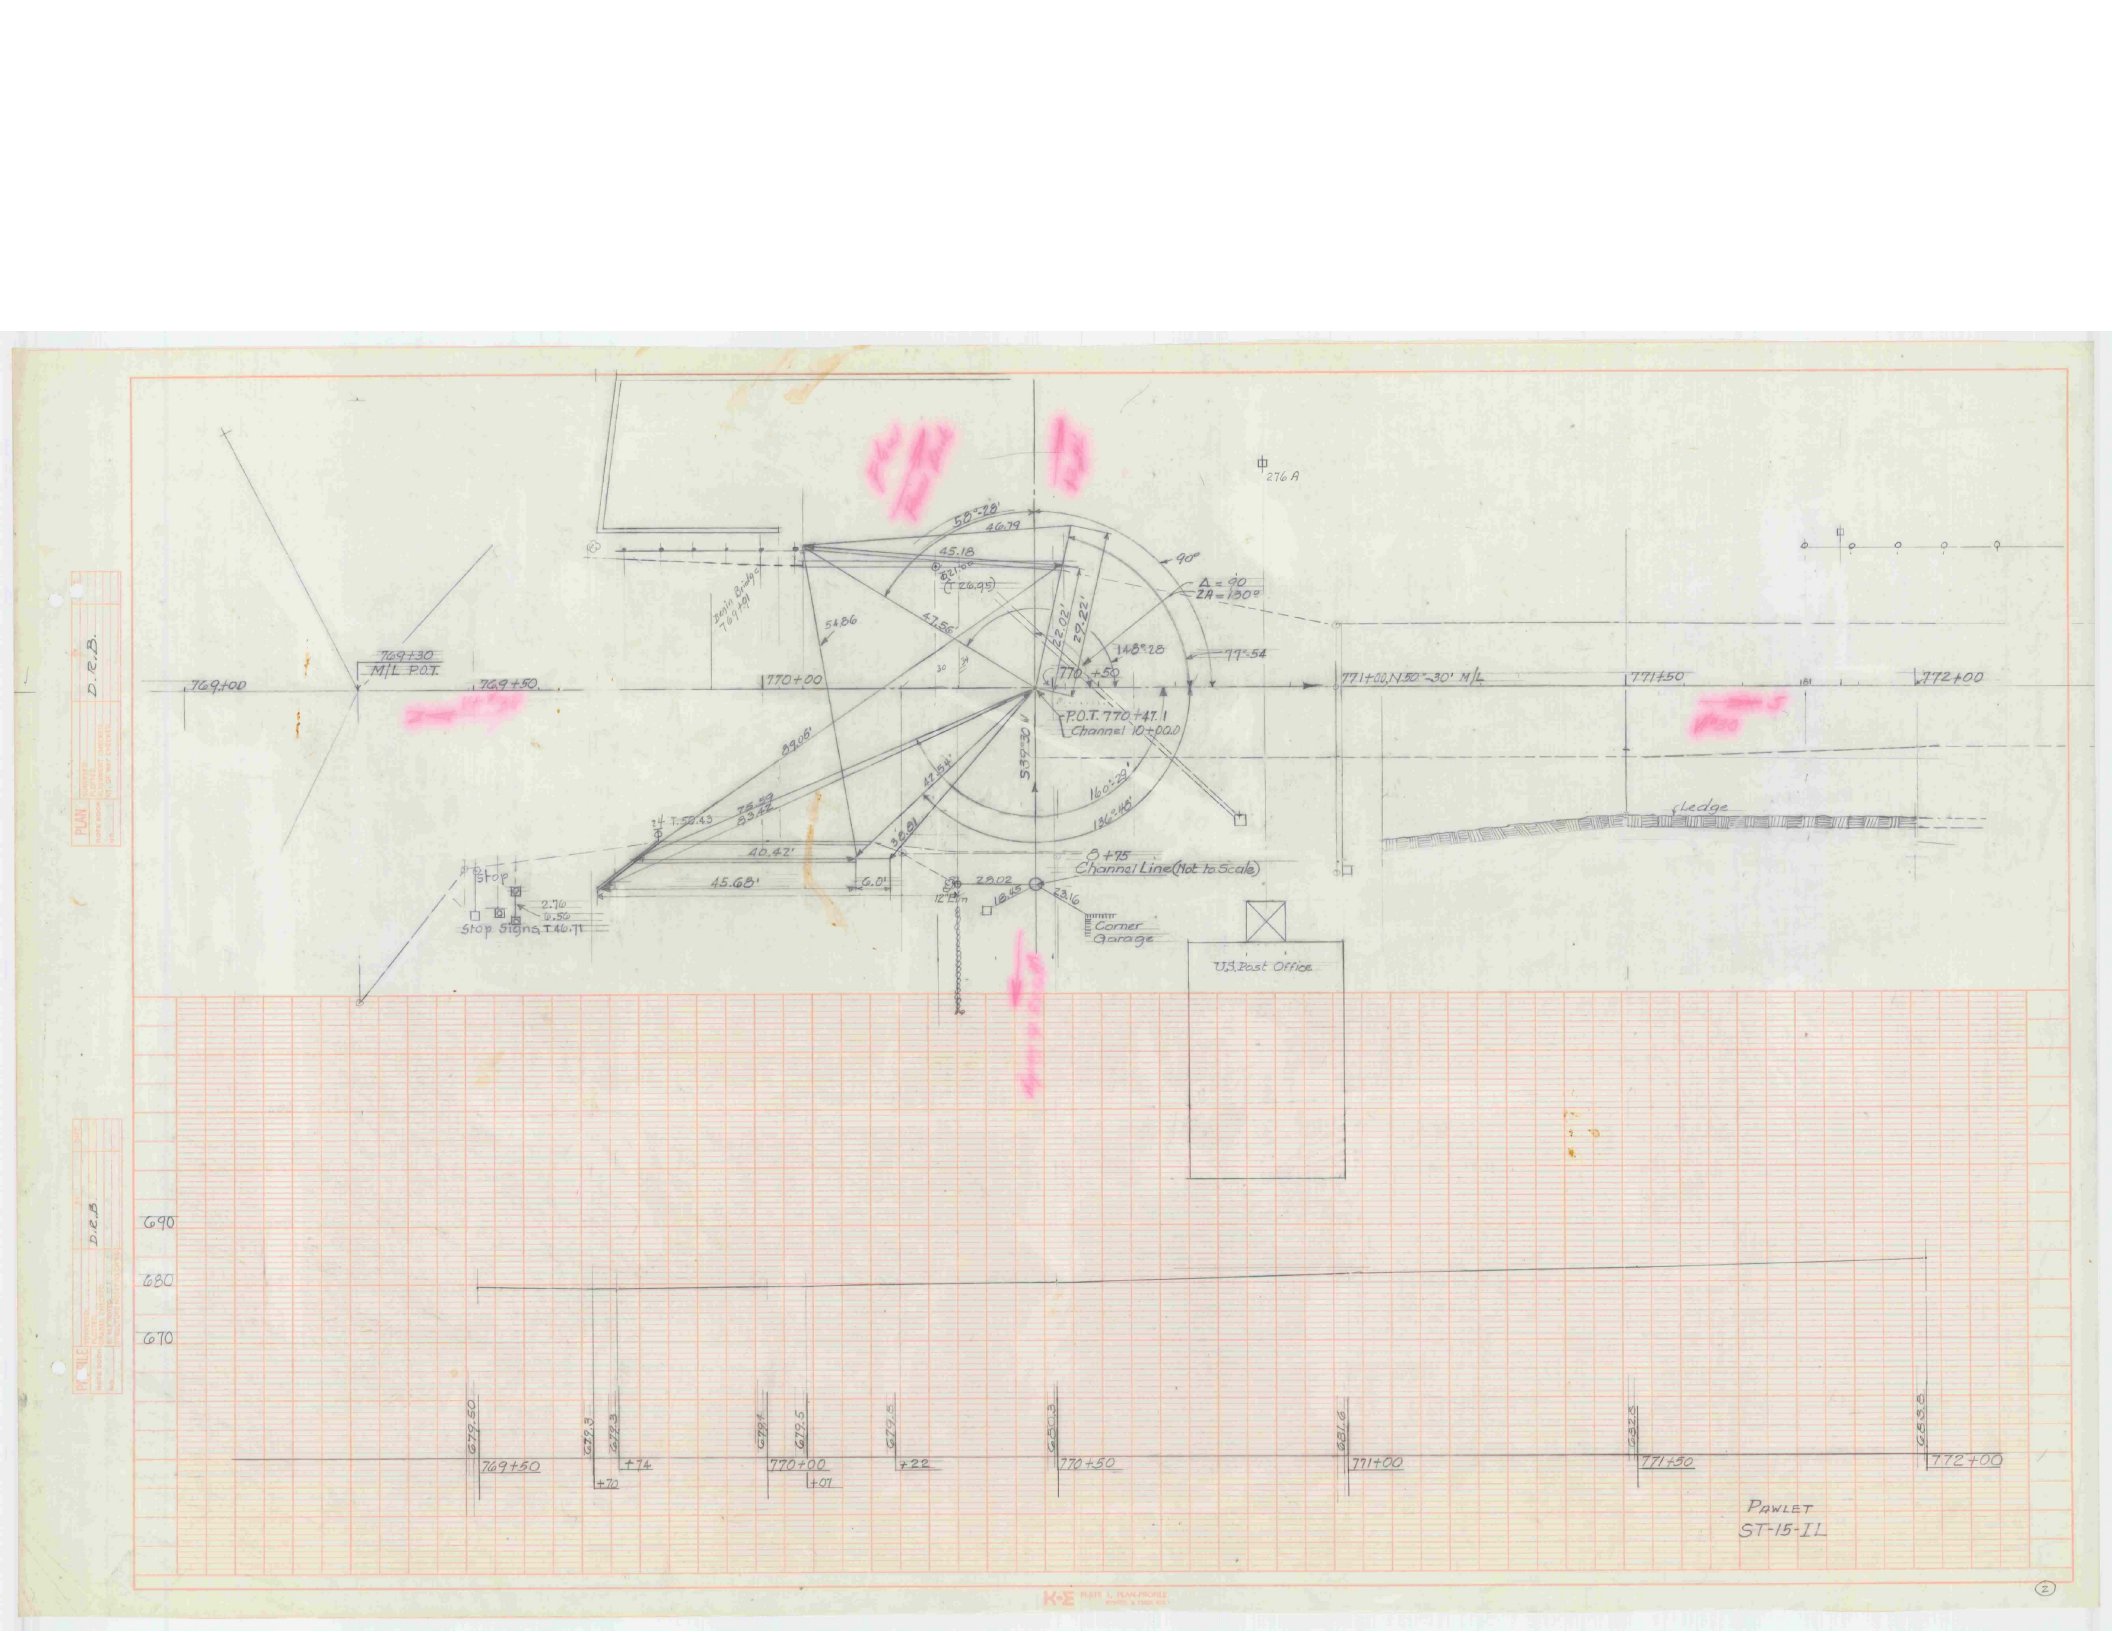
276 A
769+30
M/L P.O.T.
769+00
769+50
770+00
770+50
771+00, N 30°-30' M/L
771+50
772+00
P.O.T. 770+47.1
Channel 10+00.0
℄ +95
Channel Line (Not to Scale)
Stop
Stop Signs, T 46.71
Corner Garage
U.S. Post Office
Ledge
50°-28'
46.79
45.18
90°
Δ = 90
ZA = 130°
(T 26.95)
54.86
47.56'
22.02'
22.22'
14.8°28
79°-54
89.06'
47.64'
S 39°-30' W
160'-28'
130°-14'
T 50.43
75.59
83.42
40.42'
45.68'
6.01'
38.01'
28.02
12.81m
18.43
23.16
690
680
670
679.50
679.8
679.3
679.4
679.5
679.5
680.3
681.6
682.15
683.15
+74
+70
+07
+22
PAWLET
ST-15-II
PLAN
PROFILE
D.E.B.

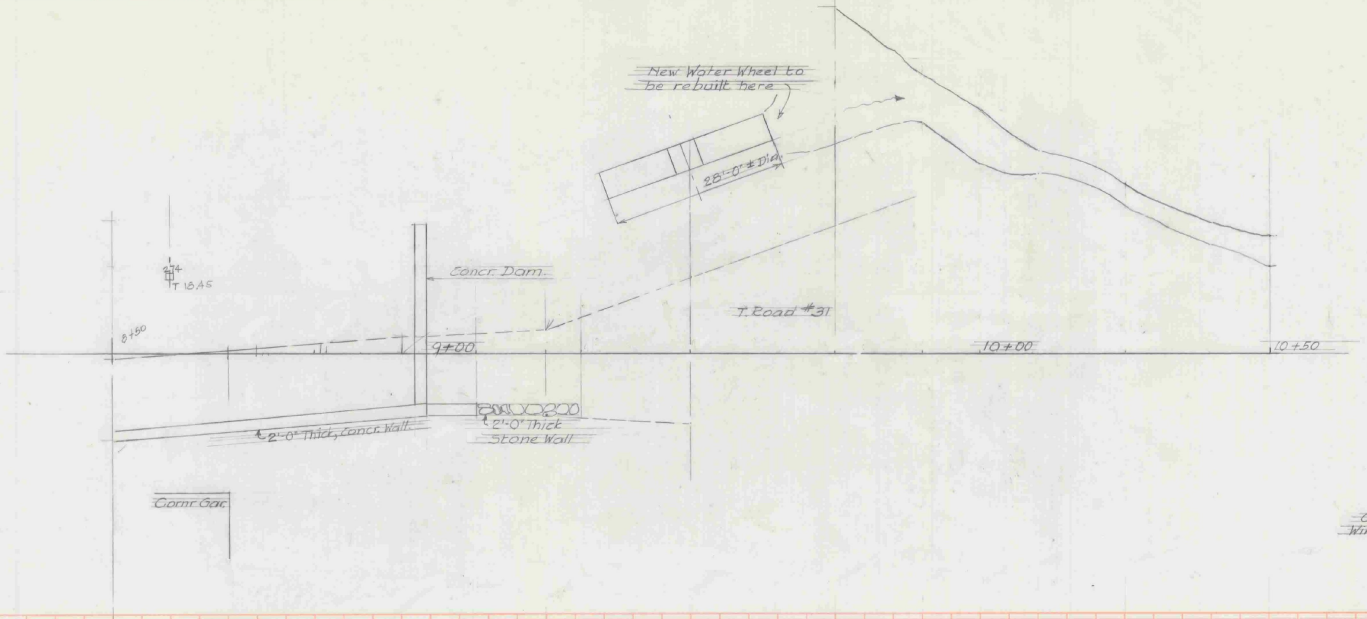

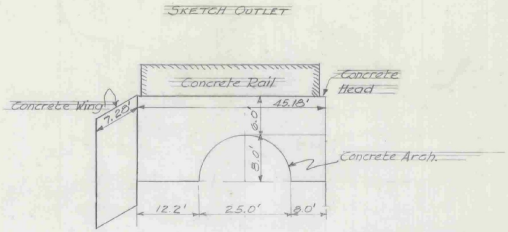


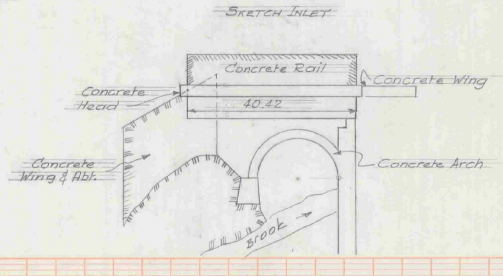

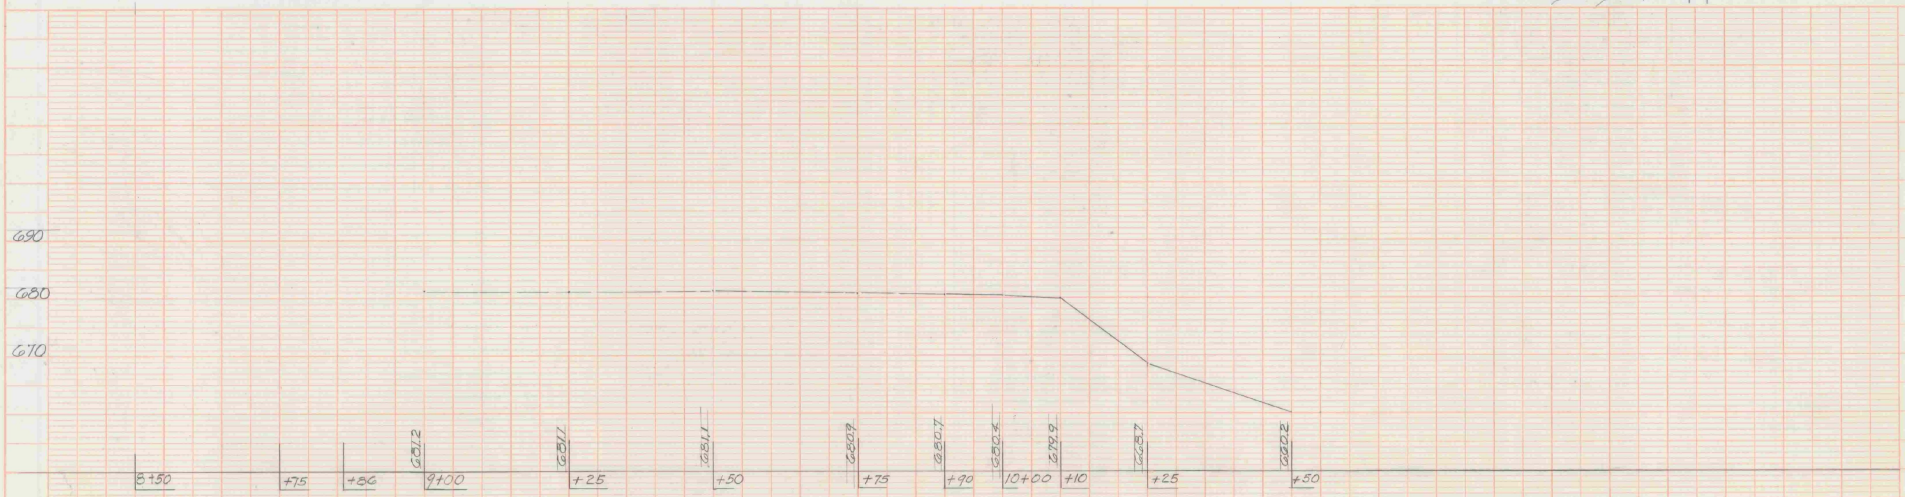

PAWLET
T-15-IL

PLATE 1. PLAN-PROFILE

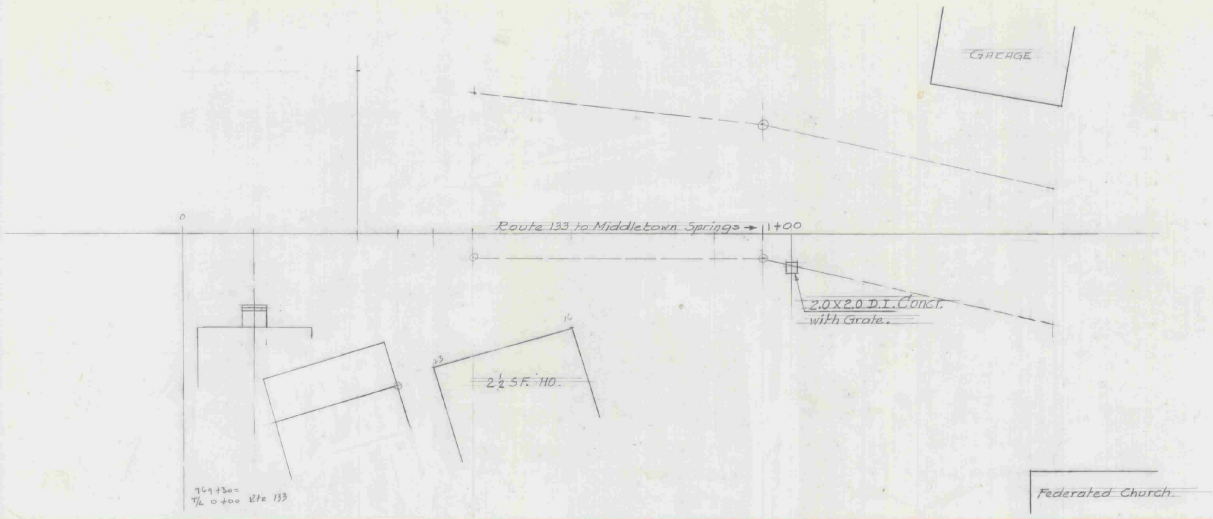


690
680
670
650 E.

+12 +30 +37 +43 +50 +67 +05 +29 +46 +48 +50 +52

0+00
1+00

Route T/L PI 769.30 =
M/L P.O.T. 769+30 =
Rte 133 T/L 0+00.0

PLATE 1. PLAN-PROFILE

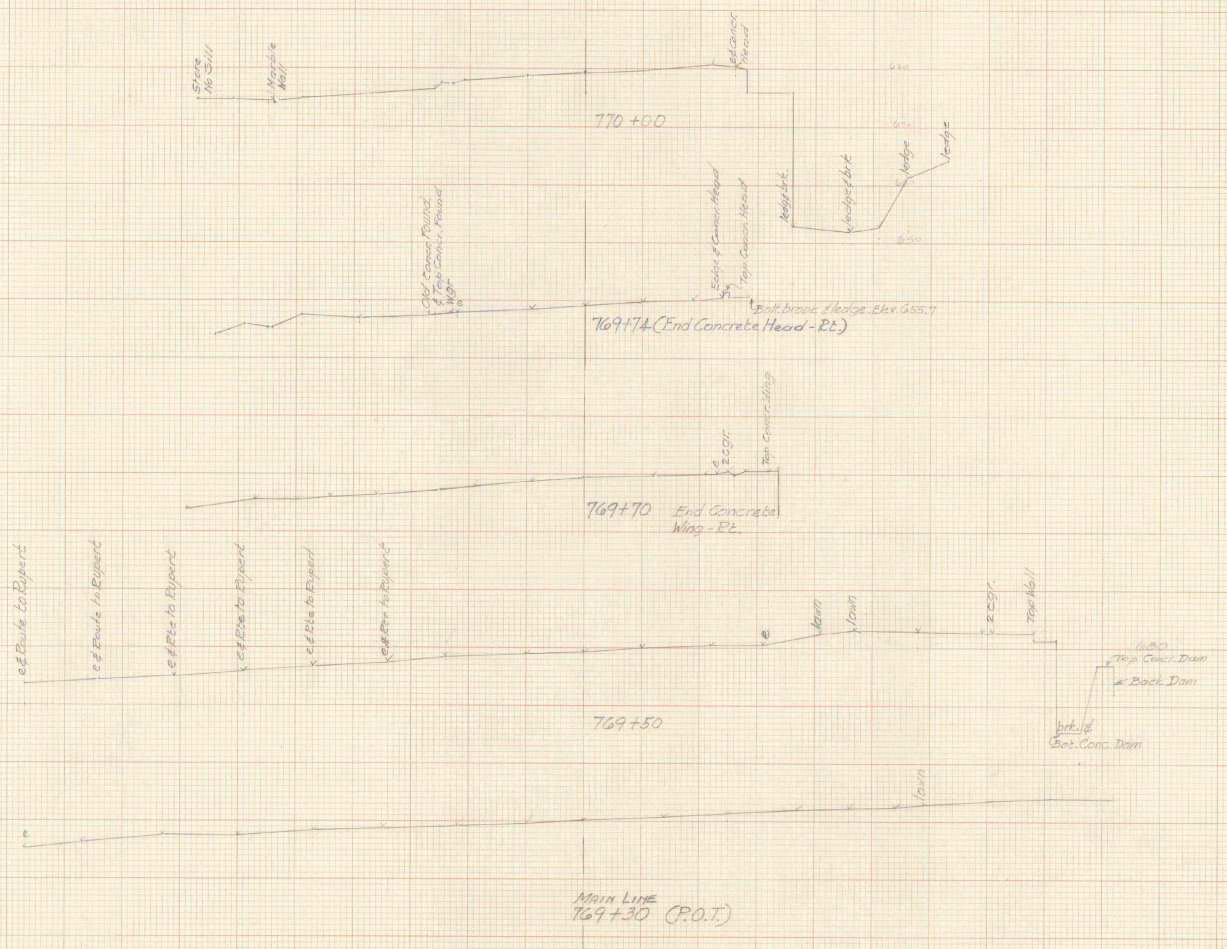

STATE OF VERMONT
DEPARTMENT OF HIGHWAYS

TOWN OF PAWLET

Levels by: Date:


Plotted by: Ch'd by:

SCALE: 1 INCH = 10 FEET


Proj. No. ST-1621 Sheet 14

Sta. 769+30 to Sta. 770+00

KE STANDARD ⊕ CROSS SECTION
KEUFFEL & ESSER CO.
MADE IN U.S.A.

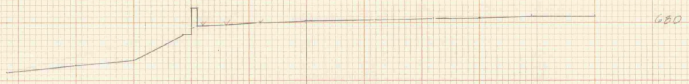

770 +50

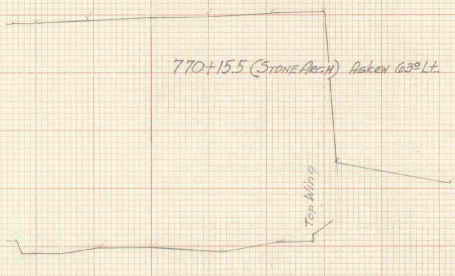


770+15.5 (Stone Arch) Askew 63° Lt.


770+22 (End Concr. Wing Rt.)




770+16.5 (End of Concr. Head Rt.)

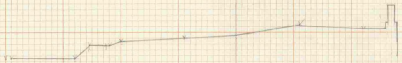

770 +07 (End of Conc. Head Lt.)

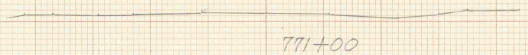

771+00

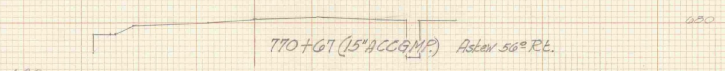

770+67 (15" ACCGMP) Askew 56° Rt.



770+53



770 +52

STATE OF VERMONT
DEPARTMENT OF HIGHWAYS

TOWN OF PAWLET

Levels by: Date:


Plotted by: Ch'd by:

SCALE: 1 INCH = 10 FEET

Proj. No. STP-16-1( ) Sheet of

Sta 770+07 to Sta 771+20

K&E STANDARD CROSS SECTION RULED TO THE INCH
KEUFFEL & ESSER CO. MADE IN U.S.A.

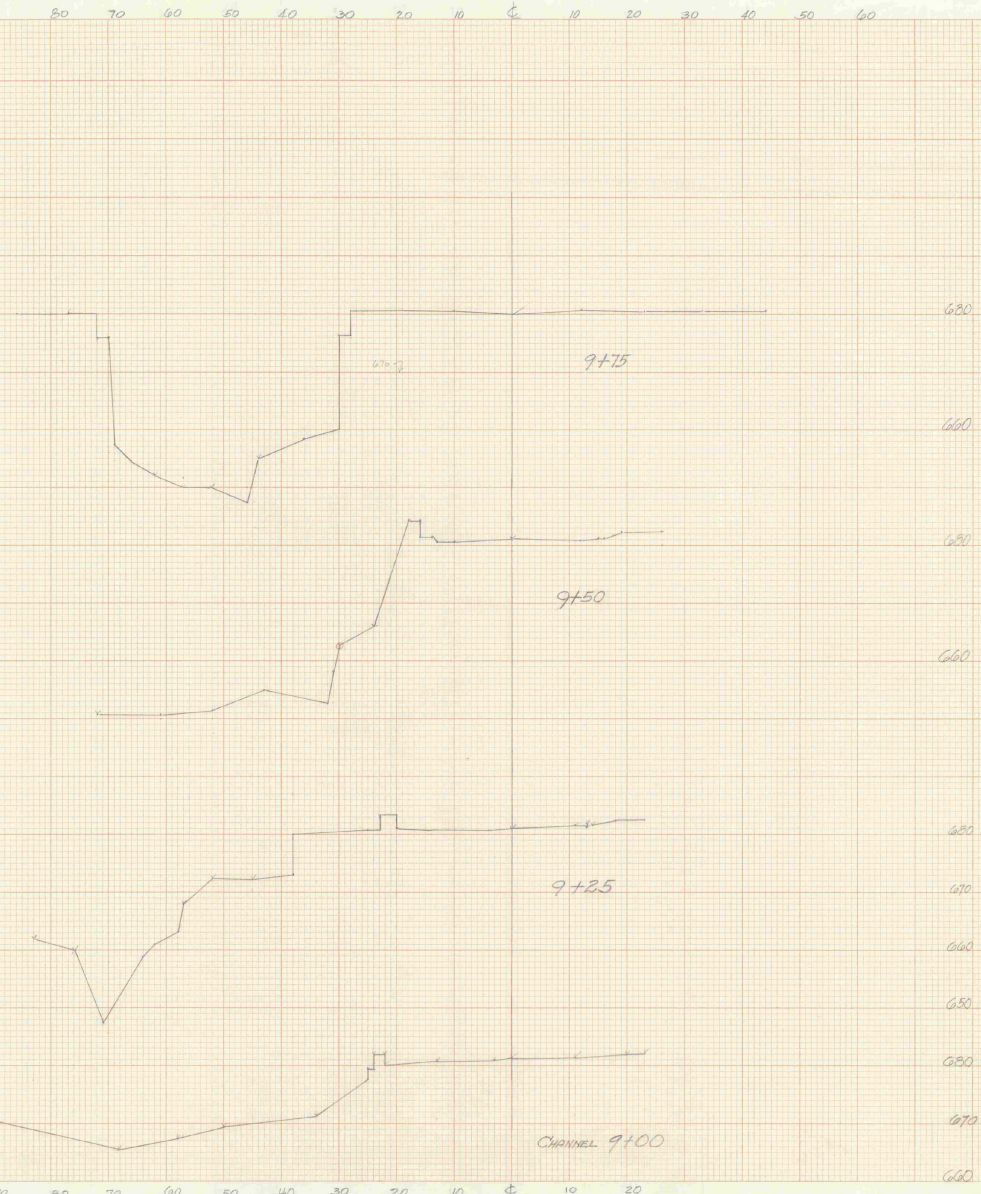

STATE OF VERMONT
DEPARTMENT OF HIGHWAYS

TOWN OF PAWLET

Levels by: Date:


Plotted by: D.R.B. Ch'd by:

SCALE: 1 INCH = 10 FEET

Proj. No. ST-15-1(4) Sheet of


Sta. 9+00 to Sta. 9+75

KEUFFEL & ESSER CO. MADE IN U.S.A.

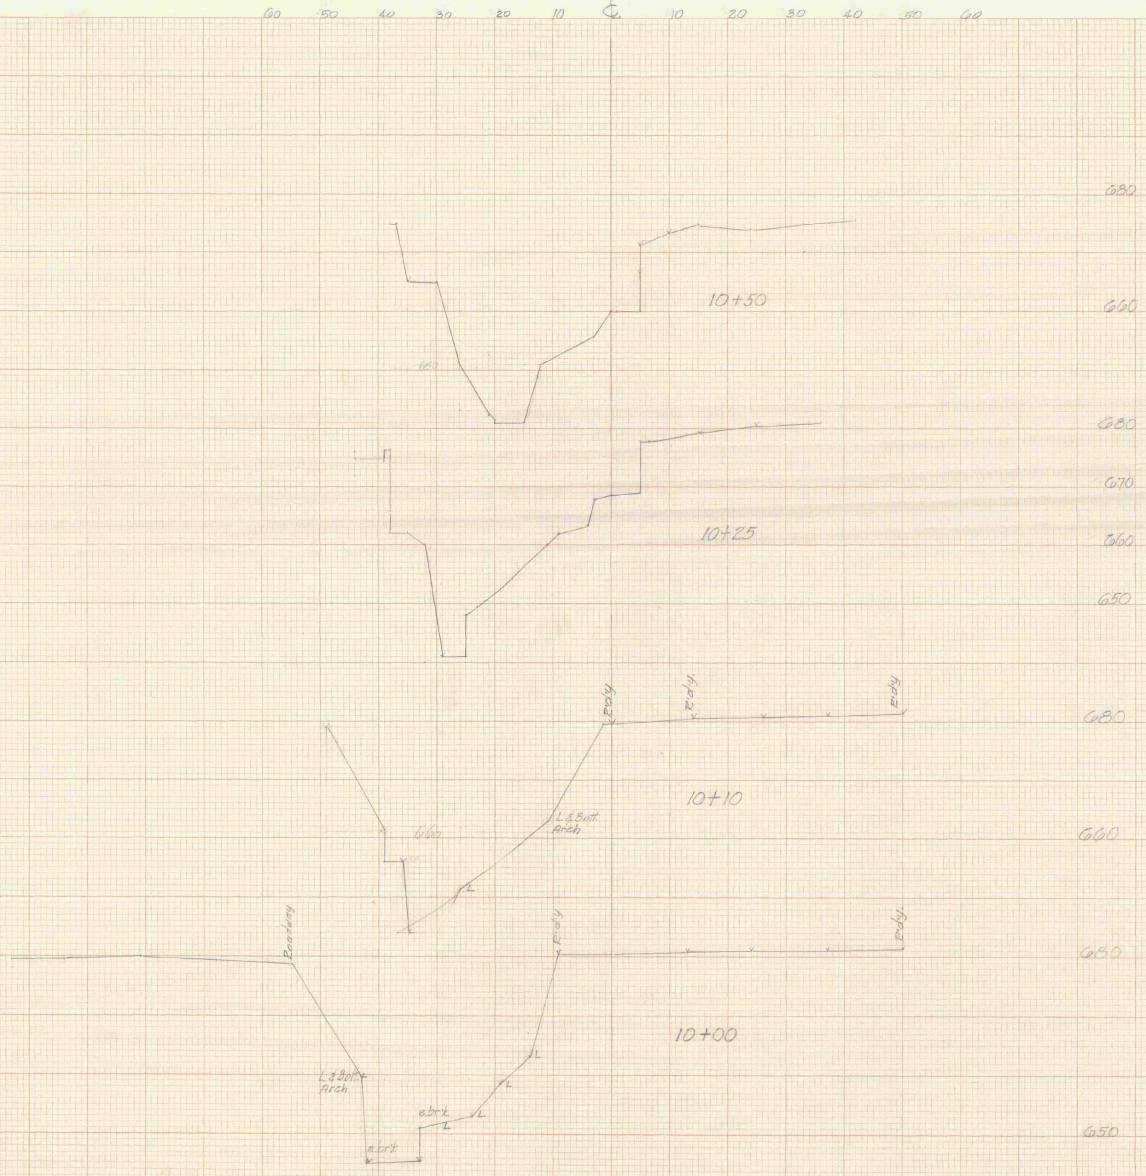

STATE OF VERMONT DEPARTMENT OF HIGHWAYS	
TOWN OF PAWLET	
Levels by:	Date
Plotted by: D.L.B.	Ch'd by:
SCALE: 1 INCH = 10 FEET	
Proj. No. ST-15(1)	Sheet of
Sta 10+00	to Sta 10+50

K&E STANDARD ⊕ CROSS SECTION
KEUFFEL & ESSER CO.
MADE IN U.S.A.

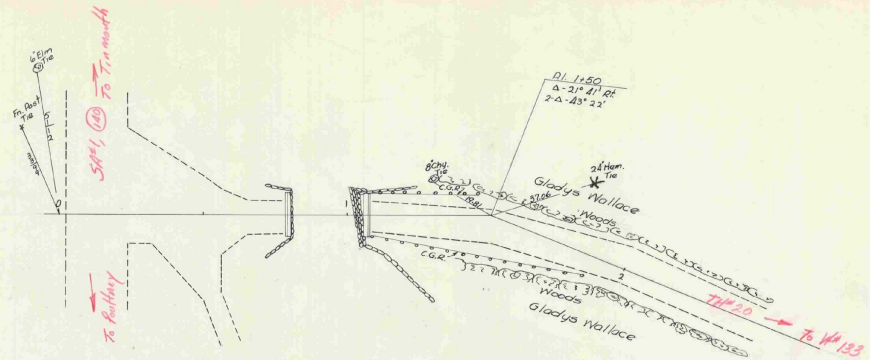


PLAN
SURVEYED
PLOTTED
NOTE BOOK
NO.
ALIGNMENT CHECKED
PROFILE
PLAN CHECKED

PROFILE
SURVEYED
PLOTTED
NOTE BOOK
NO.
GRADES CHECKED
STRUCTURE (NOTE 'X' INCHES)
DATE



Middletown Springs
T-1-1959
TH#20, 820 over Poultney R.V.


PLATE 1 - PLAN - PROFILE D.P.W. & R. E. STANDARD
KEUFFEL & ESSER CO., NEW YORK.

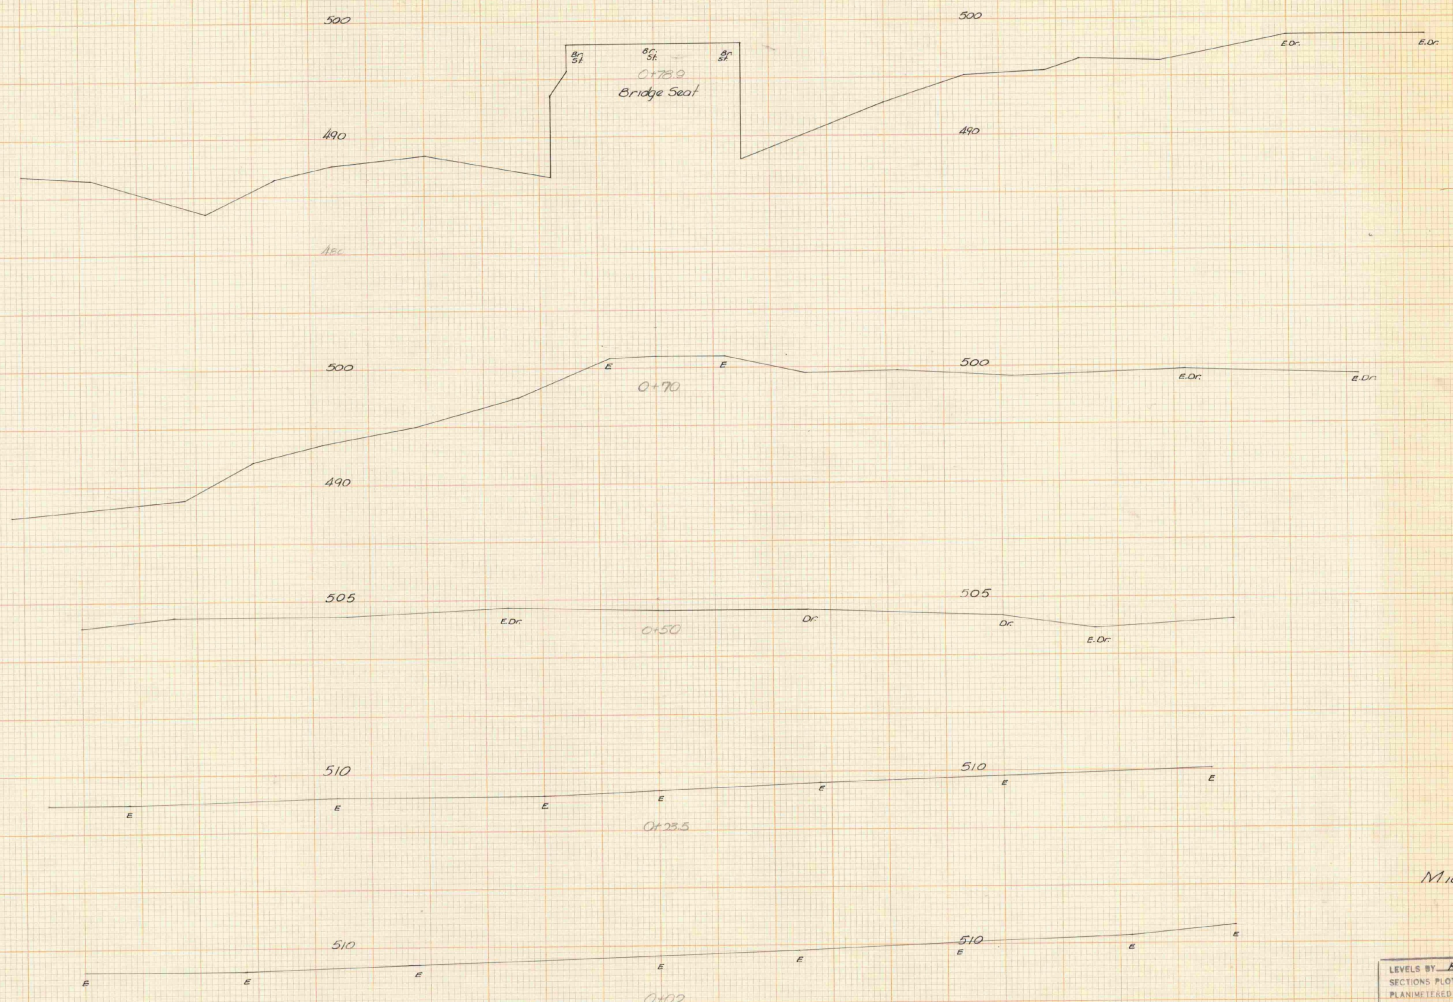

Middletown Springs
T-1-1959

LEVELS BY Kallio
SECTIONS PLOTTED BY H.W.S. CKD. BY R.T.O.
PLANIMETERED BY _____ CKD. BY _____
EXAMINED BY _____
_____ NO. _____ FILED
SHEET _____ OF _____

KEUFFEL & ESSER CO.
MADE IN U.S.A.
K&E STANDARD CROSS SECTION
KEUFFEL & ESSER CO.
MADE IN U.S.A.
K&E STANDARD CROSS SECTION
KEUFFEL & ESSER CO.
MADE IN U.S.A.

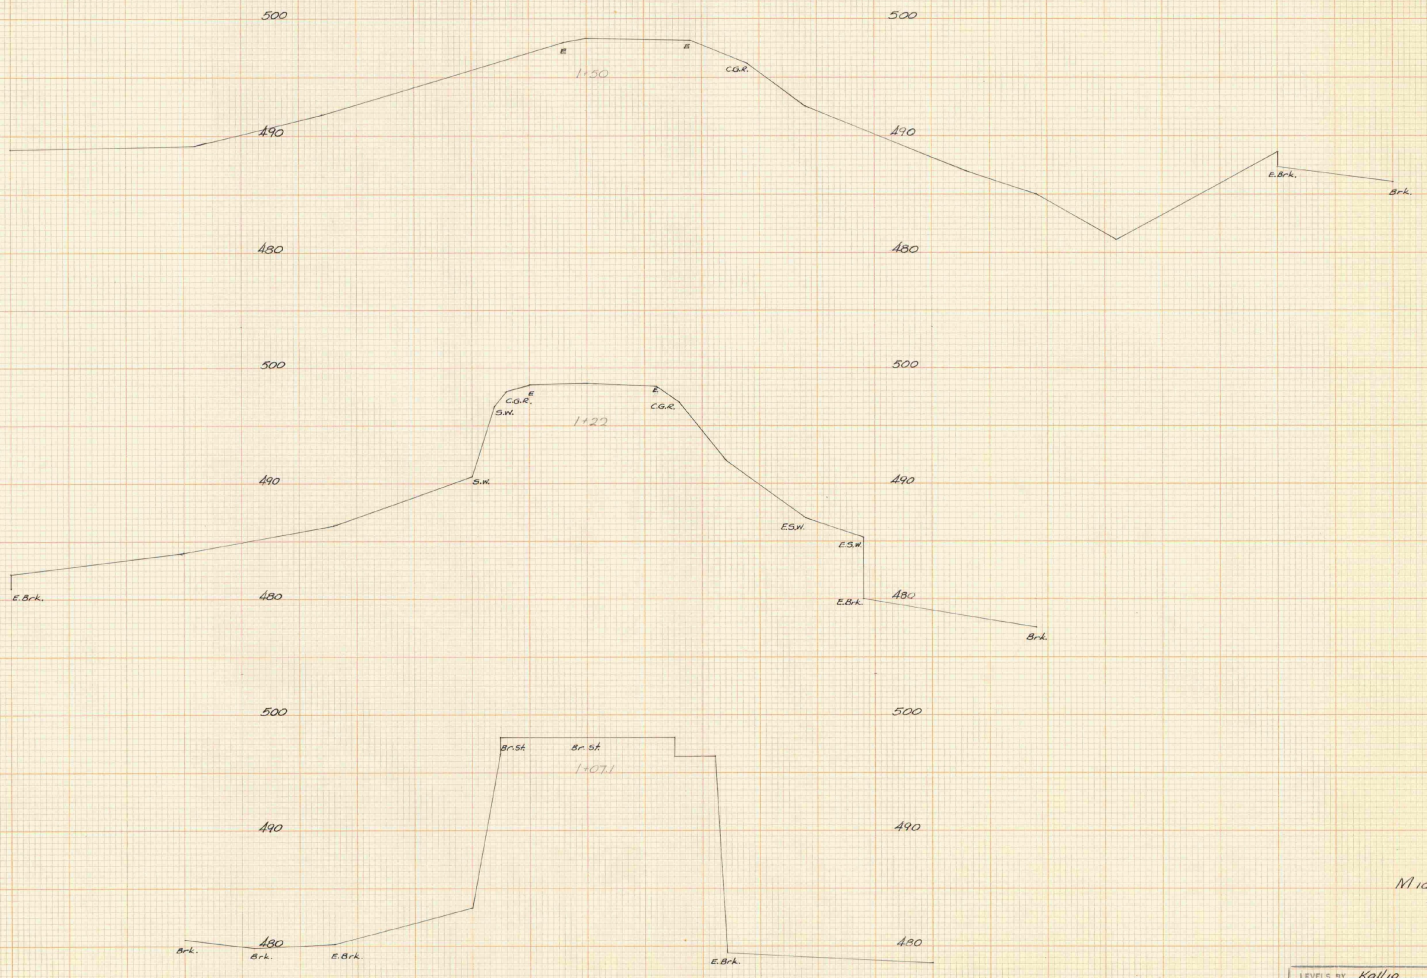

Middletown Springs
T-1-1959


LEVELS BY Kallio
SECTIONS PLOTTED BY H.W.S. CKD. BY R.T.B.
PLANIMETERED BY _____ CKD. BY _____
EXAMINED BY _____
_____ NO. _____ FILED
SHEET _____ OF _____

KEUFFEL & ESSER CO. MADE IN U.S.A.

K&E STANDARD ① CROSS SECTION 266 RULED TO THE INCH

KEUFFEL & ESSER CO. MADE IN U.S.A.

K&E STANDARD ① CROSS SECTION 266 RULED TO THE INCH

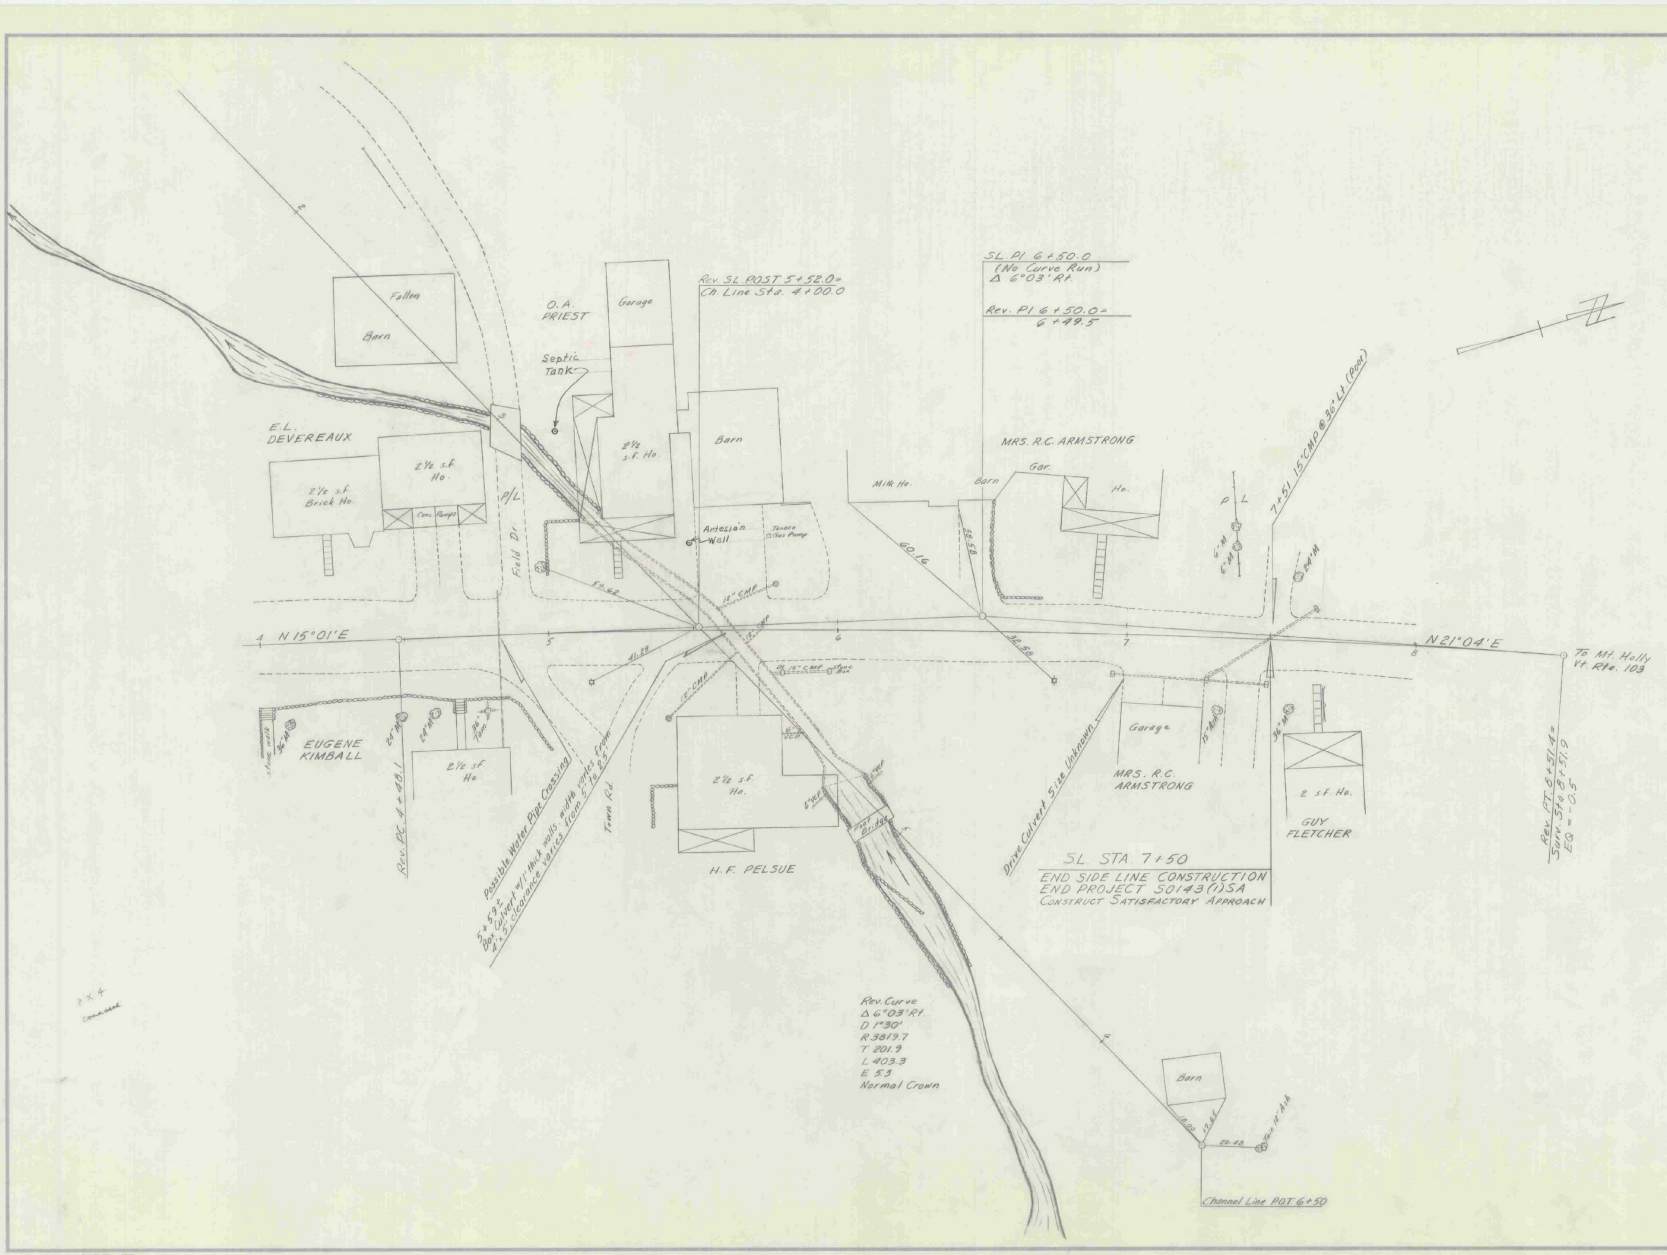

PLAN
SURVEYED BY
PLOTTED
NOTE BOOK
NO.
PLOTTED BY
CHECKED
RT. OF WAY CHECKED
DATE




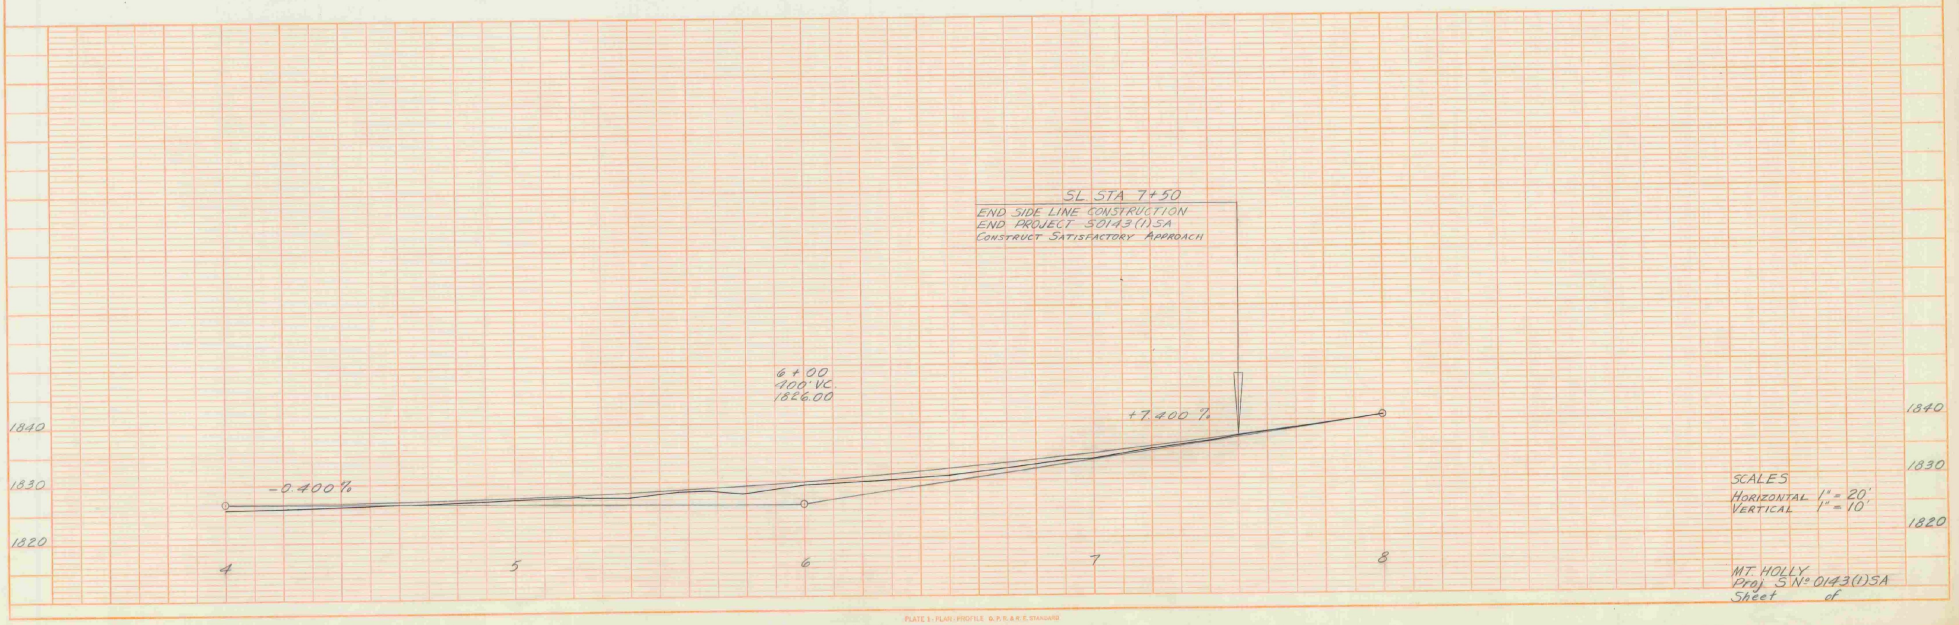


PLATE 1 - PLAN - PROFILE - G.P.O. & R.E. STANDARD
REUFFEL & ESSER CO., NEW YORK


PLAN
DATE
BY
REVISED
PLOTTED
NOTE BOOK
ALIGNMENT CHECKED
P.I. & P.C. CHECKED
D. A. PRIEST
Barn
Garage
E.L. DEVEREAUX
Frame Ho.
Brick Ho.
Barn
MRS. R.C. ARMSTRONG
Garage
EUGENE KIMBALL
H.T. PELSUE
MRS. R.C. ARMSTRONG
GUY FLETCHER
Barn
N 15° 01 E
N 21° 04 E
Sta. PI 6 + 50.0
(No Curve Here)
Rel. PI 6 + 50.0
6 + 49.5
Sta. PI 6 + 50.0
E 5.3
Normal Crown
sheet of


Grade 5.5/190 = 0.028947 or 2.89%
Length of Culvert 153.92'
Mt. Holly
S043(1)SA
by RWK
March 23, 1962

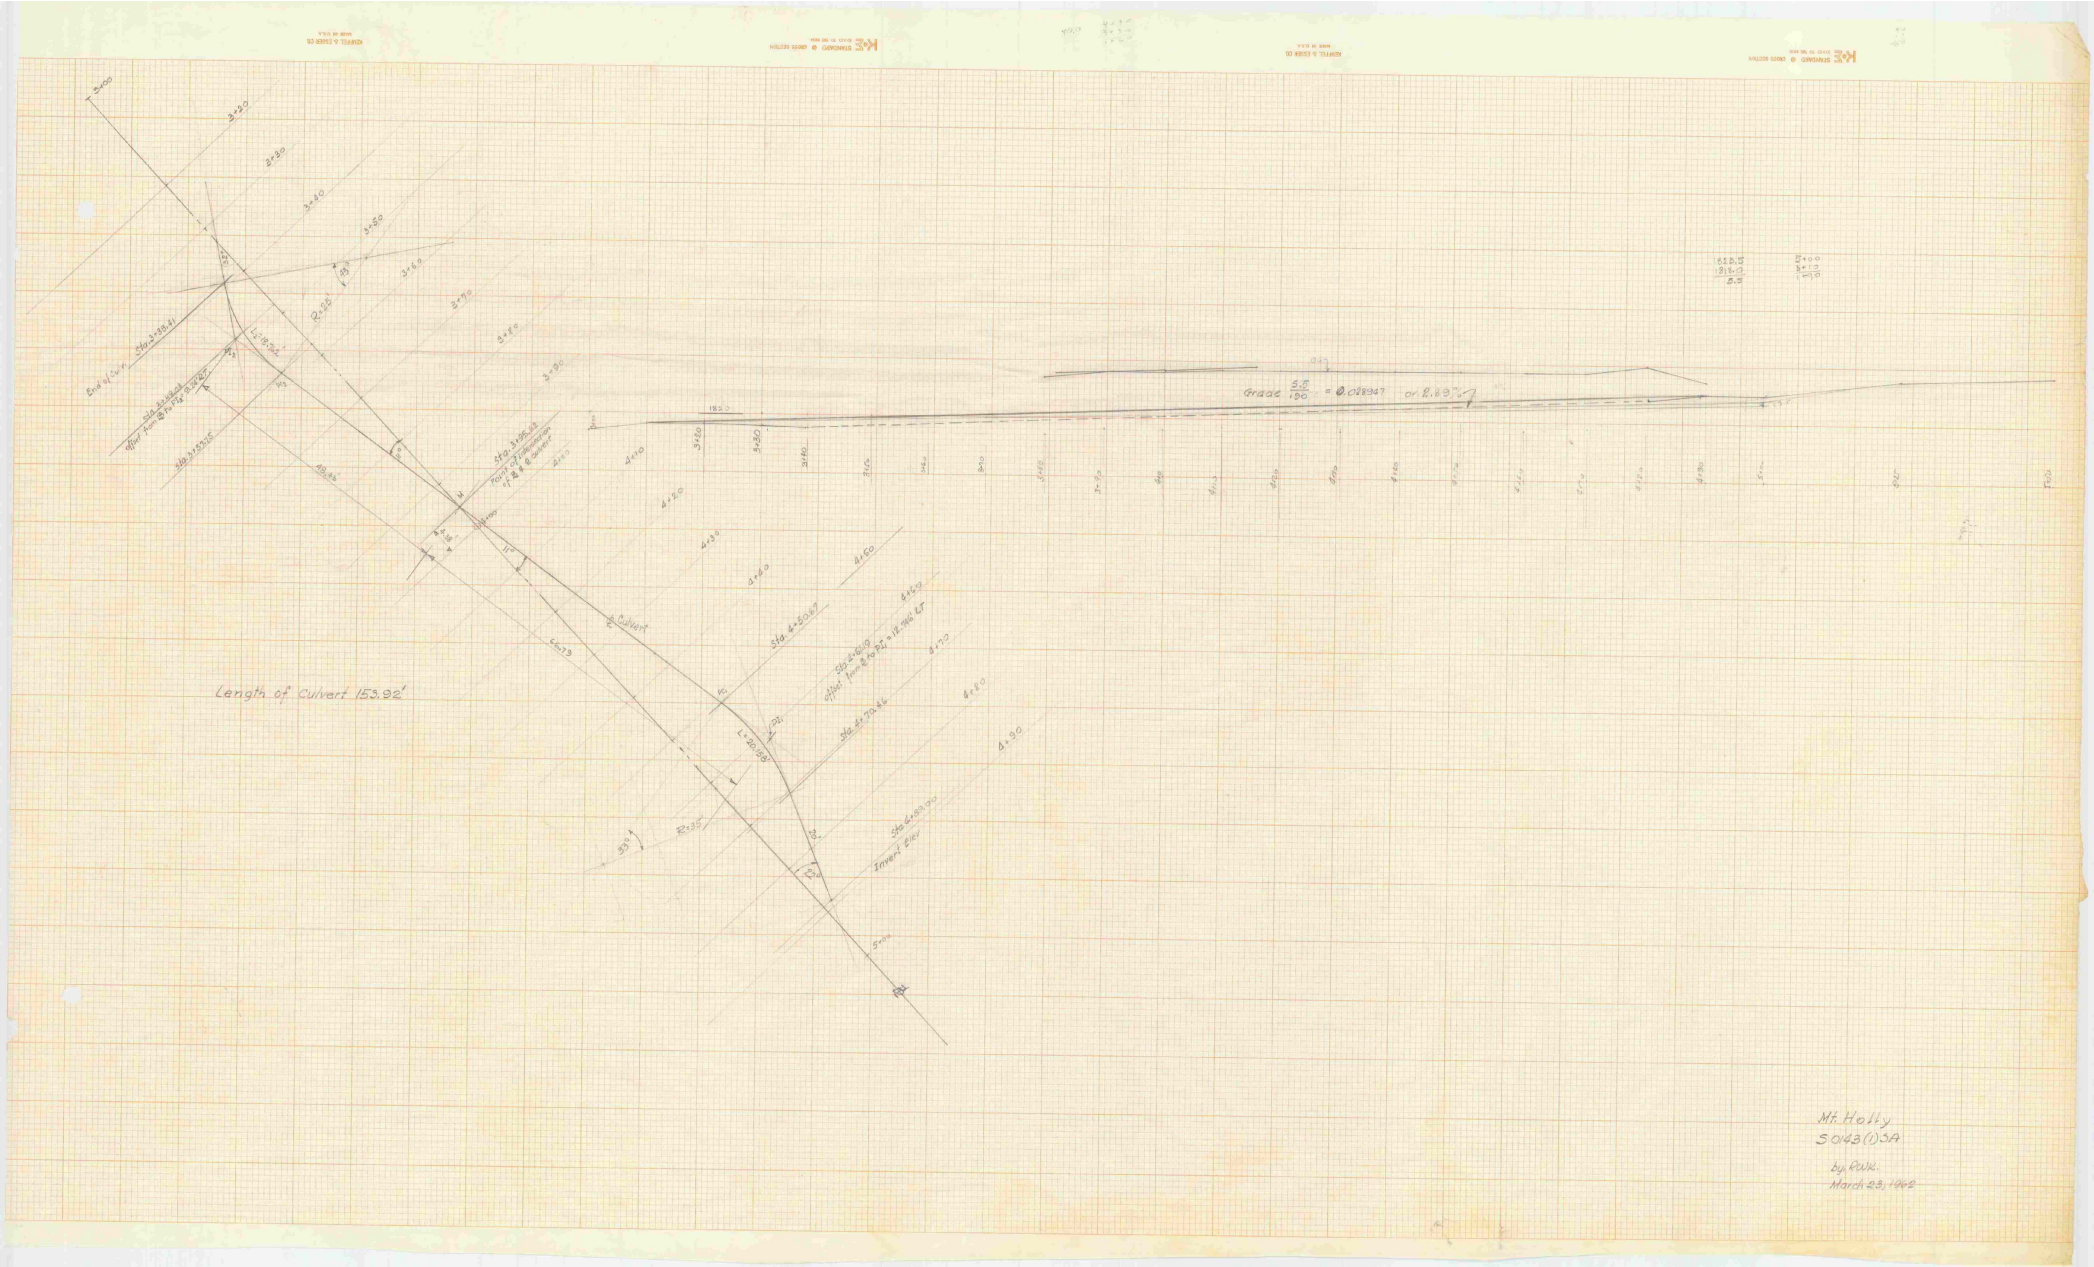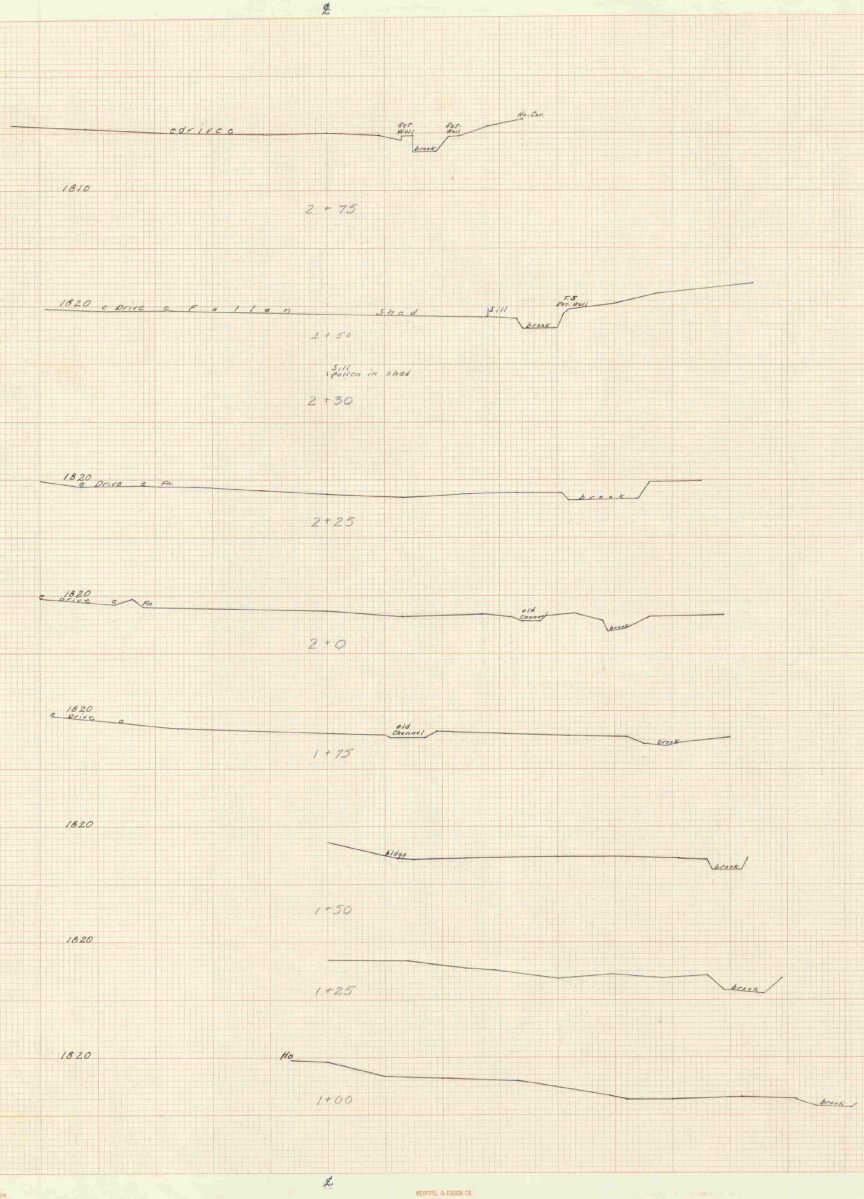

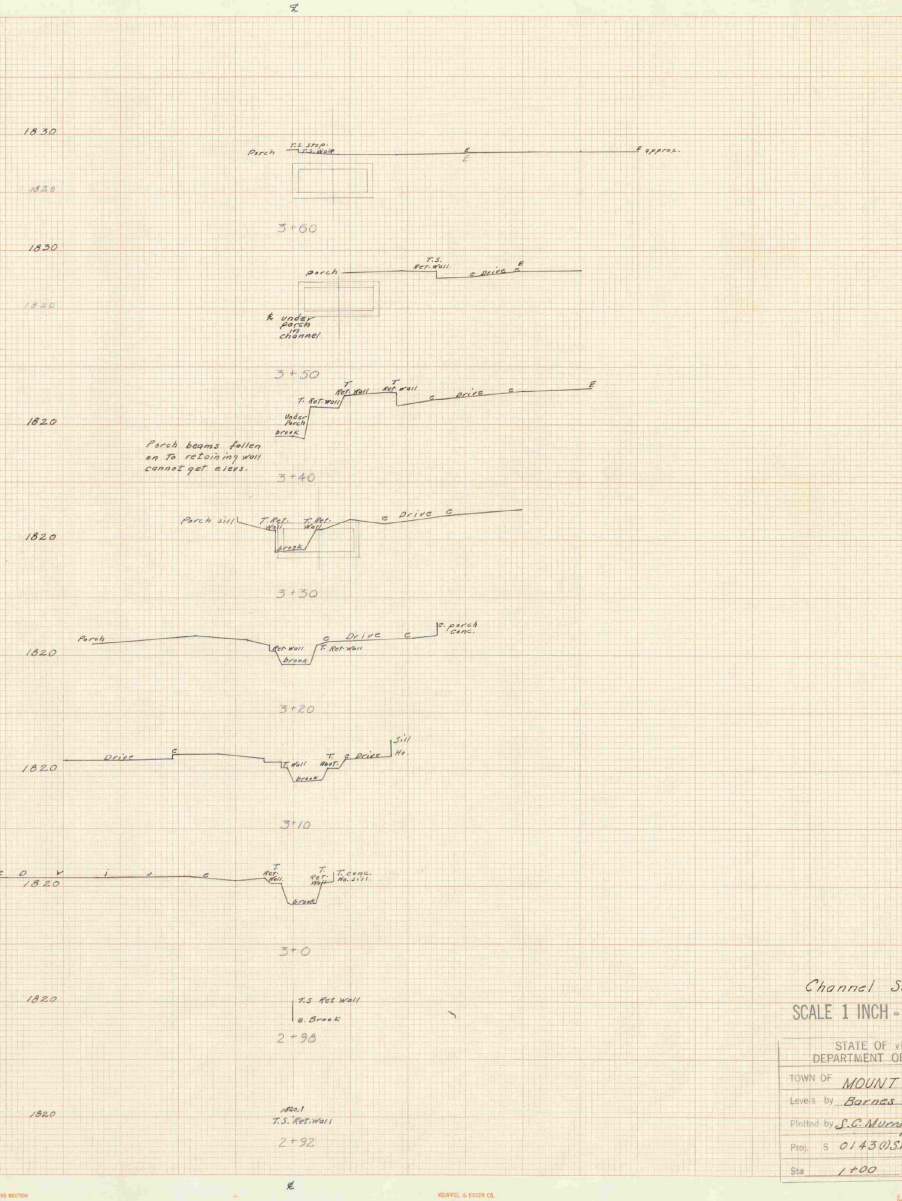



Channel Sections
SCALE 1 INCH = 10 FEET


STATE OF VERMONT
DEPARTMENT OF HIGHWAYS

TOWN OF MOUNT HOLLY
Levels by Barnes Date Jan 1962
Plotted by S.C. Murray Chkd by SM/AFS
Proj. S 0143(0)SA Sheet of
Sta 1+00 to Sta 3+60

KEUFFEL & ESSER CO. MADE IN U.S.A.

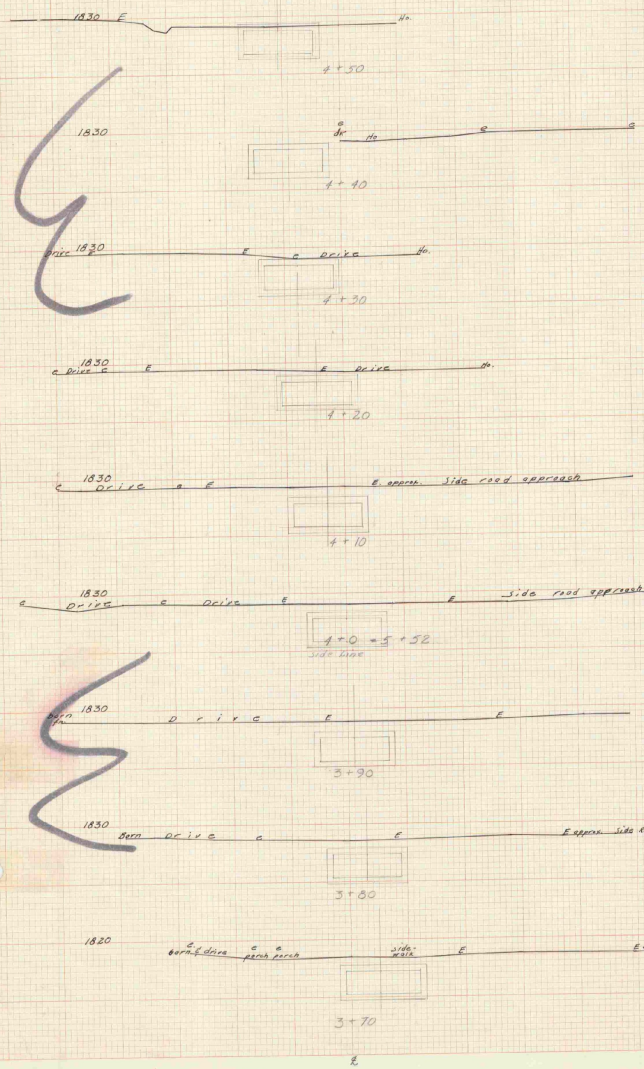

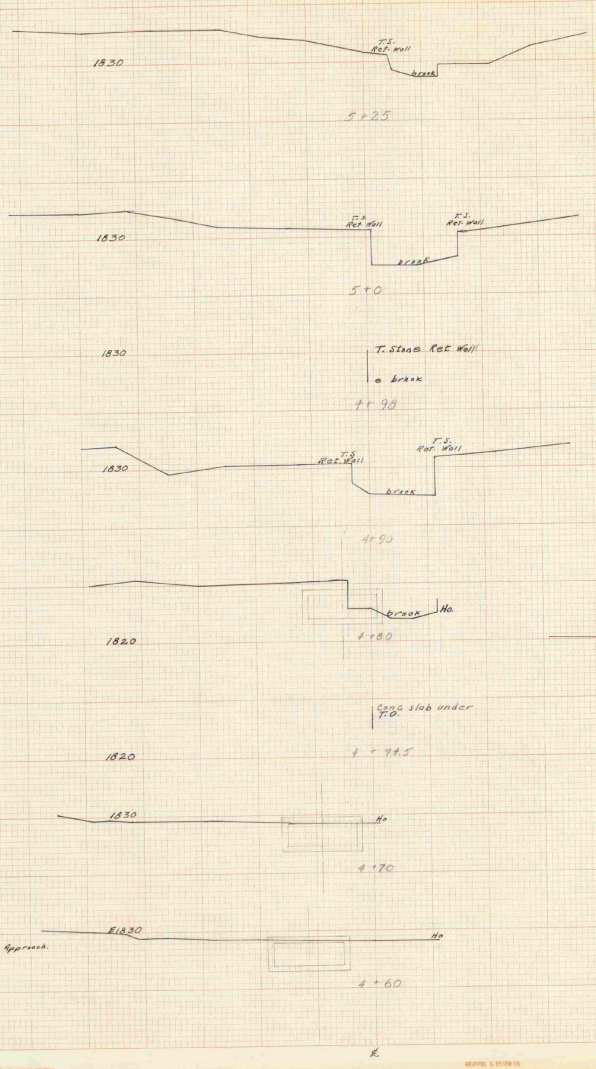


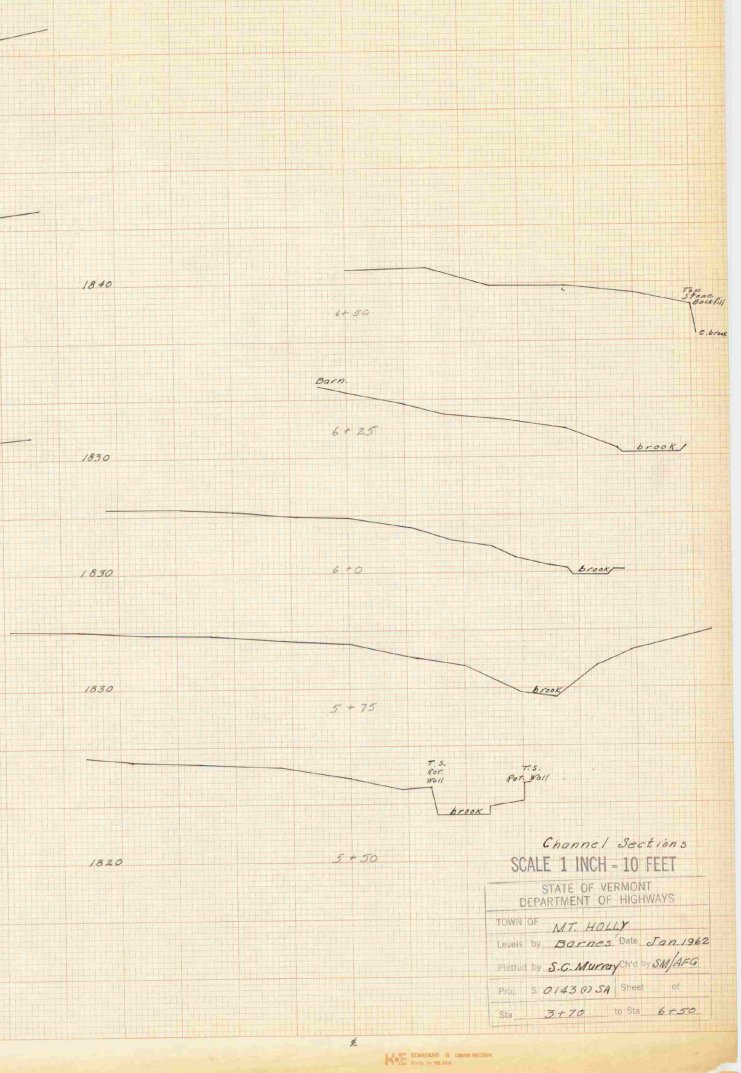

Channel Sections
SCALE 1 INCH - 10 FEET

STATE OF VERMONT
DEPARTMENT OF HIGHWAYS

TOWN OF MT. HOLLY
Levels by Barnes Date Jan. 1962
Plotted by S.G. Murray Chkd by SM/AFG
Proj. S 0143(07)SA Sheet of
Sta 3+70 to Sta 6+50

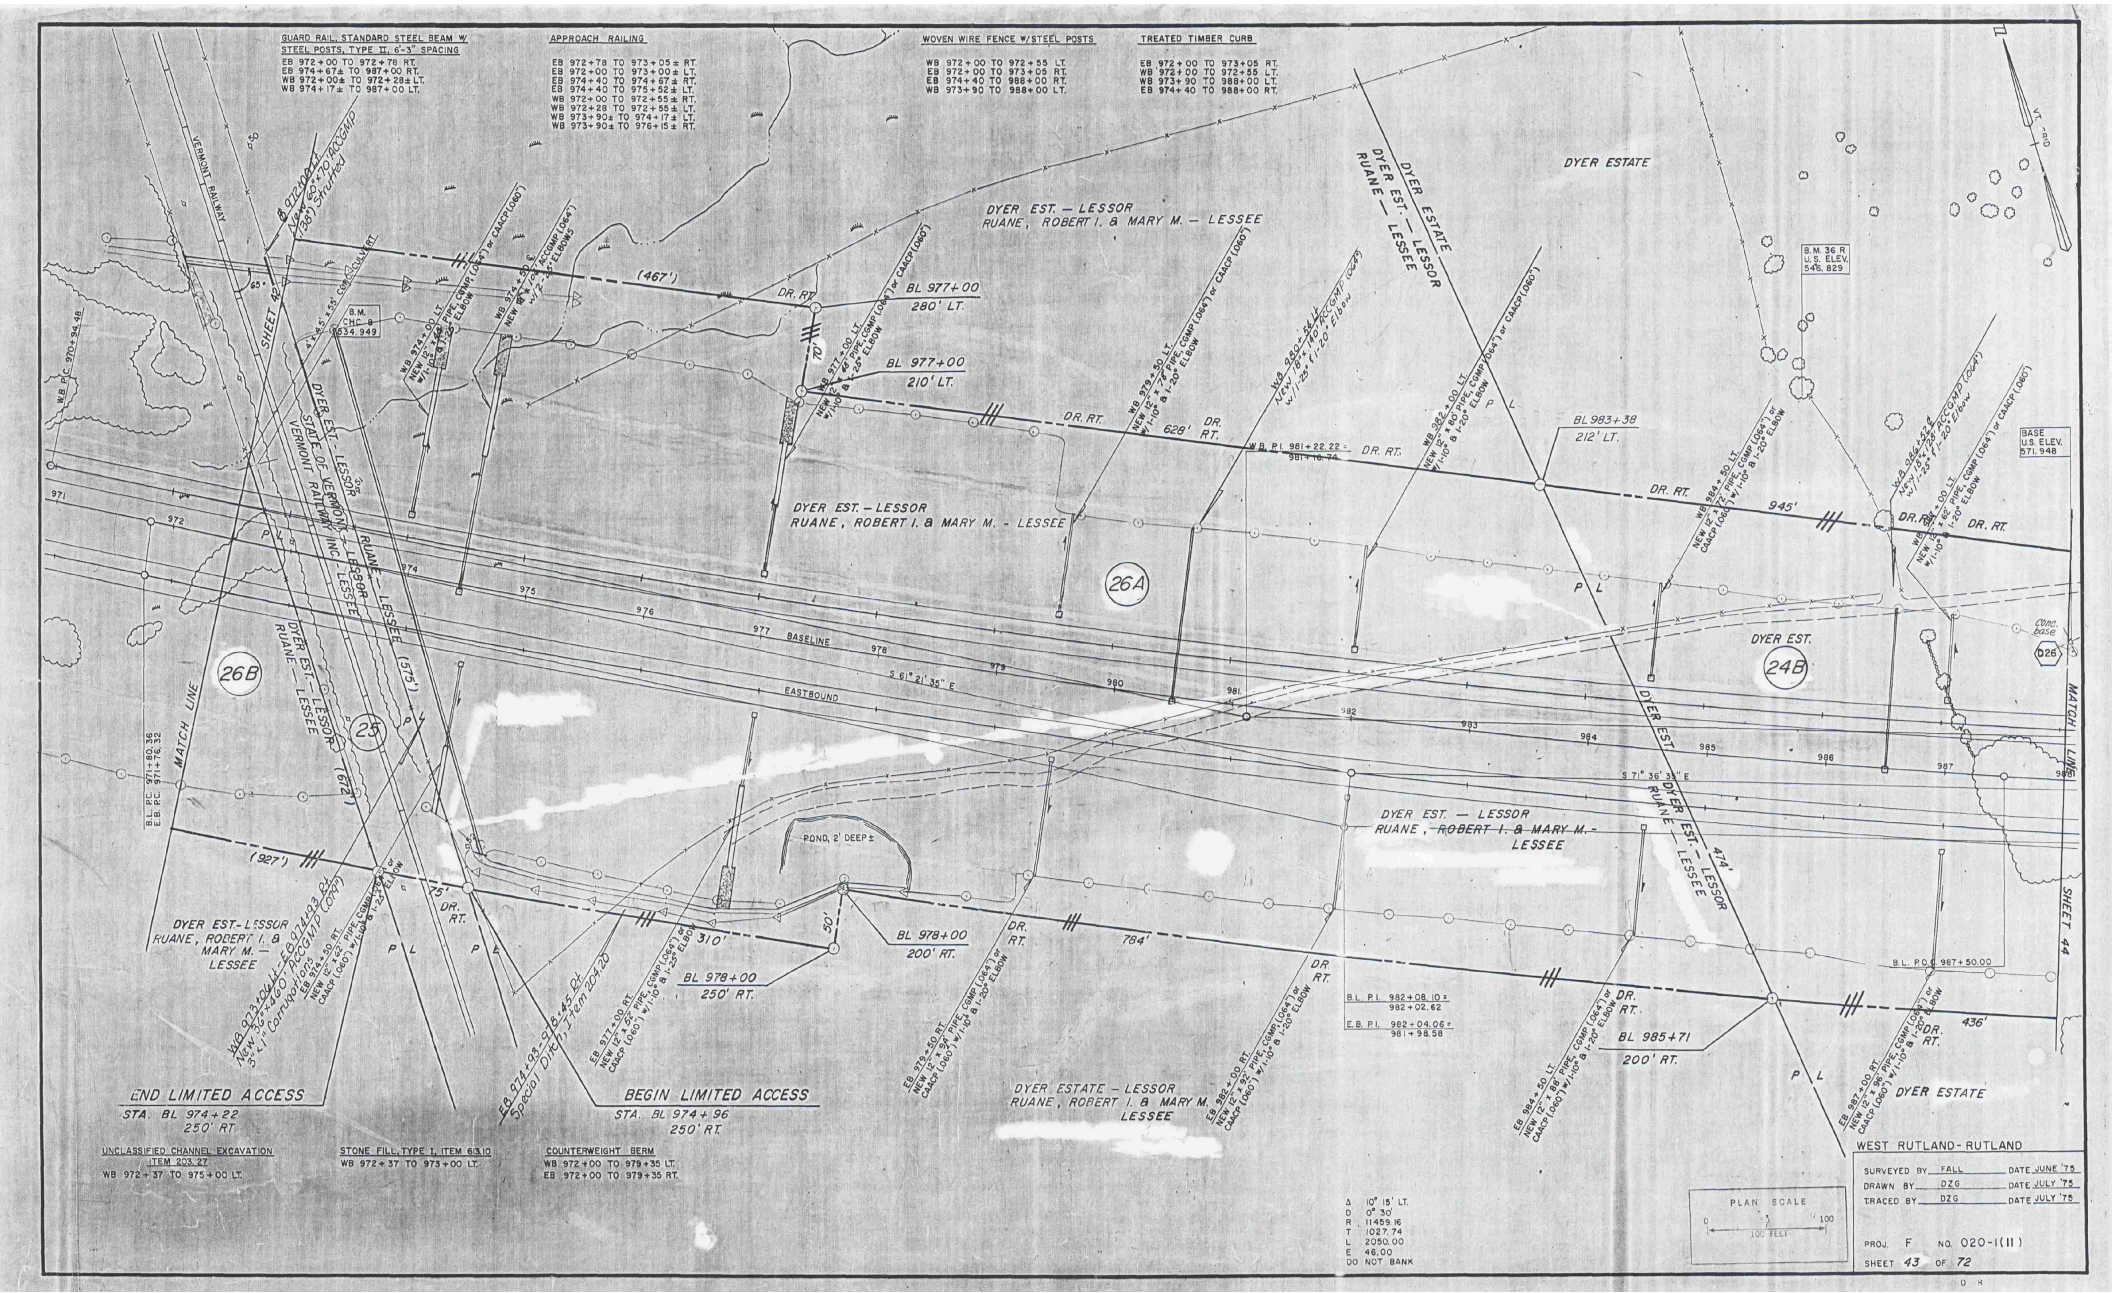
GUARD RAIL, STANDARD STEEL BEAM W/ STEEL POSTS, TYPE II, 6'-3" SPACING
EB 972+00 TO 972+78 RT.
EB 974+67± TO 987+00 RT.
WB 972+00± TO 972+28± LT.
WB 974+17± TO 987+00 LT.
APPROACH RAILING
EB 972+78 TO 973+05± RT.
EB 972+00 TO 973+00± LT.
EB 974+40 TO 974+67± RT.
EB 974+40 TO 975+52± LT.
WB 972+00 TO 972+55± RT.
WB 972+28 TO 972+55± LT.
WB 973+90± TO 974+17± LT.
WB 973+90± TO 976+15± RT.
WOVEN WIRE FENCE W/STEEL POSTS
WB 972+00 TO 972+55 LT.
EB 972+00 TO 973+05 RT.
EB 974+40 TO 988+00 RT.
WB 973+90 TO 988+00 LT.
TREATED TIMBER CURB
EB 972+00 TO 973+05 RT.
WB 972+00 TO 972+55 LT.
WB 973+90 TO 988+00 LT.
EB 974+40 TO 988+00 RT.
DYER ESTATE
DYER EST. — LESSOR
RUANE, ROBERT I. & MARY M. — LESSEE
DYER EST. — LESSOR
RUANE — LESSEE
DYER EST. — LESSOR
RUANE, ROBERT I. & MARY M. — LESSEE
DYER EST. — LESSOR
RUANE, ROBERT I. & MARY M. — LESSEE
DYER EST. — LESSOR
RUANE, ROBERT I. & MARY M. — LESSEE
DYER EST. — LESSOR
RUANE, ROBERT I. & MARY M. — LESSEE
DYER EST. — LESSOR
RUANE — LESSEE
DYER EST. — LESSOR
RUANE — LESSEE
DYER EST. — LESSOR
RUANE

* Survey Bundle #7

Misc. Plotted Survey's Original Sheets

REVIEWED BY BRIDGE INSPECTION 2-98