
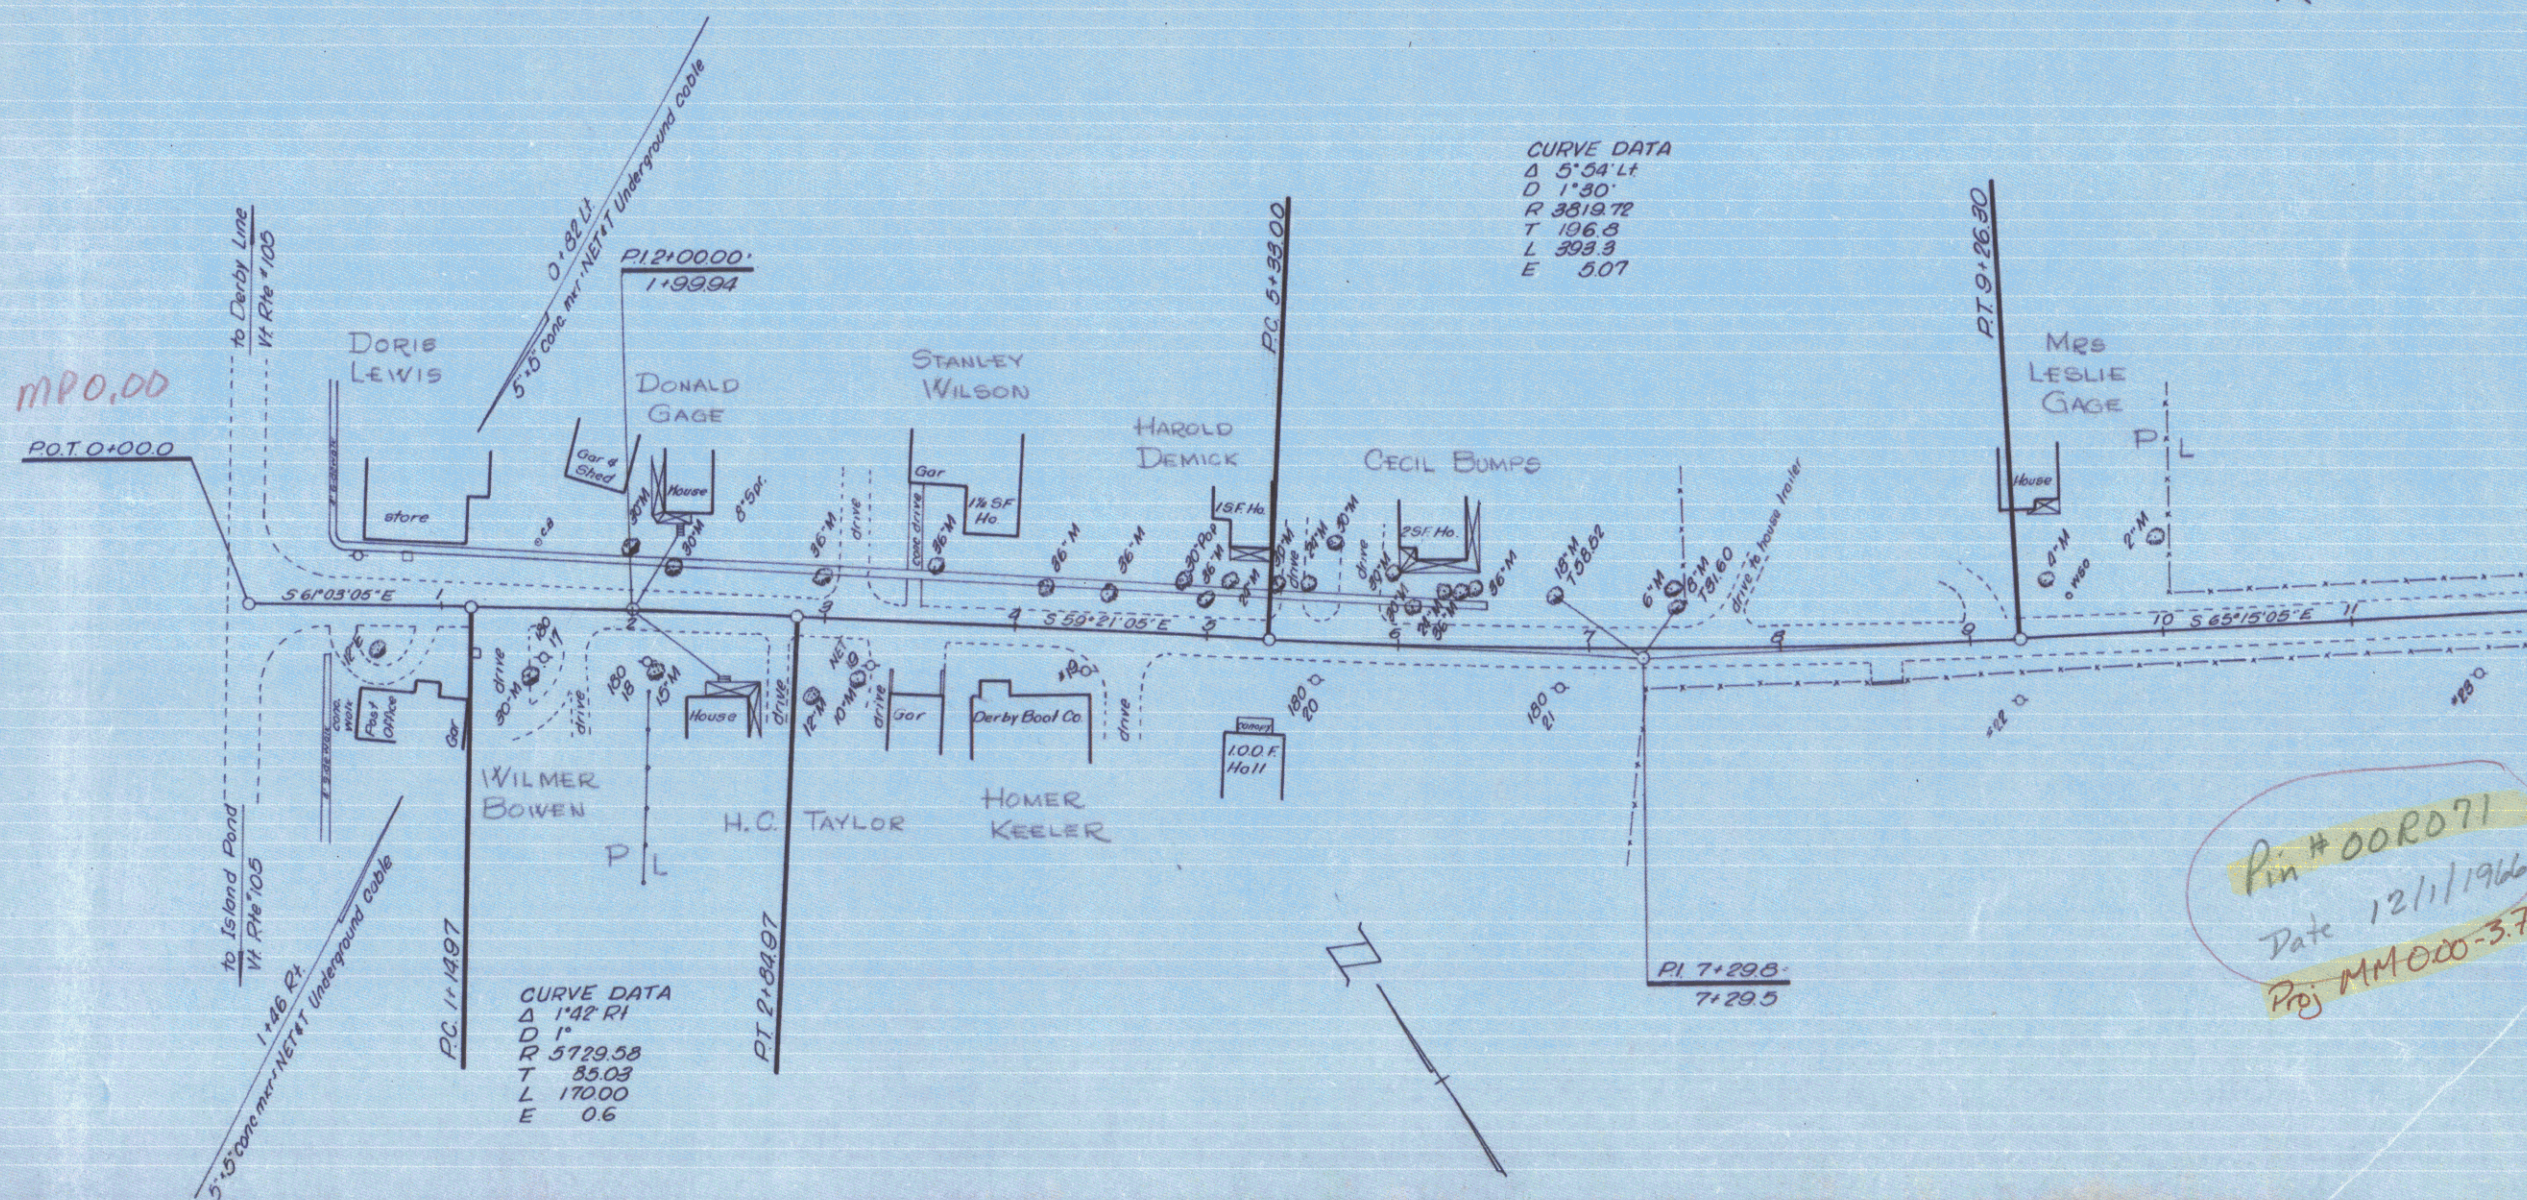


TOWN OF DERBY **COUNTY OF ORLEANS** **VT. ROUTE N° III & STATE AID ROUTE N° 2** **DERBY CENTER - ISLAND POND ROAD**



BEGINNING AT THE INTERSECTION OF VERMONT ROUTE N° 105 AND
 VERMONT ROUTE N° III AND EXTENDING SOUTHEASTERLY 3.774
 MILES TO THE DERBY-HOLLAND TOWN LINE,

LENGTH OF PROJECT 19,226.0 FEET = 3.774 MILES.

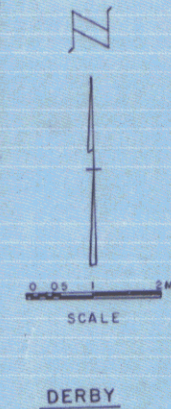


Pin #00R071
 Date 12/1/1966
 Proj MM000-3.775

DERBY
 Vt. Route N° III
 SCALE 1" = 100 FEET
 SHEET 1 OF 2

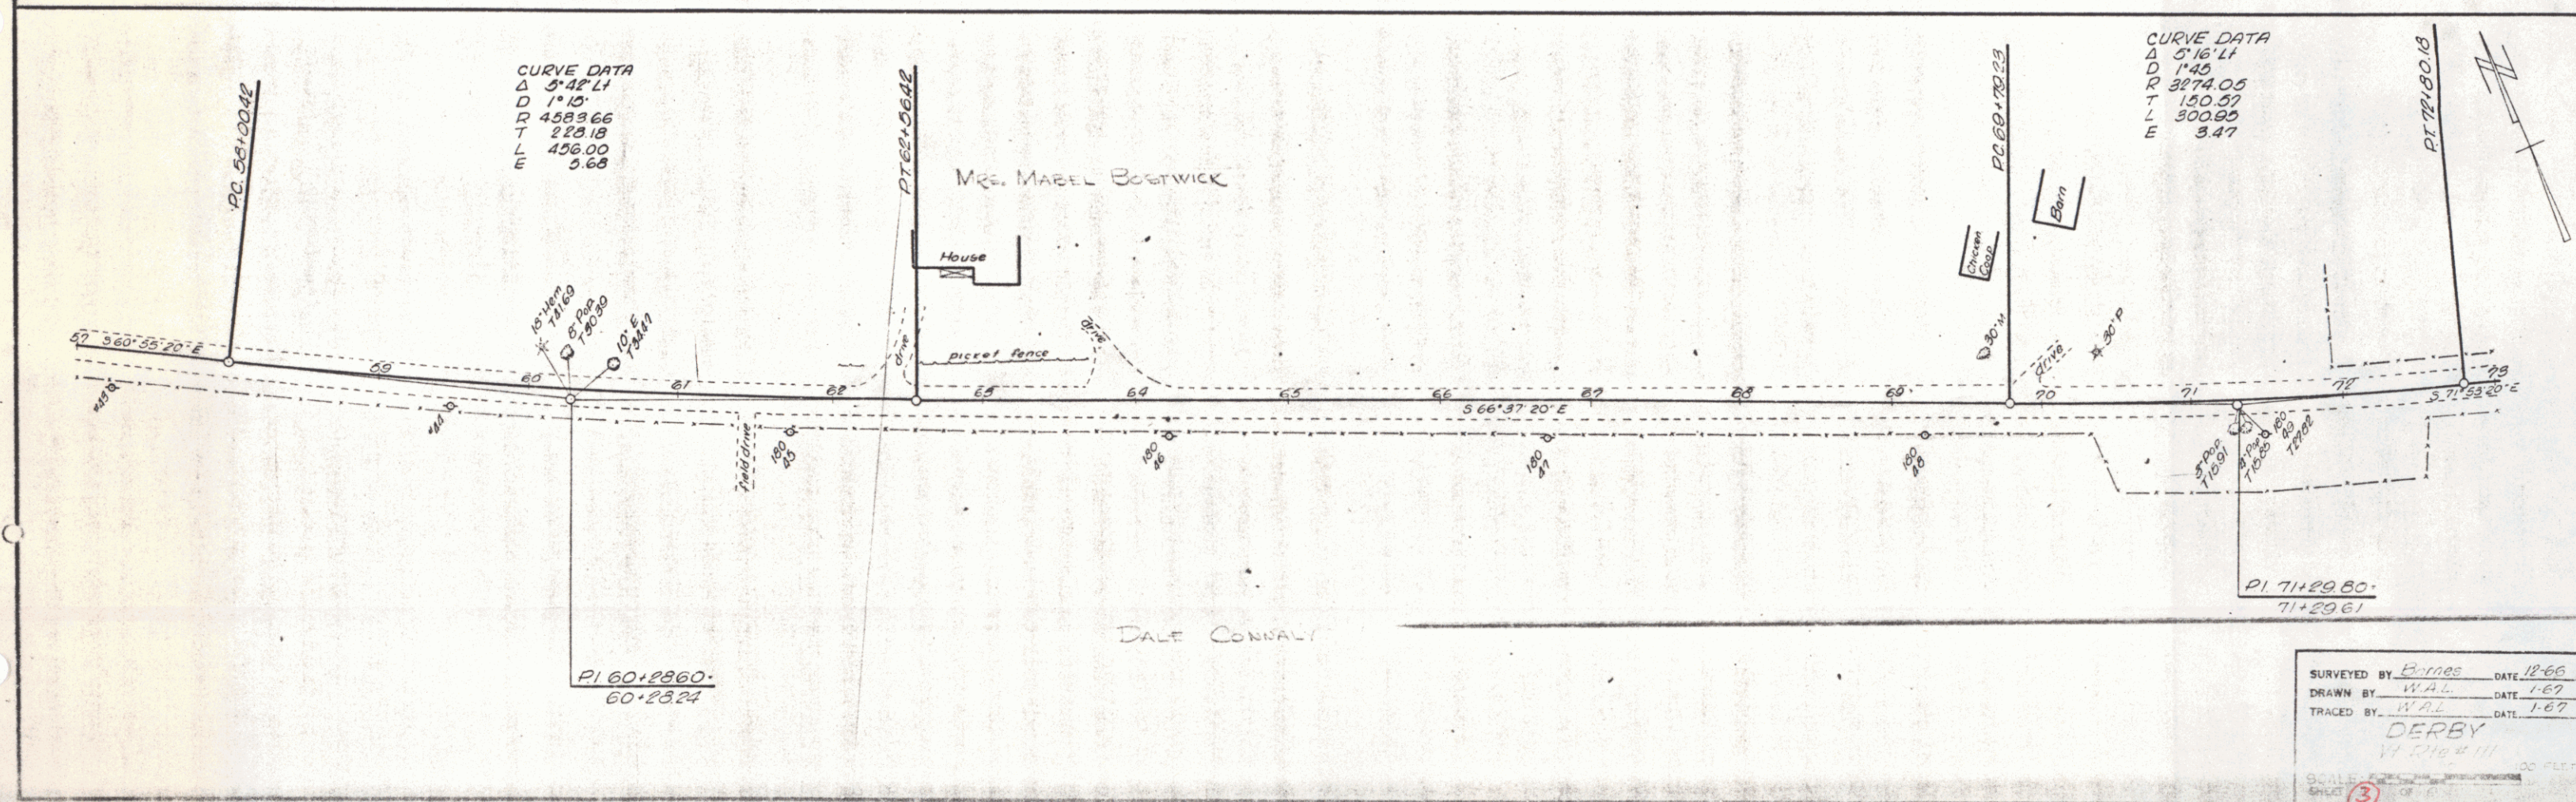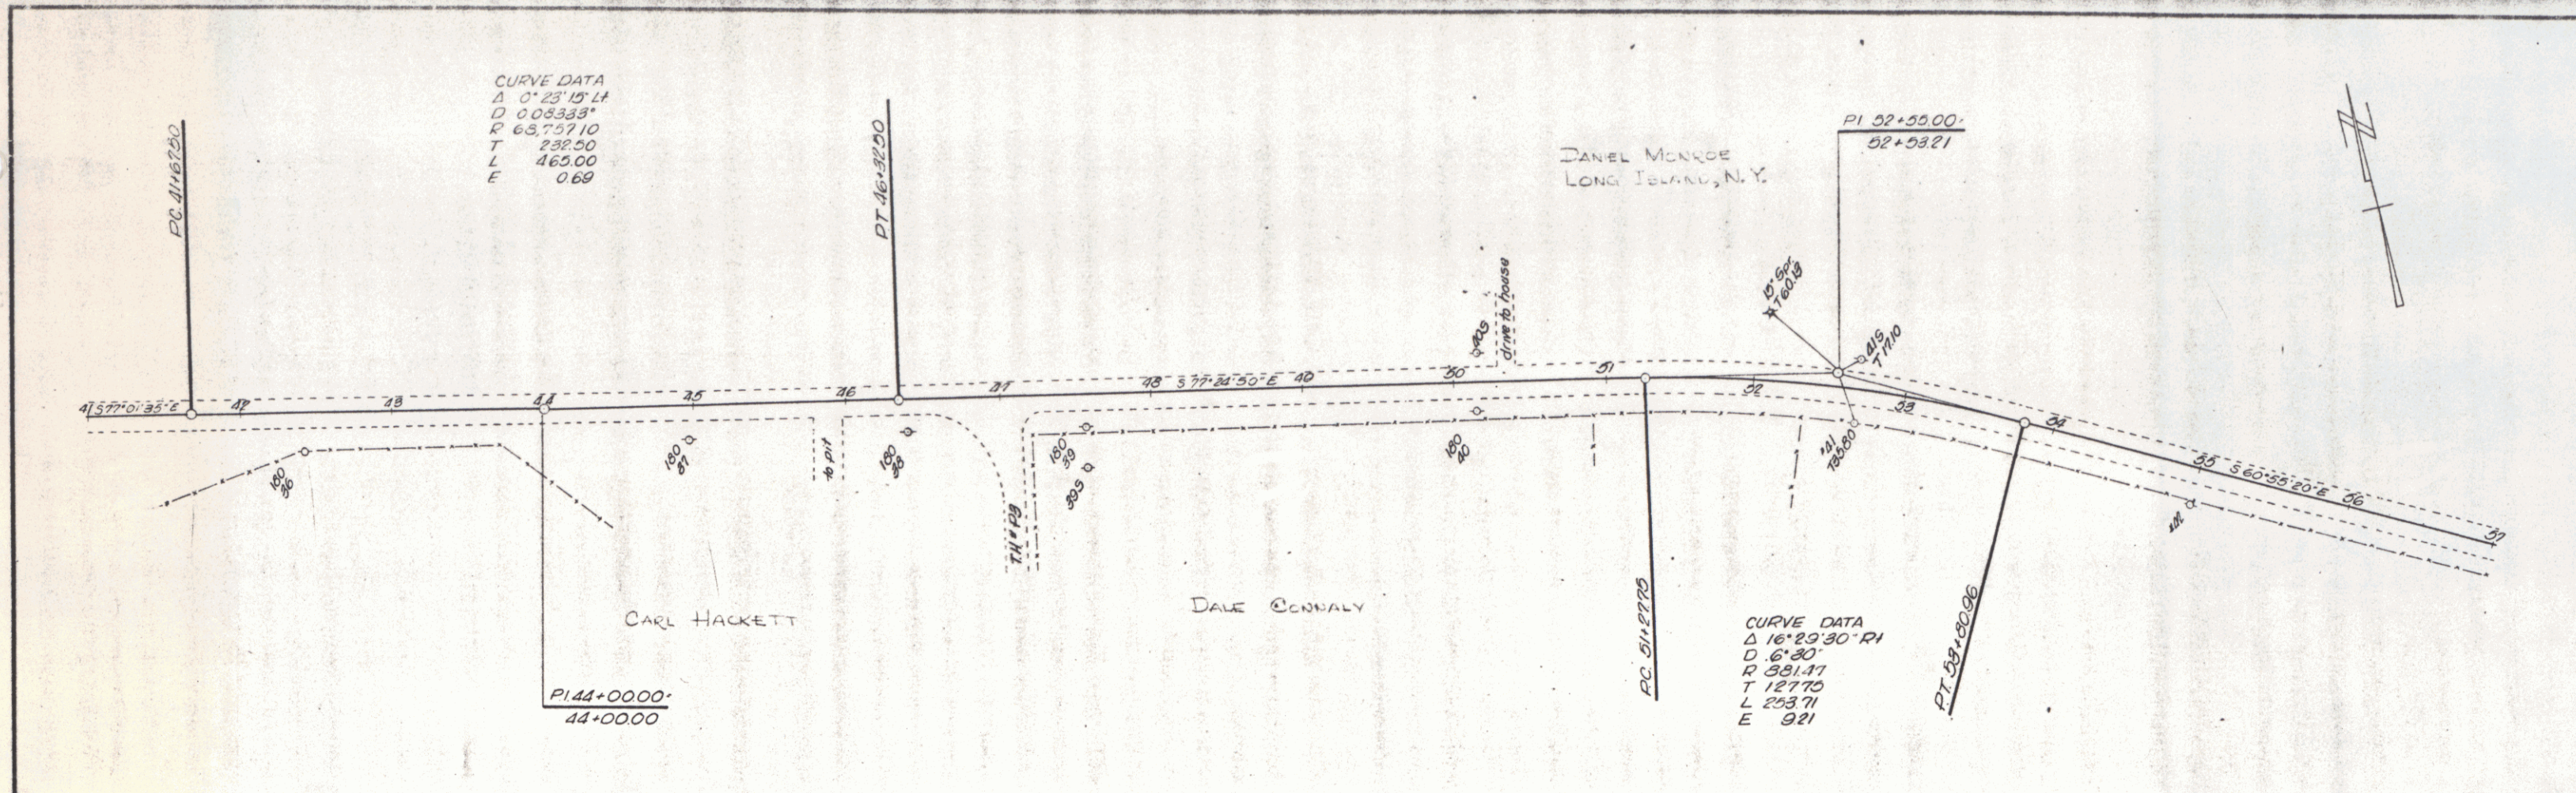

 DRAWN BY W.A.L. DATE 1-67
 TRACED BY W.A.L. DATE 1-67
DERBY
 V. 216 # 111
 SCALE 1" = 100 FEET
 SHEET 3 OF 3

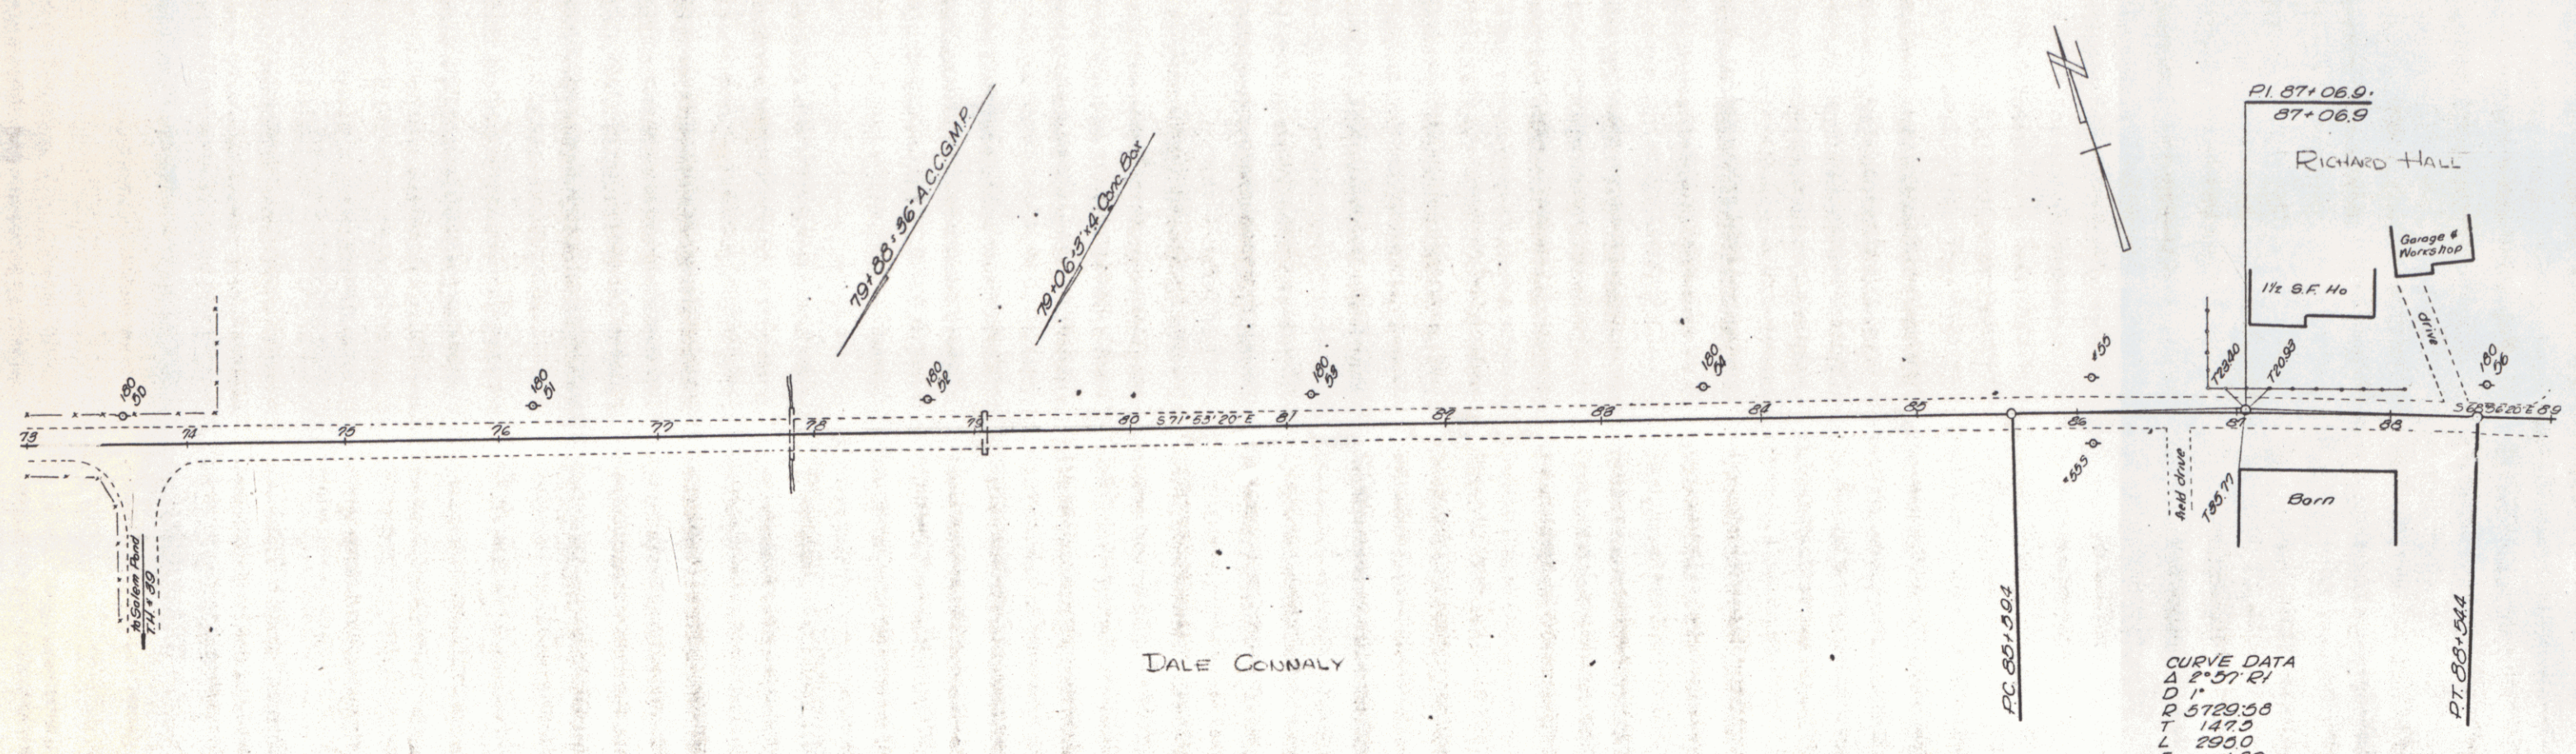

DALE CONNALLY

CURVE DATA
T 147.5
L 295.0
E 1.89


RICHARD HALL


11 1/2 S.F. No.


Garage & Workshop

Barn


SURVEYED BY	Barnes	DATE	Dec 66
DRAWN BY	WAL	DATE	Jan 67
TRACED BY	WAL	DATE	Jan 67
DERBY			
SCALE: 1" = 40 FEET			
SHEET 4			

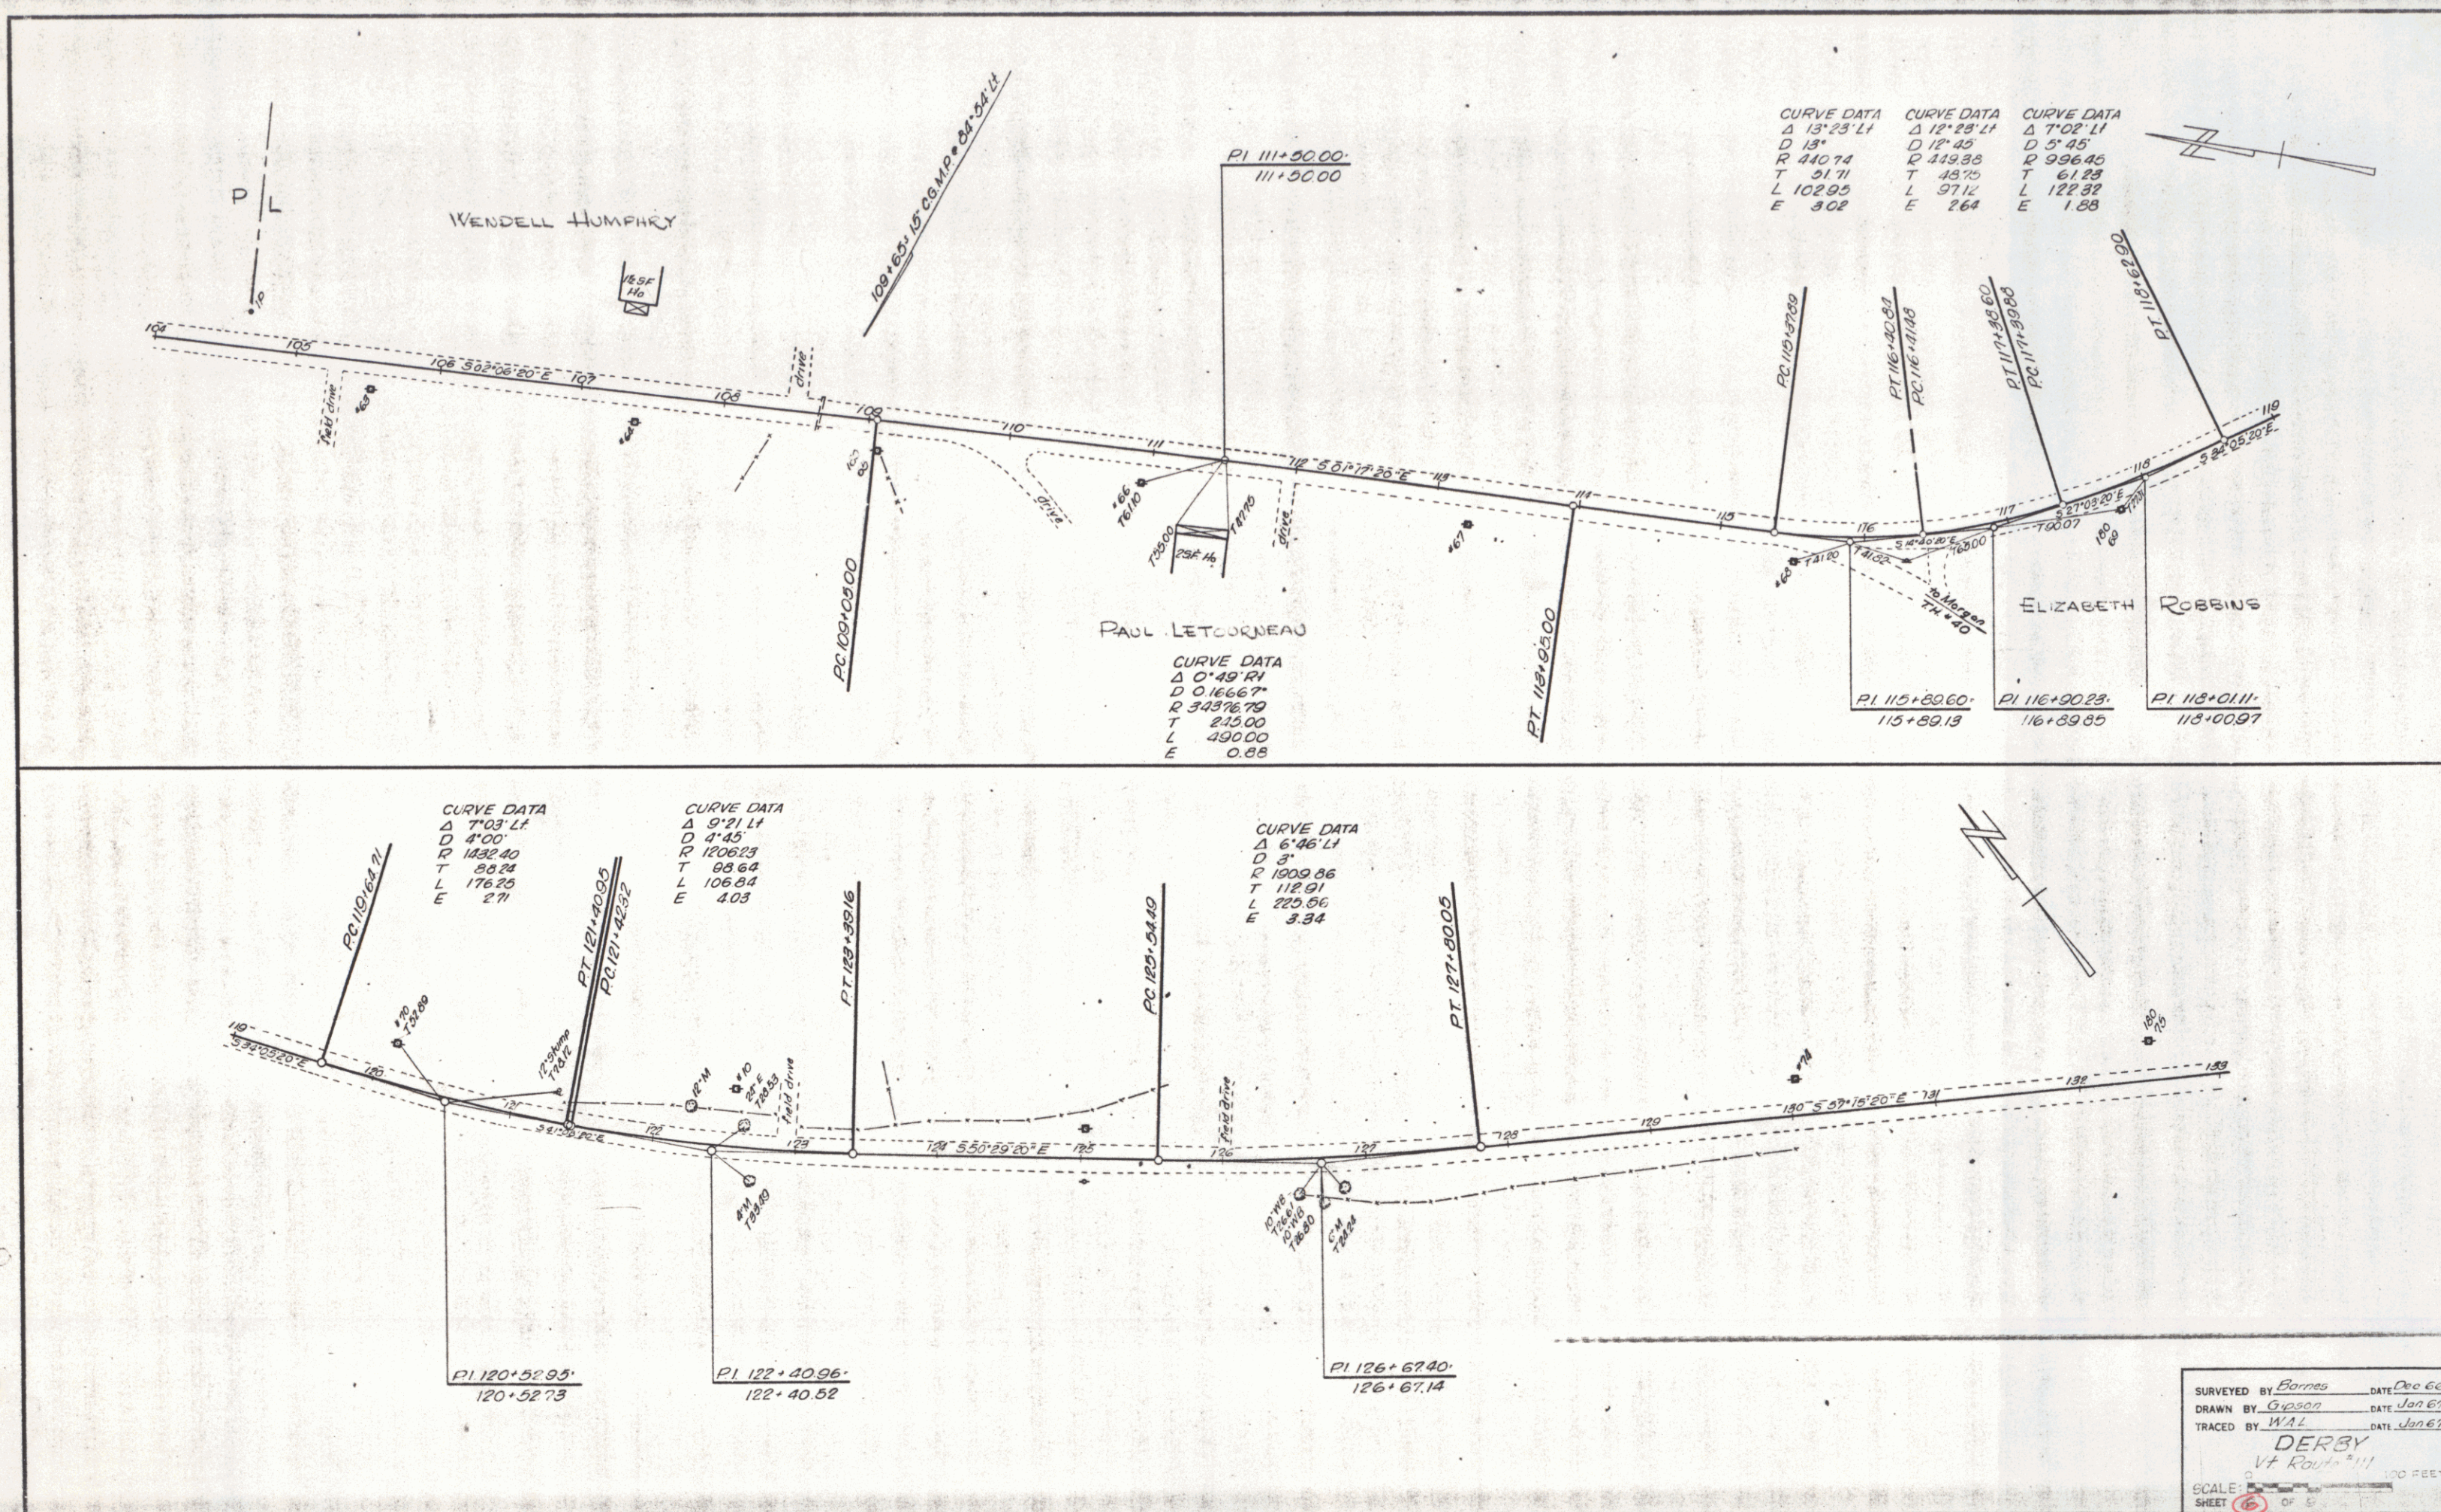

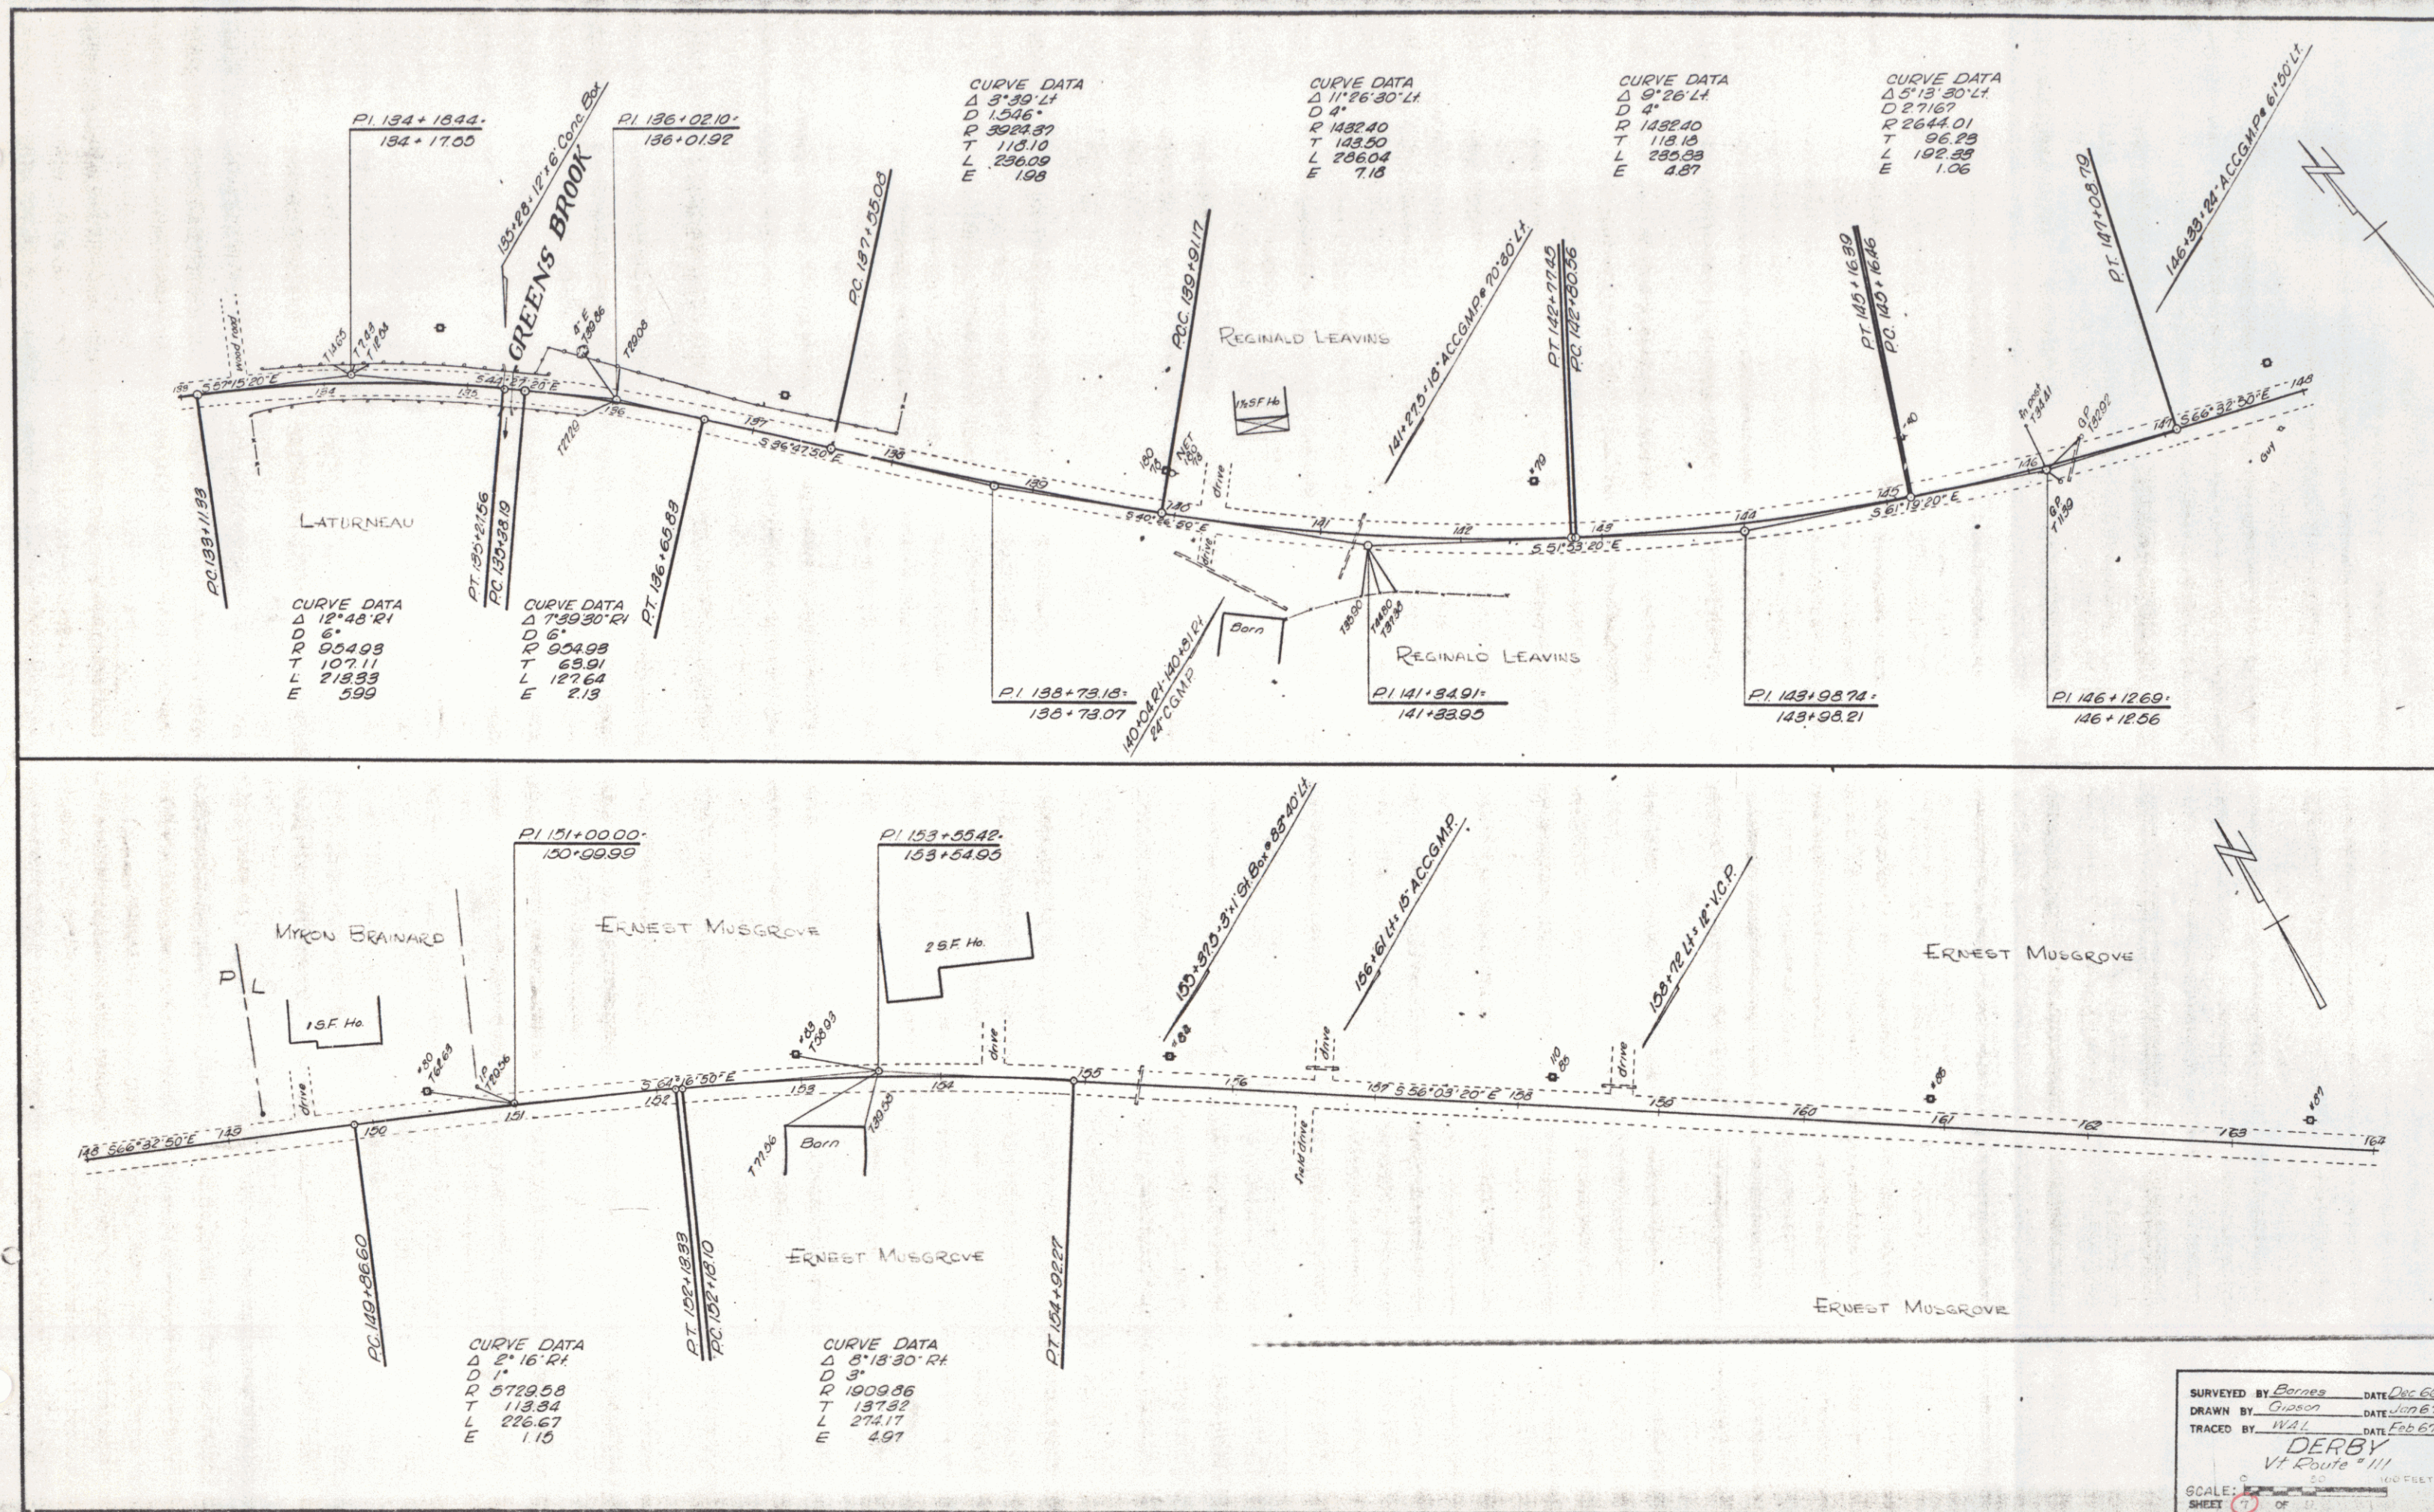

SURVEYED BY Borner DATE Oct 66
TRACED BY WAL DATE Feb 67
DERBY
VT Route 111
SCALE: 1" = 100' FEET
SHEET 7 OF 27

