


PARCEL # 28
INSTR. W. D. O. E
DATE 1-1-42
GRANTOR ADA M. SMITH


GRANTEE ST. OF VT.
RECORDED PAWLET
BOOK 26
PAGE 104
DATE 1-15-42
REMARKS SEE ST. RJ. 11-R
SHEET 7

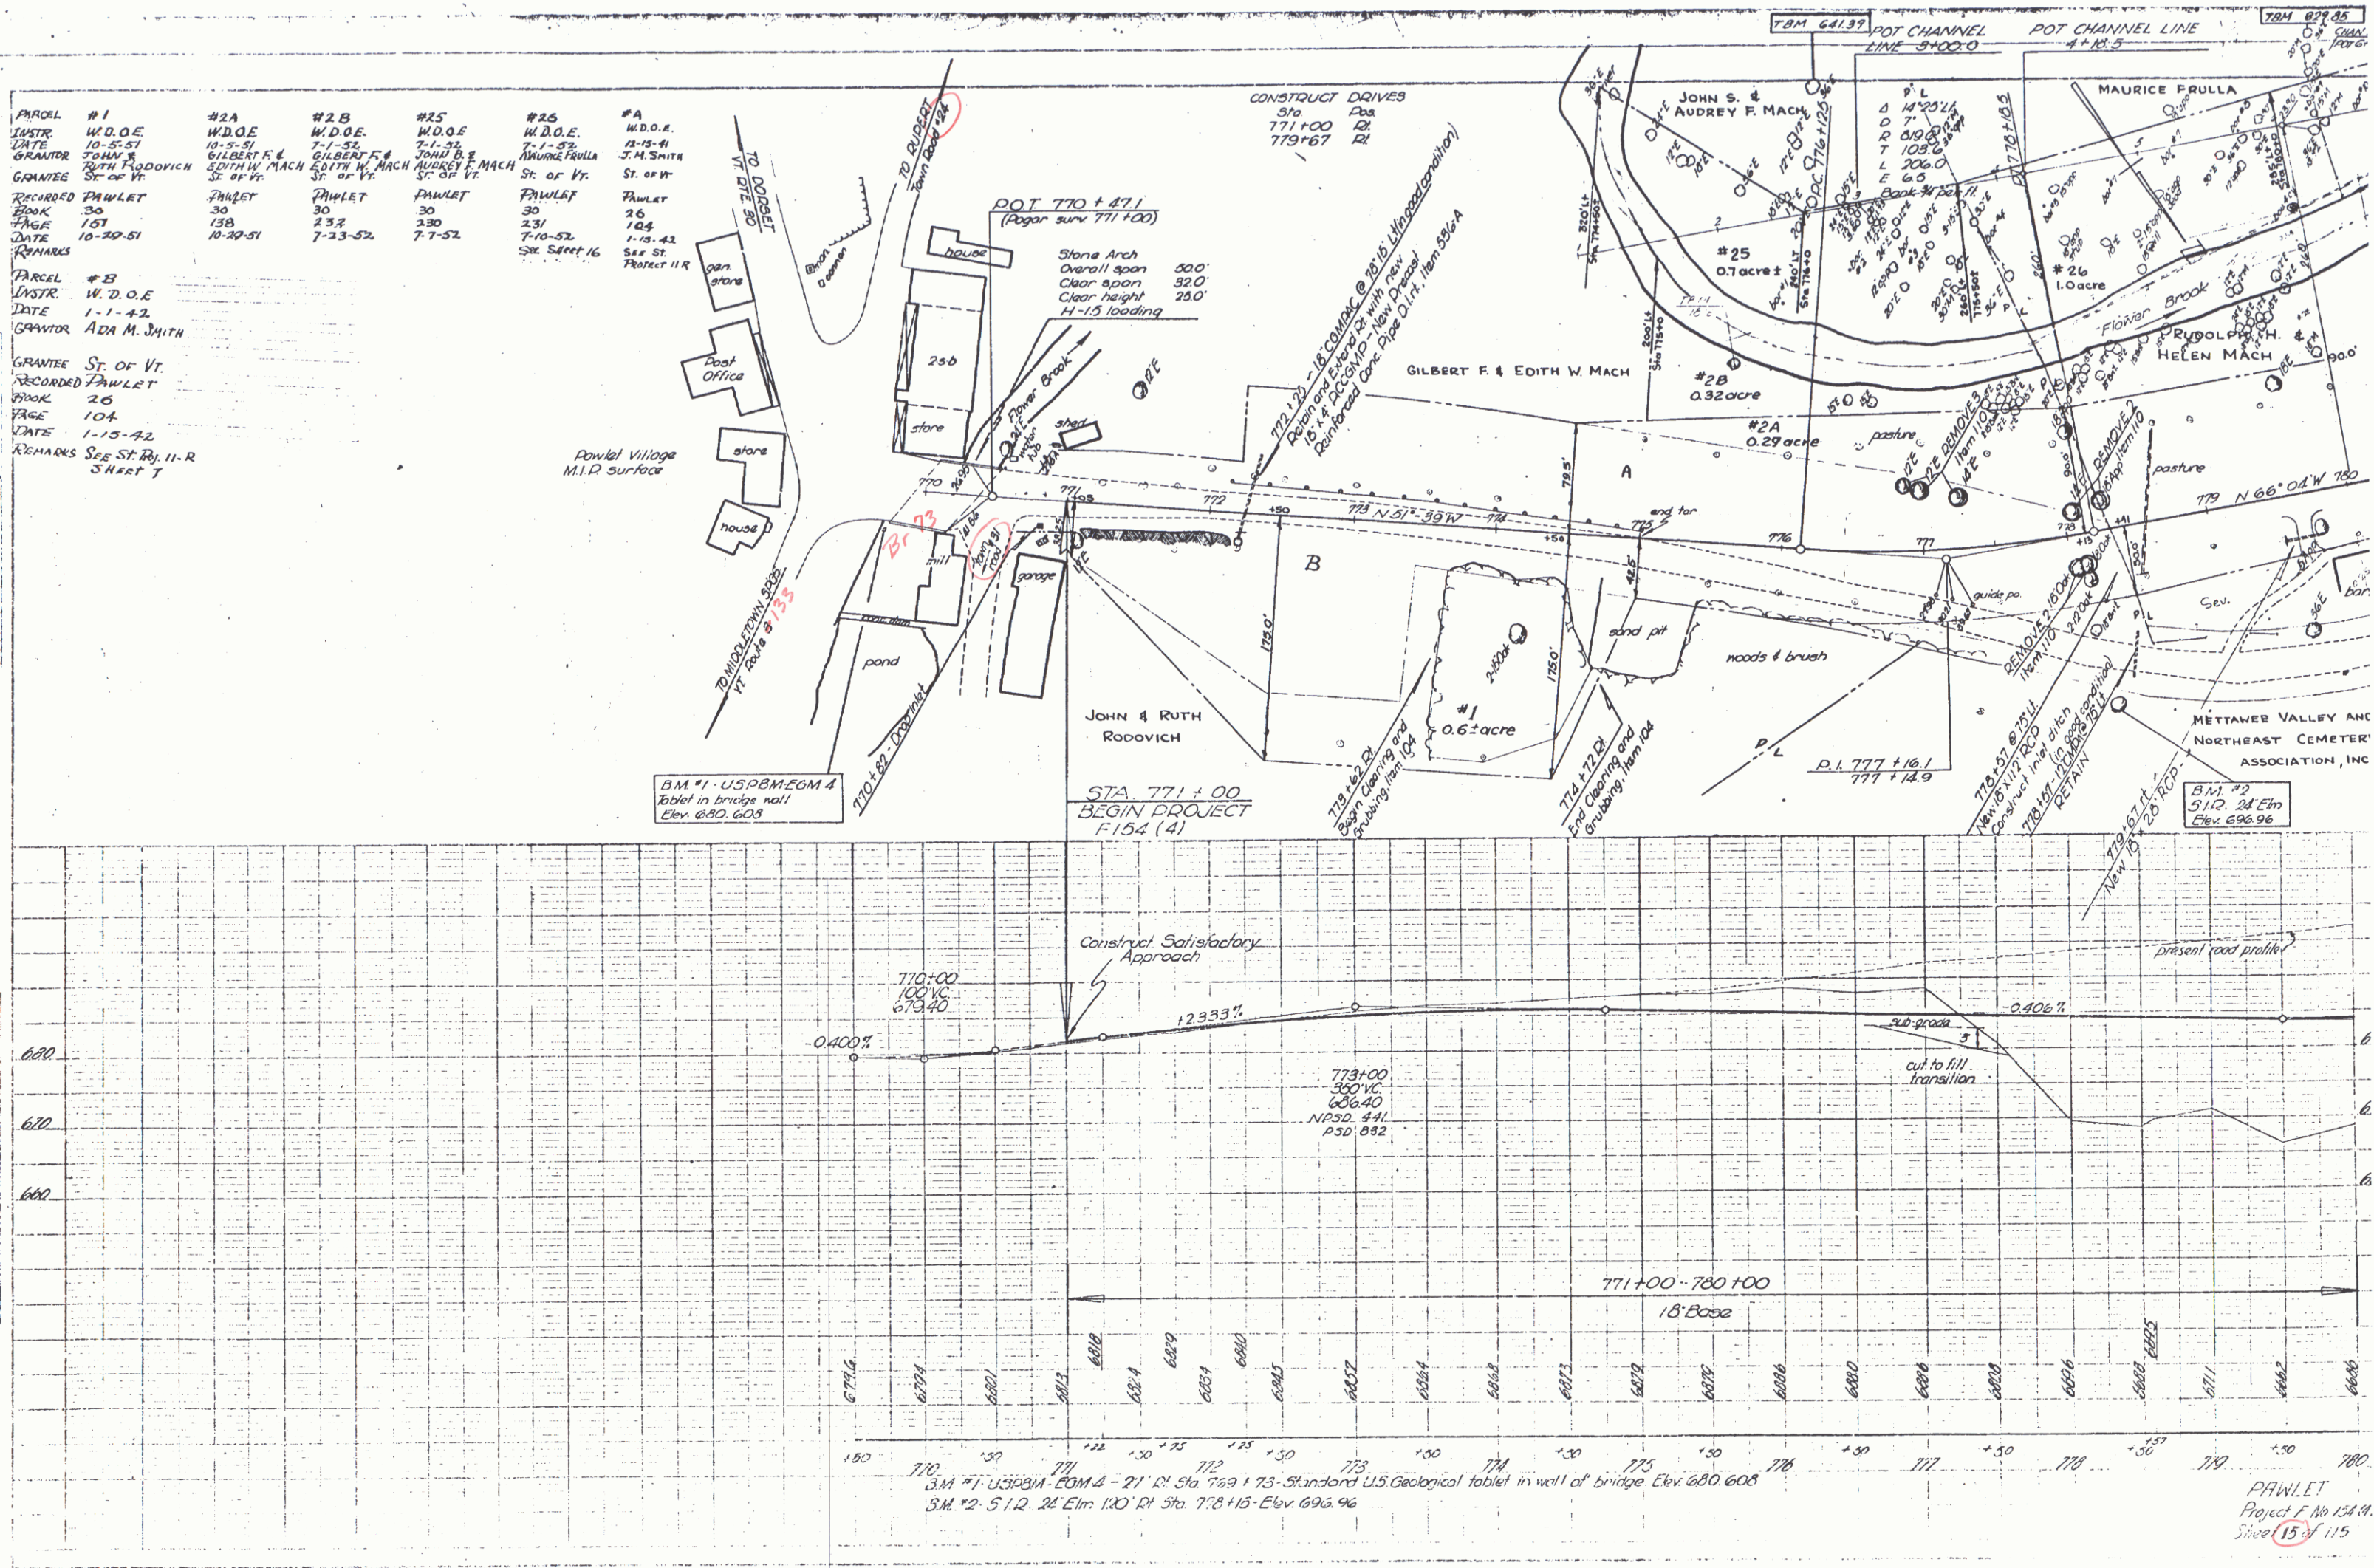




GOVERNMENT PARTICIPATION
781+00
Install Sleeve for Water Pipe across roadway, Items 103
and 431. Sleeve to be furnished by
the State as per R.O.W. agreement.


TWO CABLE GUARD RAIL
STA 781+60 - 782+72 LT. 112.3 LF.
" 785+49 - 793+60 LT. 811.2 LF.


RIGHT OF WAY NOTE:
For data on deeds
see original sheet 16
of 115 filed herewith.

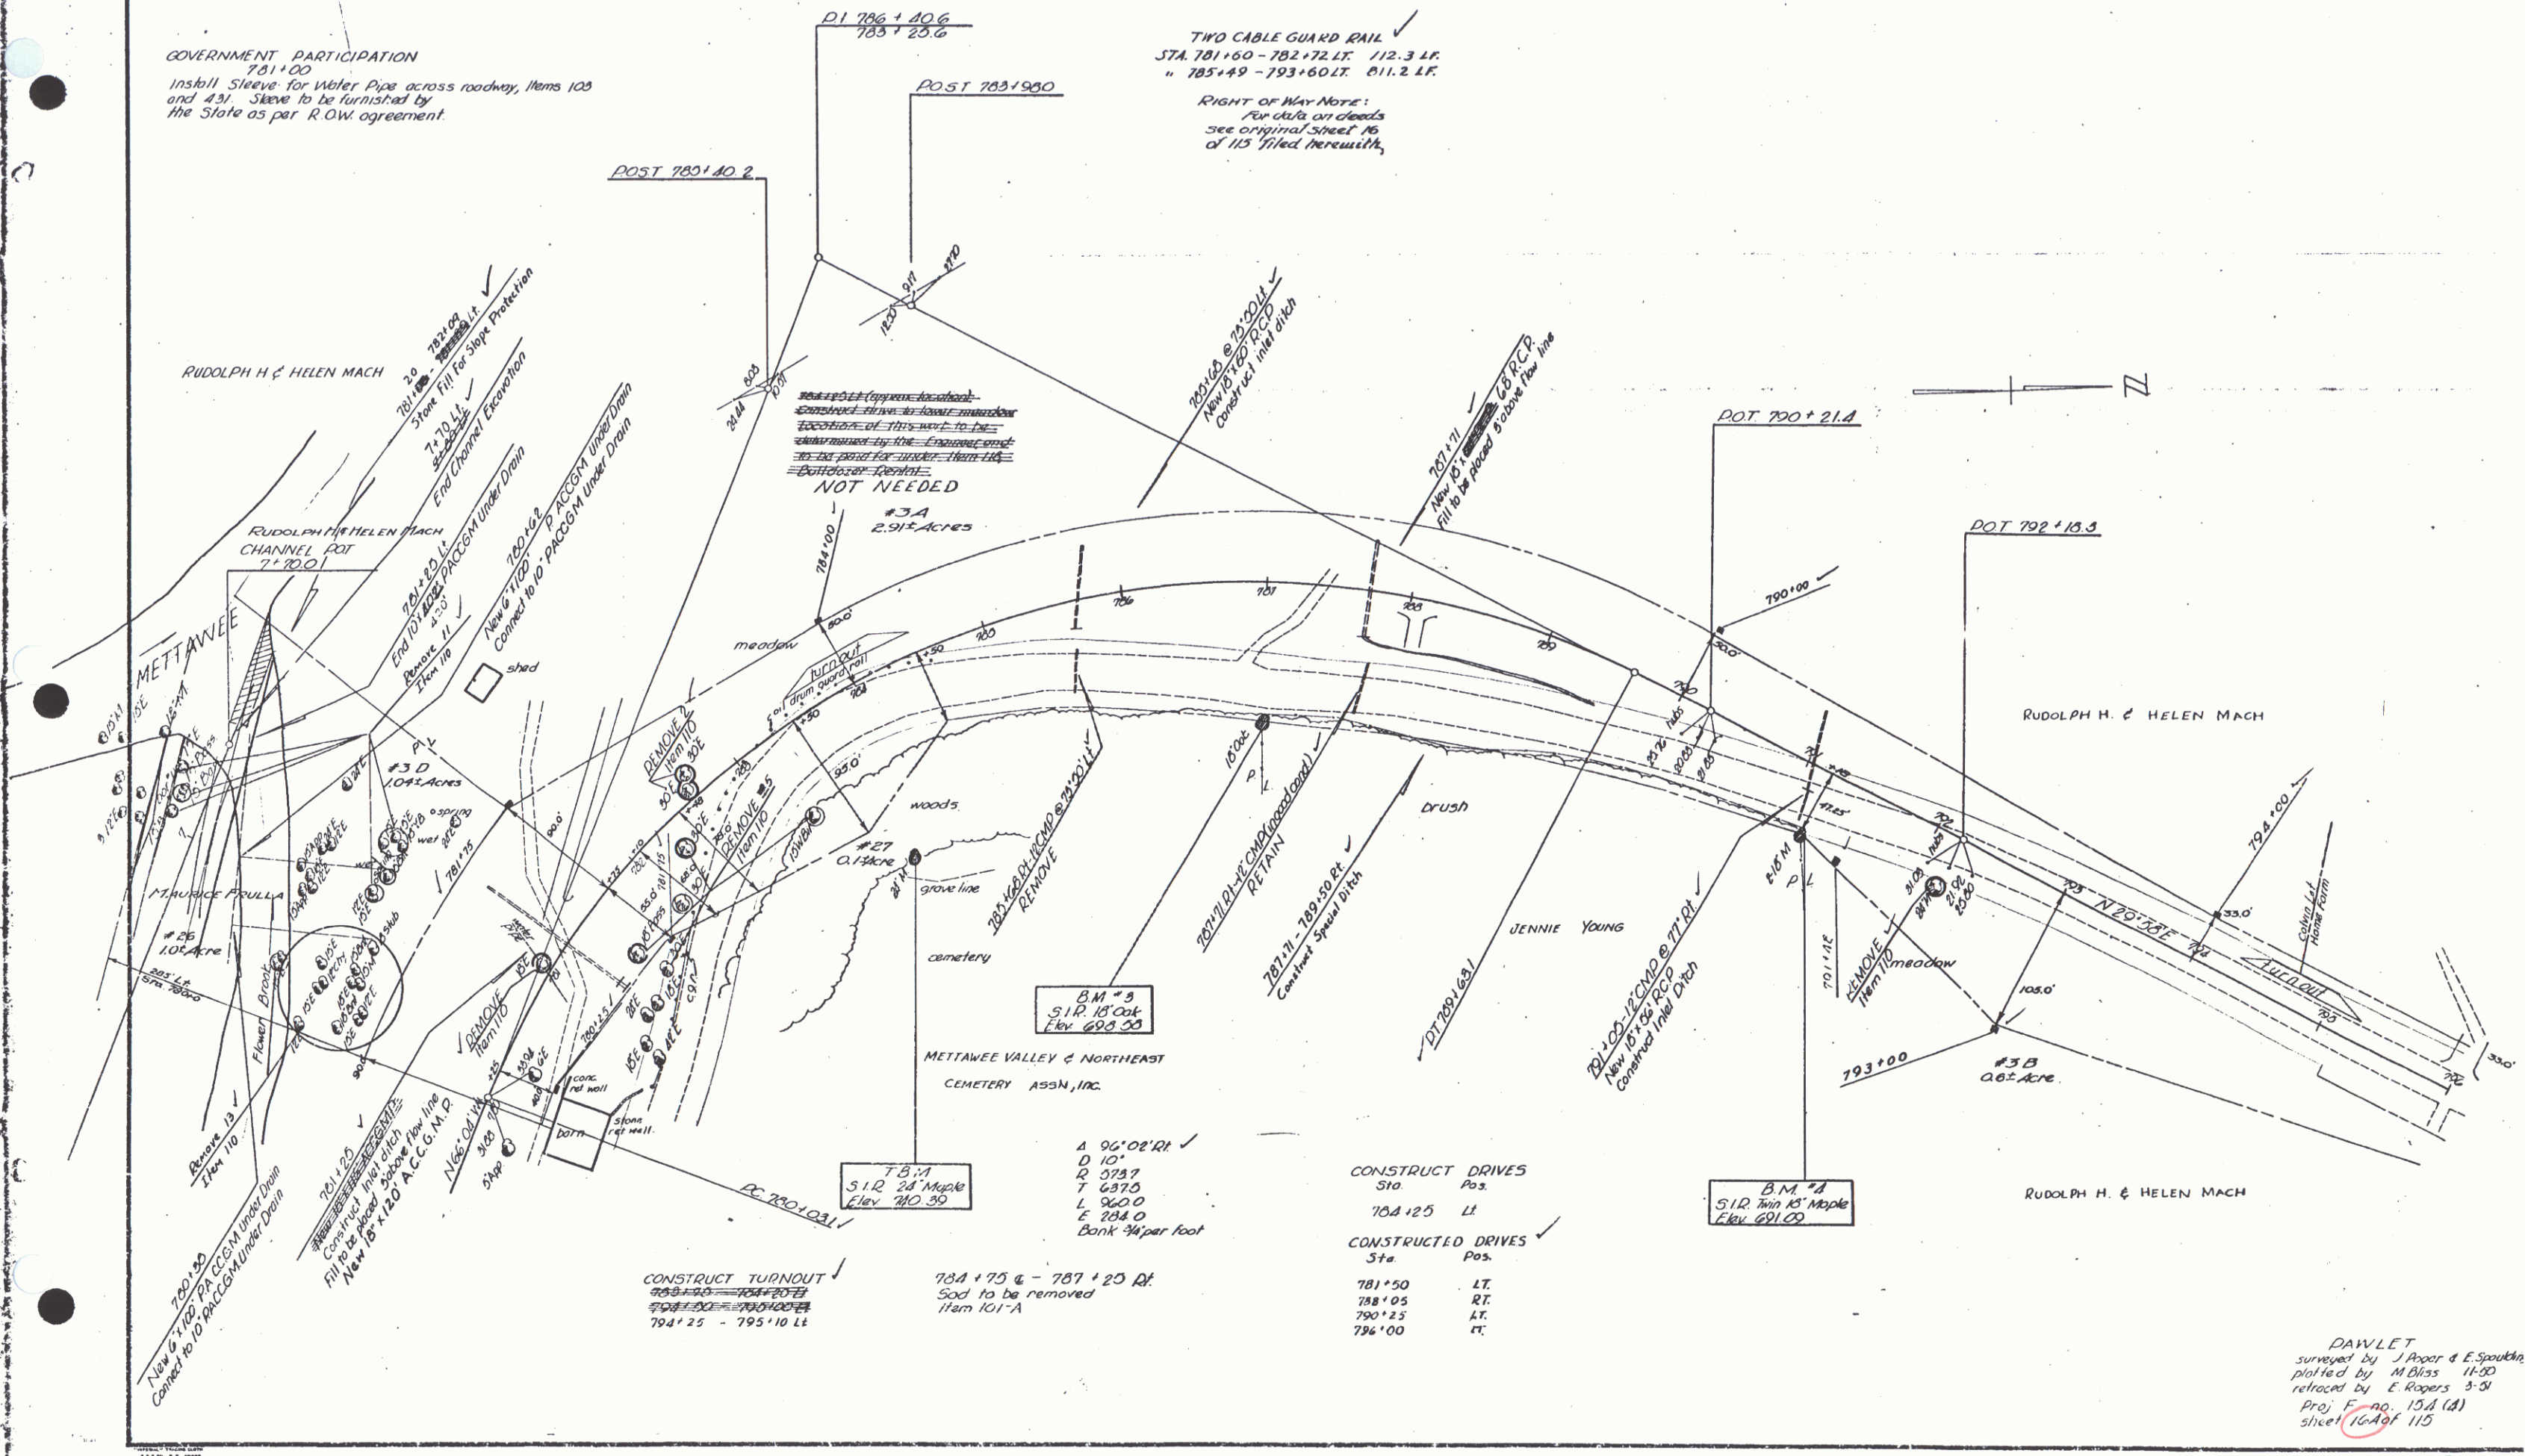

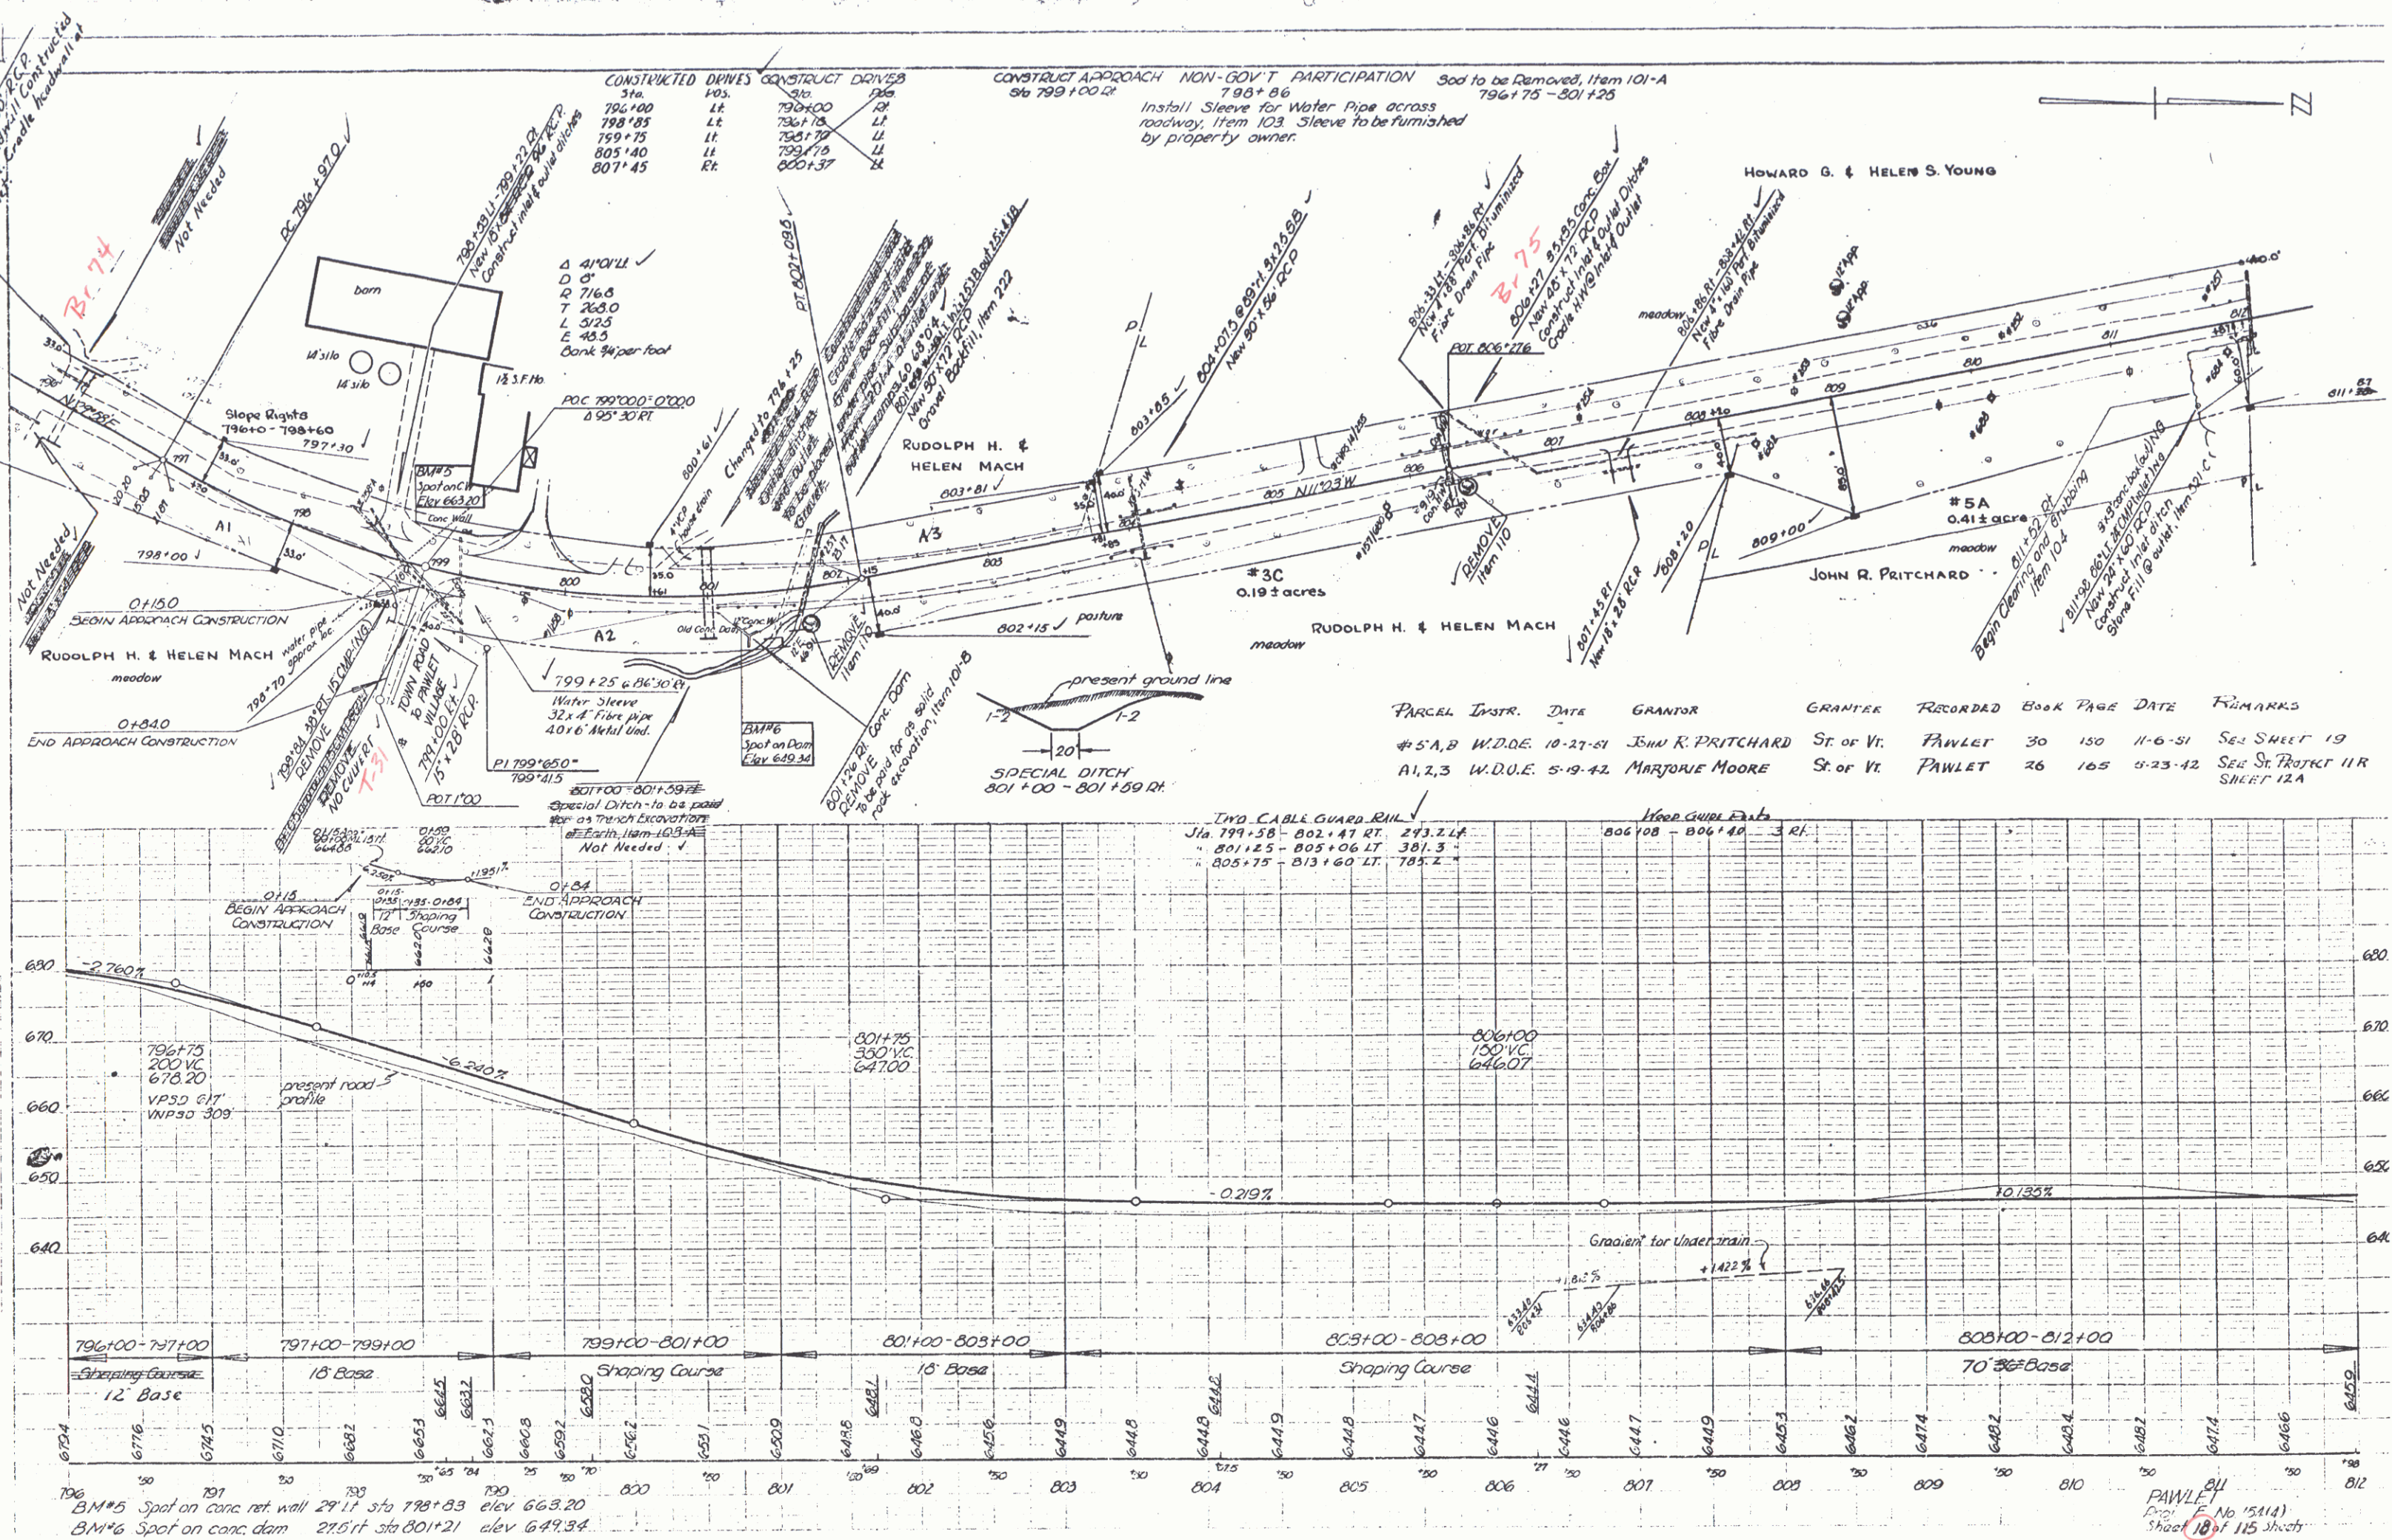

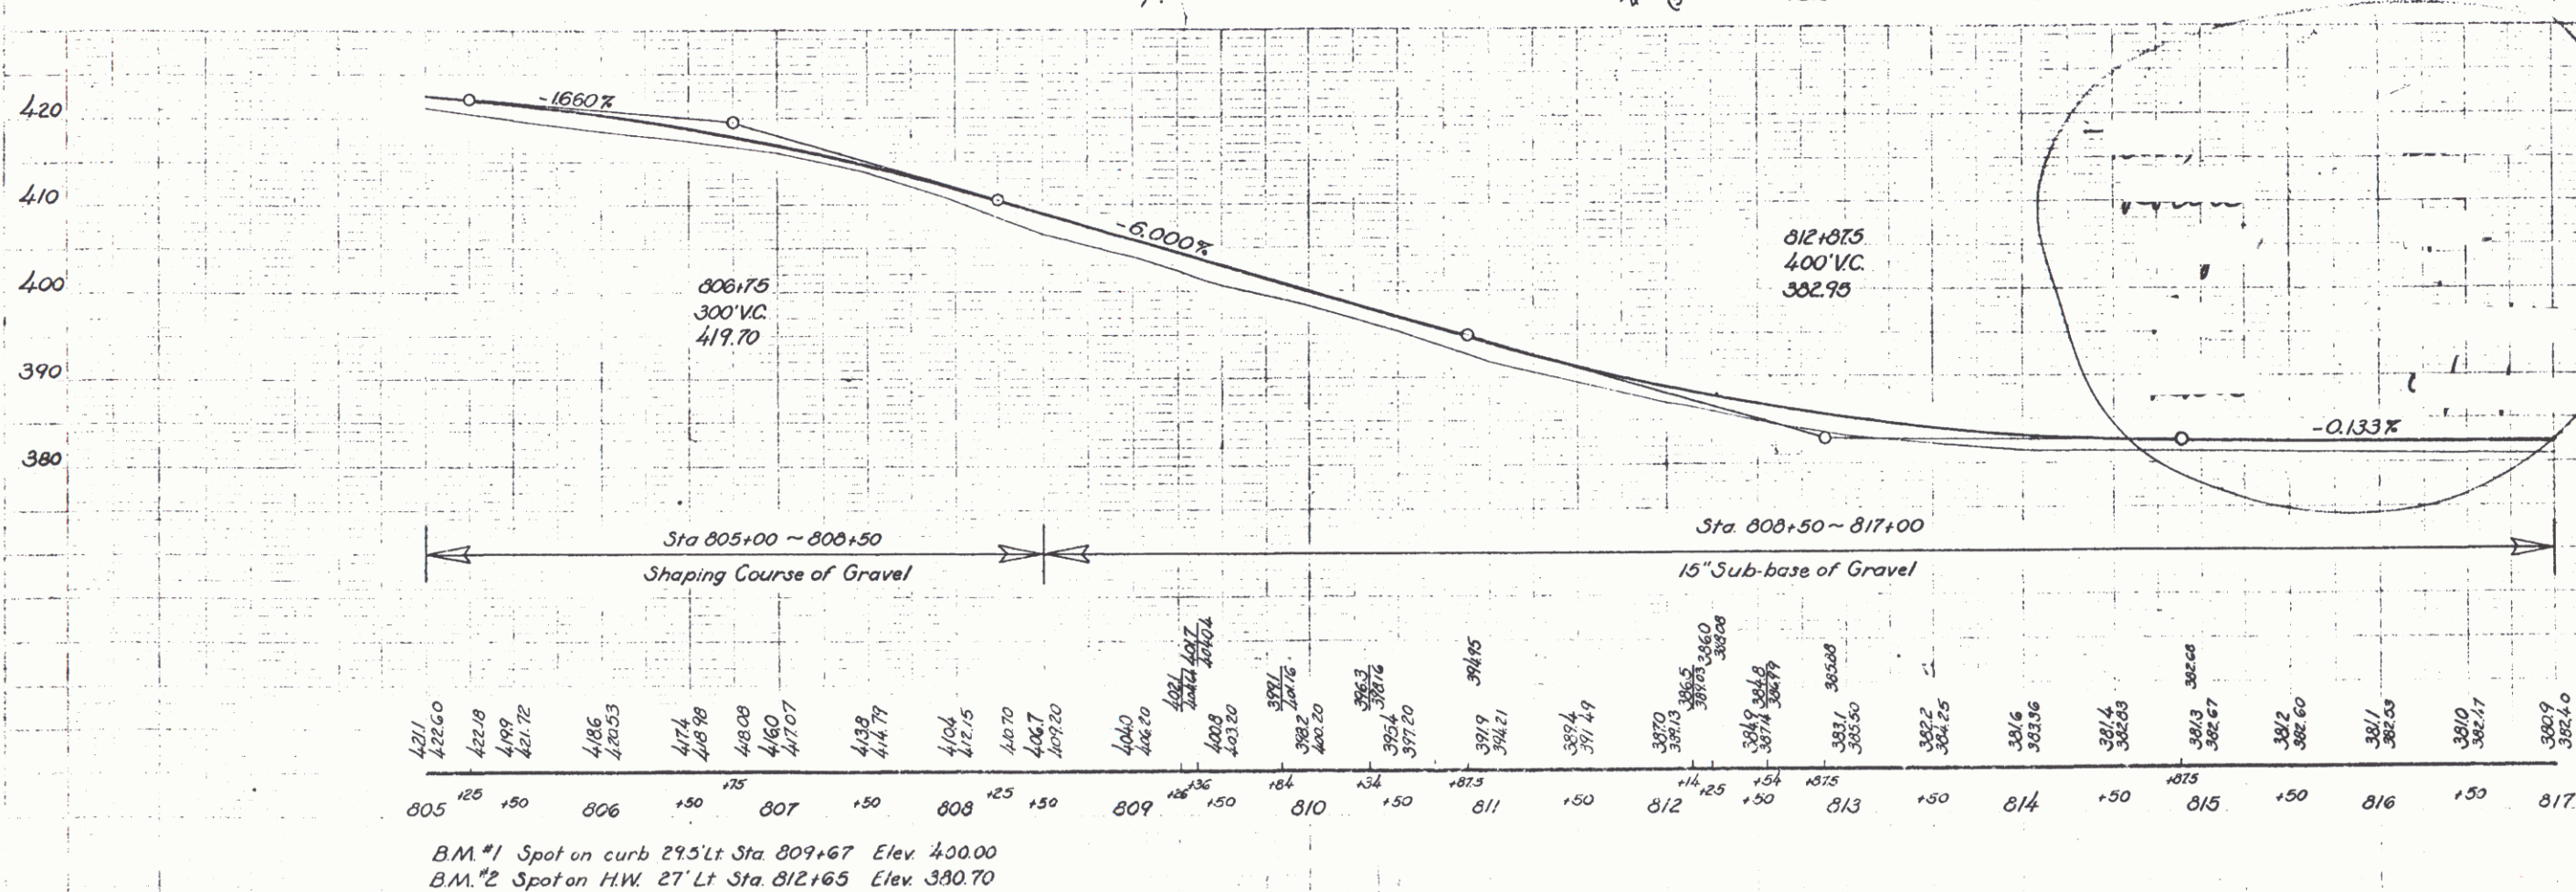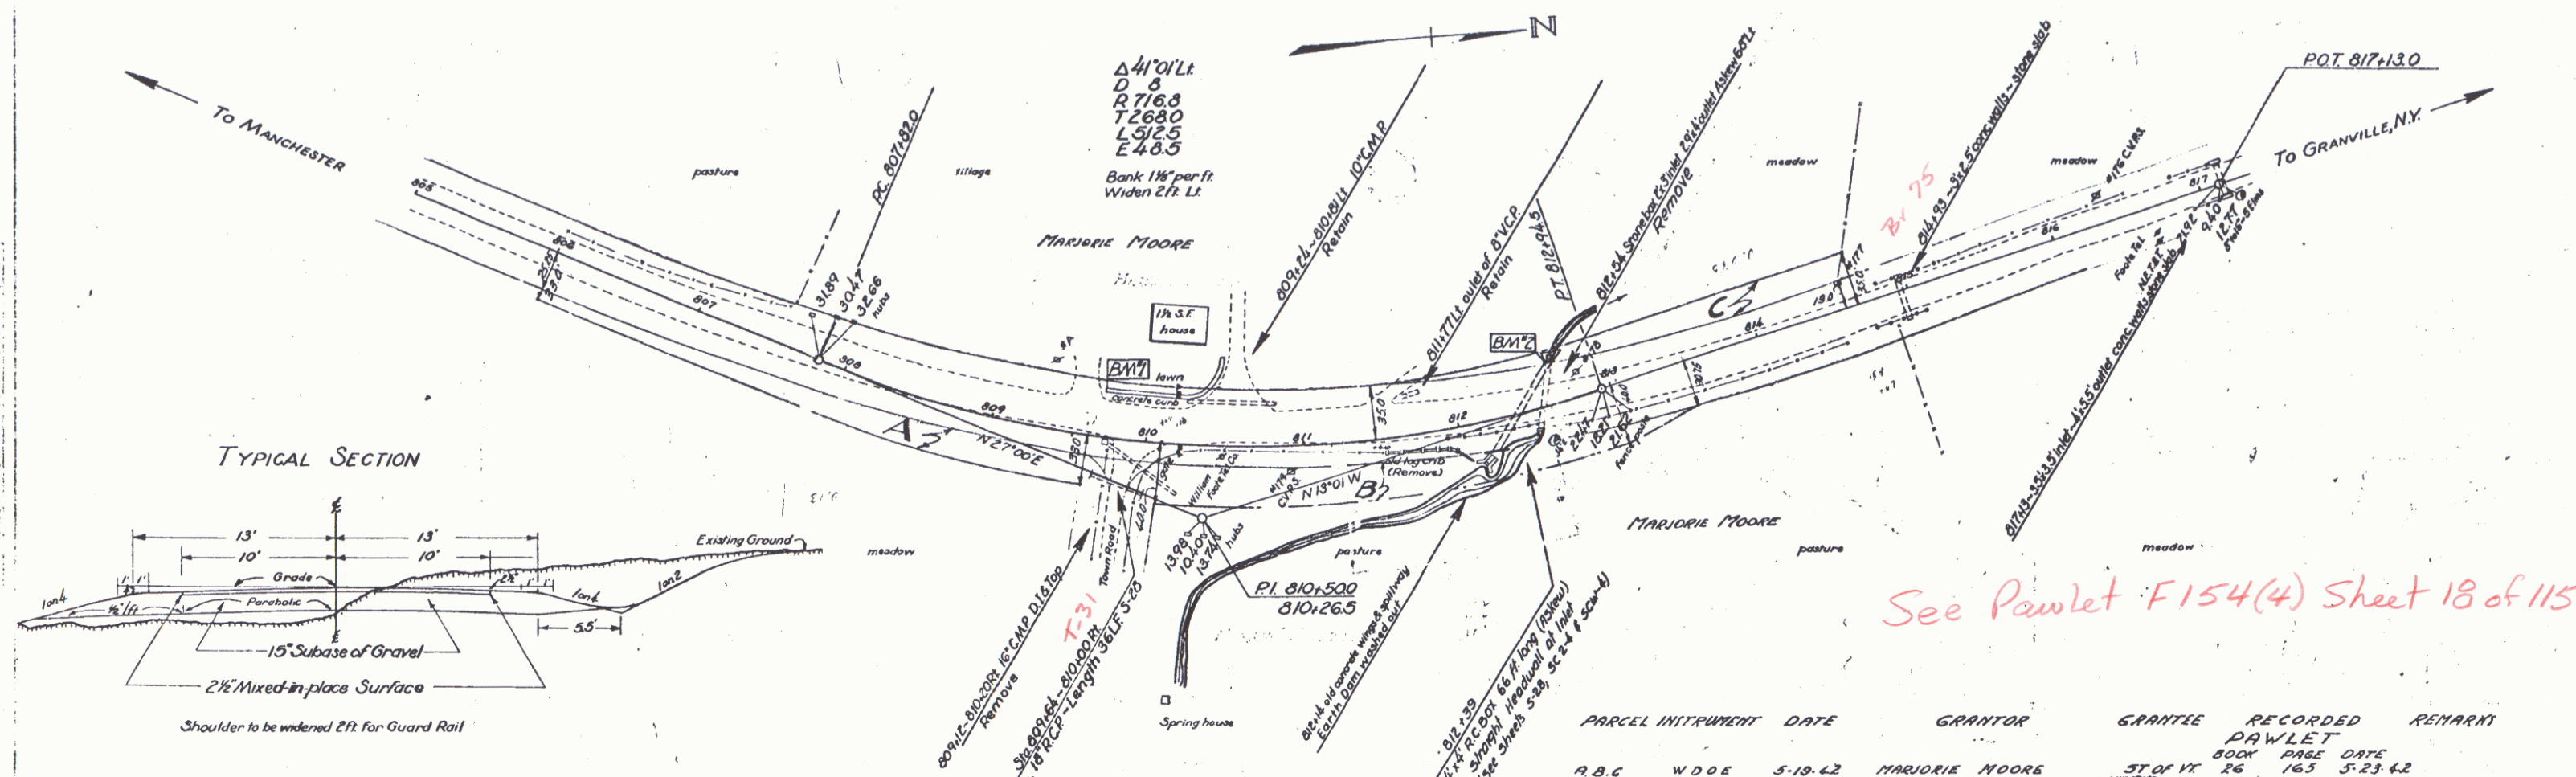

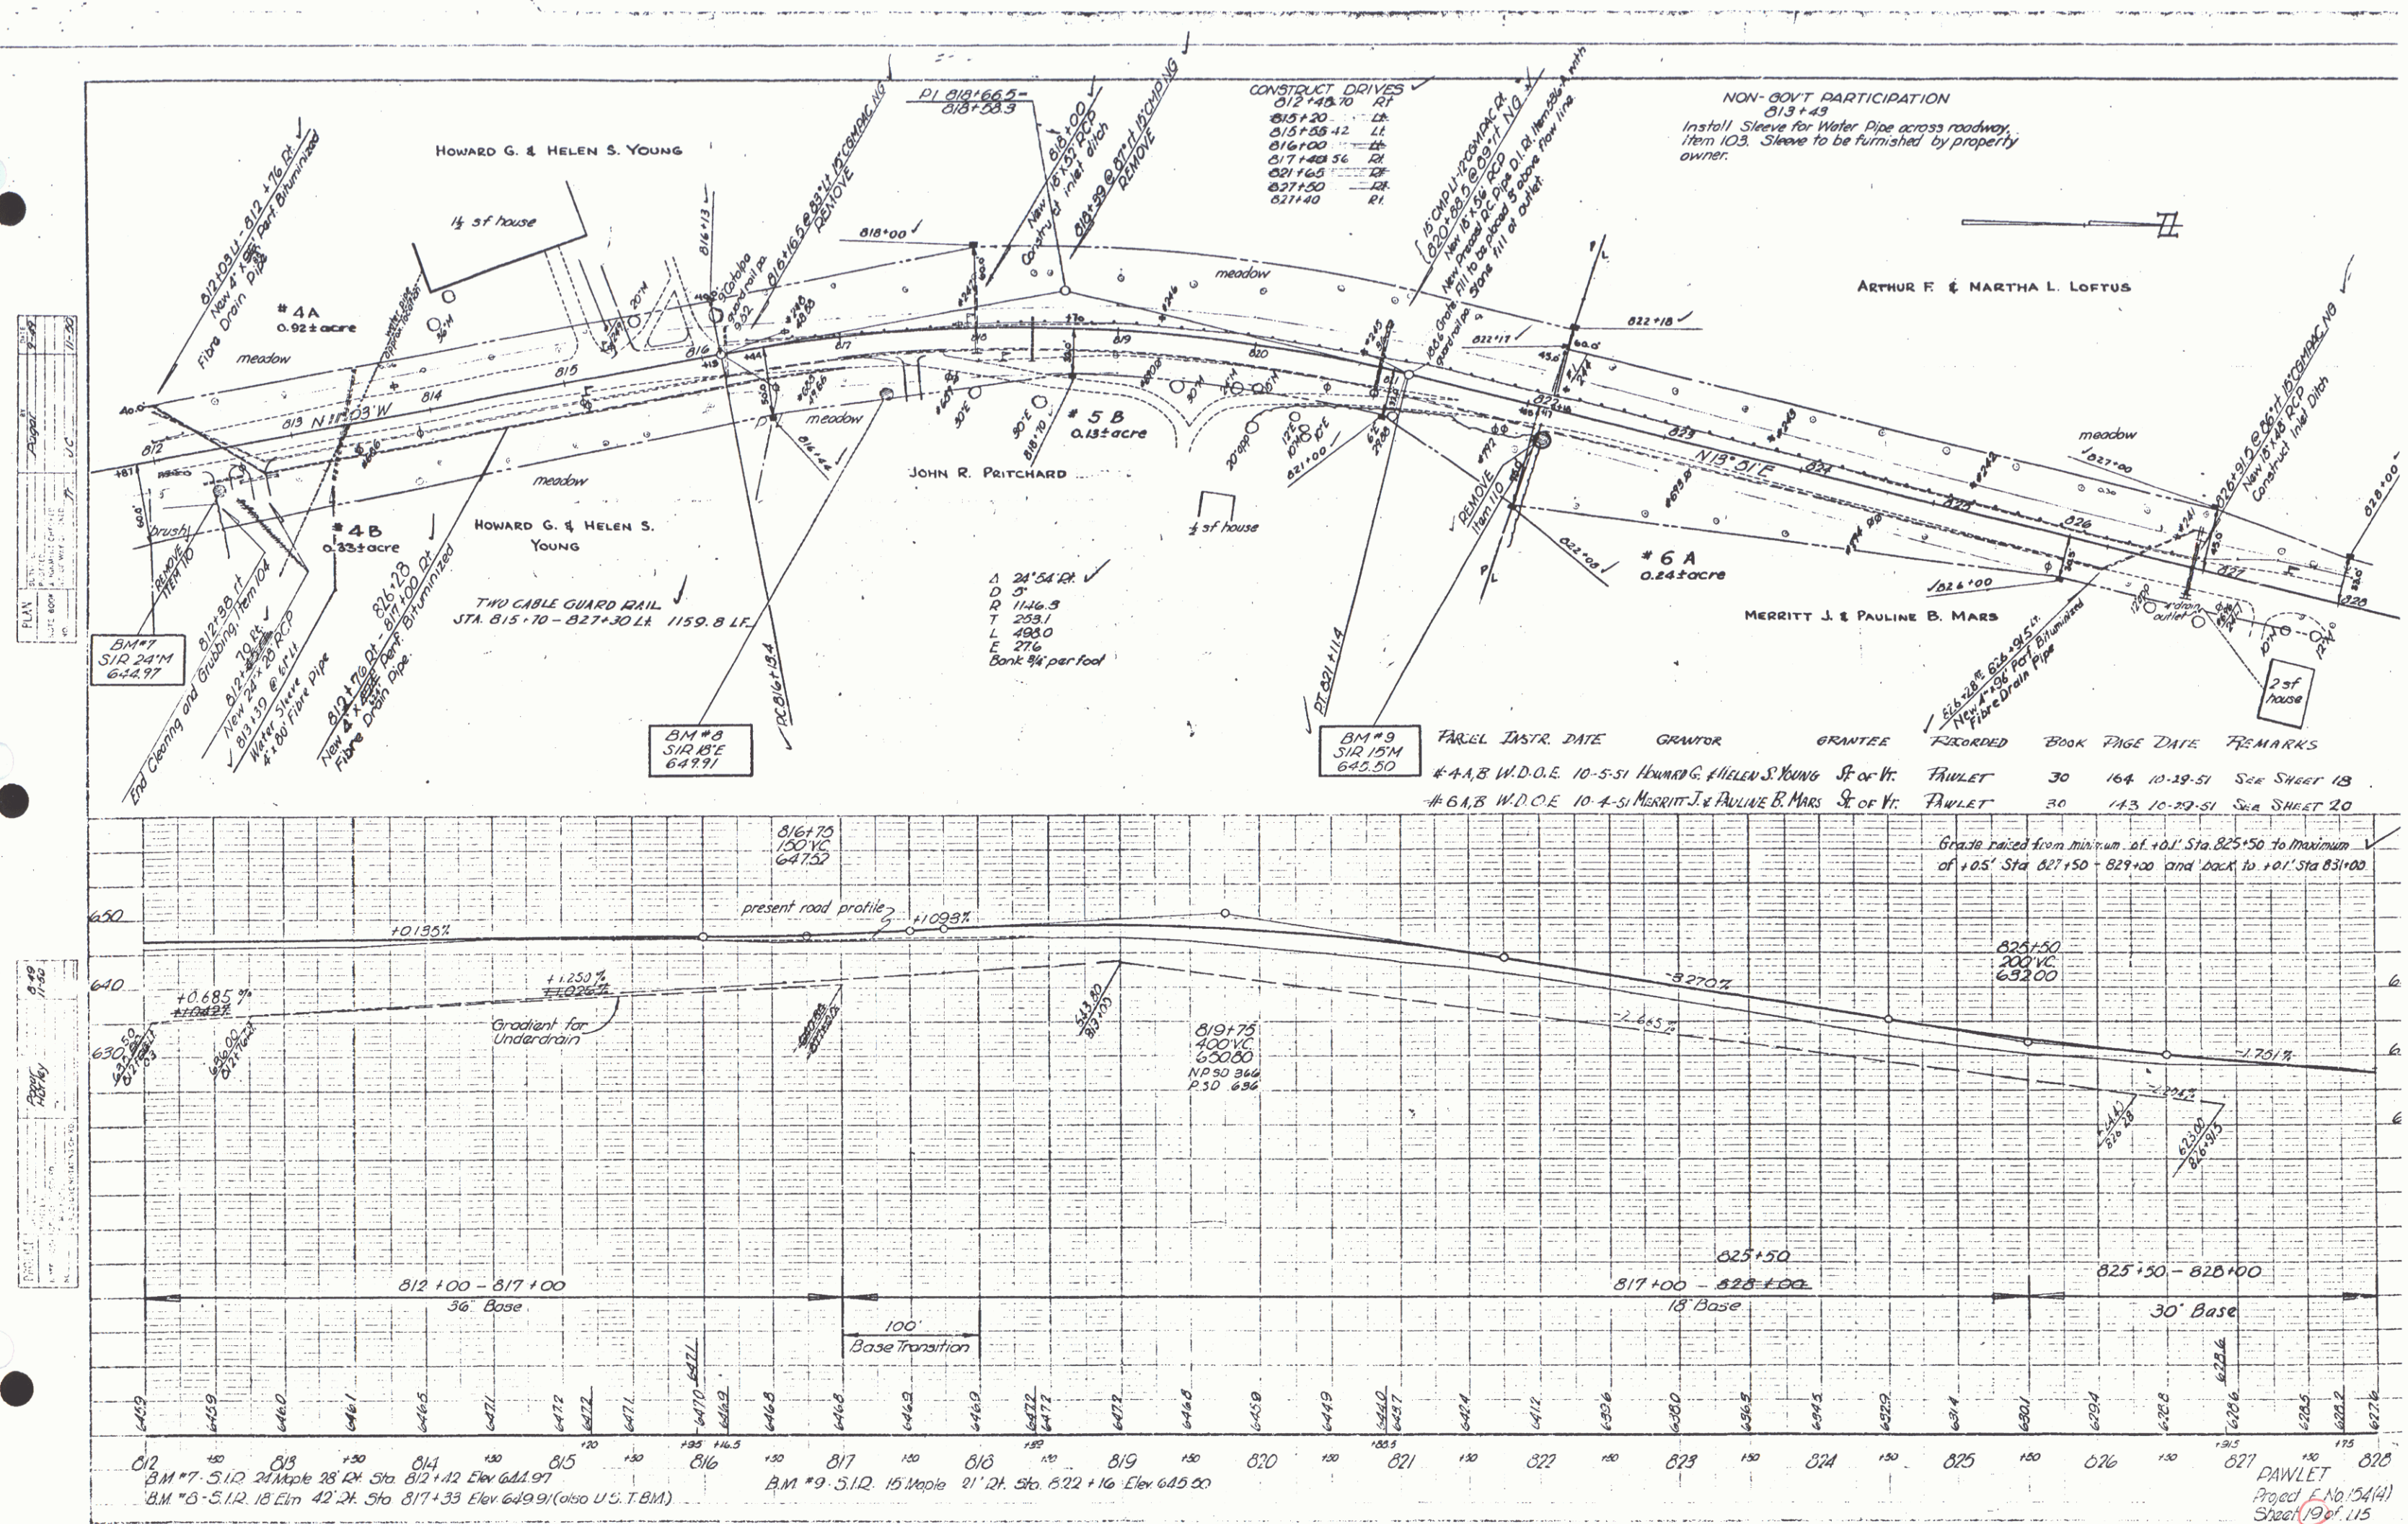

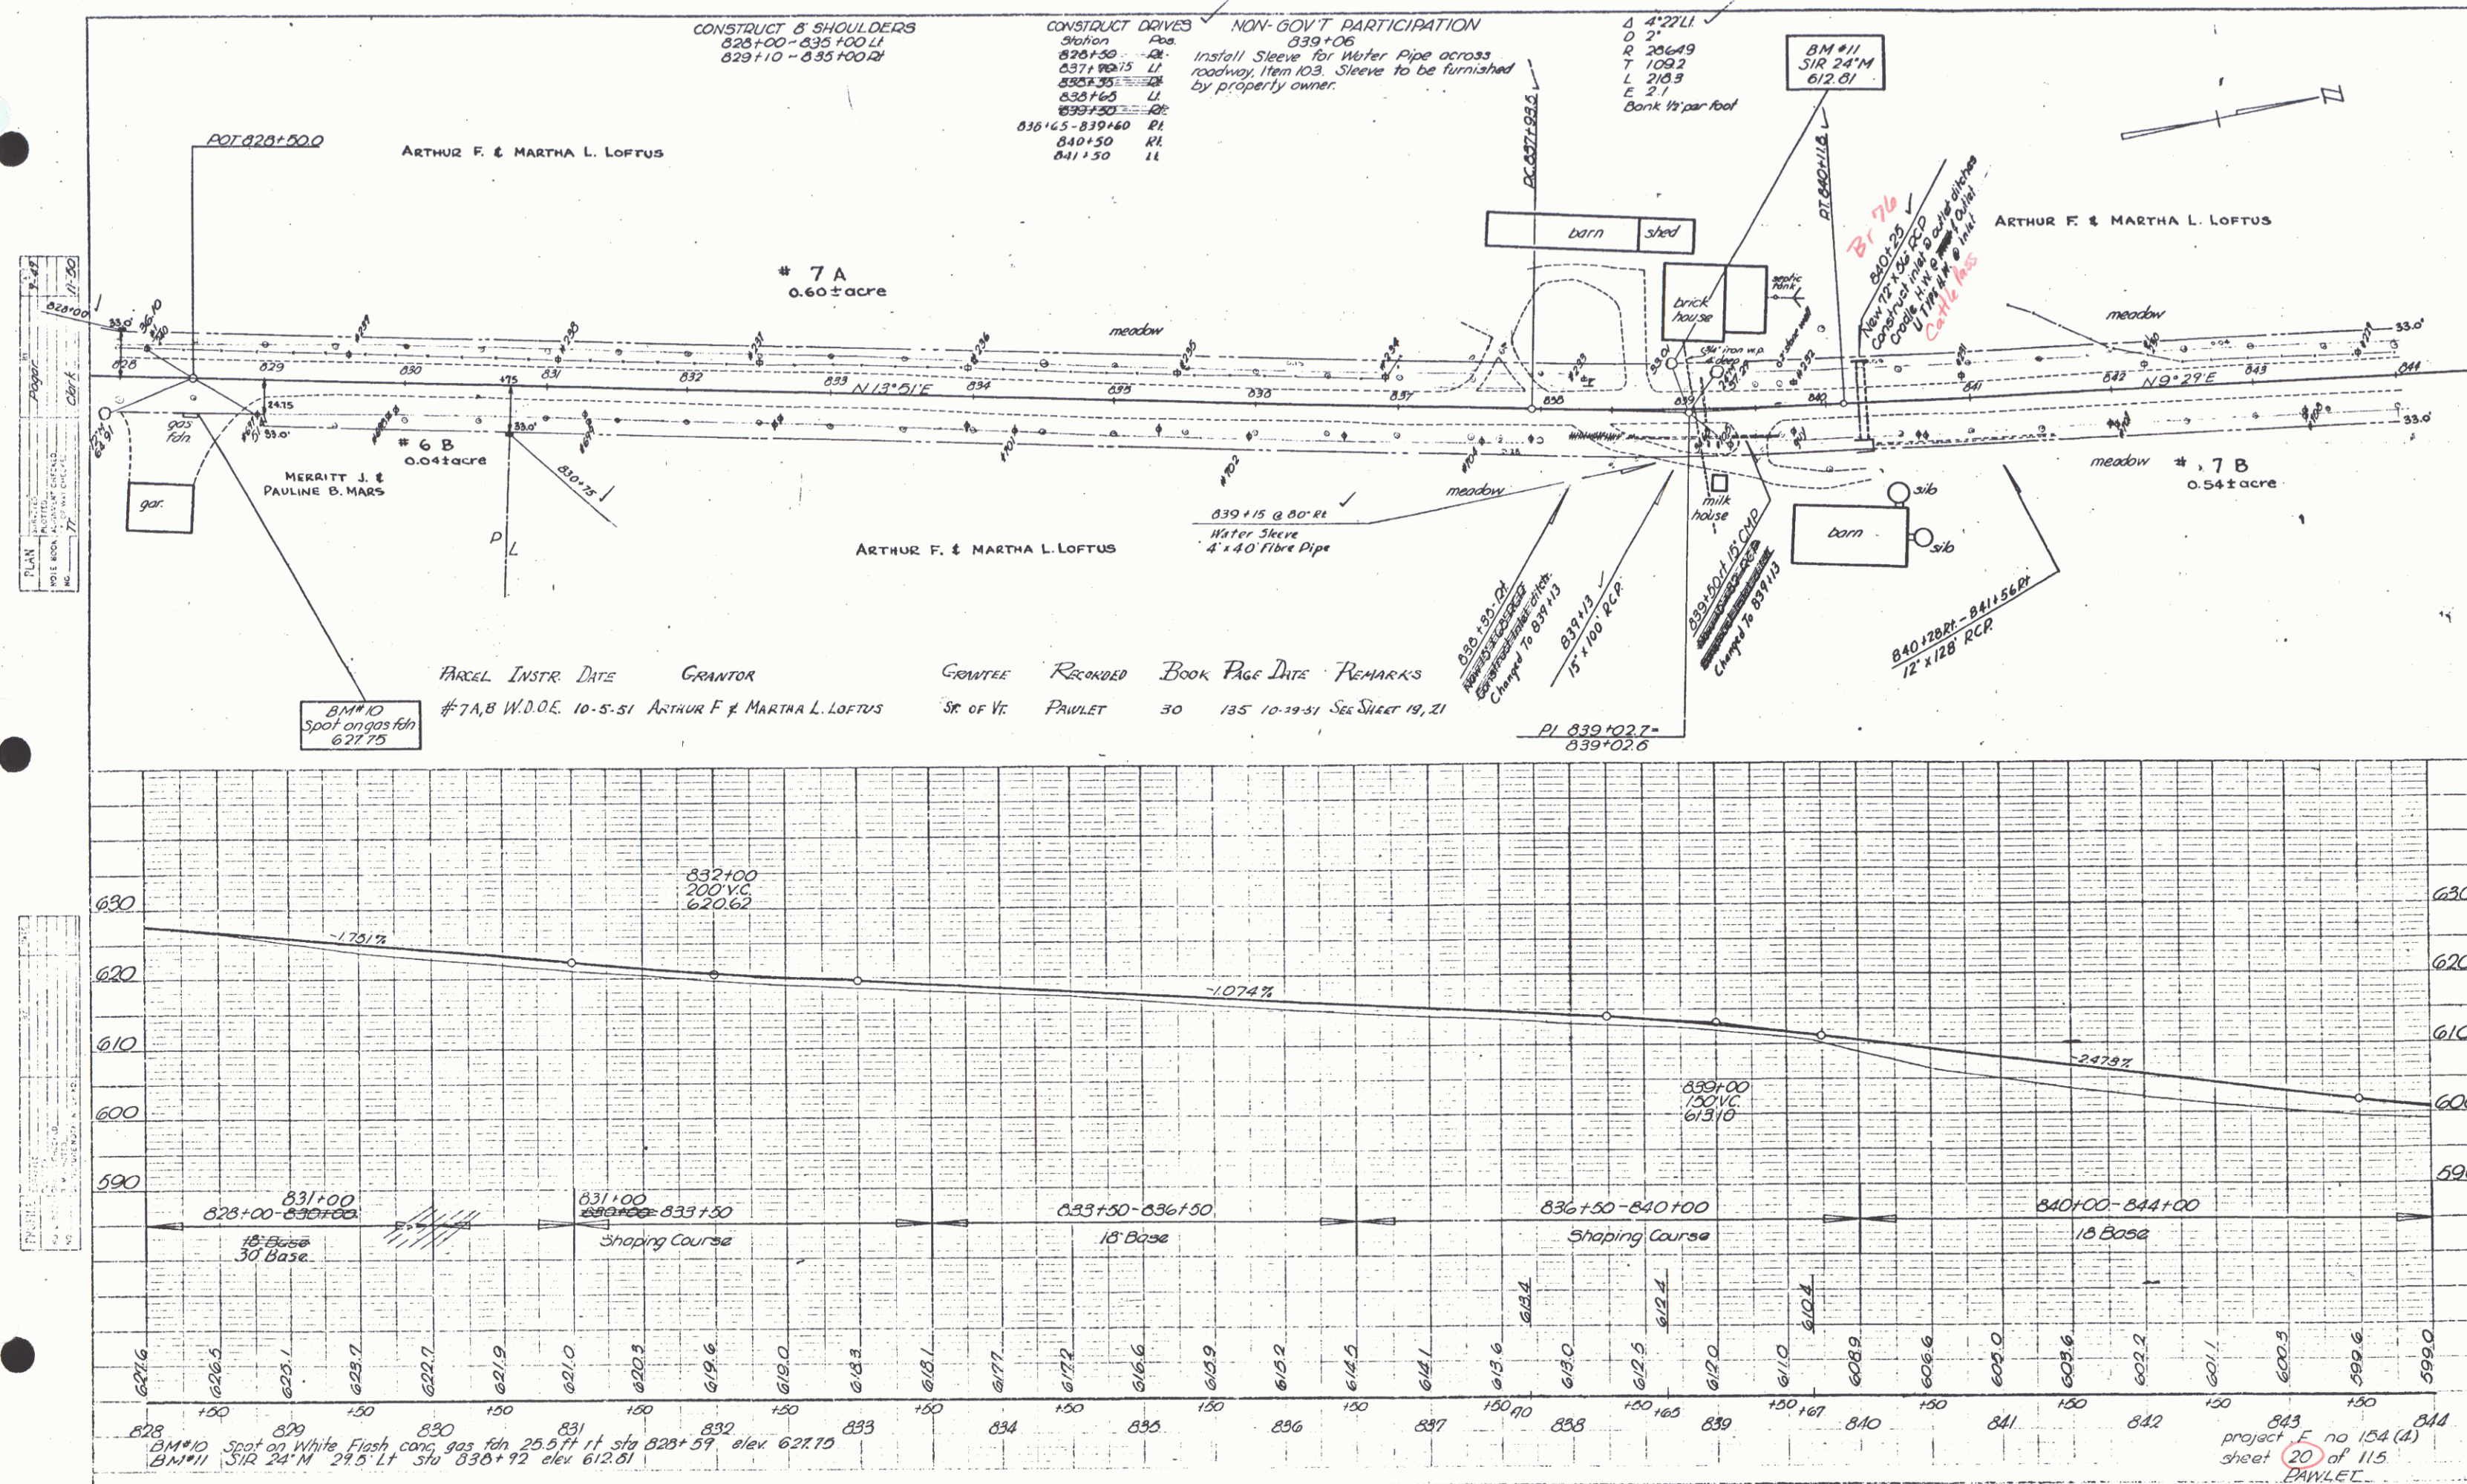

NON-GOV'T PARTICIPATION
046+50
Install Sleeve for Water Pipe across roadway.
Item 103. Sleeve to be furnished by property owner.


Sod to be Removed, Item 101-A
859+75 - 859+75

CONSTRUCT DRAVES
Station Pts
845+85 LI
847+15 LI
847+50 LI
850+00 RL
851+15 RL
849+80 RL
856+90 LT


CONSTRUCT TURNOUT
851+00 - 851+75 LT
851+95 - 851+75 LT
TWO CABLE GUARD RAIL
STA. 858+35 - 858+66 LT 312 LF.
" " " RT. 312 "

POT 858+48 MAIN LINE
0+00 CHANNEL LINE
Δ 90°

BM#14
SIR 10° E
598.04

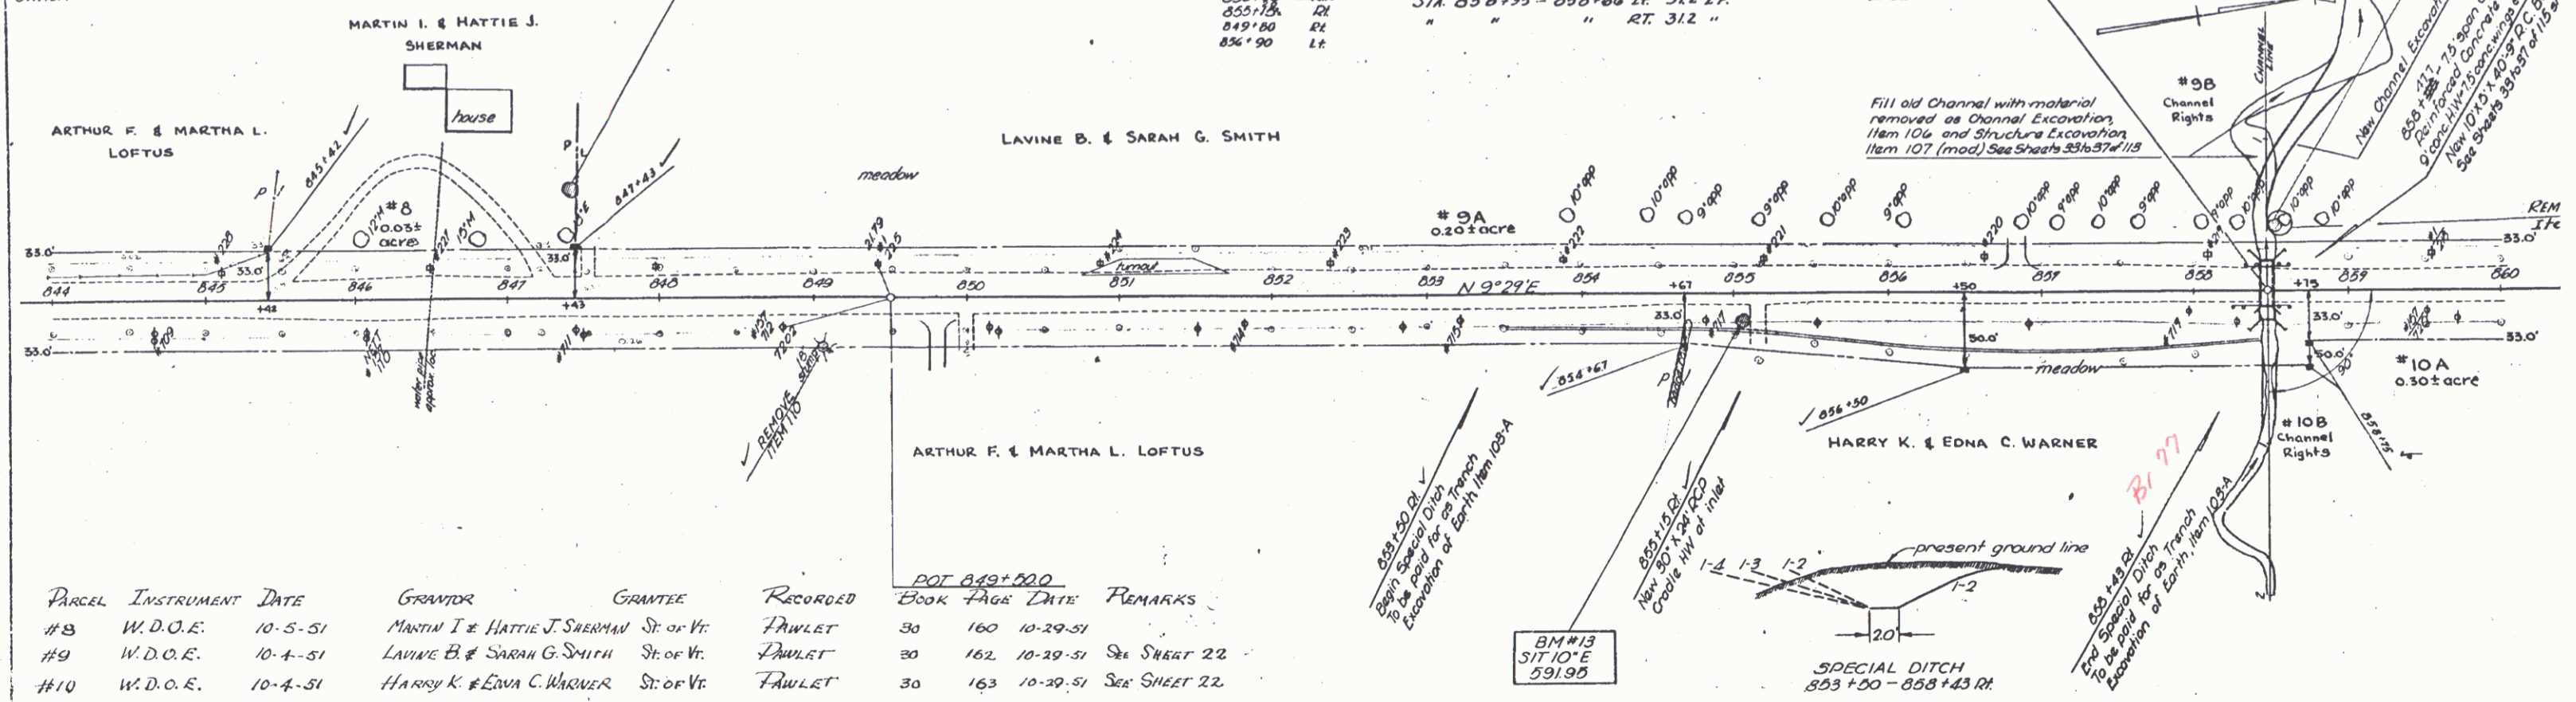


PARCEL	INSTRUMENT	DATE	GRANTOR	GRANTEE	RECORDED	BOOK	PAGE	DATE	REMARKS
#8	W.D.O.E.	10-5-51	MARTIN I. & HATTIE J. SHERMAN	ST. OF VT.	FAWLET	30	160	10-29-51	
#9	W.D.O.E.	10-4-51	LAVINE B. & SARAH G. SMITH	ST. OF VT.	FAWLET	30	162	10-29-51	See SHEET 22
#10	W.D.O.E.	10-4-51	HARRY K. & EDNA C. WARNER	ST. OF VT.	FAWLET	30	163	10-29-51	See SHEET 22

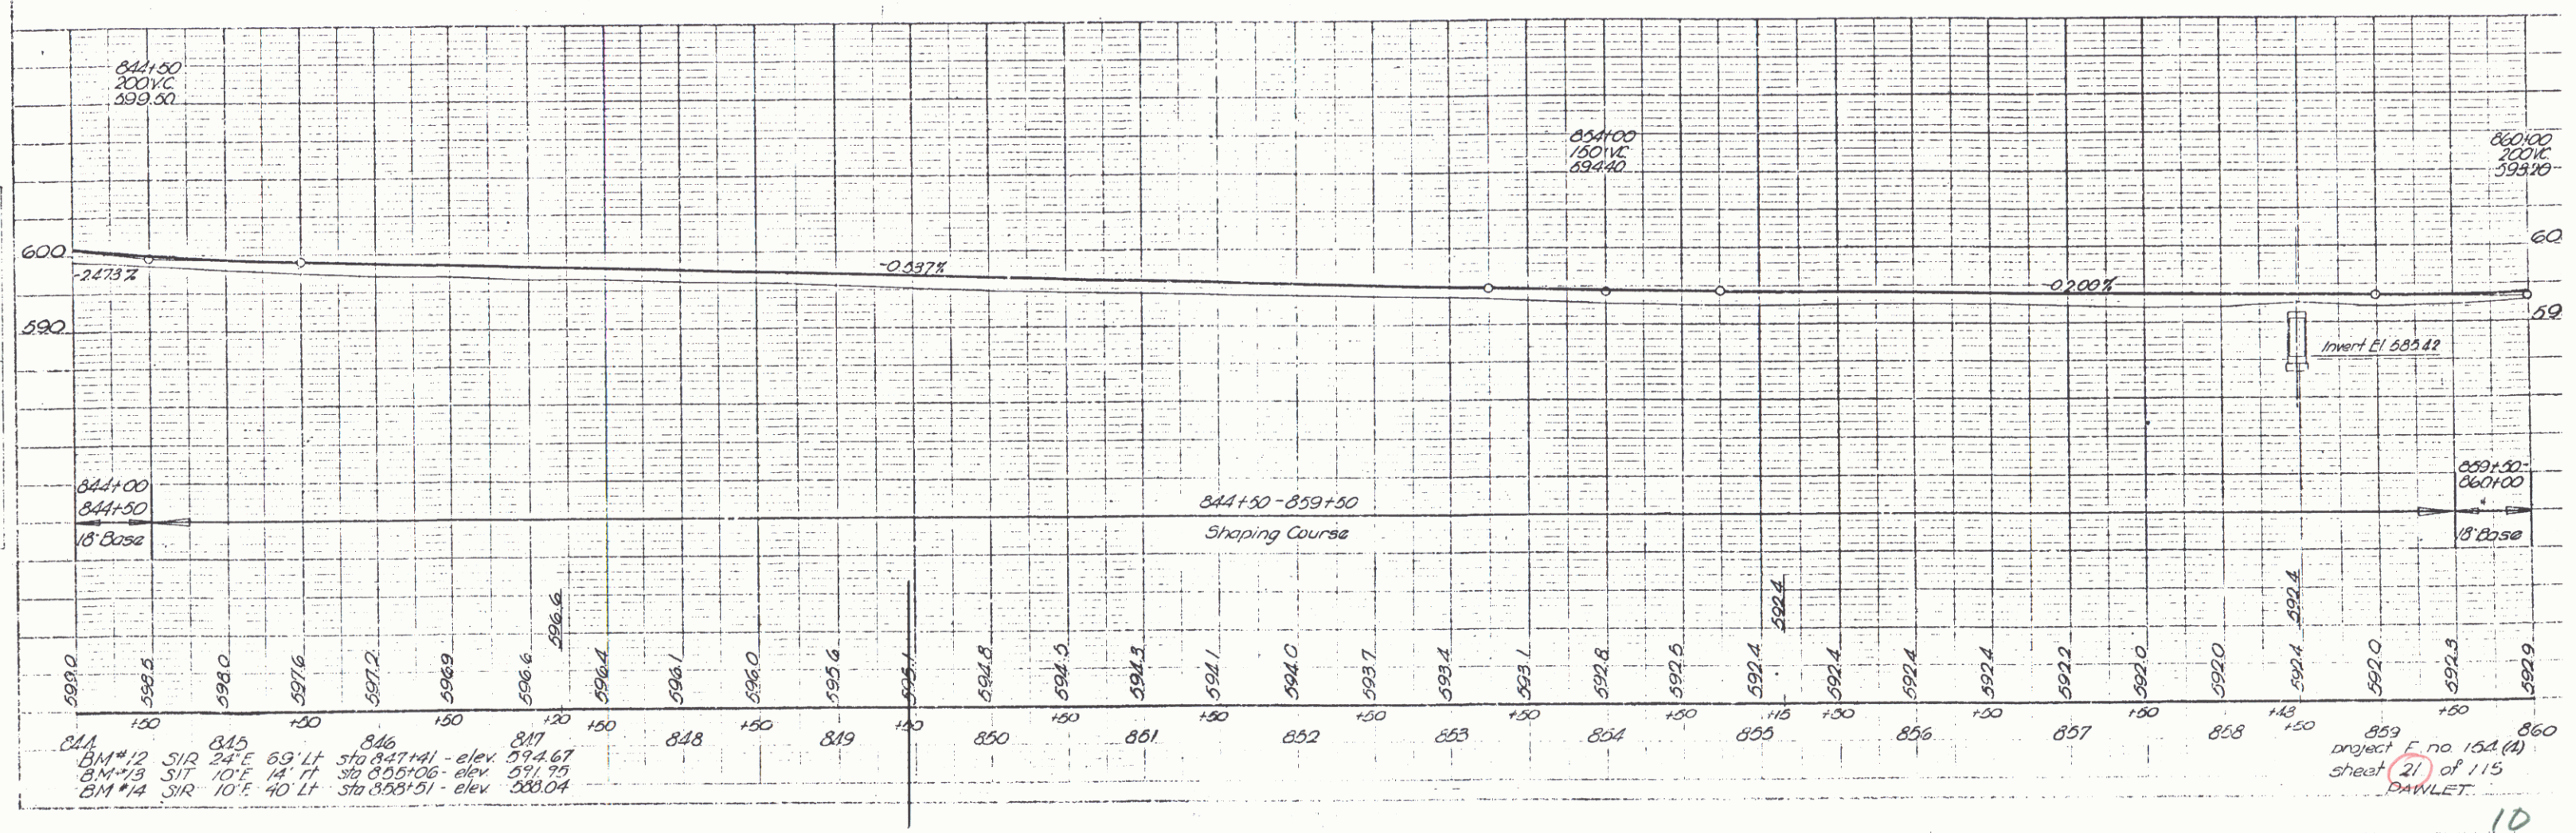


844+00
844+50
18' Base
845
846
847
848
849
850
851
852
853
854
855
856
857
858
859
860


859 project F no 154 (R)
sheet 21 of 115
FAWLET

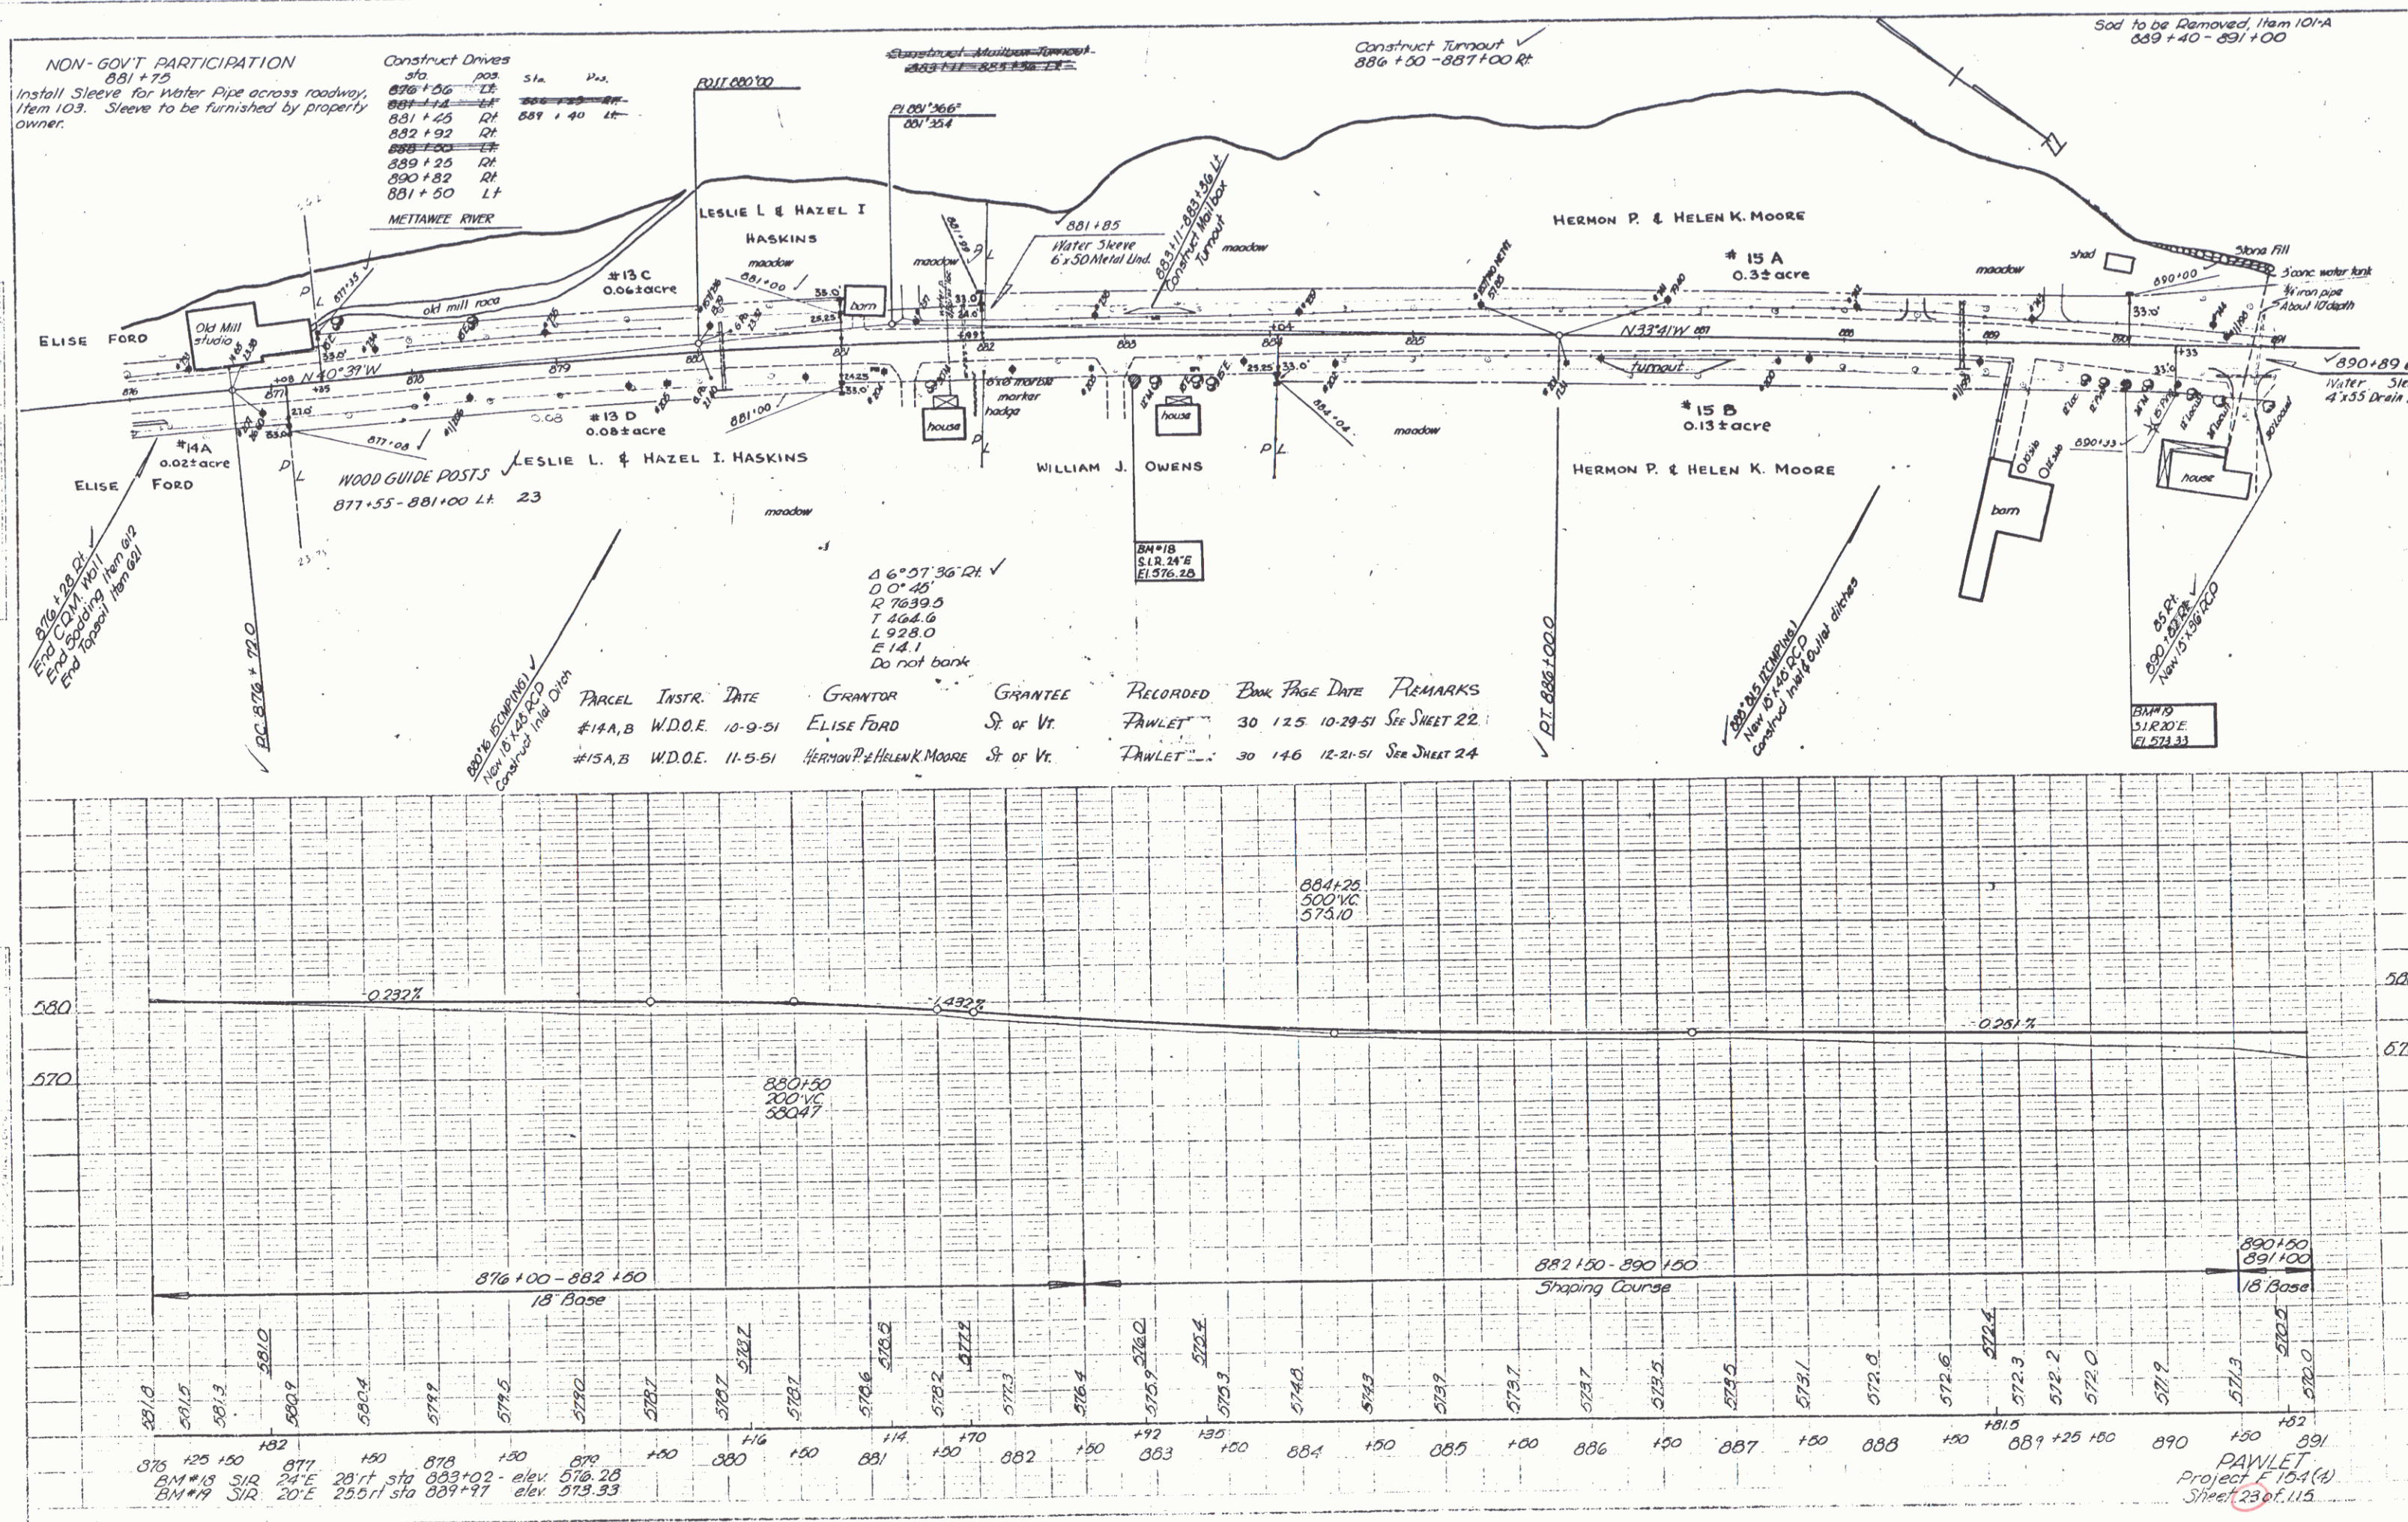


PLAN	DATE	BY
7-49	2097	2097
7-50	2097	2097

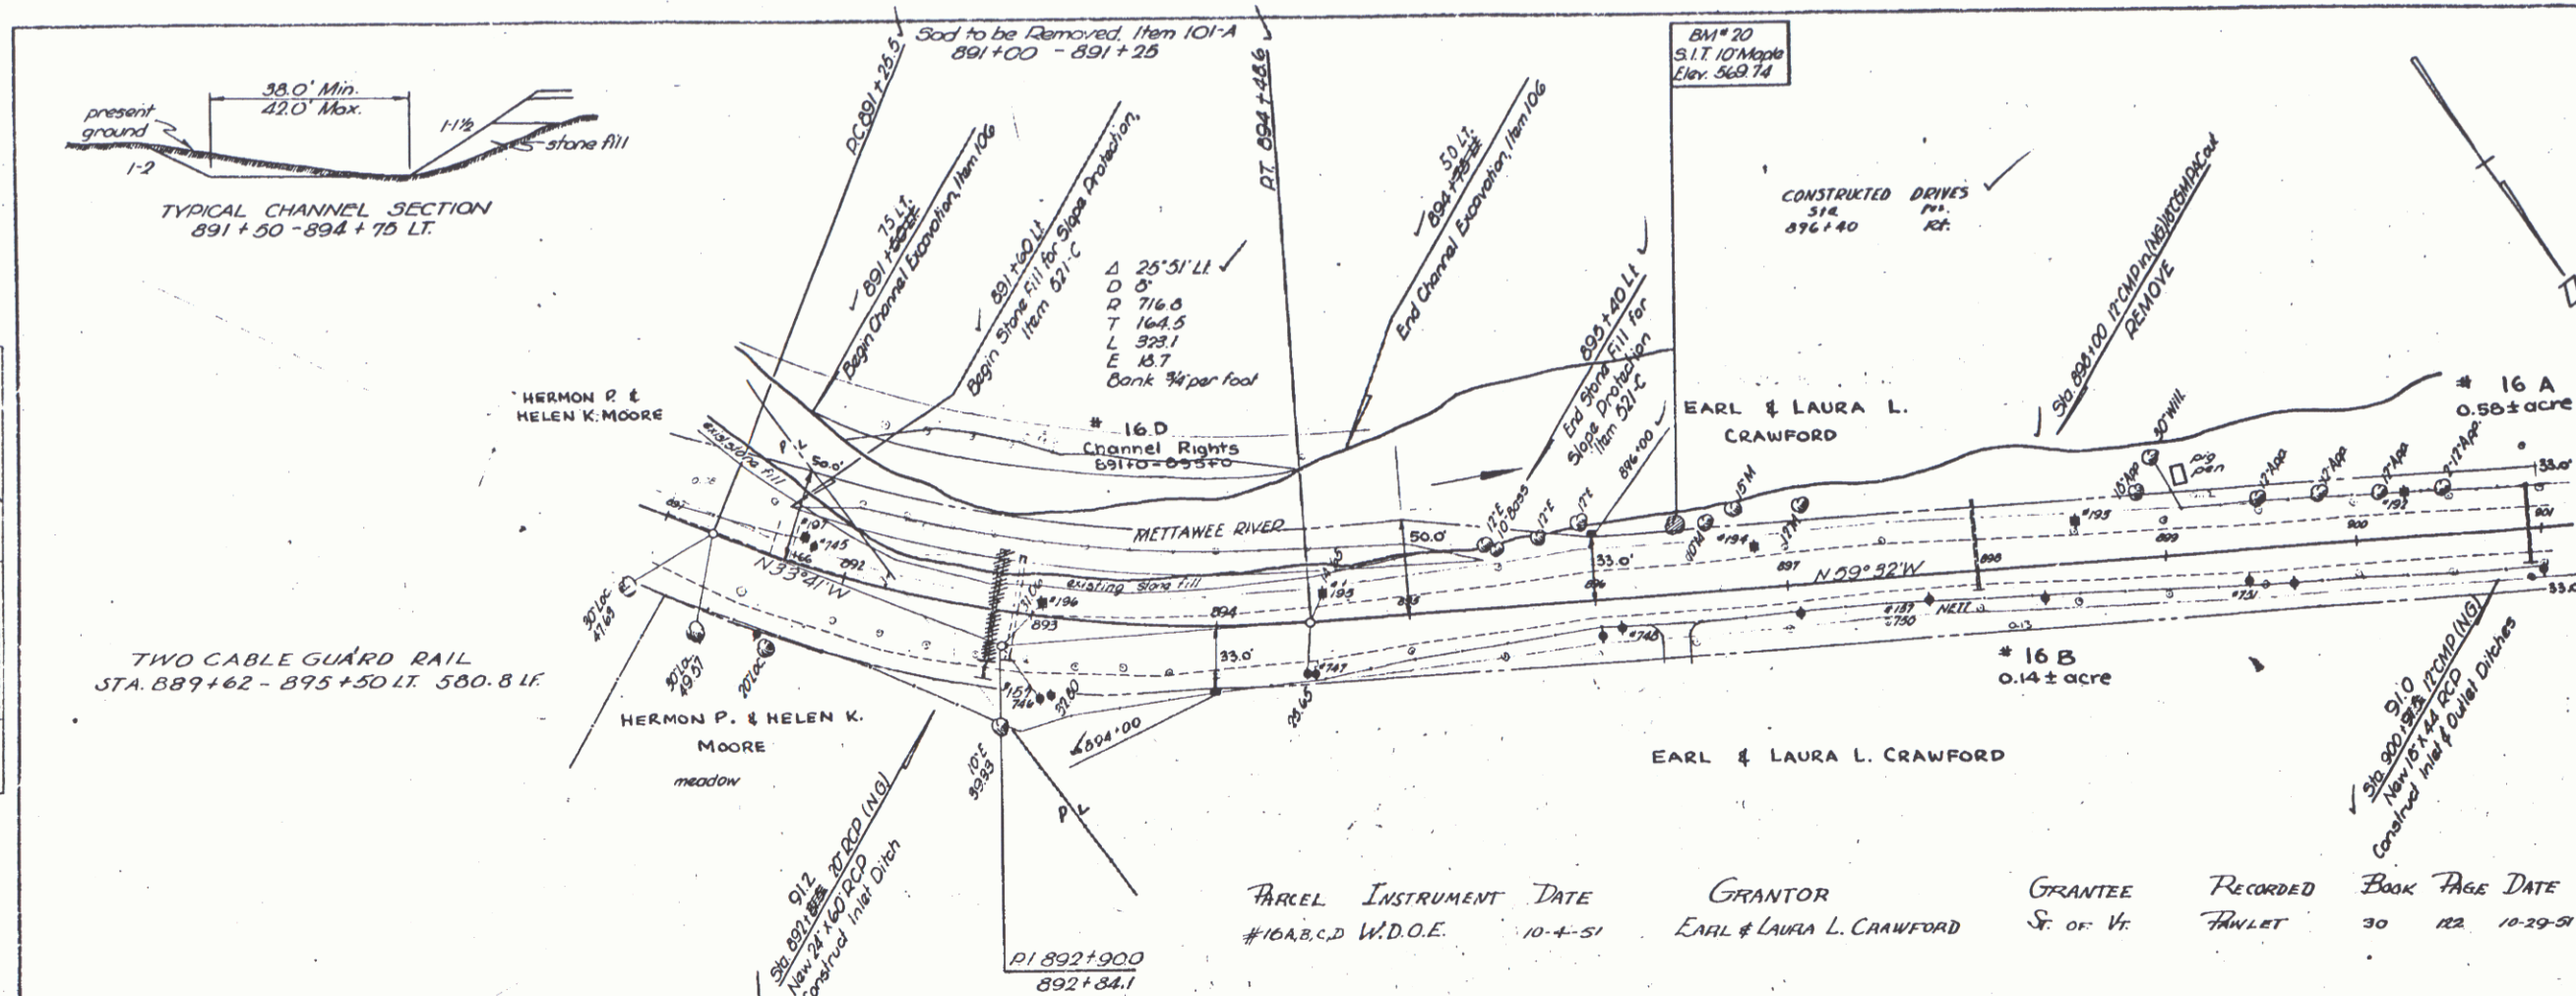

PROFILE	DATE	BY
7-49	2097	2097
7-50	2097	2097

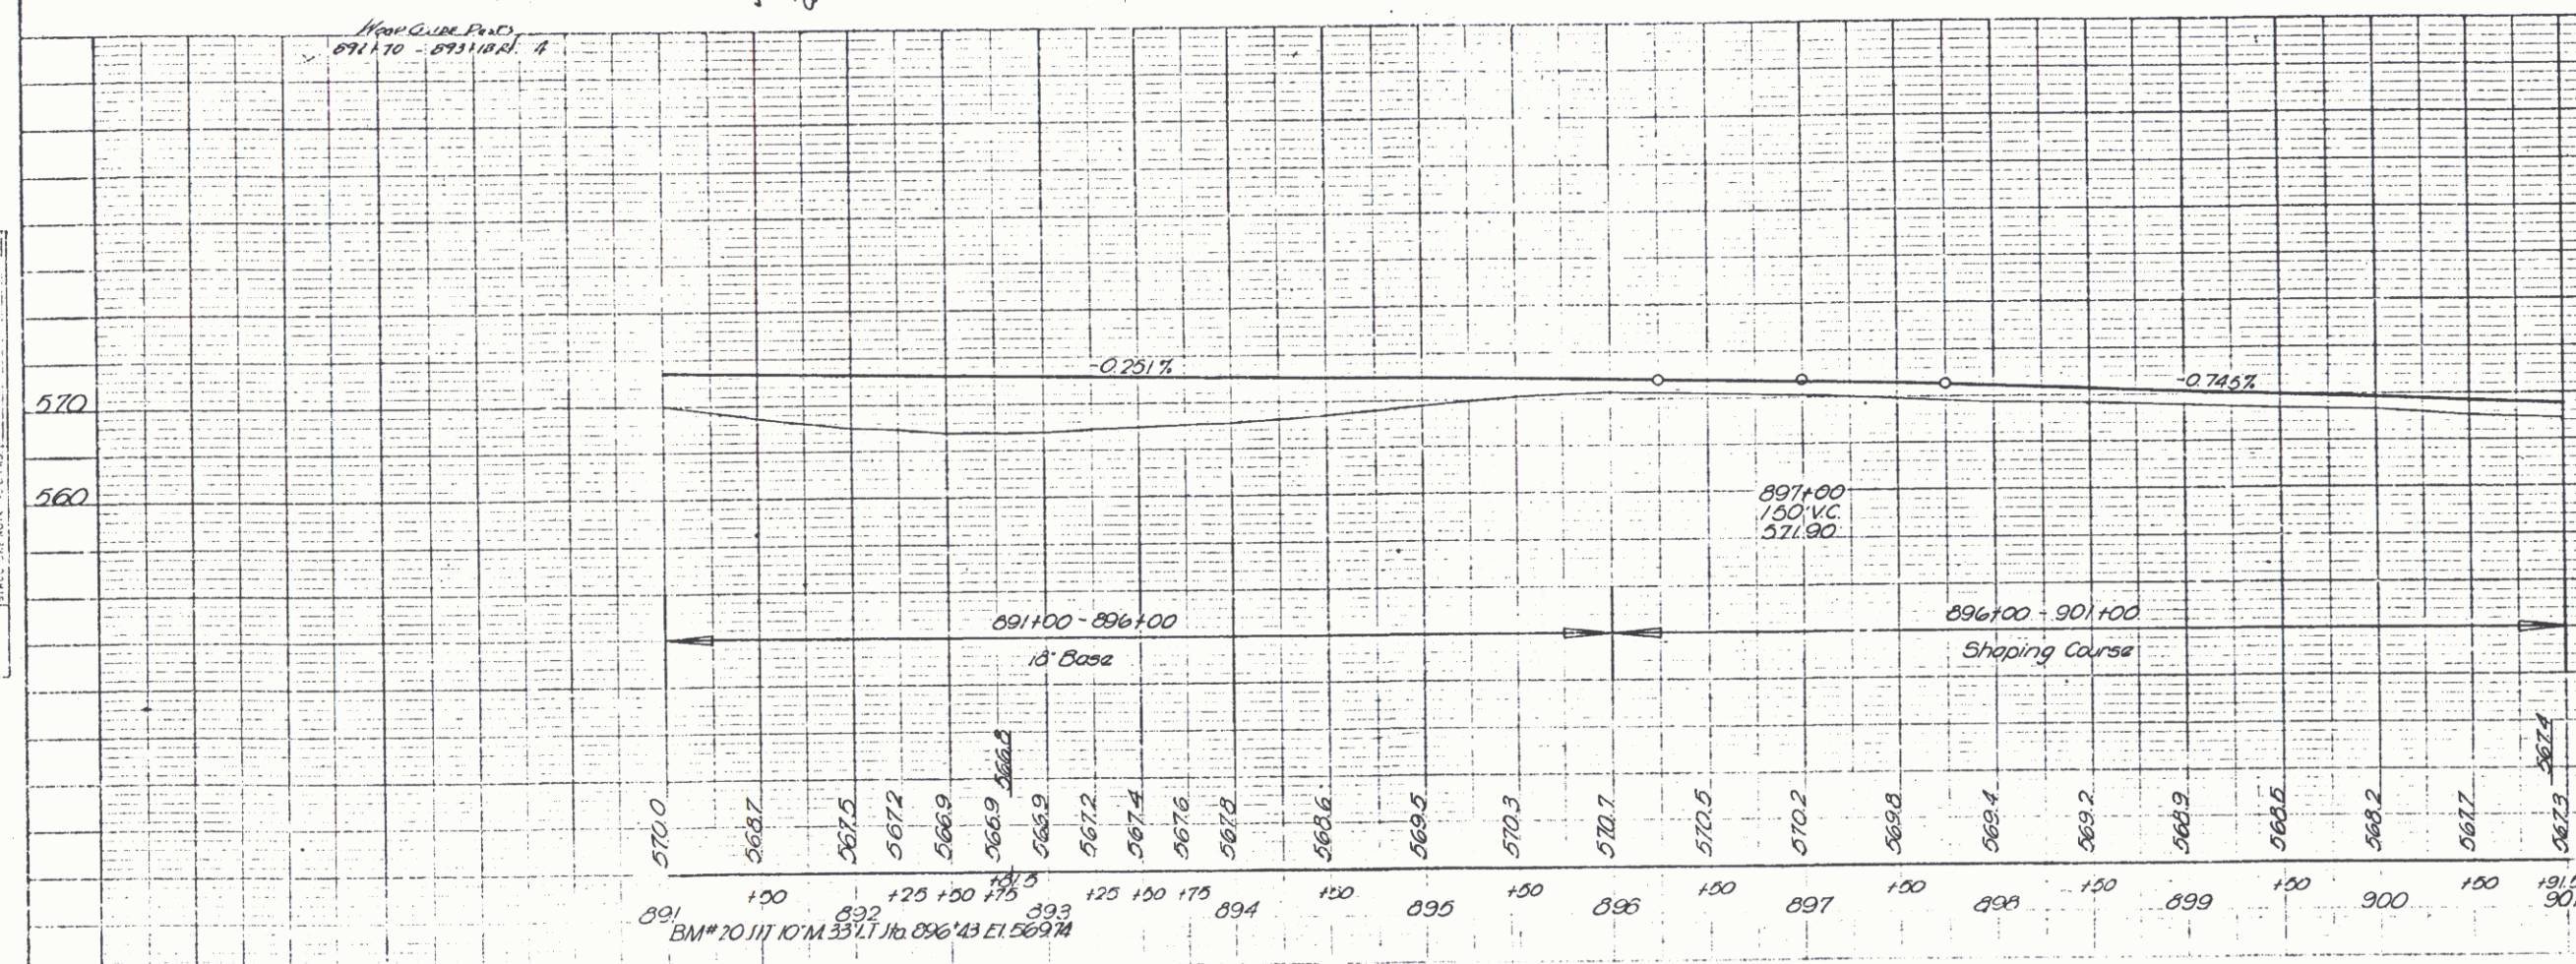




PAWLET
Sheet 24 of 115

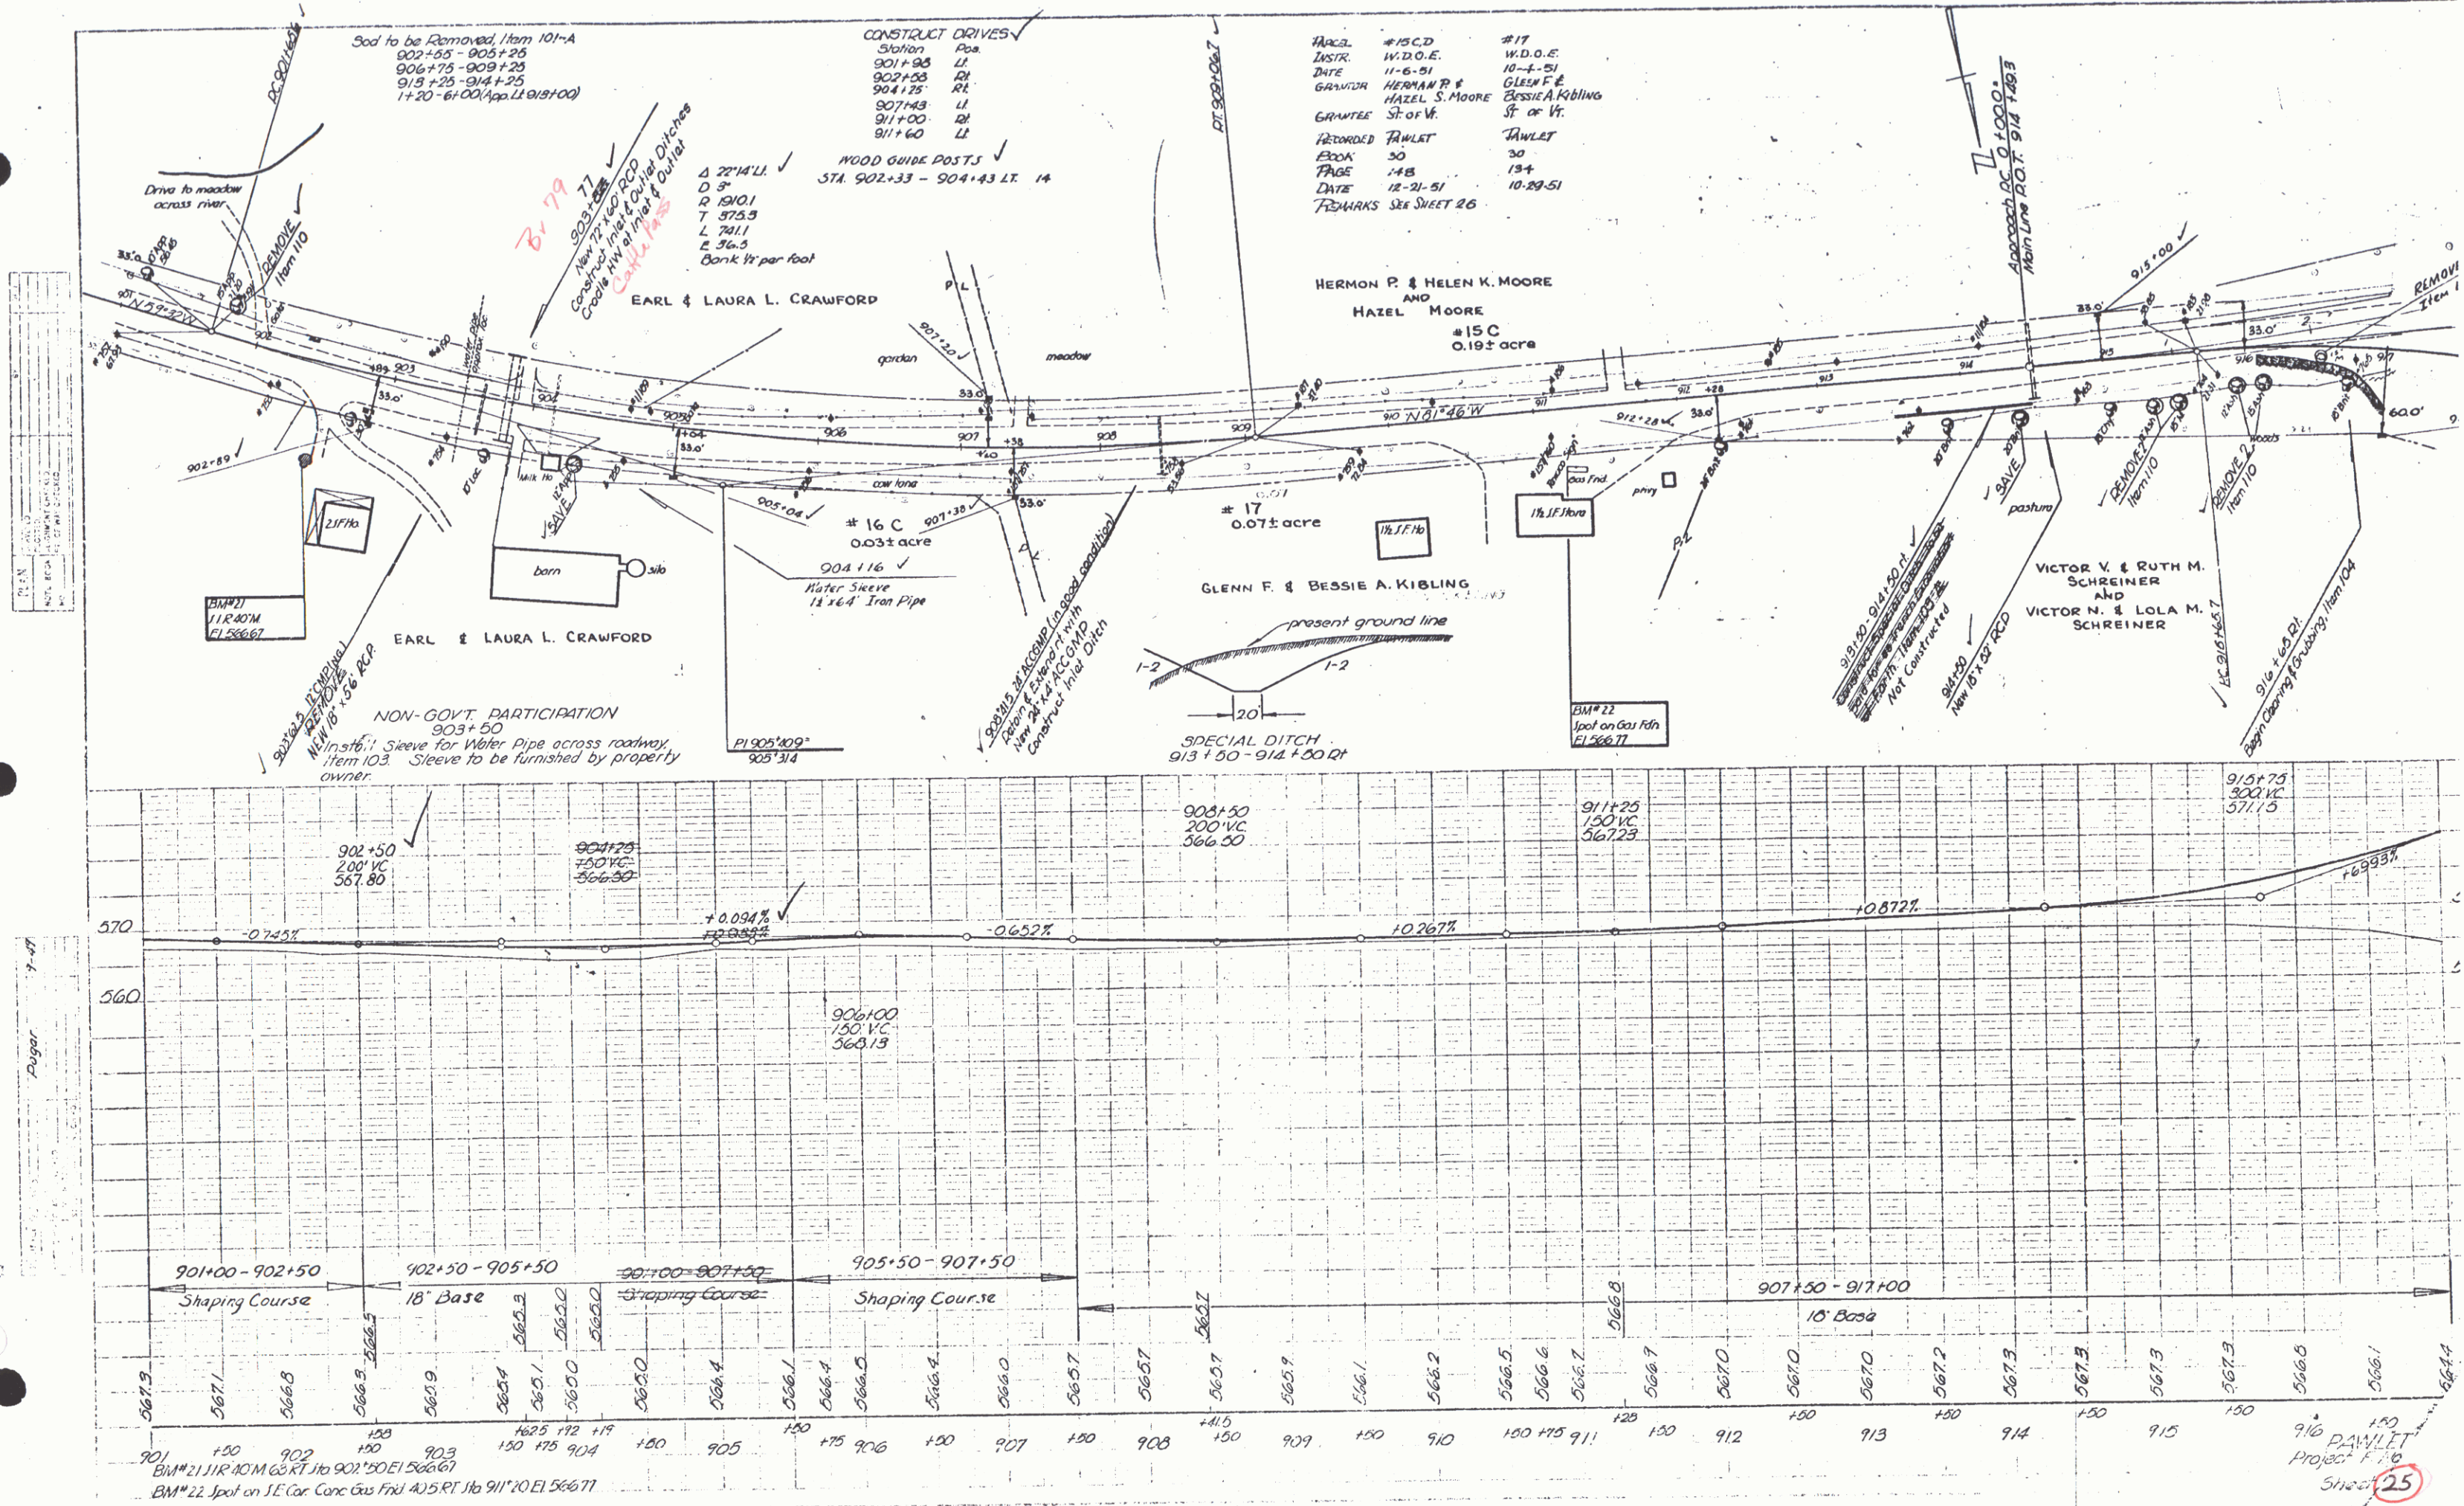


PLAN	DATE	BY	CHKD
PAWLET	11/80		
PROJECT			
NO.			
DATE			
BY			
CHKD			

Profile	DATE	BY	CHKD
PAWLET	11/80		
PROJECT			
NO.			
DATE			
BY			
CHKD			

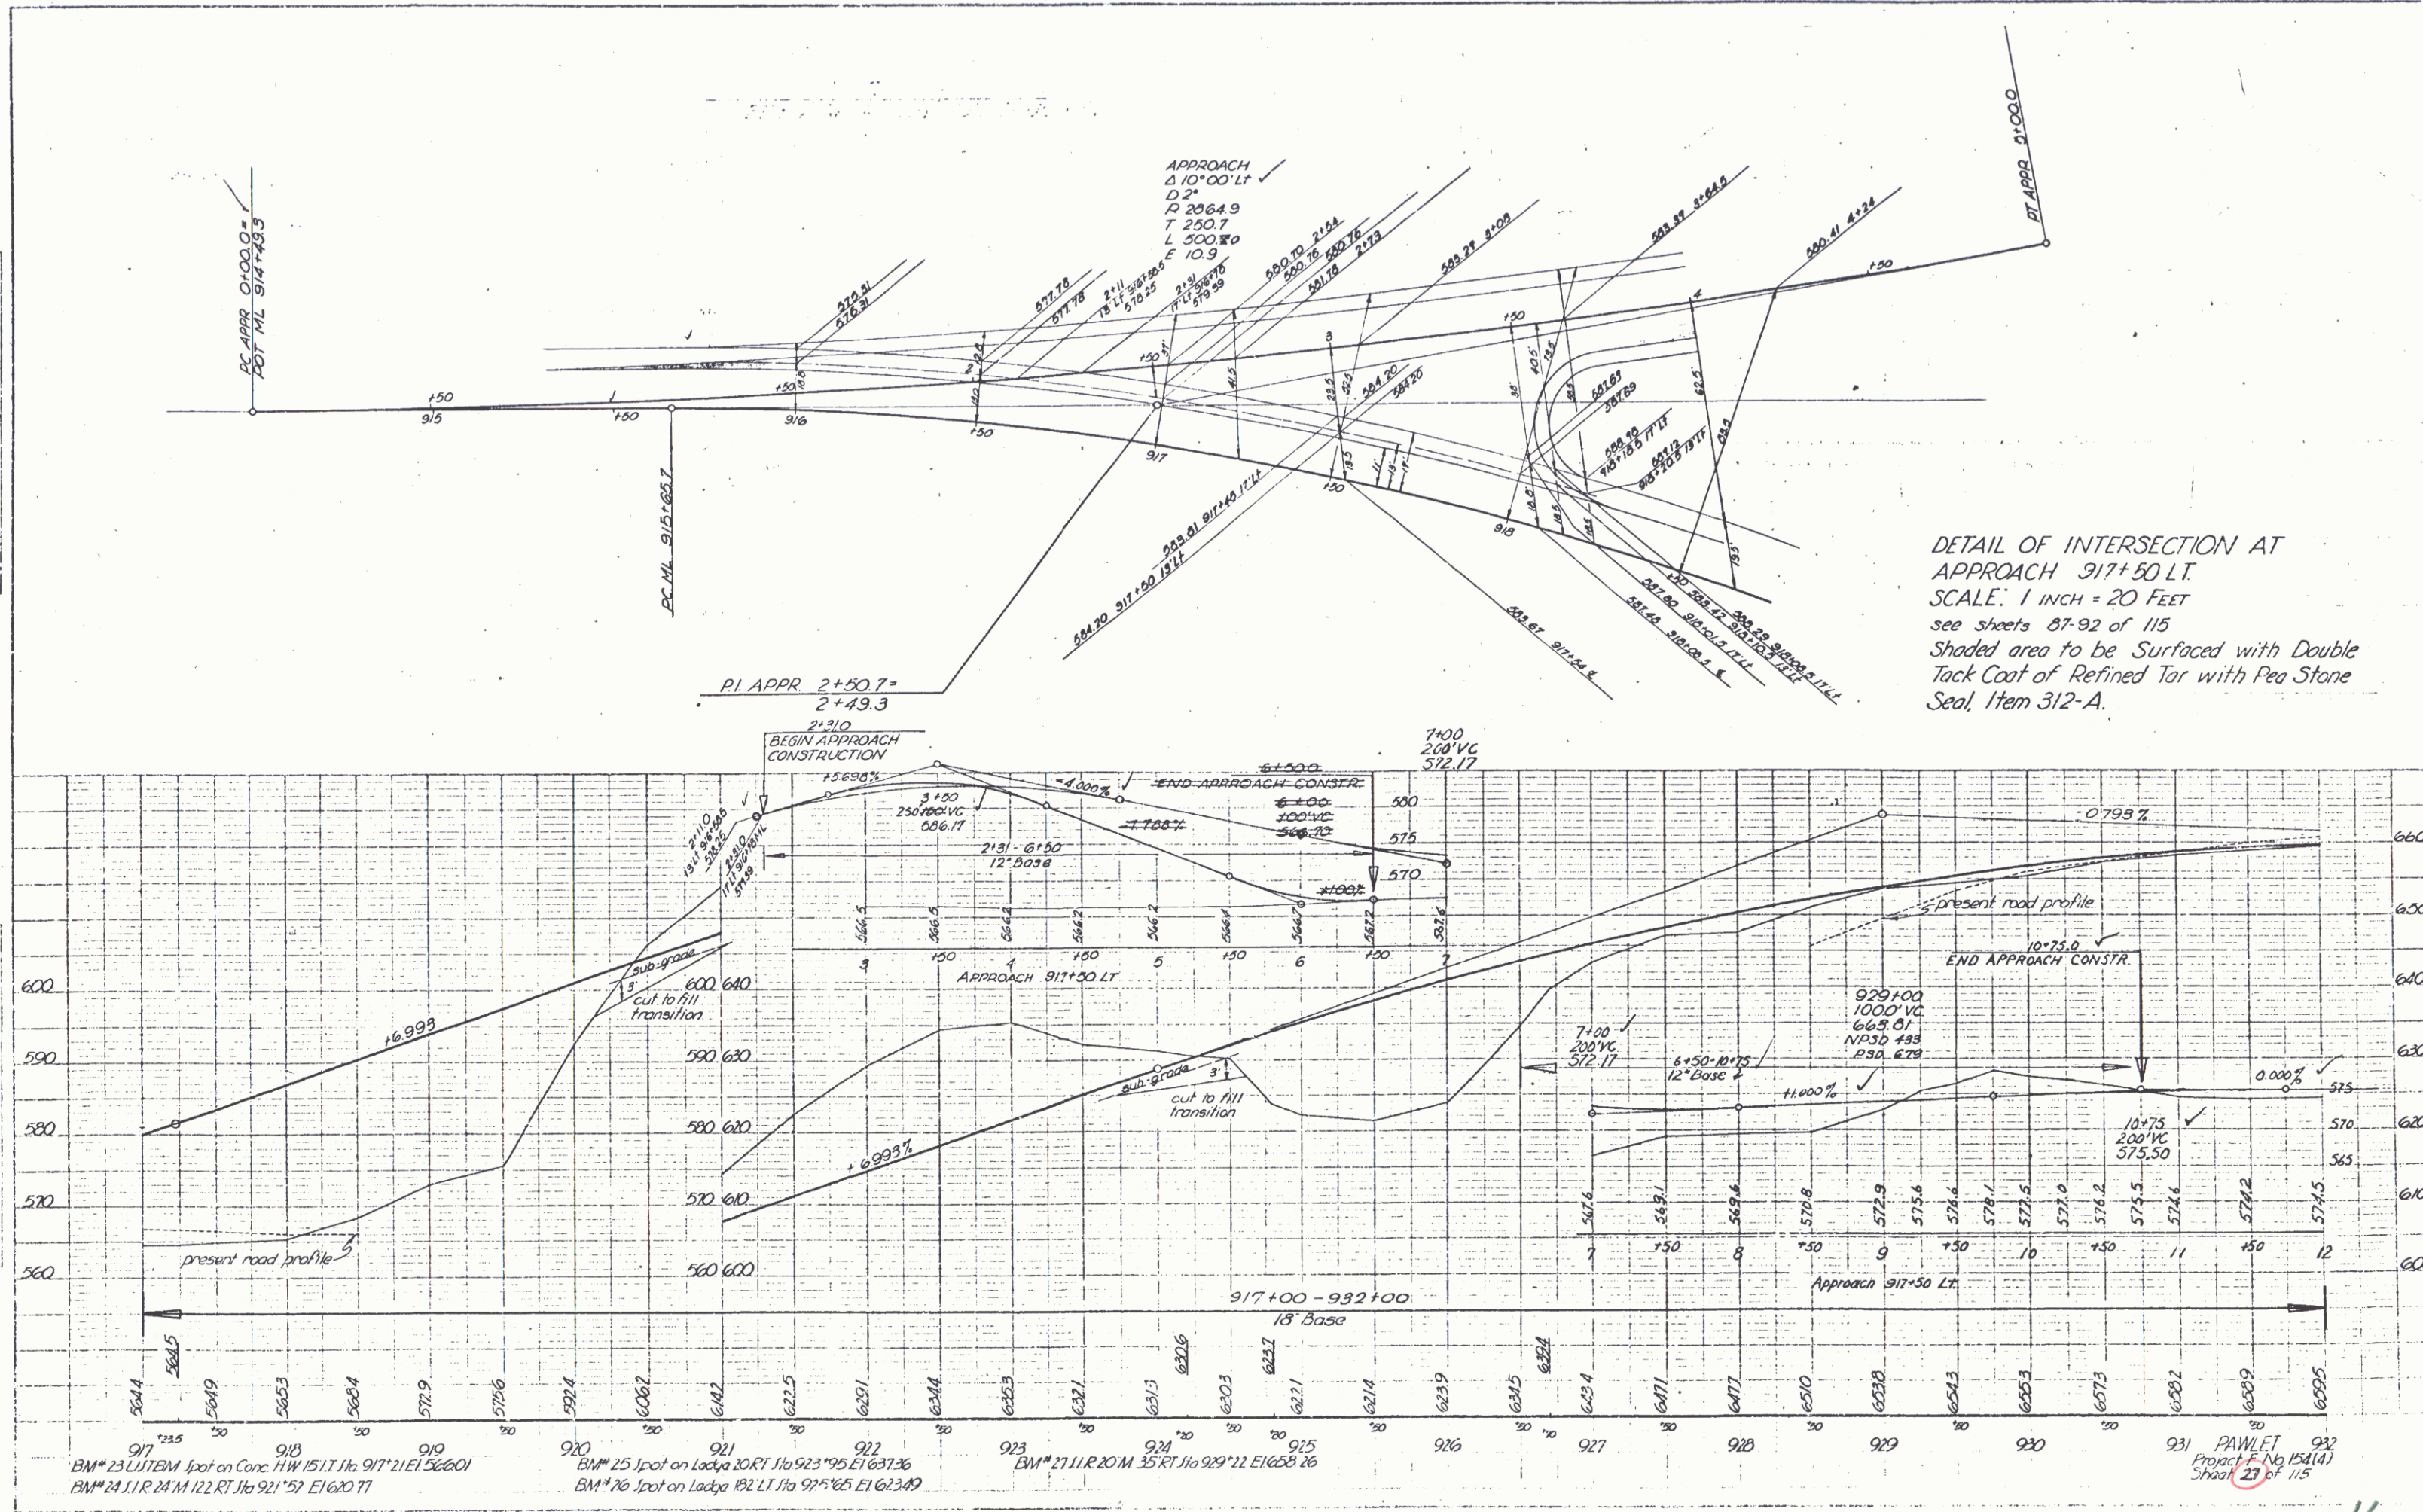


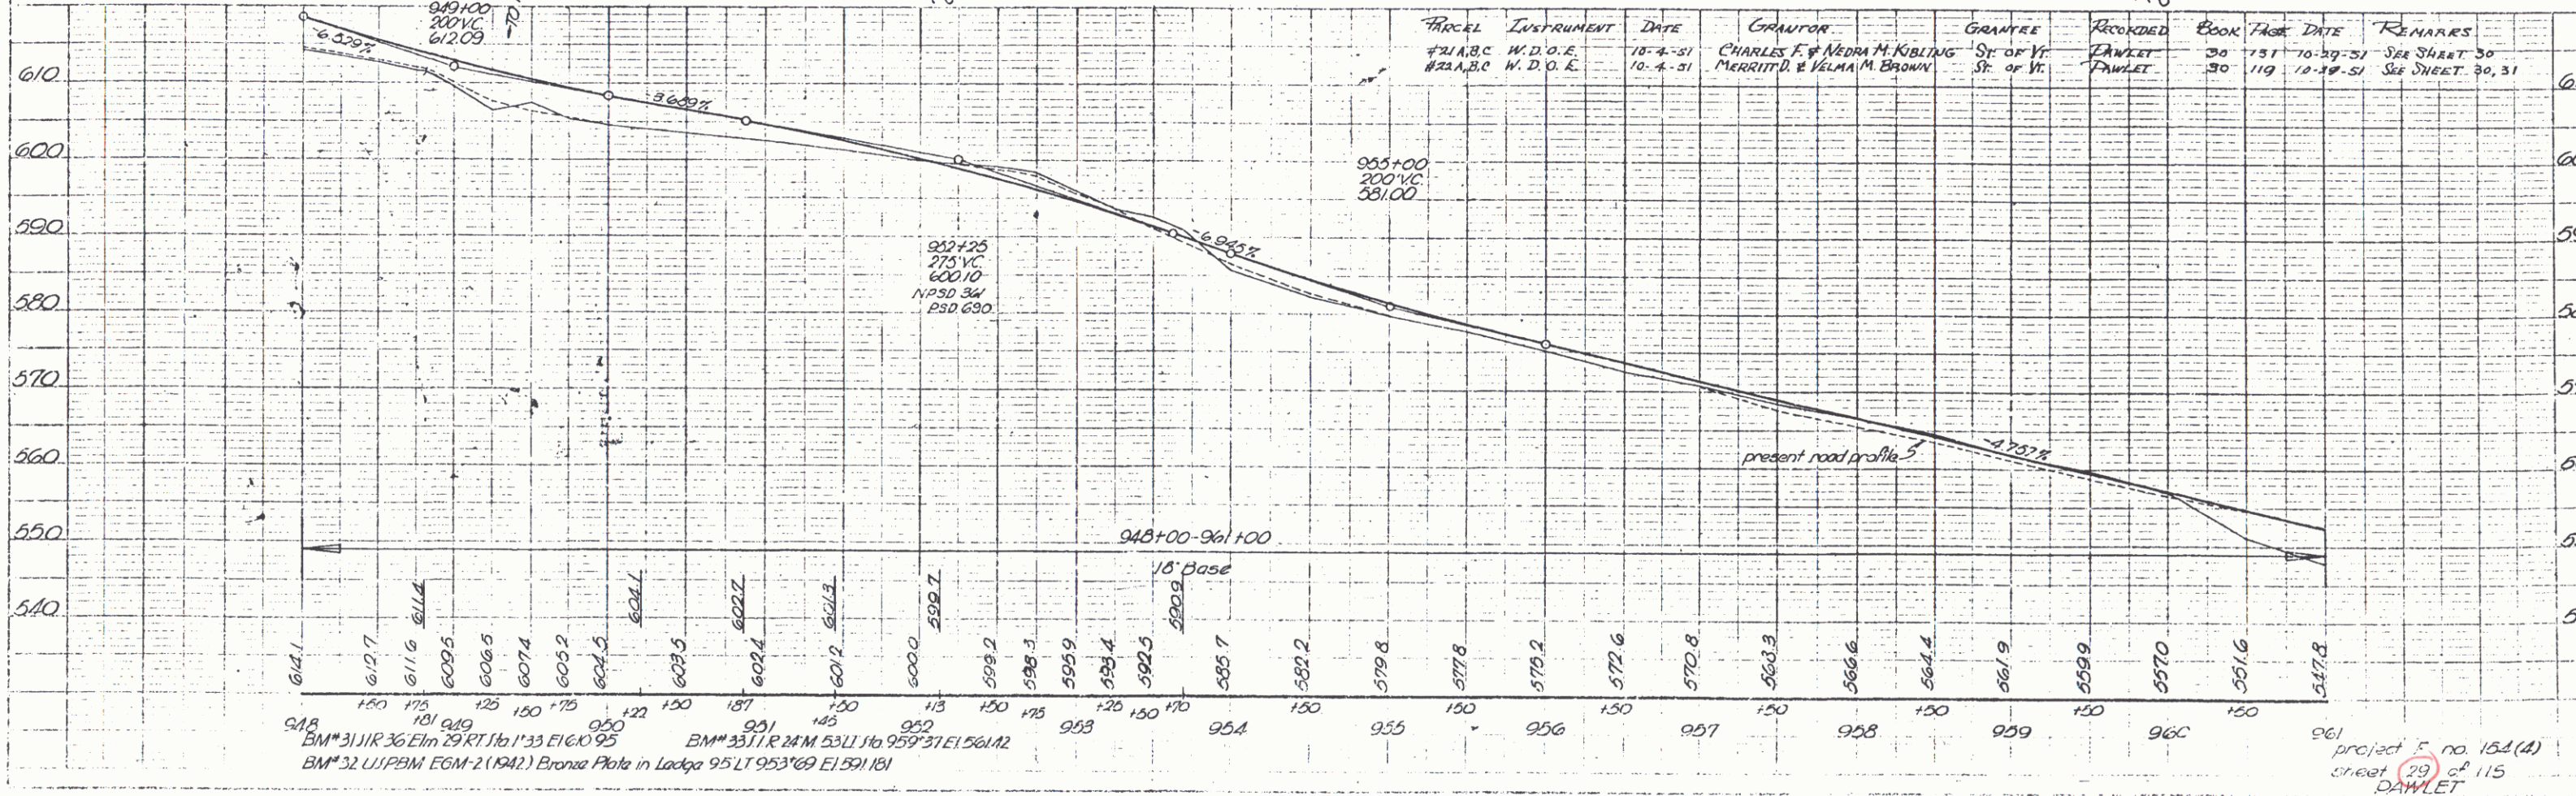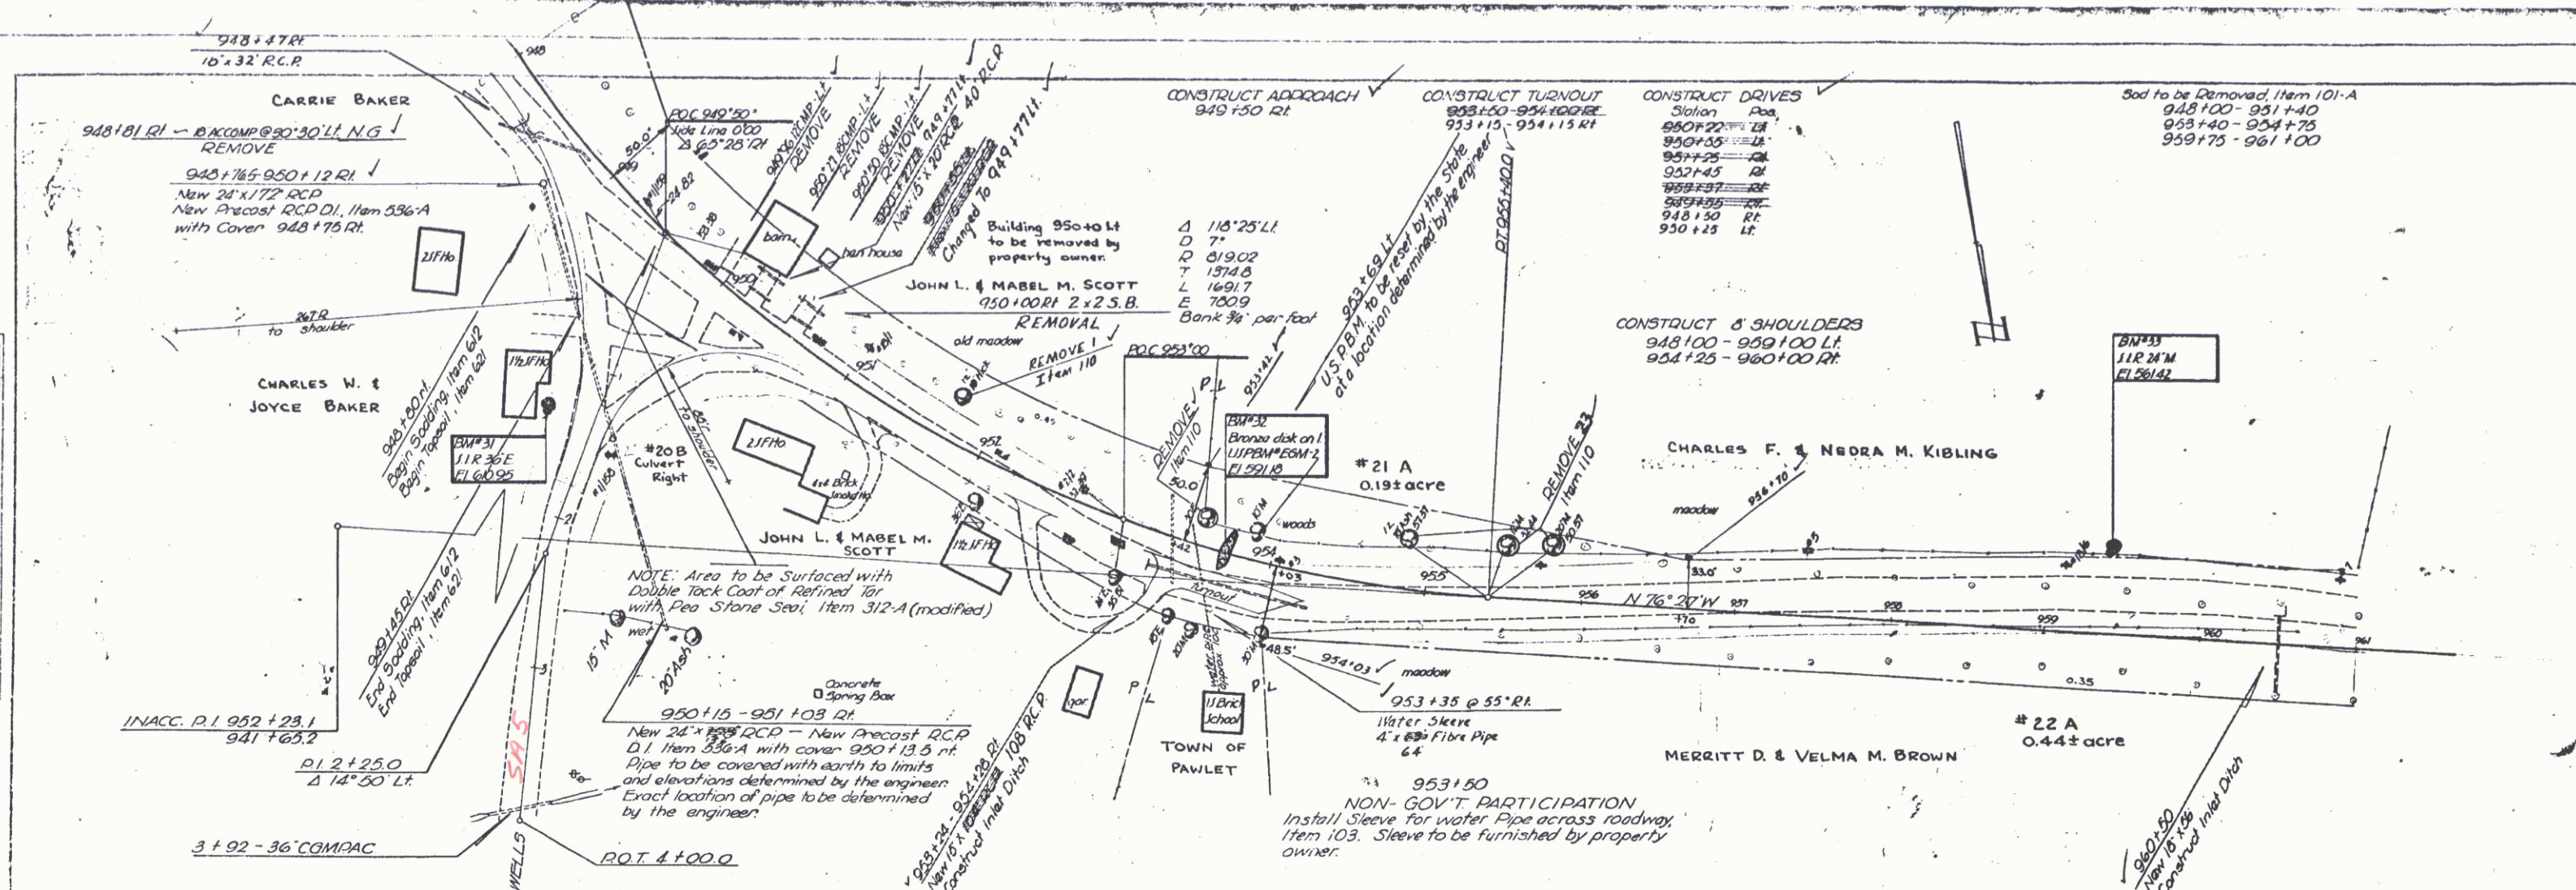



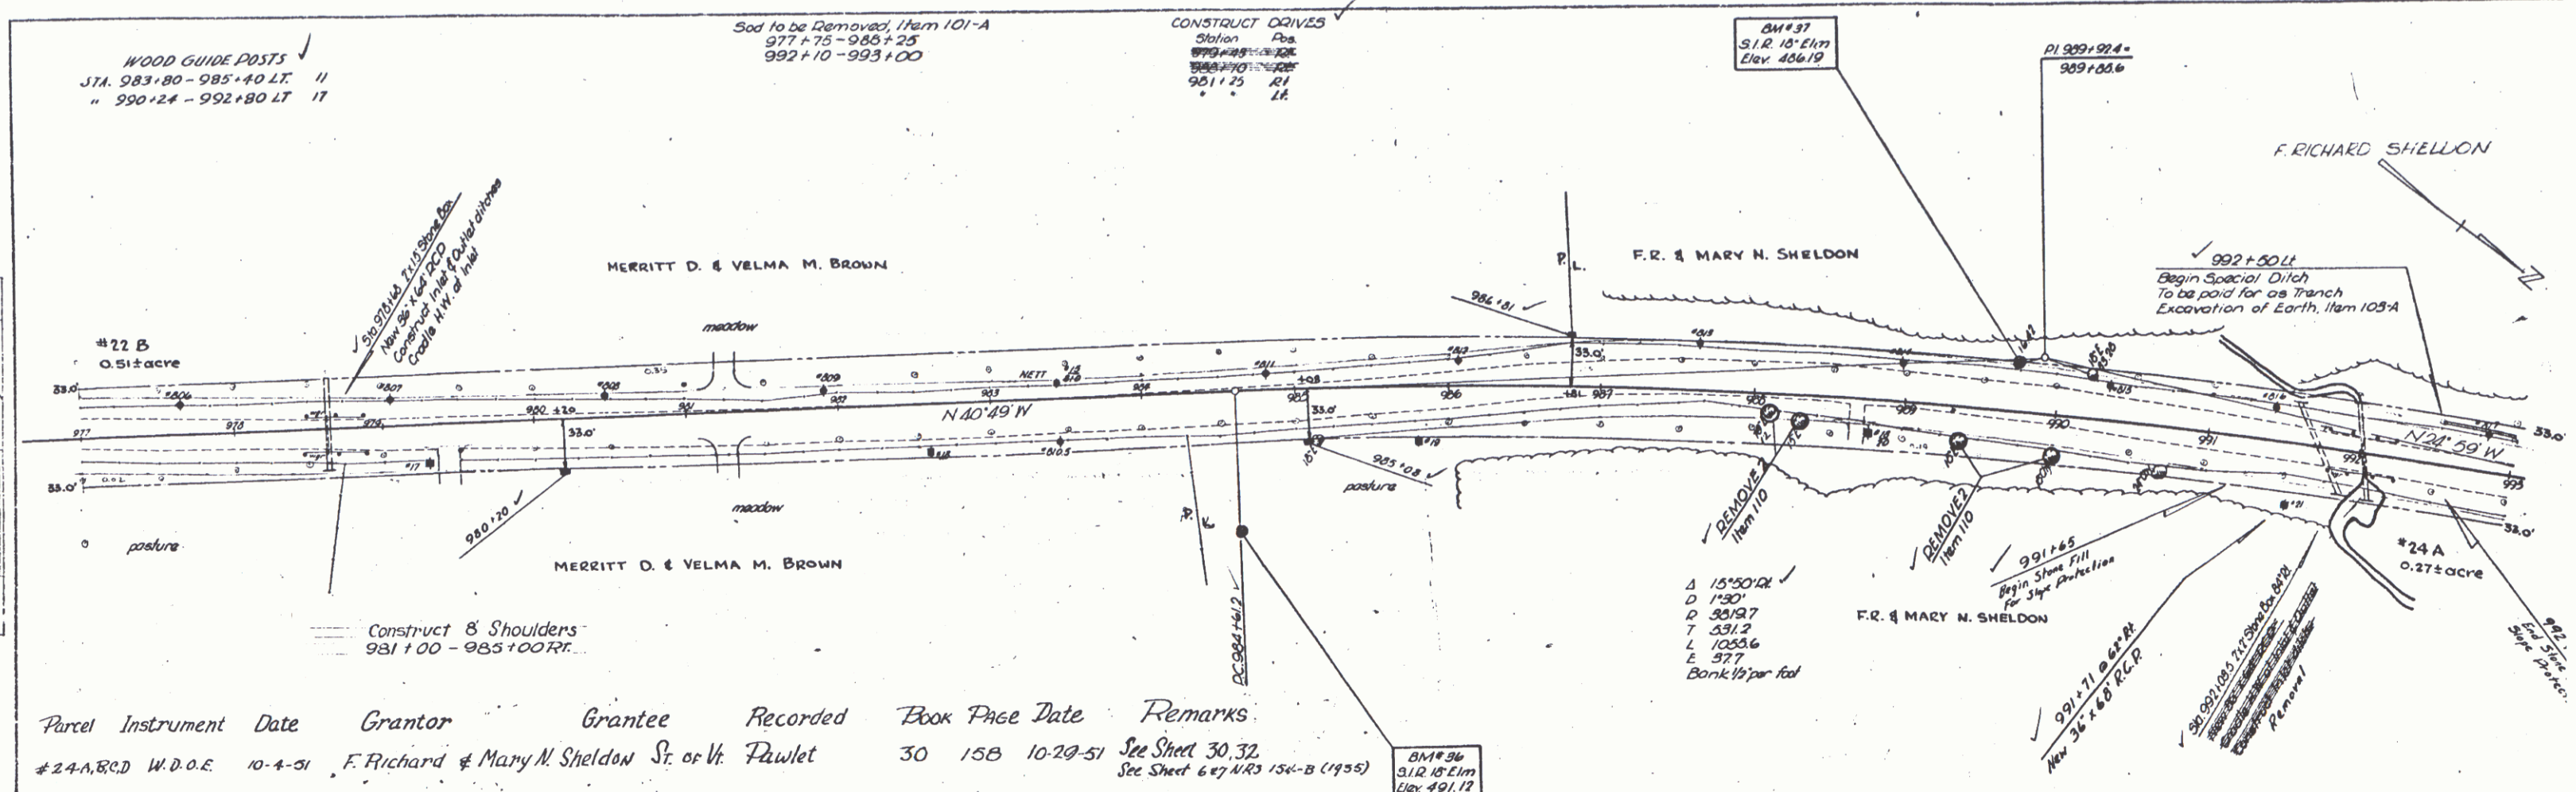


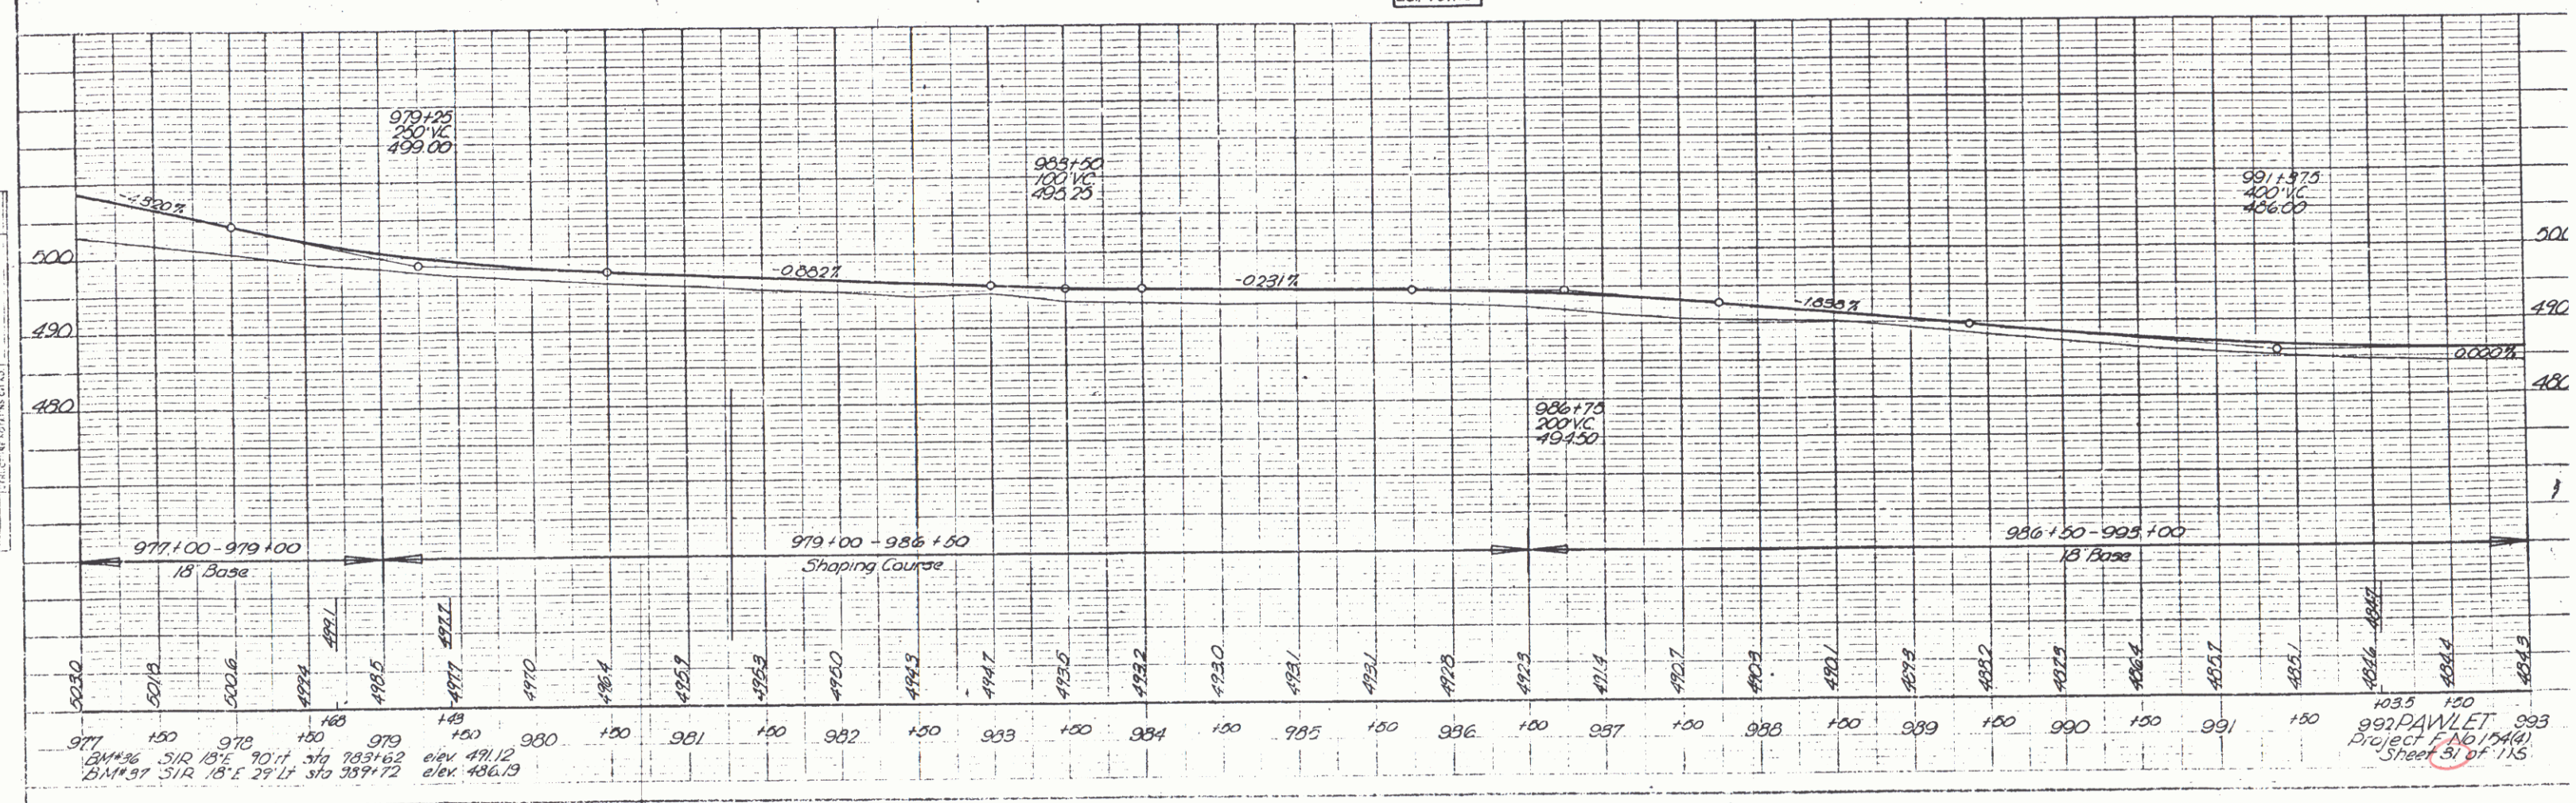

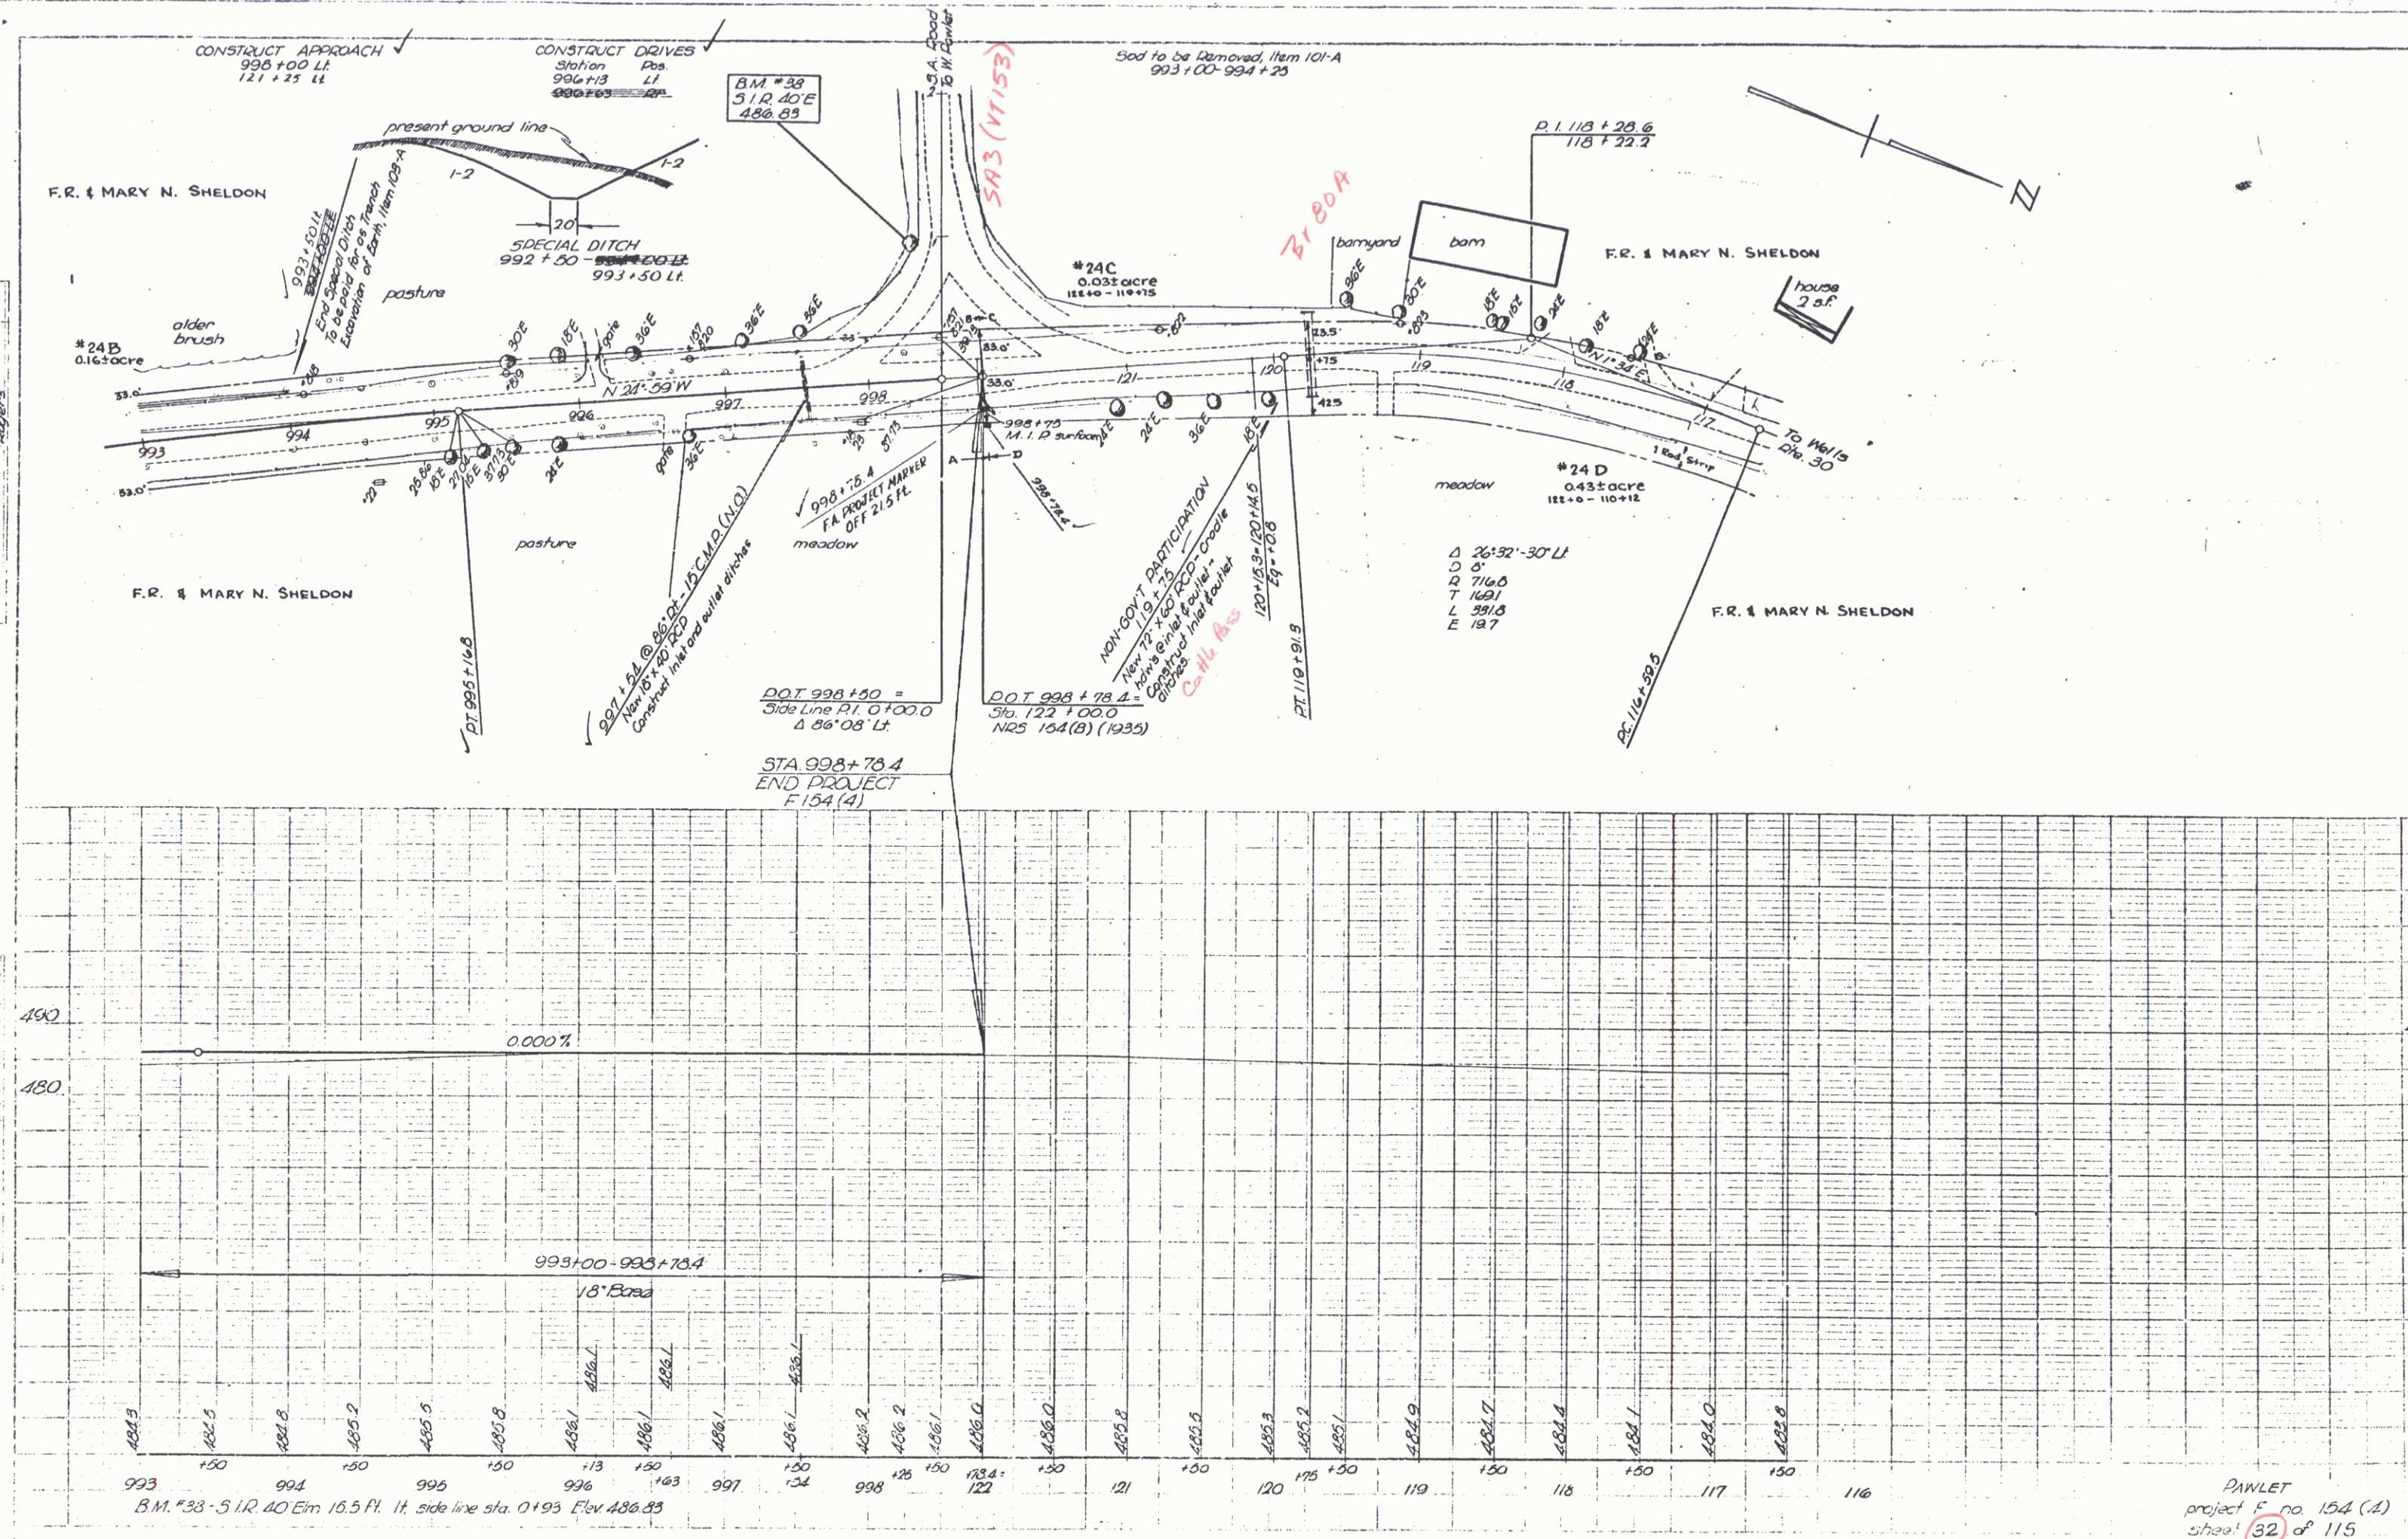

PAWLET
project F no. 154 (1)
sheet 32 of 115