


FED. ROAD DIST. NO.	STATE	STATE PROJ. NO.	FISCAL YEAR	SHEET NO.	TOTAL SHEETS
9	VI.	192 L		2	

Project S+192L
Begin Town Hubbardston
End Town Subbury
Pin 00R387
Date 01/01/1940

Towns of Hubbardton-Sudbury

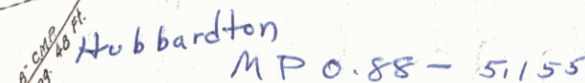

Sudbury MP 0.60 - 2.45


RIGHT-OF-WAY DIVISION

T O W N F I L E

PERPETUAL



Plc
Town of V430


(To Be Returned To R.O.W. Division)

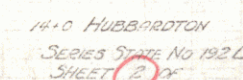

DIST. # 3 PLANS

FED. ROAD DIST. NO.	STATE	State PROJ. NO.	FISCAL YEAR	SHEET NO.	TOTAL SHEETS
9	VI.	192 L		3	

 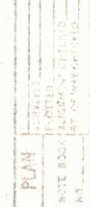

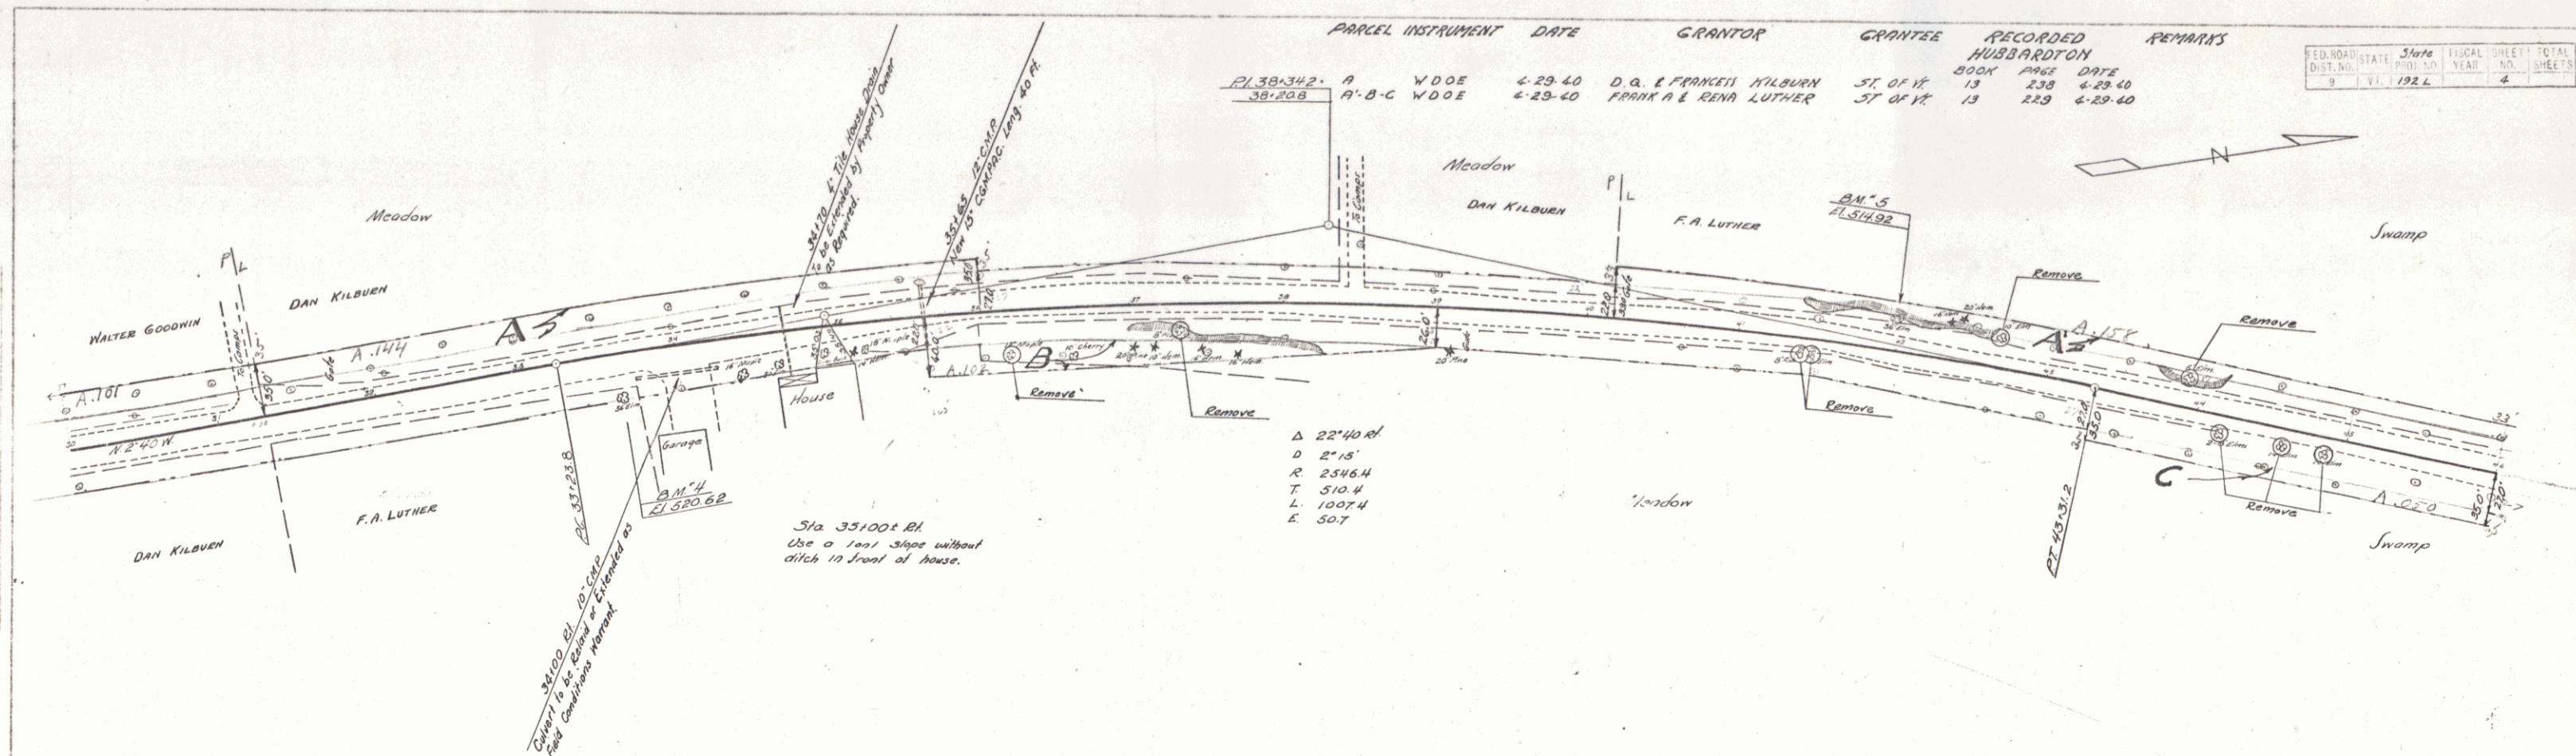


PARCEL	INSTRUMENT	DATE	GRANTOR	GRANTEE	RECORDED	REMARKS

FED. ROAD DIST. NO.	STATE	PROJ. NO.	YEAR	SHEET NO.	TOTAL SHEETS
9	W.V.	192 L		4	

Δ 22'40" R




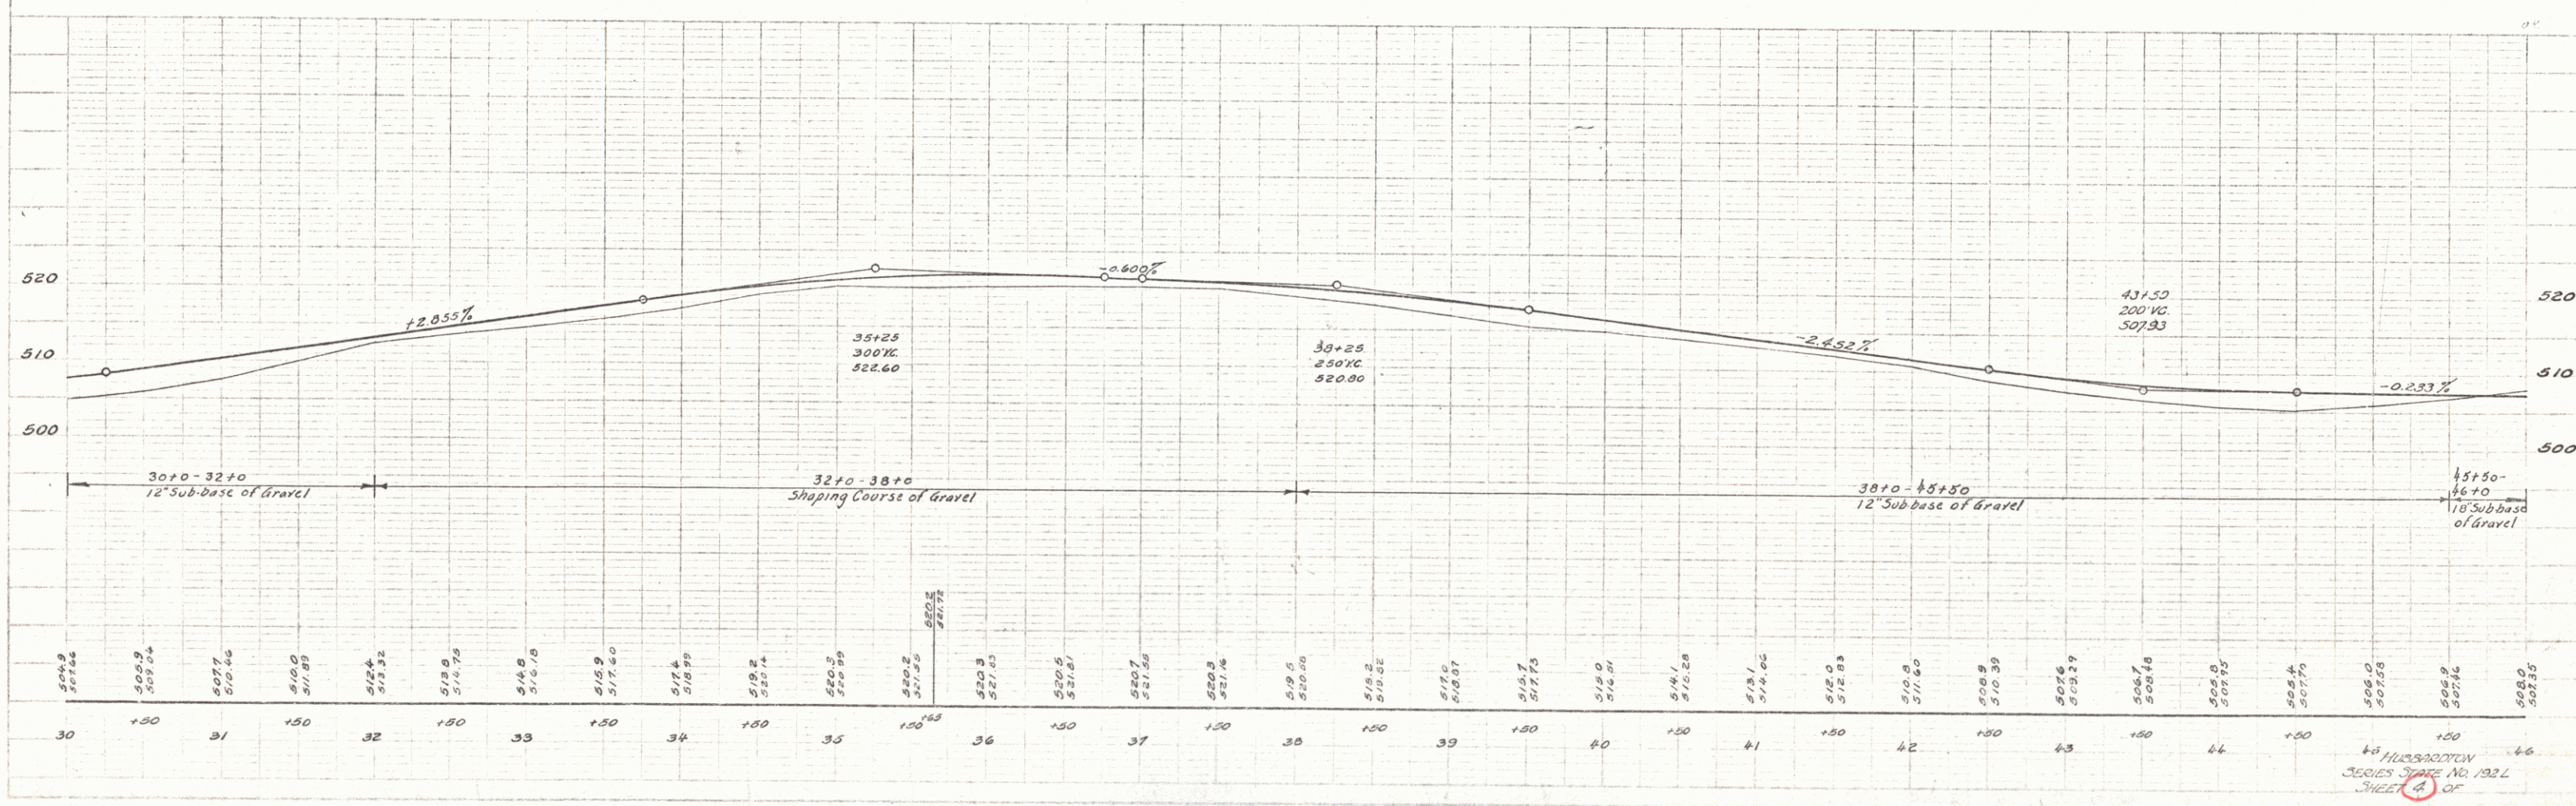

43 HUBBARDTON
 SHEET 4 OF 4

PARCEL	INSTRUMENT	DATE	GRANTOR	GRANTEE	RECORDED	REMARKS
A	W.D.O.E.	4-29-40	FRANK A. LUTHER & RENA LUTHER	ST OF VT	BOOK 13 PAGE 229	DATE 4-29-40


FED. ROAD DIST. NO.	STATE	SECTION	FISCAL YEAR	SHEET NO.	TOTAL SHEETS
9	VT.	192 L		5	

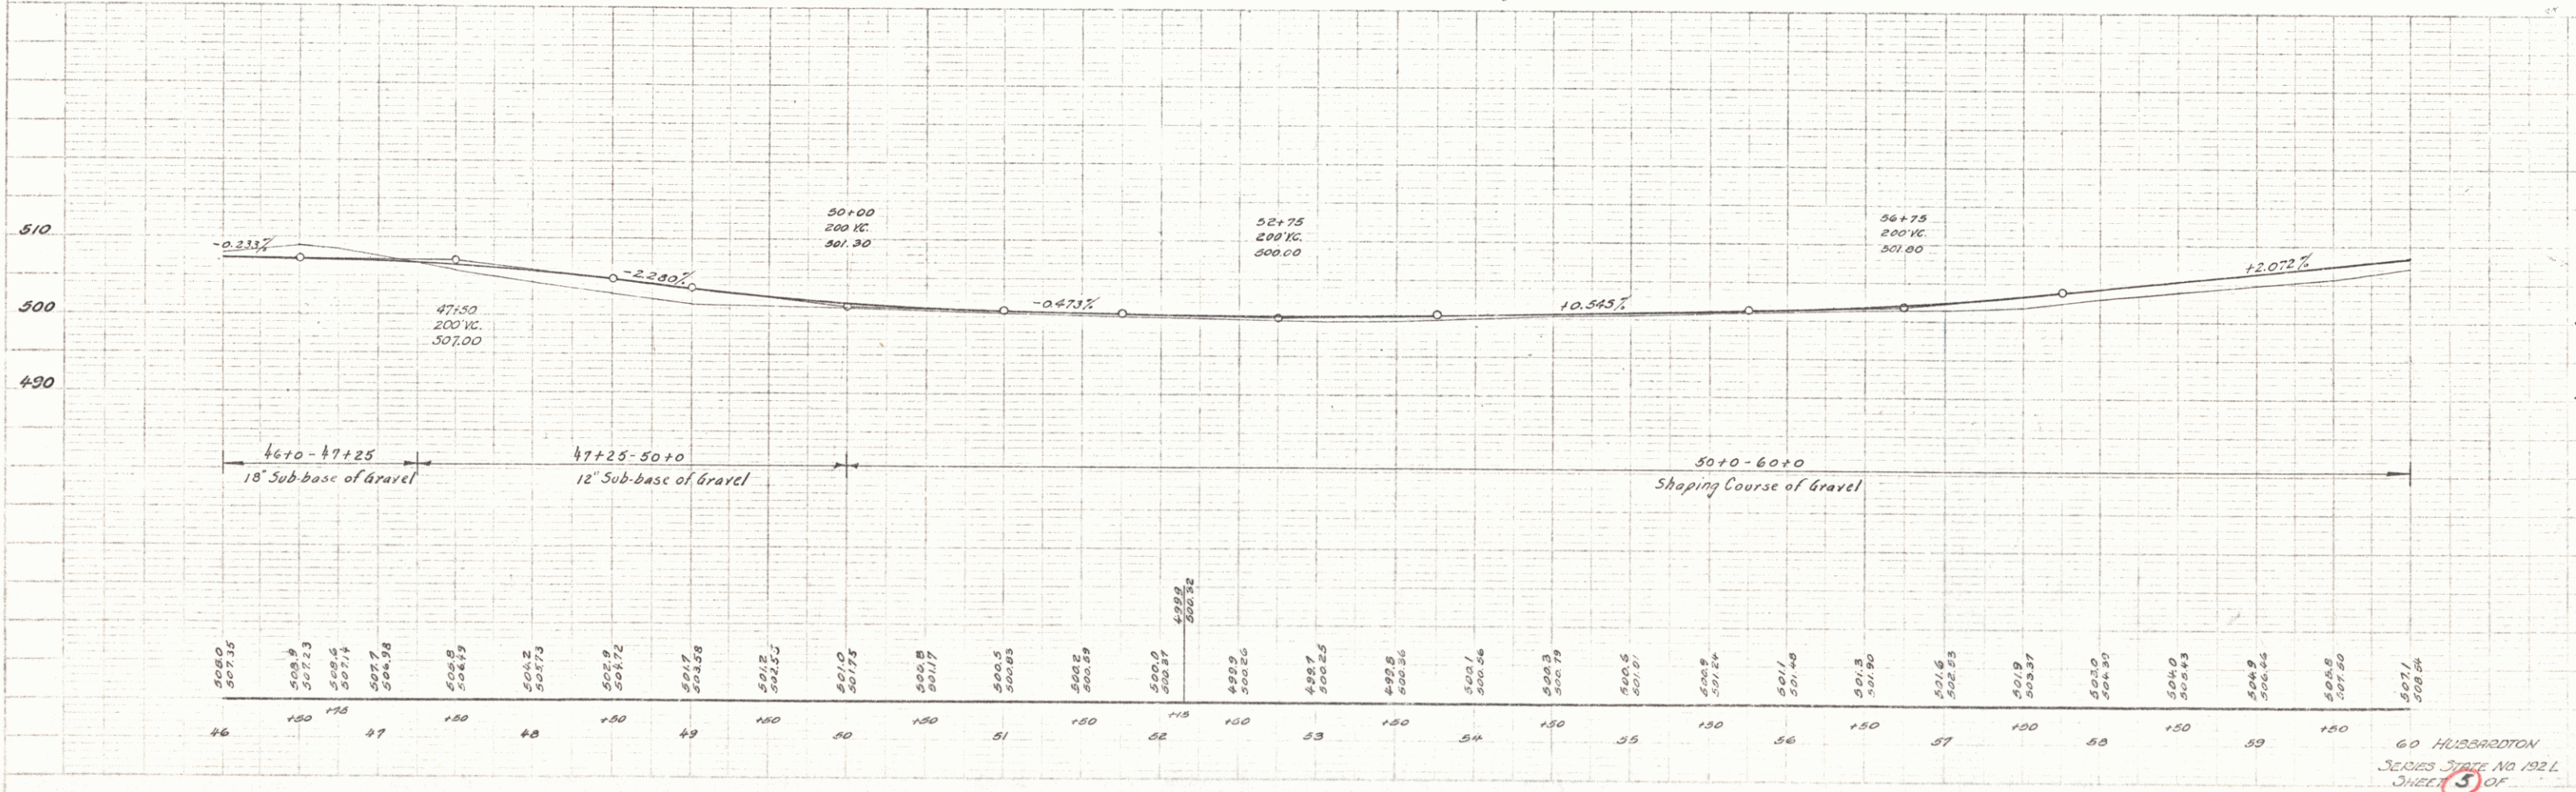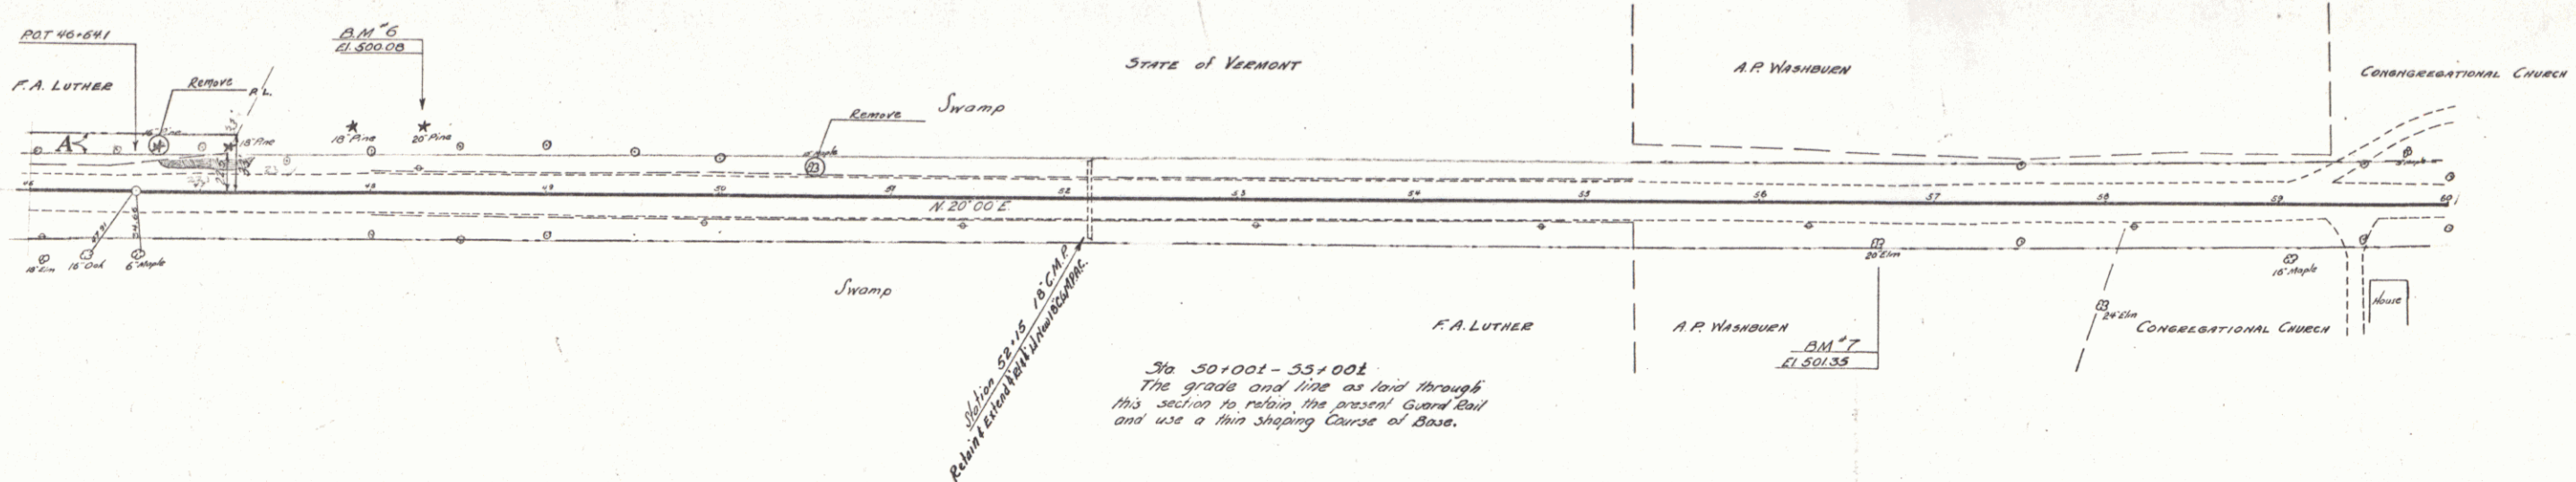


60 HUBBARDTON
SERIES TYPE NO 192 L
SHEET 5 OF 5

PARCEL	INSTRUMENT	DATE	GRANTOR	GRANTEE	RECORDED	REMARKS
A-B	W.D.	4-26-40	A.P. WASHBURN	ST. OF VT.	BOOK 13 PAGE 234 DATE 4-29-40	

FED. ROAD DIST. NO.	STATE	SHEET NO.	TOTAL SHEETS
8	VT.	192 L	6

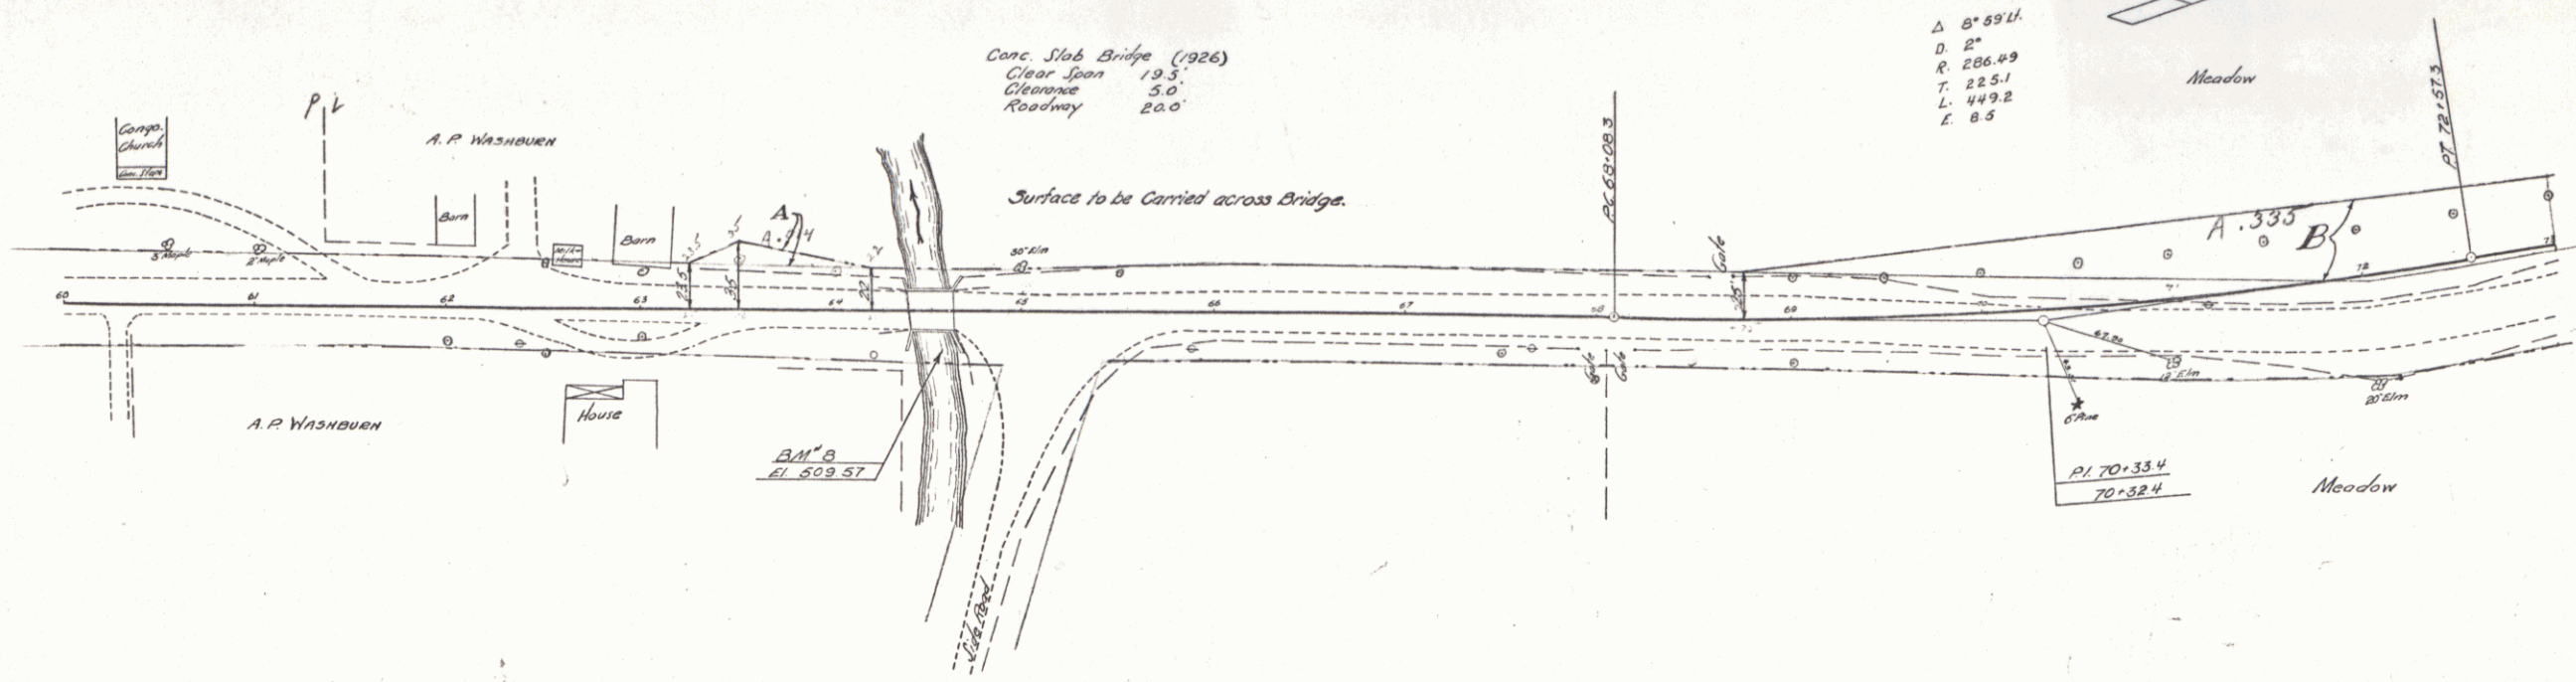



Δ 8° 59' 11"
 D 2"
 R 286.49
 T 22.51
 L 449.2
 E 8.5

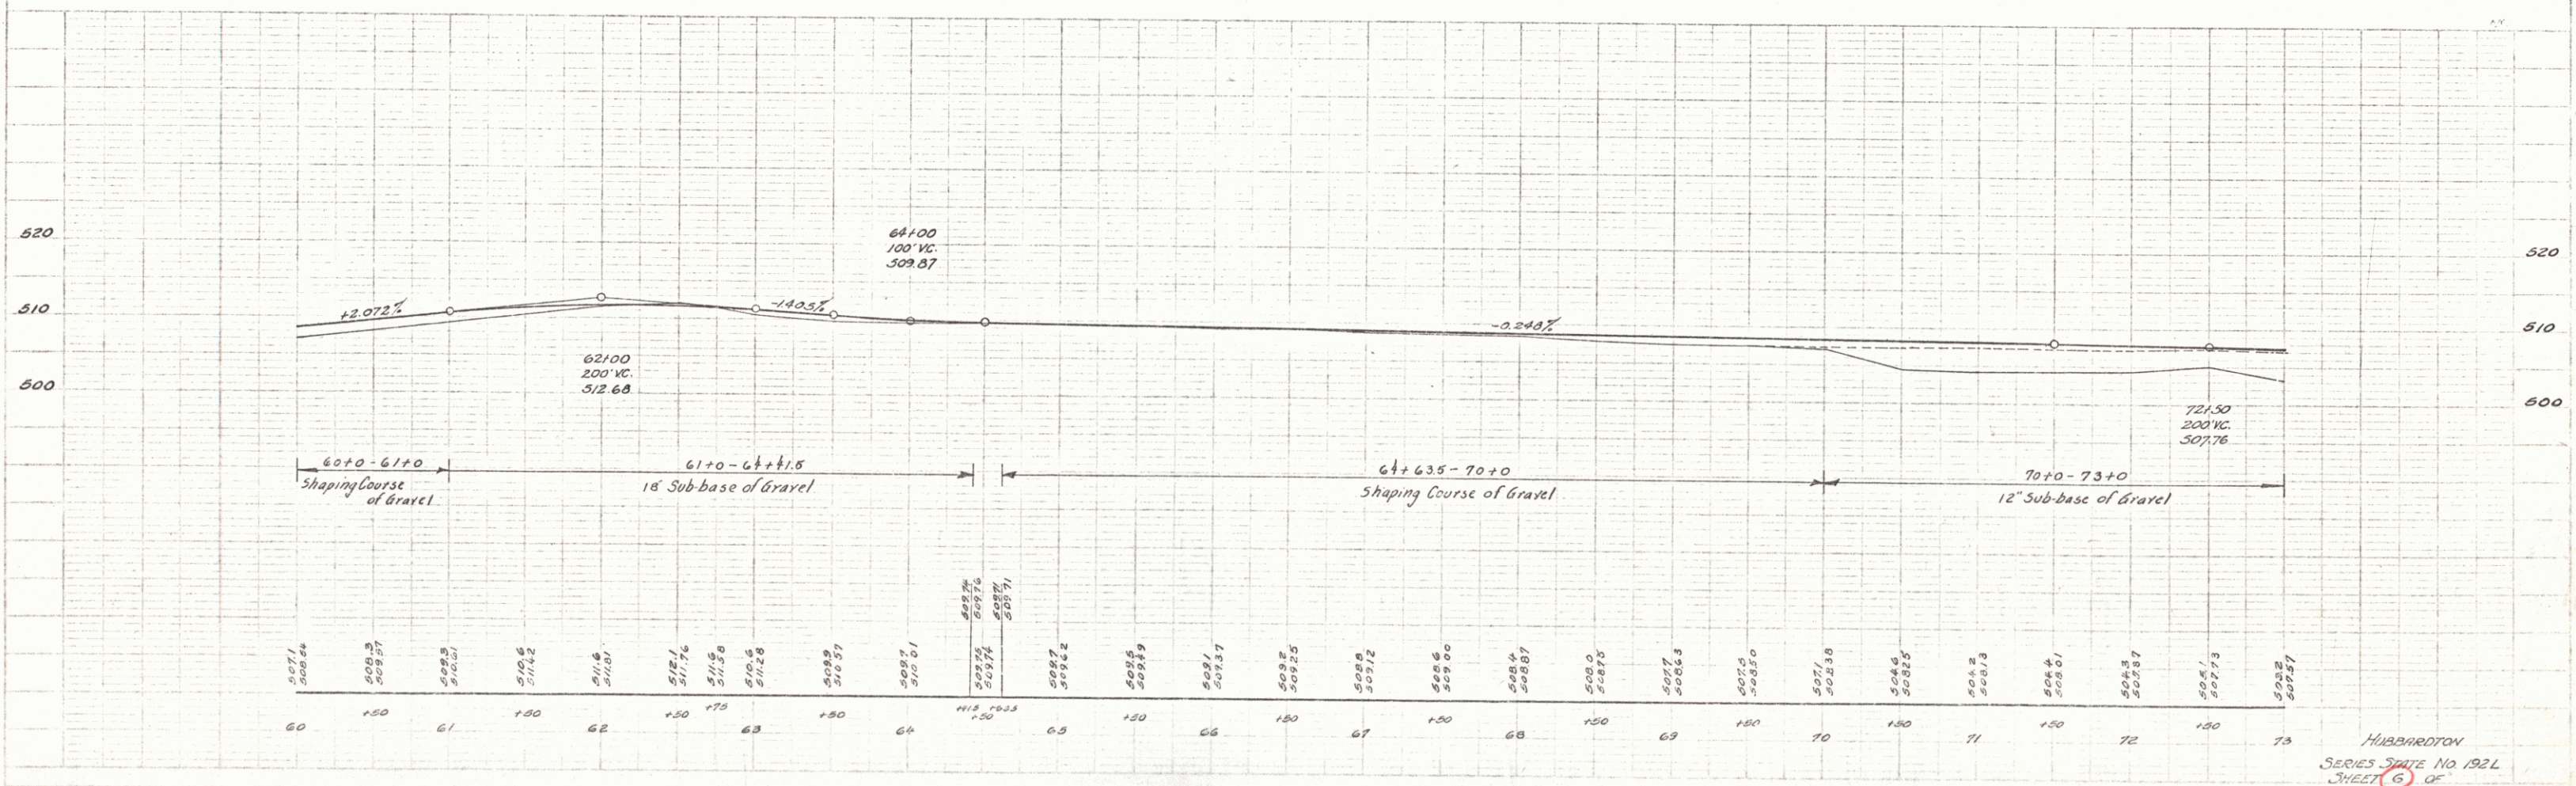

HUBBARDTON
 SERIES DATE NO 192 L
 SHEET 6 OF 6

PARCEL	INSTRUMENT	DATE	GRANTOR	GRANTEE	RECORDED	DATE
D & E	W.D.O.E.	6-19-40	EDGAR HUNT ESTATE	ST. OF VT.	BOOK 13 PAGE 246-250	6-21-40


FED. ROAD DIST. NO.	STATE	SHEET NO.	TOTAL SHEETS
9	VT.	1922	7

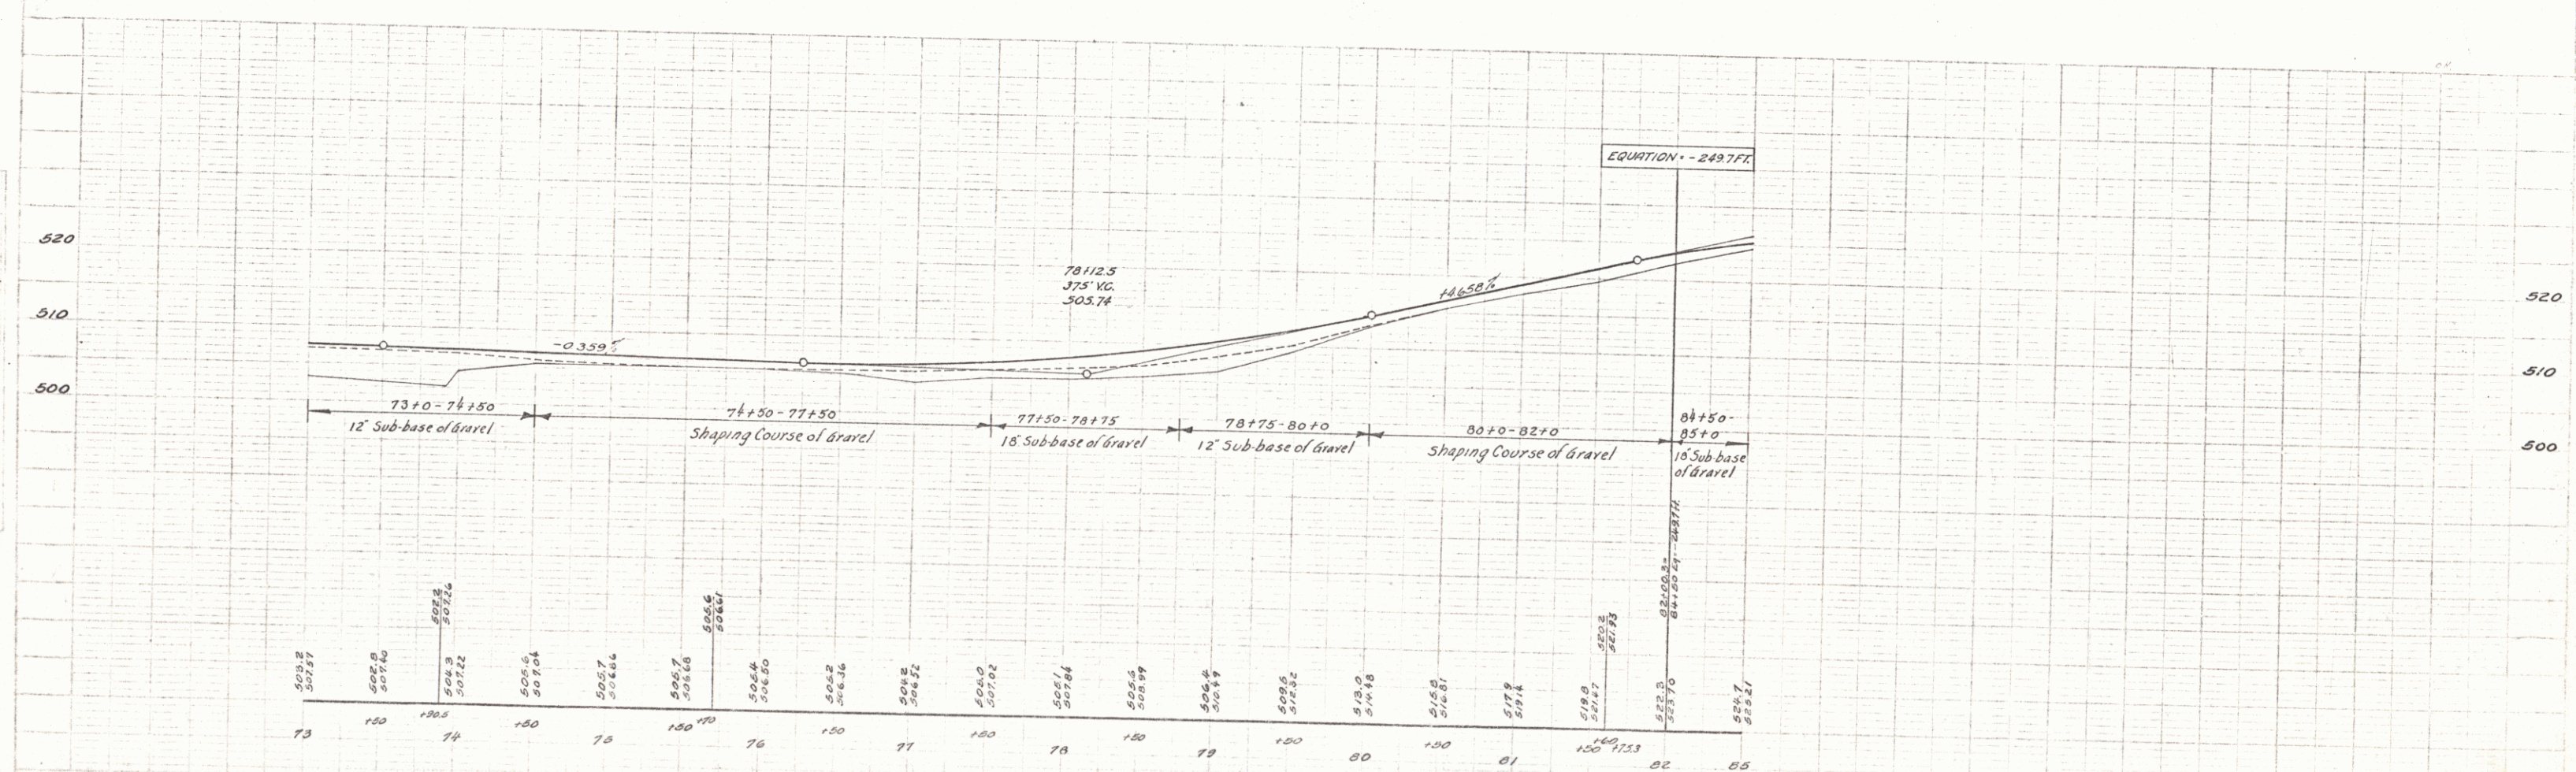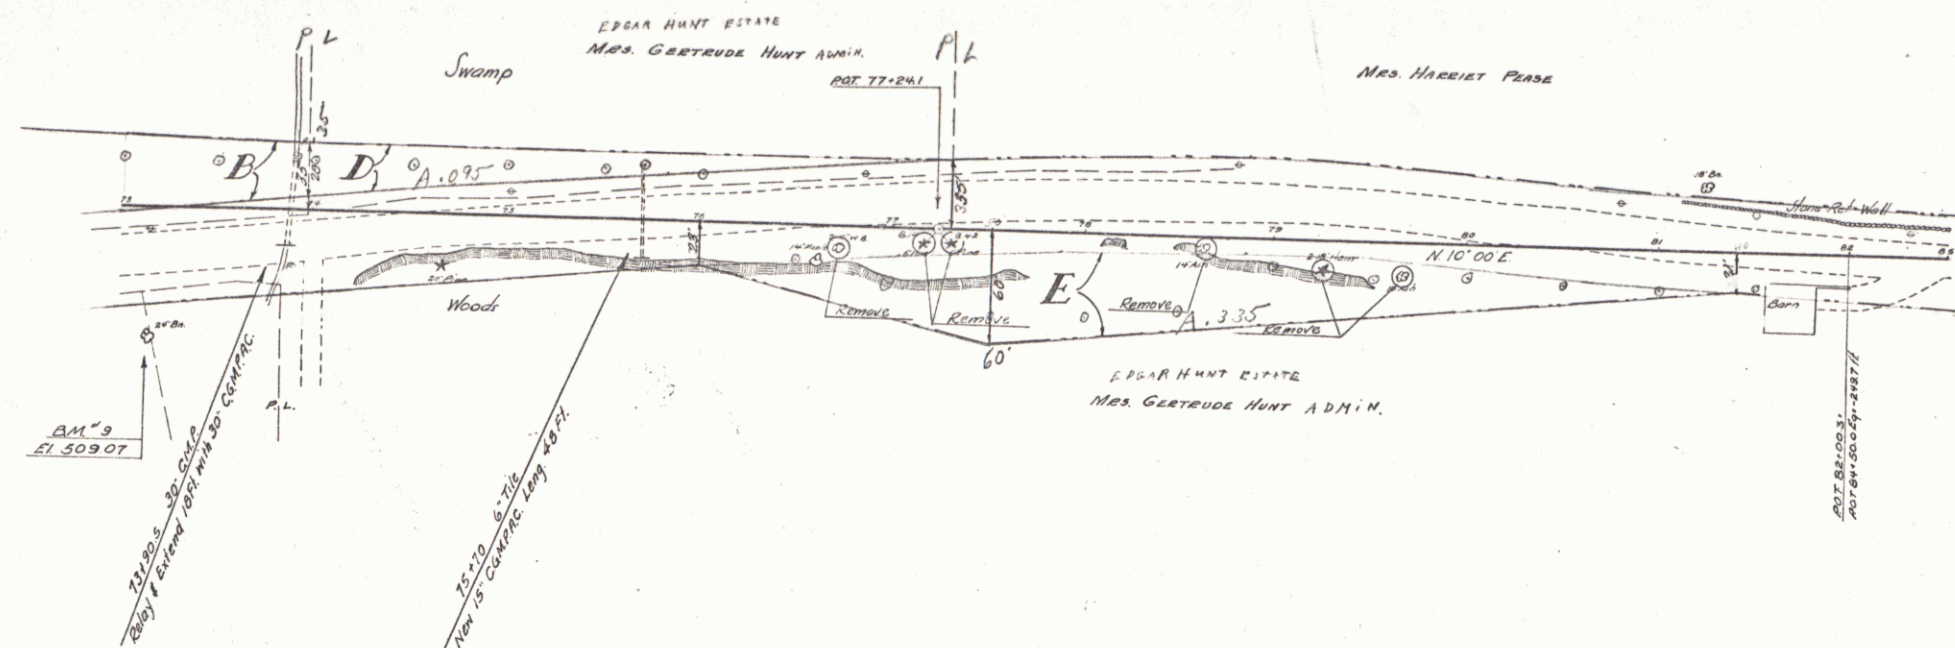


HUBBARDTON
SERIES STATE NO 192 L
SHEET 7 OF 6

PARCEL	INSTRUMENT	DATE	GRANTOR	GRANTEE	RECORDED	REMARKS
A, B, C	W.D.O.E.	6-19-40	EDGAR HUNT ESTATE	ST. OF VT.	13	246-250 6-21-40
A	W.D.O.E.	8-28-40	W.T. COREY	ST. OF VT.	13	280 9-11-40
A & B	W.D.O.E.	8-28-40	HANNAH C. ROOT	ST. OF VT.	13	281 9-11-40

FED. ROAD DIST. NO.	STATE	FISCAL YEAR	SHEET NO.	TOTAL SHEETS
9	Vt.	192 L	8	

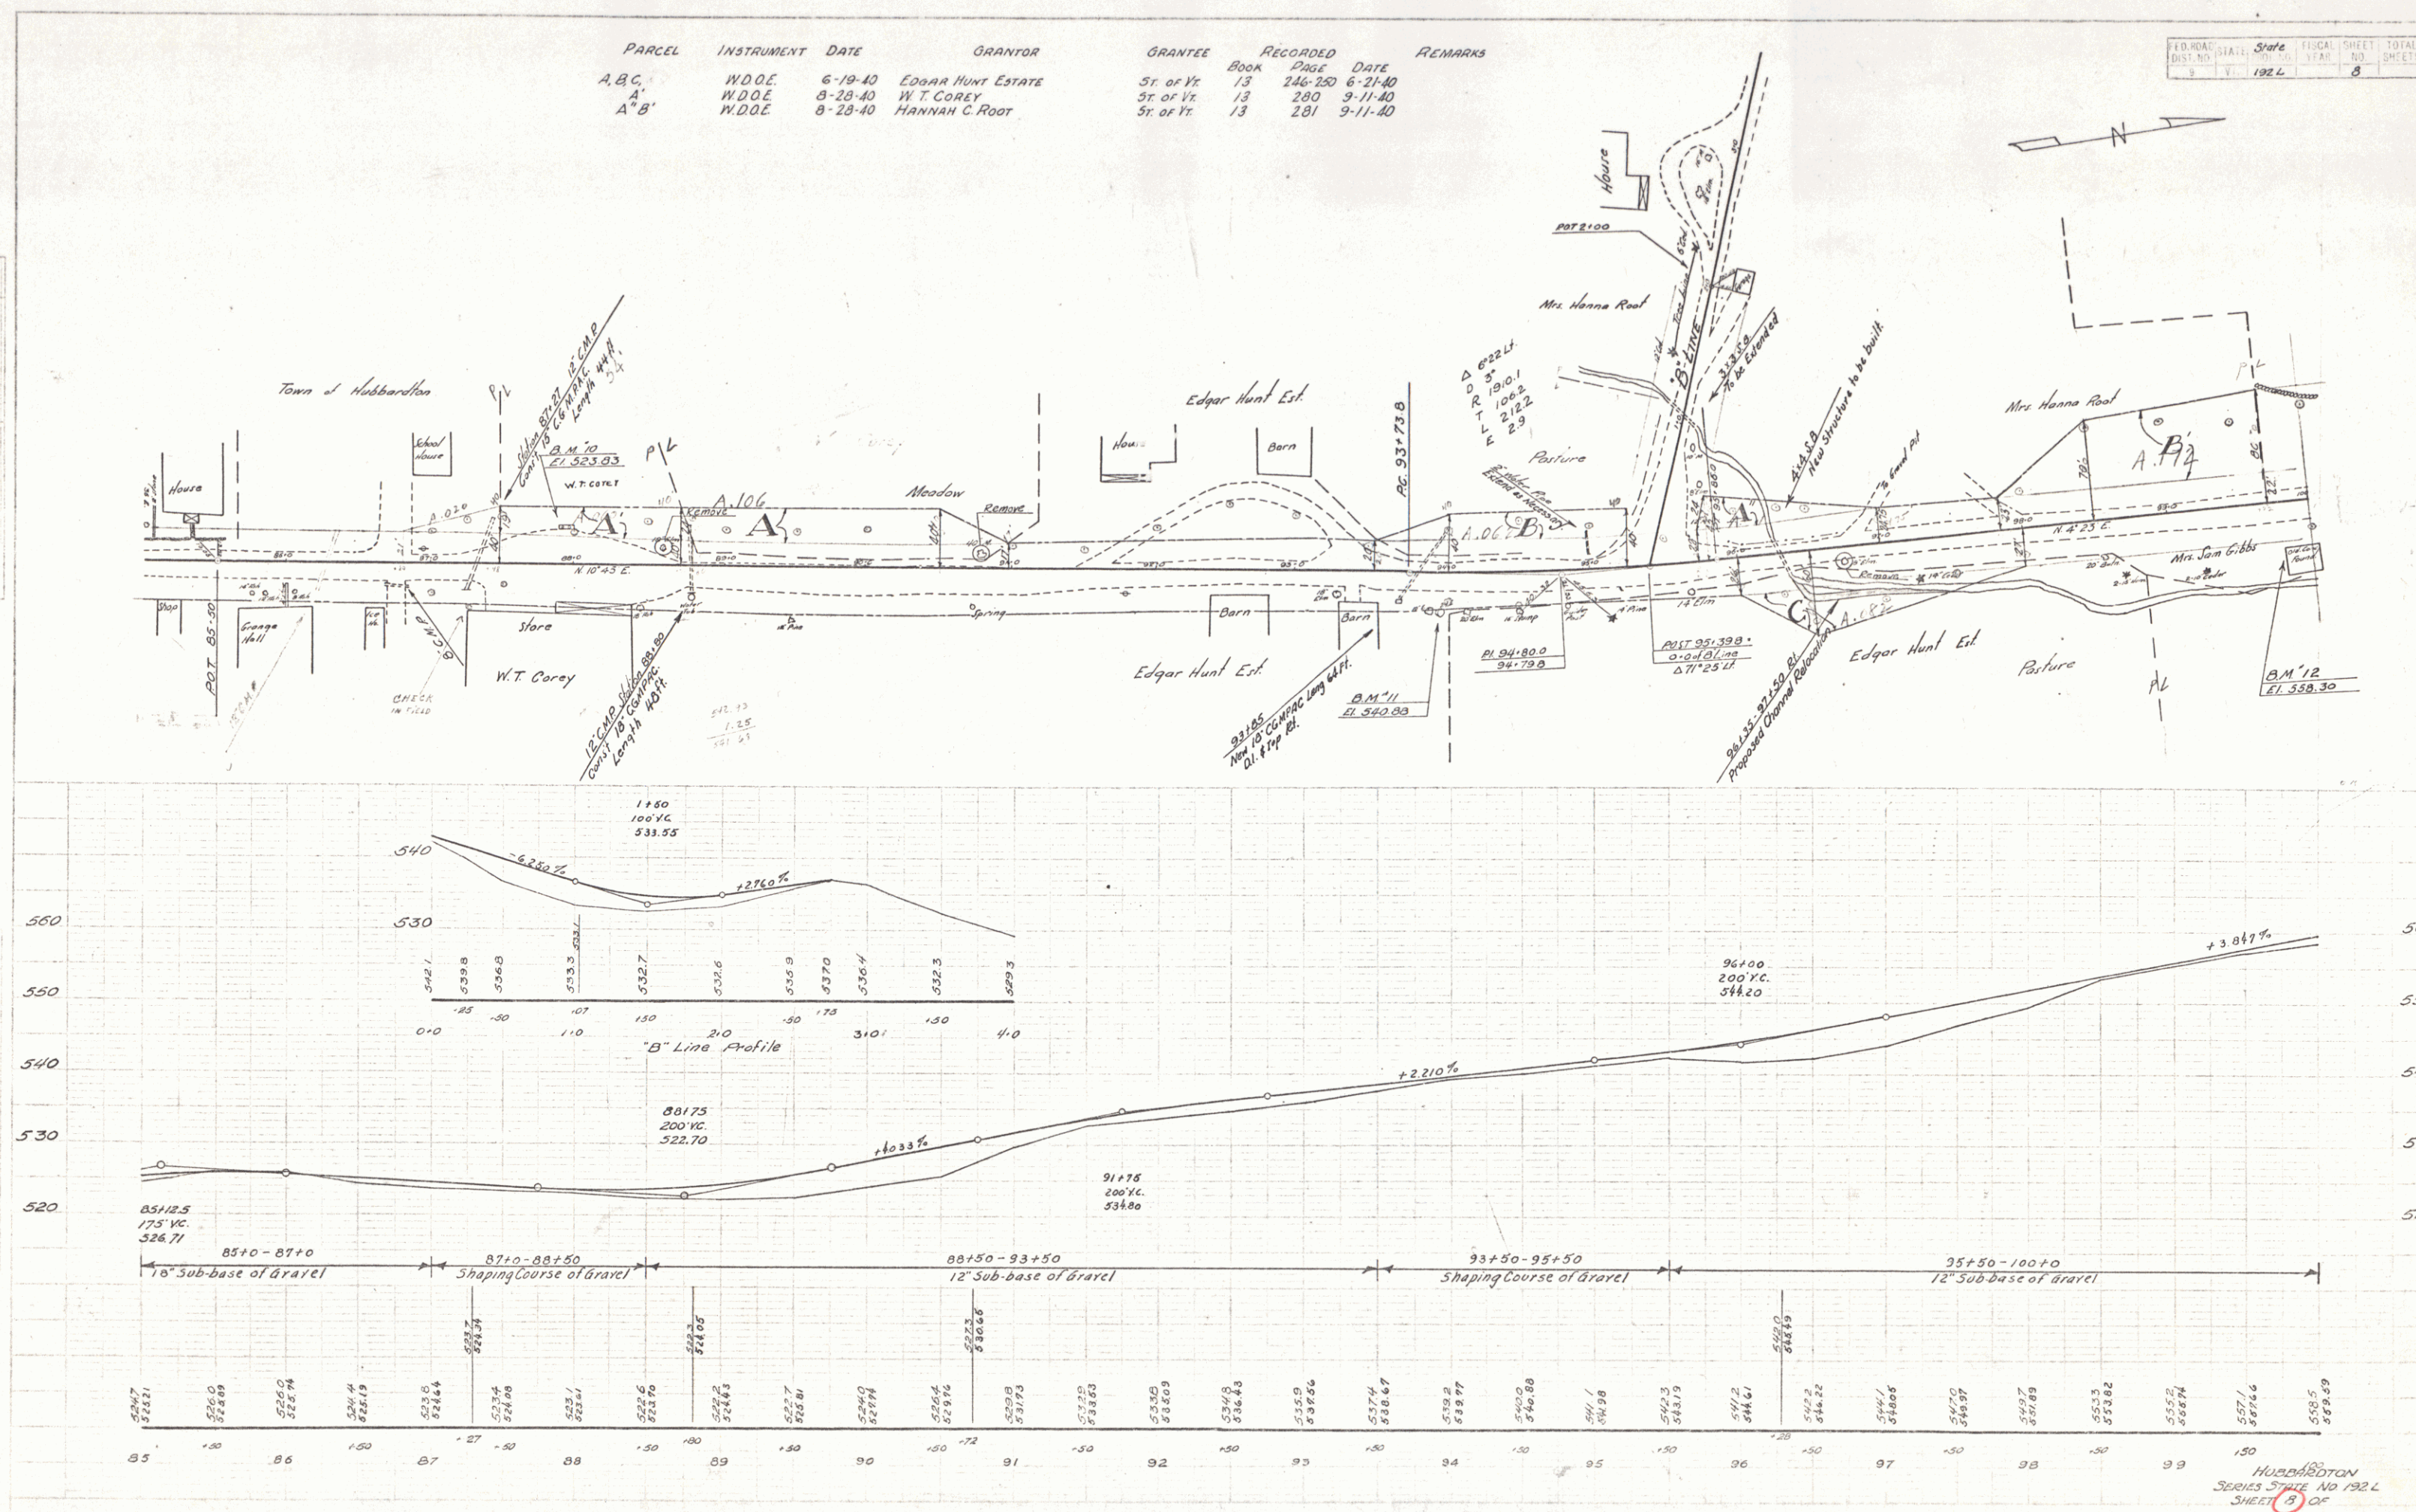


HUBBARDSTON
SERIES STATE NO 192 L
SHEET (8) OF

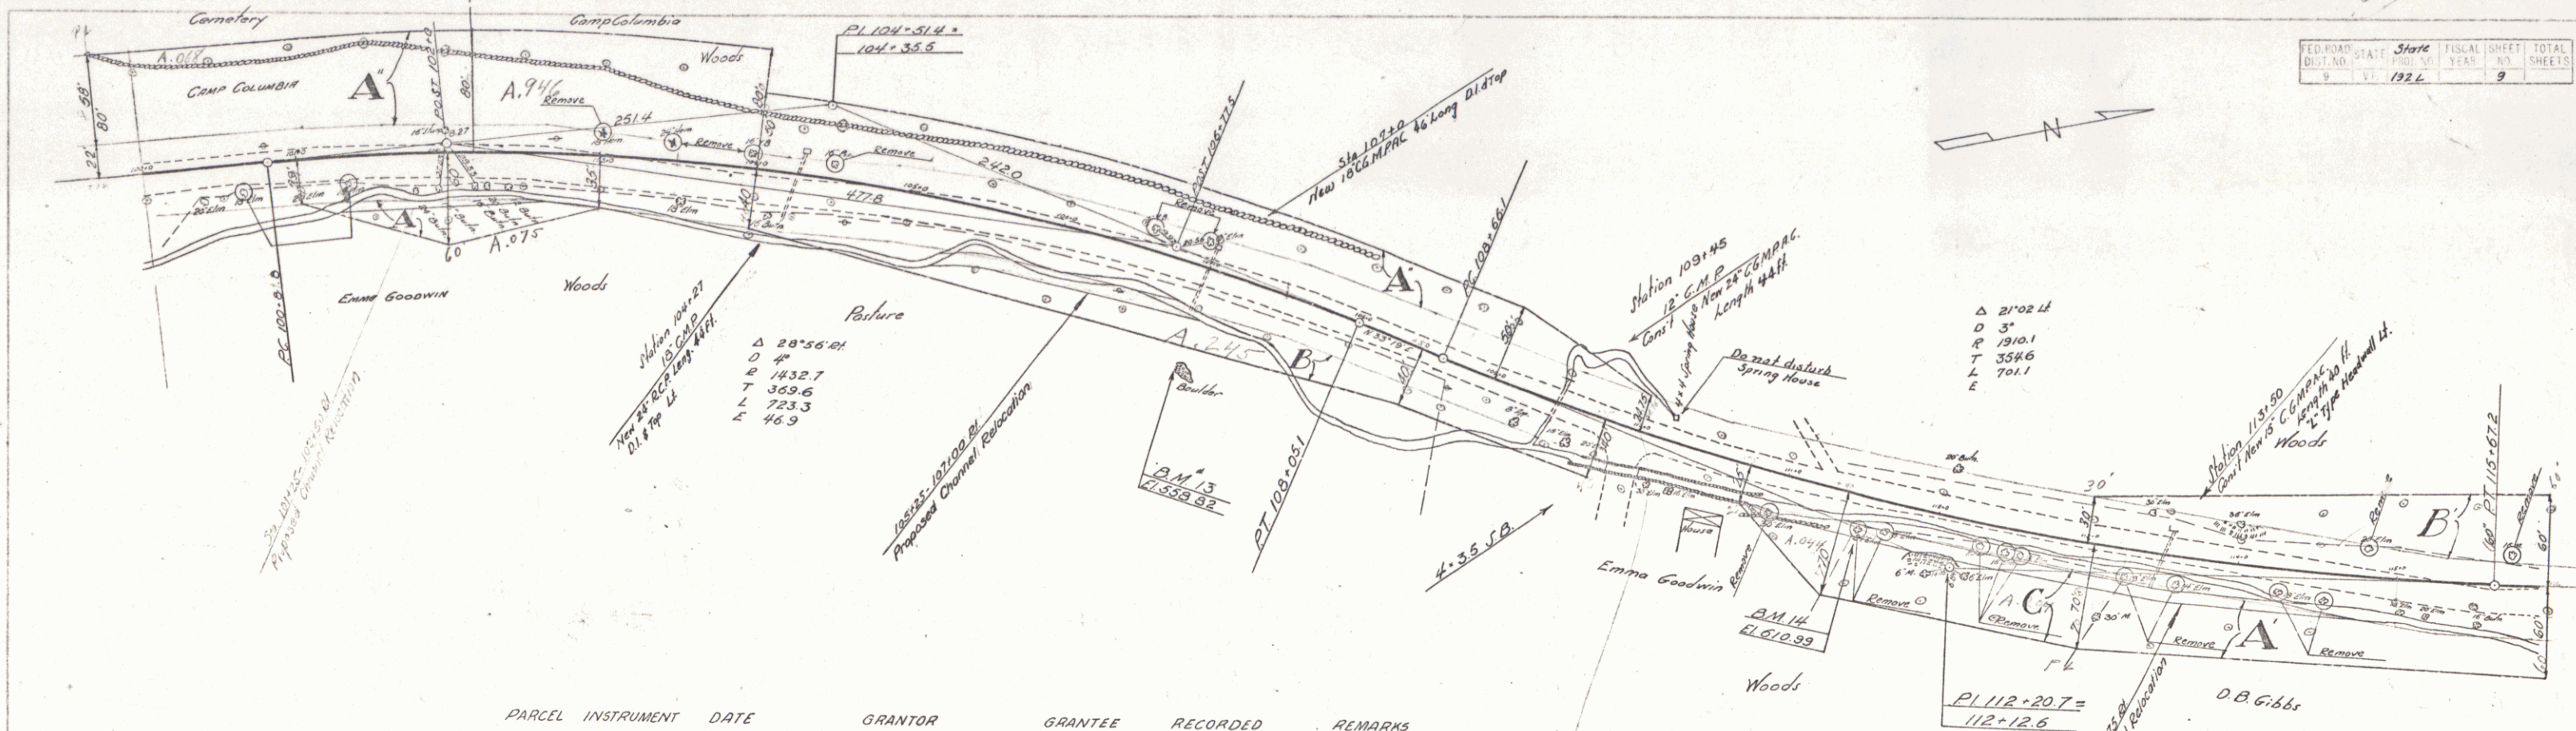

FED. ROAD DIST. NO.	STATE	FISCAL YEAR	SHEET NO.	TOTAL SHEETS
115	VT	1926	9	10



PARCEL	INSTRUMENT	DATE	GRANTOR	GRANTEE	RECORDED	REMARKS
A, B, C	W.D.O.L.	8-26-40	EMMA L. GOODWIN	ST. OF VT.	BOOK 13 PAGE 271	9-11-40
A & B	W.D.O.L.	9-10-40	C.H. LANDON & R.B. SPAULDING	ST. OF VT.	BOOK 13 PAGE 275	9-11-40

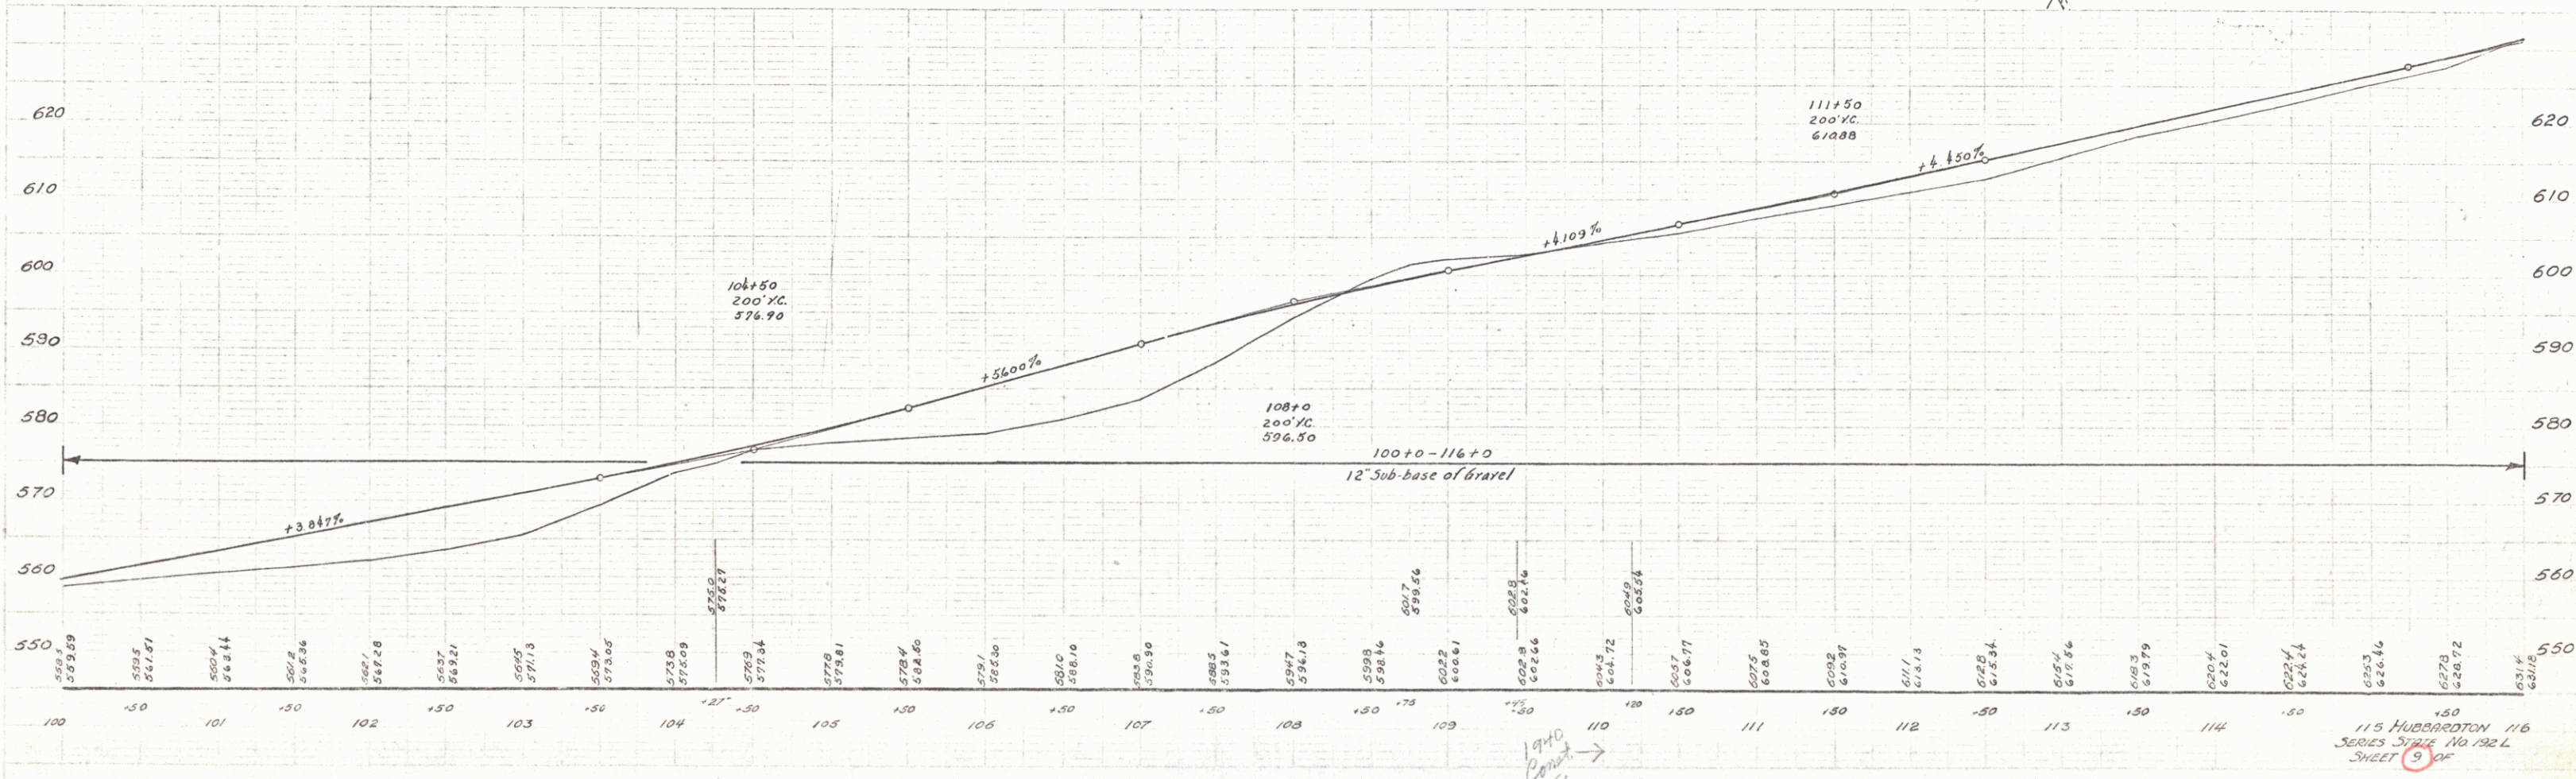

115 HUBBARDTON 116
SHEET 9 OF 10



PARCEL	INSTRUMENT	DATE	GRANTOR	GRANTEE	RECORDED	REMARKS
A	W.D.O.E.	4-29-40	DELOS GIBBS & GLADA GIBBS	ST OF VT	BOOK 236 PAGE 13	DATE 4-29-40

FIELD NO.	STATE	DATE	SCALE	SHEET	TOTAL
1001	Vt.	1924	1" = 100'	10	10

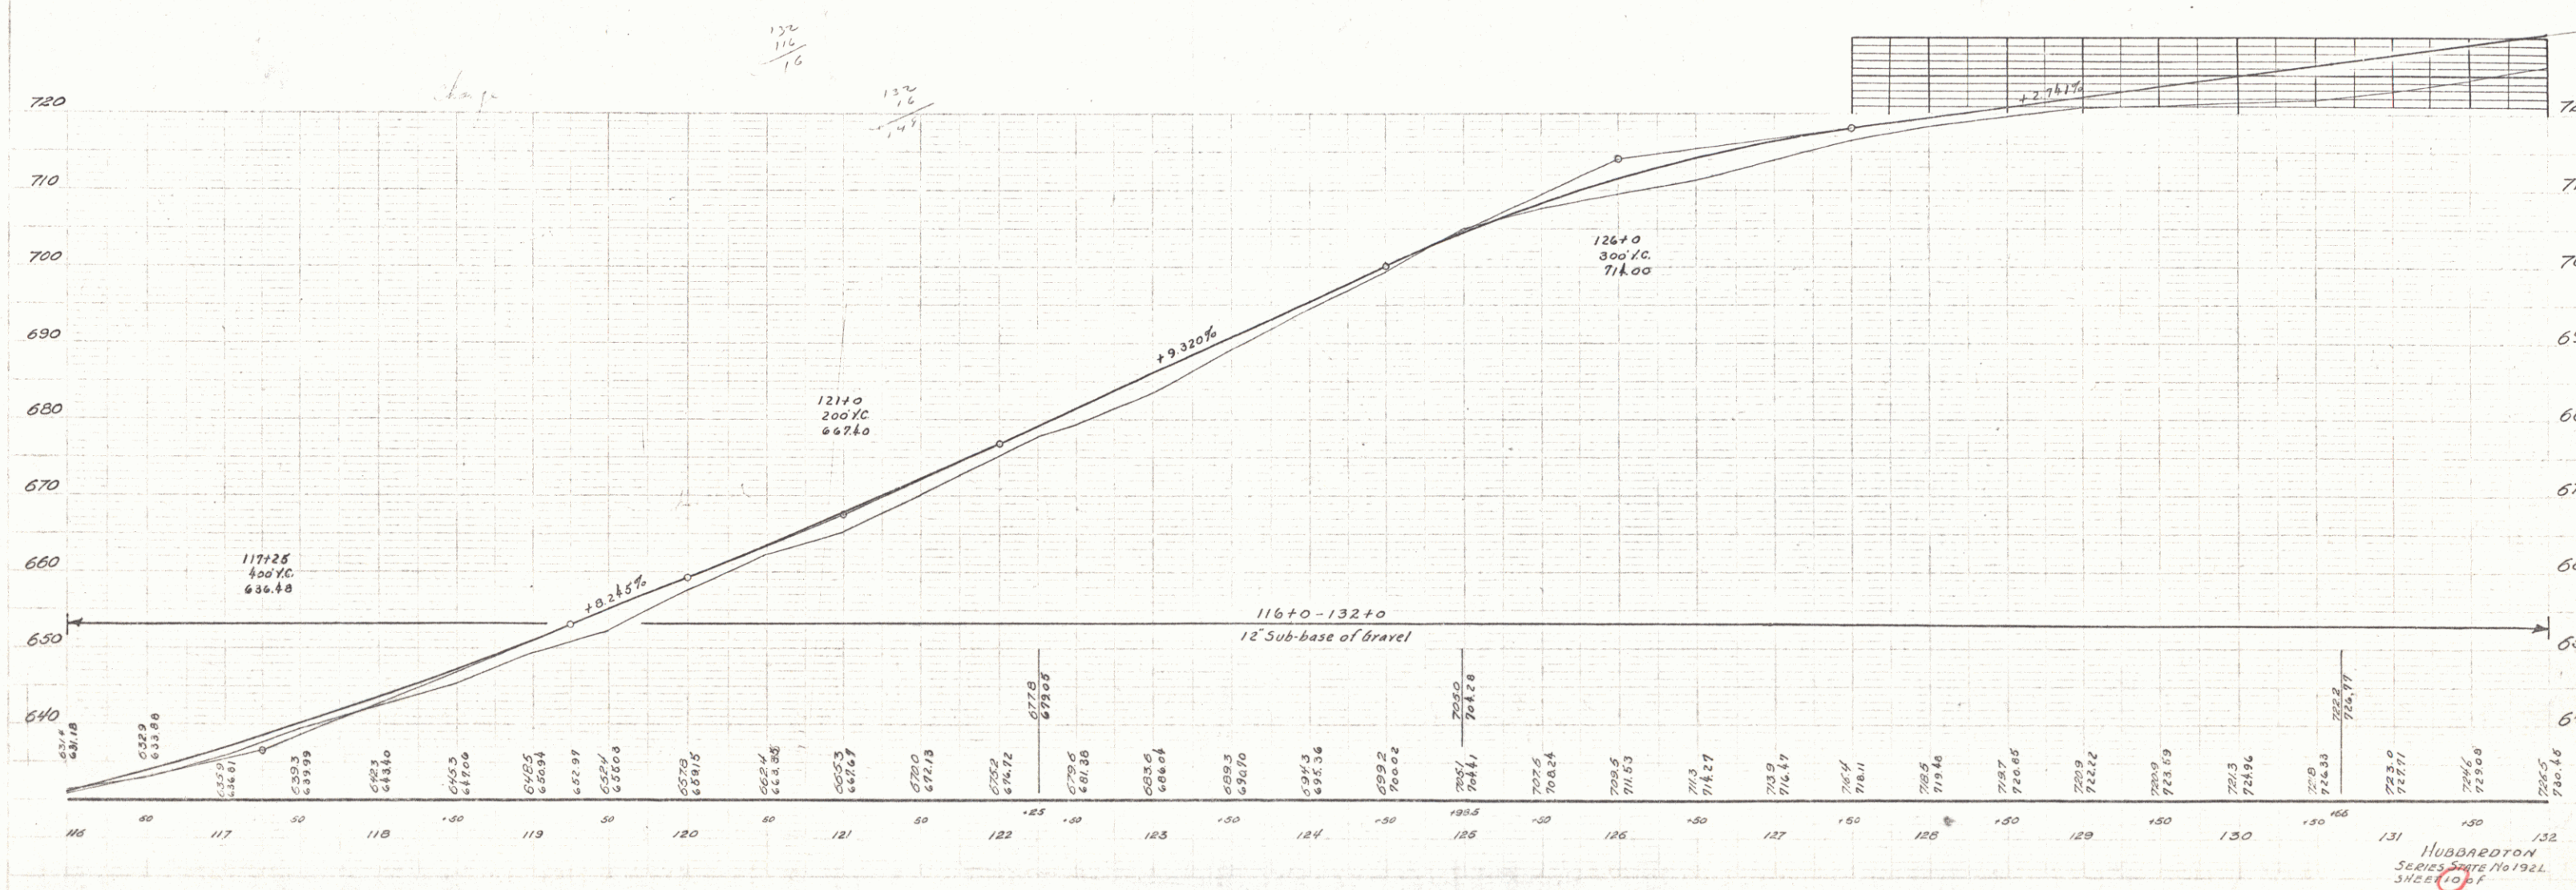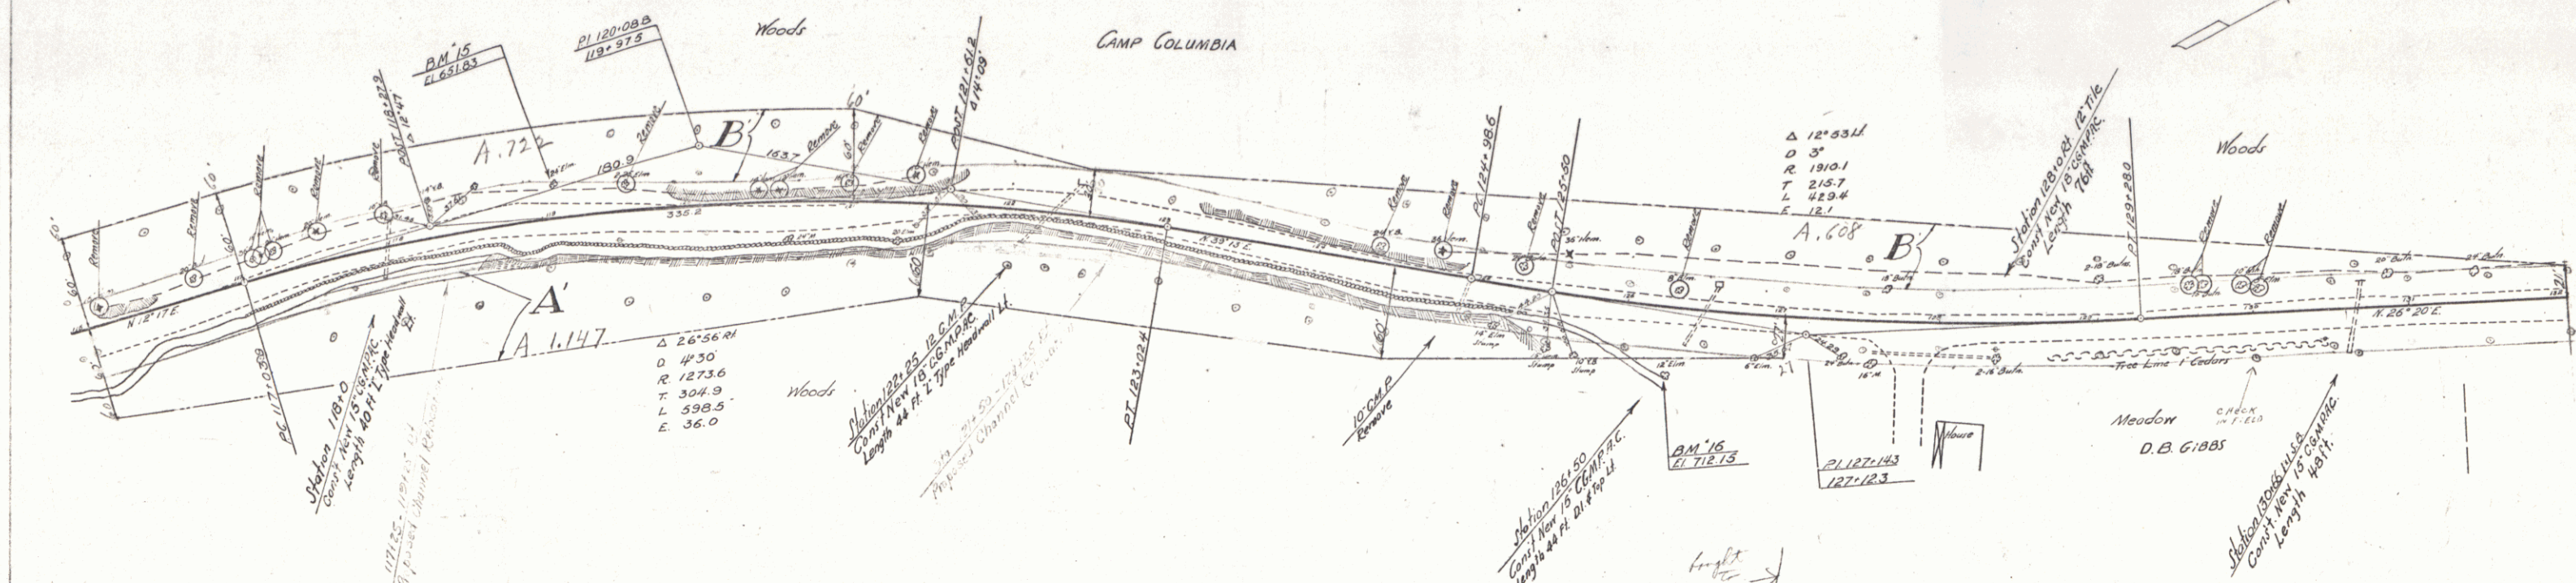

PARCEL INSTRUMENT DATE GRANTOR GRANTEE RECORDED REMARK
 A W.D.O.E. 1-25-41 CLARENCE & MARY HALL ST. OF VT. 13 231-2 2-7-41 HUBBARDTON


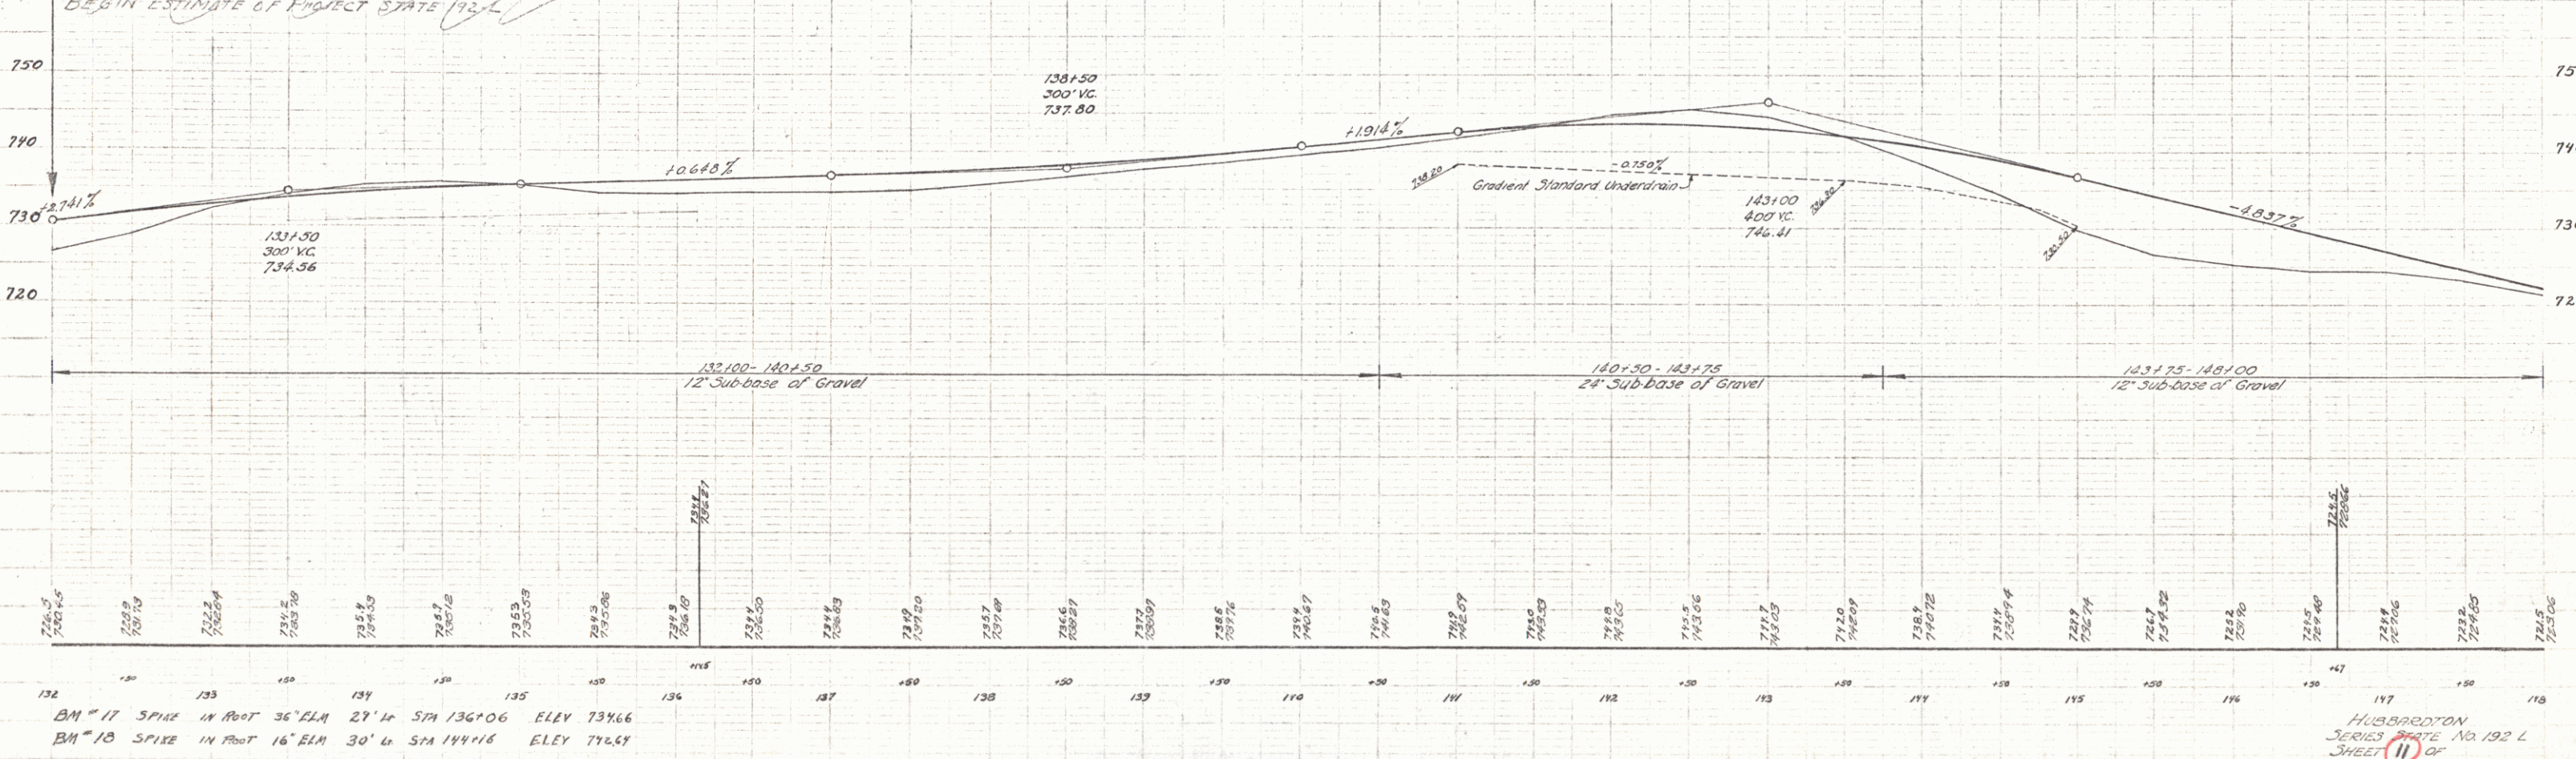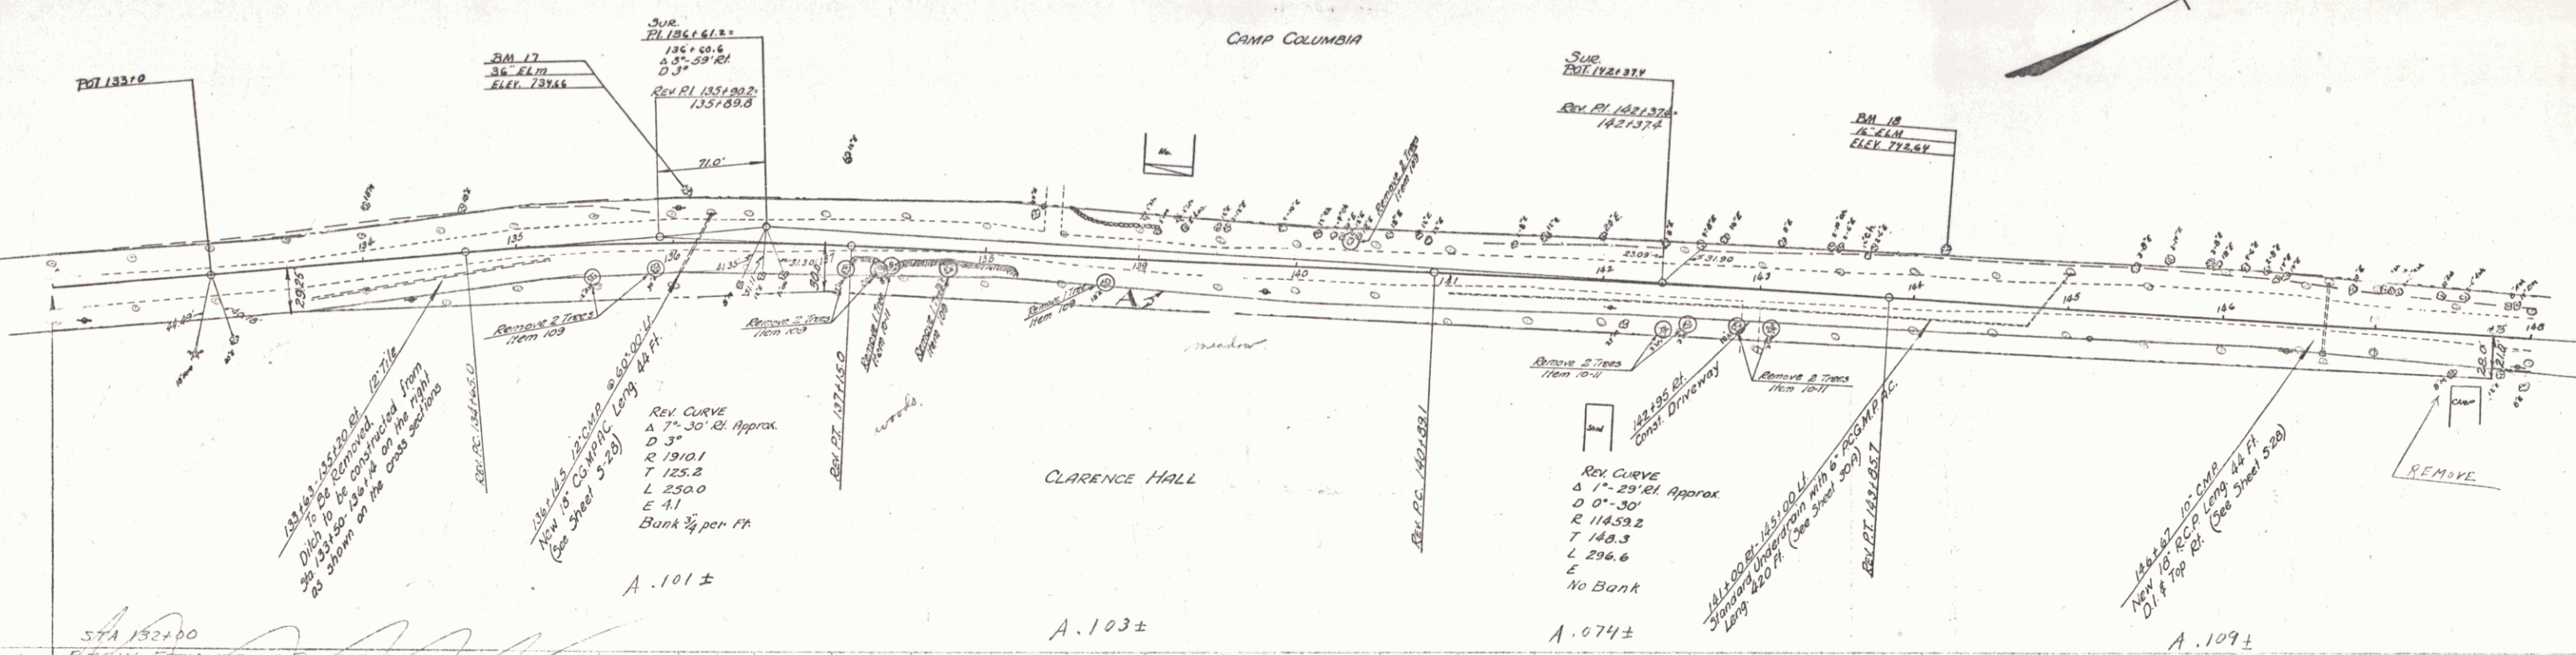



PLAN
 1/4" = 100'

PROFILE
 1/4" = 100'

HUBBARDTON
 SHEET 11 OF 10

PARCEL	INSTRUMENT	DATE	GRANTOR	GRANTEE	RECORDED	REMARKS
A	W.D.B.E.	1-25-41	D.B. GIBBS	ST. OF VT.	HUBBARDTON	
				BOOK 13	PAGE 288-9-0	DATE 2-7-41

D 23° 43' 11"
 D 10°
 R 5730
 T 1310
 L 2572
 E 149
 Bank 1 1/2 per ft.

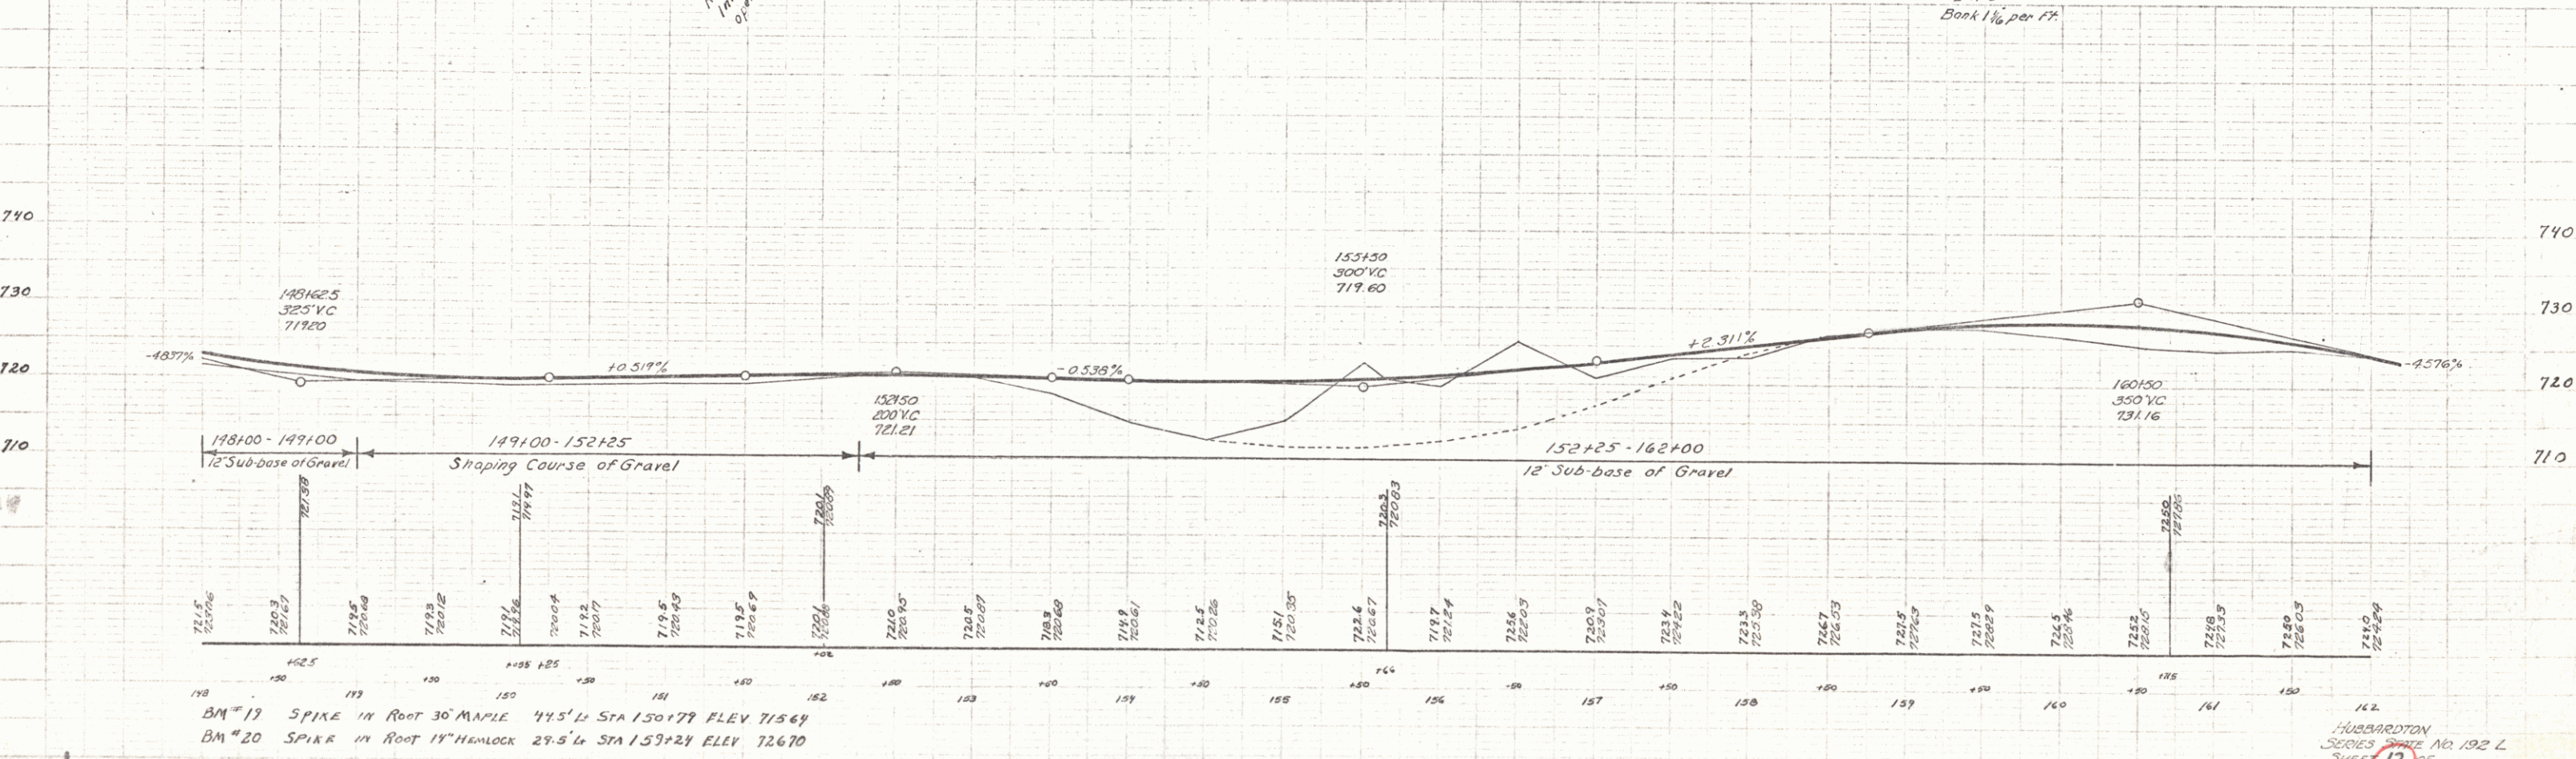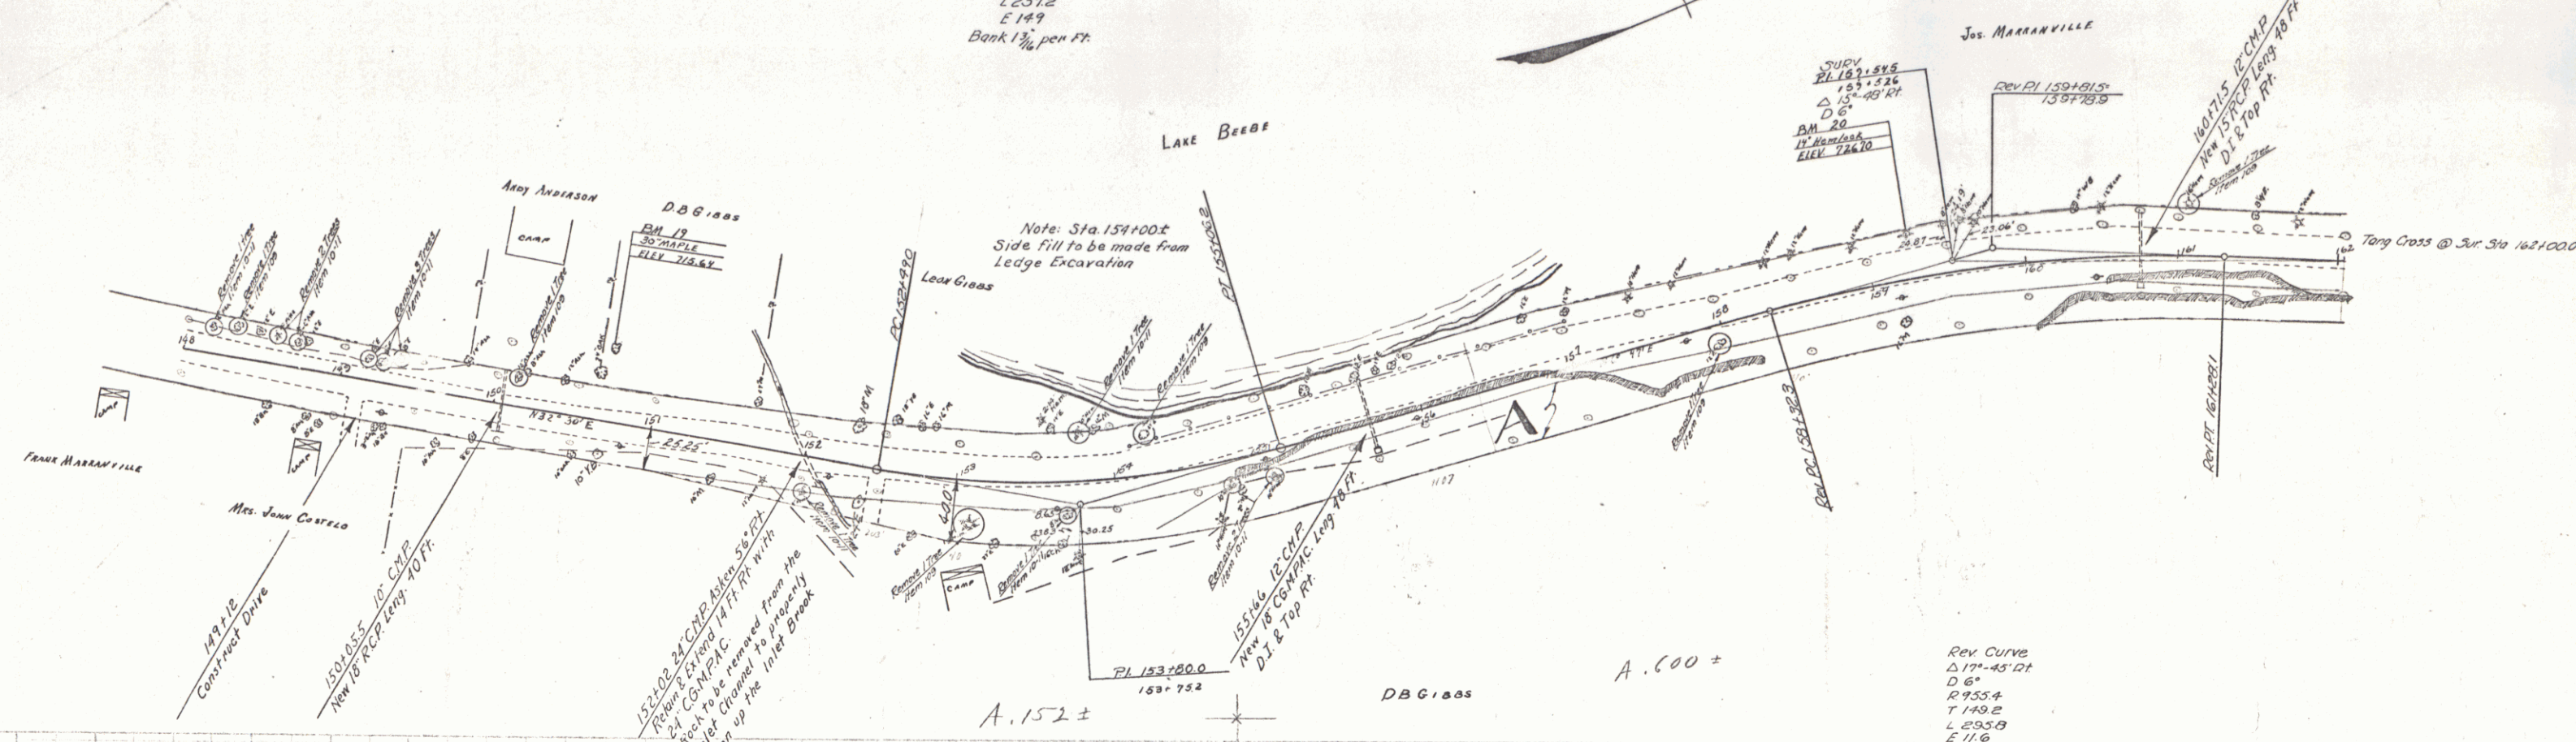

PLAN
 1/4" = 100'
 1/4" = 100'
 1/4" = 100'



PROFILE
 1/4" = 100'
 1/4" = 100'
 1/4" = 100'

HUBBARDTON
 SERIES 192 L
 SHEET 12 OF 12

REV. CURVE
 Bank $1\frac{1}{2}$ per ft.



PARCEL	INSTRUMENT	DATE	GRANTOR	GRANTEE	RECORDED	REMARKS
B	X.Q.05.	1-25-41	D.B. GIBBS	HUBBARDTON	BOOK PAGE DATE	
				ST. OF N.	13 288.90 2.7.41	

FILE NO.	STATE	FED. AID	FISCAL	SHEET	TOTAL
				13	

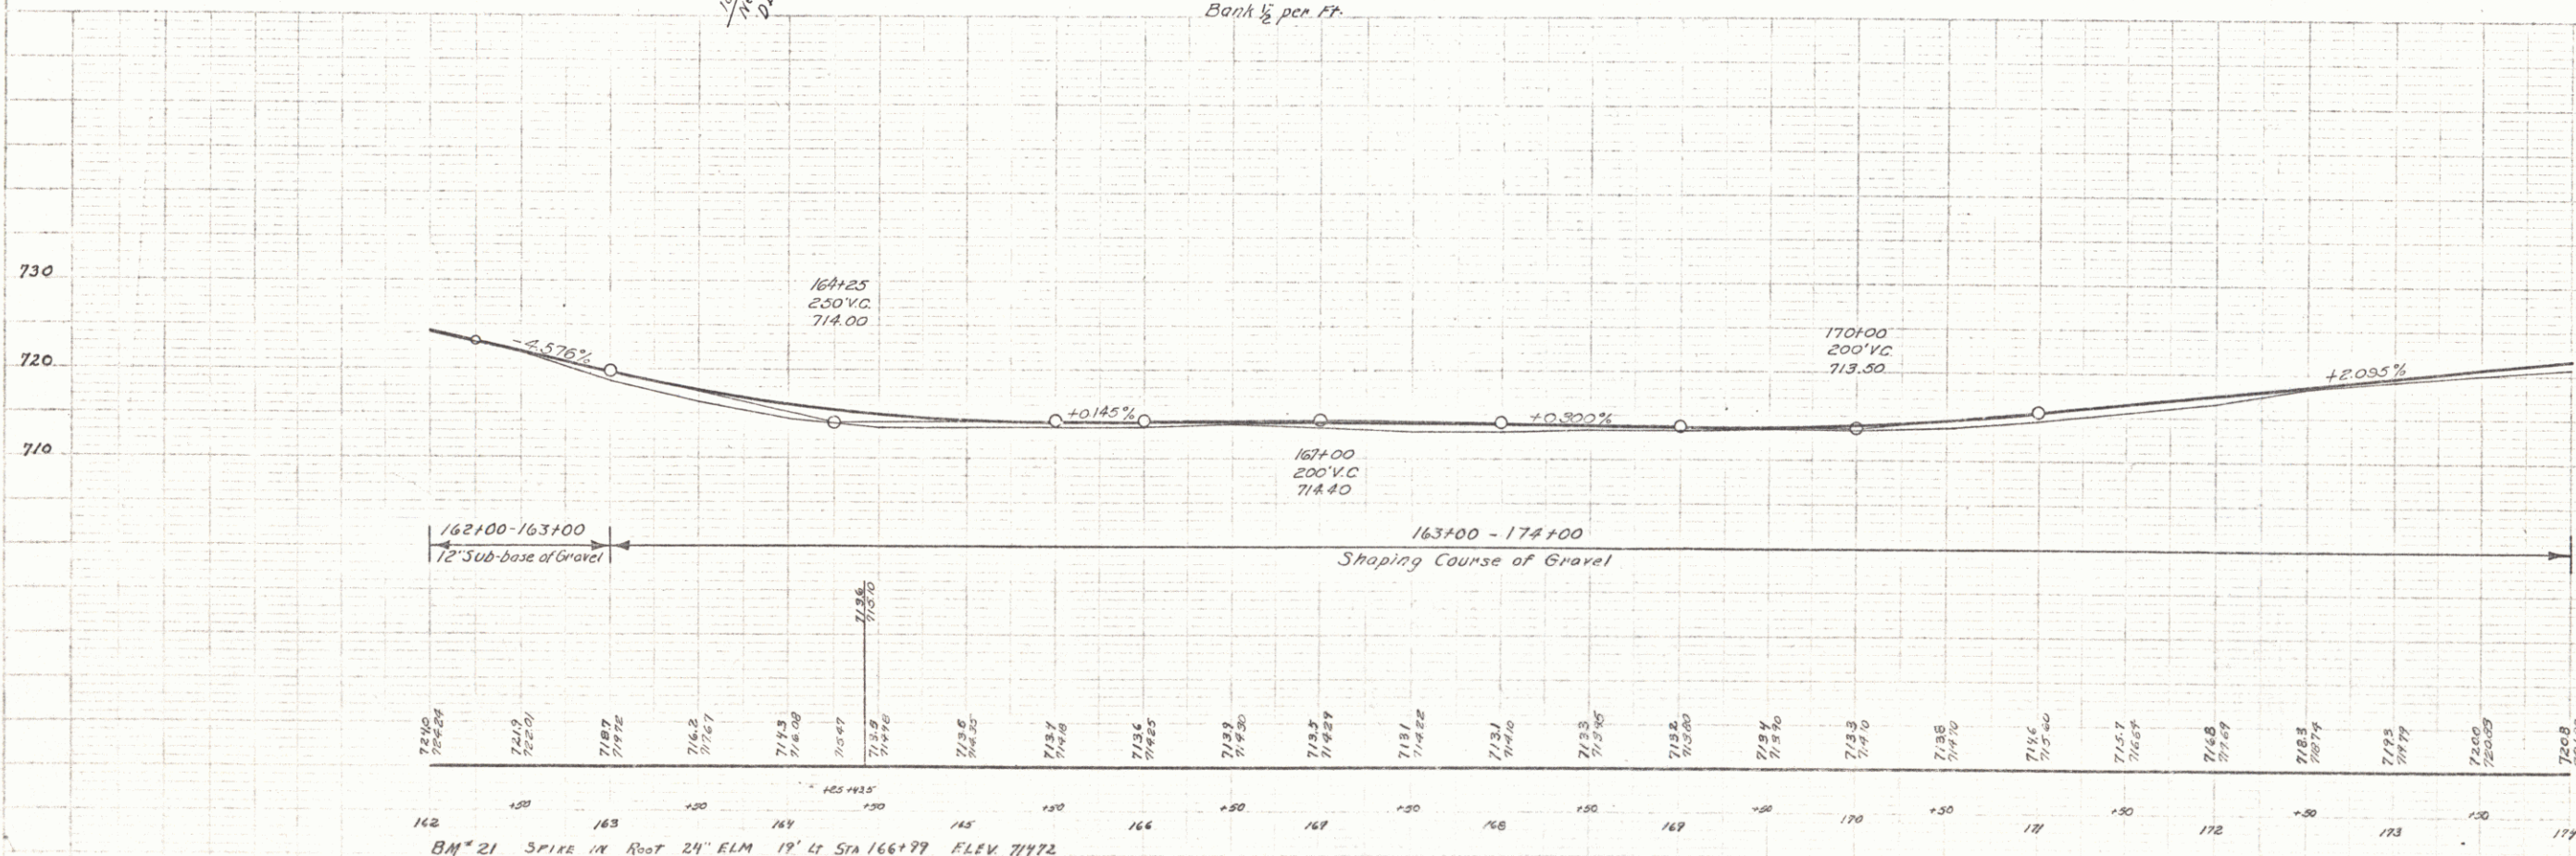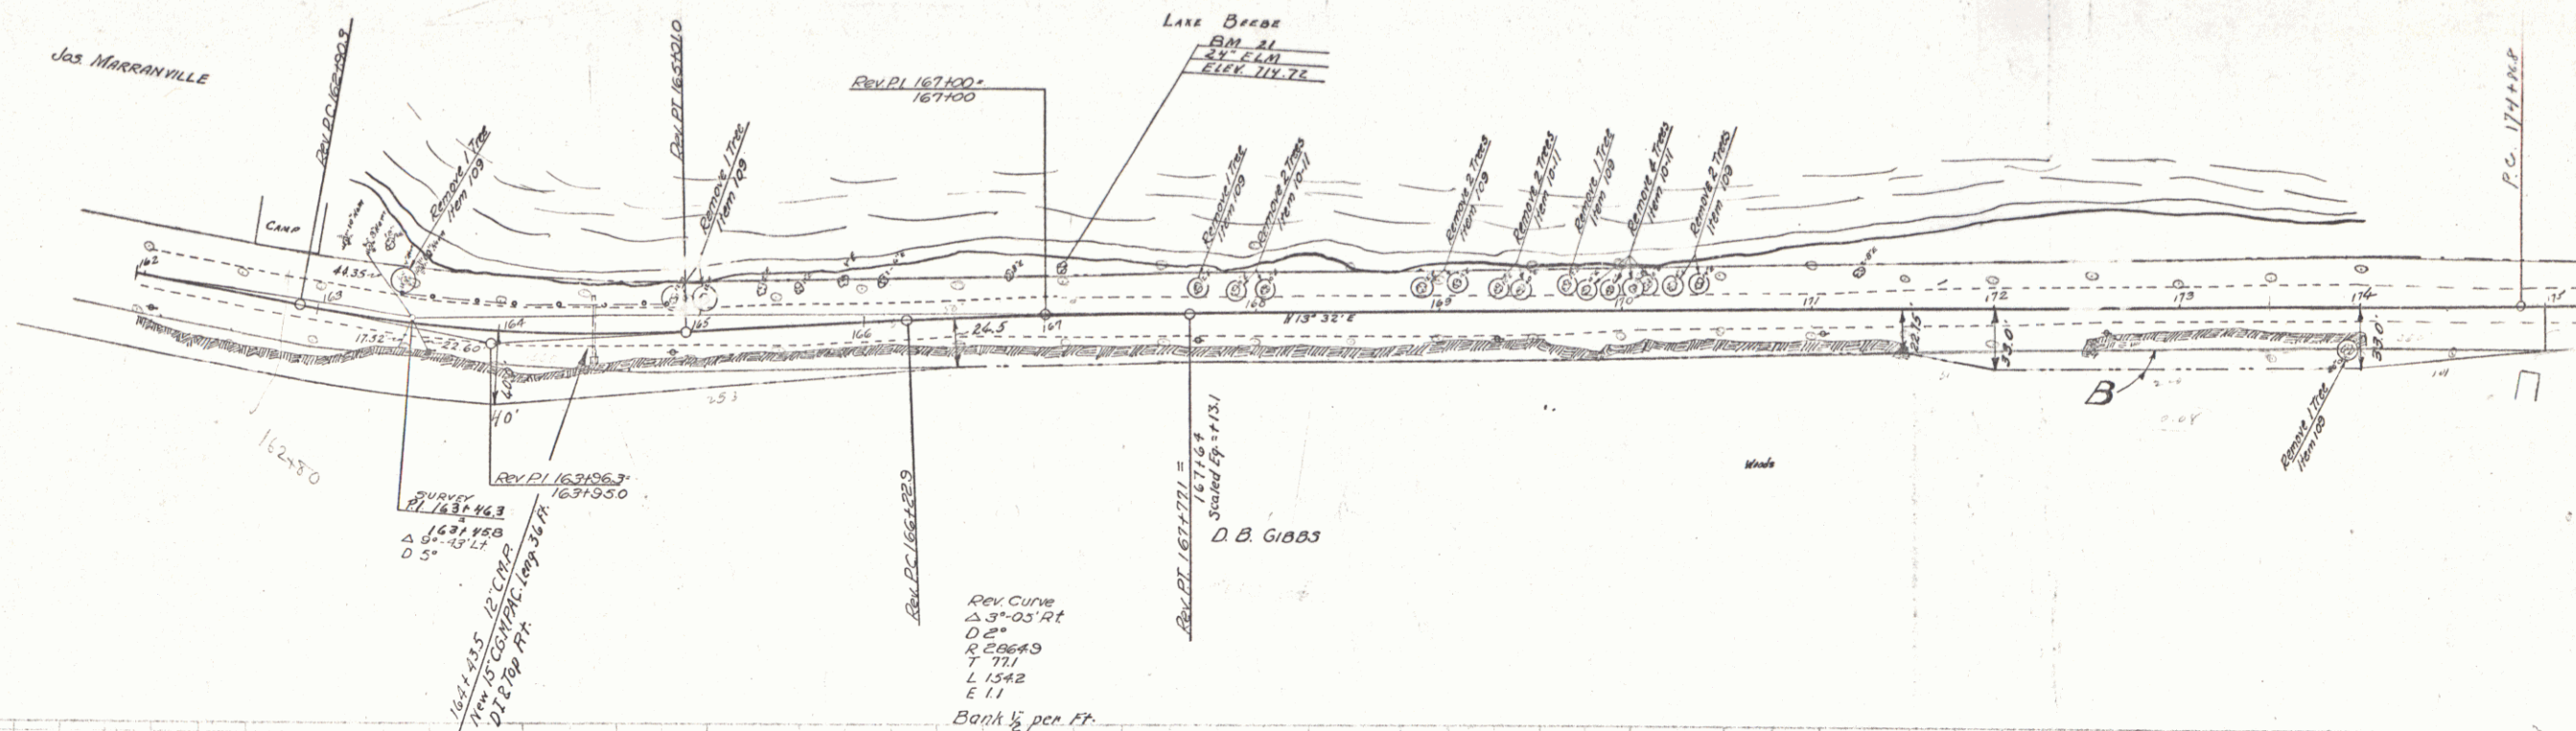


HUBBARDTON
 30013 STATE NO. 135
 SHEET 13 OF 12

10. ROAD DIST. NO.	STATE	FED. AID PROJ. NO.	FISCAL YEAR	SHEET NO.	TOTAL SHEETS
9	VI.				

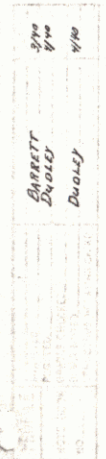
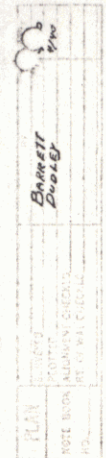


PLAN
 SHEET NO. 14


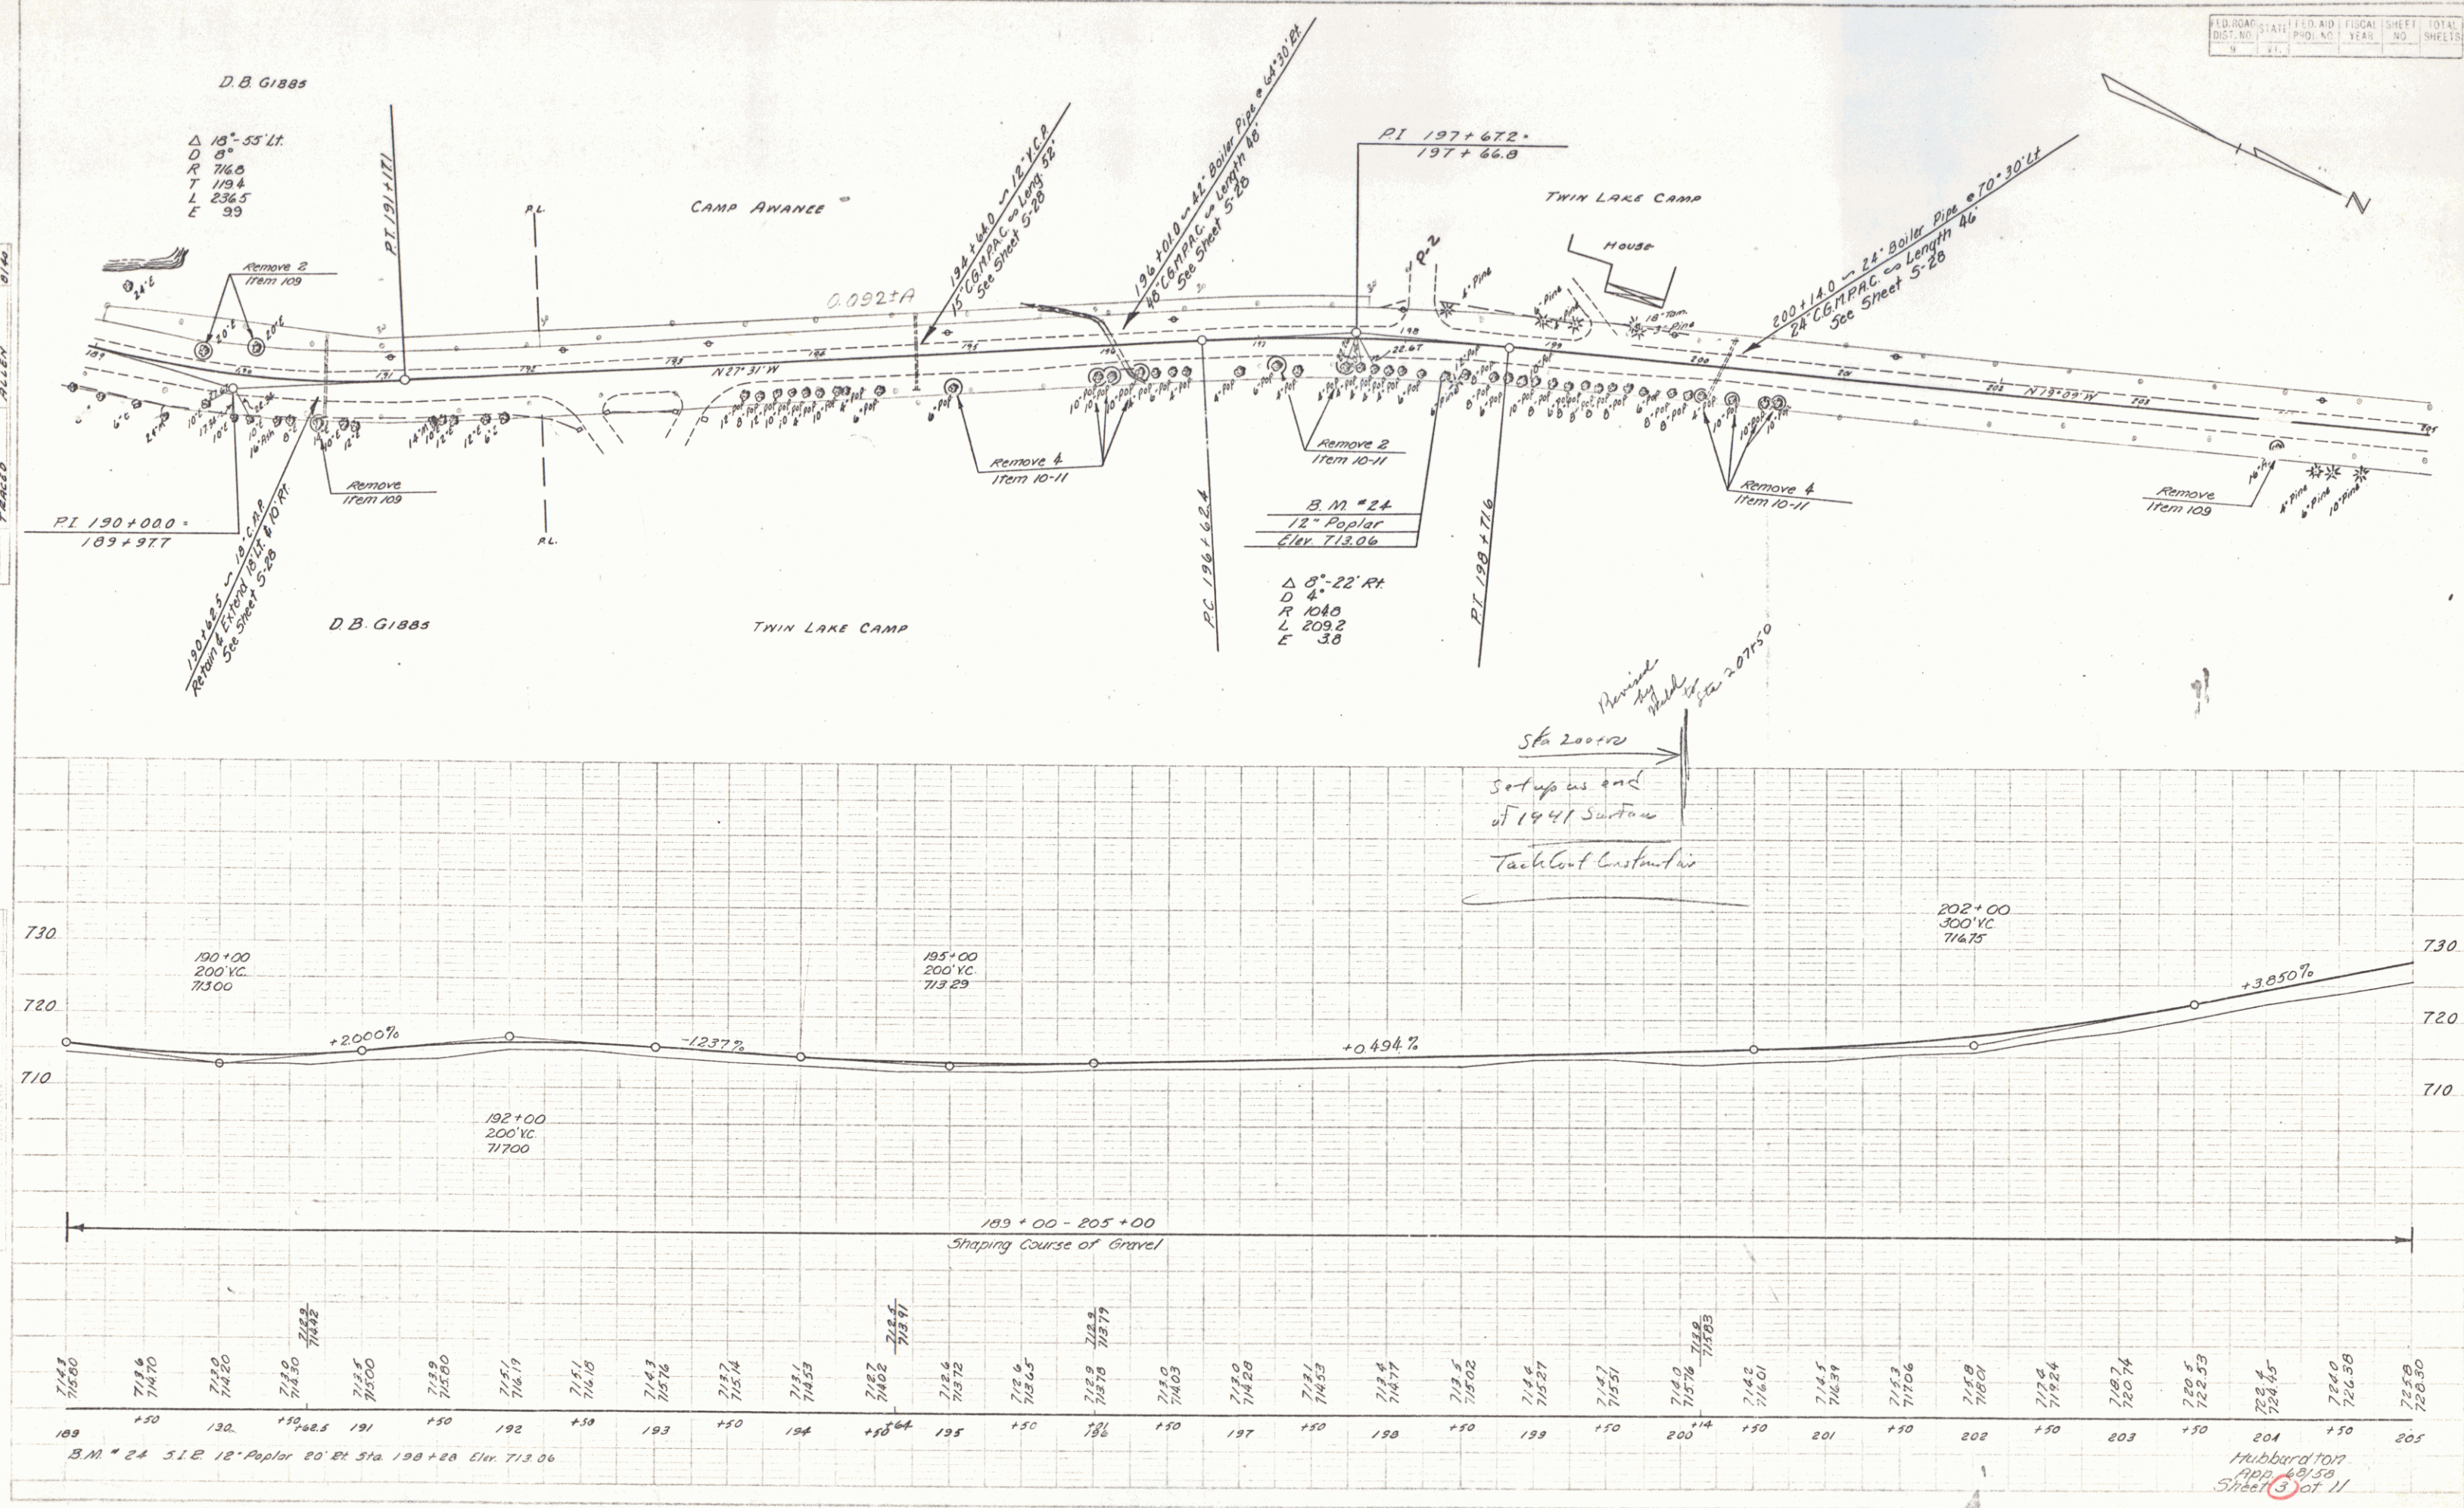


FED. ROAD DIST. NO.	STATE	FED. AID PROJ. NO.	FISCAL YEAR	SHEET NO.	TOTAL SHEETS
9	VI				

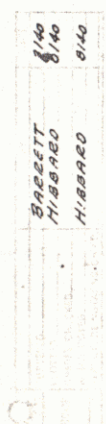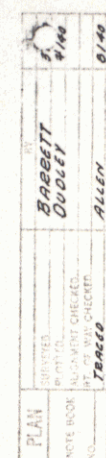

Hubbardton
App. 6/8/58

PARCEL	INSTRUMENT	DATE	GRANTOR	GRANTEE	RECORDED	REMARKS
C.D.	W.D.O.E.	10-8-41	H.W. CARYL ESTATE	ST. OF VT.	BOOK 13 PAGE 339-43	DATE 10-25-41

PLAT NO.	STATE	110.40	FISCAL YEAR	TOTAL
1	VT.			1

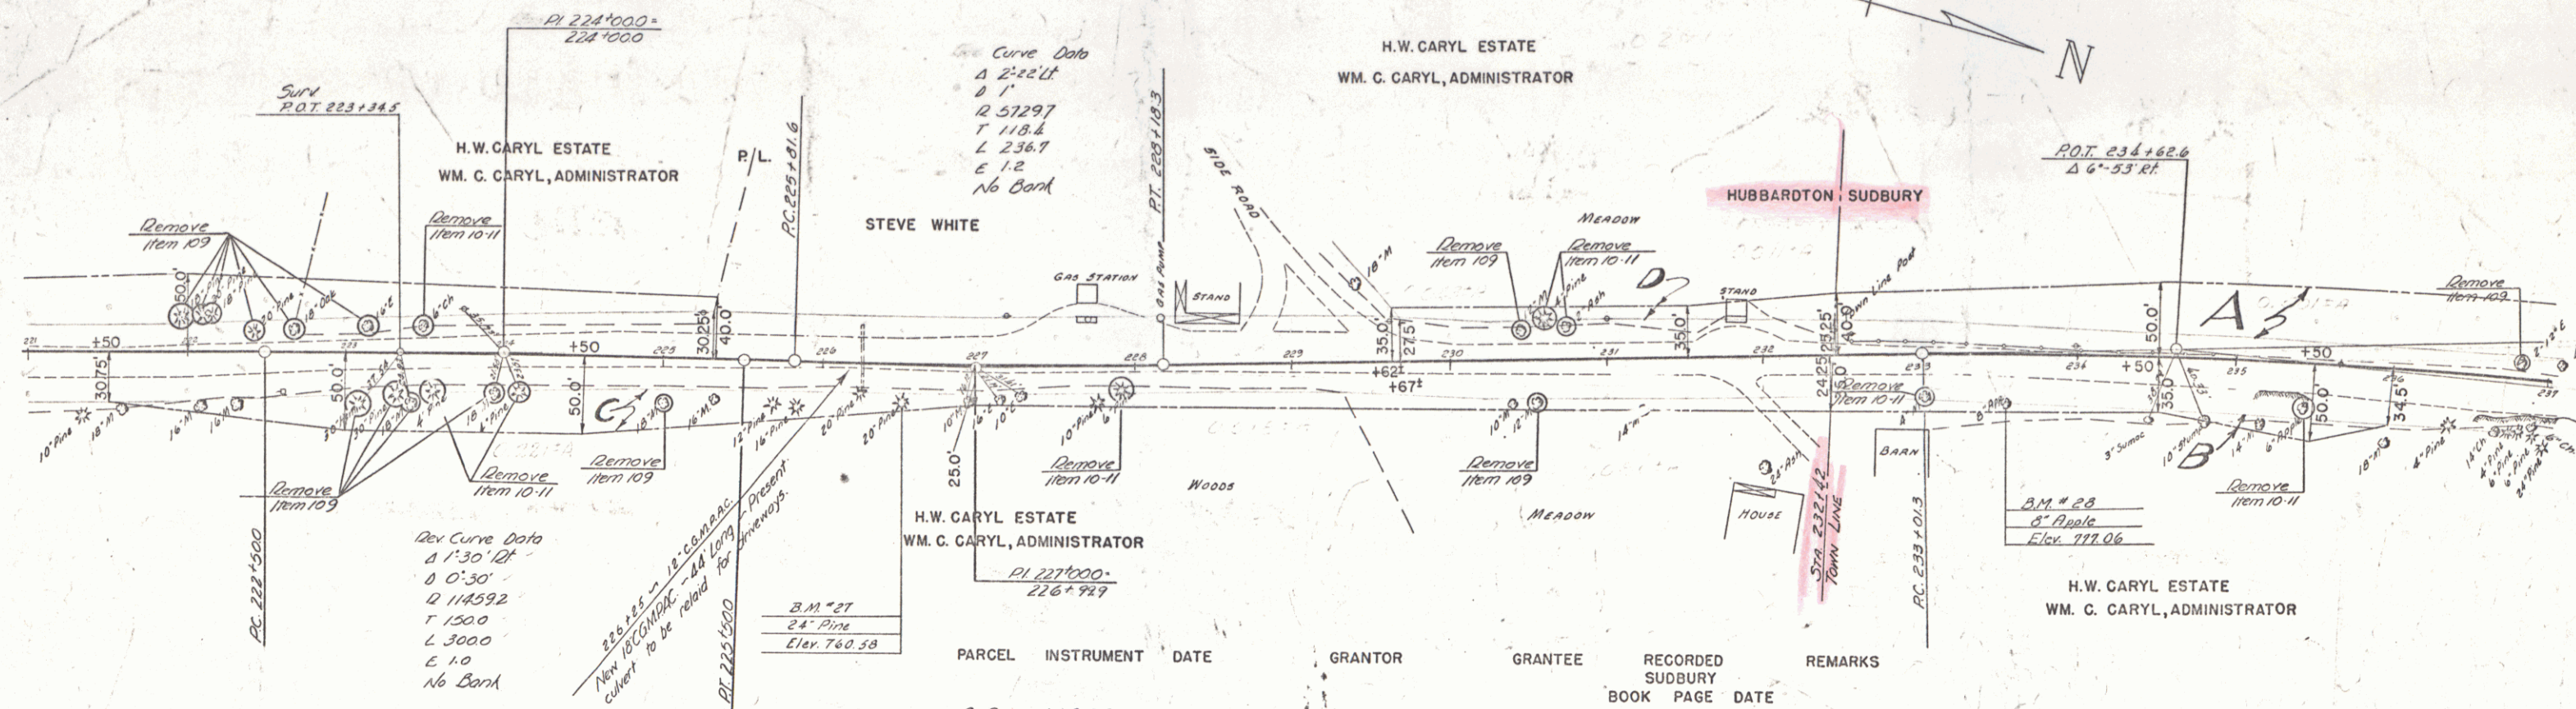


PARCEL	INSTRUMENT	DATE	GRANTOR	GRANTEE	RECORDED	REMARKS
A.B.	W.D.O.E.	10-8-41	H.W. CARYL ESTATE	ST. OF VT.	BOOK 12 PAGE 234-5	DATE 10-28-41



DIST. #3 PLANS


16

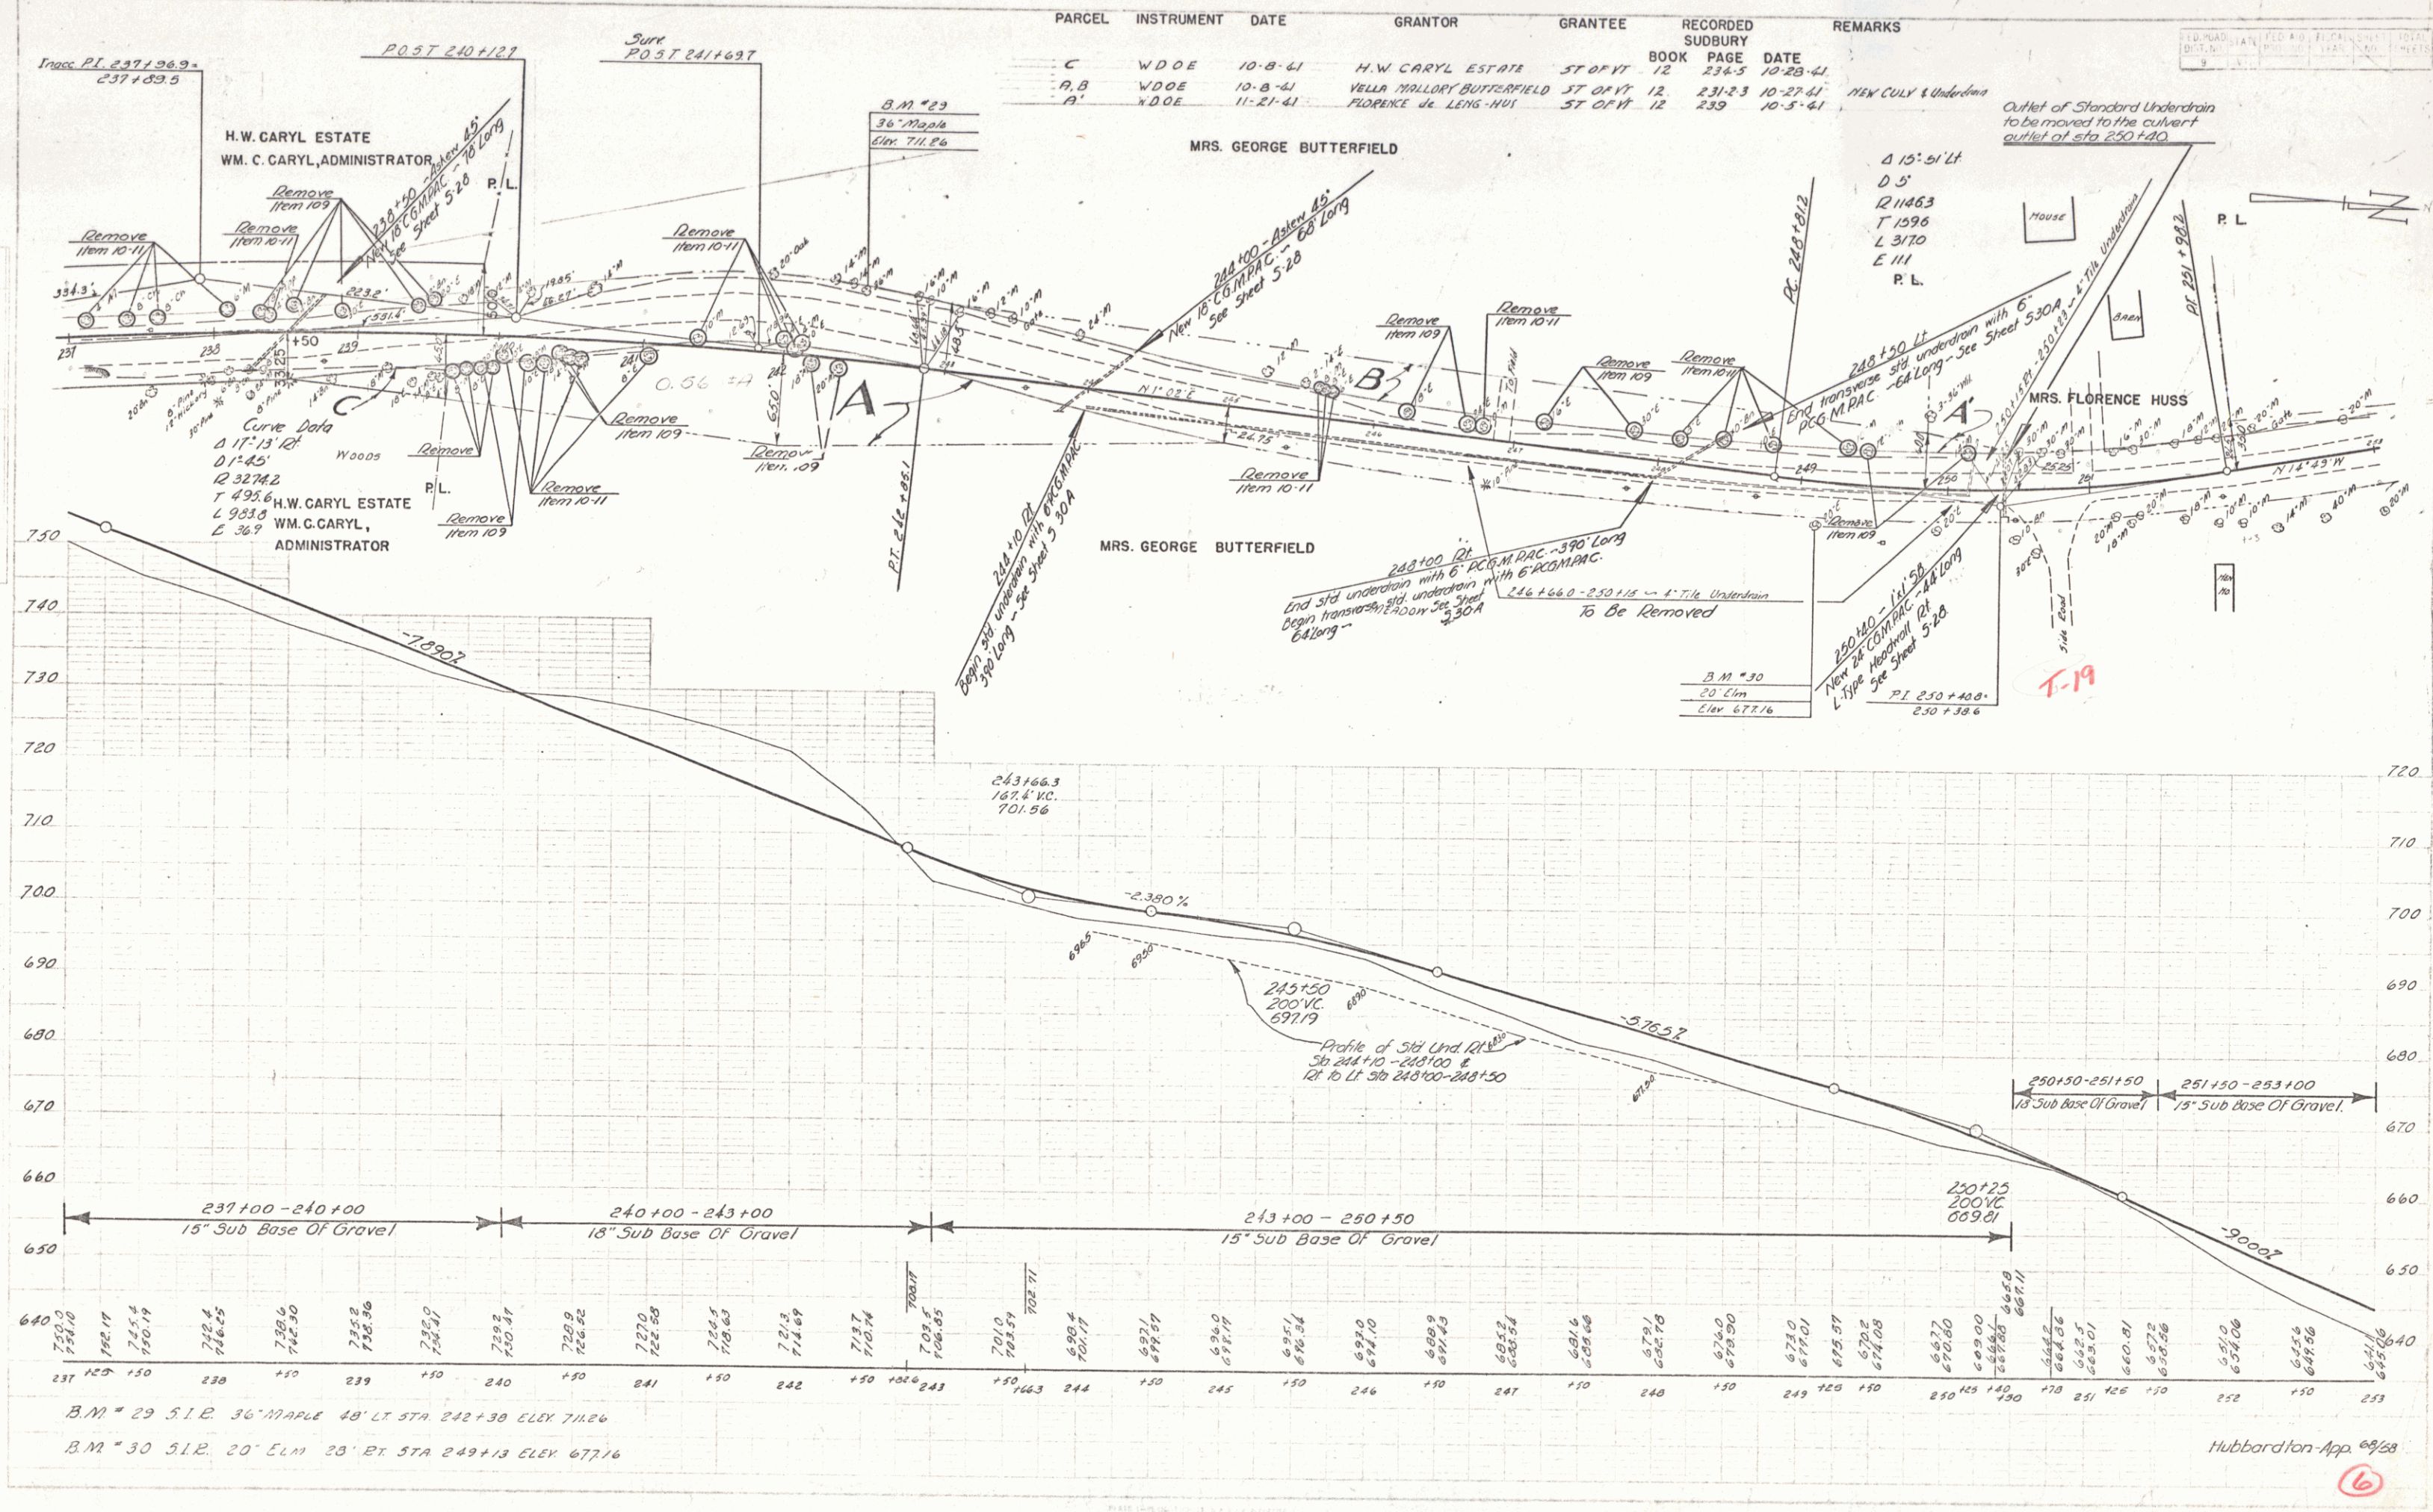


PARCEL	INSTRUMENT	DATE	GRANTOR	GRANTEE	RECORDED	REMARKS
C	W.D.O.E.	10-8-41	H.W. CARYL ESTATE	ST OF VT	12 234-5	10-23-41
A, B	W.D.O.E.	10-8-41	YELLA MALLORY BUTTERFIELD	ST OF VT	12 231-23	10-27-41
A	W.D.O.E.	11-21-41	FLORENCE DE LENG-HUS	ST OF VT	12 239	10-5-41


BRADSHAW
ALLEN
ALLEN

Hubbardton App. 09/58

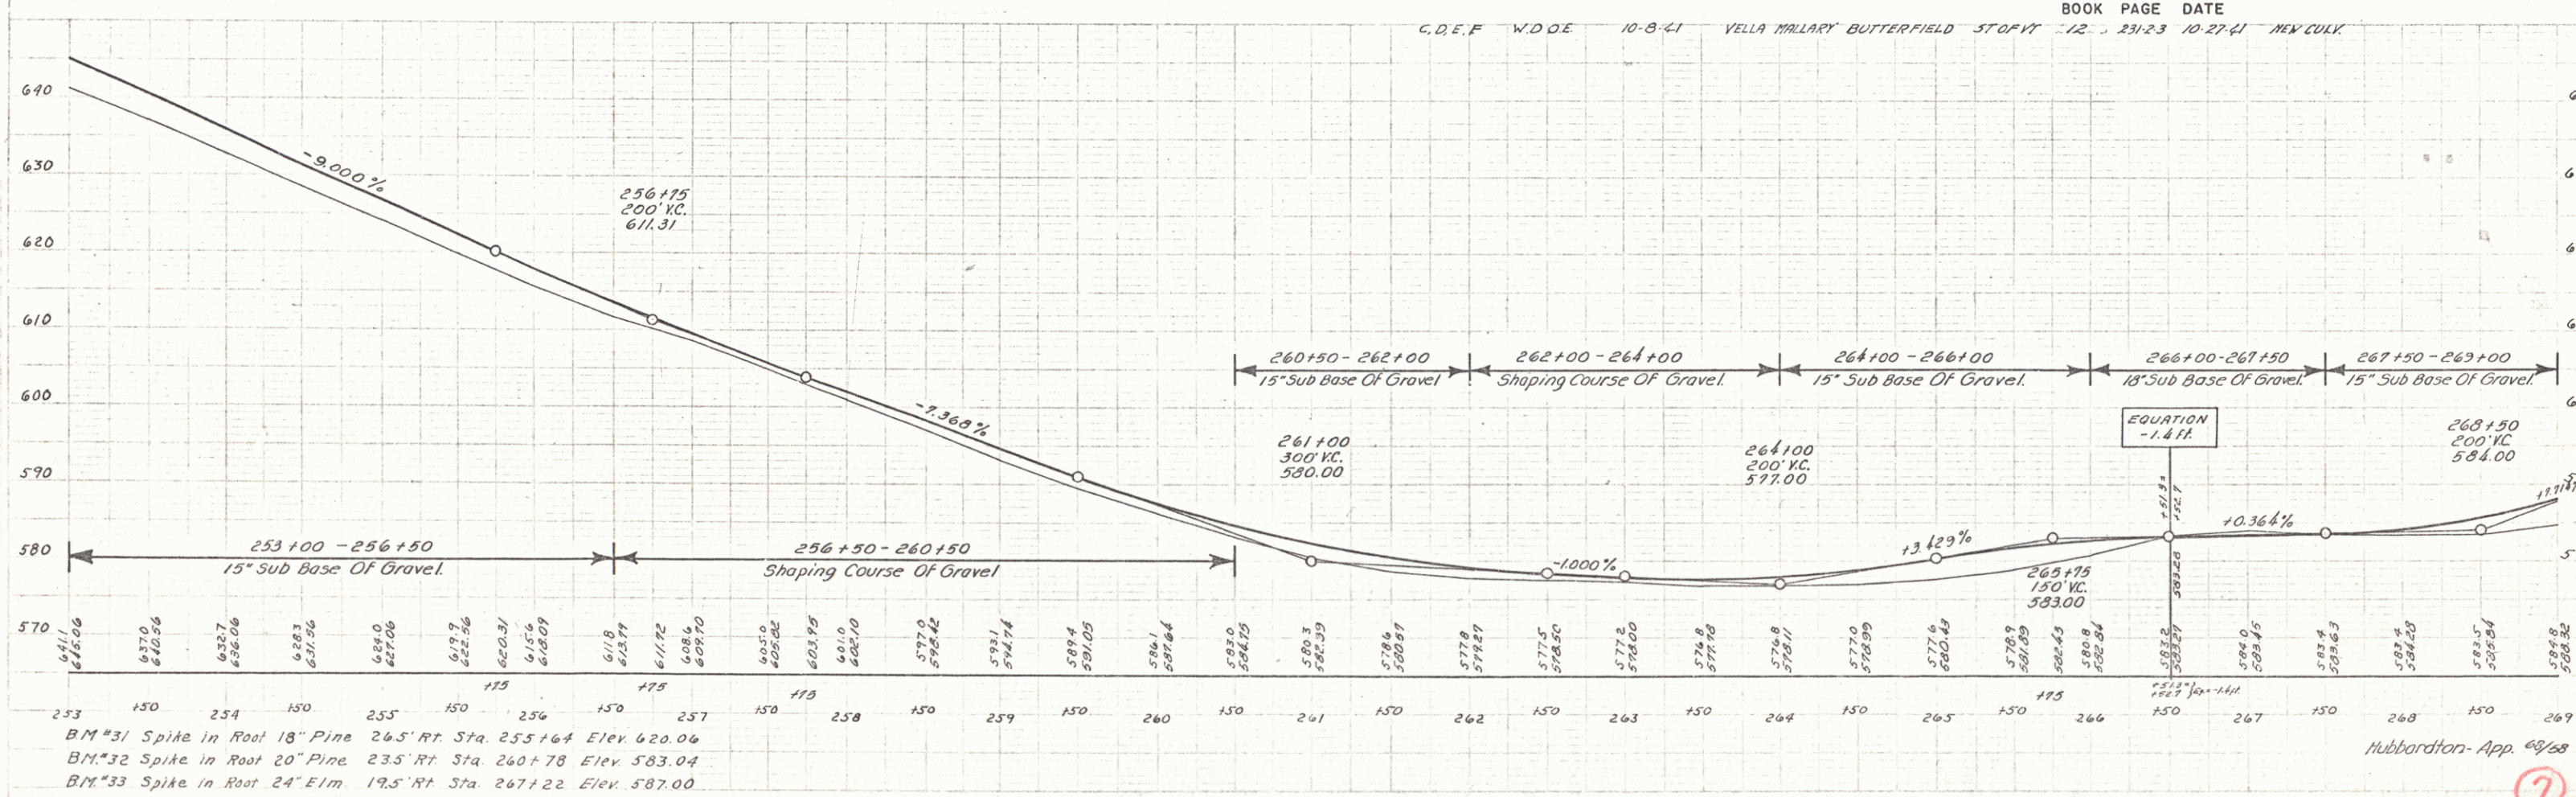

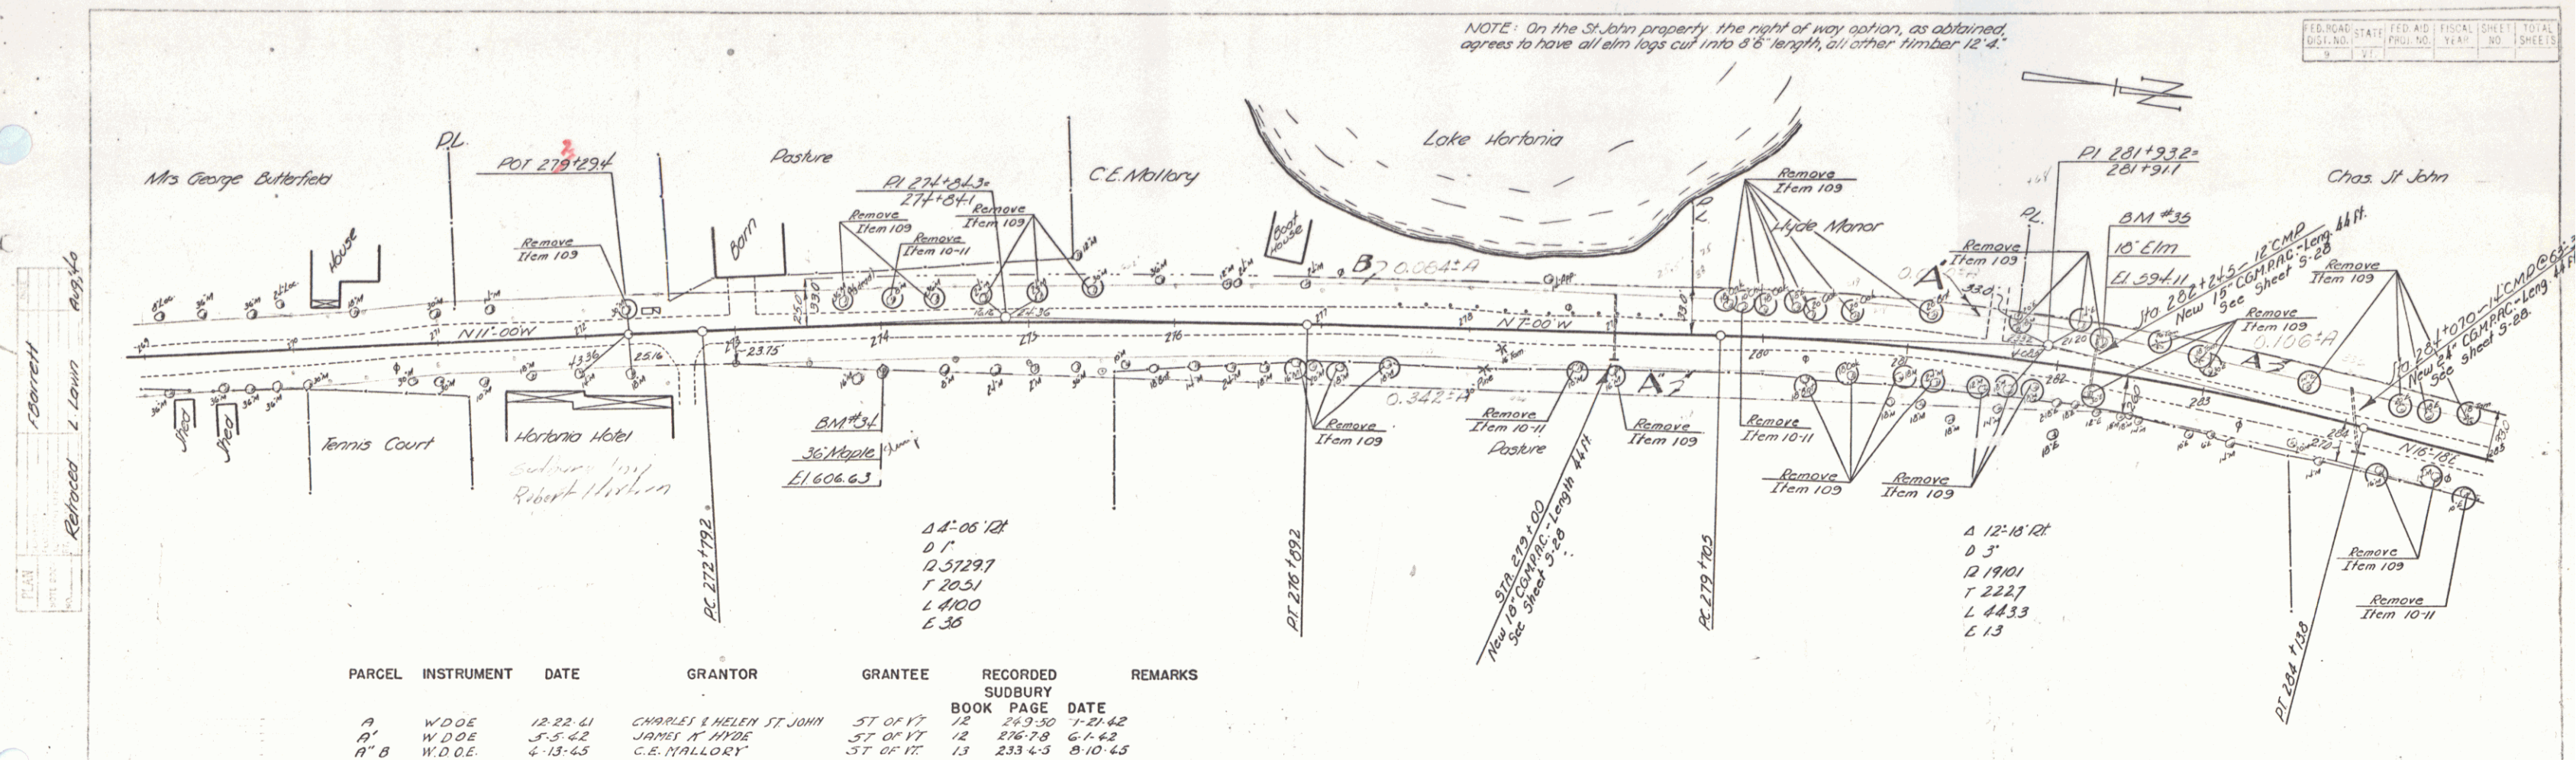


PARCEL	INSTRUMENT	DATE	GRANTOR	GRANTEE	RECORDED	SUBURY	REMARKS
					BOOK	PAGE	DATE

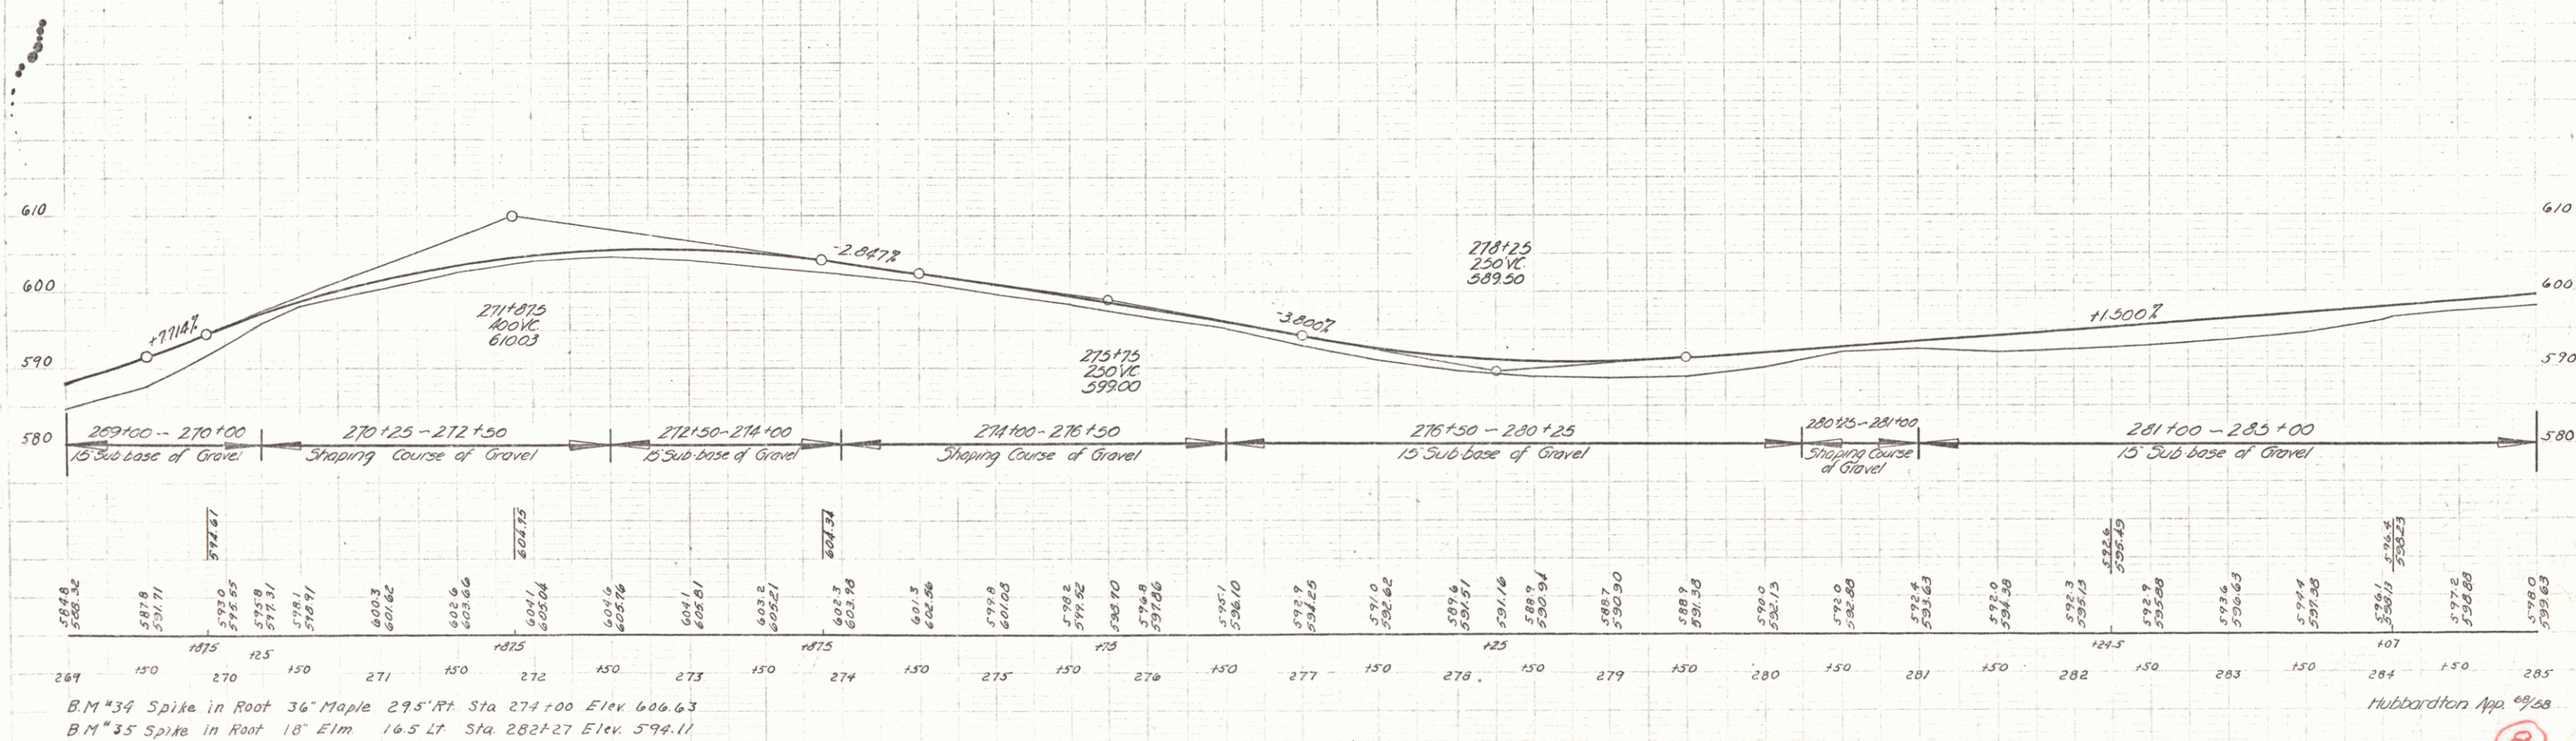


BARRETT
ALLEN
2140
6140
5140

BARRETT
HISBARD
5140
6140
5140

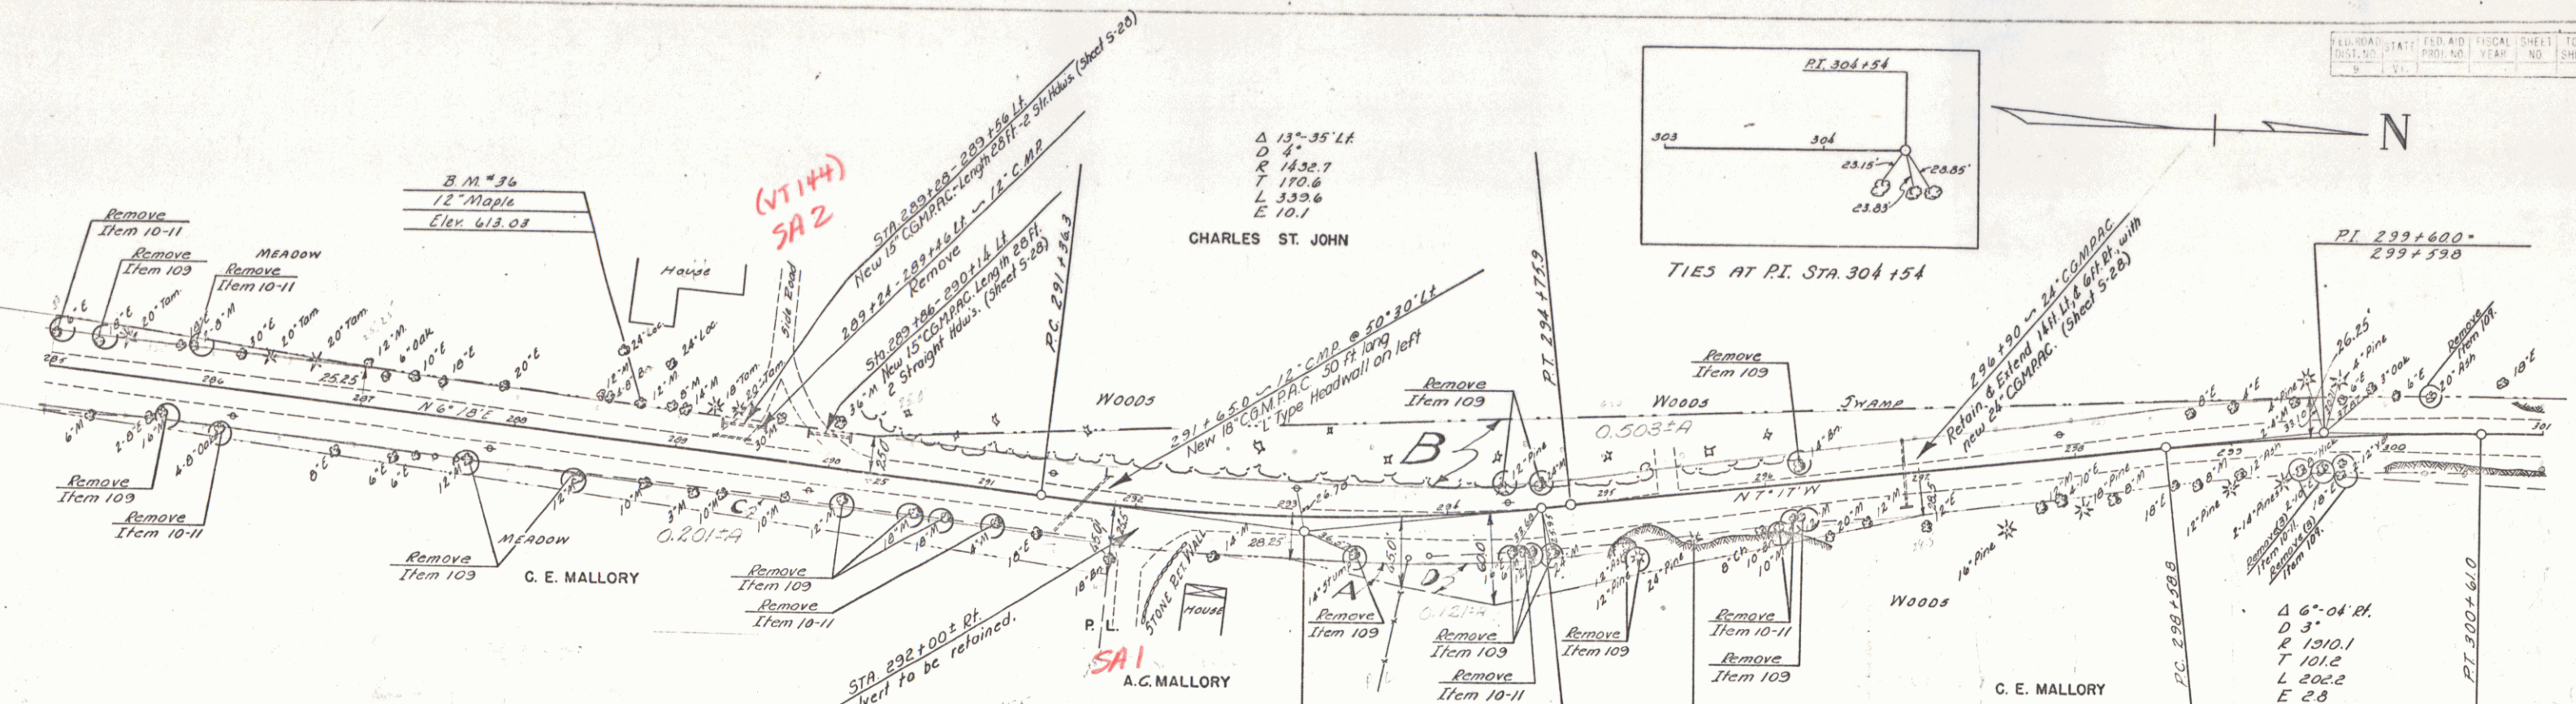

PARCEL	INSTRUMENT	DATE	GRANTOR	GRANTEE	RECORDED	REMARKS
B	W.D.O.E.	12-22-41	CHARLES E. HELEN ST. JOHN	ST. OF VT.	BOOK 12	
A	W.D.O.E.	2-10-42	ARTHUR C. MALLORY	ST. OF VT.	PAGE 253	
C. D.	W.D.O.E.	4-13-45	C.E. MALLORY	ST. OF VT.	DATE 2-20-42	
					13	233-4-5 8-10-45


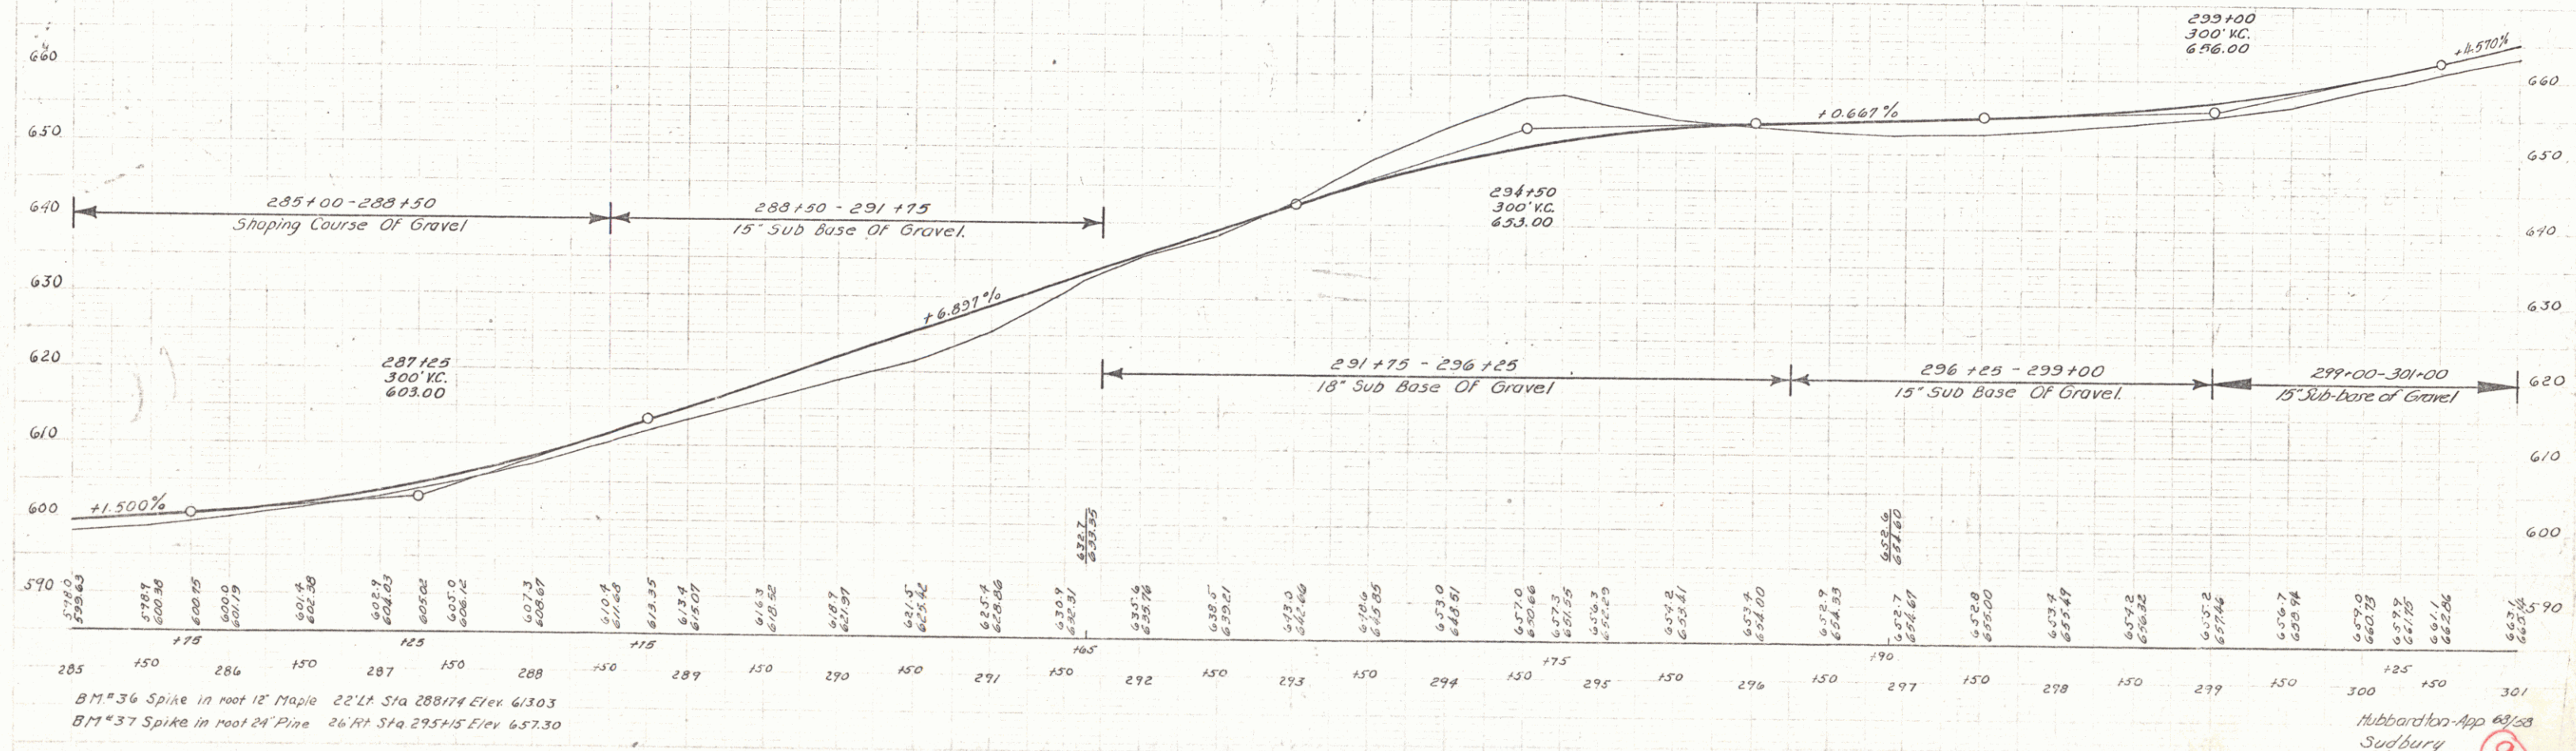



BM #36 Spike in root 12' Maple 22' Lt Sta 288+74 Elev 613.03
BM #37 Spike in root 24' Pine 26' Rt Sta 295+15 Elev 657.30

Sudbury
Sta. 192-L

PARCEL	INSTRUMENT	DATE	GRANTOR	GRANTEE	RECORDED	REMARKS
A	W.D.E.	2-23-62	CHARLES L. HELEN ST. JOHNS	ST. OF VT	BOOK PAGE DATE	
B.C.	W.D.E.	5-5-62	J.K. HYDE	ST. OF VT	12 260 3-6-62	NEW CULV.
					12 276-18 6-1-62	


FED. ROAD DIST. NO.	STATE	FED. AID PROJ. NO.	FISCAL YEAR	SHEET NO.	TOTAL SHEETS
9	VT.				

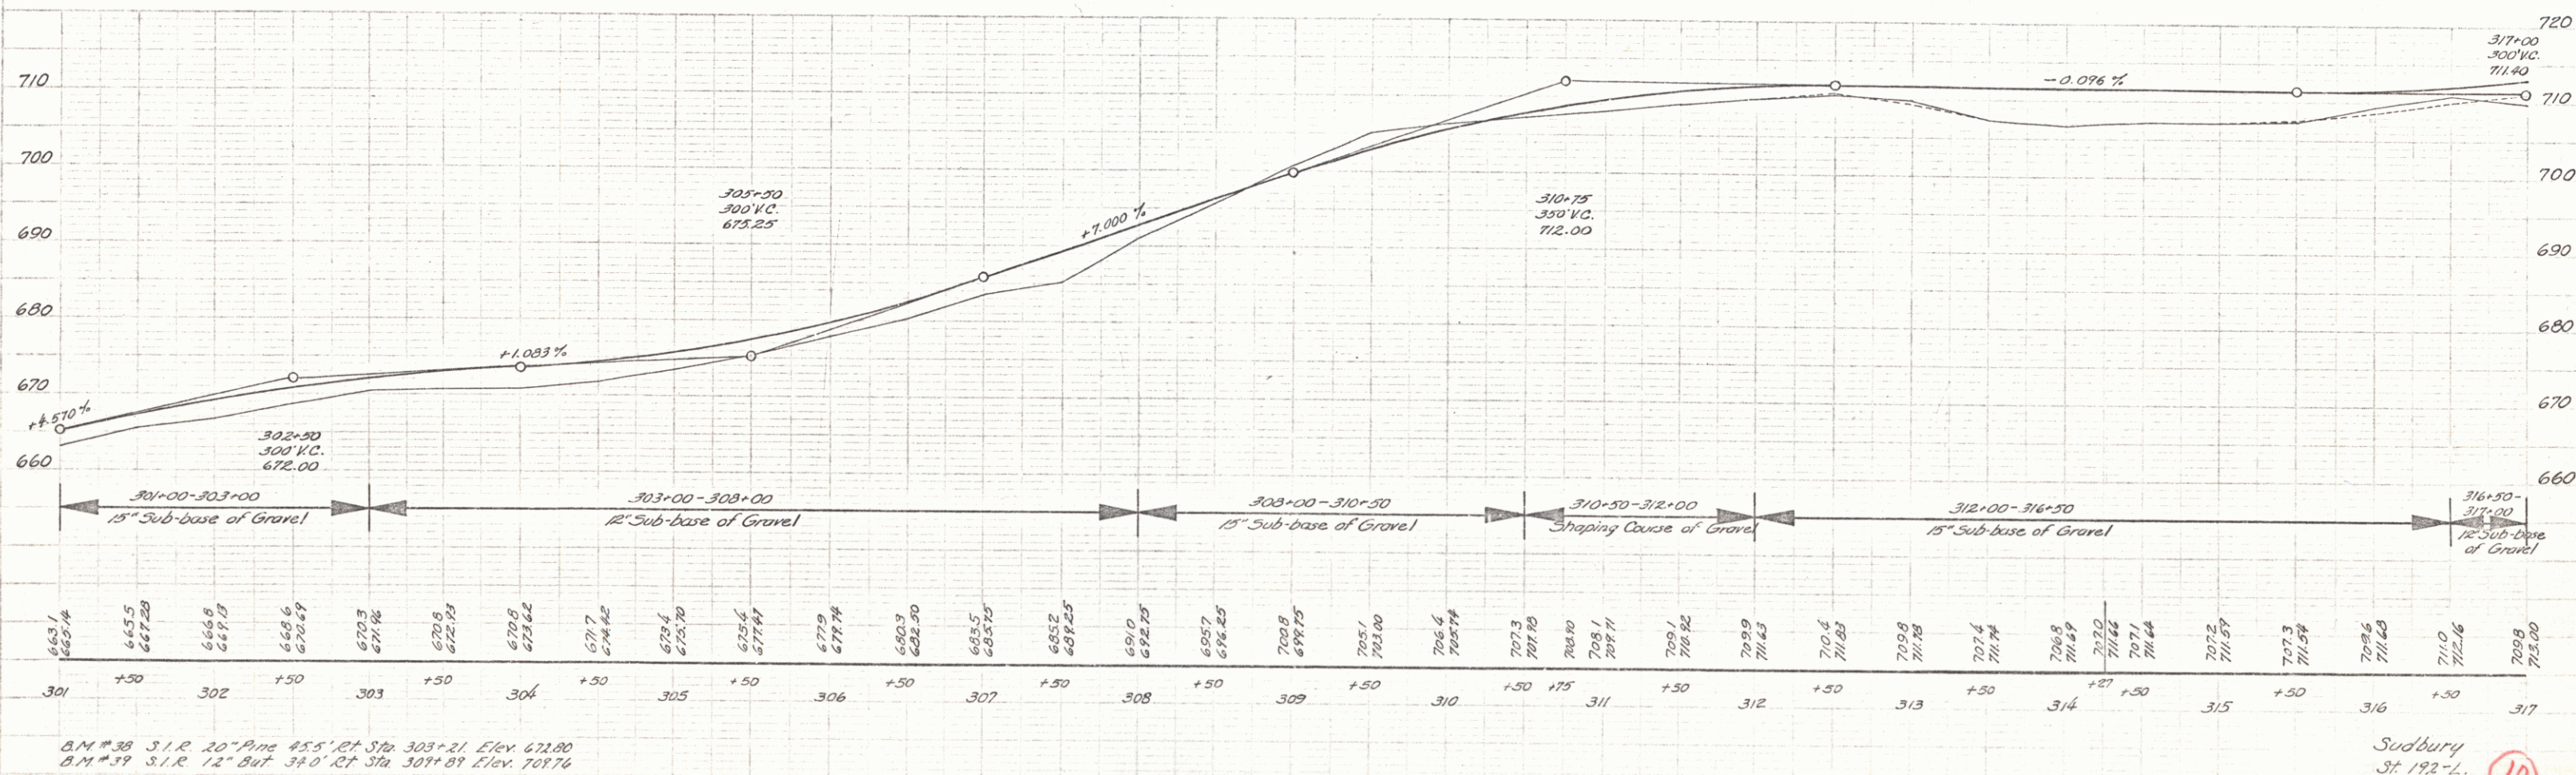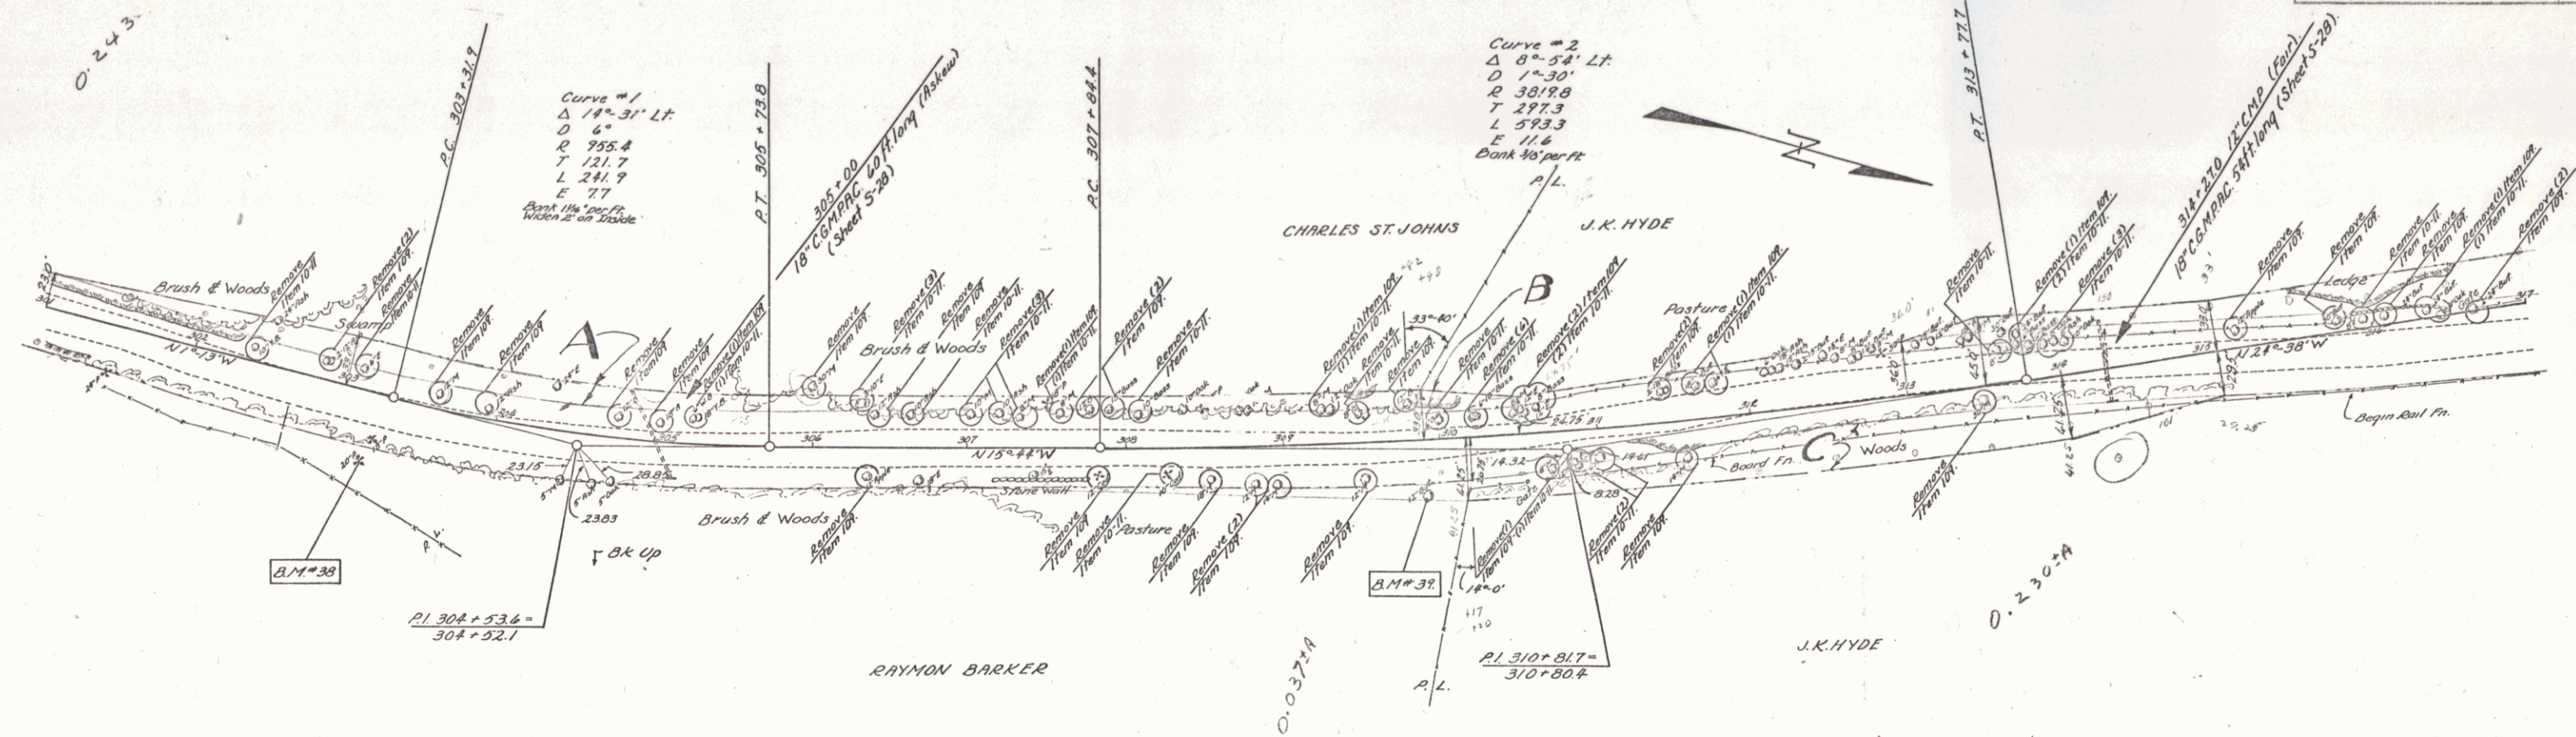

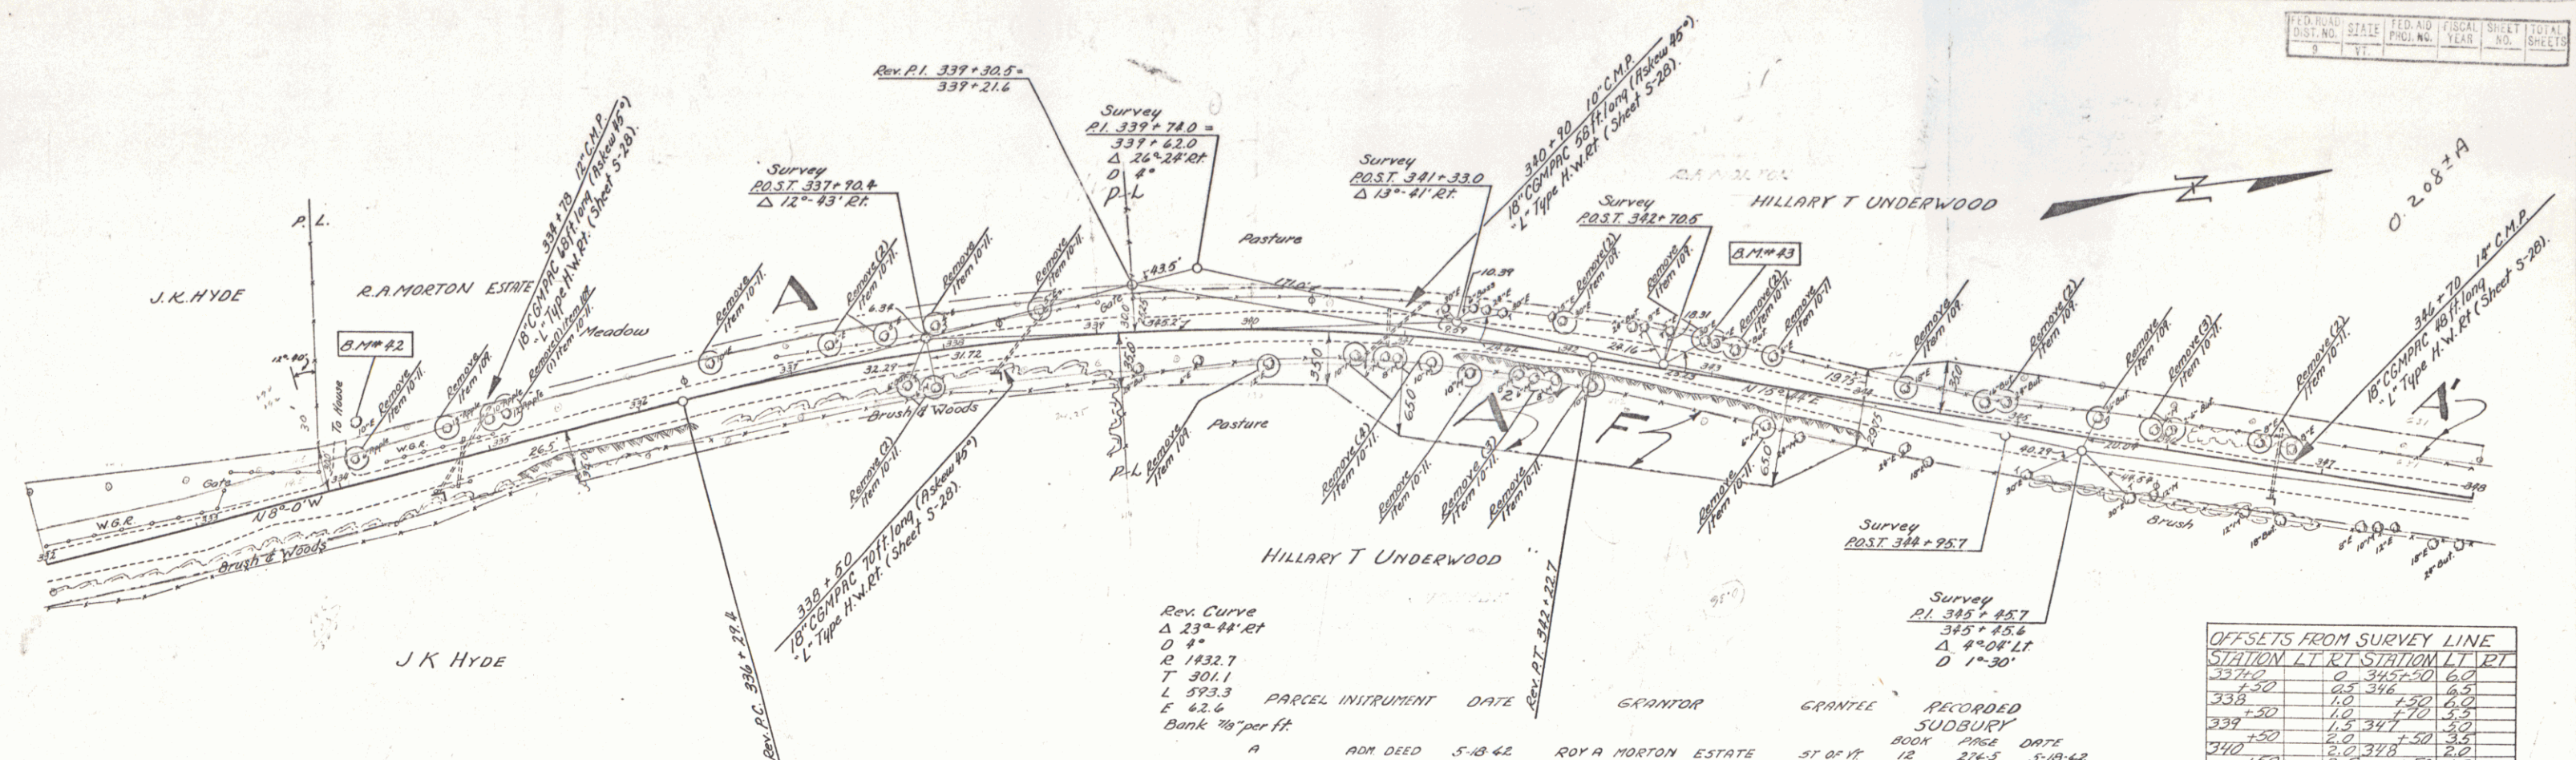

OFFSETS FROM SURVEY LINE

STATION	LT	RT	STATION	LT	RT

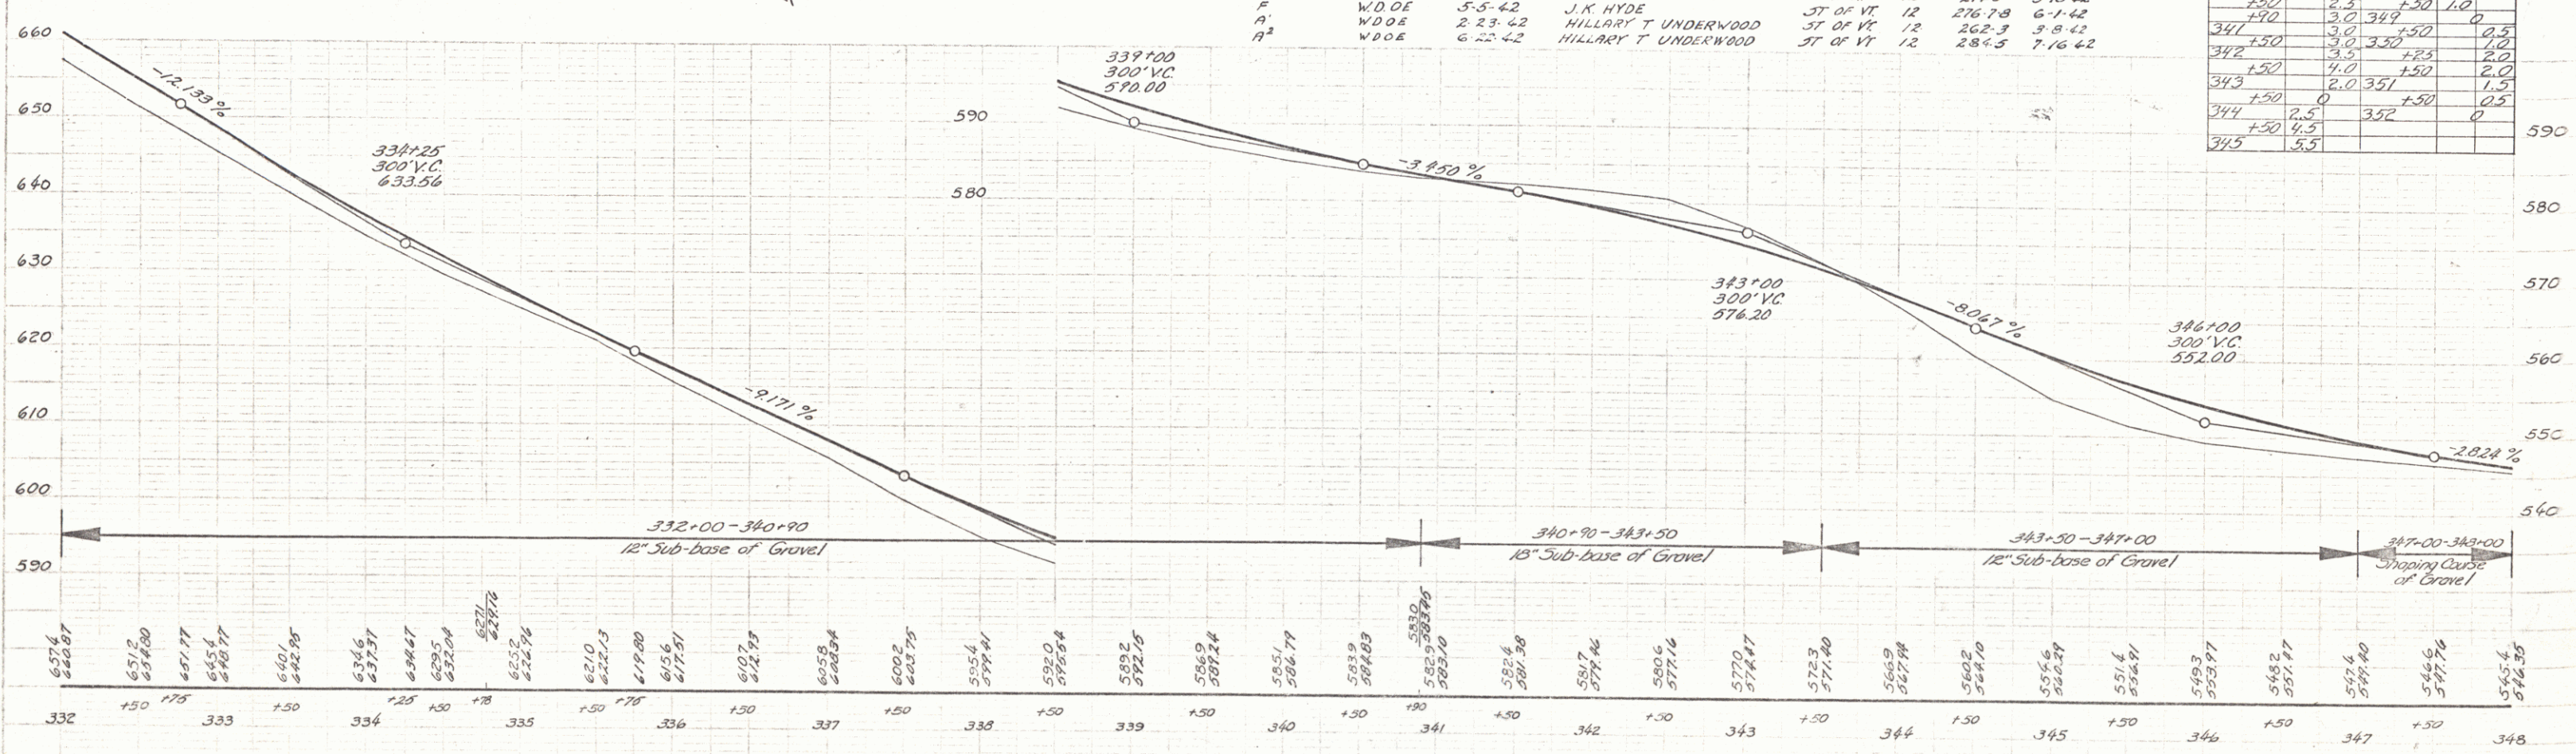



B.M. #42 S.I.R. 30' Elm. 57' Lt Sta 339+15 Elev. 631.74
B.M. #43 S.I.R. 30' Elm. 16' Lt Sta 342+91 Elev. 579.05

Sudbury
St. 192-L

Survey
PARCEL	INSTRUMENT	DATE	GRANTOR	GRANTEE	RECORDED	REMARKS
					SUDBURY	

FED. ROAD DIST. NO.	STATE	FED. AID FUND. NO.	FISCAL YEAR	SHEET NO.	TOTAL SHEETS
9	VT.				

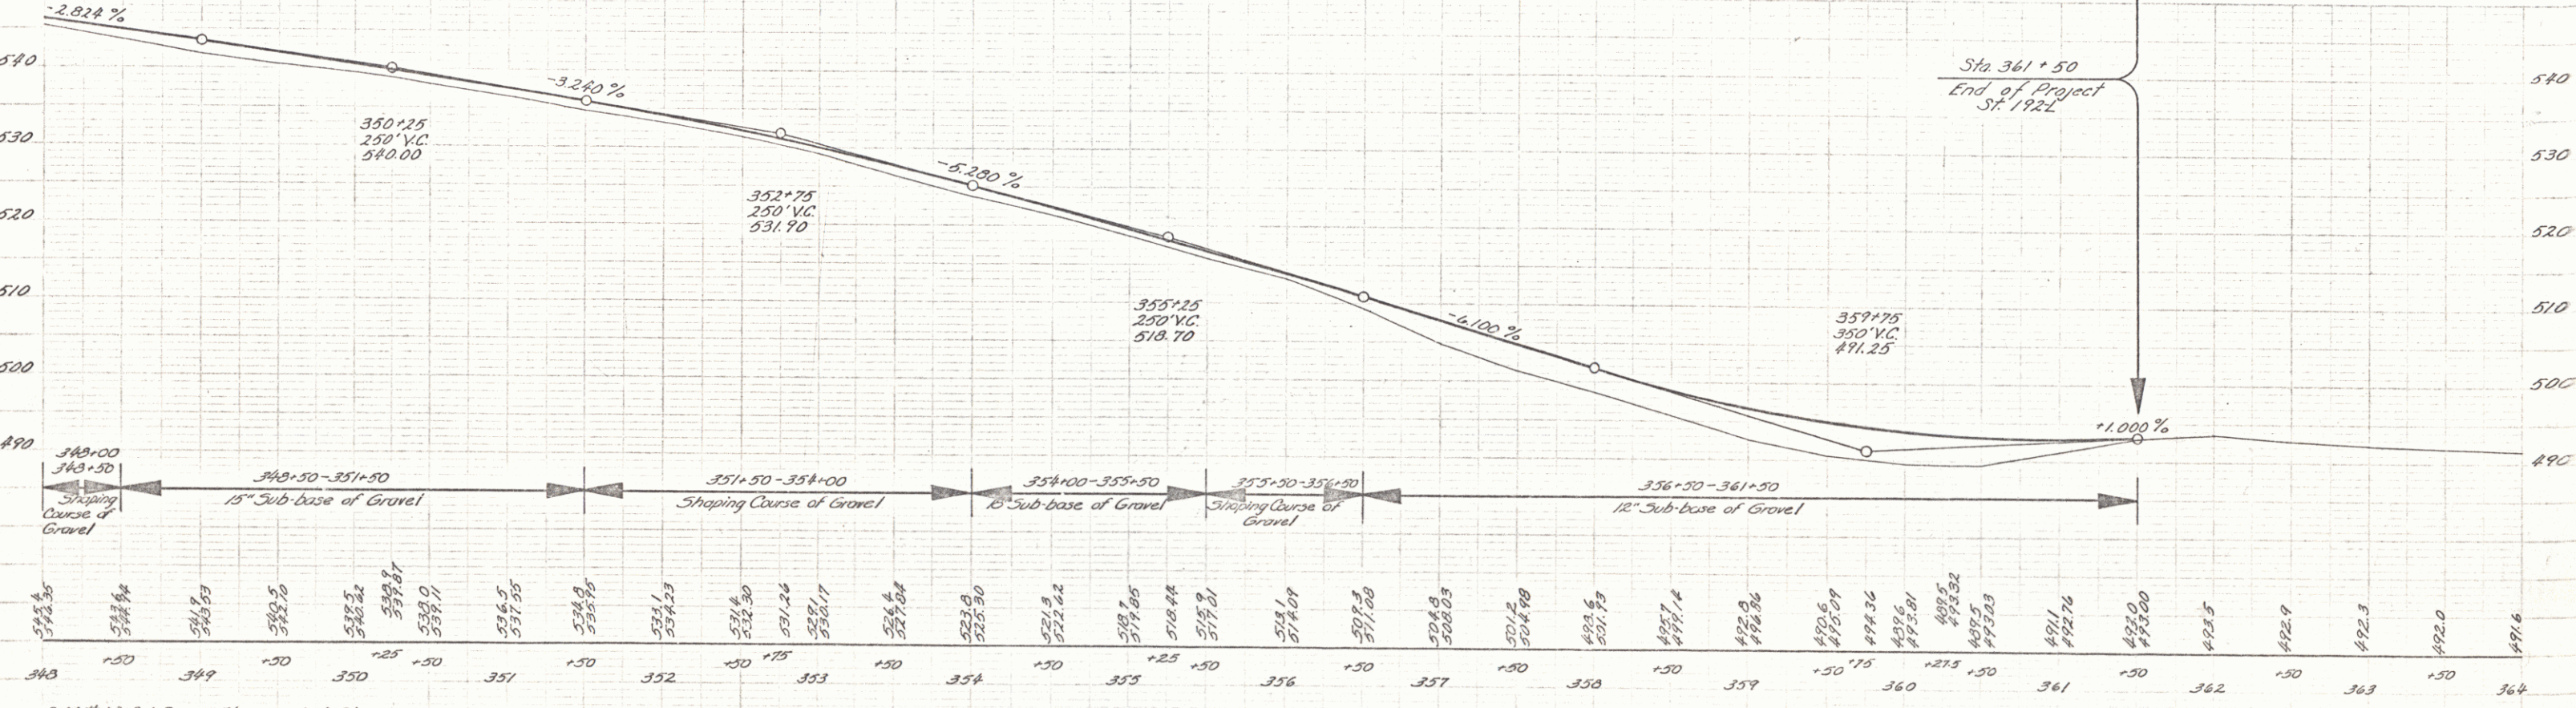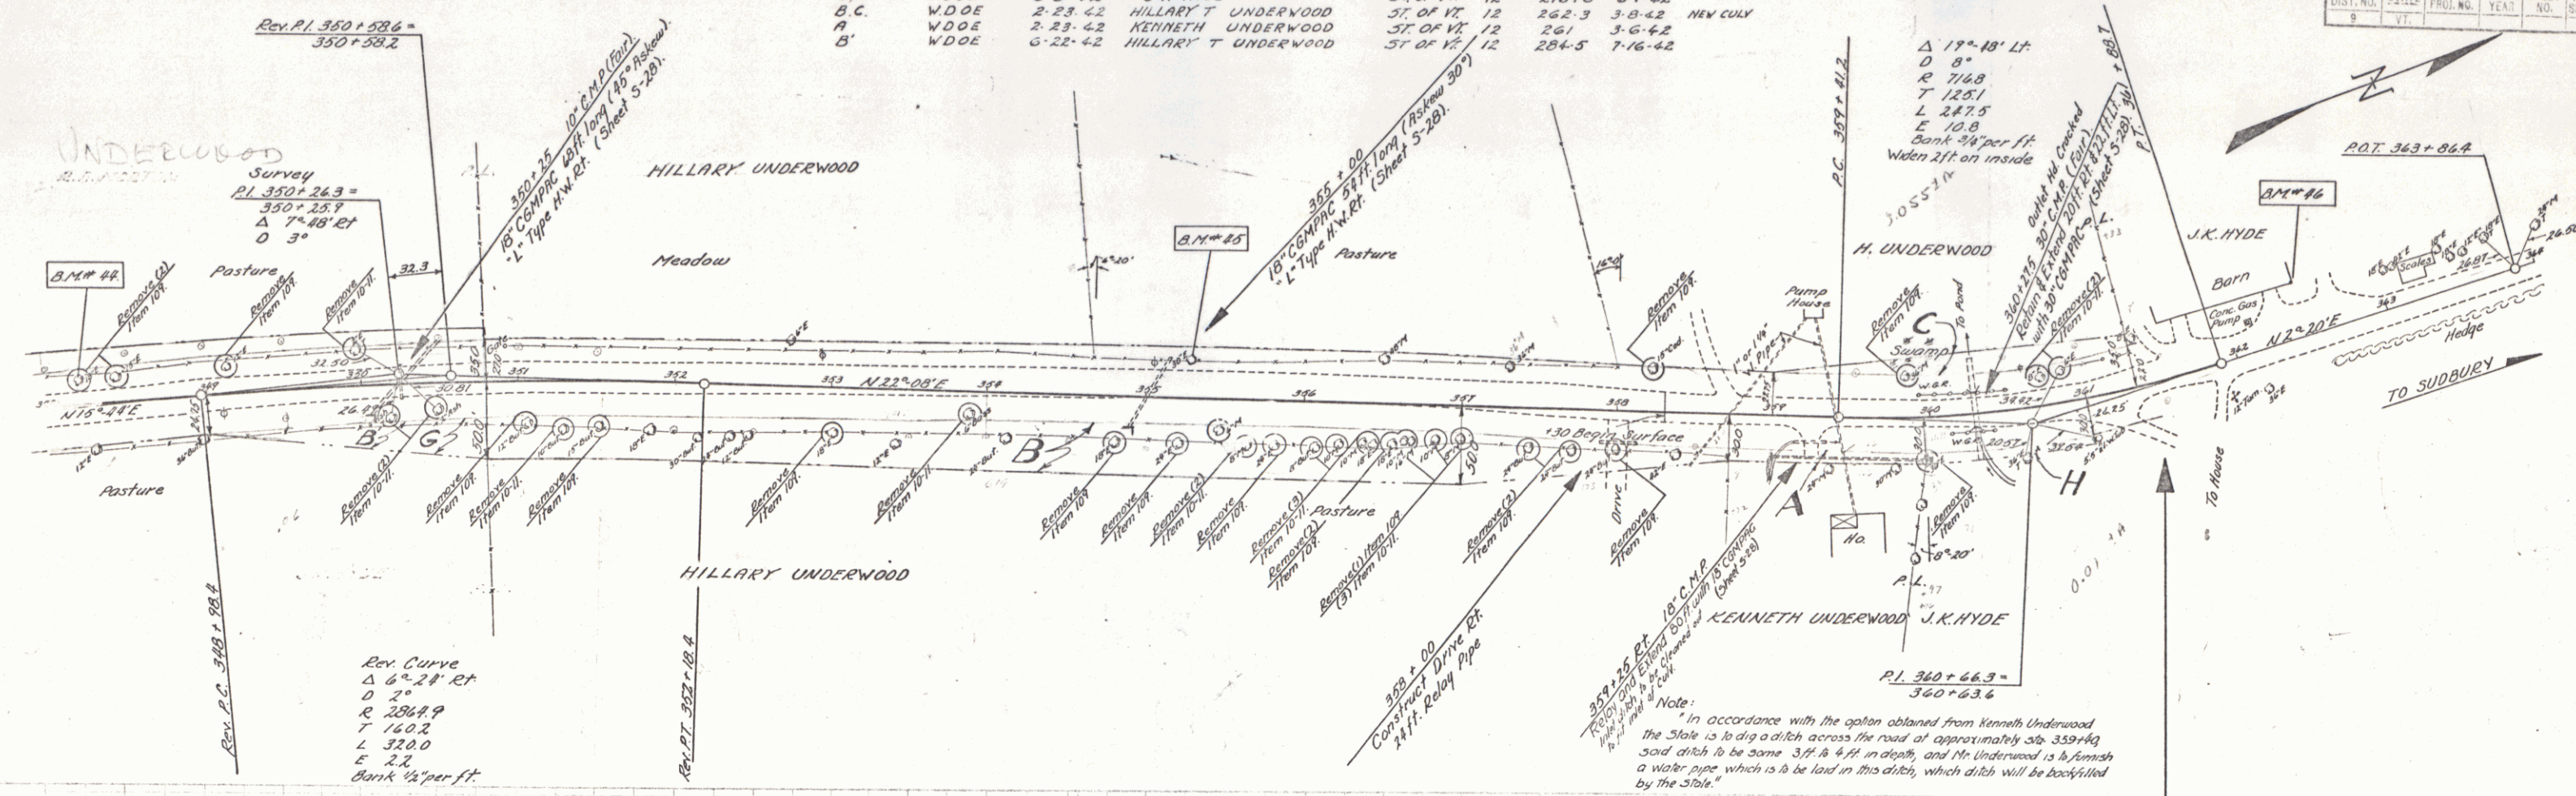

B.M. #44 S.I.R. 18' Elm 135' Lt. Sta. 349+21 Elev. 540.18
 B.M. #45 S.I.R. 30' Elm 21' Lt. Sta. 349+27 Elev. 518.70
 B.M. #46 Spot on Fdn. 34' Lt. Sta. 362+40 Elev. 493.43

Sudbury
 St. 192-L