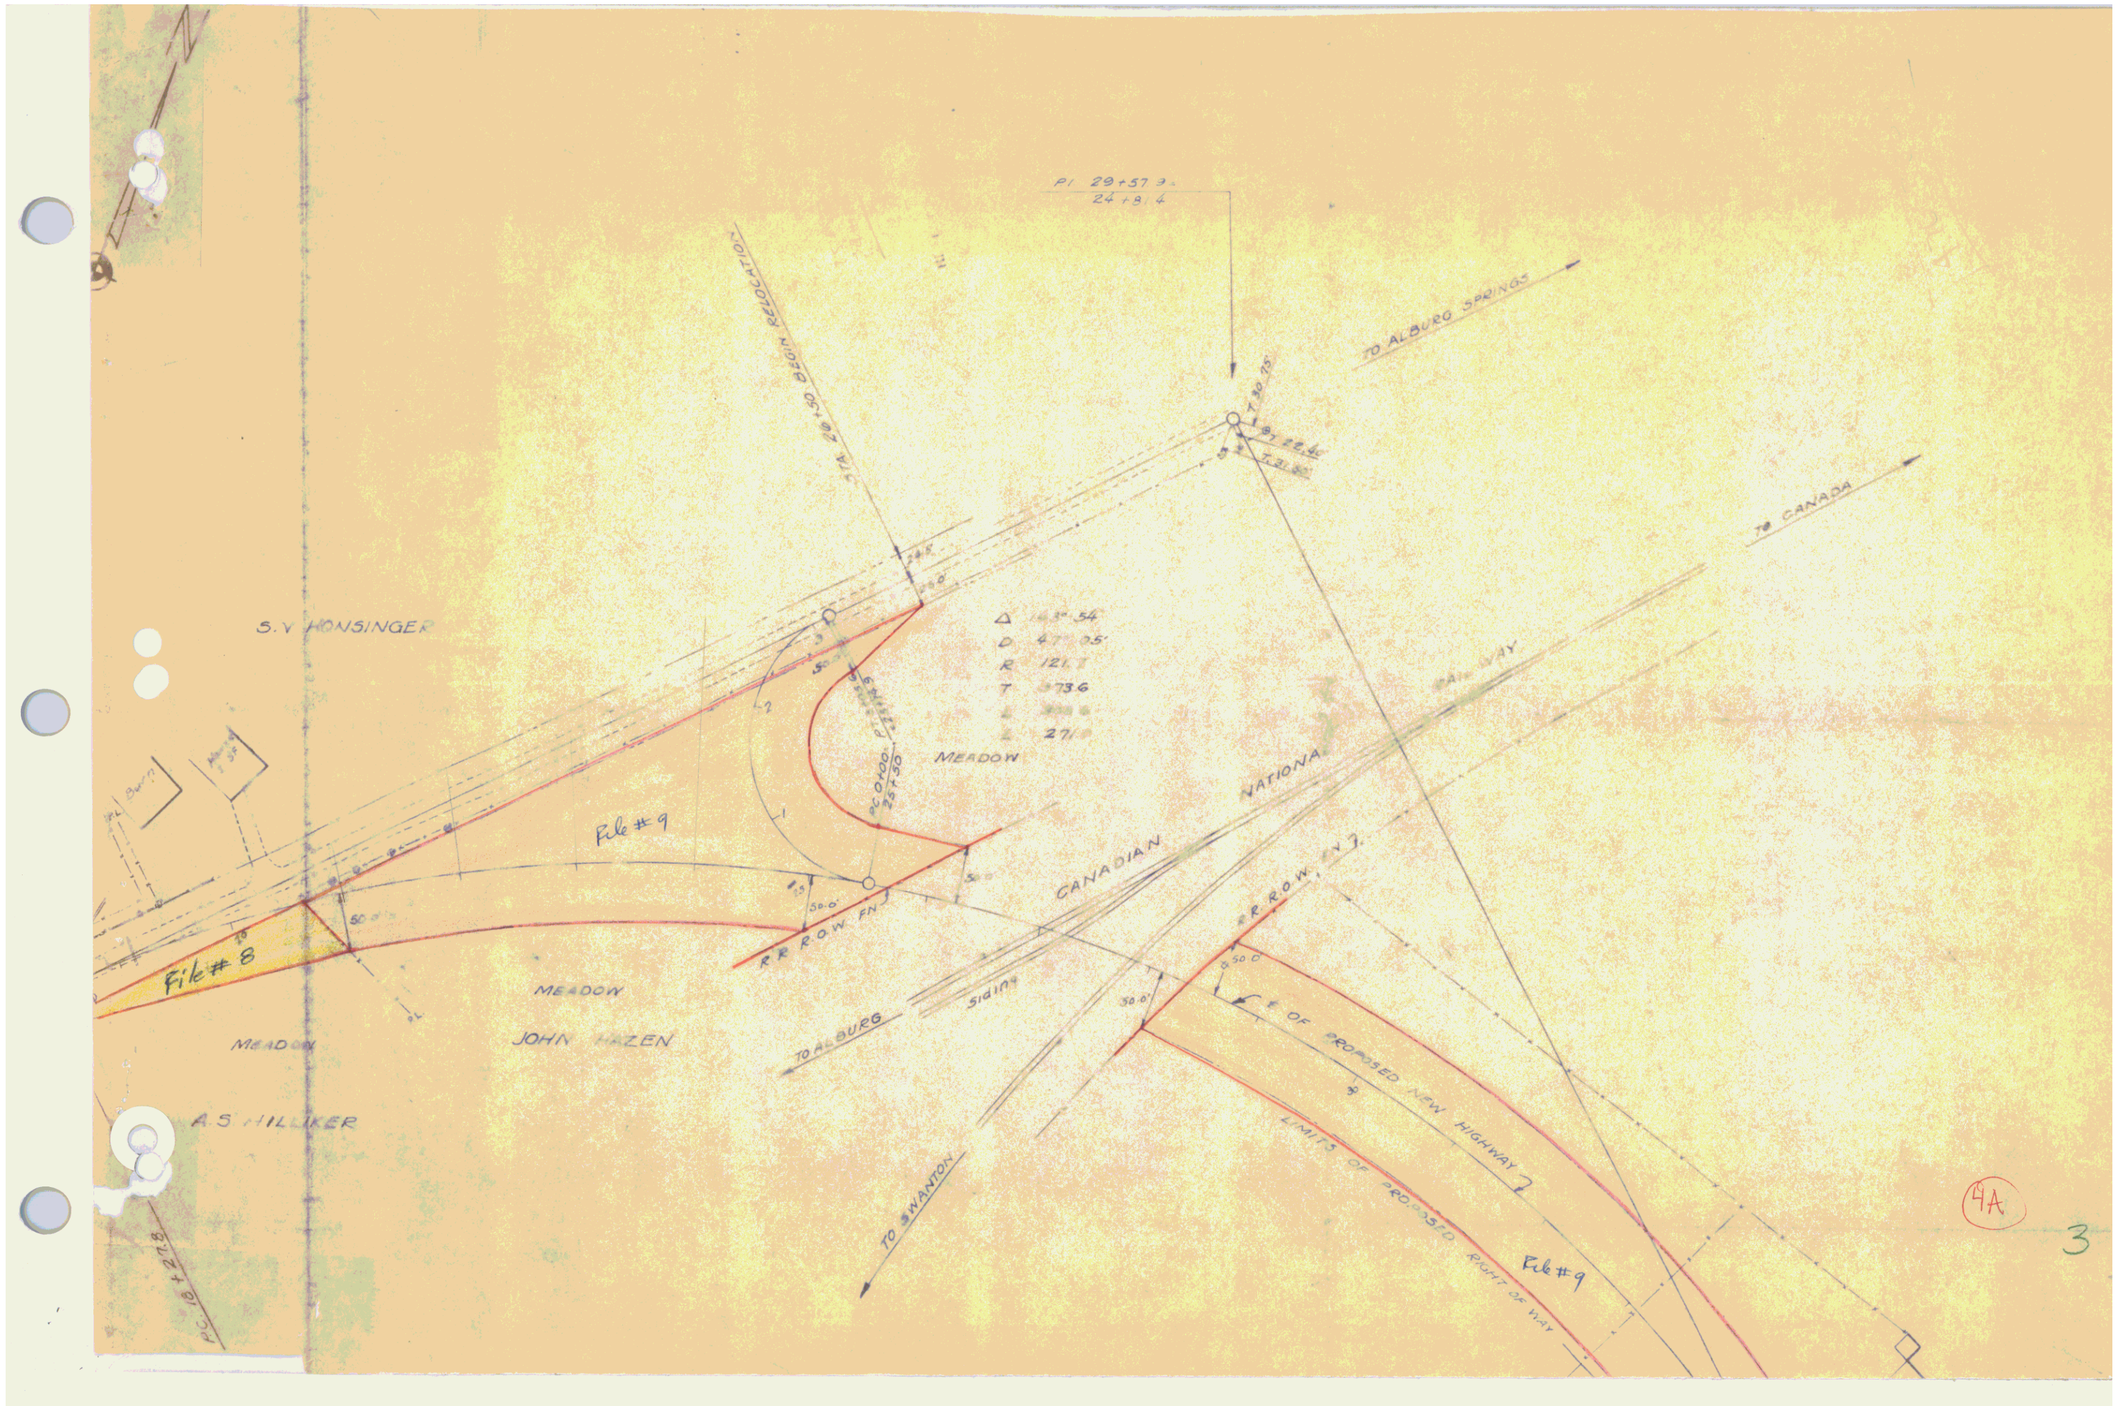

PI 29+57.3
24+81.4
TO ALBURG SPRINGS
TO CANADA
S.V. HONSINGER
Δ 45° 54'
D 47° 35'
R 121.7
T 53.6
L 97.6
L 27.0
MEADOW
CANADIAN NATIONAL
R.R. R.O.W. (N.)
R.R. R.O.W. FN
File #9
File #8
50.0'
MEADOW
JOHN HAZEN
A.S. HILLIKER
TO ALBURG
SIDING
TO SWANTON
E. OF PROPOSED NEW HIGHWAY 7
LIMITS OF PROPOSED RIGHT OF WAY
File #9
4A
3