
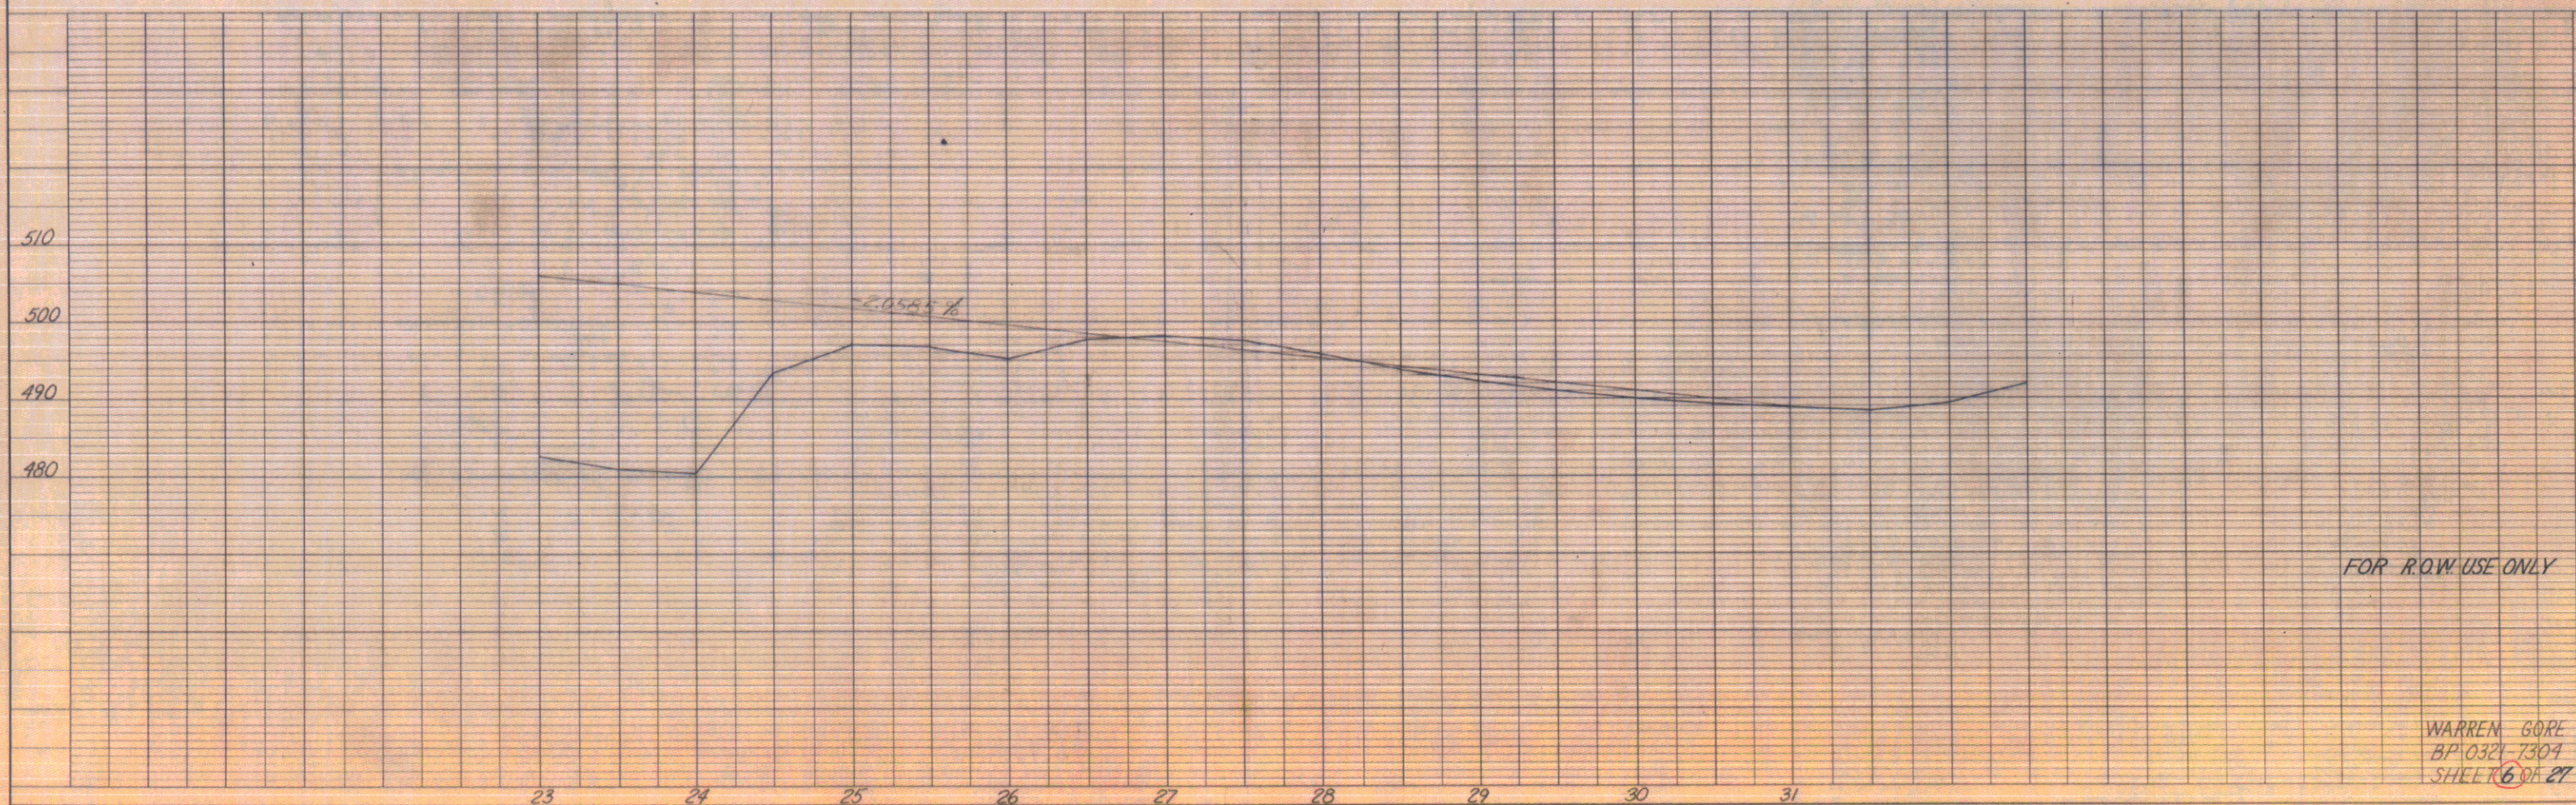


PLAN	DATE	
	BY	
	CHECKED	
	NO.	

PROFILE	DATE	
	BY	
	CHECKED	
	NO.	

Parcel No. 1
Brown Corporation
Acquired by W.D. Recorded 3/4/74 with the
Essex County Clerk in Land Records of the
Unorganized Towns and Gores of Essex County
in Book 22, Pages 78-9.

Parcel # 1
Brown Corporation
Vt. Rte. # 114 11+00 - 27+00 Lt.
1.8 Acre ±
Vt. Rte. # 114 10+30 - 11+00 Lt.
Slope Ease. (P) (0.002 A±) = (125 S.F. ±)
Vt. Rte. # 114 11+00 - 28+30 Lt.
Slope Ease. (P) (1.2 A±)
Vt. Rte. # 114 29+45 - 30+70 Lt.
Slope Ease. (P) (0.01 A±) = (650 S.F. ±)
Vt. Rte. # 114 10+55 - 11+35 Rt.
Slope Ease. (P) (0.004 A±) = (250 S.F. ±)
Vt. Rte. # 114 26+10 - 30+70 Rt.
Slope Ease. (P) (0.30 A±)
Vt. Rte. # 114 21+50 - 23+50 Rt.
Ditch & Culvert (P)
Vt. Rte. # 114 23+25 Lt. Drainage (P)

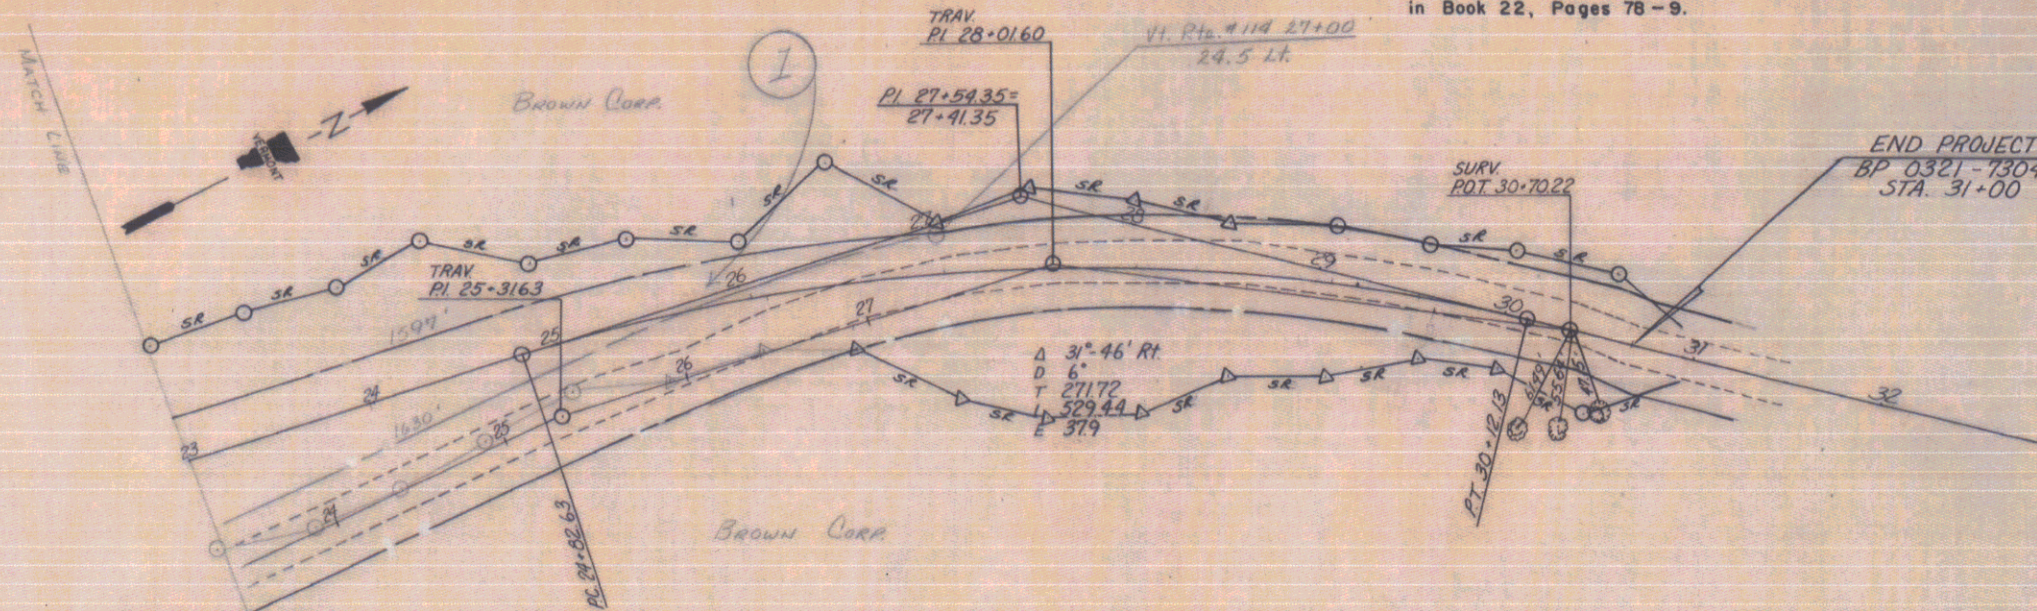

WARREN GORE
BP 0321-7304
SHEET 6 OF 27