

POOR ORIGINAL COPY

VERTICAL GRANITE CURB ITEM 556-B		
STATION	STATION	POS
VT 22A 58+00	60+00	LT
VT 22A 59+00	59+51.1	RT
VT 22A 59+25	59+59	RT
VT 22A 60+00	60+01	RT



8" ONE COURSE CEMENT CONCRETE SIDEWALK ITEM 560		
STATION	STATION	POS
VT 22A 58+81	59+26	RT
VT 22A 59+39	60+04	RT

CONSTRUCT RAMP		
STATION	STATION	RAMP
14+00	15+37.44	E
2+07.65	28+00	F
28+00	28+13.65	G
37+43.59	43+00	H

5" ONE COURSE CEMENT CONCRETE SIDEWALK ITEM 560		
STATION	STATION	POS
VT 22A 58+00	58+21.1	RT
VT 22A 59+25	59+39	RT
VT 22A 60+00	60+26	RT

CONCRETE CURB ITEM 401-B		
STATION	STATION	POS
VT 22A 58+81	59+26	RT
VT 22A 59+39	59+59	RT
VT 22A 59+44	60+04	RT
VT 22A 60+04	60+46	RT

STOP PROJECT SO159(2) ROW		BEGIN PROJECT FO20-1(9)APROW	
CONSTRUCT DRIVE			
STATION	POS		
VT 22A 58+00	RT		
VT 22A 59+26	RT		

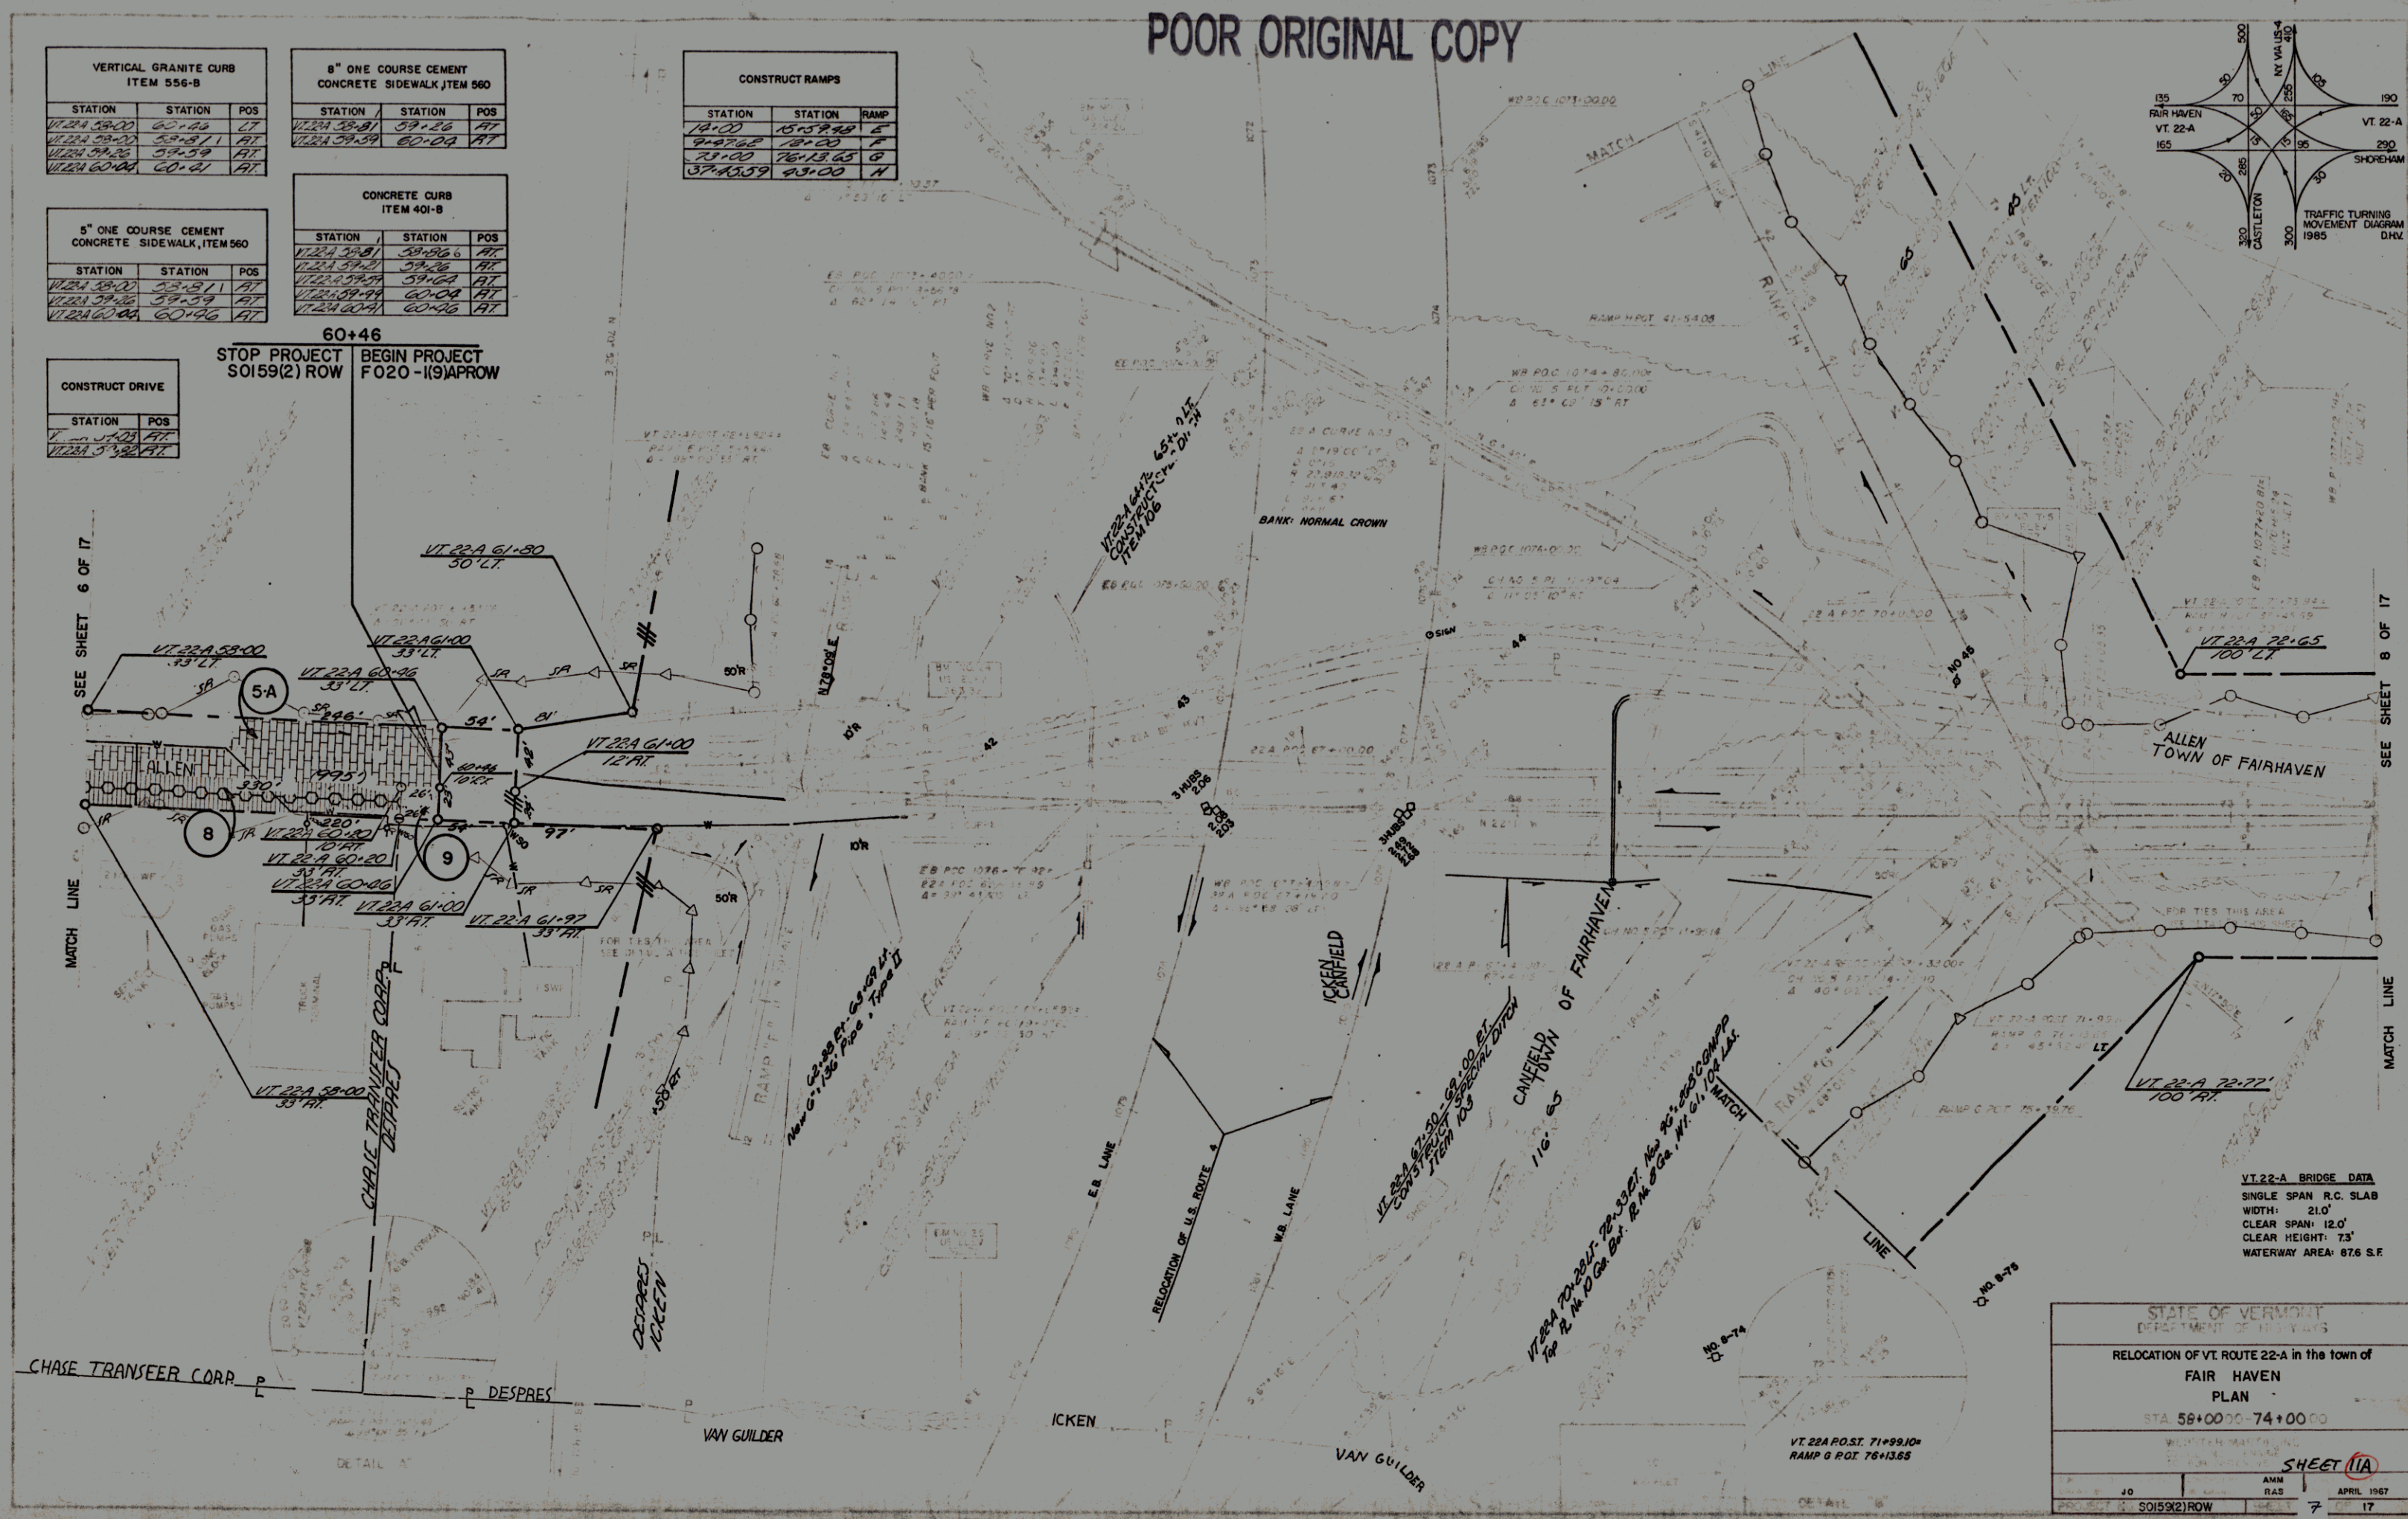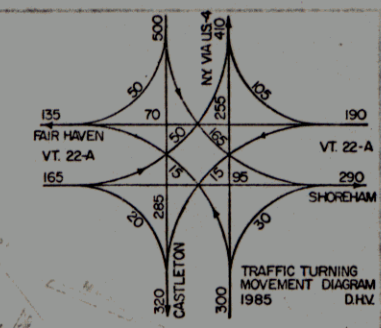

VT 22-A BRIDGE DATA
SINGLE SPAN R.C. SLAB
WIDTH: 21.0'
CLEAR SPAN: 12.0'
CLEAR HEIGHT: 7.3'
WATERWAY AREA: 87.6 S.F.

STATE OF VERMONT DEPARTMENT OF HIGHWAYS	
RELOCATION OF VT. ROUTE 22-A in the town of FAIR HAVEN	
PLAN	
STA 58+00 TO 74+00	
SHEET 11A	
JO	ANM
RAS	7
APRIL 1967	17