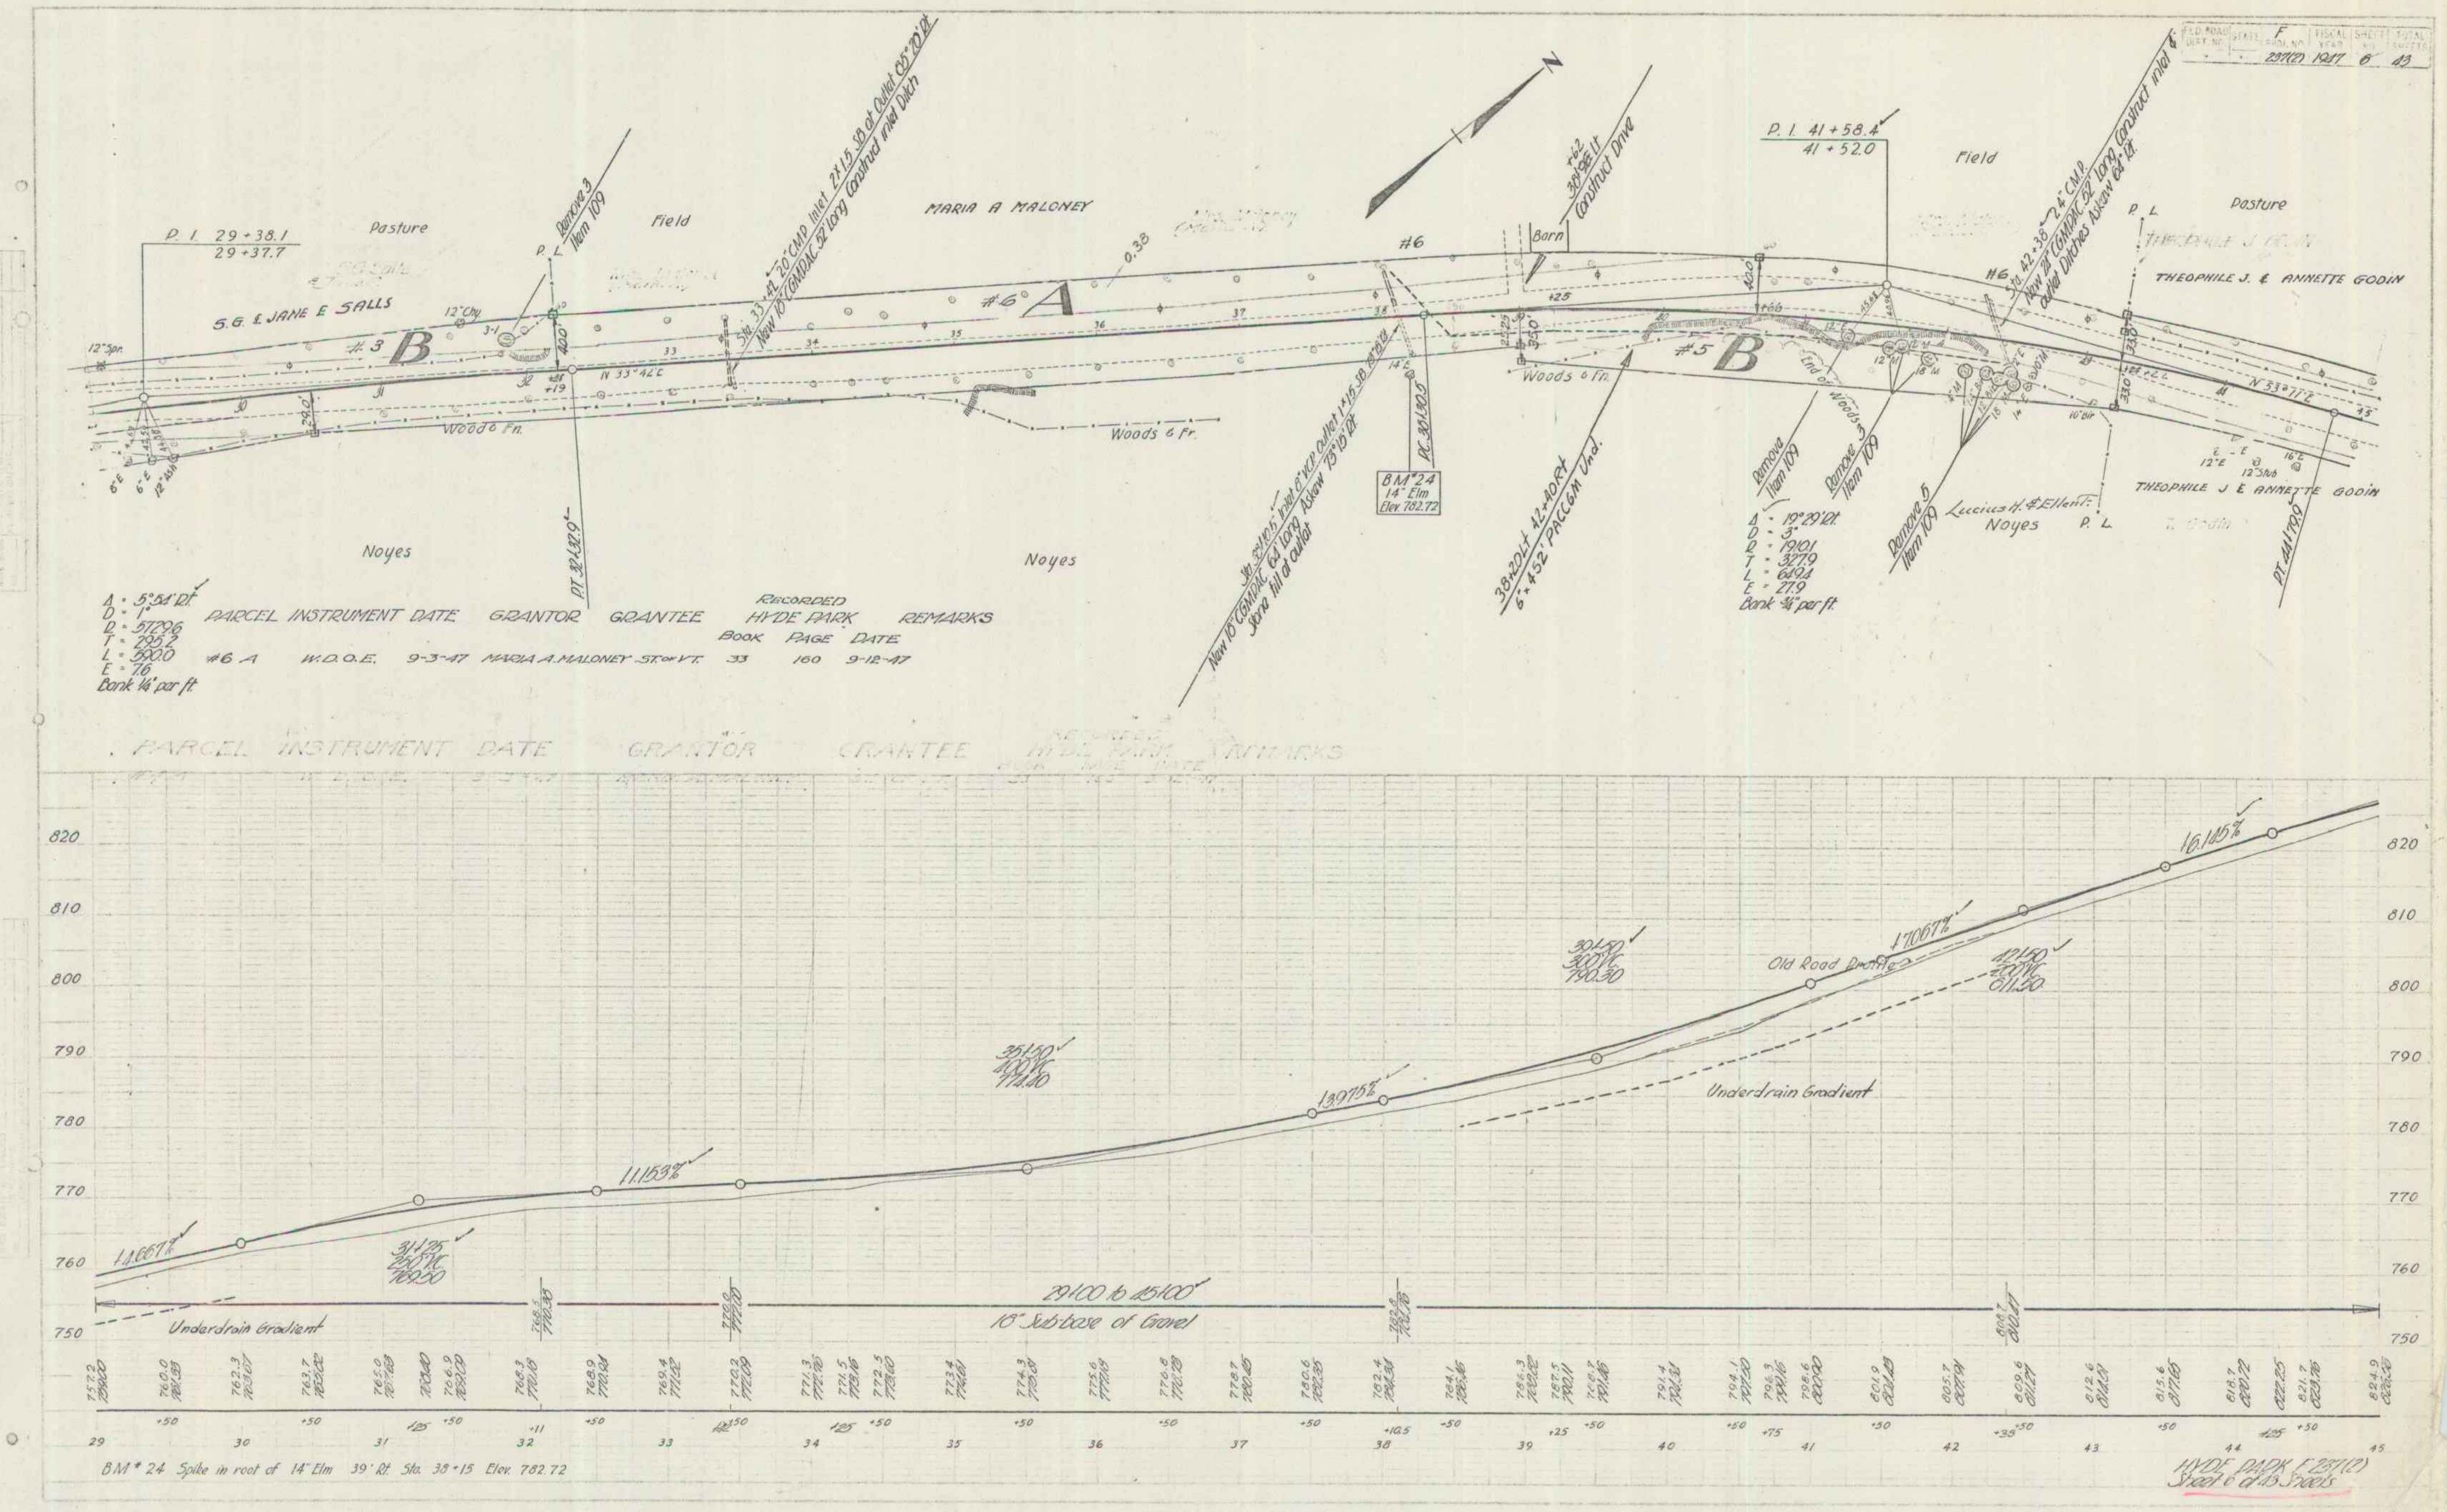
P. I. 29 + 38.1
29 + 37.7
Pasture
Field
MARIA A MALONEY
S.G. & JANE E SALLS
#3 B
#6 A
#6
#5 B
Barn
Woods 6 Fr.
Noyes
P. I. 41 + 58.4
41 + 520
Field
Pasture
THEOPHILE J. & ANNETTE GODIN
B.M. 24
14" Elm
Elev. 782.72
Δ = 5°54' Rt.
D = 1°
R = 5729.6
T = 295.2
L = 590.0
E = 7.6
Bank ¼" per ft.
PARCEL INSTRUMENT DATE GRANTOR GRANTEE RECORDED HYDE PARK REMARKS
BOOK PAGE DATE
#6 A W.D.O.E. 9-3-47 MARIA A. MALONEY ST. of VT. 33 160 9-12-47
Old Road Grade
Underdrain Gradient
15" Sub-base of Gravel
BM # 24 Spike in root of 14" Elm 39' Rt. Sta. 38 + 15 Elev. 782.72
HYDE PARK F 237(2)
Sheet 6 of 13 Sheets