
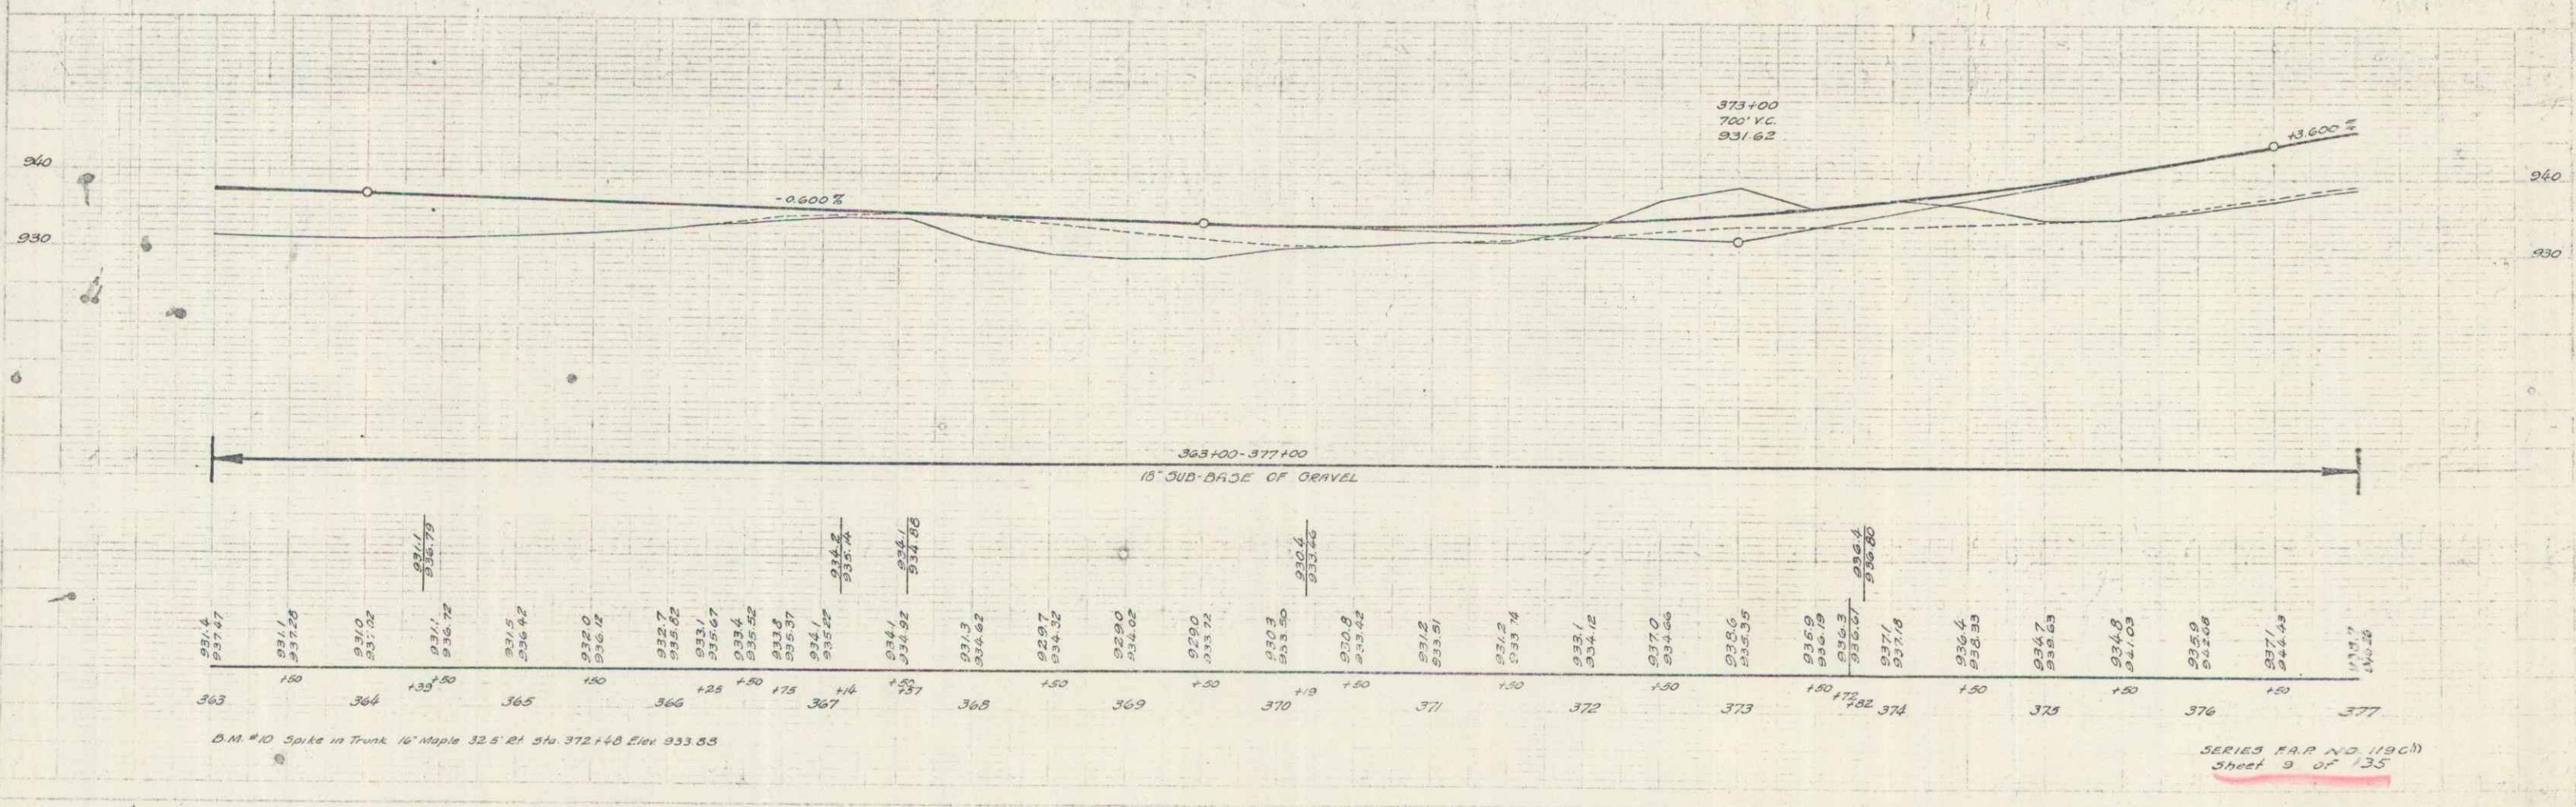


PARCEL	INSTRUMENT	DATE	GRANTOR	GRANTEE	RECORDED	REMARKS
A	WDOE	5-20-40	HARRY D. SARGENT	ST OF VT	22	225-30 5-21-40 1CULV
A,B	WDOE	5-20-40	H.M. E. WELDE & ASSOCIATES	ST OF VT	23	608 5-21-40

119-201239 9 135

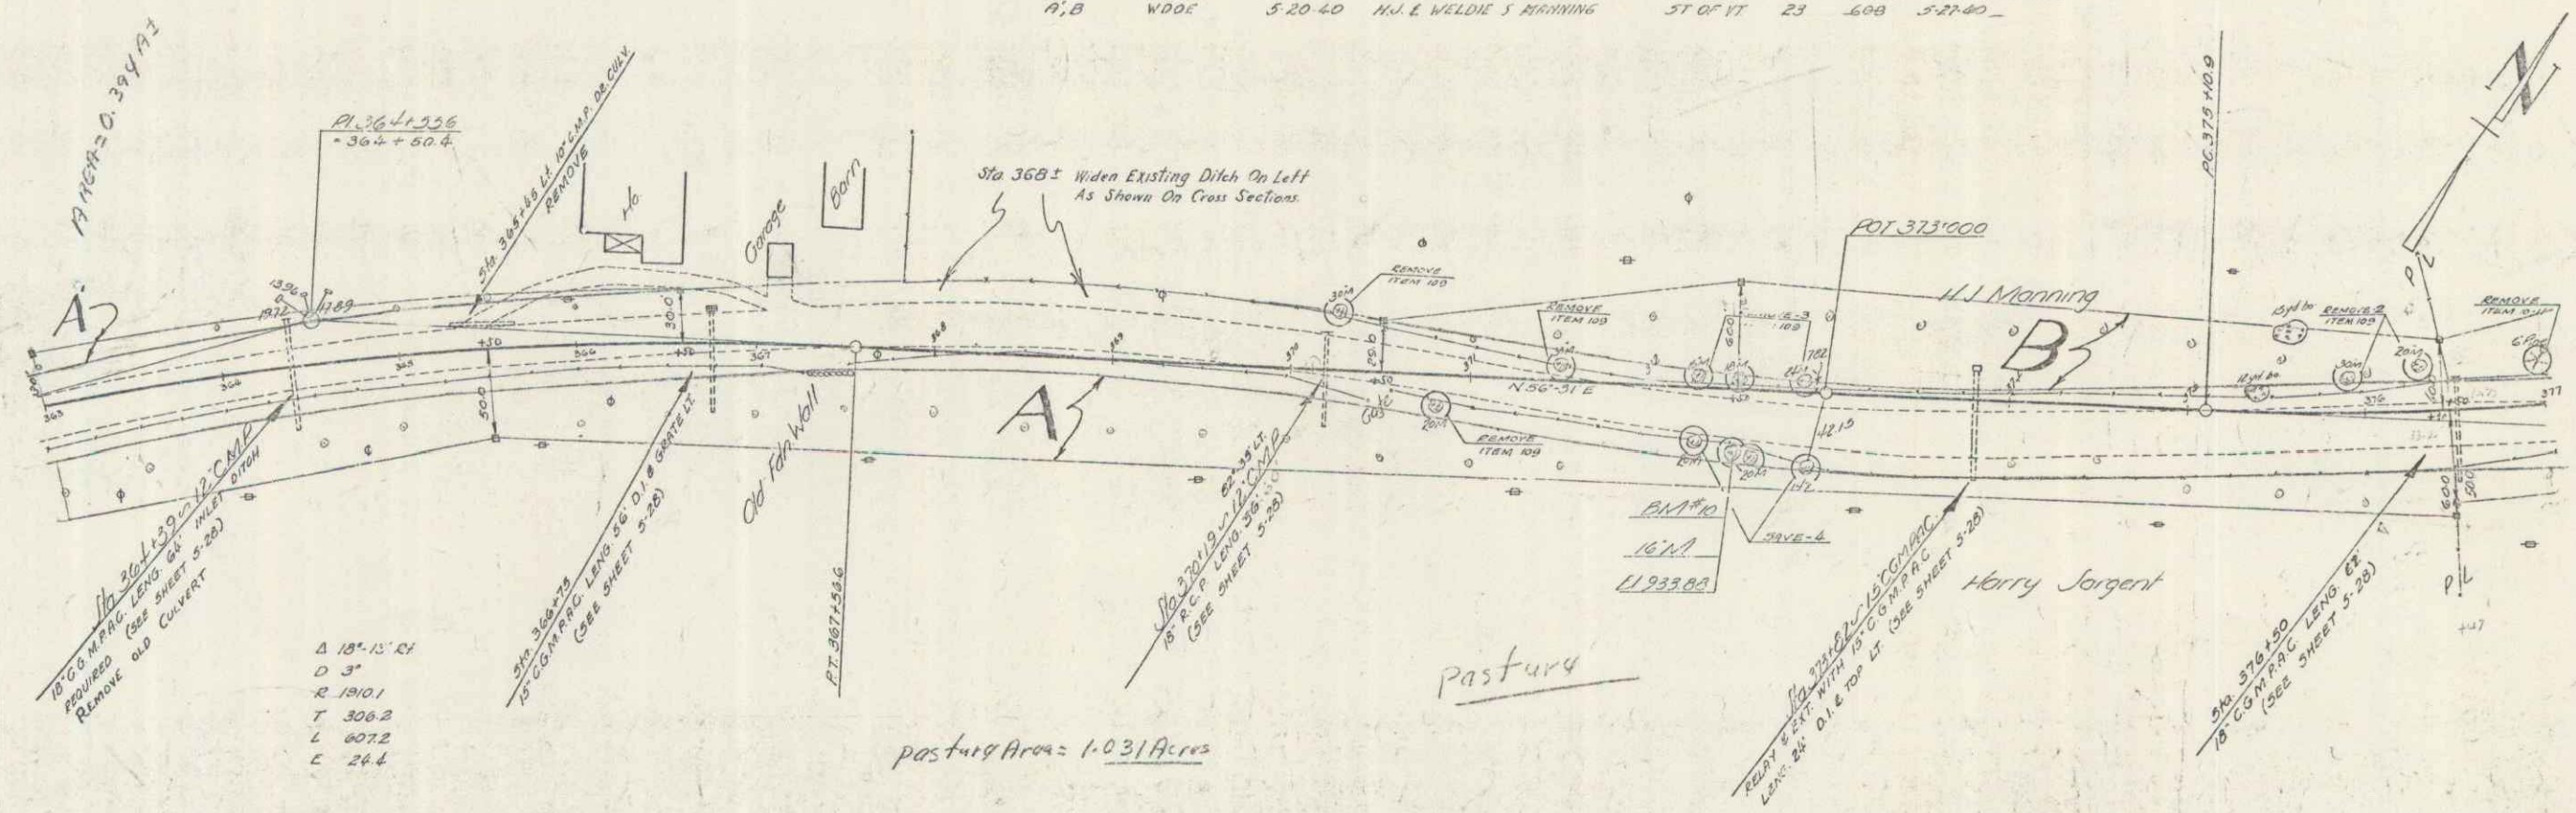

SERIES F.A.P. NO. 119C(1)
Sheet 9 of 135