

INDEX OF SHEETS

SHEET NO. 1	TITLE PAGE
2	TYPICAL CROSS-SECTION OF IMPROVEMENT 24' GRAVEL
3	PLAN AND PROFILE STA. 0+00 TO 5+50
4	5+50 TO 7+00
5-6	SUPERSTRUCTURE DETAILS
7-8	SUBSTRUCTURE DETAILS
9-11	CROSS SECTIONS
12	STANDARD STRUCTURE SHEET S-13

FED. ROAD DIST. NO.	STATE	FED. AID PROJ. NO.	DATE	SCALE
9	VT	88-13	1928	1" = 10'

STATE OF VERMONT
STATE HIGHWAY DEPARTMENT

PLAN AND PROFILE OF PROPOSED
STATE HIGHWAY
FEDERAL AID PROJECT


TOWN OF MORRISTOWN

STOWE-MORRISVILLE ROAD

RYDER BROOK BRIDGE

LOCATED 1.8 MILES SOUTH OF MORRISVILLE

LENGTH 700 FEET = 0.132 MILES

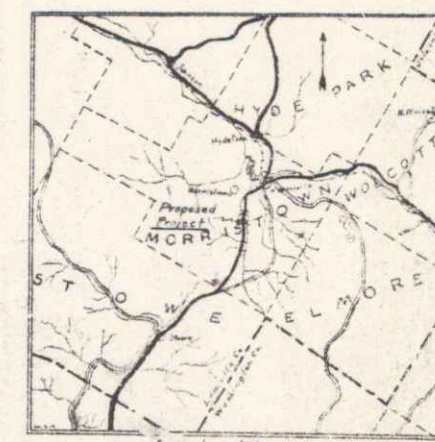

SCALES
PLAN 1" = 20 FEET
VERT. 1" = 20 FEET
PROFILE 1" = 20 FEET
SECTION 1" = 5 FEET

LAYOUT
SEE SHEET 3

RIGHT-OF-WAY DIVISION
TOWN FILE
PERPETUAL
TOWN OF VT. Rte. #100
(To Be Returned To N.O.W. Division)
M.P. 3.57 ±

APPROVED: March 29 1928

H.E. Sargent
CHIEF ENGINEER

SUBMITTED BY ORDER OF THE STATE HIGHWAY BOARD
March 29 1928

S. R. Phelps
COMMISSIONER OF HIGHWAYS

CONVENTIONAL SIGNS

COUNTY LINE	-----
TOWN LINE	-----
FENCE LINE	-----
STONE WALL	-----
UNFENCED PROPERTY	-----
GUARD RAIL	-----
TRAVELER WAY	-----
RAILROAD	-----
RETAINING WALL	-----
CENTER LINE	-----
SURVEY LINE	-----
CULVERT	-----
DROP INLET	-----
TROLLEY POLE	-----
POWER POLE	-----
TELEPHONE POLE	-----
TREE	-----
ROCK	-----

GROUND ELEVATION DATUM

GRADE ELEVATION DATUM

CURVE DATA

DEFLECTION ANGLE	Δ
DEGREE OF CURVE	D
RADIUS OF CURVE	R
TANGENT DISTANCE	T
LENGTH OF CURVE	L
EXTERNAL DISTANCE	E
POINT OF INTERSECTION	P.I.
POINT OF CURVE	P.C.
POINT OF TANGENT	P.T.
POINT ON TANGENT	P.O.T.

This project to be constructed in accordance with Standard Specifications on file with the U.S. Bureau of Public Roads.

Structures on this project have been constructed in accordance with details given on Standard Structure Sheets Series Nos. S-13.

DISTRICT No. 9
BRIDGE No. 6271
Morrystown

TOWN: MORRISTOWN
ROUTE: VT 100
DATE: 03/29/1928
PROJECT: 88B 1928
P.N. 000687

Project No.

RECOMMENDED

RECOMMENDED CITY APPROVAL

APPROVED

SHEET 1 OF 12

POOR ORIGINAL COPY

