
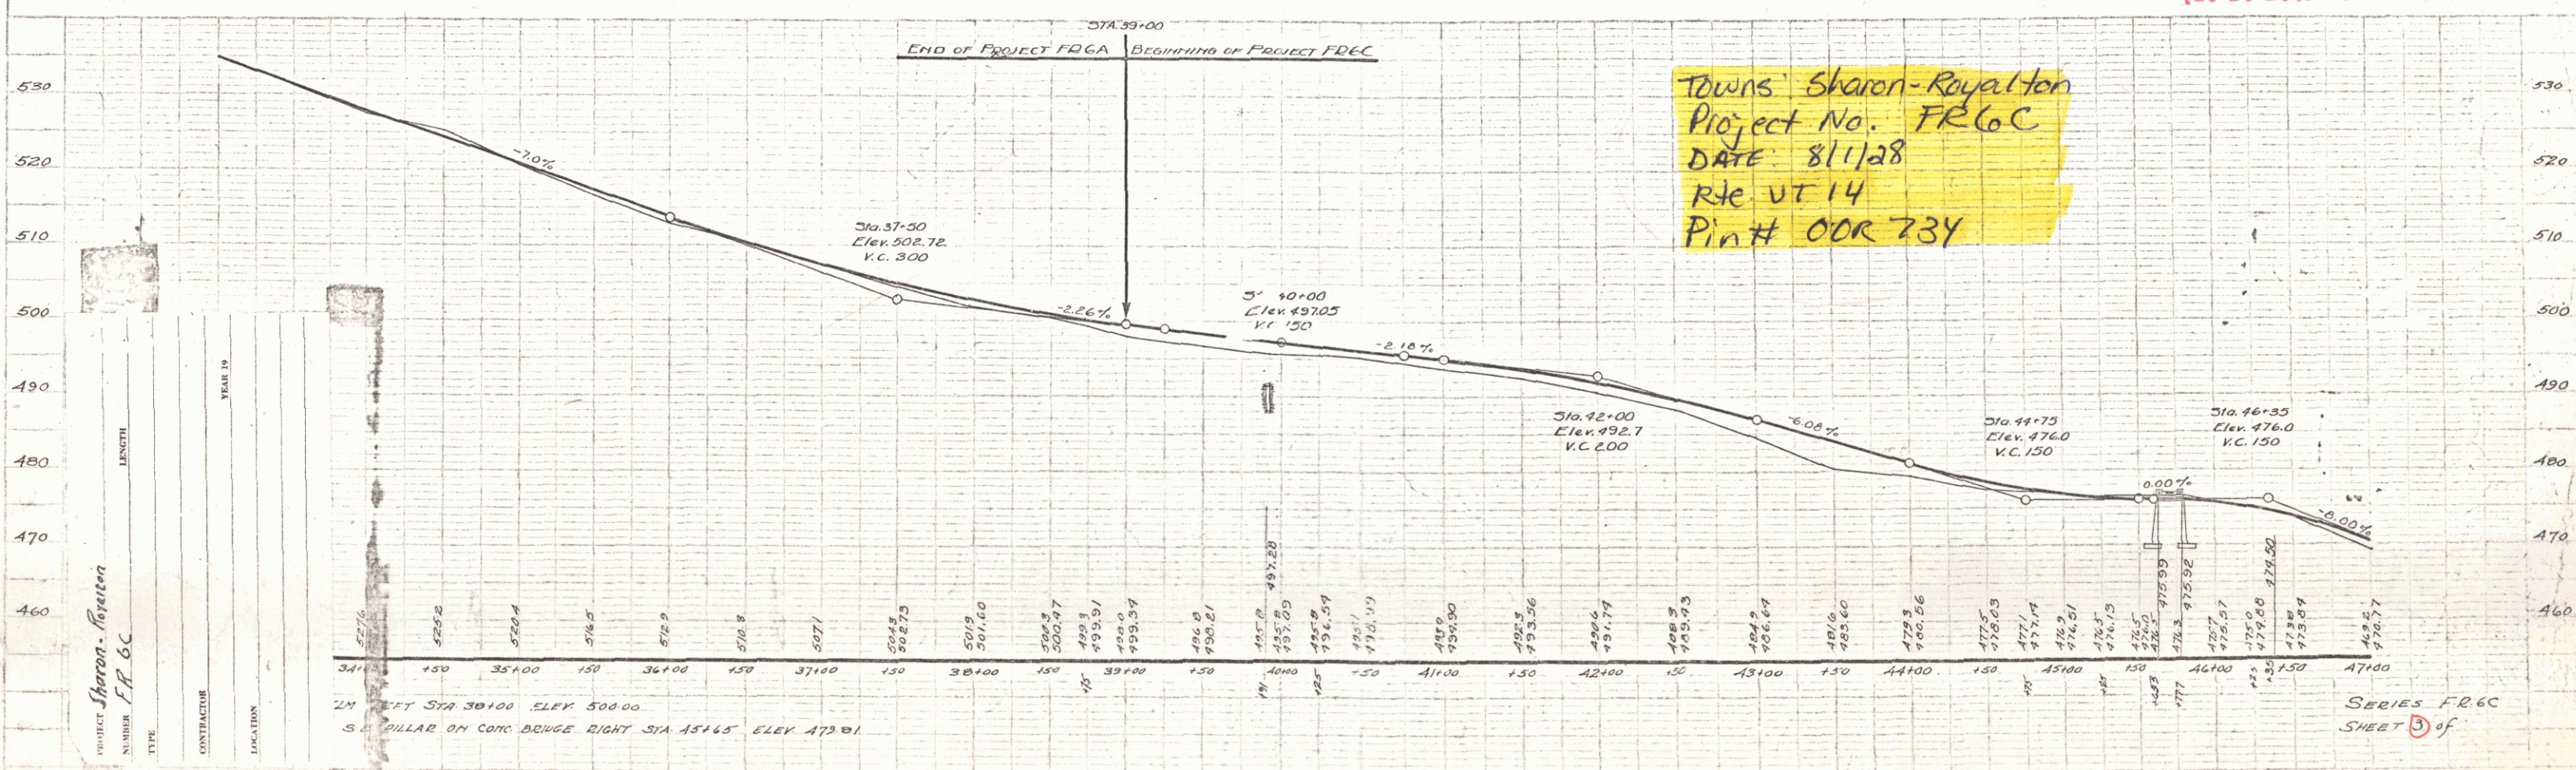




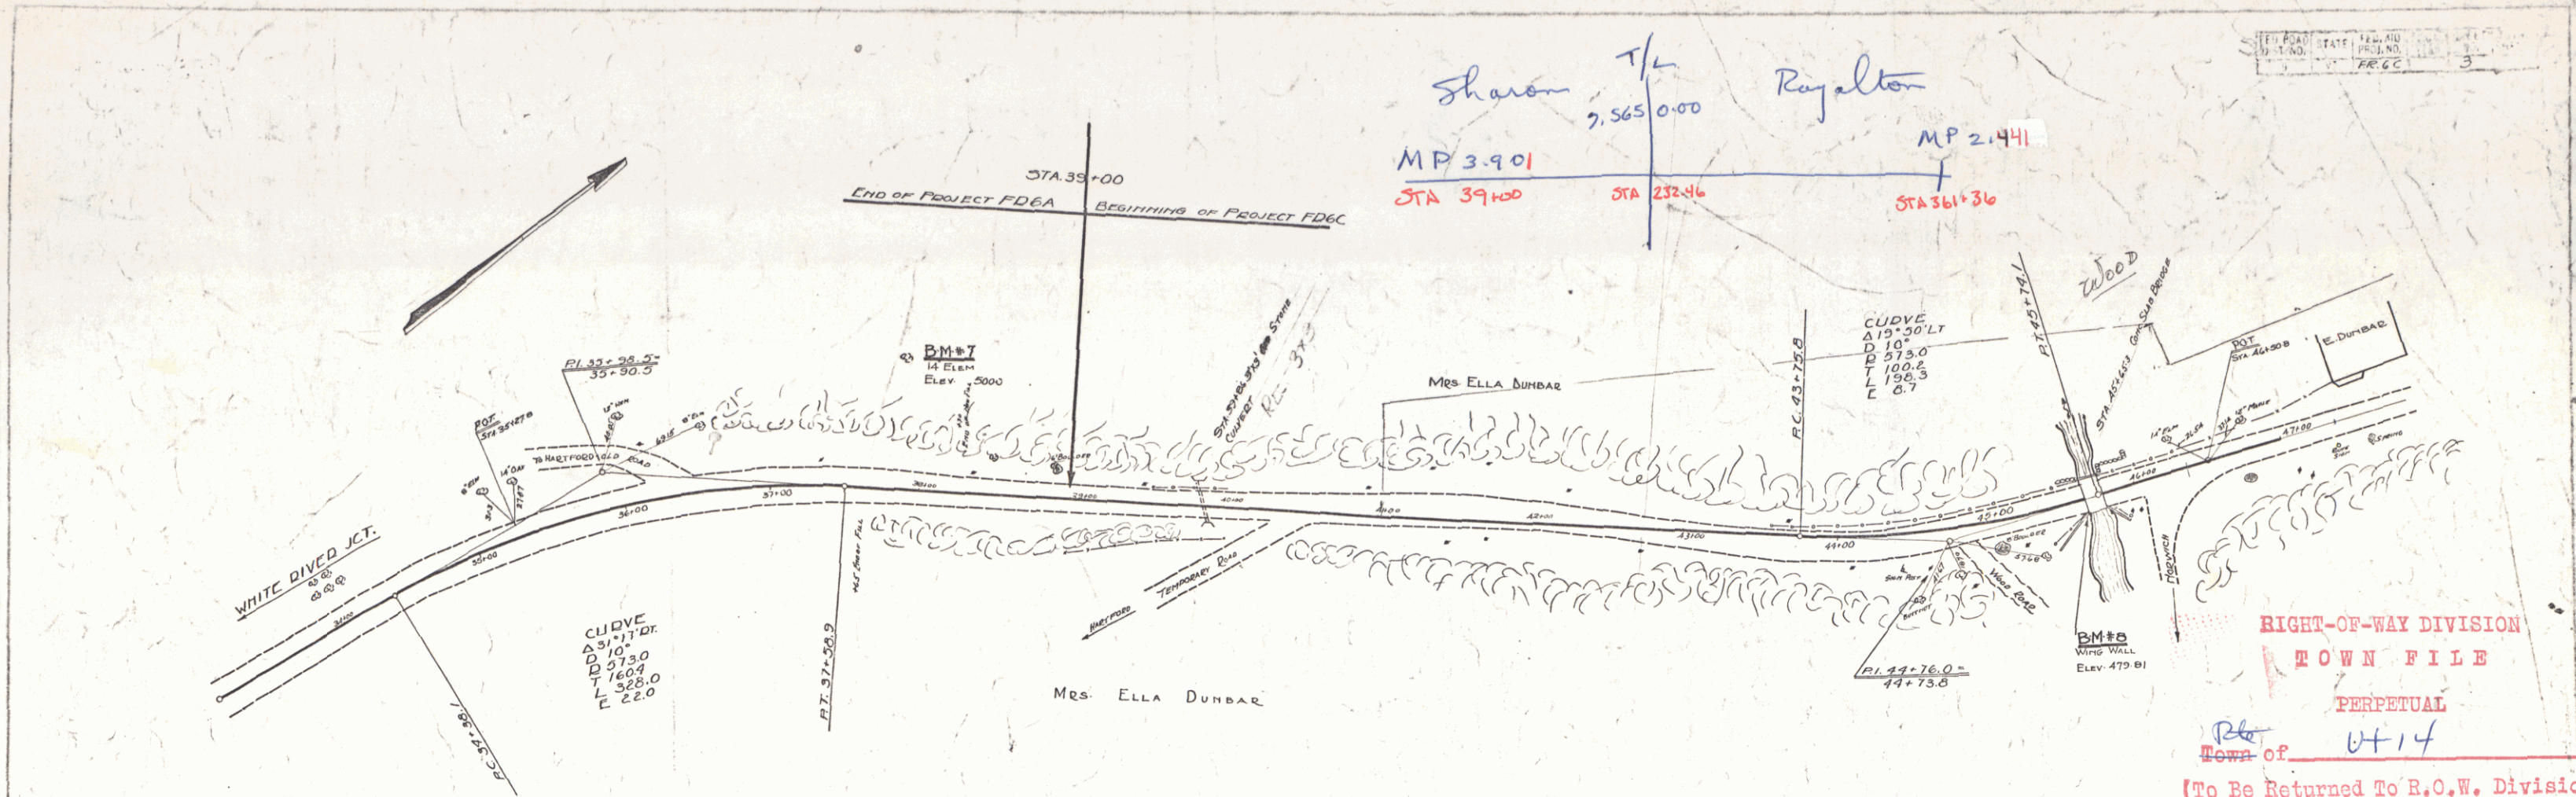


PROJECT Sharon-Royalton
 NUMBER FR 6C
 TYPE _____
 CONTRACTOR _____
 LOCATION _____
 YEAR 19 _____

SERIES FR 6C
 SHEET 3 of 3




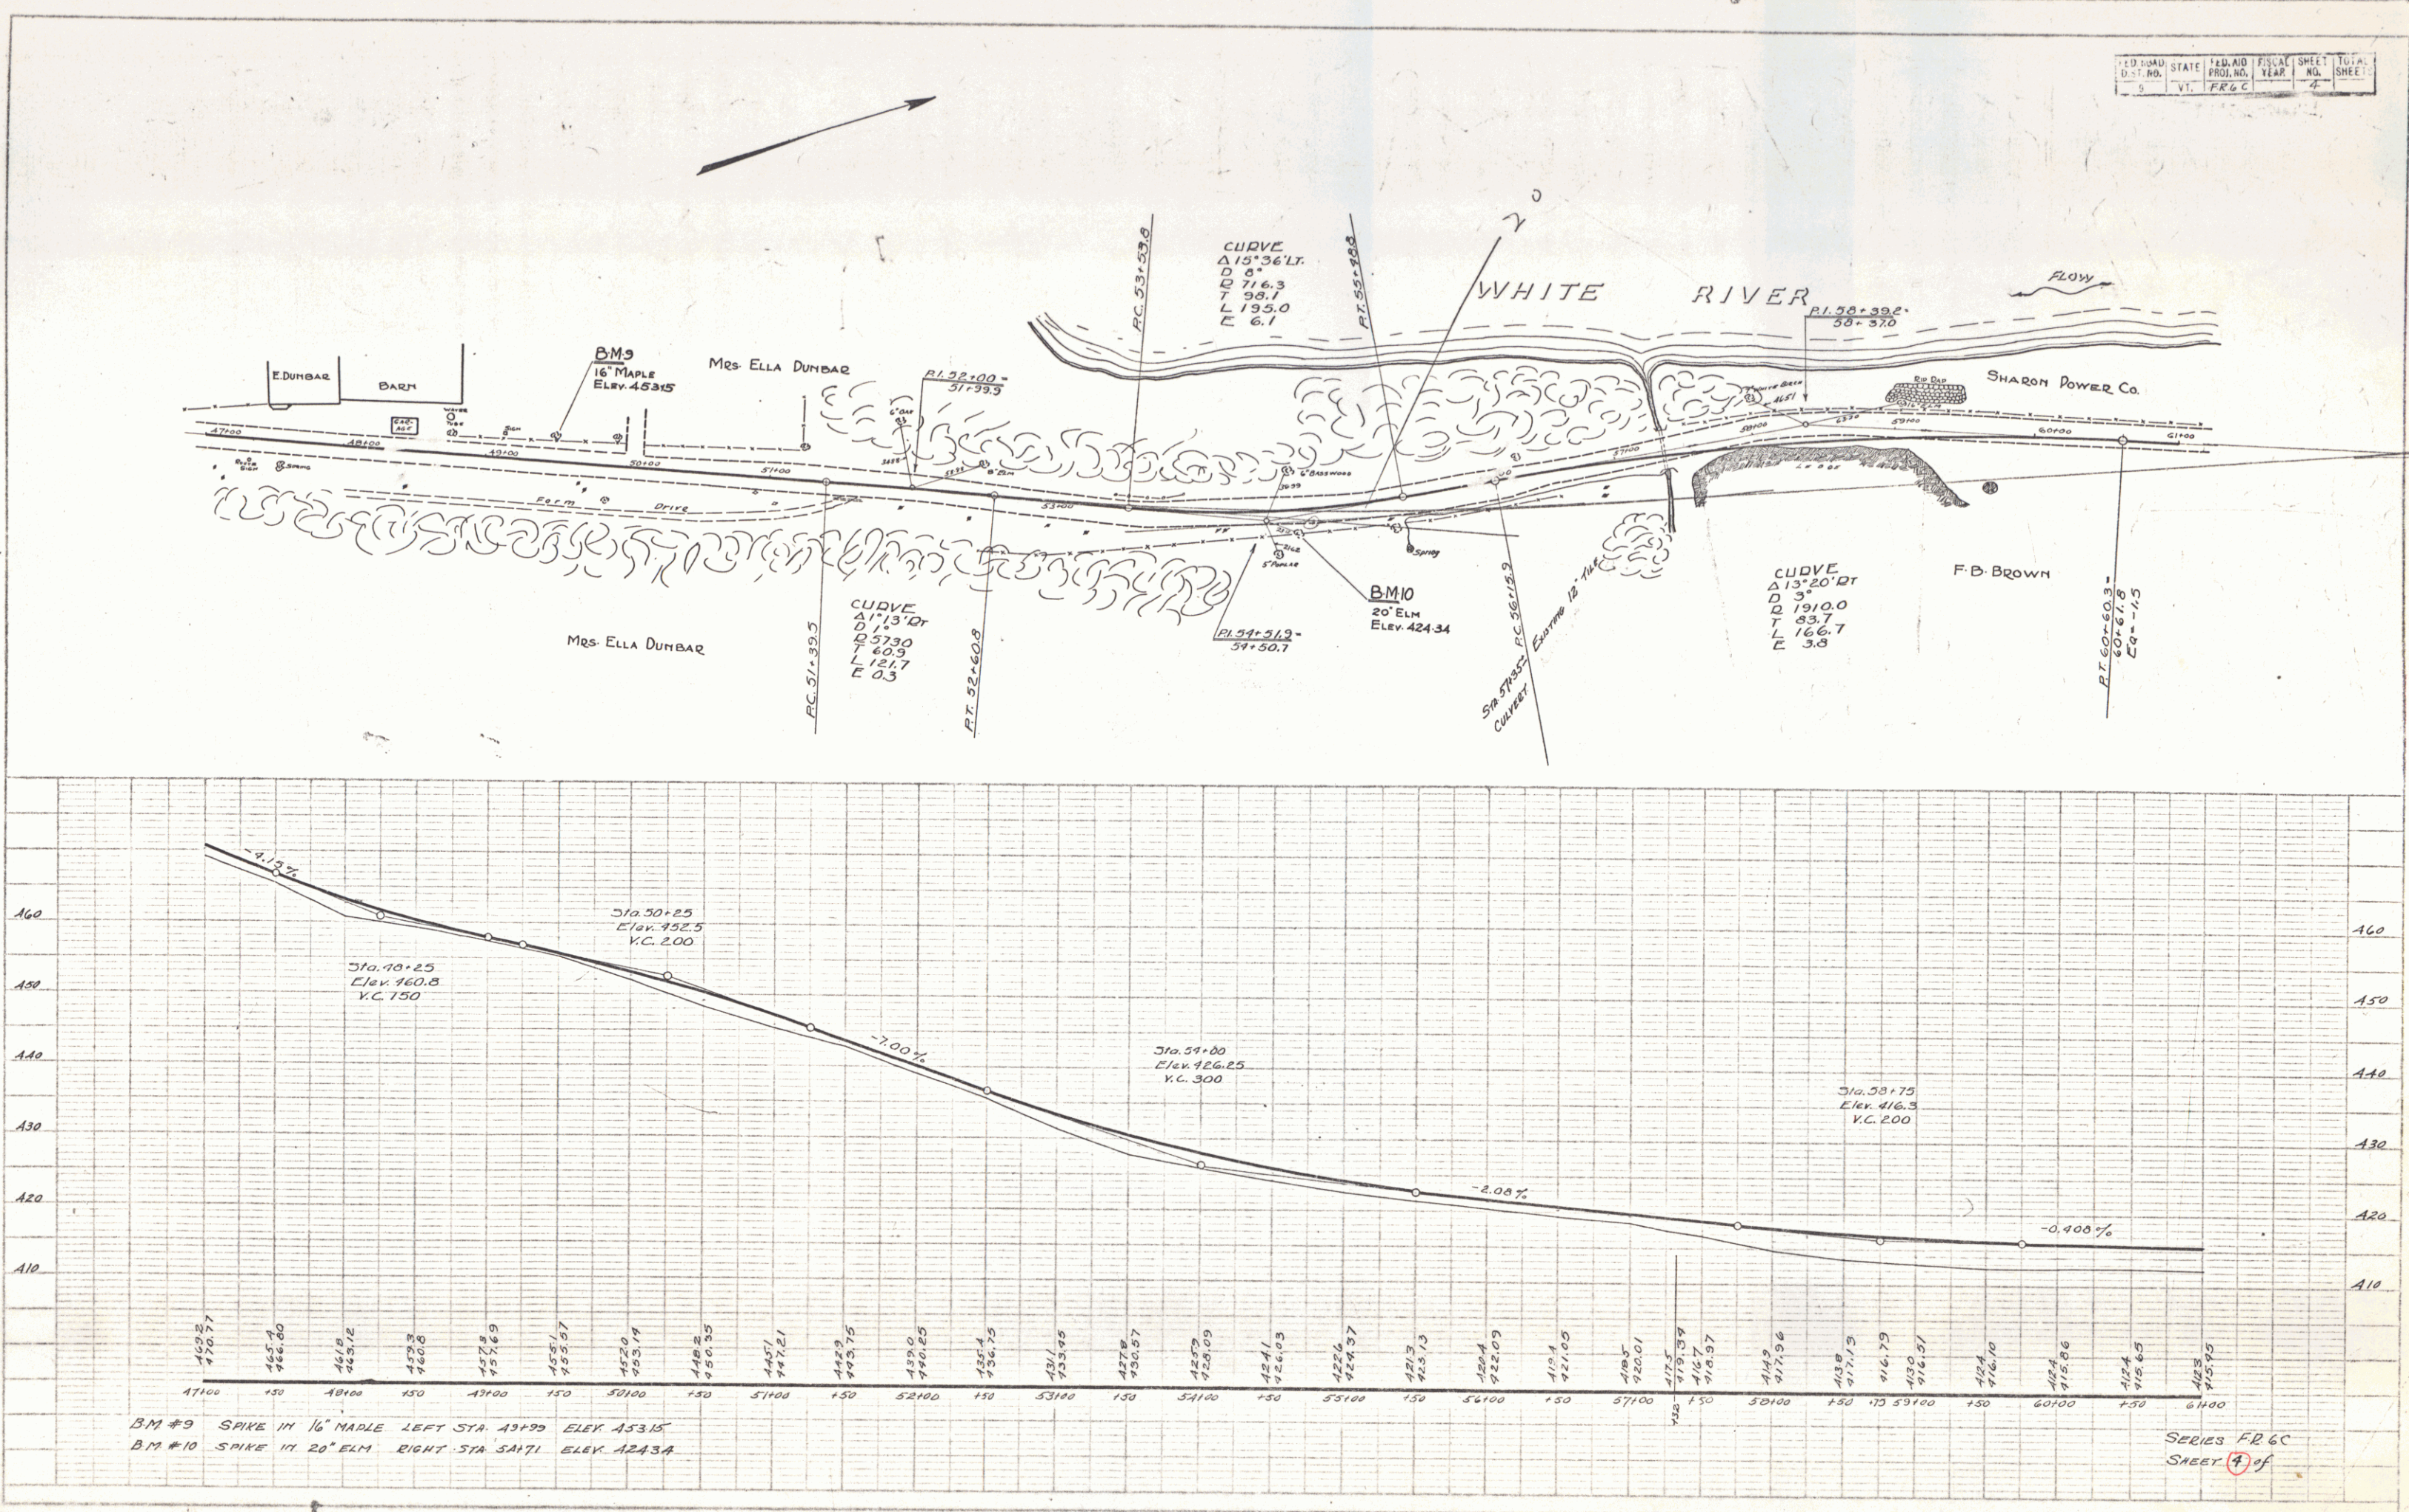

FED. ROAD DIST. NO.	STATE	PROJ. NO.	FISCAL YEAR	SHEET NO.	TOTAL SHEETS
5	VT.	FRGC		5	




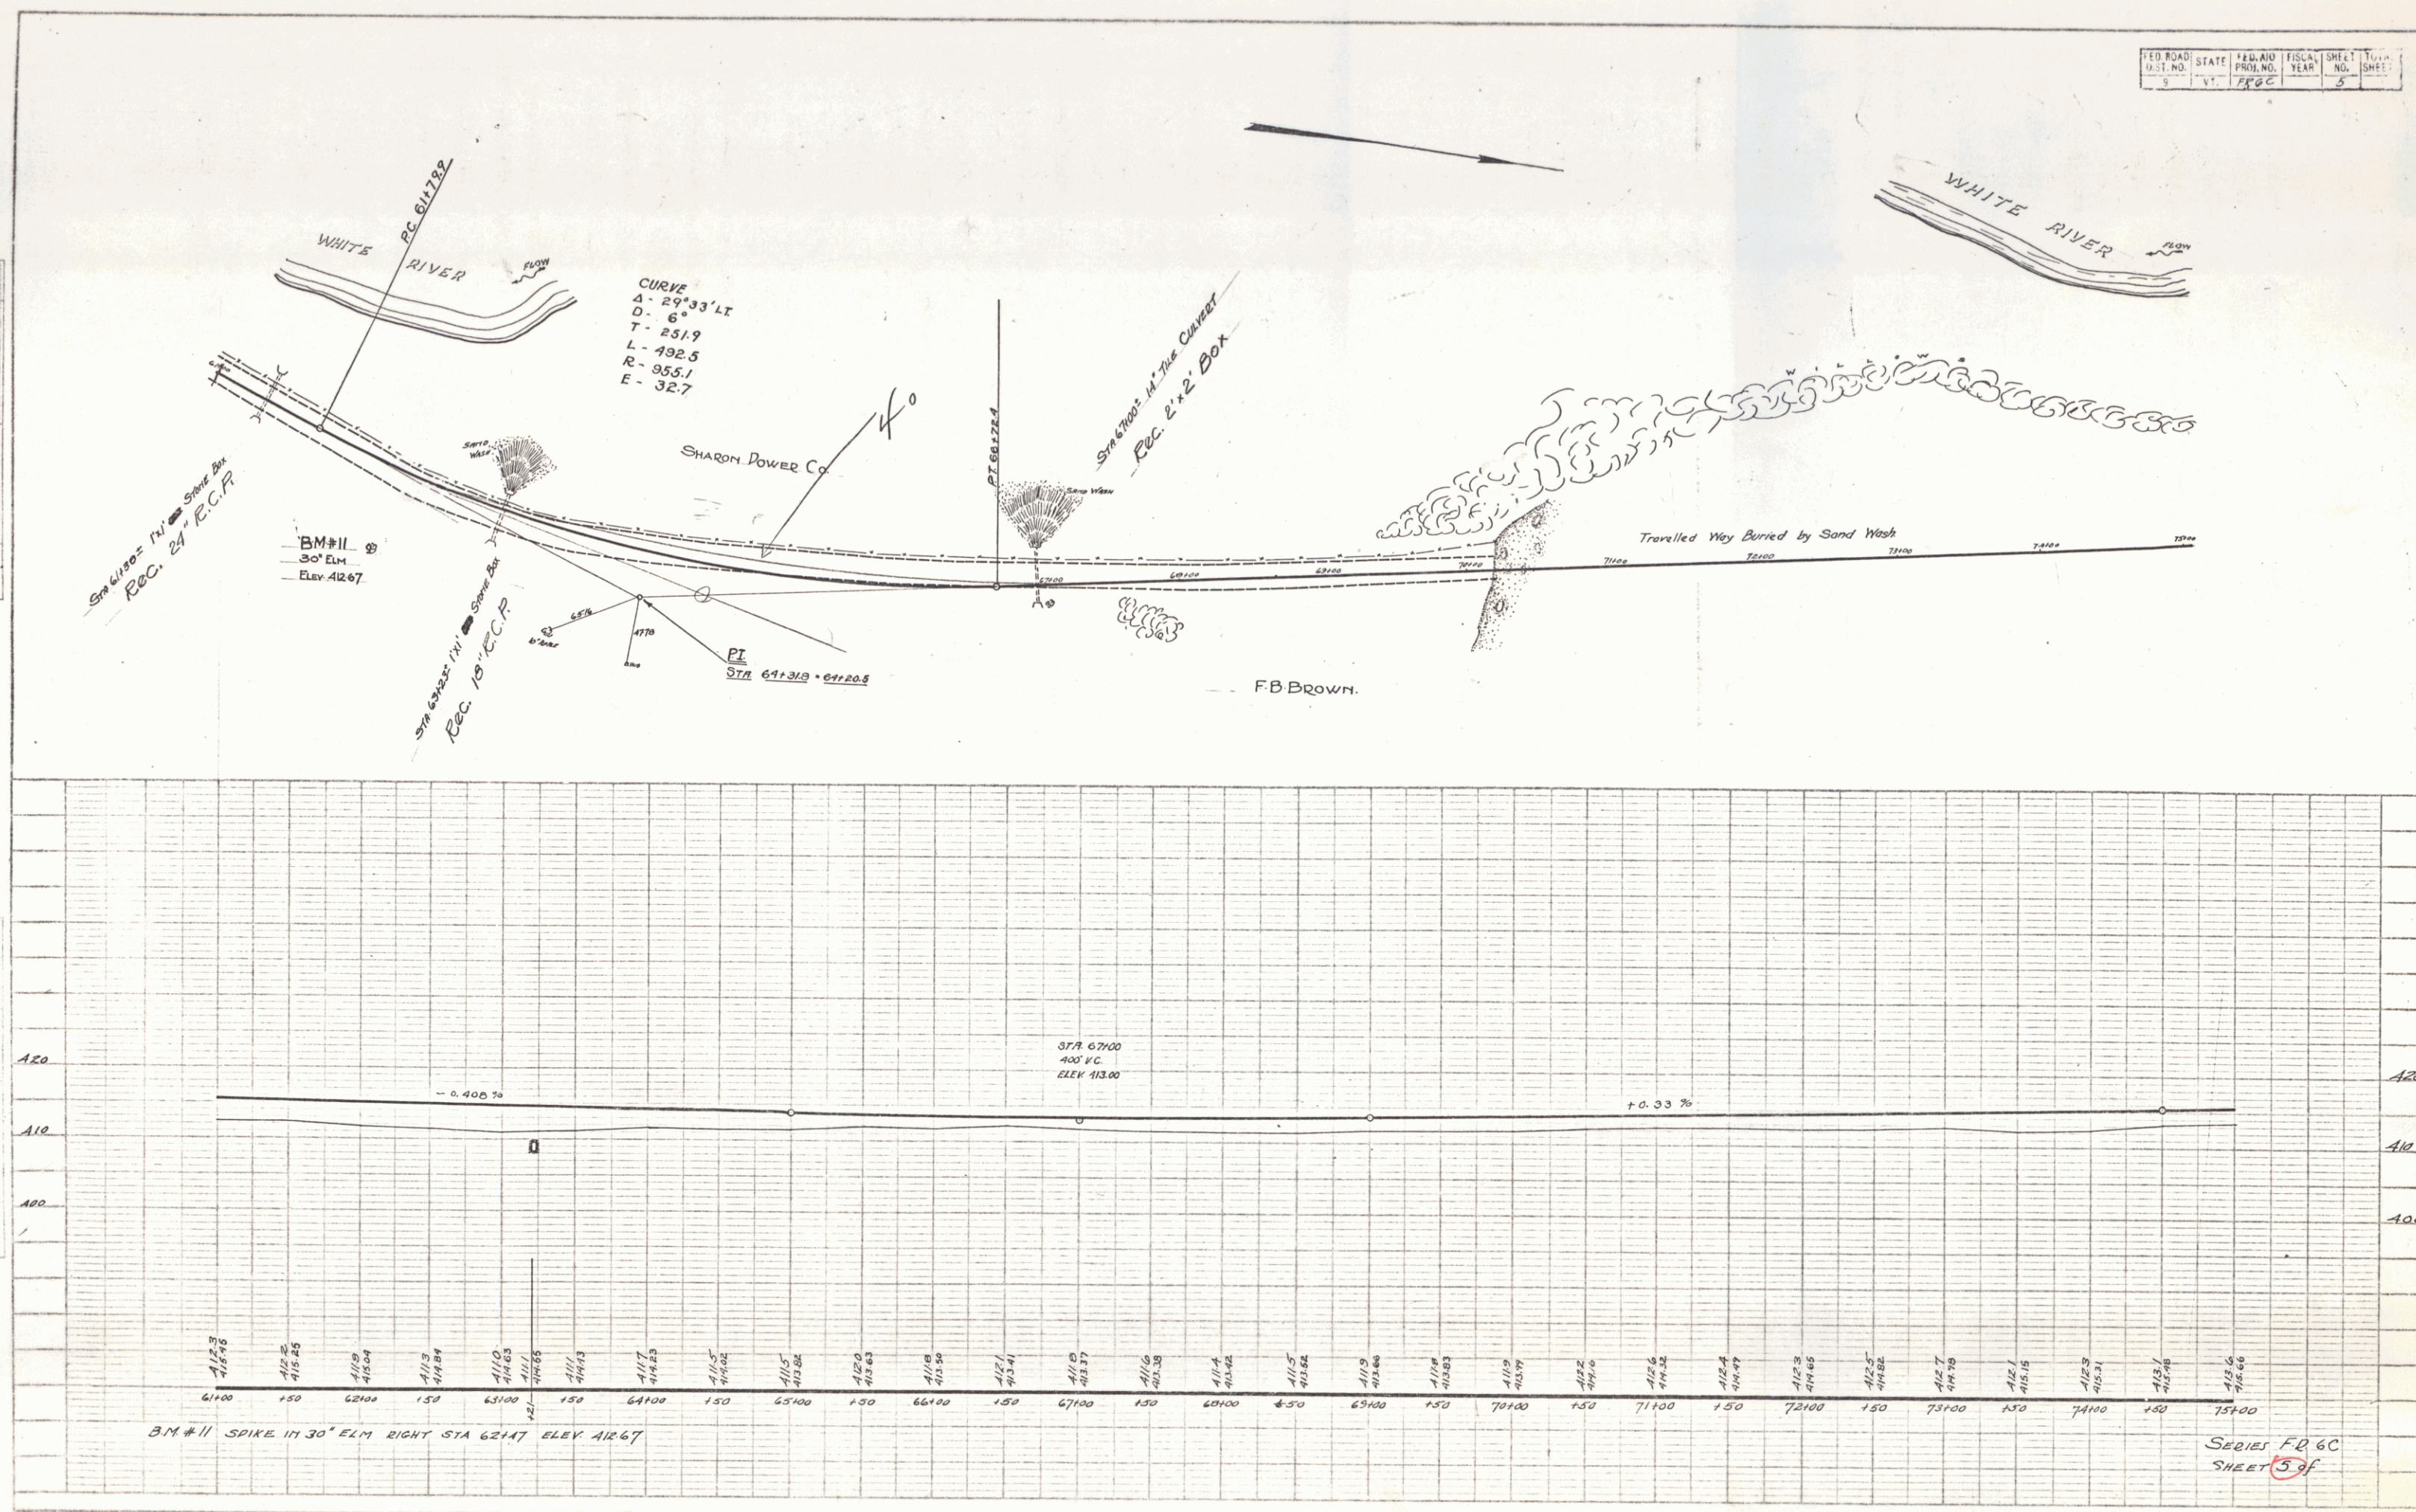

SERIES FD 6C
SHEET 5 of 5




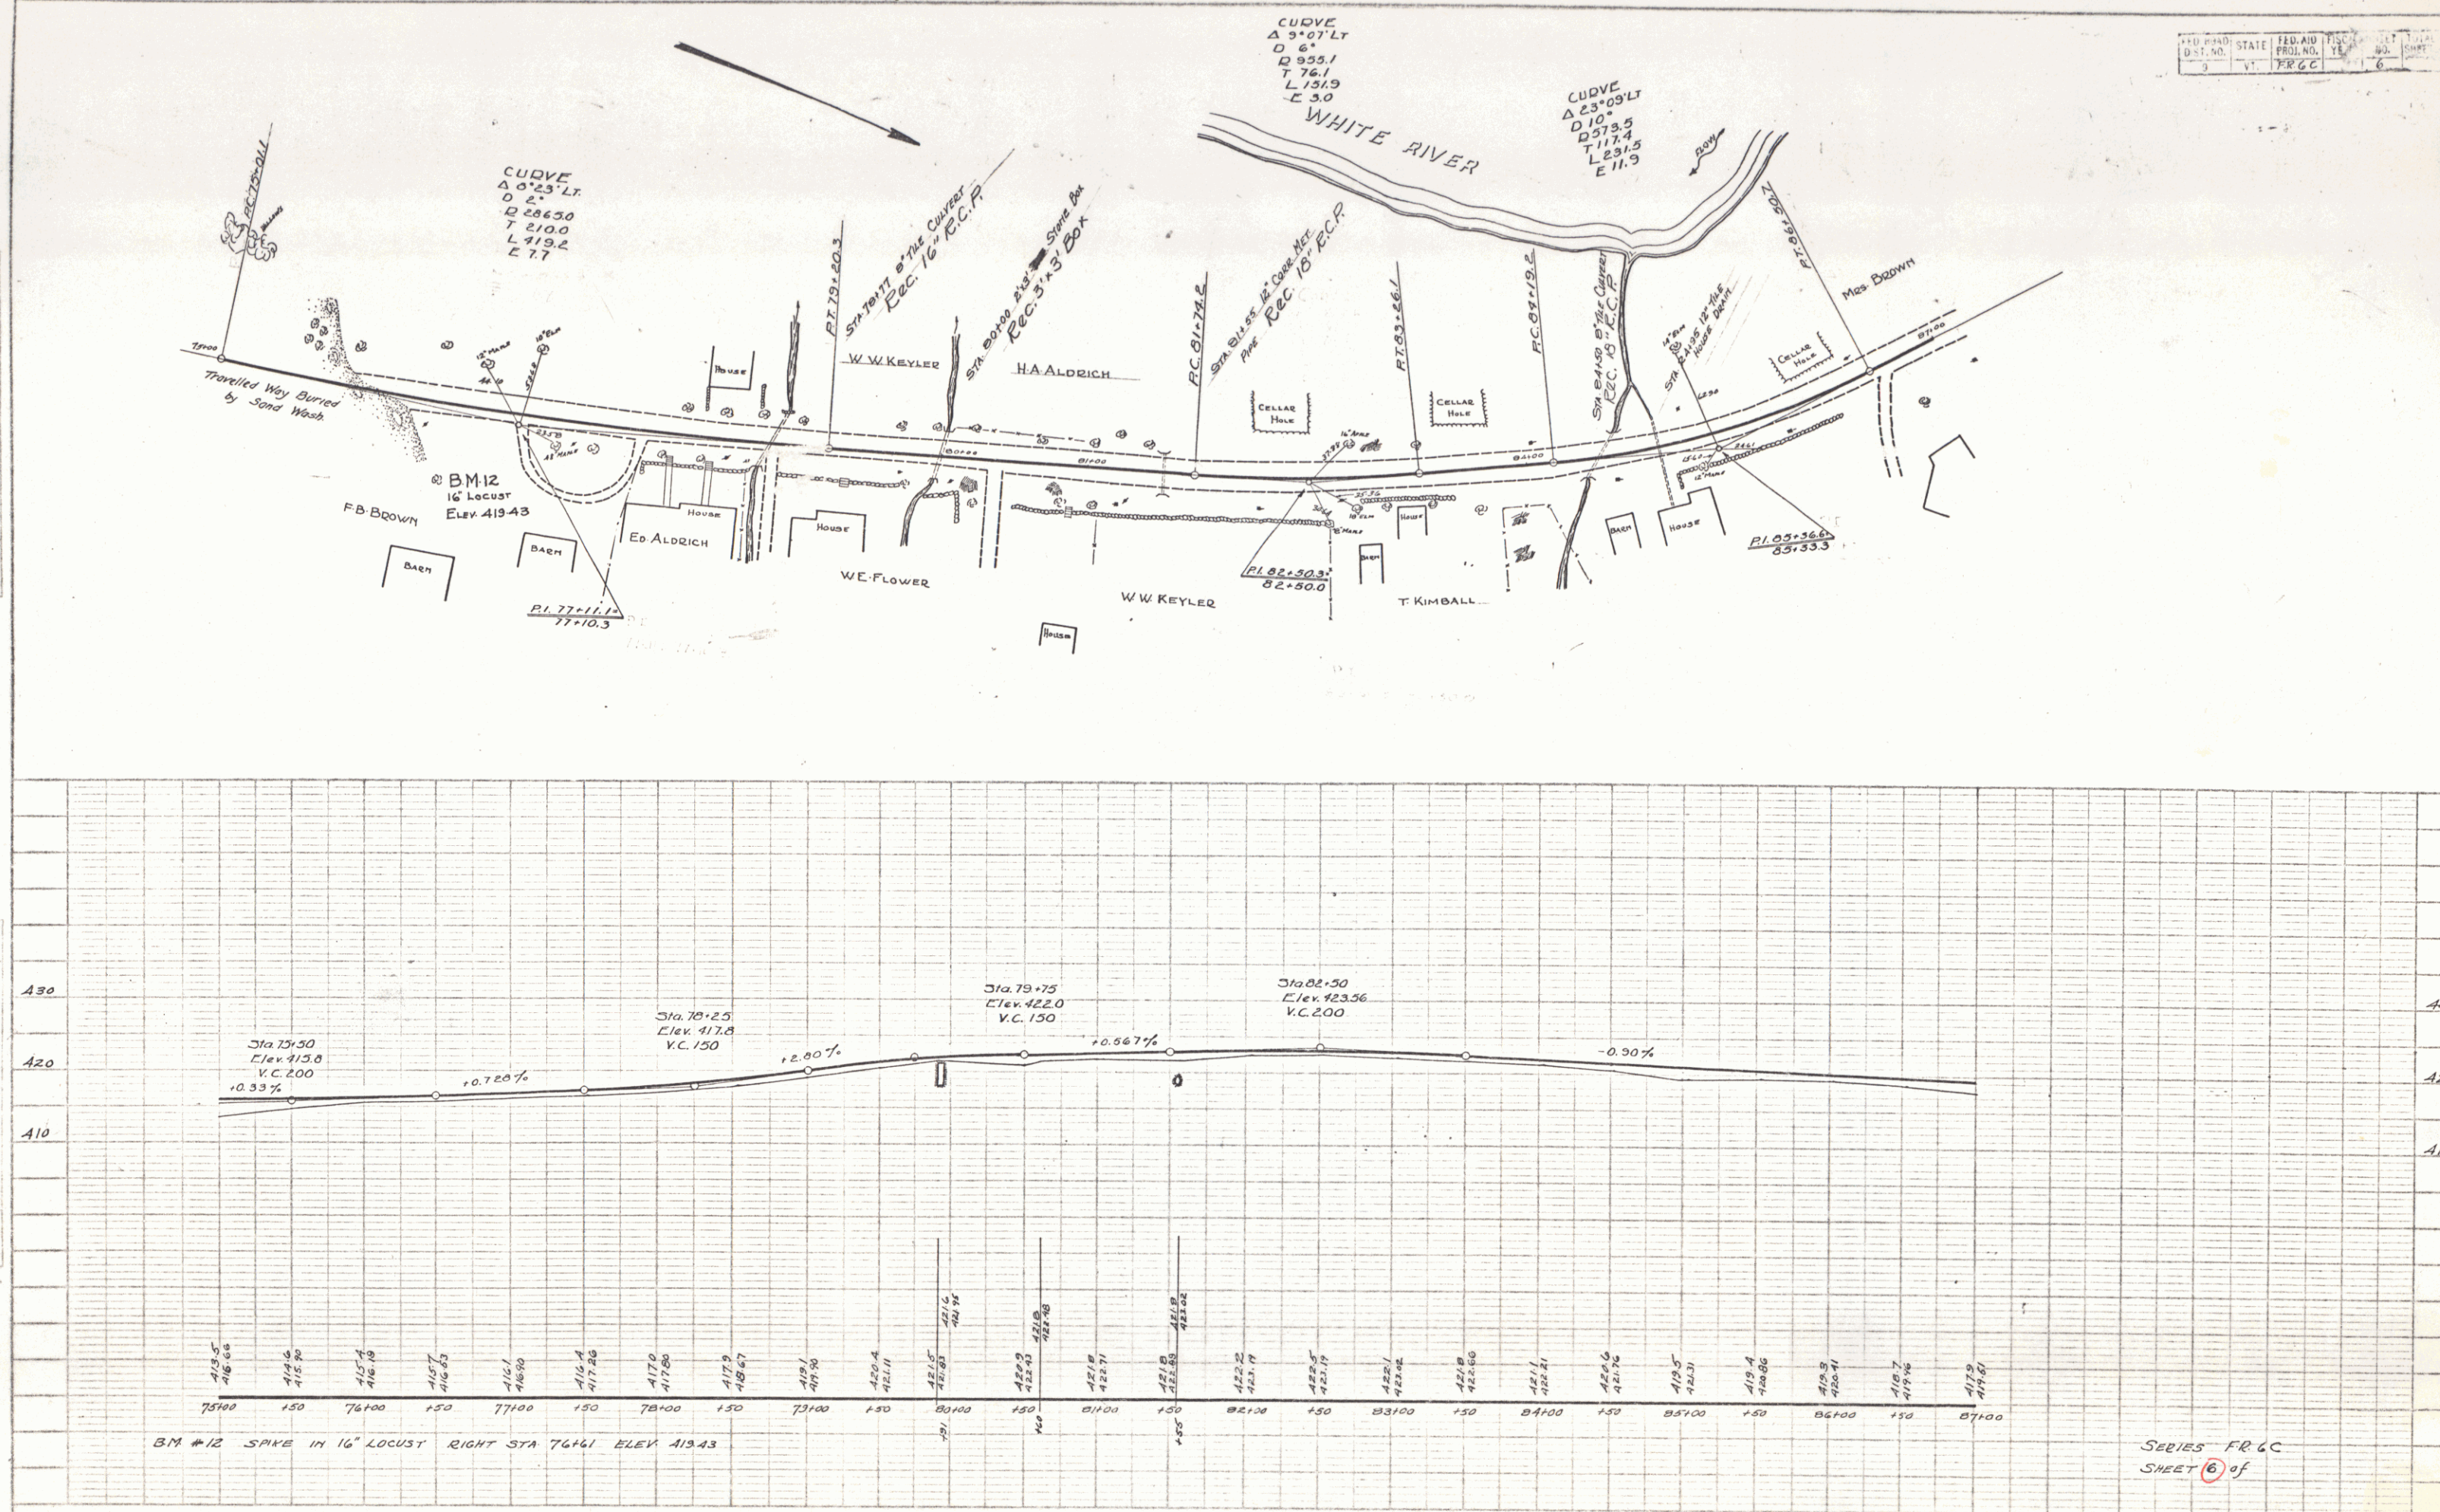


SERIES FR 6C
SHEET 6 of


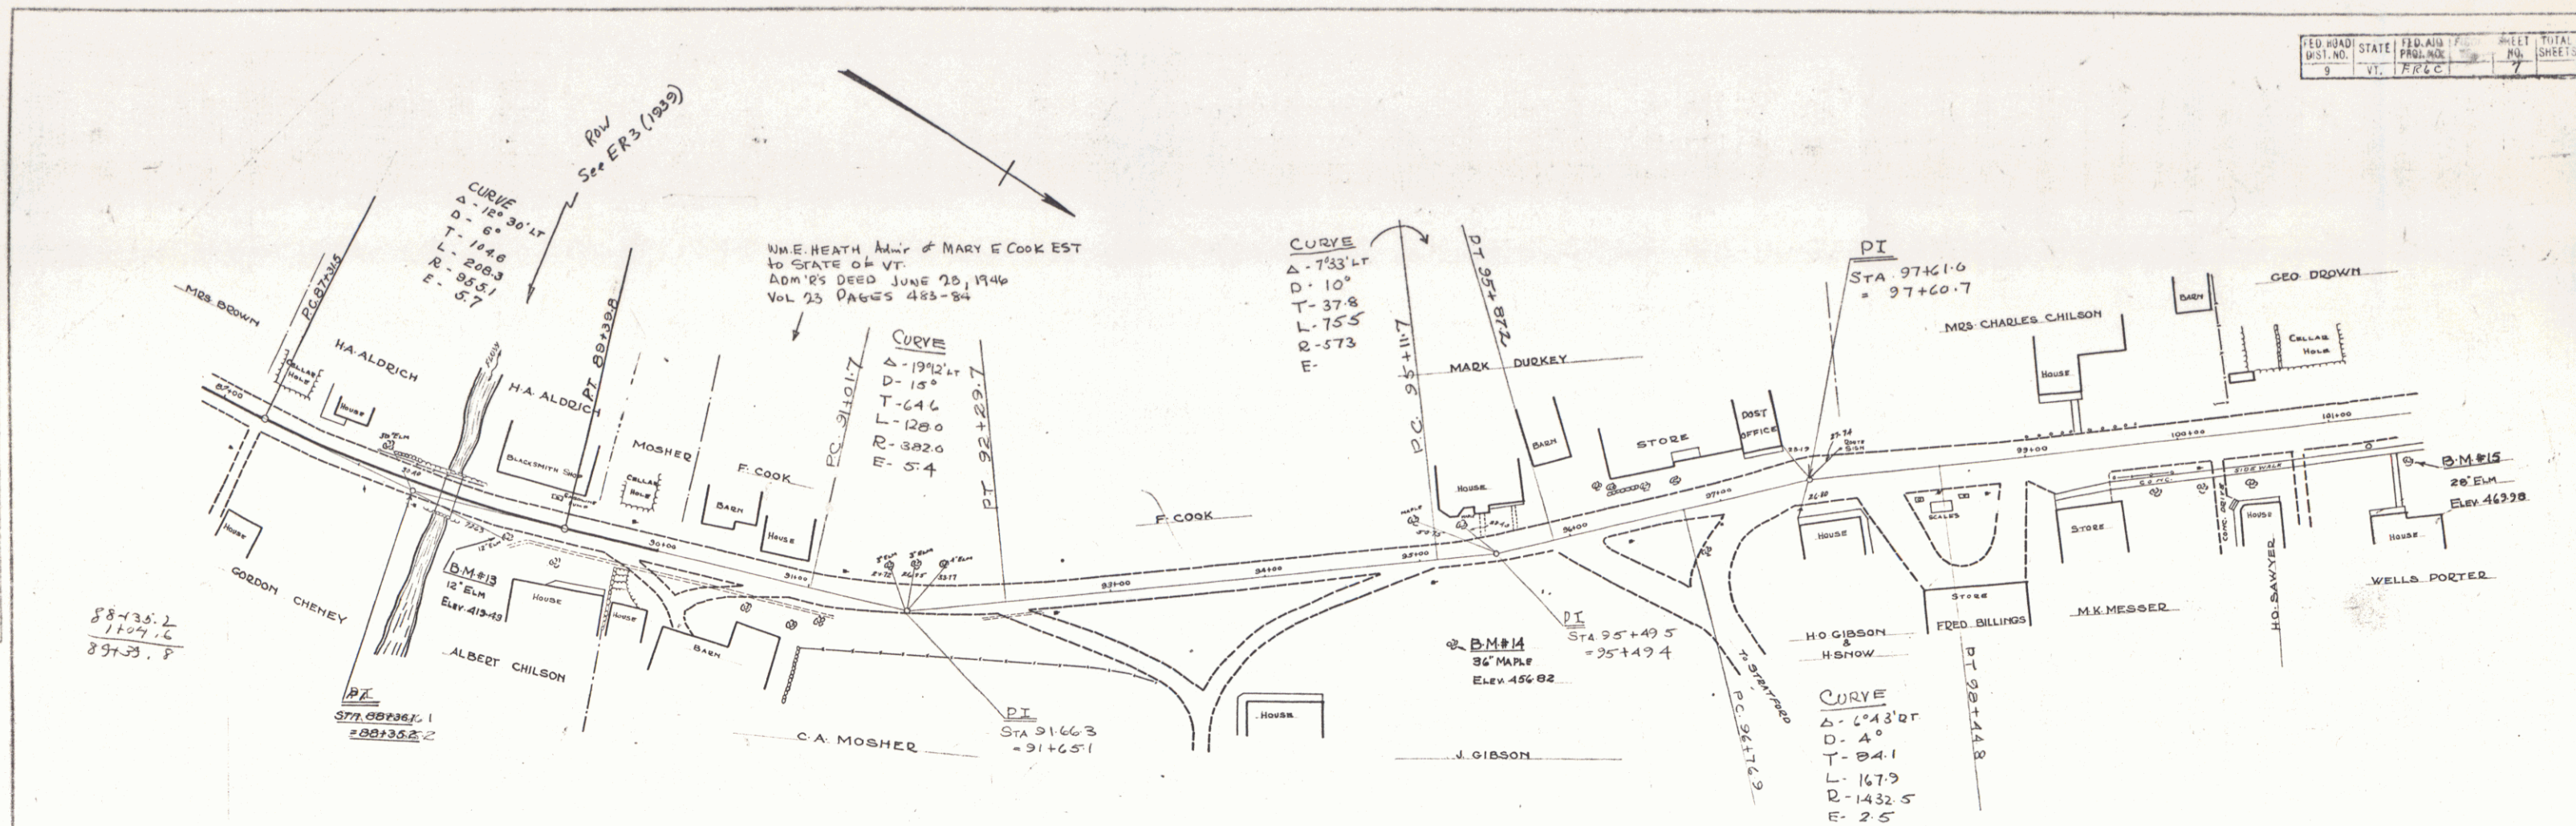



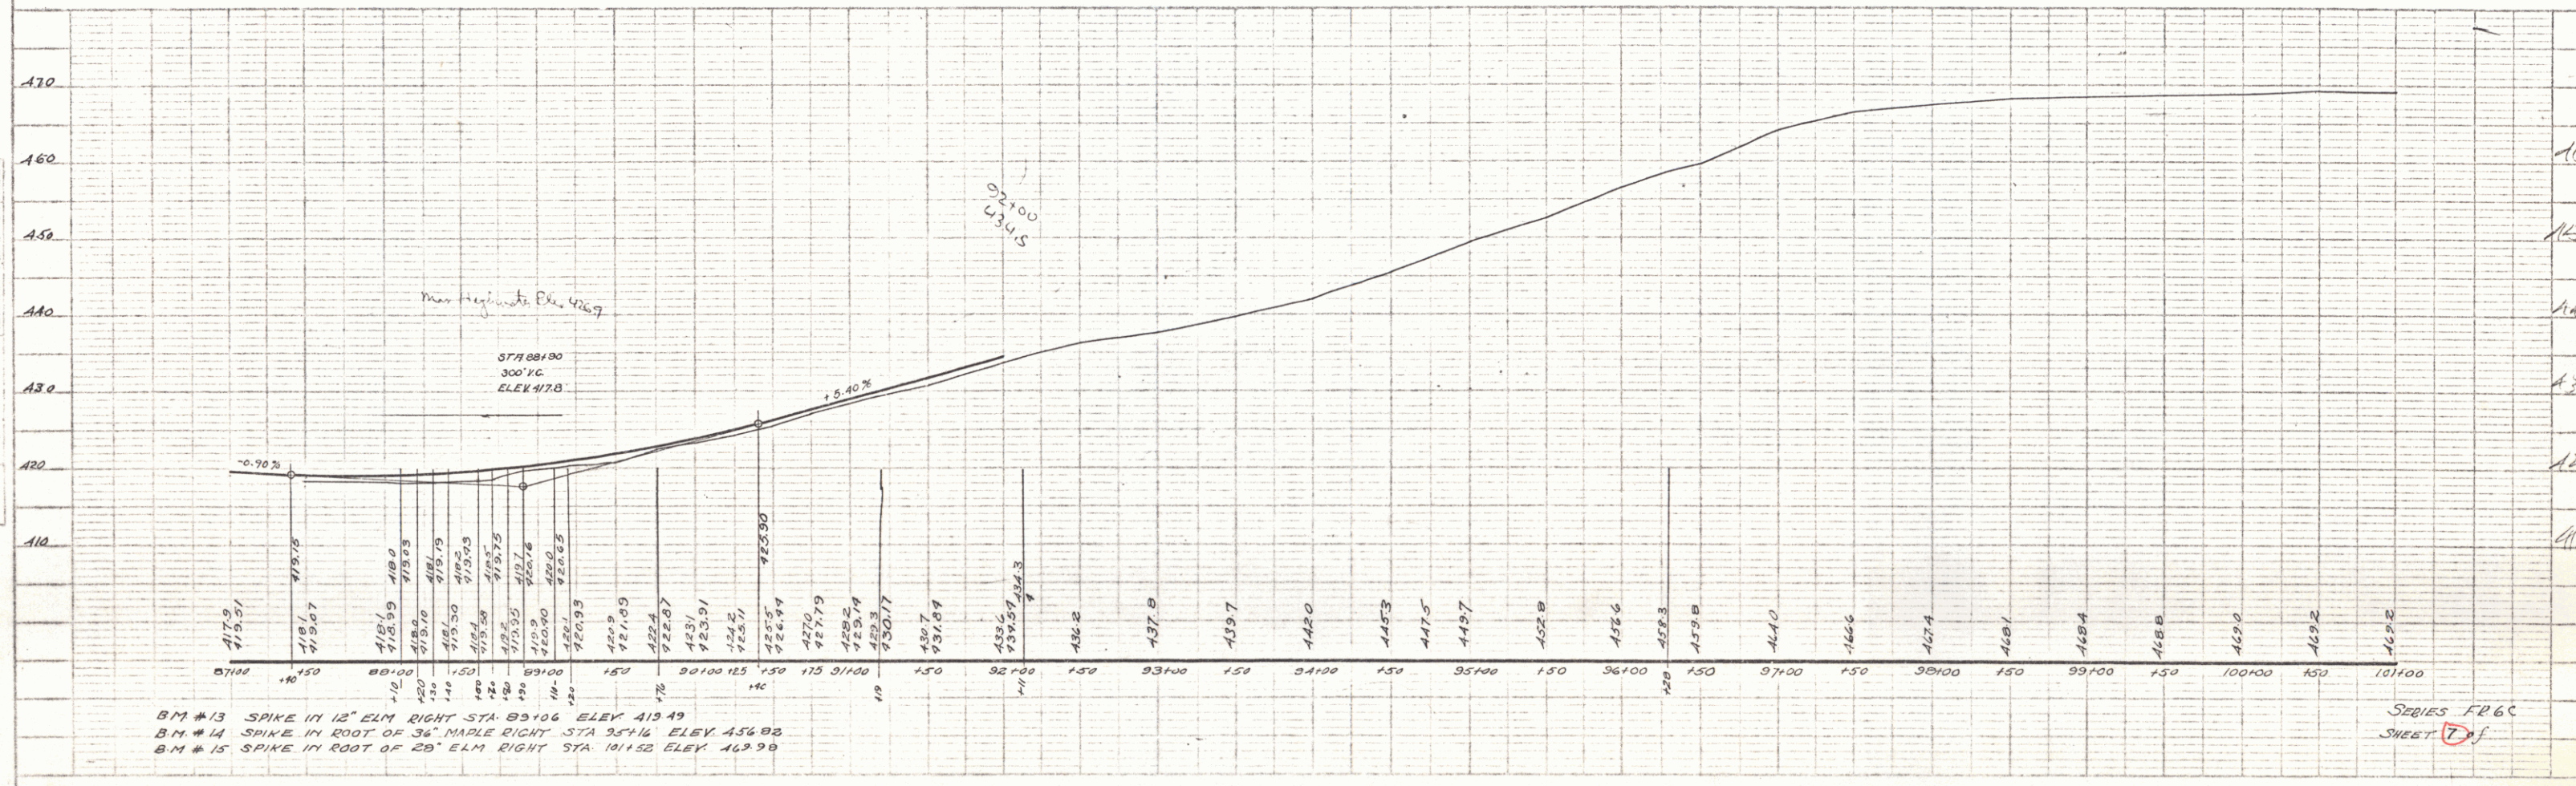

FED. ROAD DIST. NO.	STATE	FED. AID PROJ. NO.	FISCAL YEAR	SHEET NO.	TOTAL SHEETS
9	VT.	FR 6 C		8	

PLAN	DATE	BY	CHECKED
PLAN	8/28	SWC	

PROFILE	DATE	BY	CHECKED
PROFILE	8/28	SWC	

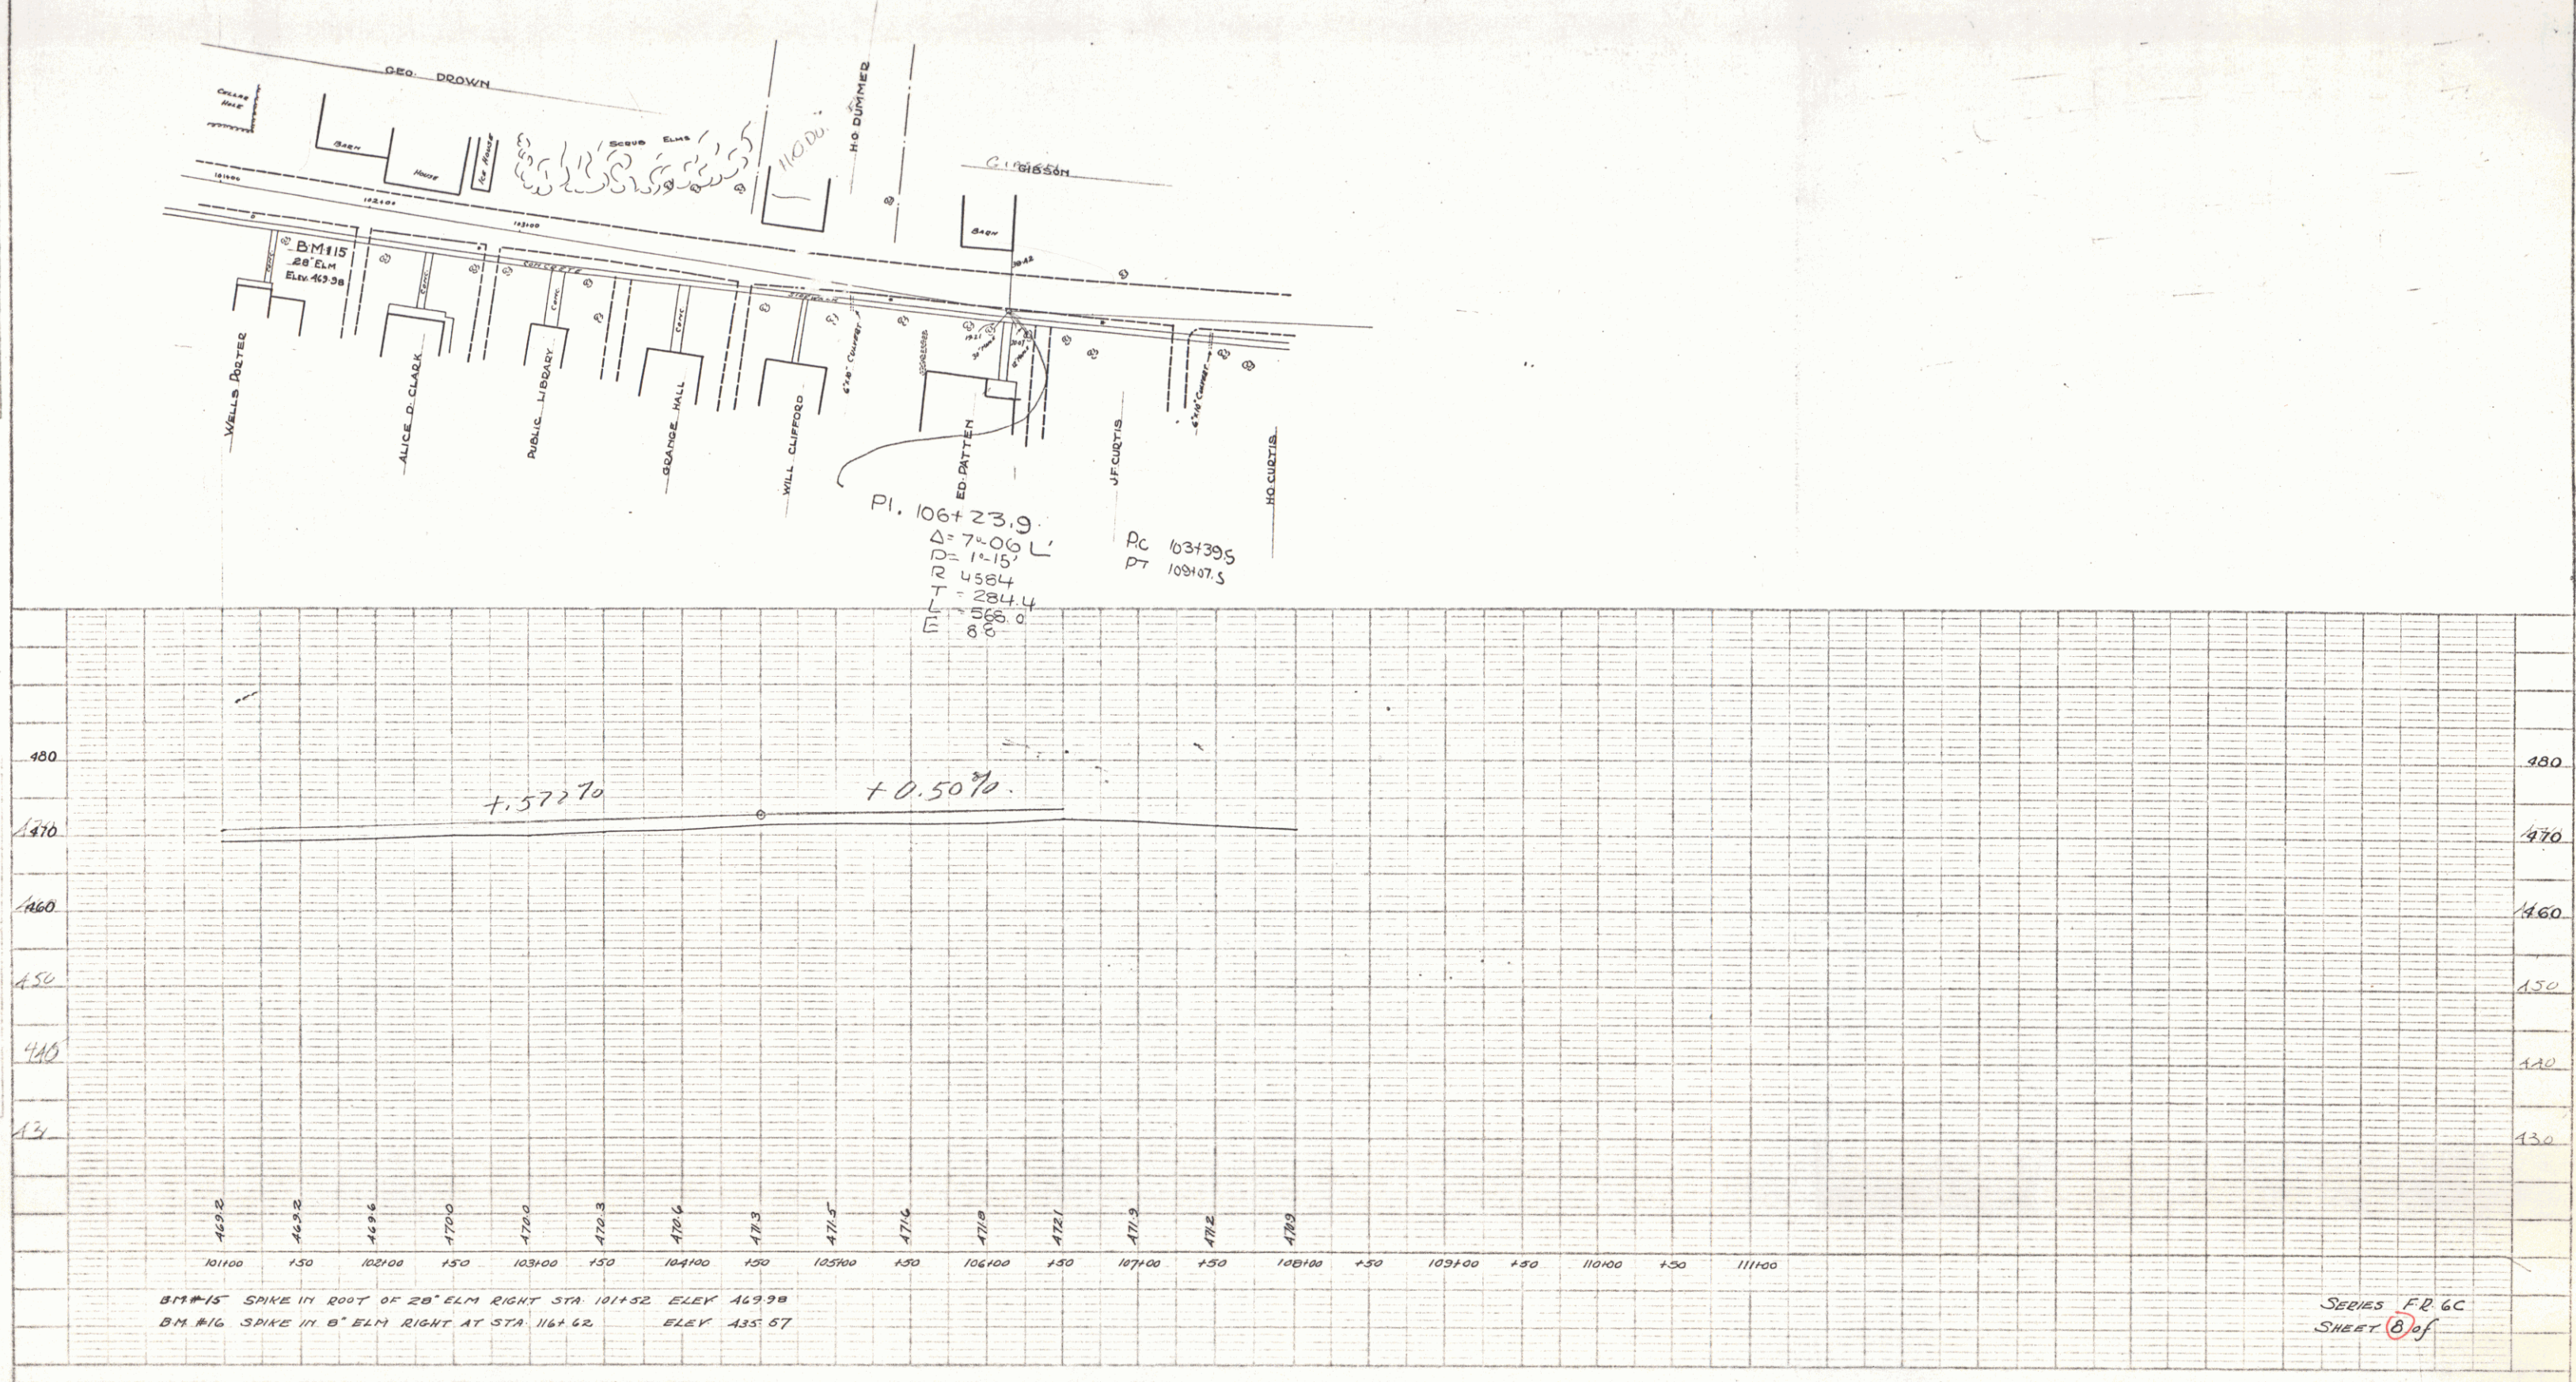


SERIES FR 6 C
 SHEET 8 of 8

FED. ROAD DIST. NO.	STATE	FED. AID PROJ. NO.	FISCAL YEAR	SHEET NO.	TOTAL SHEETS



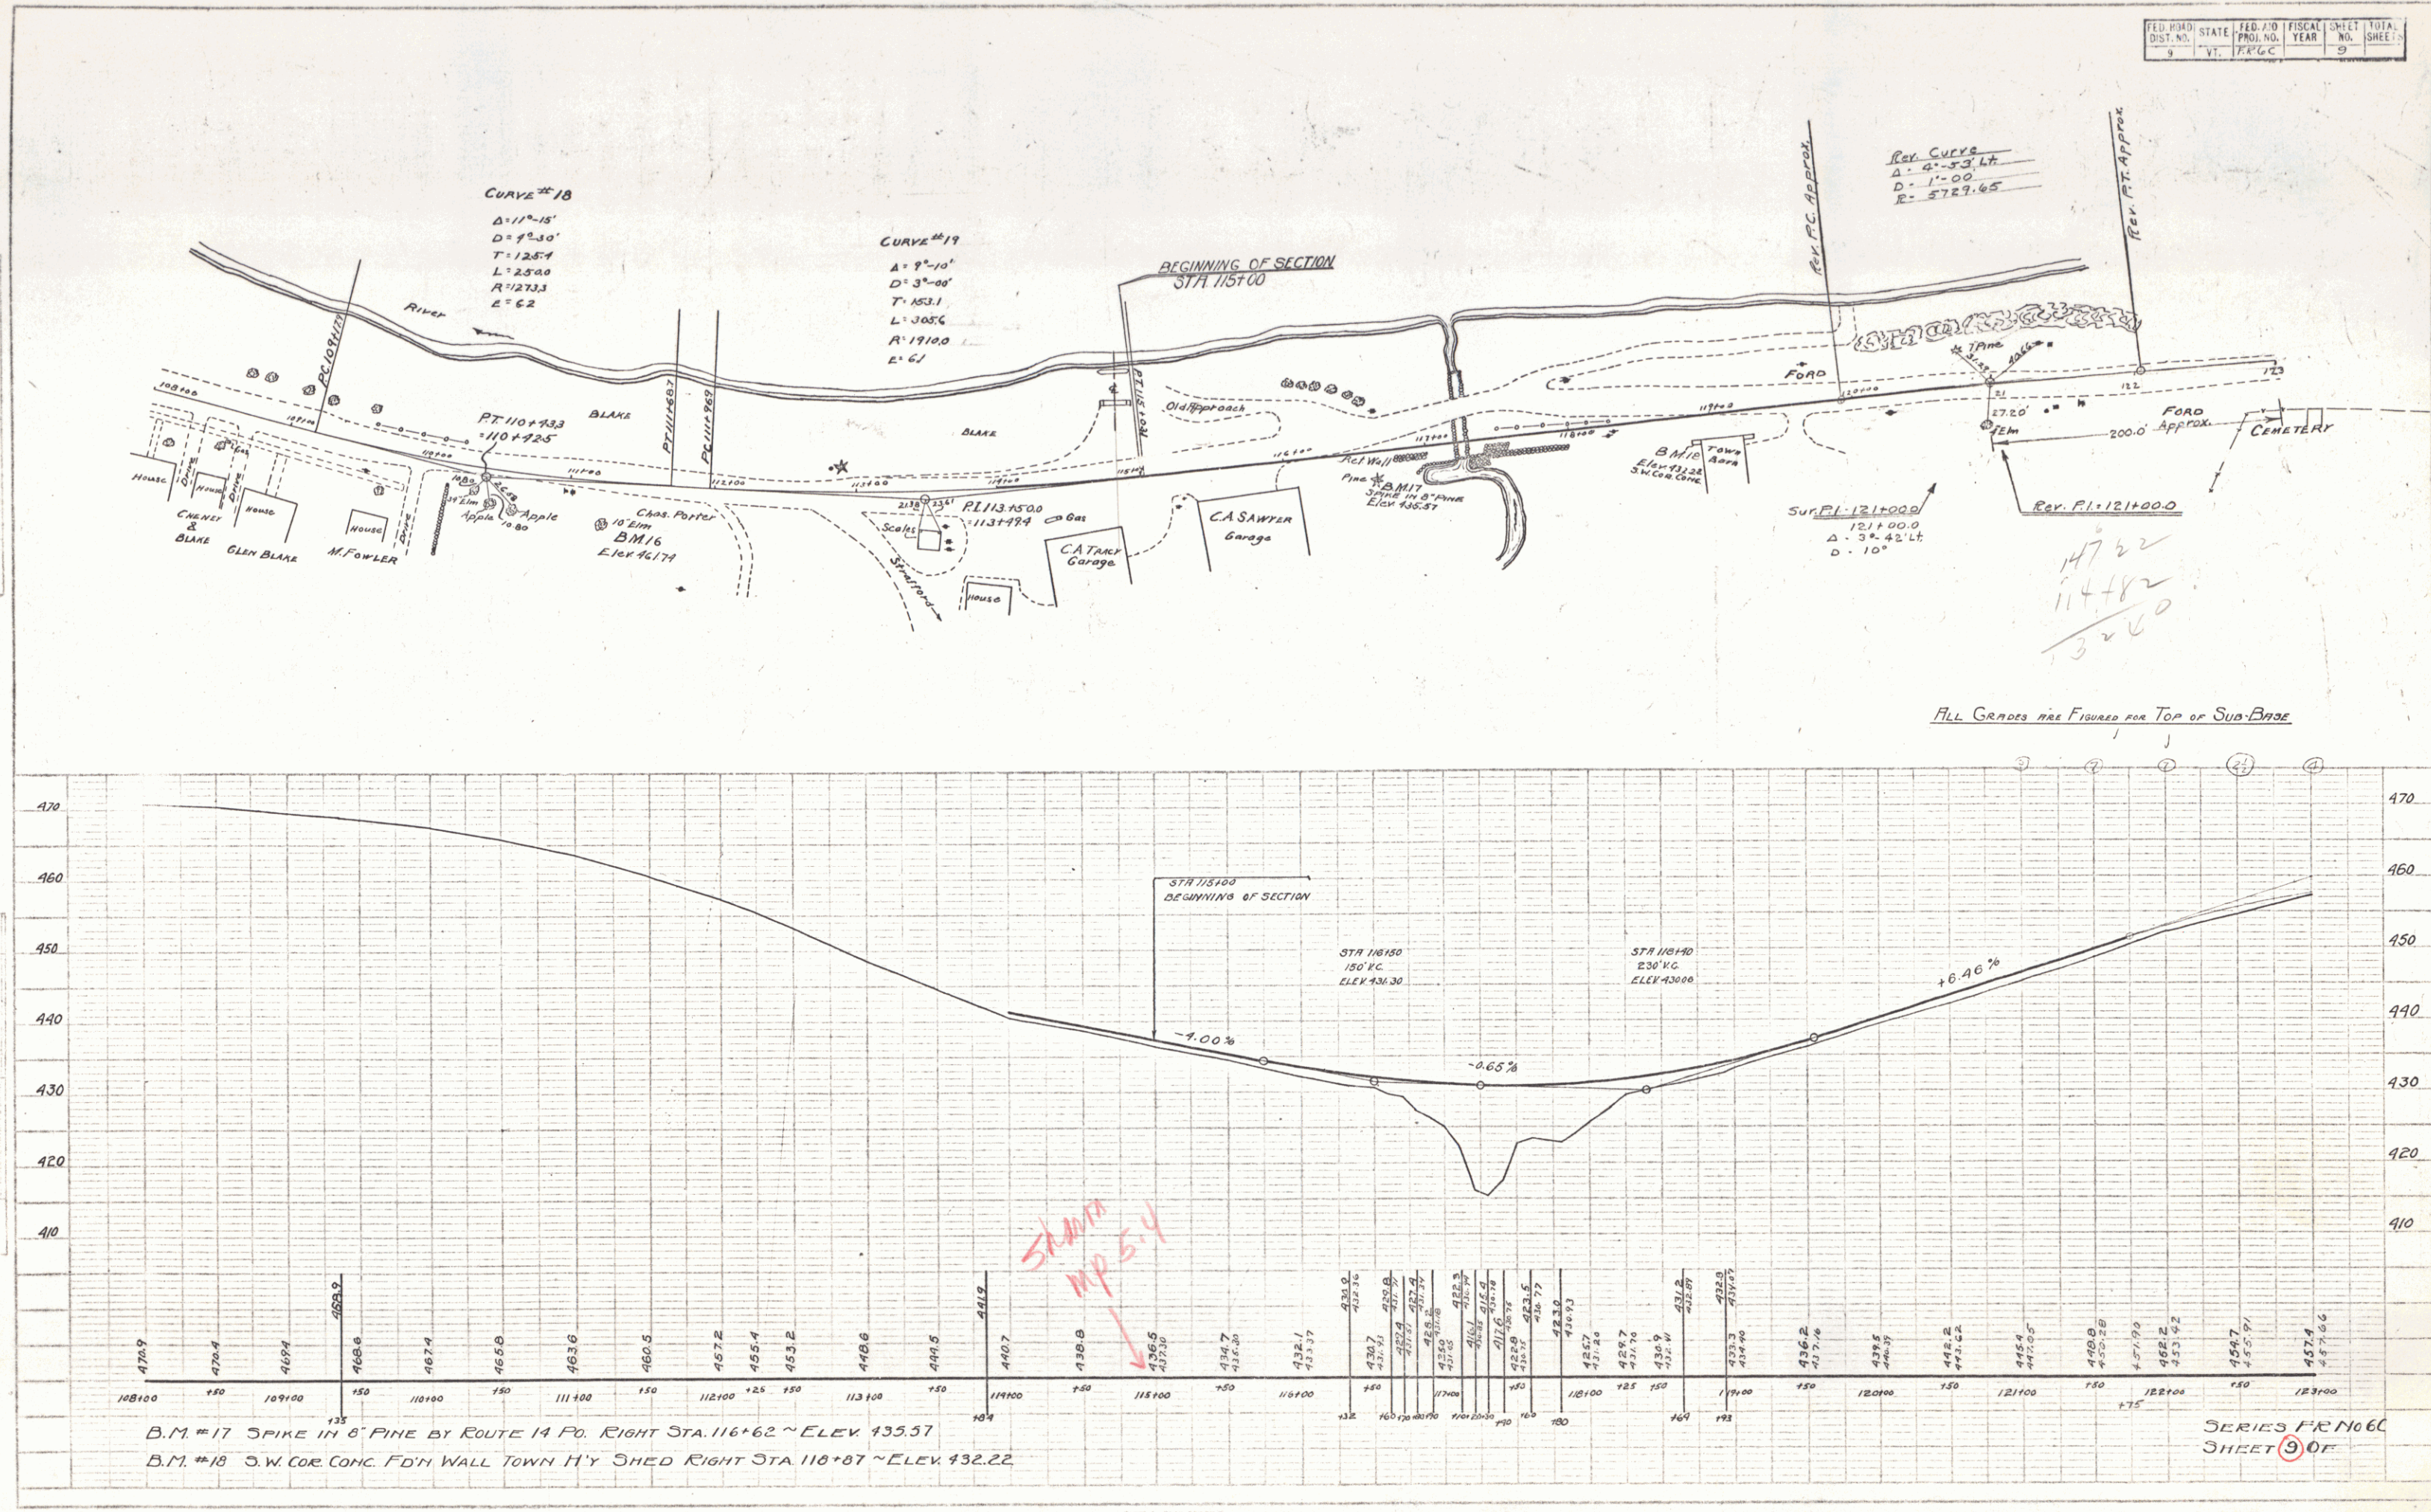


SHEET 9 OF

PLAN
 DATE 8/28
 BY A.C. DAVIS
 CHECKED BY
 NO. 10


PROFILE
 DATE 8/28
 BY N. STEVENS
 CHECKED BY
 NO. 10

STA. 121+00 - 133+00 QUANTITIES


Fill = 4077 c.y.
 Factor = 1.10
 Fill incl. Factor 4485 c.y.
 Cut = 1016 c.y.
 Borrow = 3469 c.y.


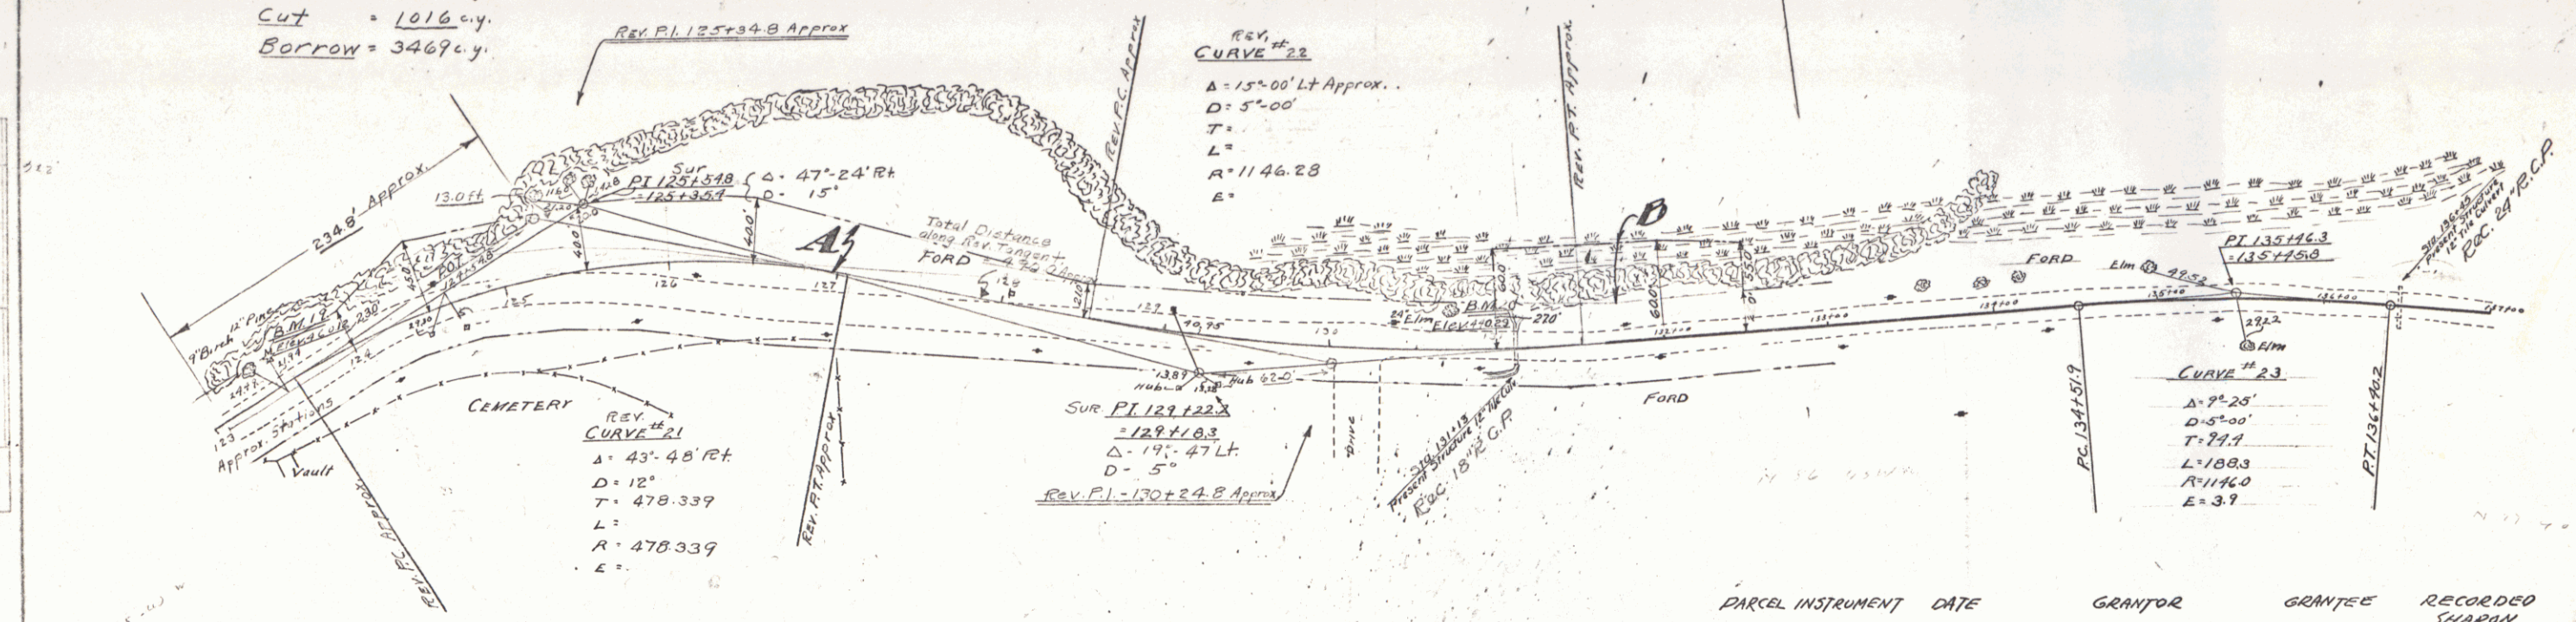




PARCEL INSTRUMENT DATE GRANTOR GRANTEE RECORDED
 A-B Q.C.O. 1-9-34 CHEEMAUNA CAMPS, INC. ST. OF VT. SHARON
 24 312-13 1-9-34

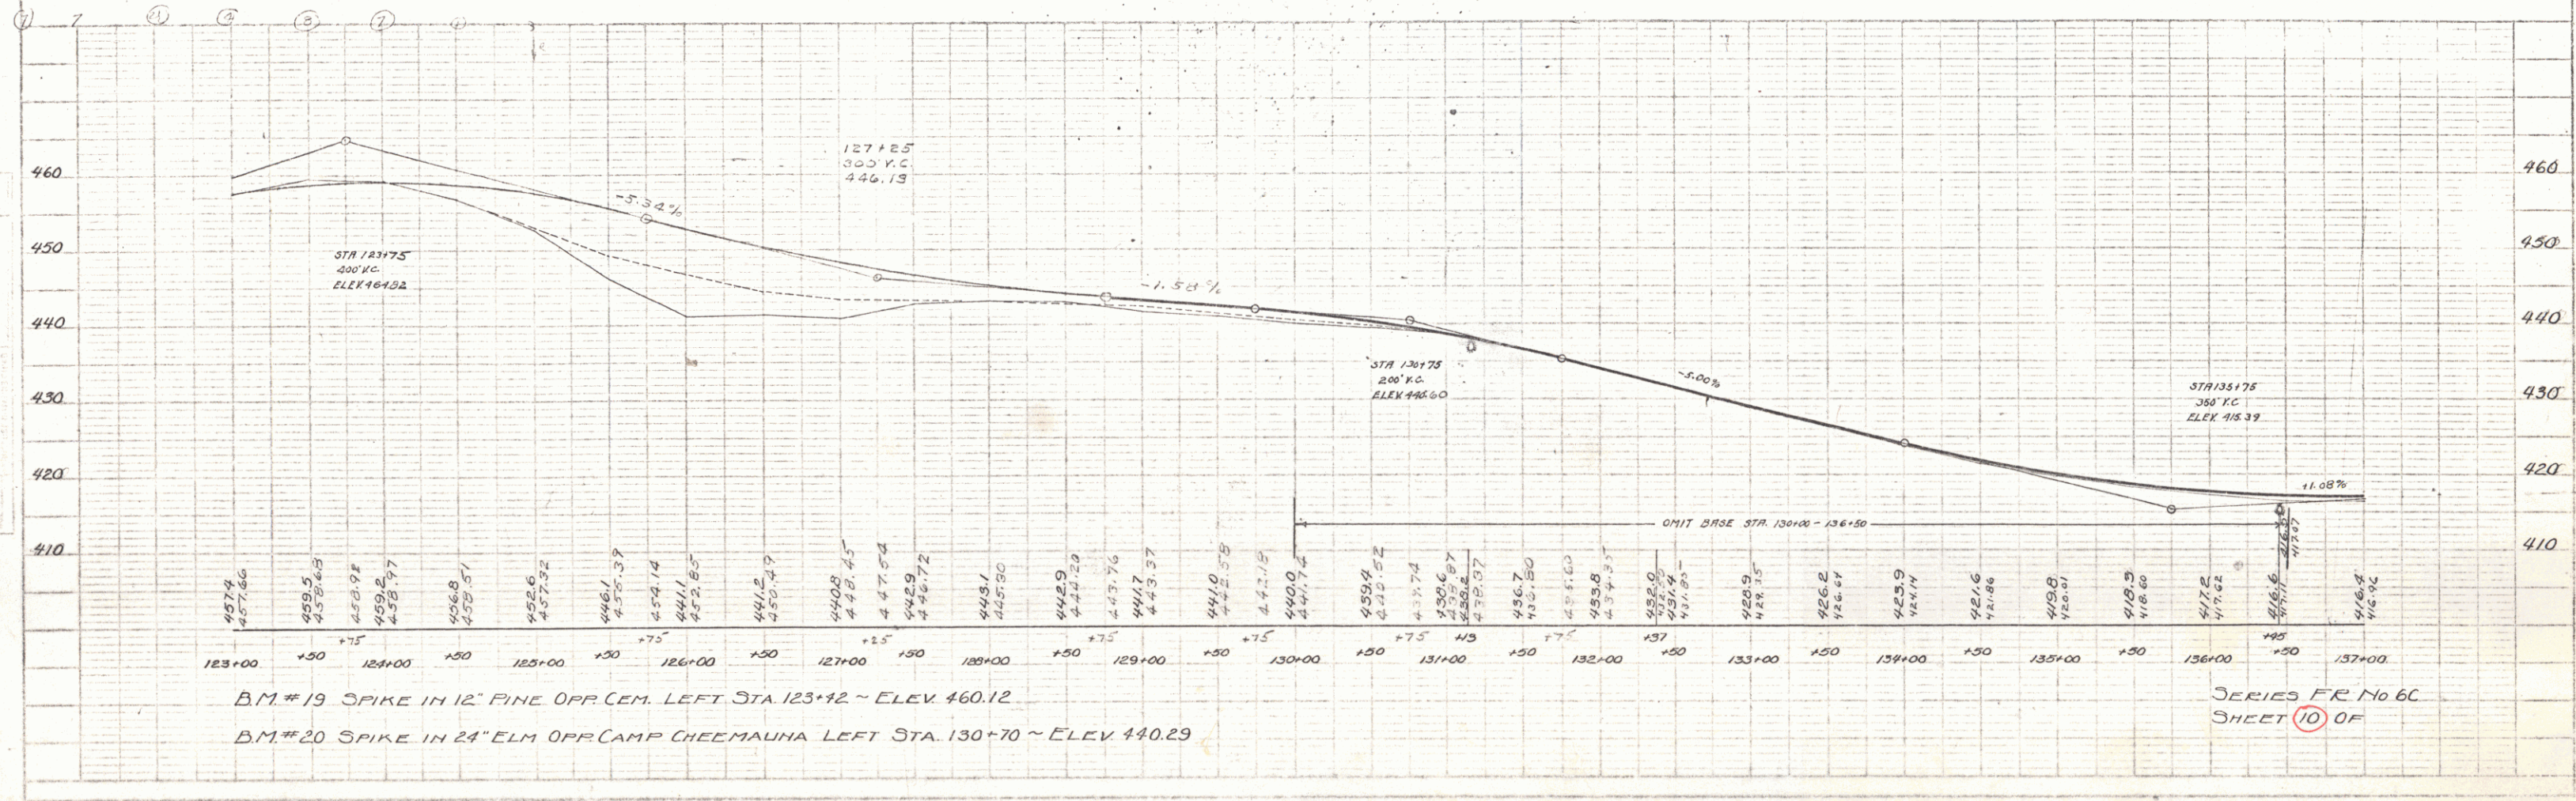

SERIES FR No 6C
 SHEET 10 OF

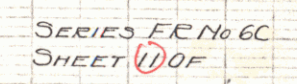


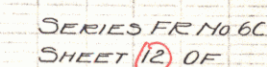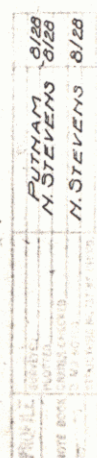

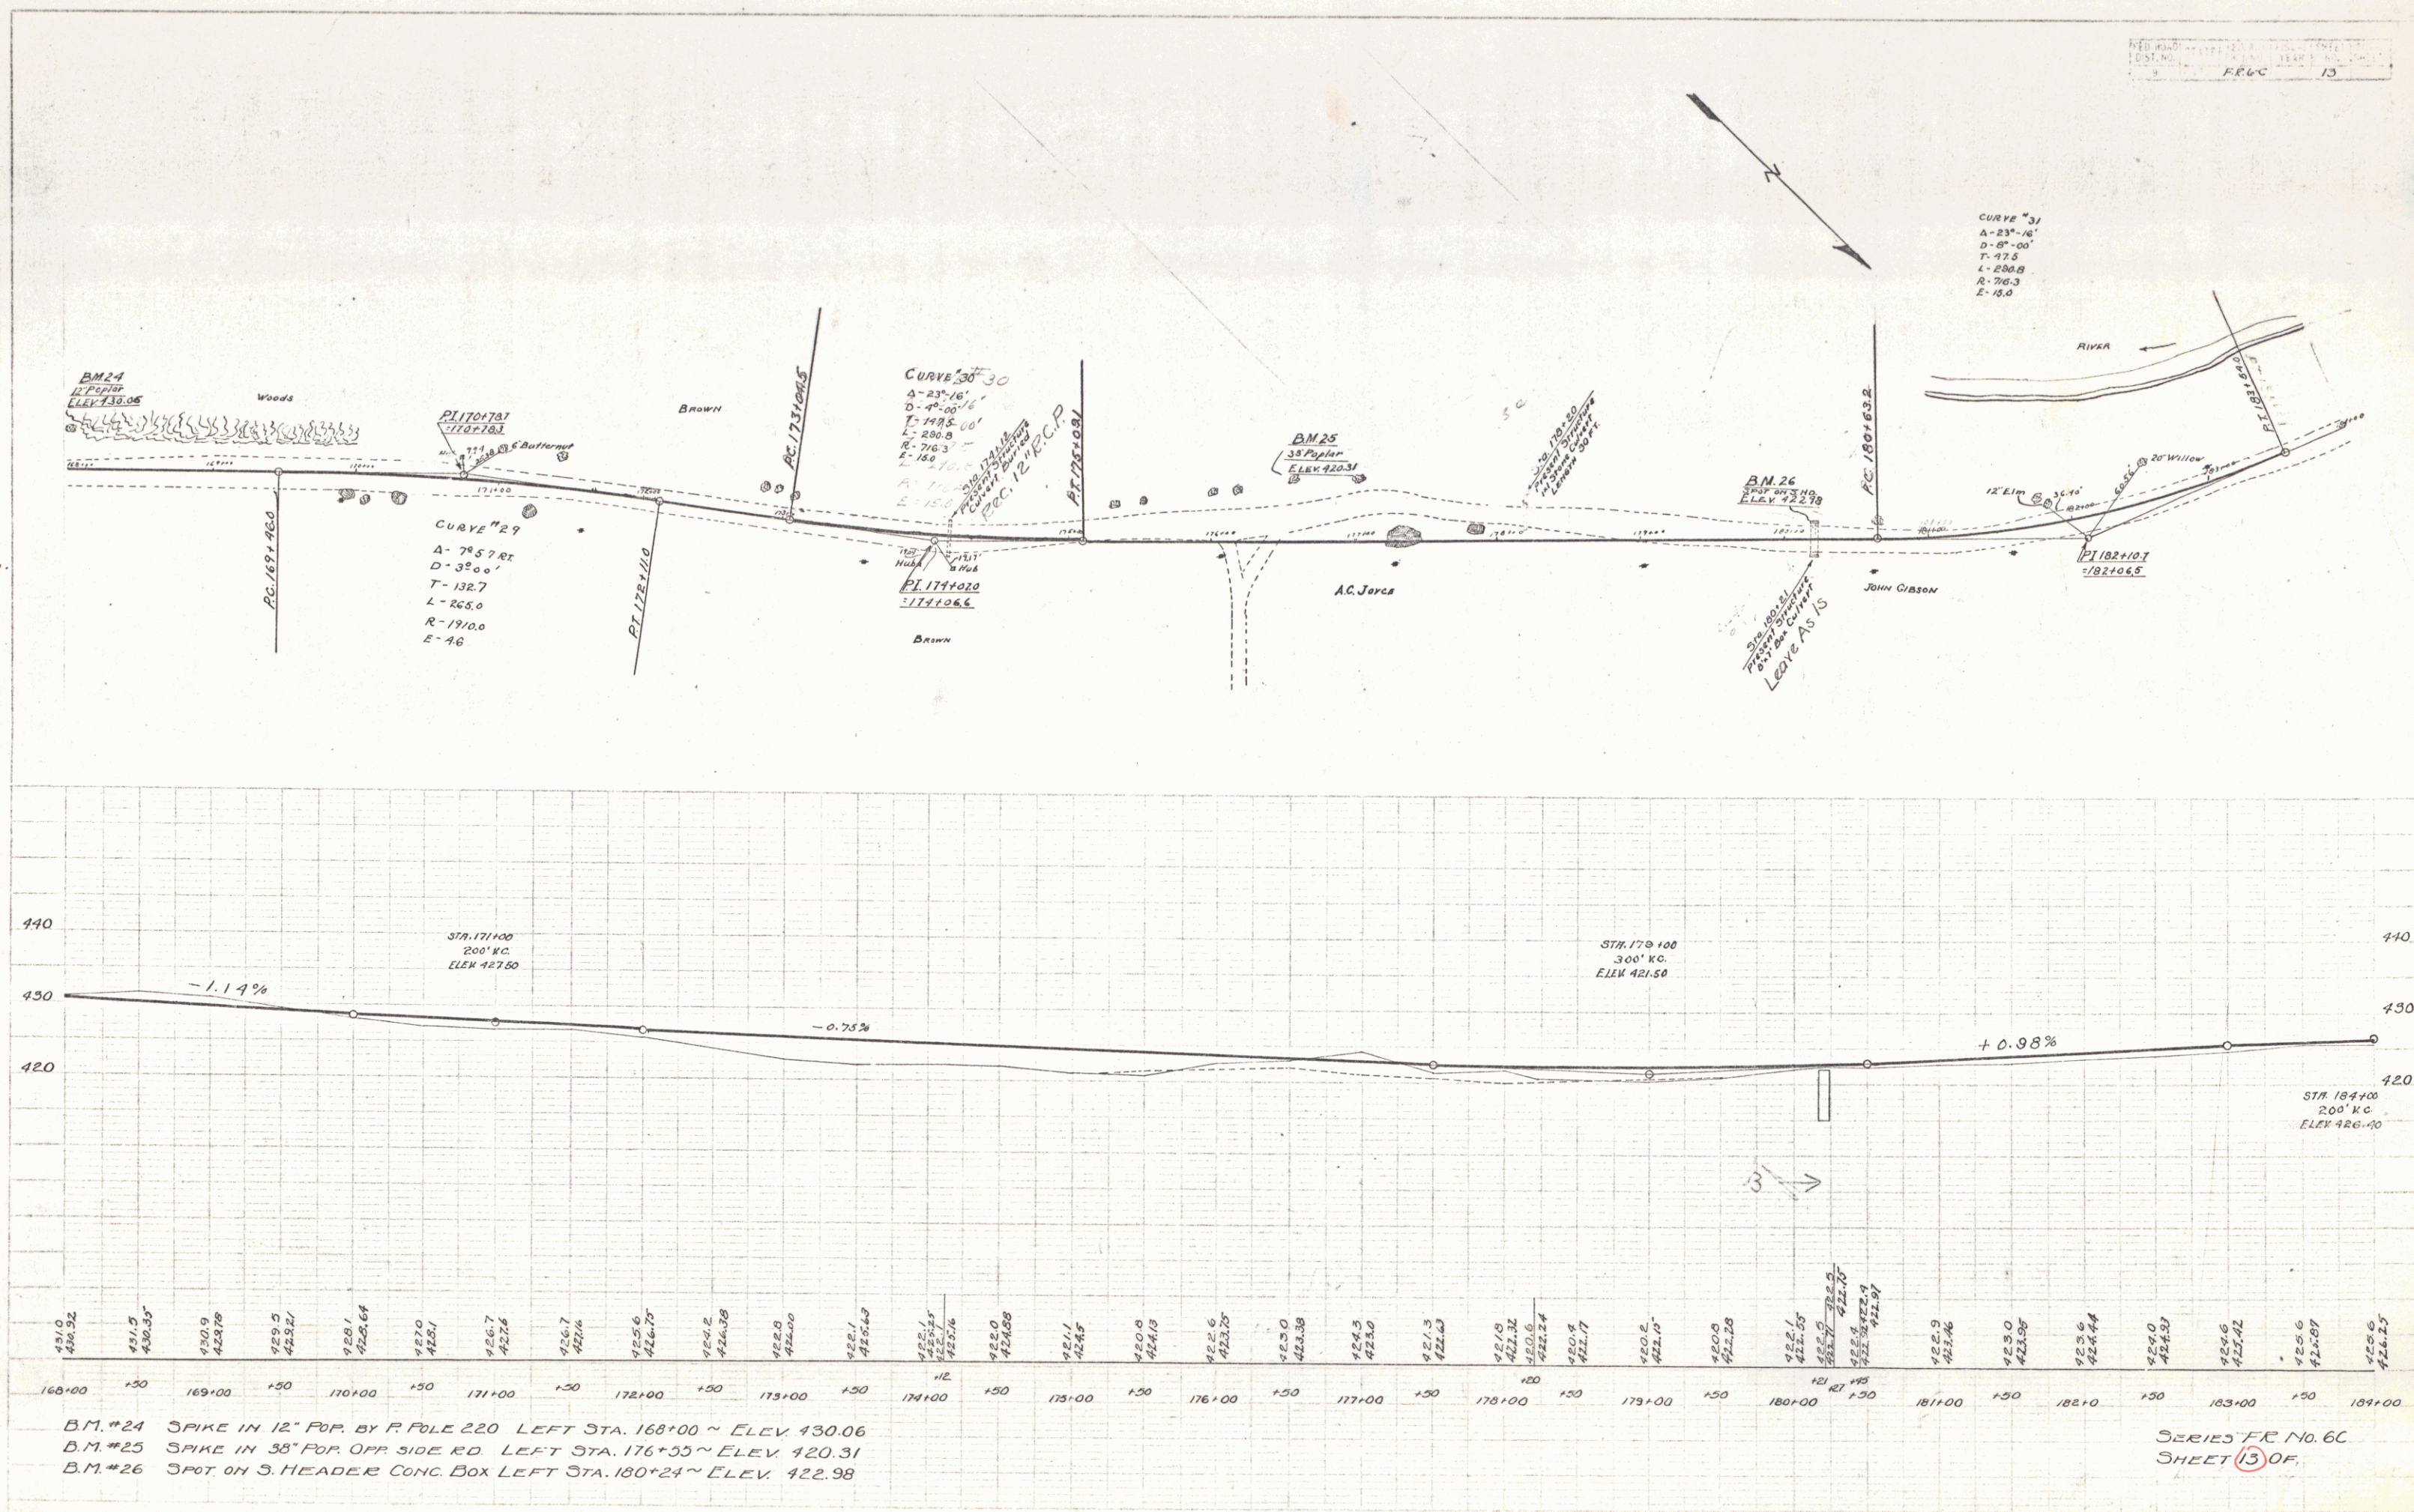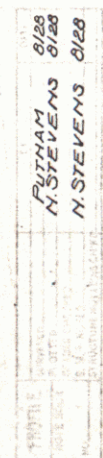

PLAN
 RIVER
 WOODS
 BRUCE
 PINE
 B.M. 27
 ELEV. 431.97
 CURVE 32
 Δ = 7°-58' RT
 D = 3°-00'
 T = 131.3
 L = 262.2
 E = 4.5
 CURVE 33
 Δ = 30°-40'
 D = 10°-00'
 STA. 192+00
 ELEV. 433.6
 300' K.C.
 STA. 195+00
 ELEV. 416.89
 300' K.C.
 STA. 198+00
 ELEV. 437.20
 300' K.C.
 STA. 199+30
 N 31° W

PROFILE

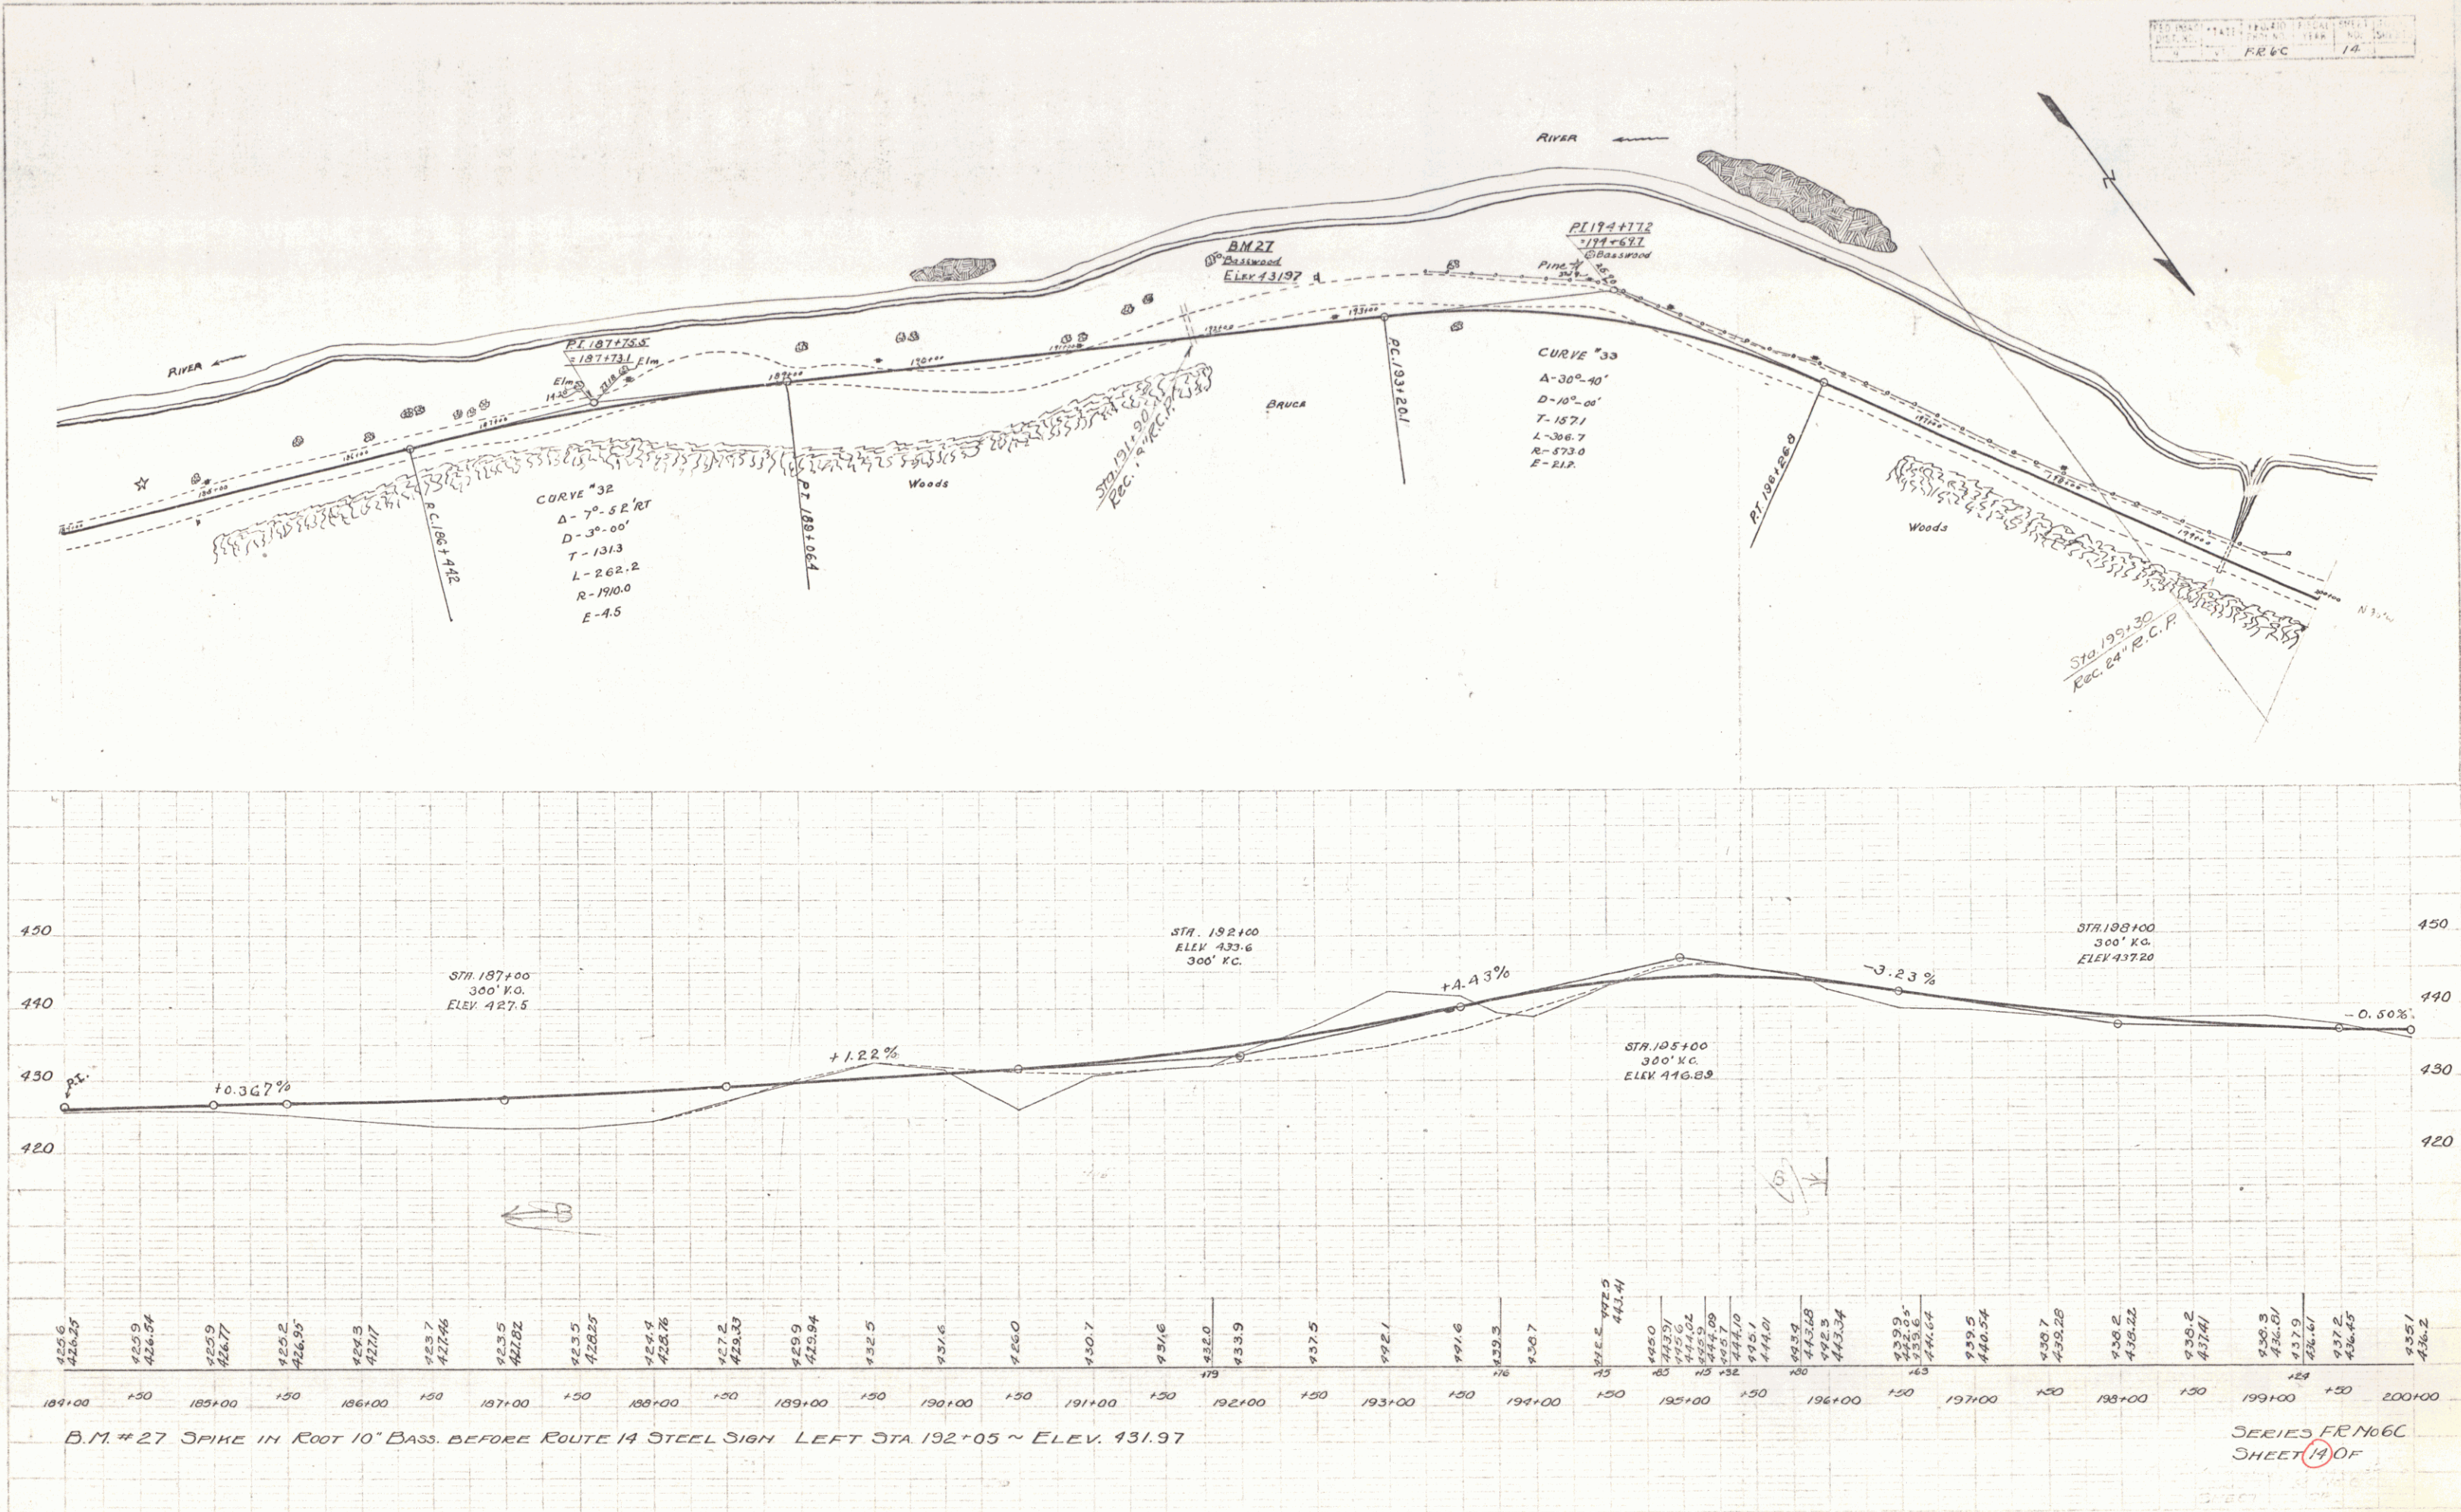


B.M. #27 SPIKE IN ROOT 10" BASS. BEFORE ROUTE 14 STEEL SIGN LEFT STA 192+05 ~ ELEV. 431.97

SERIES FR N06C
SHEET 14 OF




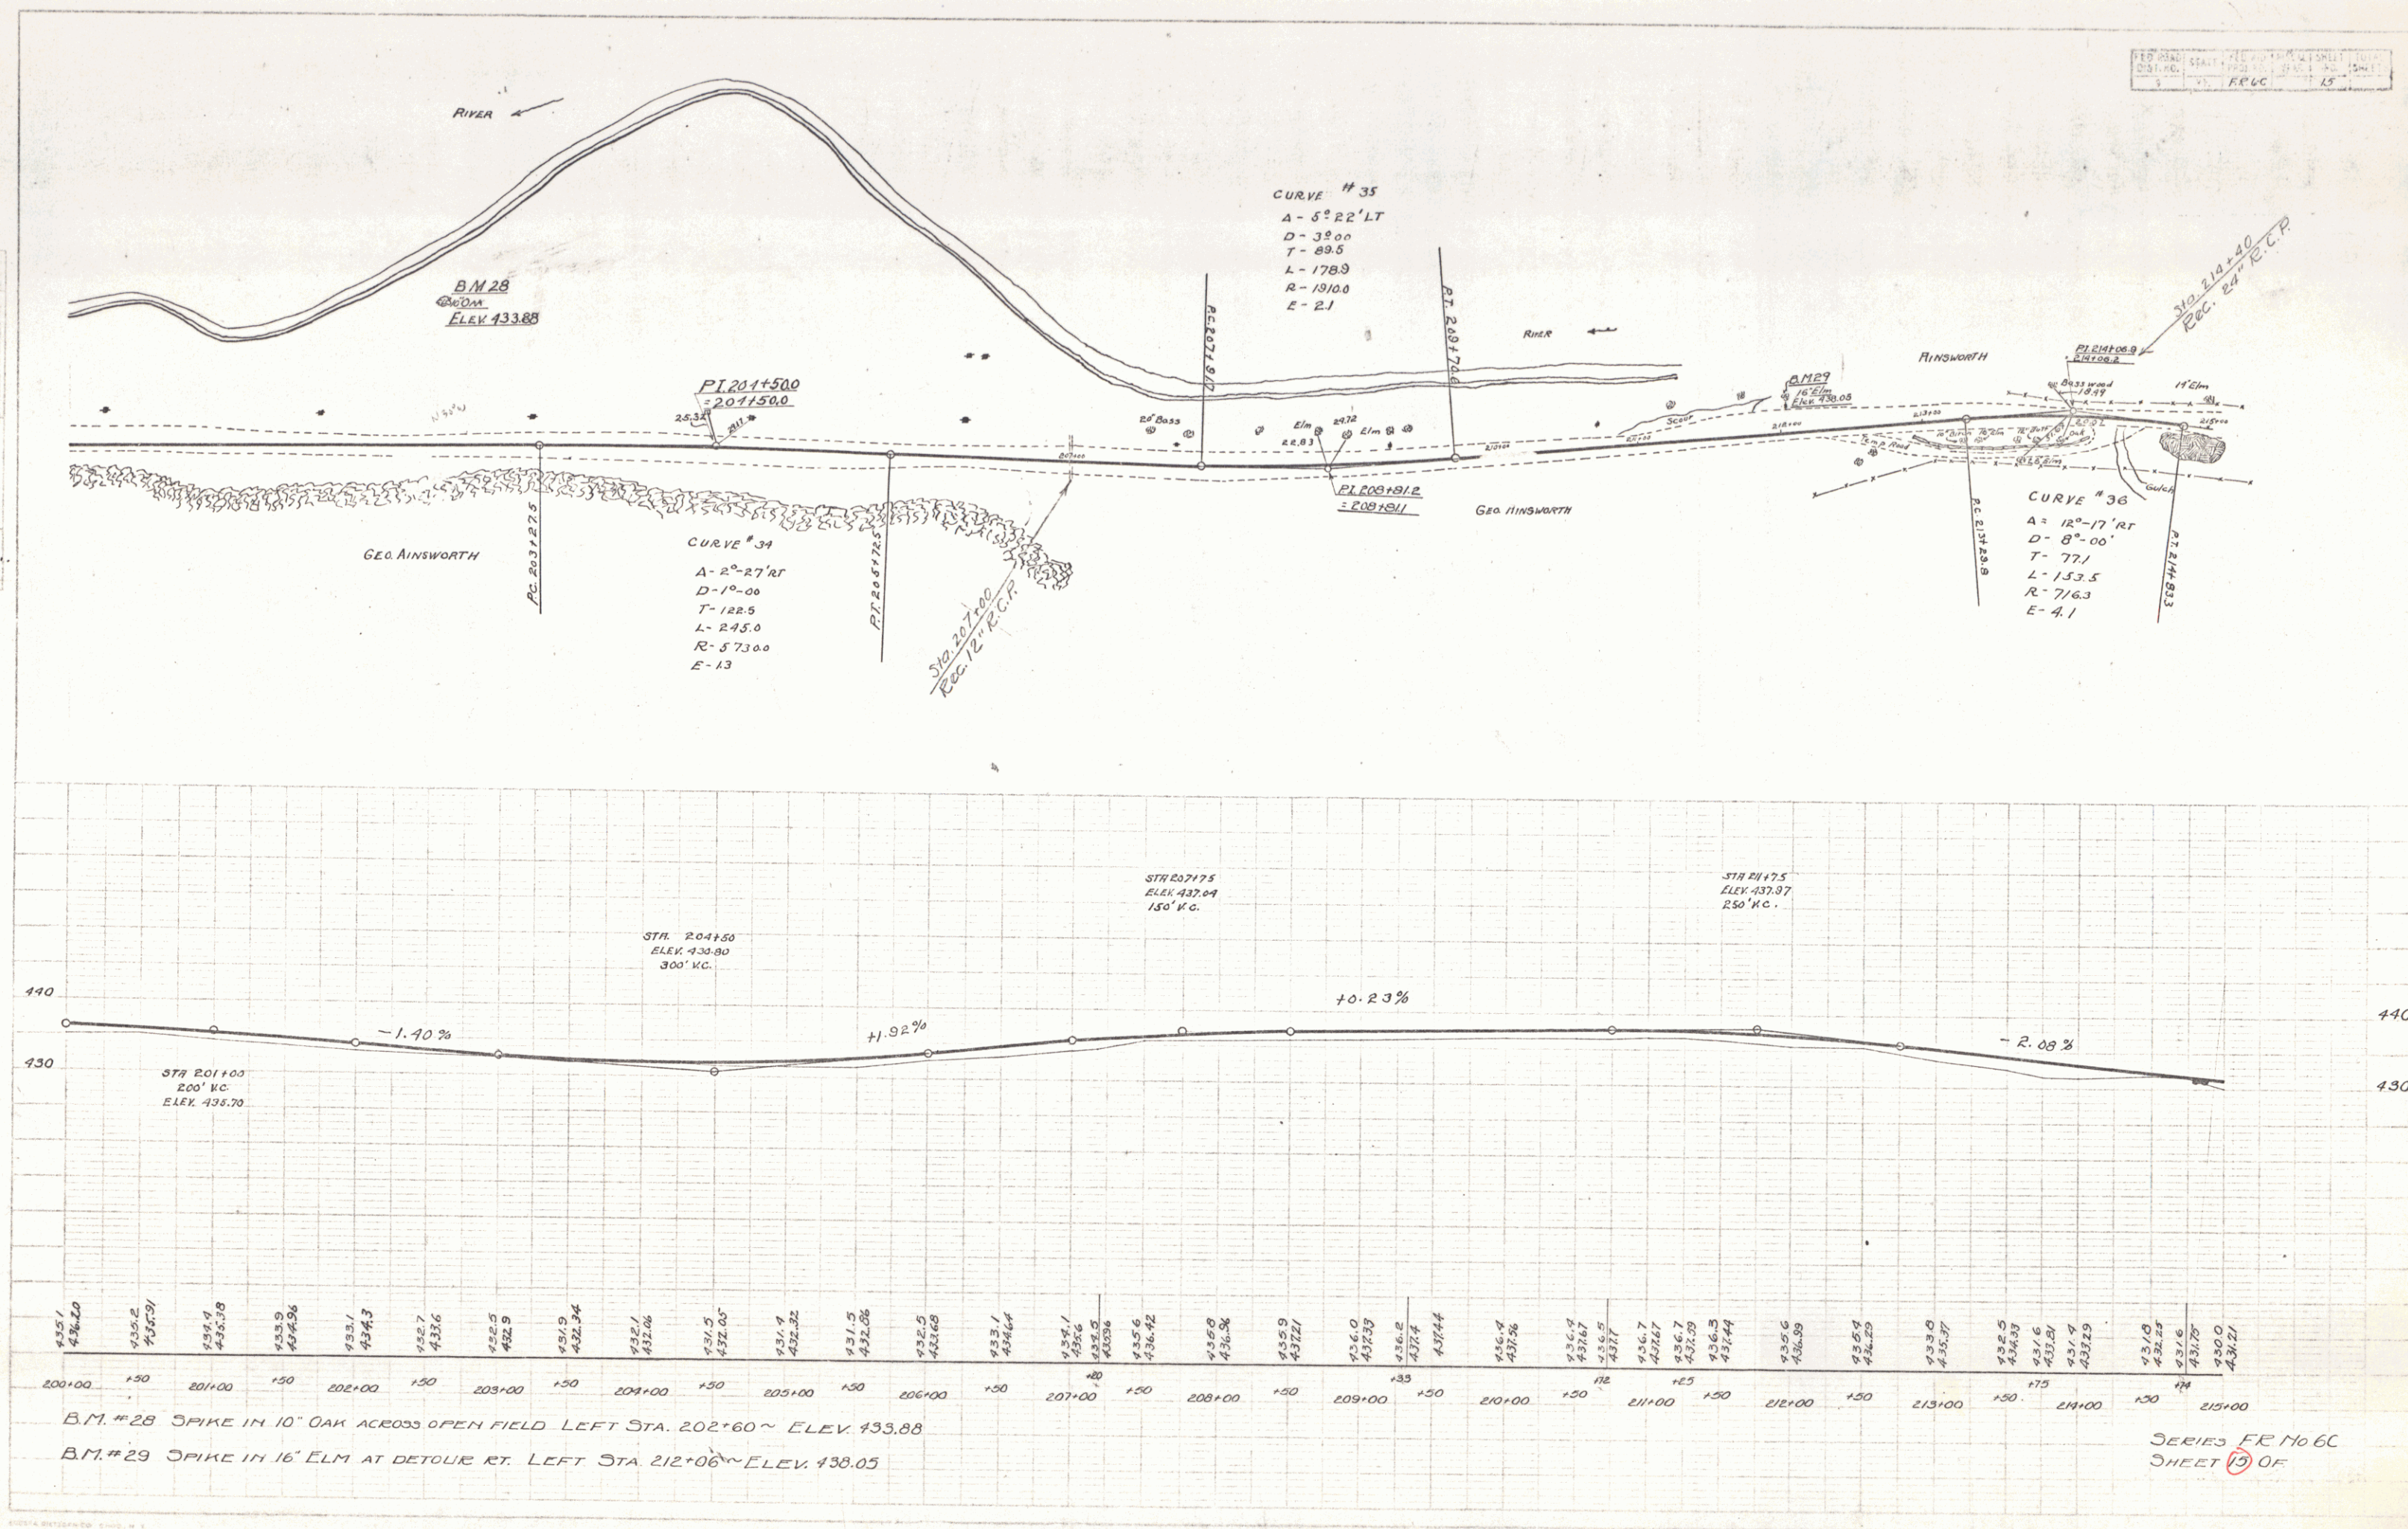



PLAN
 DATE
 BY
 CHECKED
 DATE
 BY



PLAN
 DATE
 BY
 CHECKED
 DATE
 BY

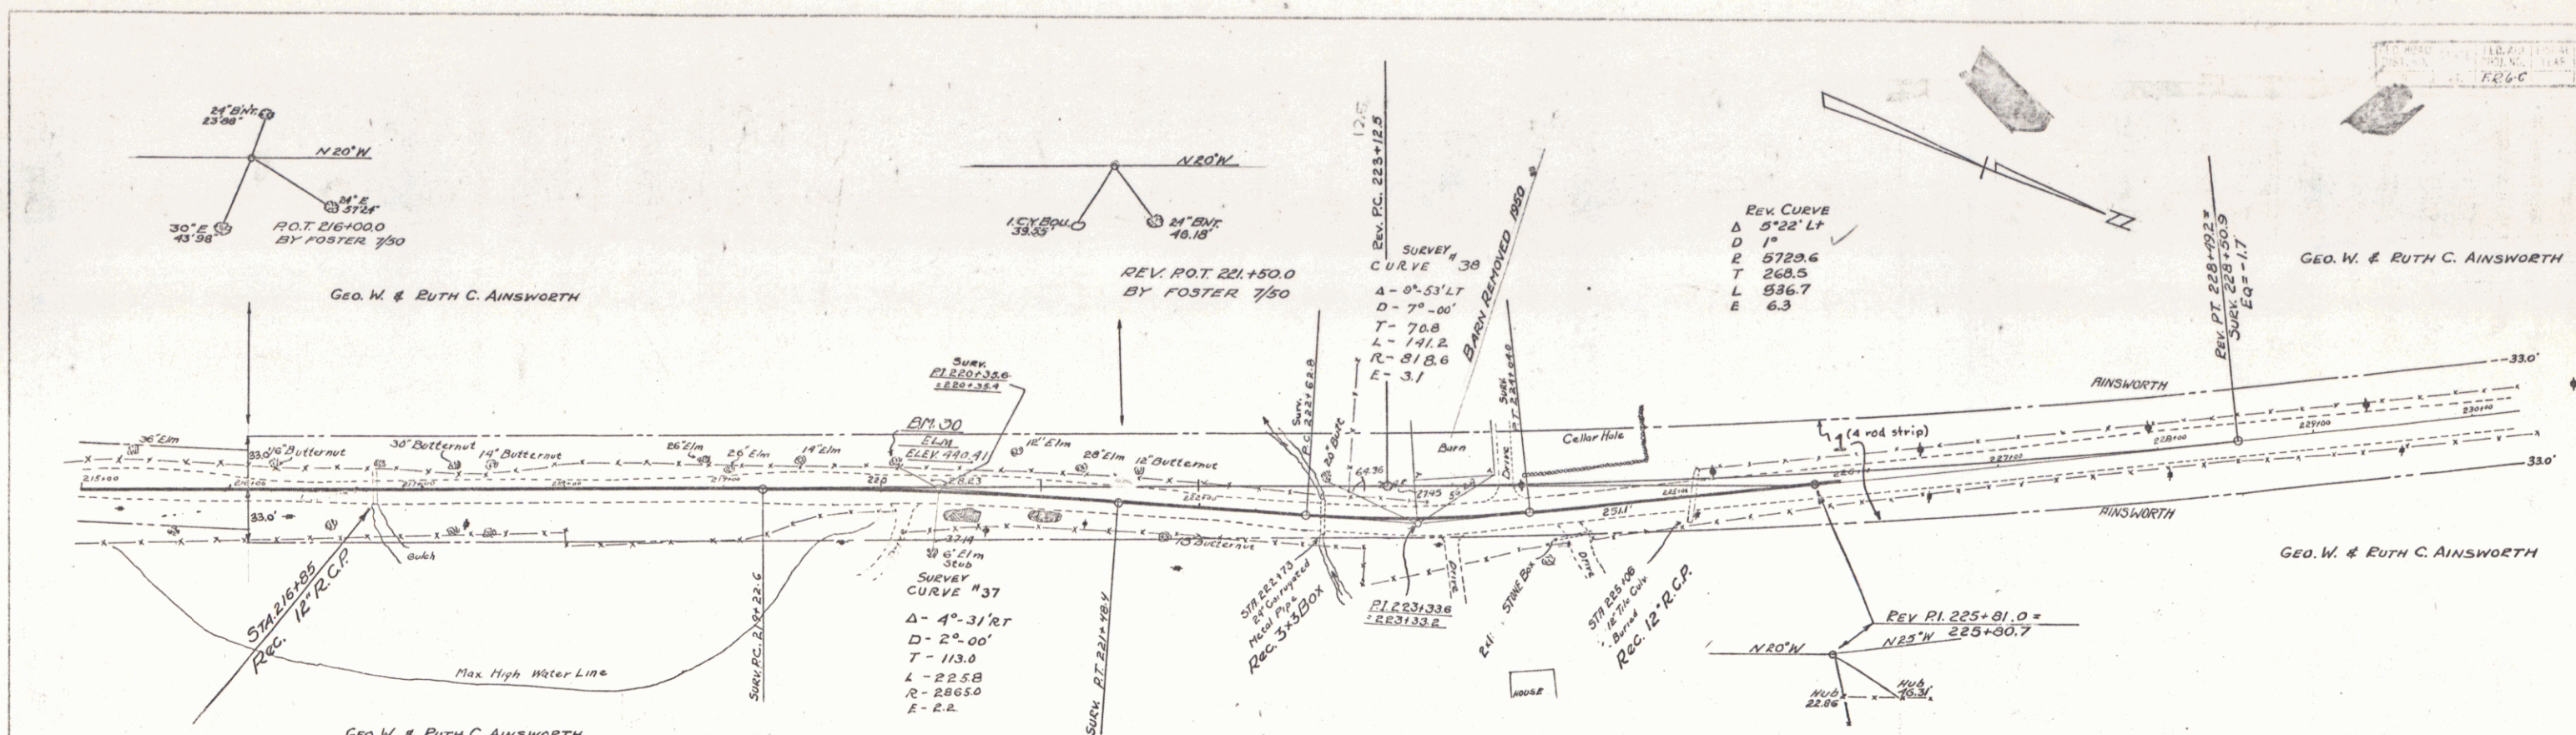

PARCEL	INSTRUMENT	DATE	GRANTOR	GRANTEE	RECORDED	SHARON	DATE
1	WOOD	7/6/49	GEORGE W. & RUTH C. AINSWORTH	ST. OF VT.	BK	PAGE	DATE

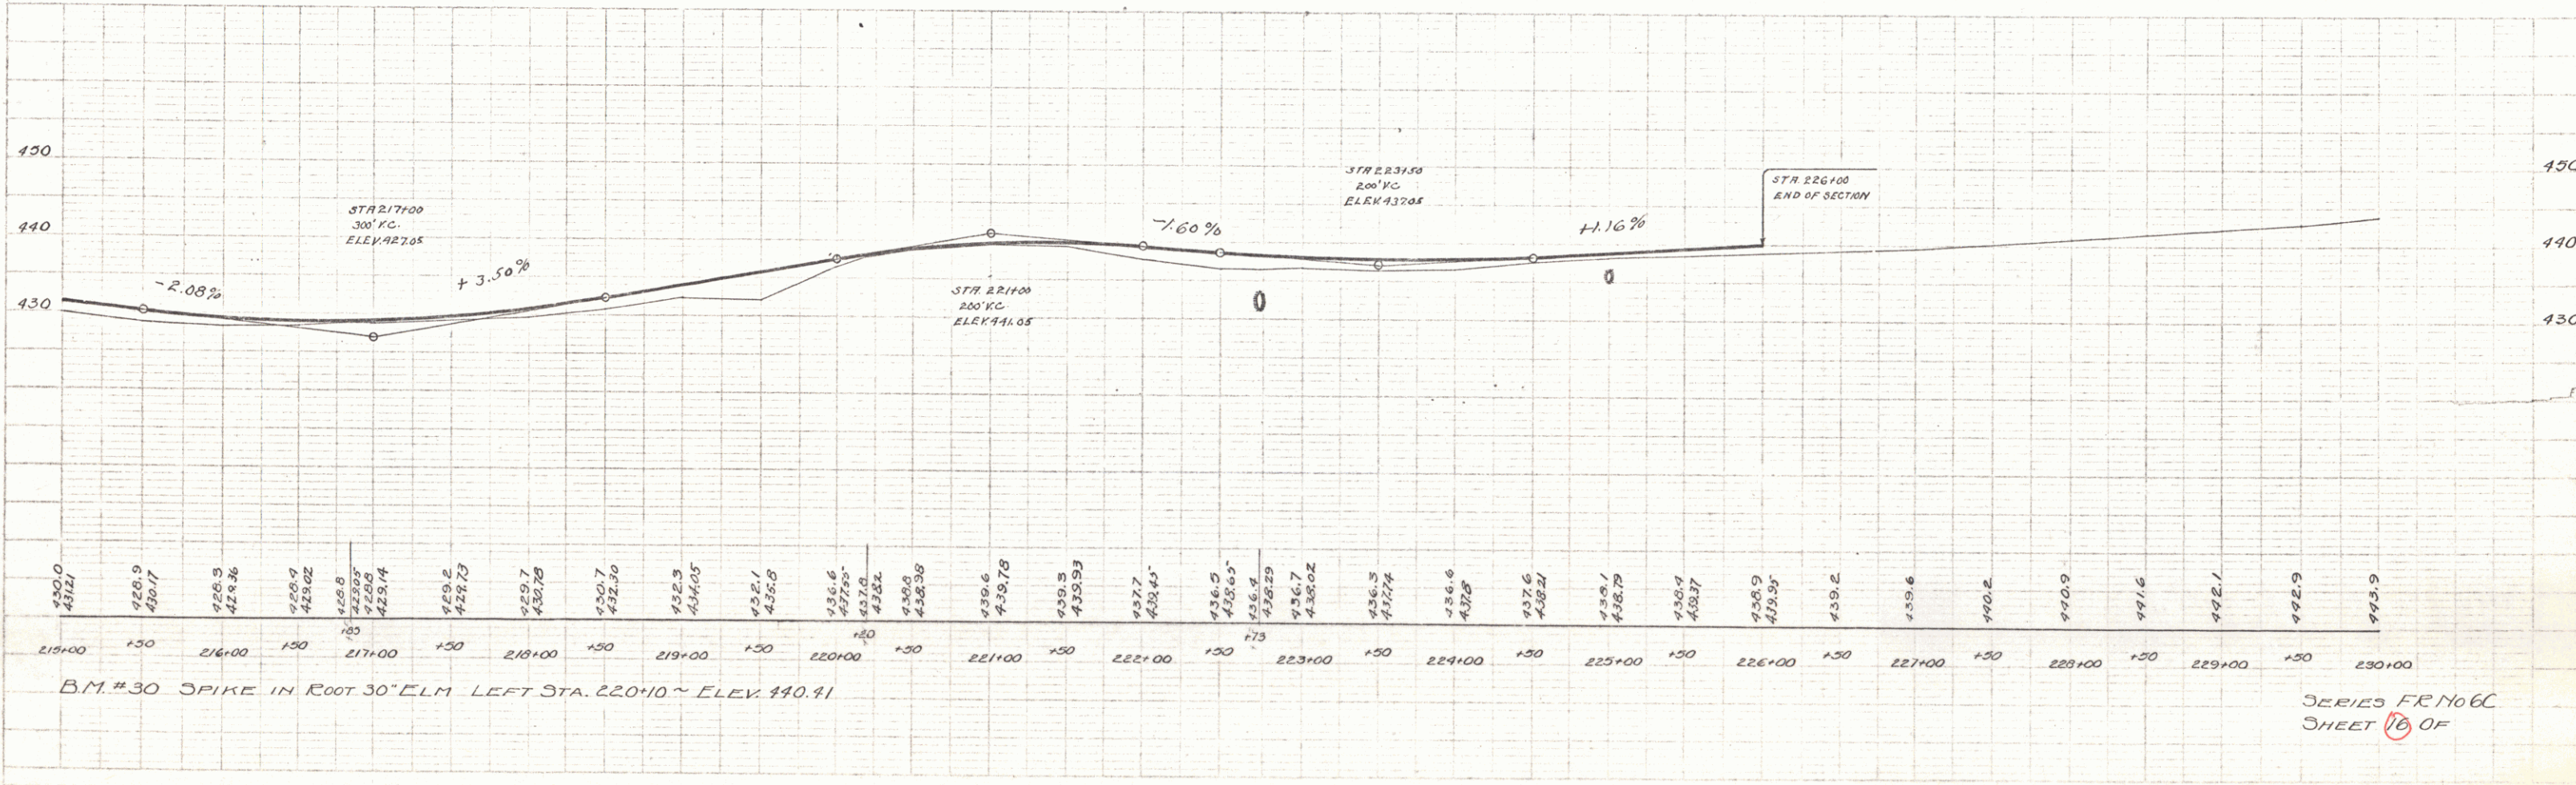


SERIES FR No 6C
 SHEET 16 OF

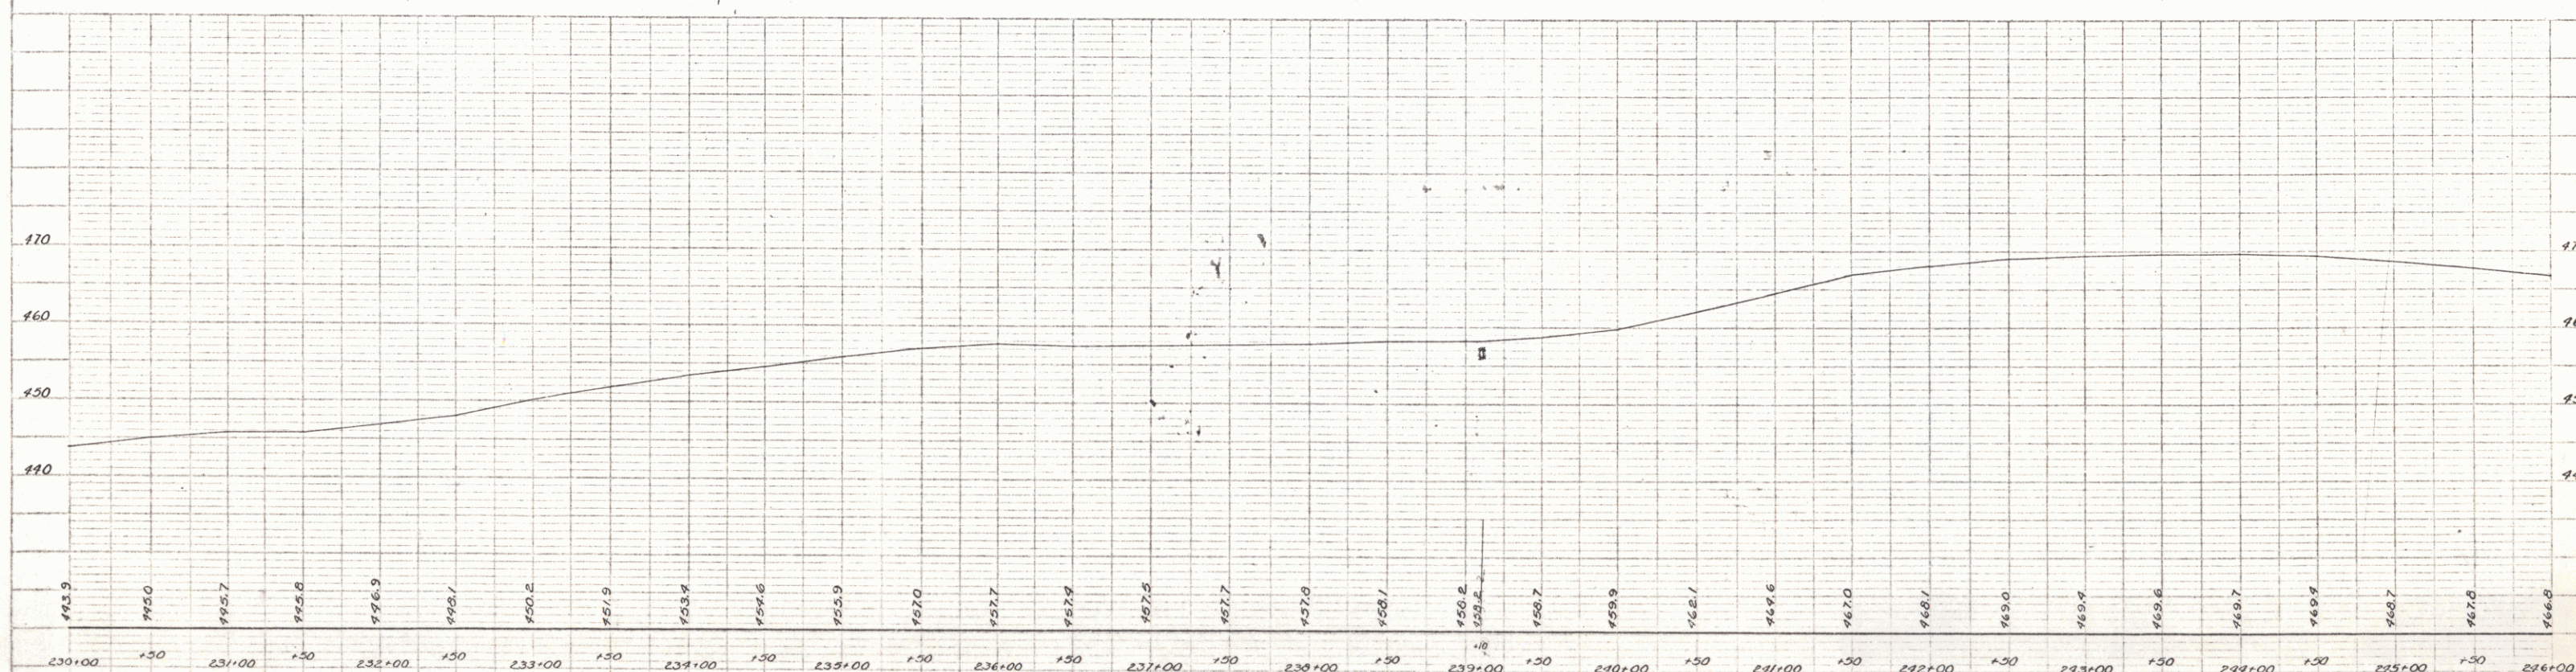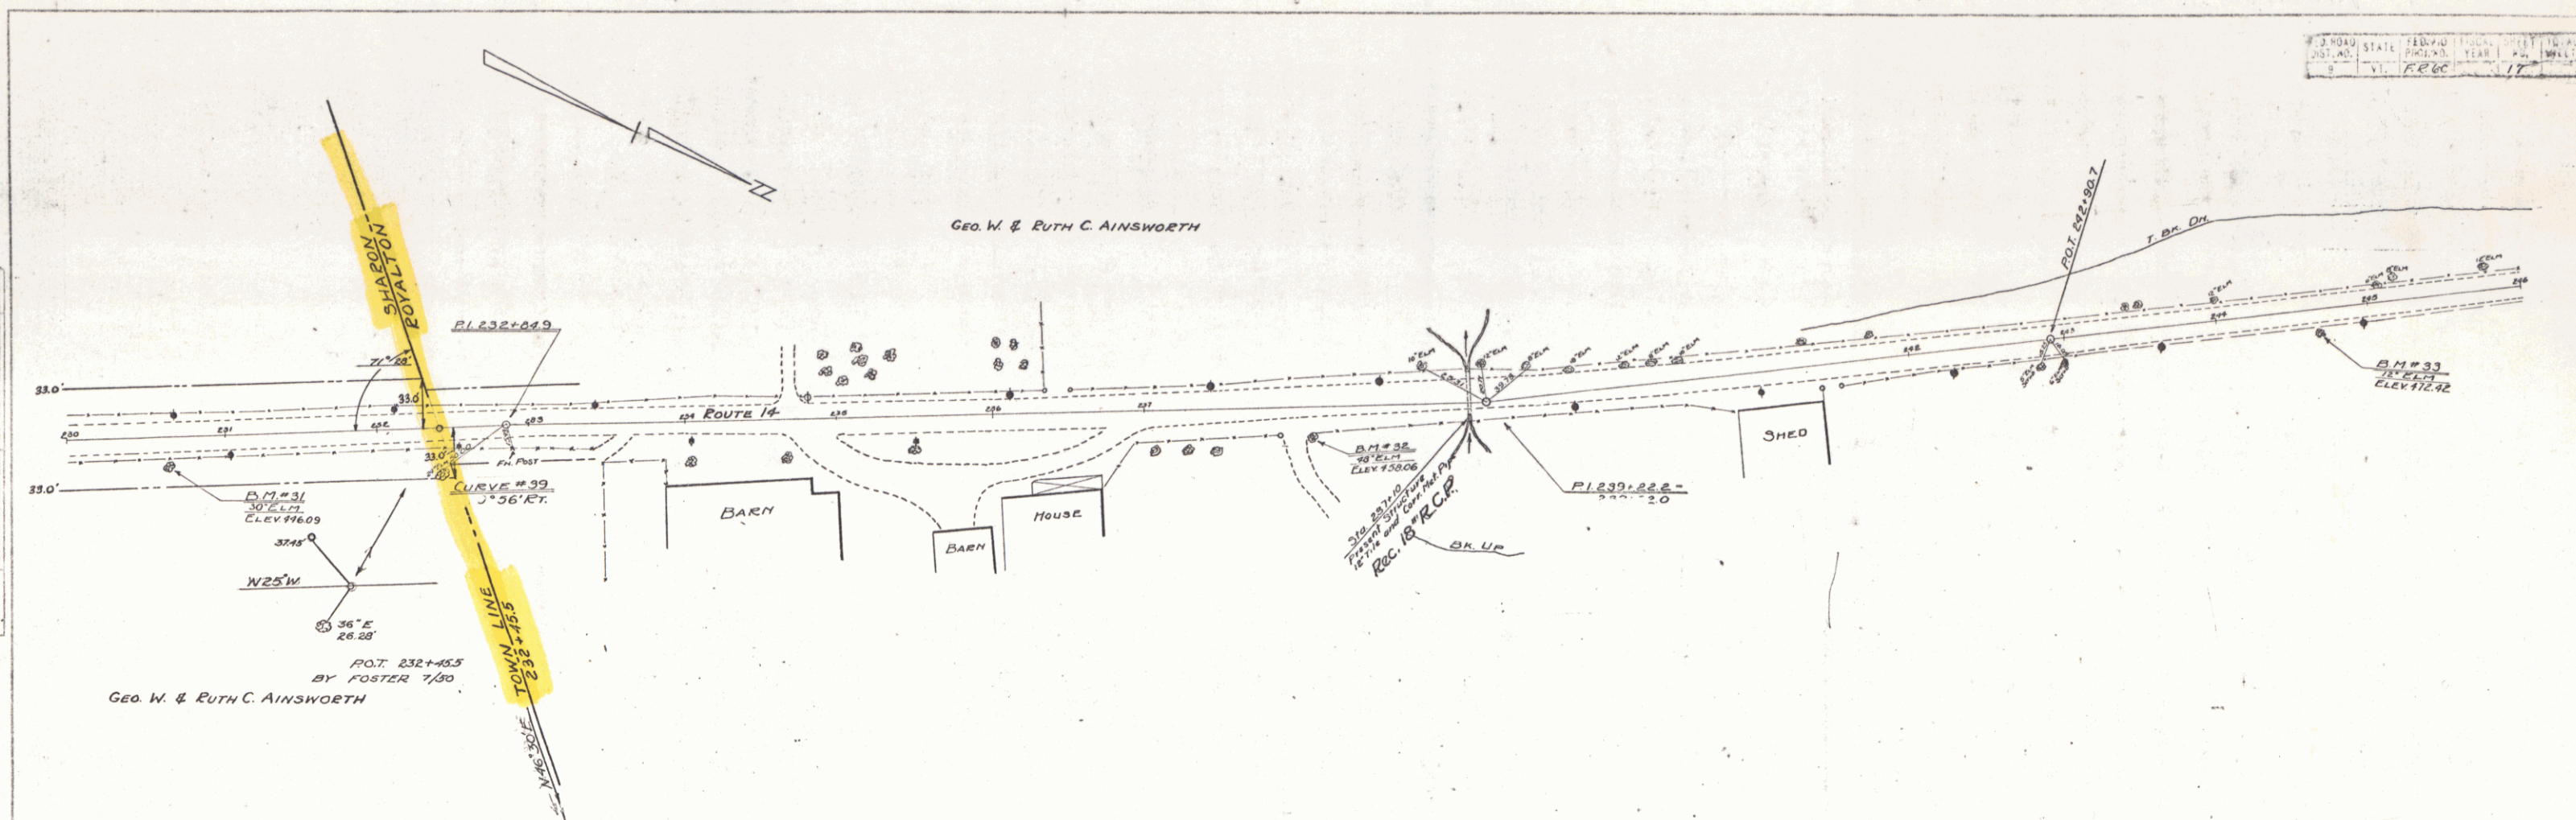


SERIES FR No 6C
SHEET (17) OF

PLAN
 DATE 8/28
 DRAWN BY NLS
 CHECKED BY NLS

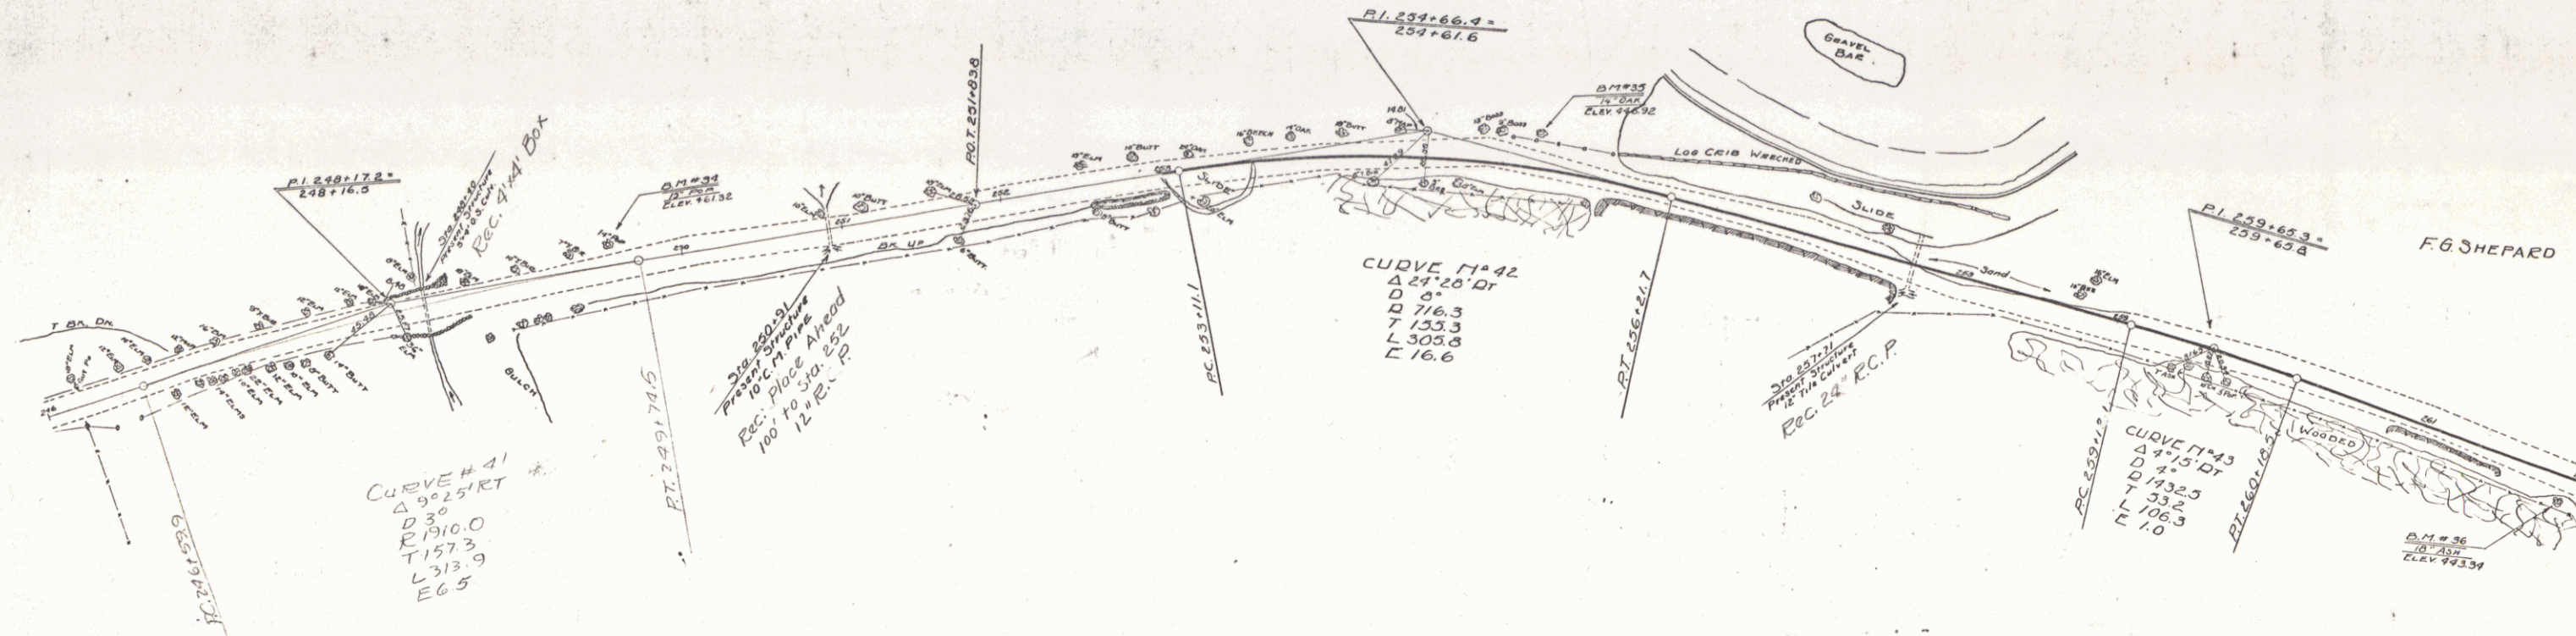



PROFILE
 DATE 8/28
 DRAWN BY NLS
 CHECKED BY NLS

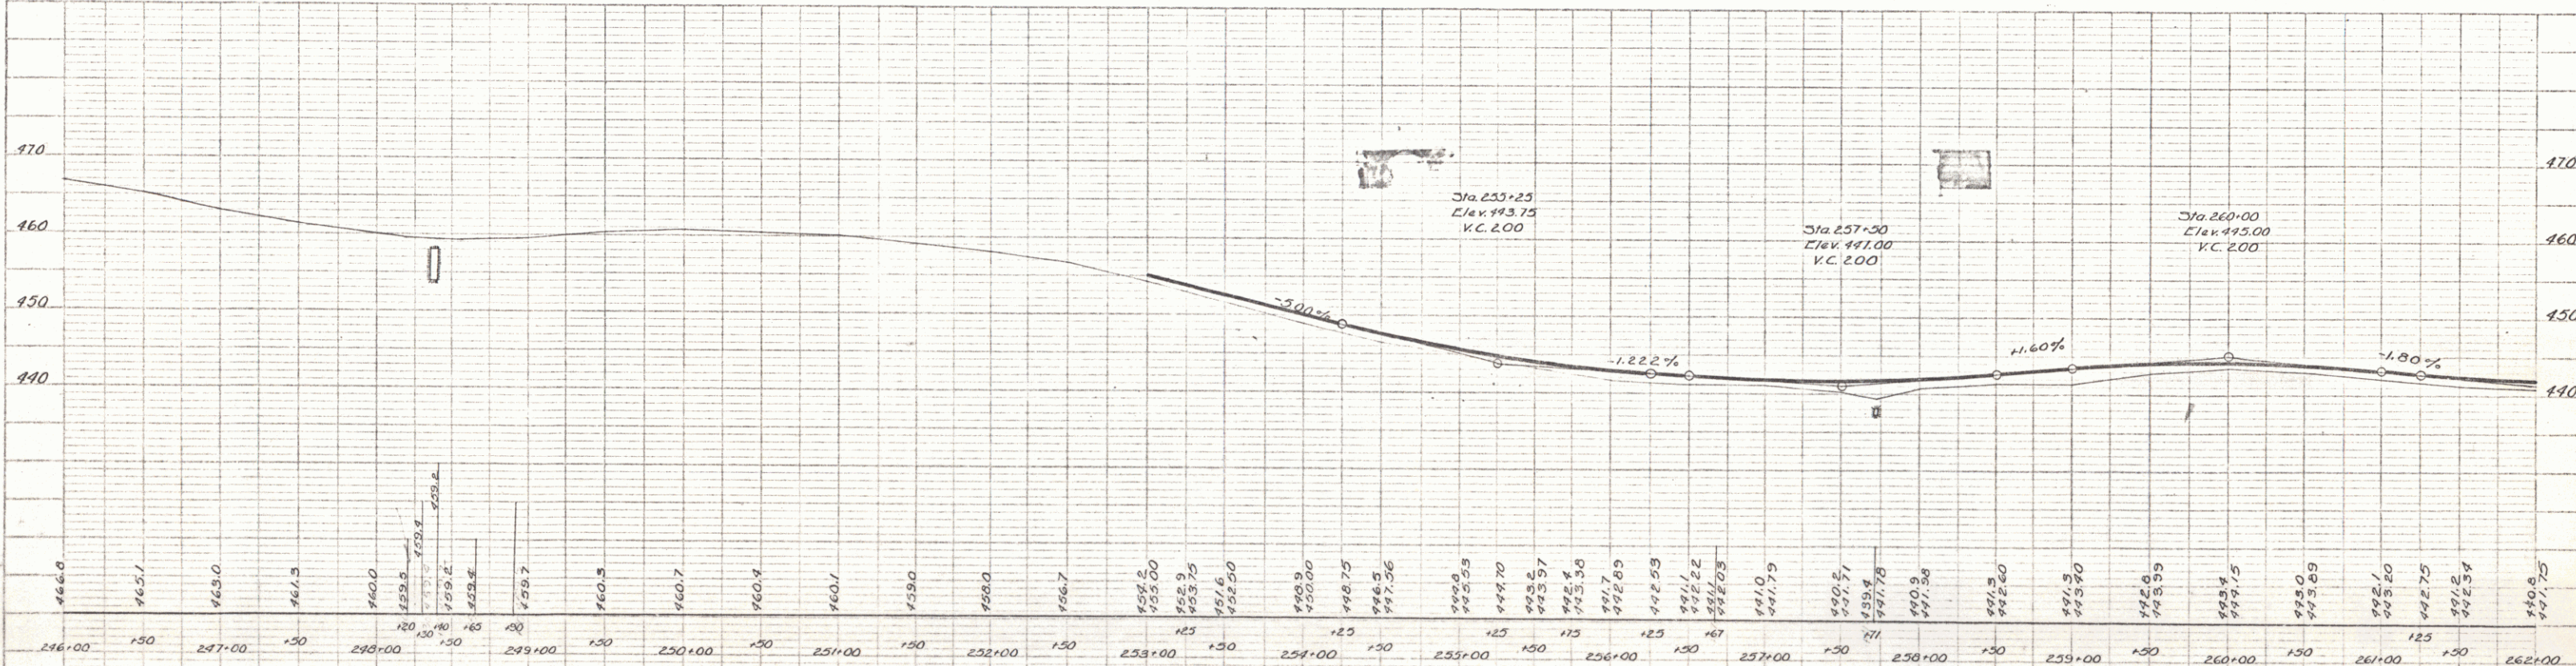

B.M. #34 SPIKE IN 15" FOR LEFT STA 249+58 ~ ELEV. 461.32
 B.M. #35 SPIKE IN 14" OAK LEFT STA 253+31 ~ ELEV. 446.92
 B.M. #36 SPIKE IN 18" ASH RIGHT STA 261+92 ~ ELEV. 443.34


SERIES FR. NO. 66
 SHEET 18 OF

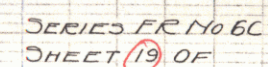

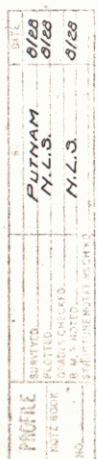

PLAN




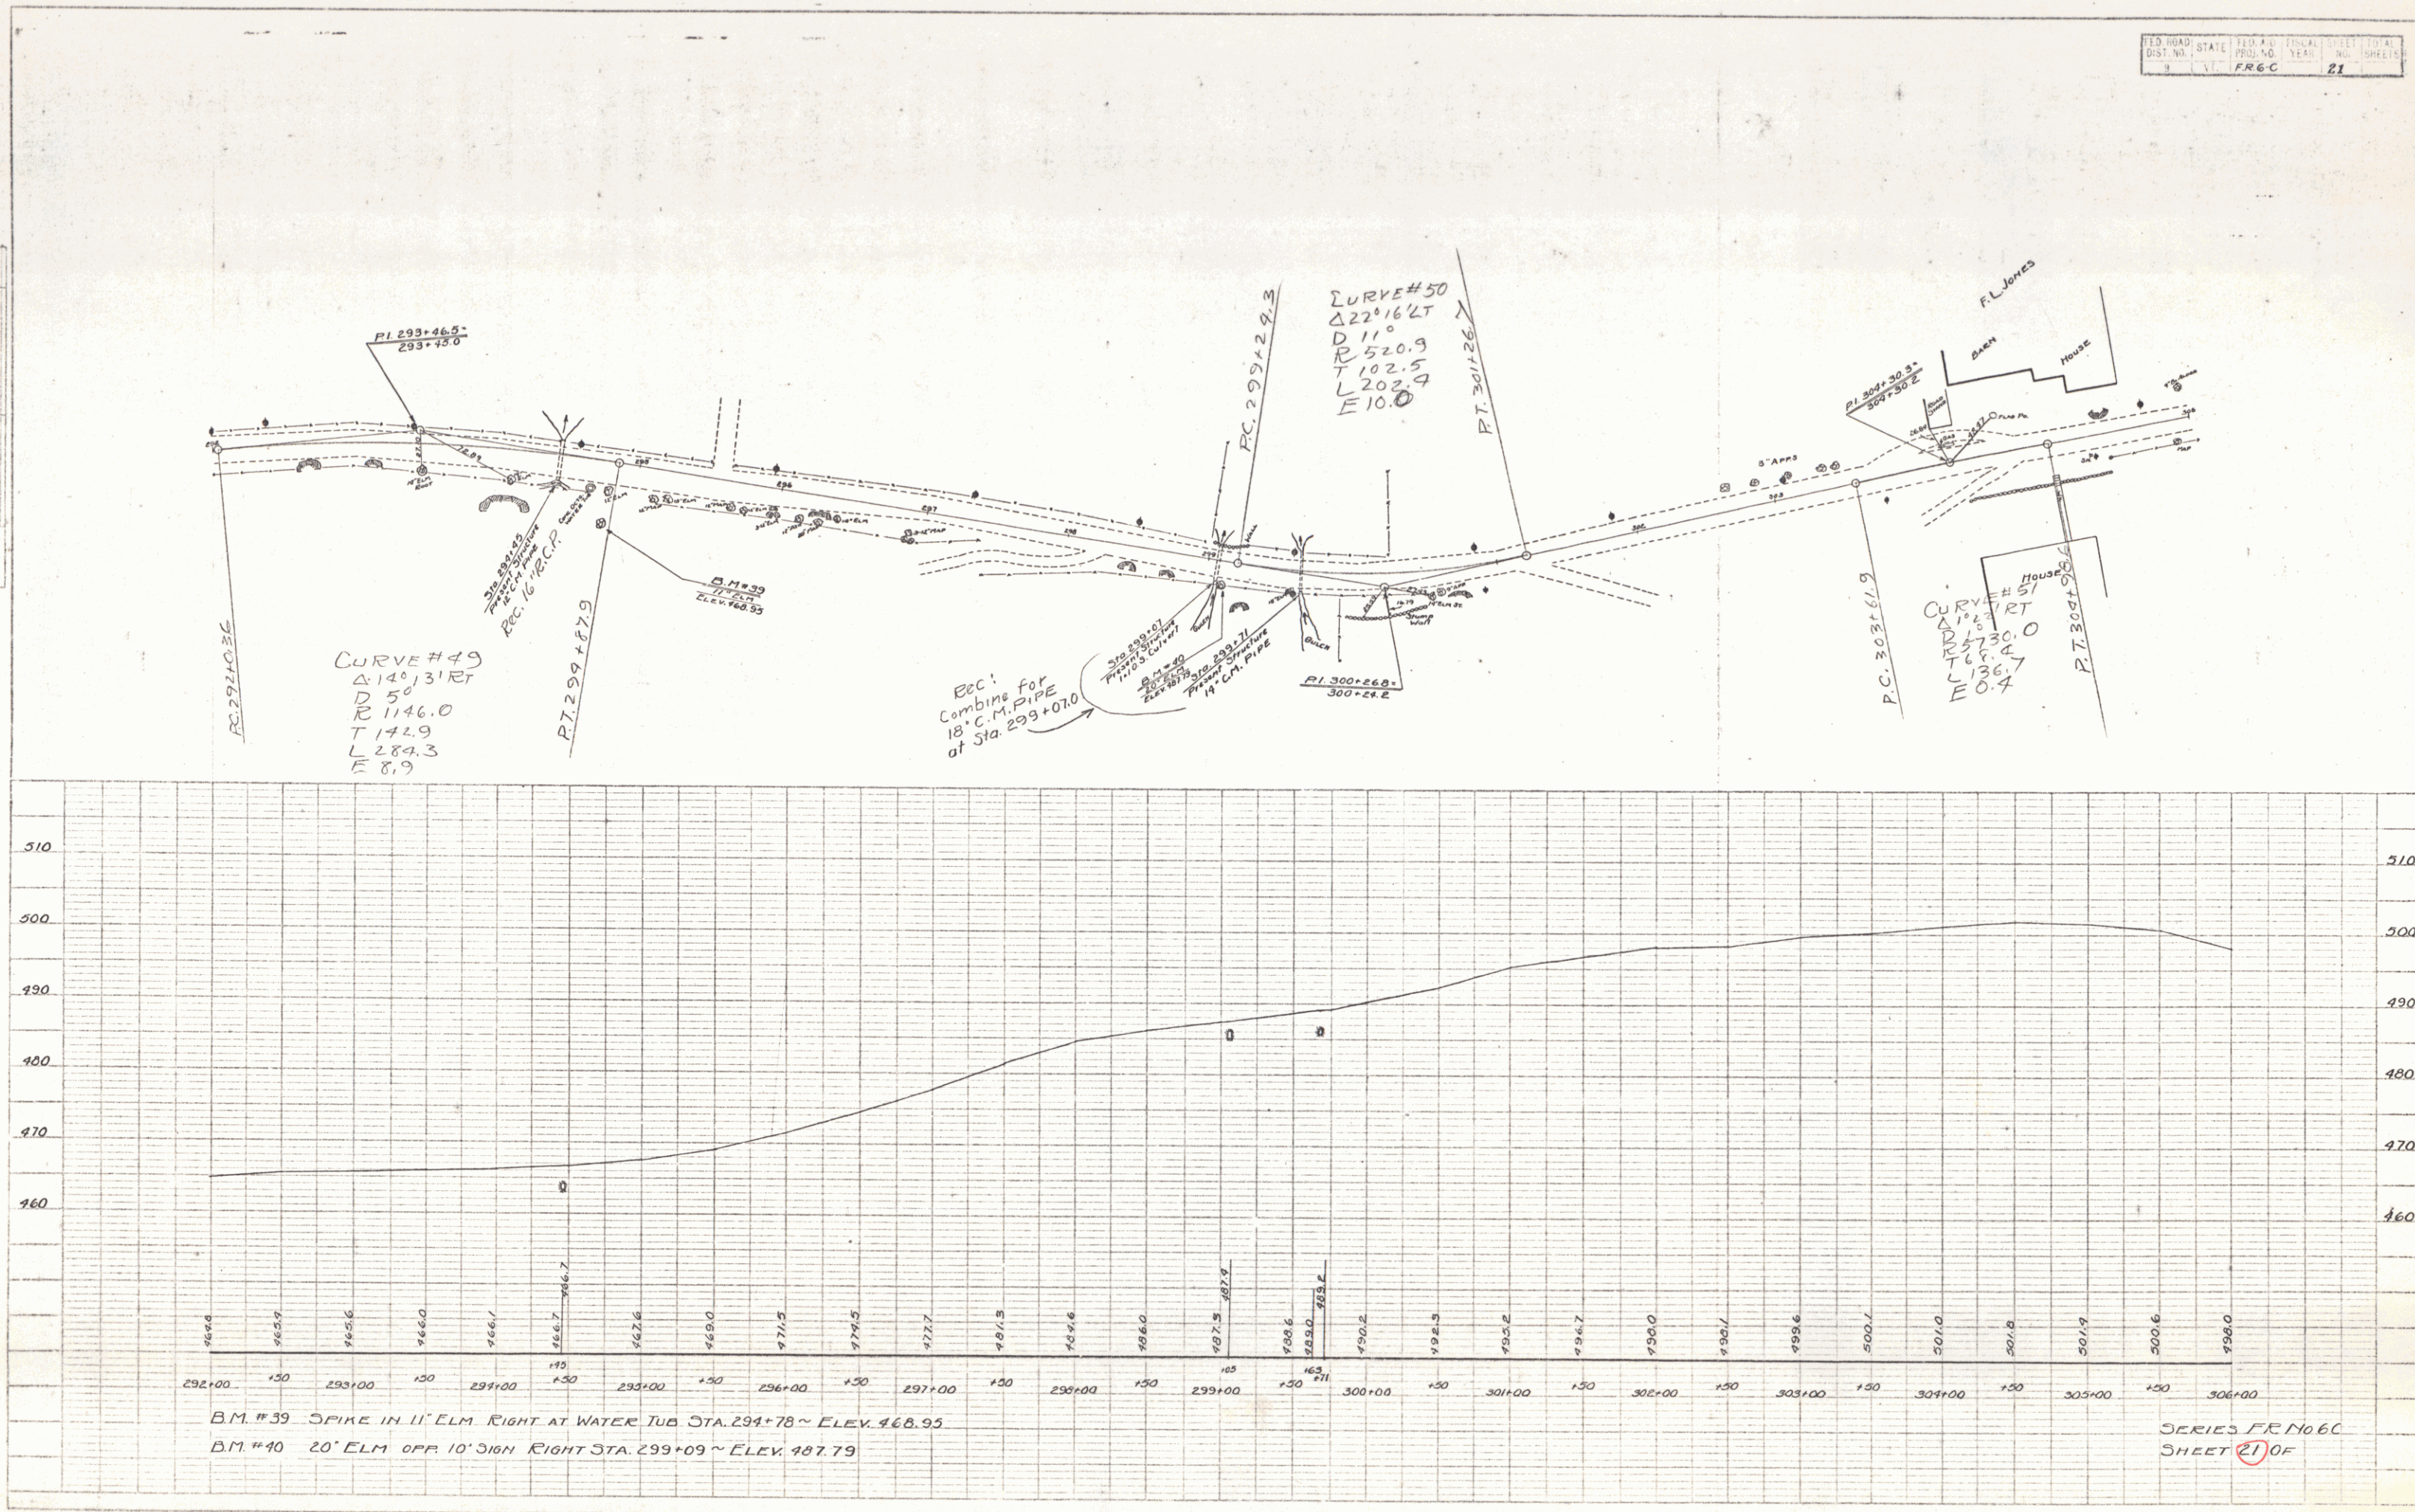


SERIES FR NO 60
 SHEET 21 OF

PLAN



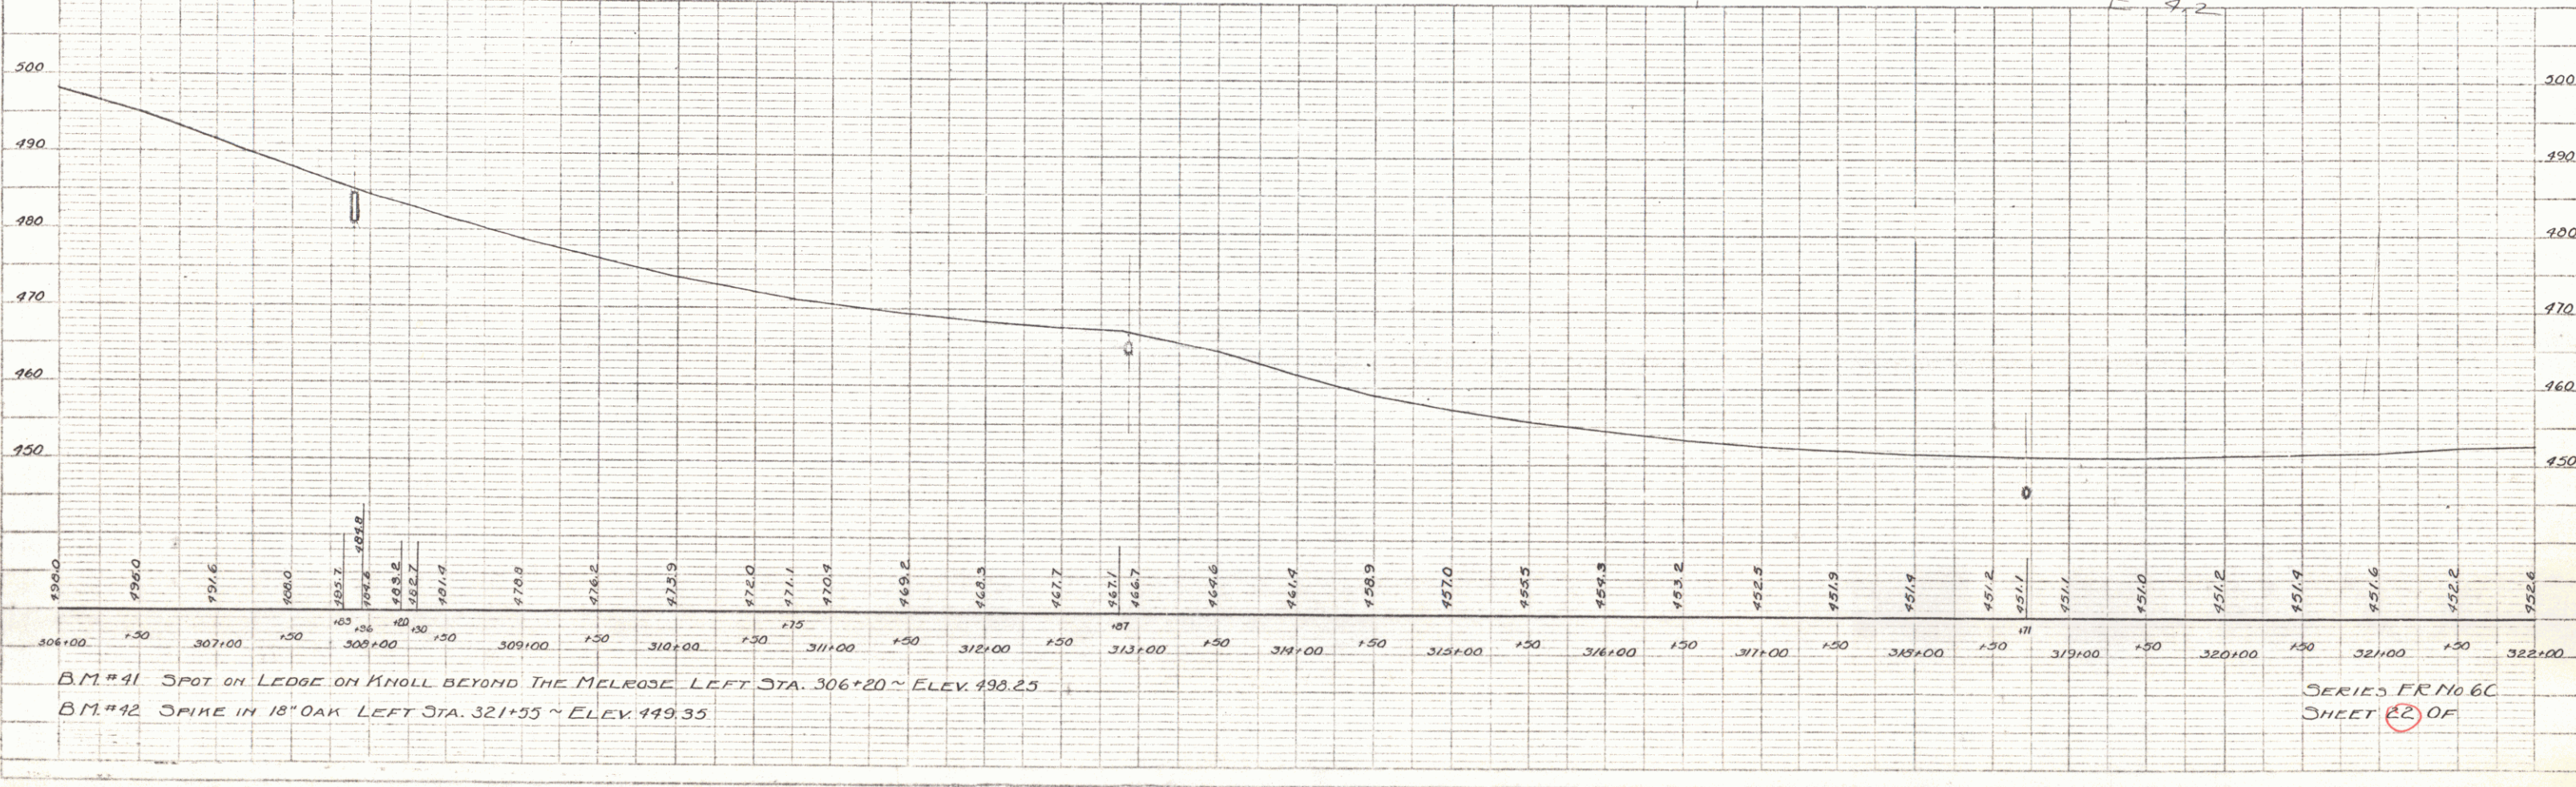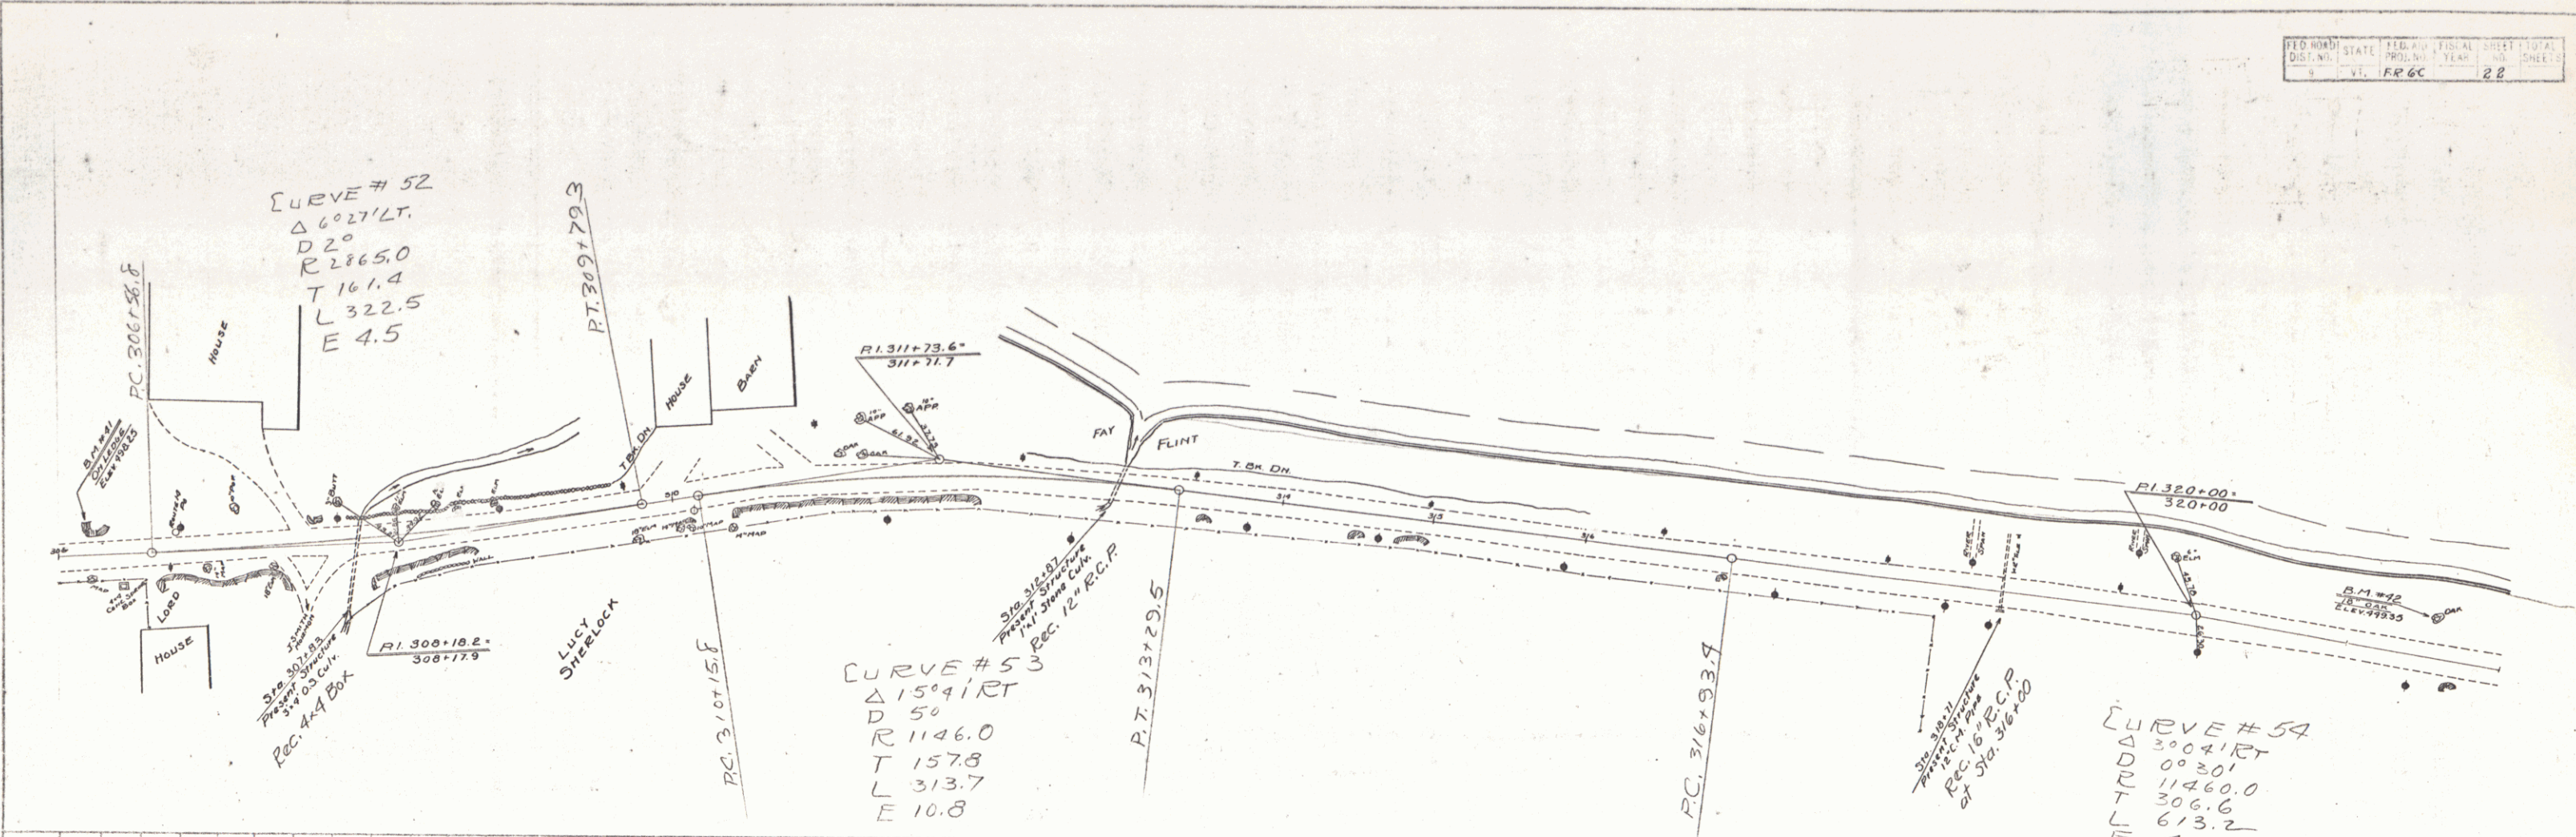

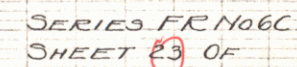

PLAN
 SHEET NO. 24
 PUTNAM
 N.L. STEVENS
 8/68

PROFILE
 SHEET NO. 24
 PUTNAM
 N.L. STEVENS
 8/68

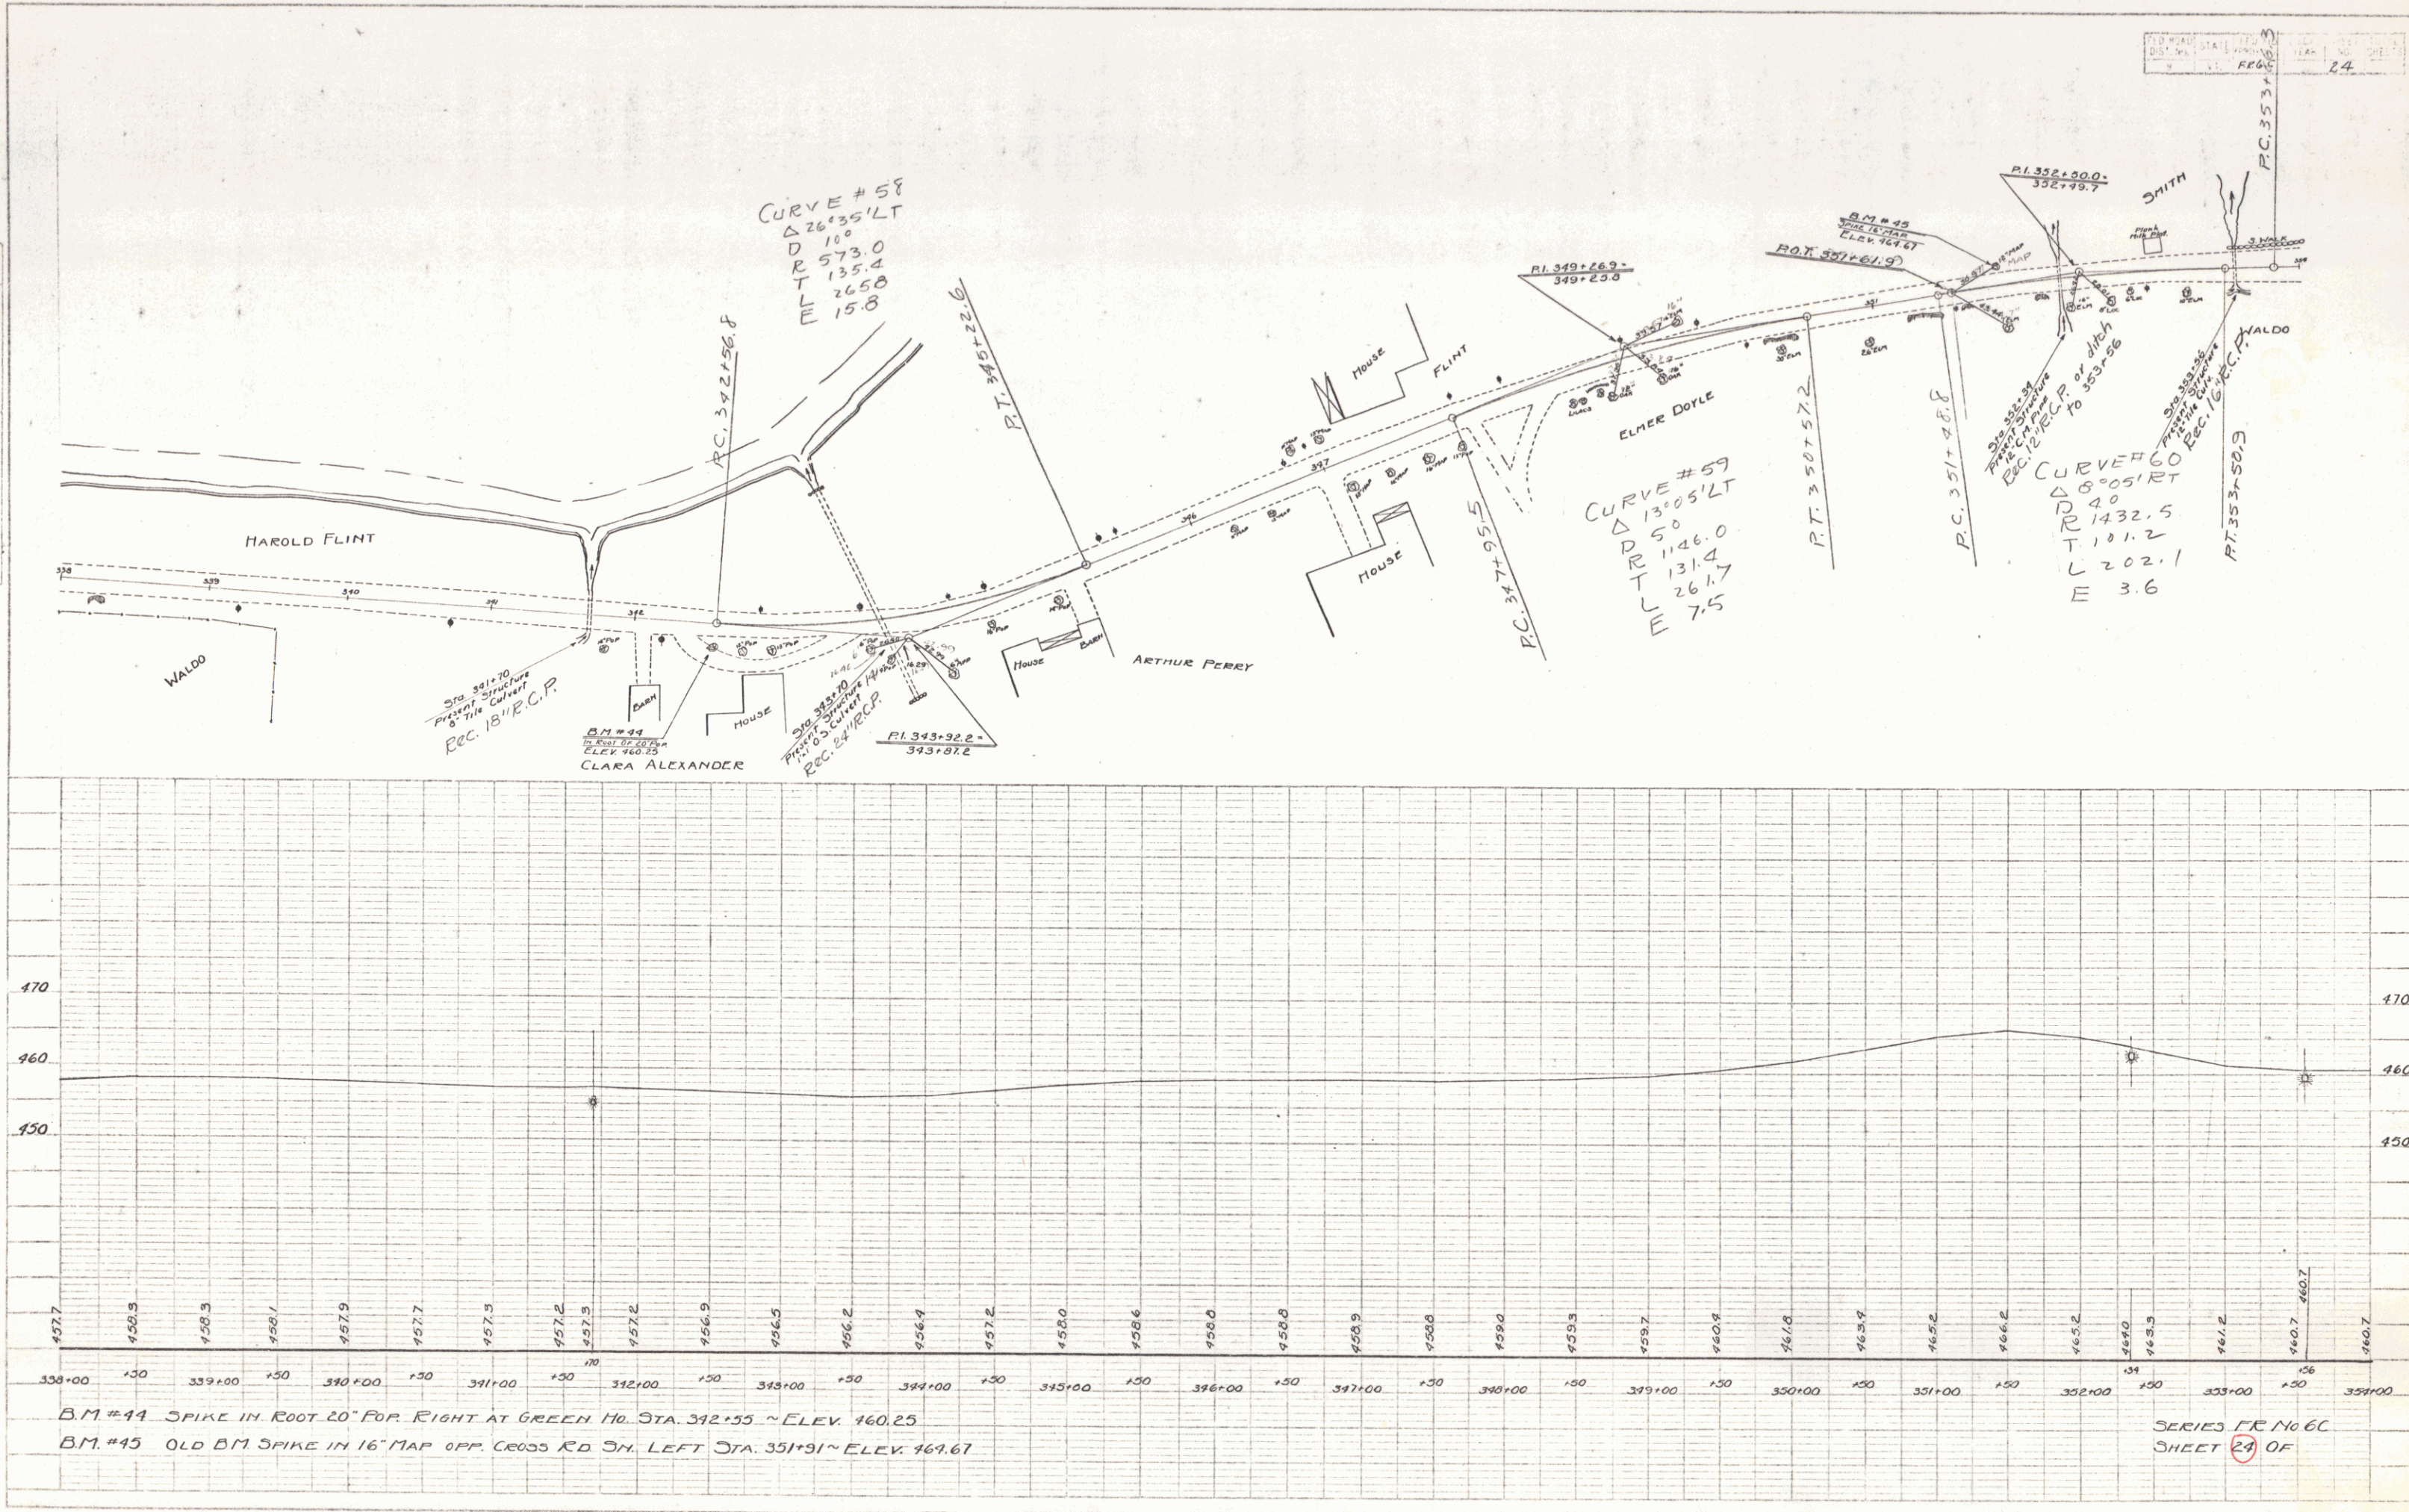



