PARCEL	INSTRUMENT	DATE	GRANTOR	GRANTEE	RECORDED LOWELL BOOK	PAGE	DATE	REMARKS
# 5 A	W.D.O.E.	9-23-46	BARTON B. & JANE L. HOADLEY	ST. OF VT.	21	131	10-10-46	

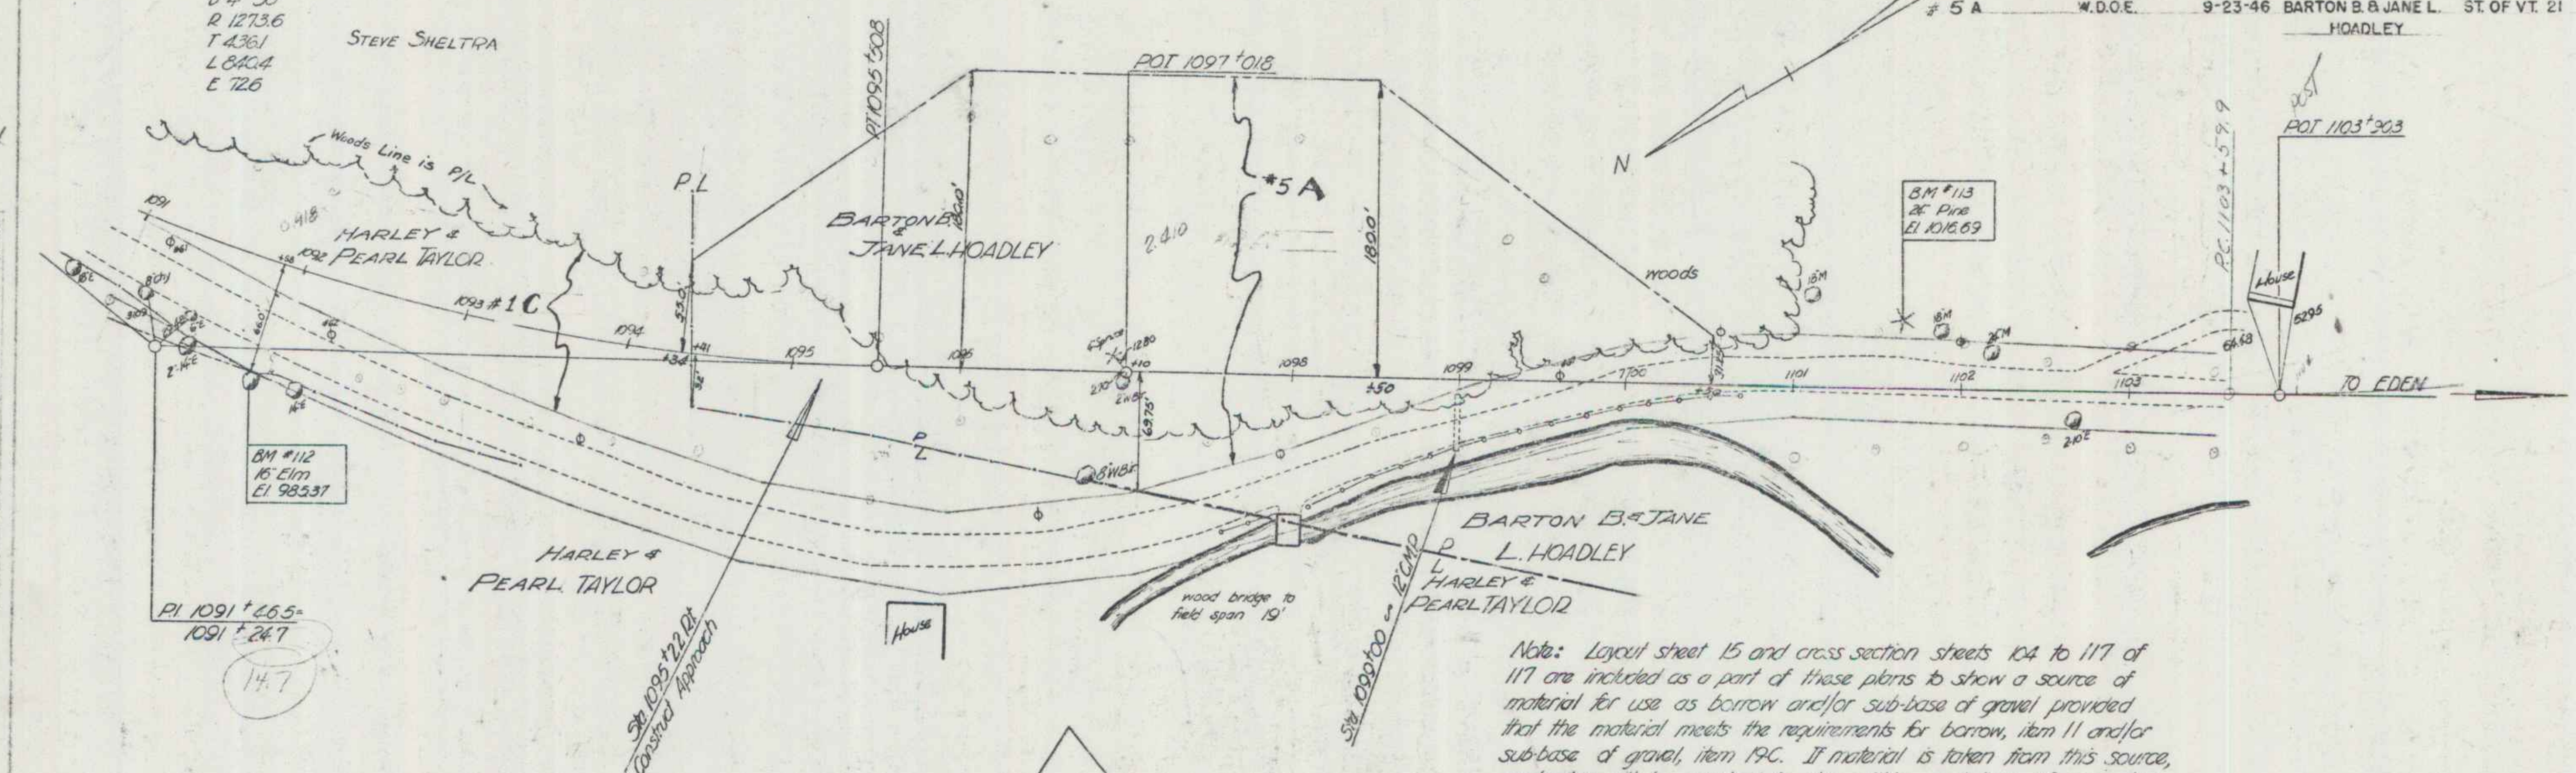

Note: Layout sheet 15 and cross section sheets 104 to 117 of 117 are included as a part of these plans to show a source of material for use as borrow and/or sub-base of gravel provided that the material meets the requirements for borrow, item 11 and/or sub-base of gravel, item 19C. If material is taken from this source, contractor will be required to stay within neat lines of excavation as shown on cross sections and layouts.

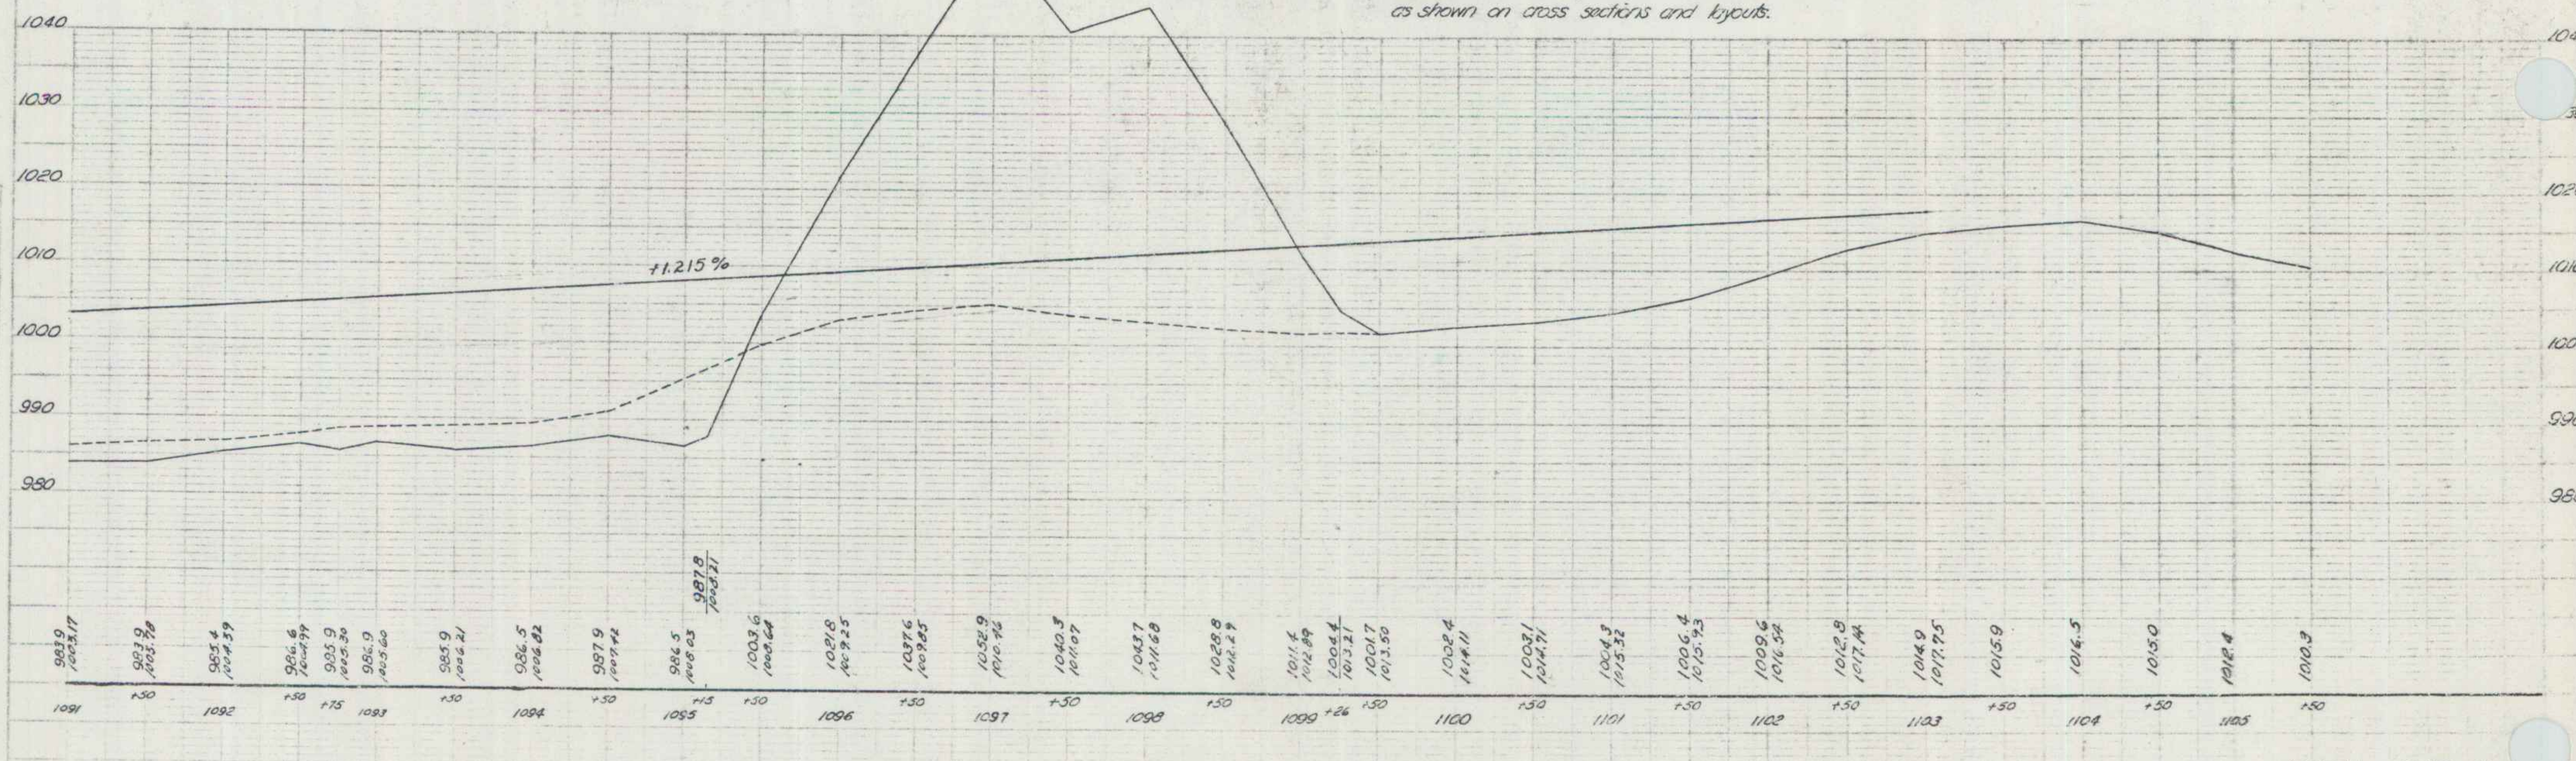

LOWELL F 79 (8)
Sheet 15 of 117 Sheets

13