


LINE CHANGE

STATION	OFFSET	RIGHT
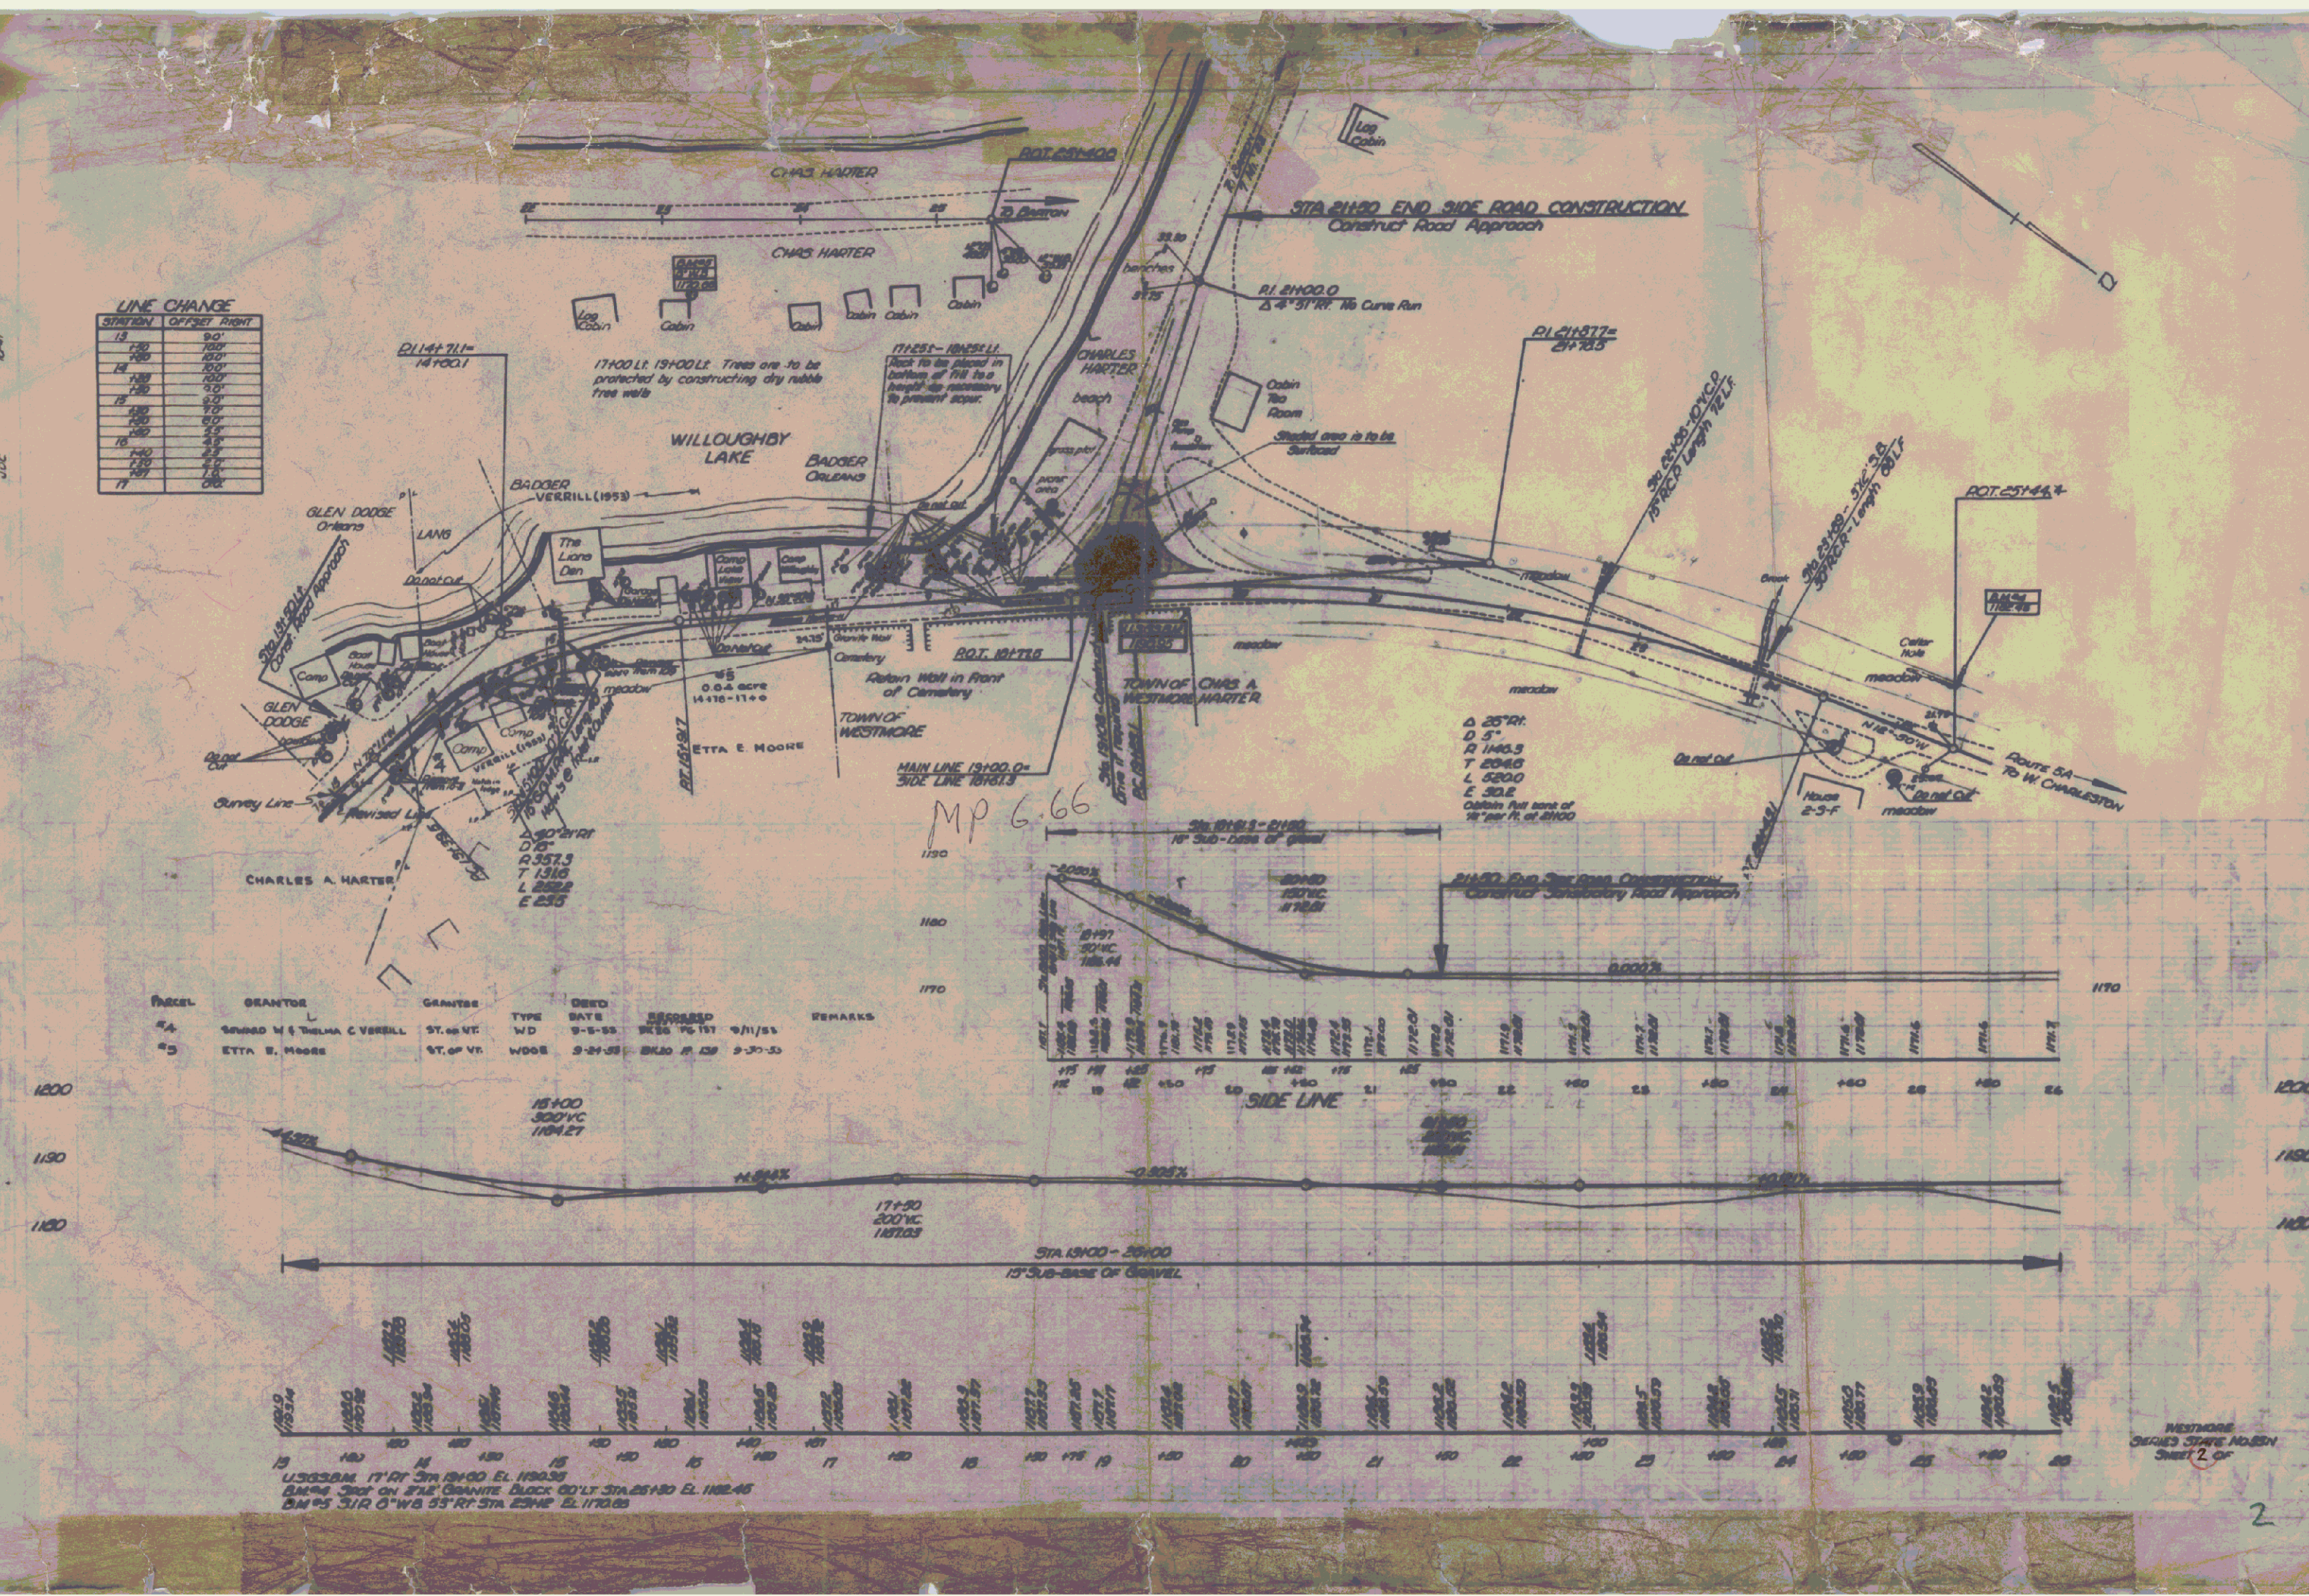

PARCEL	GRANTOR	GRANTEE	TYPE	DATE	REMARKS
