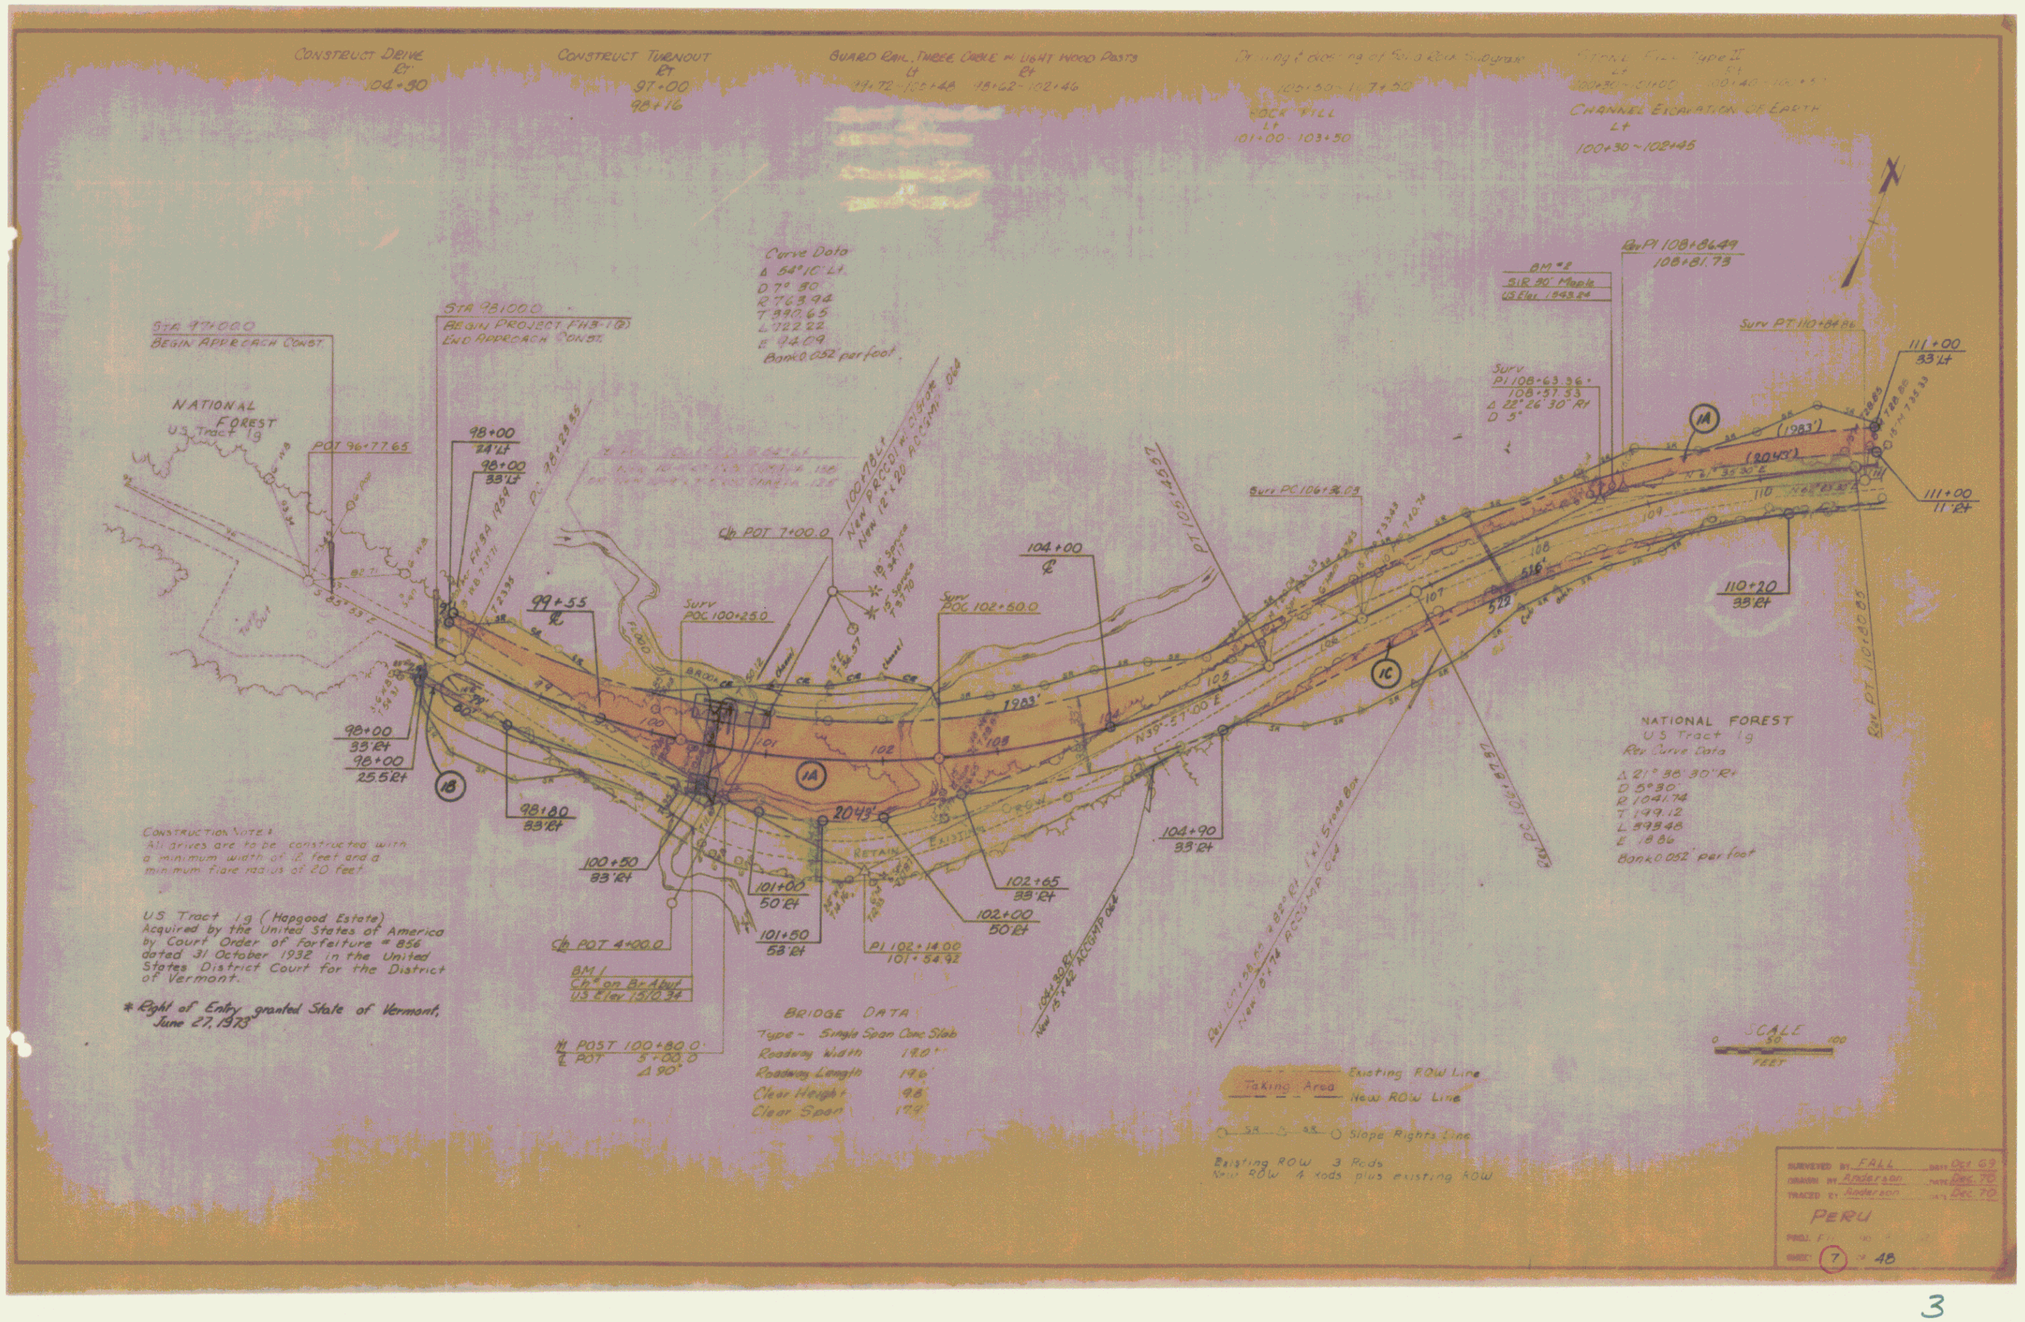

Construction Note:
All drives are to be constructed with a minimum width of 12 feet and a minimum flare radius of 20 feet.

U.S. Tract 1g (Hapgood Estate) Acquired by the United States of America by Court Order of forfeiture # 856 dated 31 October 1932 in the United States District Court for the District of Vermont.

* Right of Entry granted State of Vermont, June 27, 1973