


US 7
SUNDERLAND —
MAR. HESTER


U.S. ROUTE 7


BEGINNING AT A POINT 1.720 MILES NORTHEASTERLY
 PROCEEDING NORTHEASTERLY 0.058 MILES
 LENGTH OF ROW = 504.3 TO 505.7 = 0.44 MILES
 LENGTH OF BRIDGES = 16.0 FEET = 0.003 MILES
 LENGTH OF PROJECT IN TOTAL FEET = 10,268 MILES

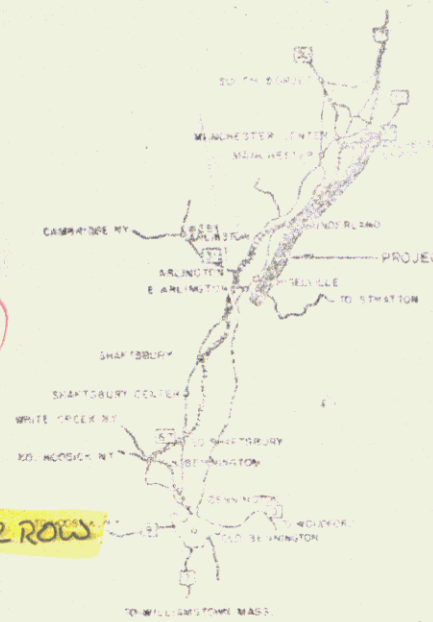

ROW PLANS

Project F 019-1(9) Cont 1#2 ROW

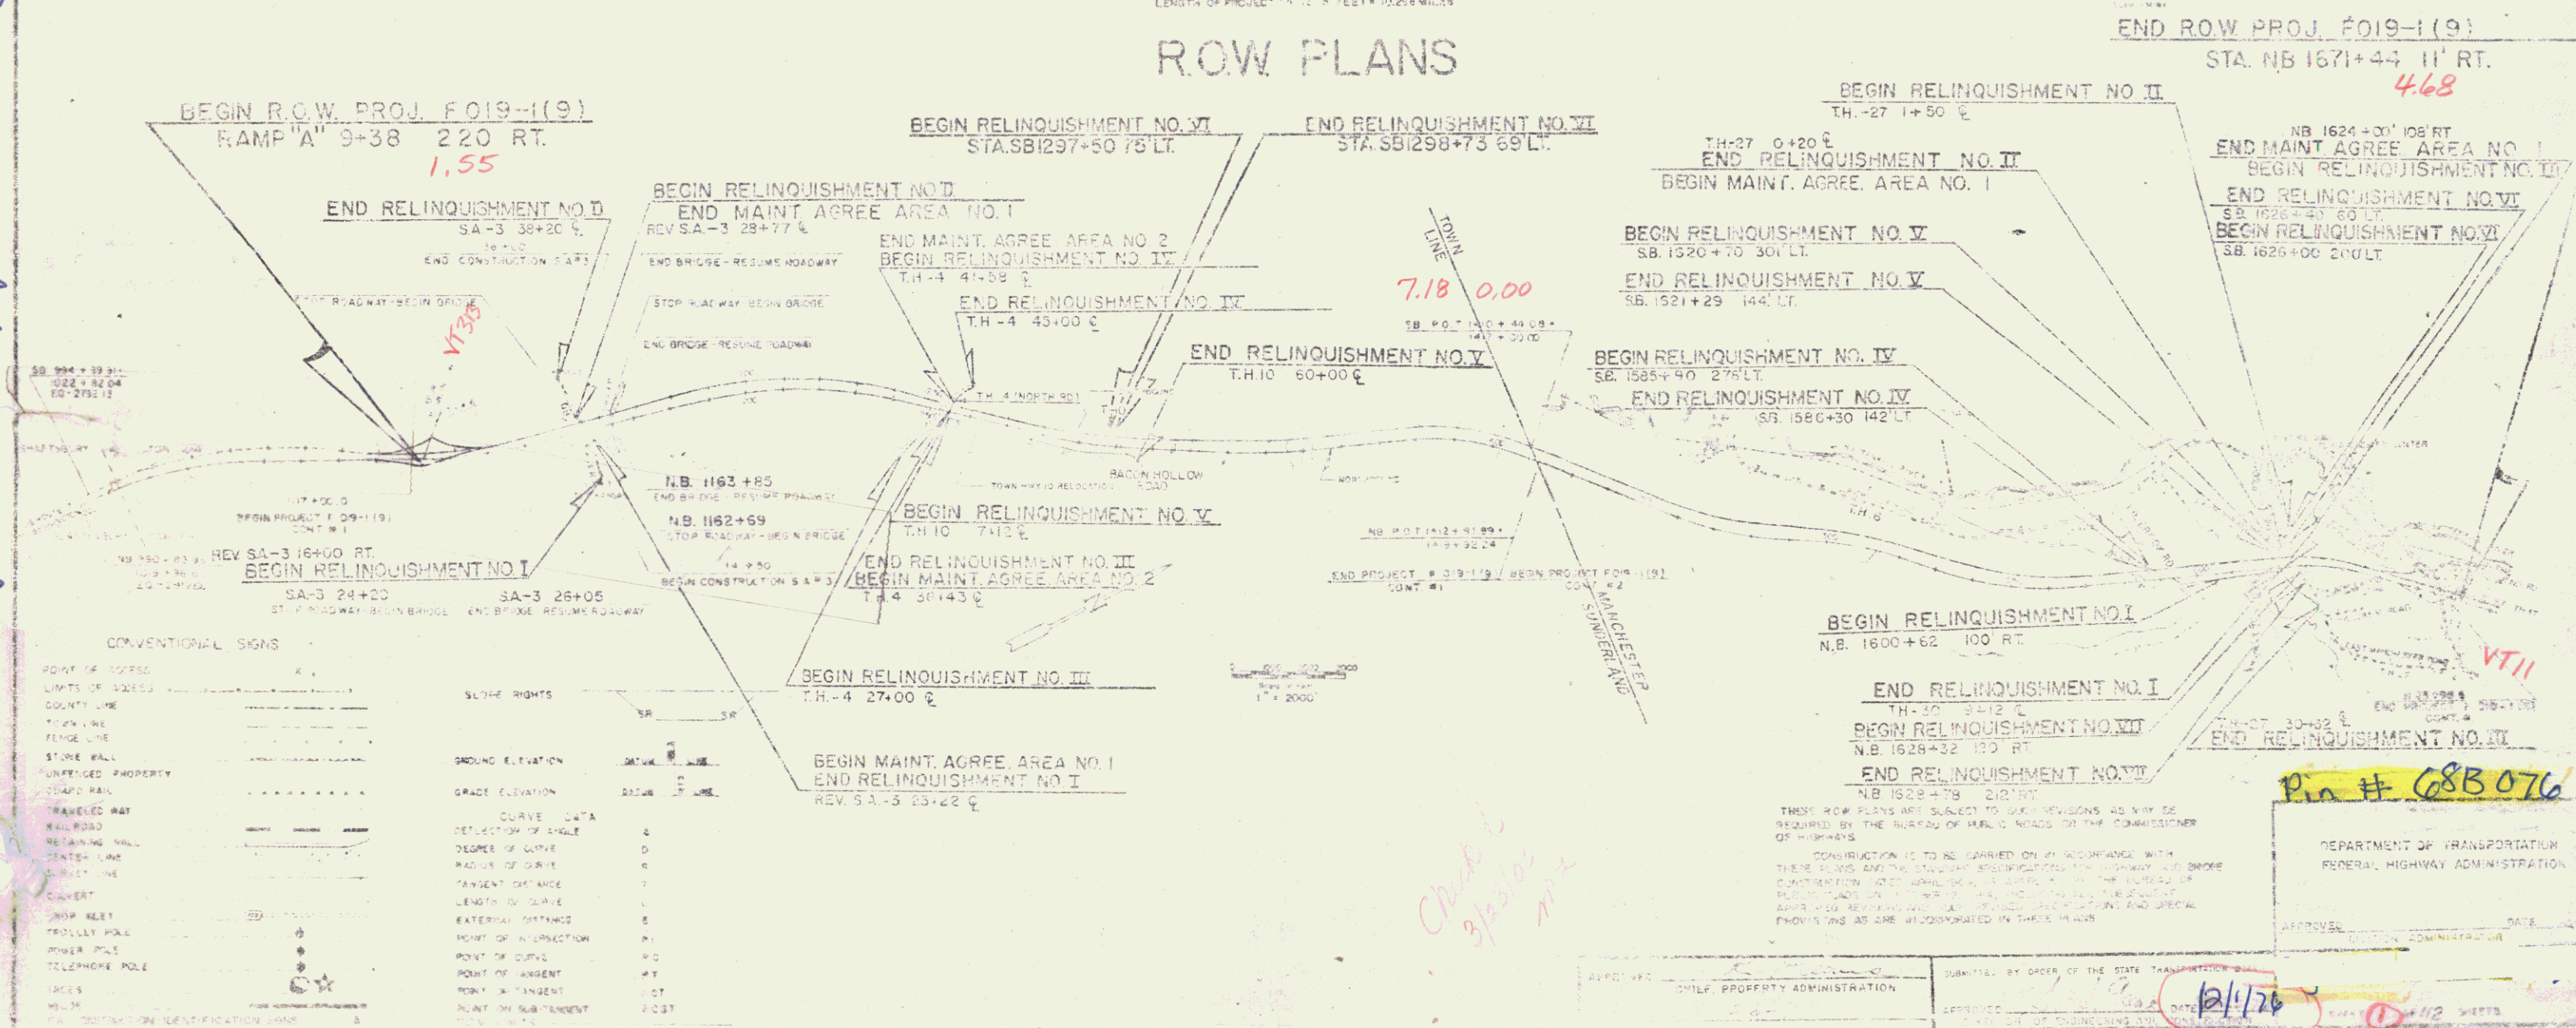

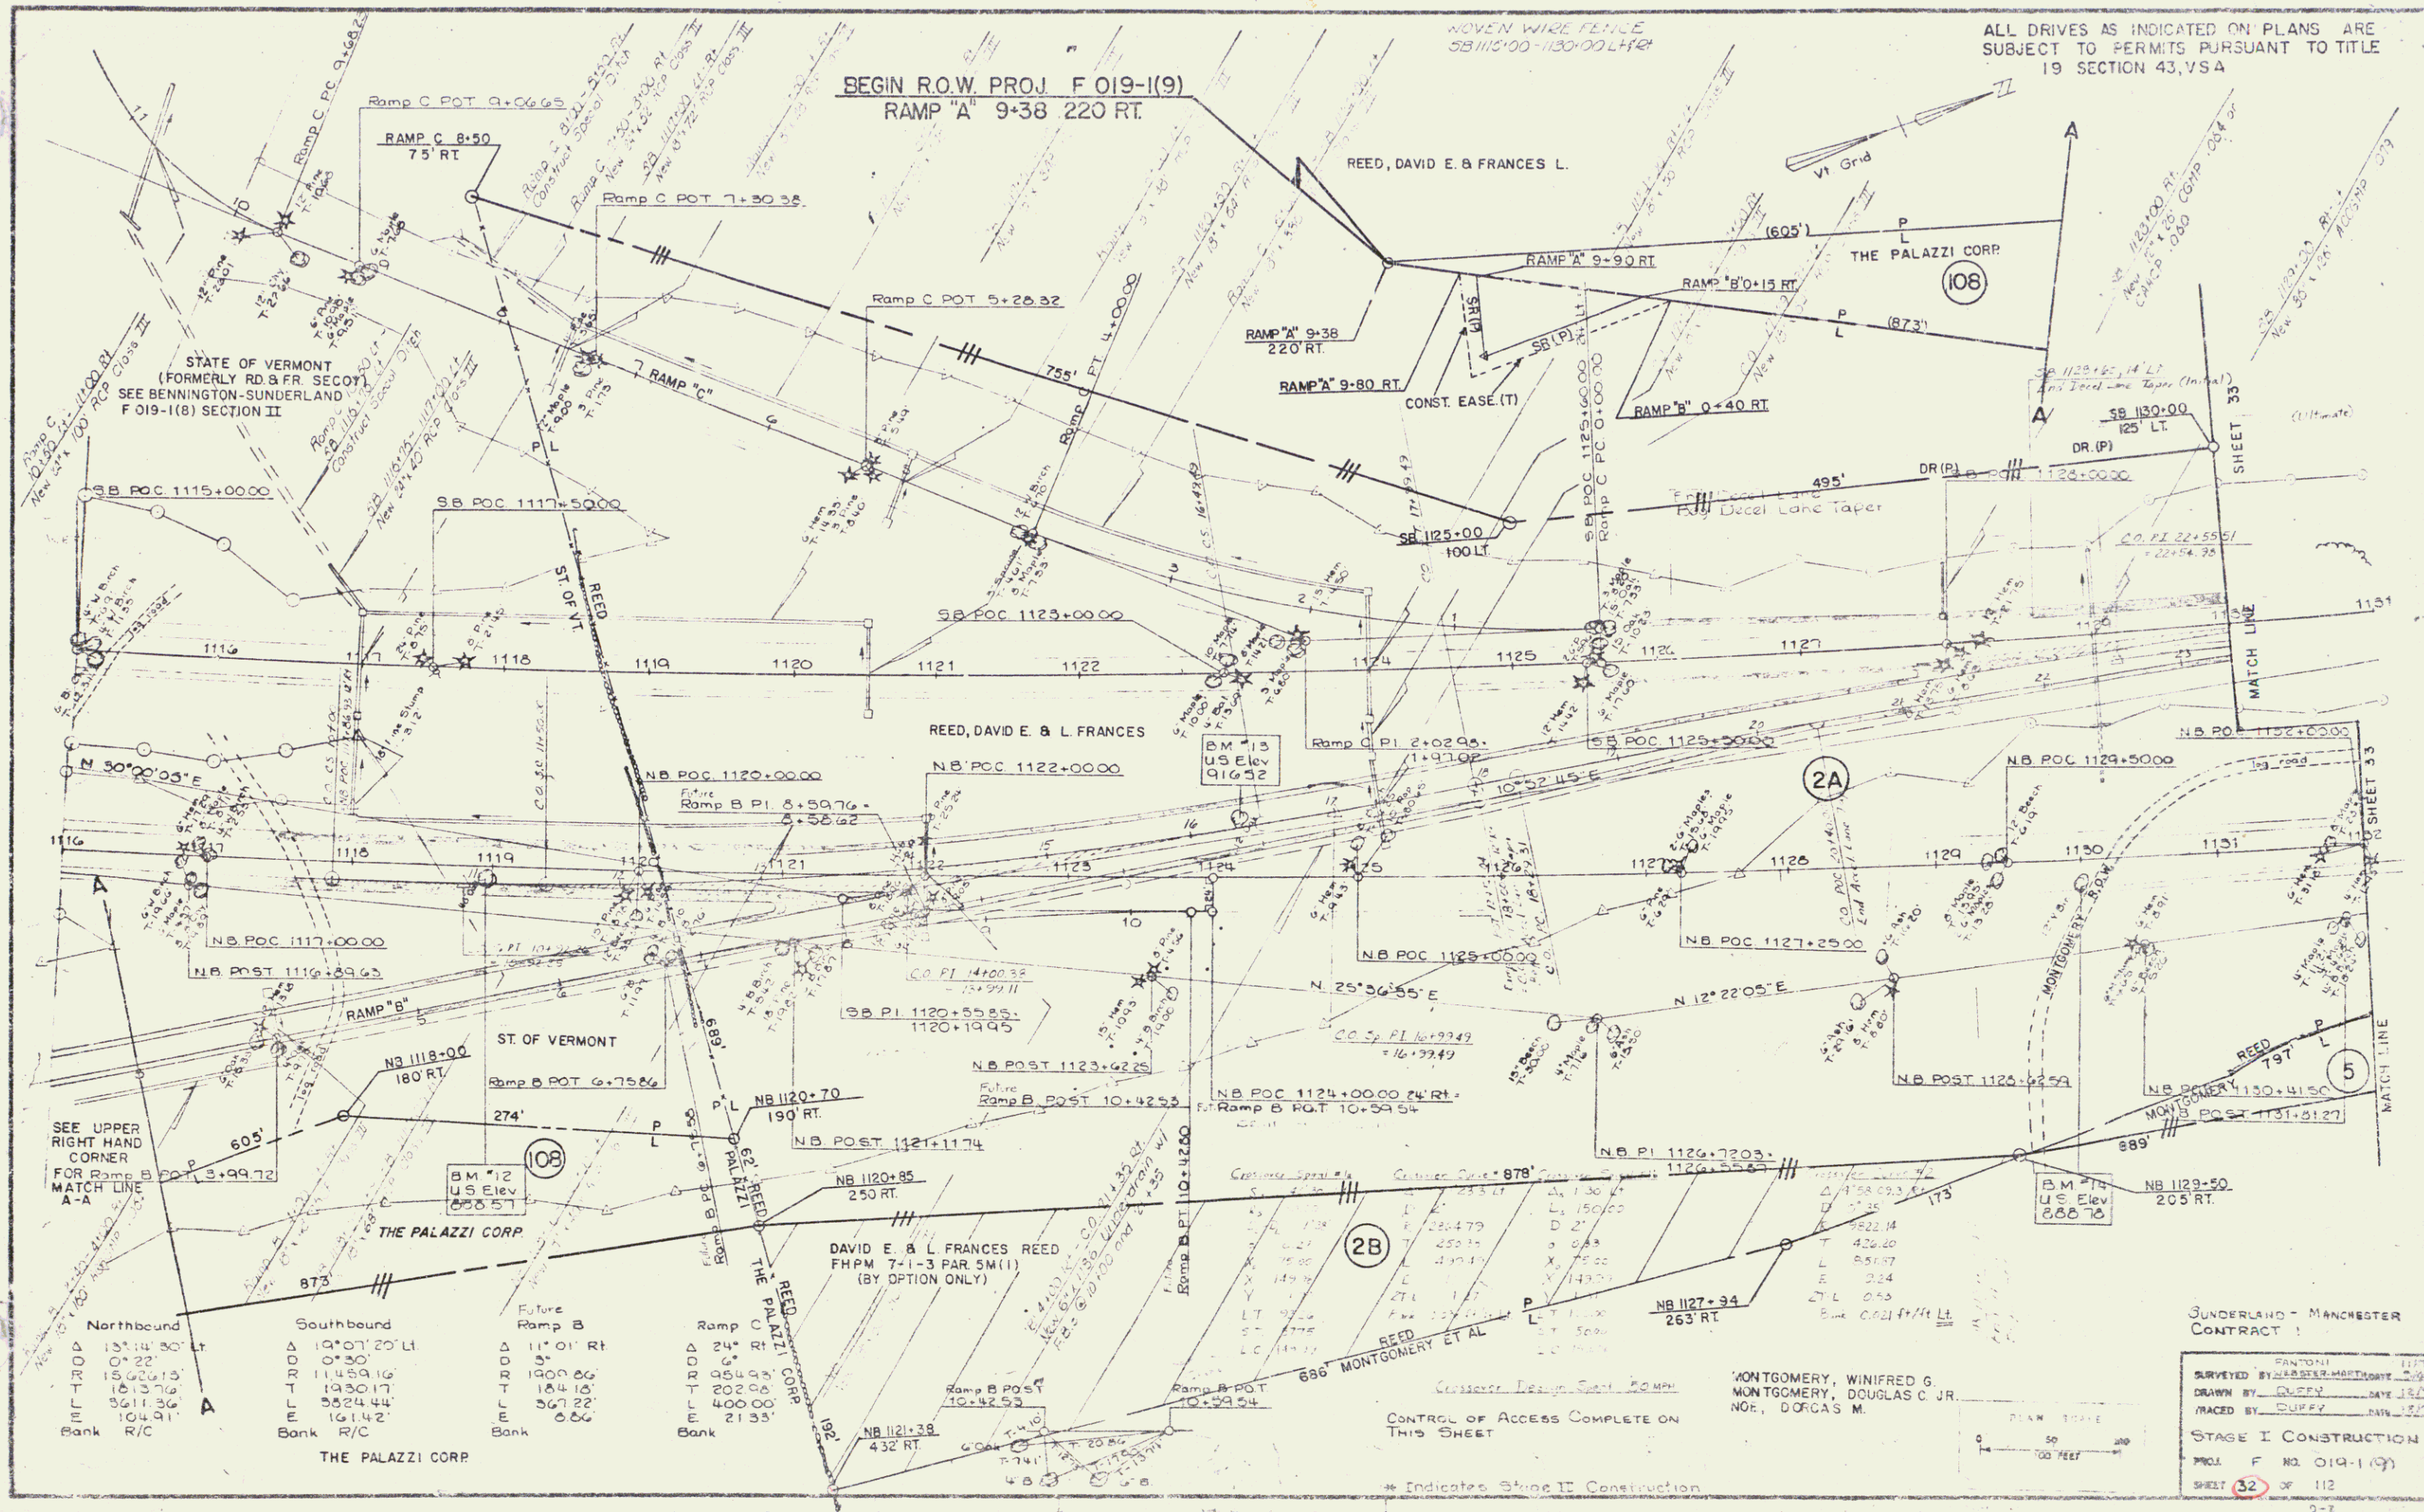


JUNDERLAND - MANCHESTER
CONTRACT 1

SURVEYED BY	PANTONI	DATE	11/70

STAGE I CONSTRUCTION
PROJ. F NO. 019-1(9)
SHEET 32 OF 112

ALL DRIVES AS INDICATED ON PLANS ARE
SUBJECT TO PERMITS PURSUANT TO TITLE
19 SECTION 43, VSA

WOVEN WIRE FENCE

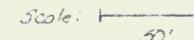

ALL DRIVES AS INDICATED ON PLANS ARE
SUBJECT TO PERMITS PURSUANT TO TITLE 19
SECTION 43, V.S.A.































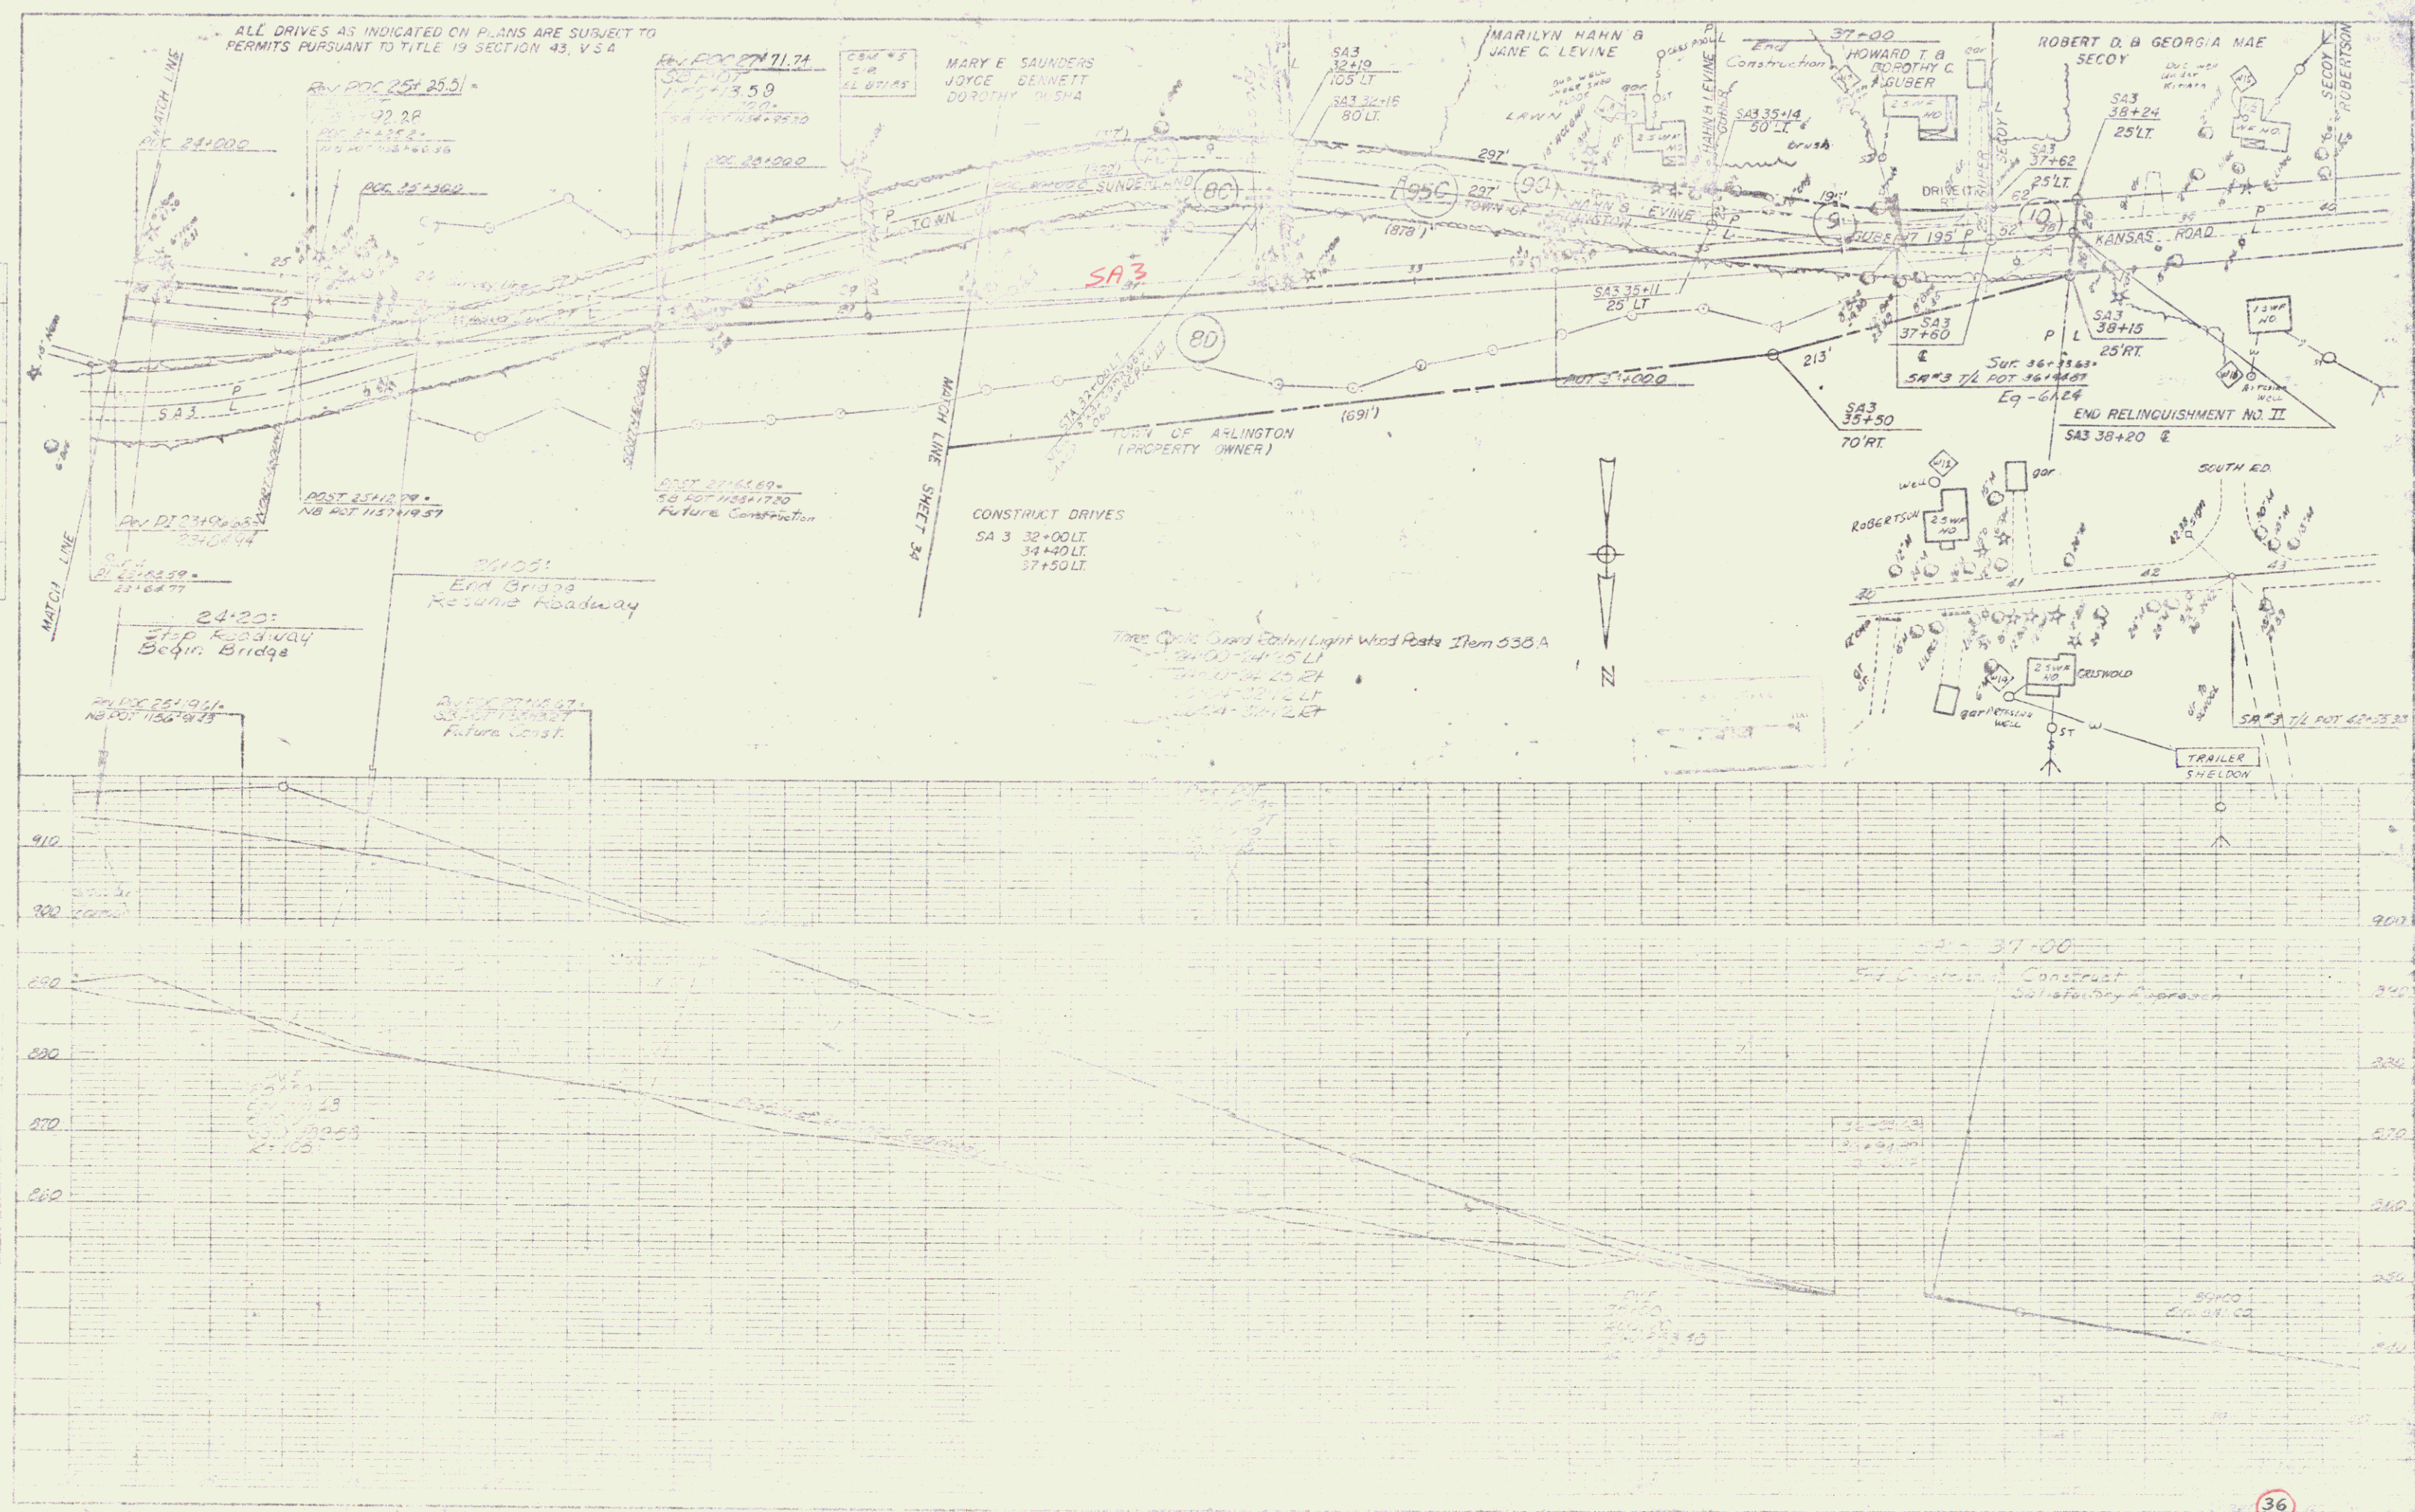

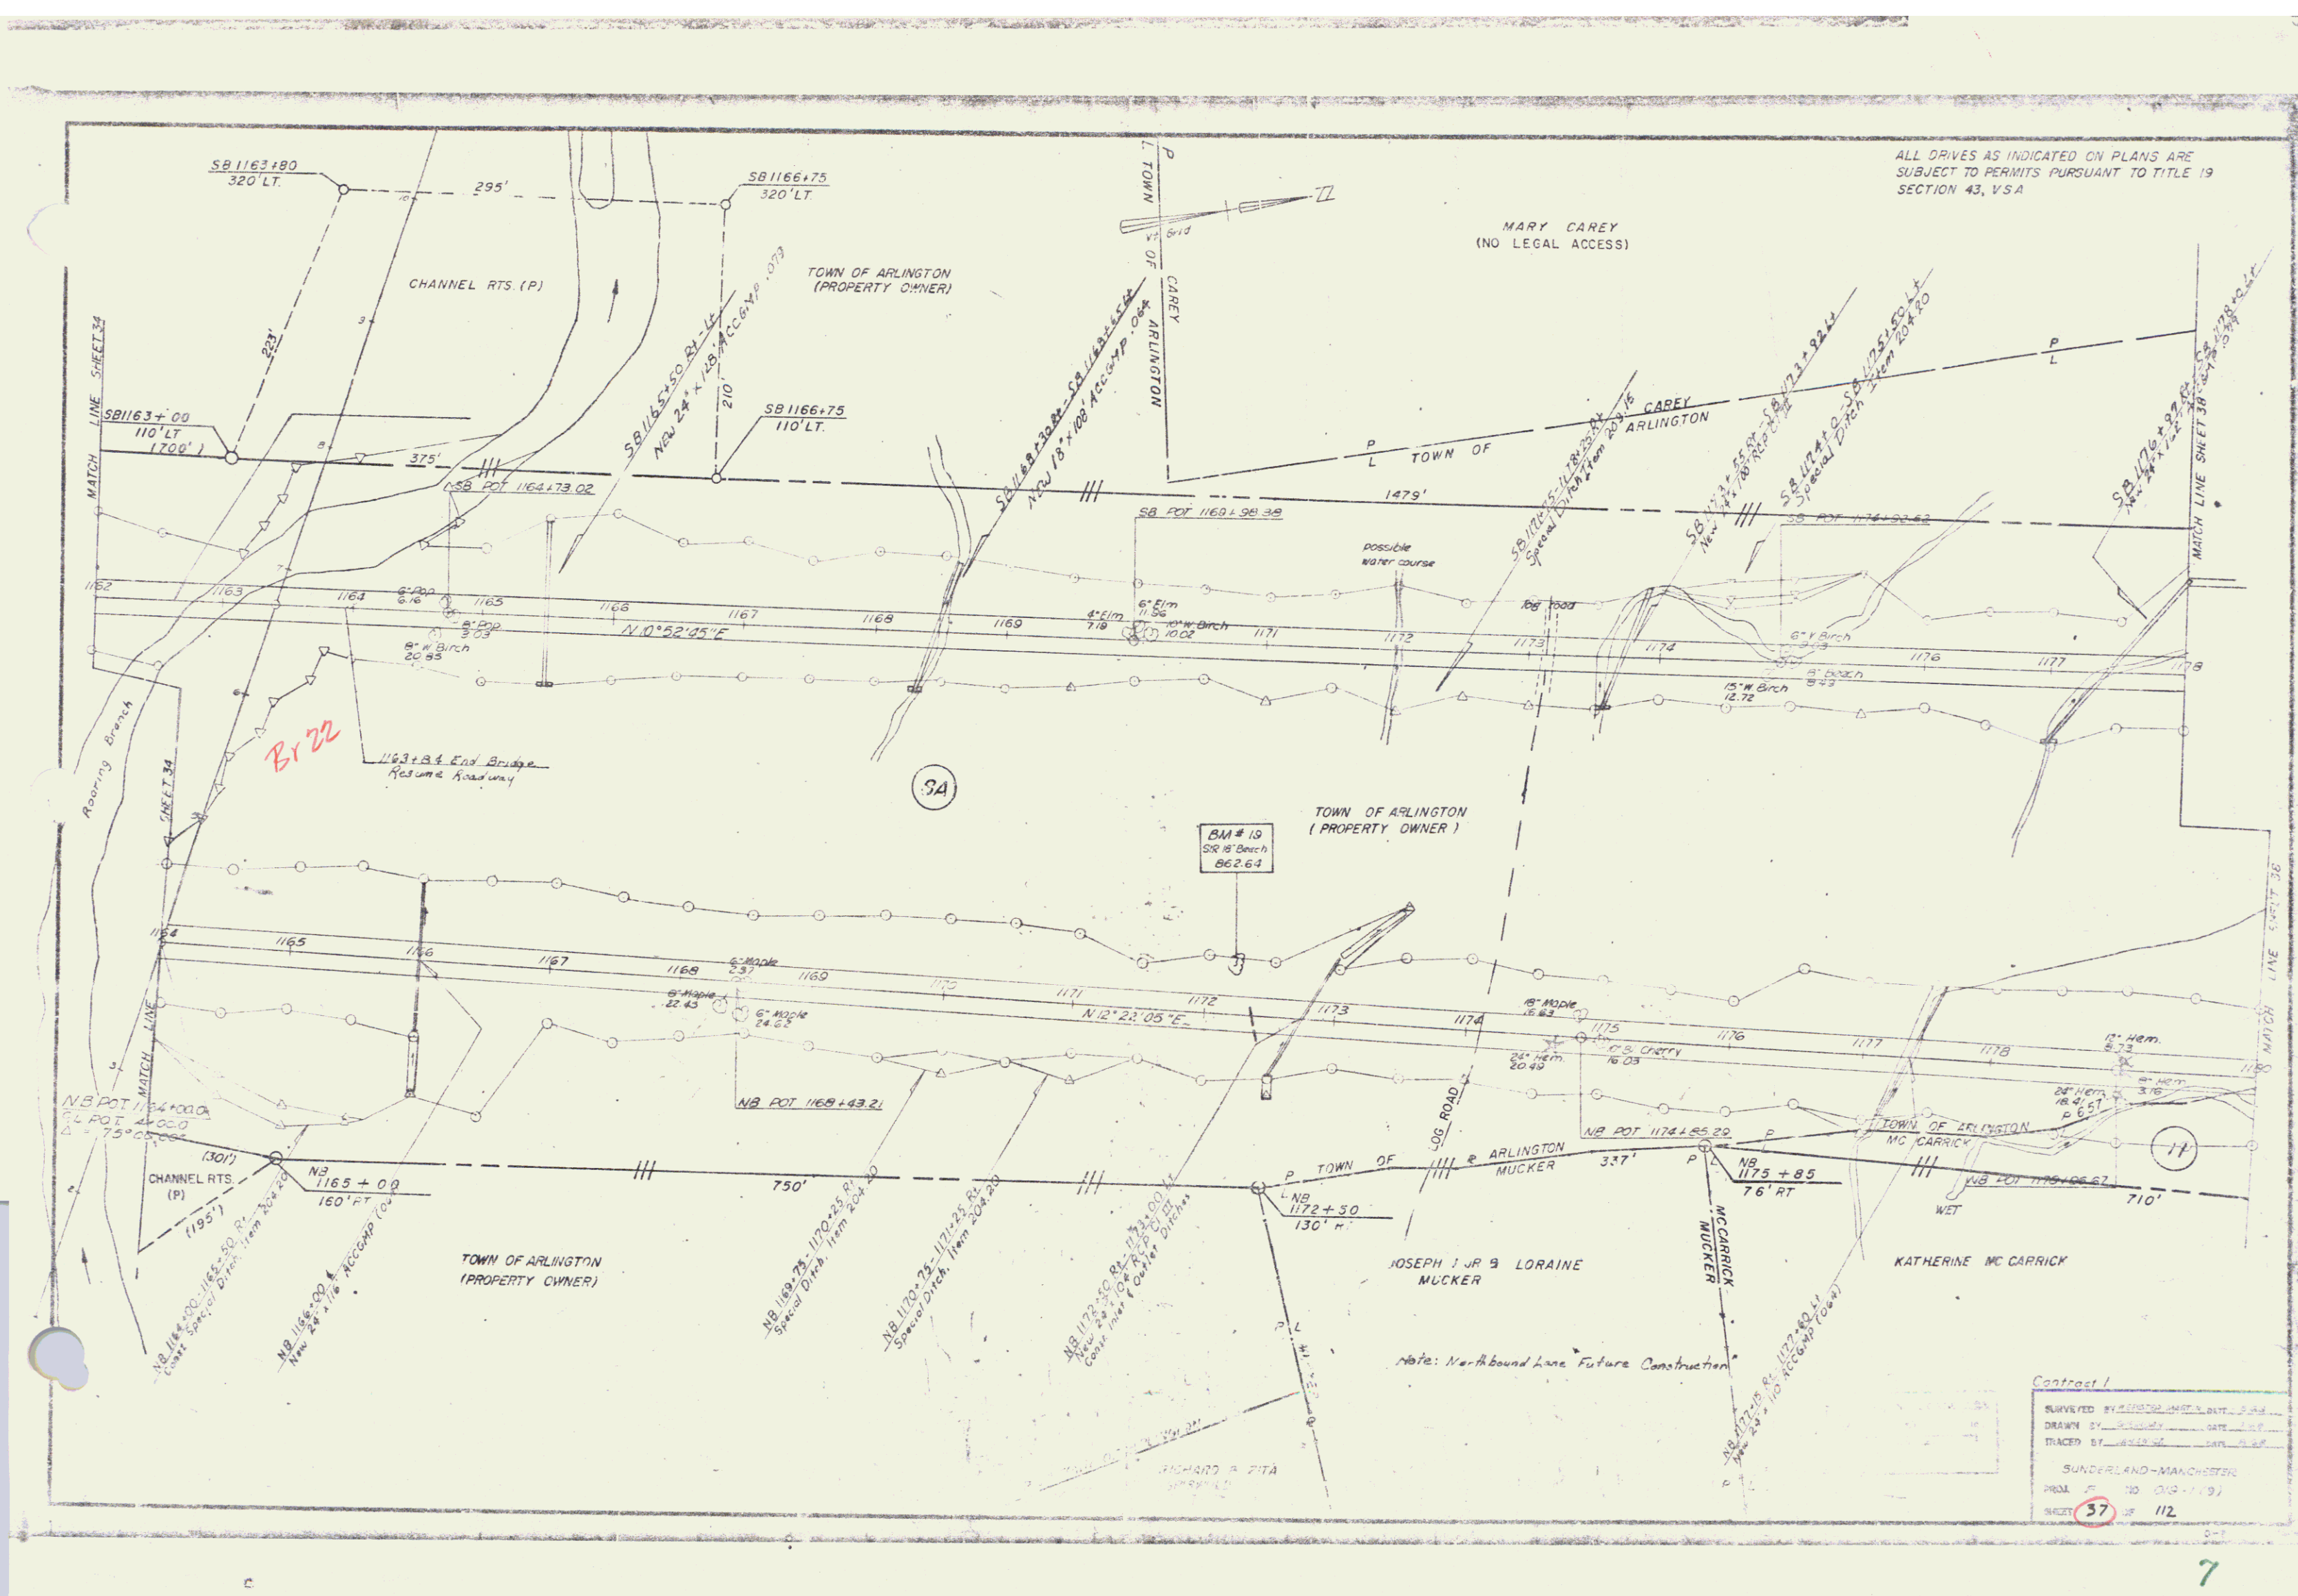

ALL DRIVES AS INDICATED ON PLANS ARE
SUBJECT TO PERMITS PURSUANT TO TITLE 19
SECTION 43, V.S.A.


MARY CAREY
(NO LEGAL ACCESS)

TOWN OF ARLINGTON
(PROPERTY OWNER)

JOSEPH J JR & LORAIN
MUCKER


KATHERINE MC CARRICK

Contract 1
SURVEYED BY: [blank] DATE: [blank]
DRAWN BY: [blank] DATE: [blank]
TRACED BY: [blank] DATE: [blank]
SUNDERLAND-MANCHESTER
SHEET 37 OF 112

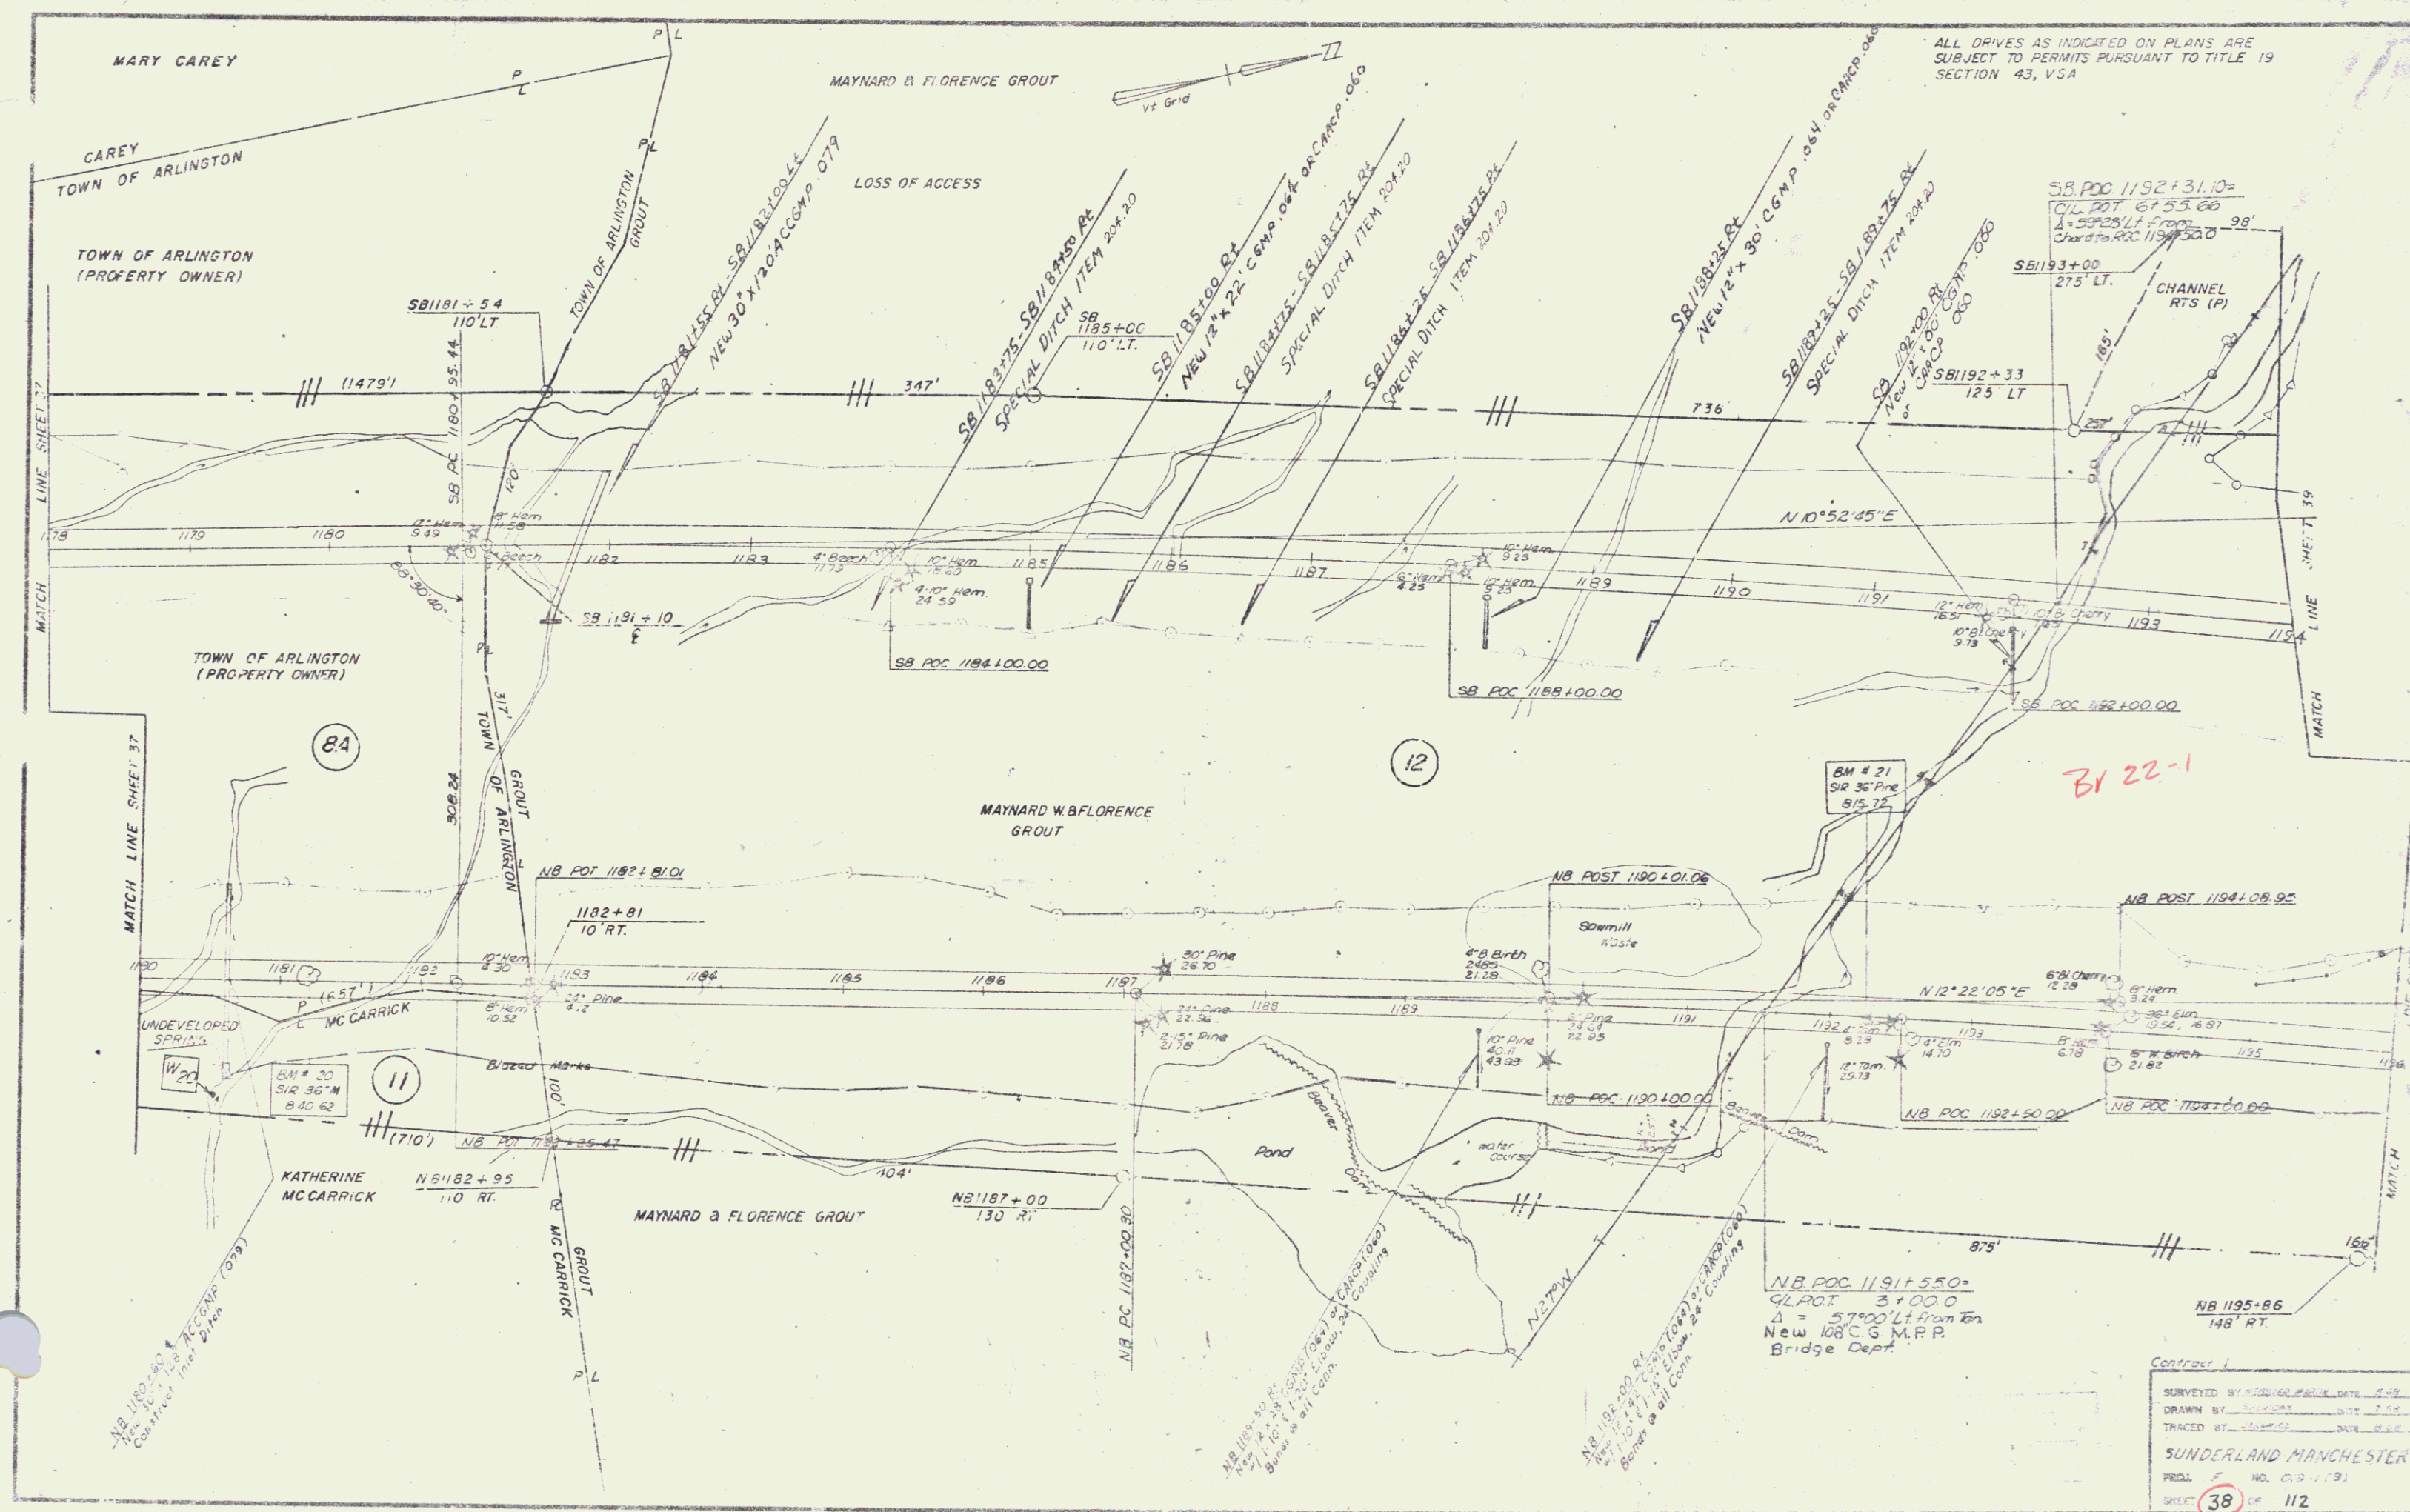

ALL DRIVES AS INDICATED ON PLANS ARE
SUBJECT TO PERMITS PURSUANT TO TITLE 19
SECTION 43, VSA

Contract 1
SUNDERLAND MANCHESTER
SHEET 38 OF 112

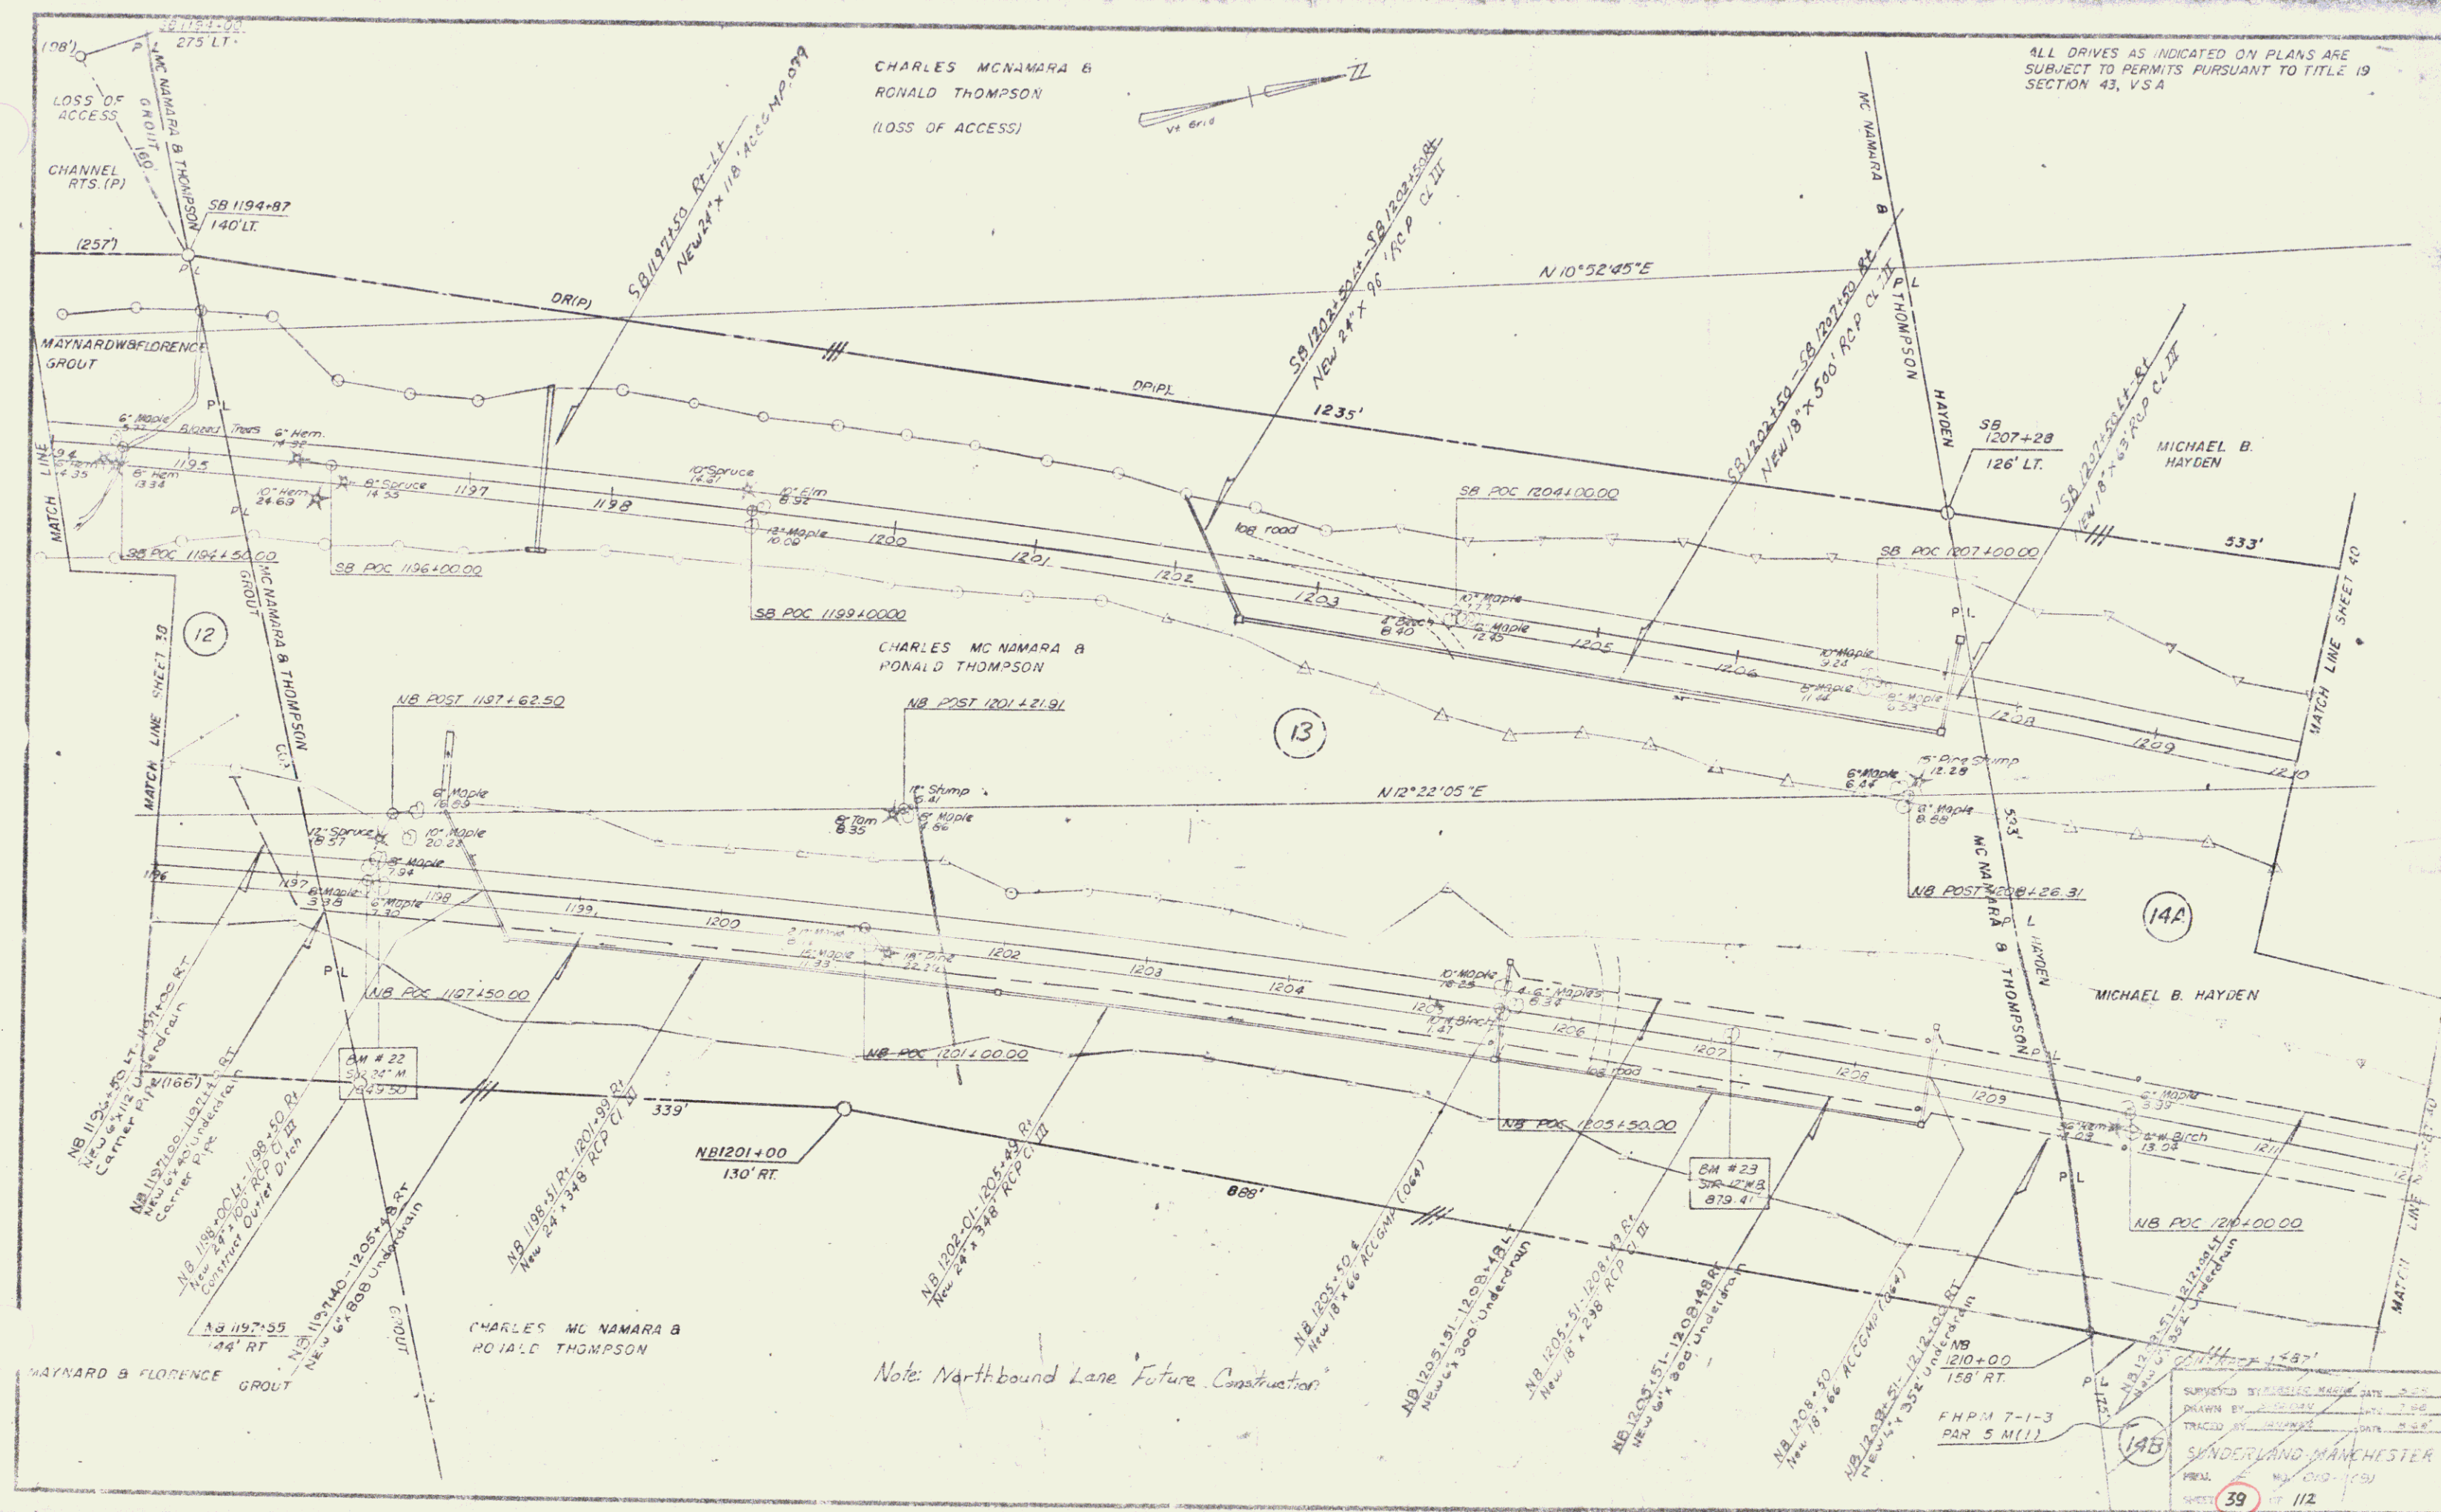

CHARLES MCNAMARA &
RONALD THOMPSON
(LOSS OF ACCESS)


ALL DRIVES AS INDICATED ON PLANS ARE
SUBJECT TO PERMITS PURSUANT TO TITLE 19
SECTION 43, V.S.A.

Note: Northbound Lane Future Construction

SUPPLIED BY: [blank] DATE: [blank]
DRAWN BY: [blank] DATE: [blank]
TRACED BY: [blank] DATE: [blank]
FHP 7-1-3
PAR 5 M(11)
SUNDERLAND-MANCHESTER
39 112

Three Cable Guard Rail w/Light
Steel Posts Item 621.21

ALL DRIVES AS INDICATED ON PLANS ARE
SUBJECT TO PERMITS PURSUANT TO TITLE 19
SECTION 43, VSA

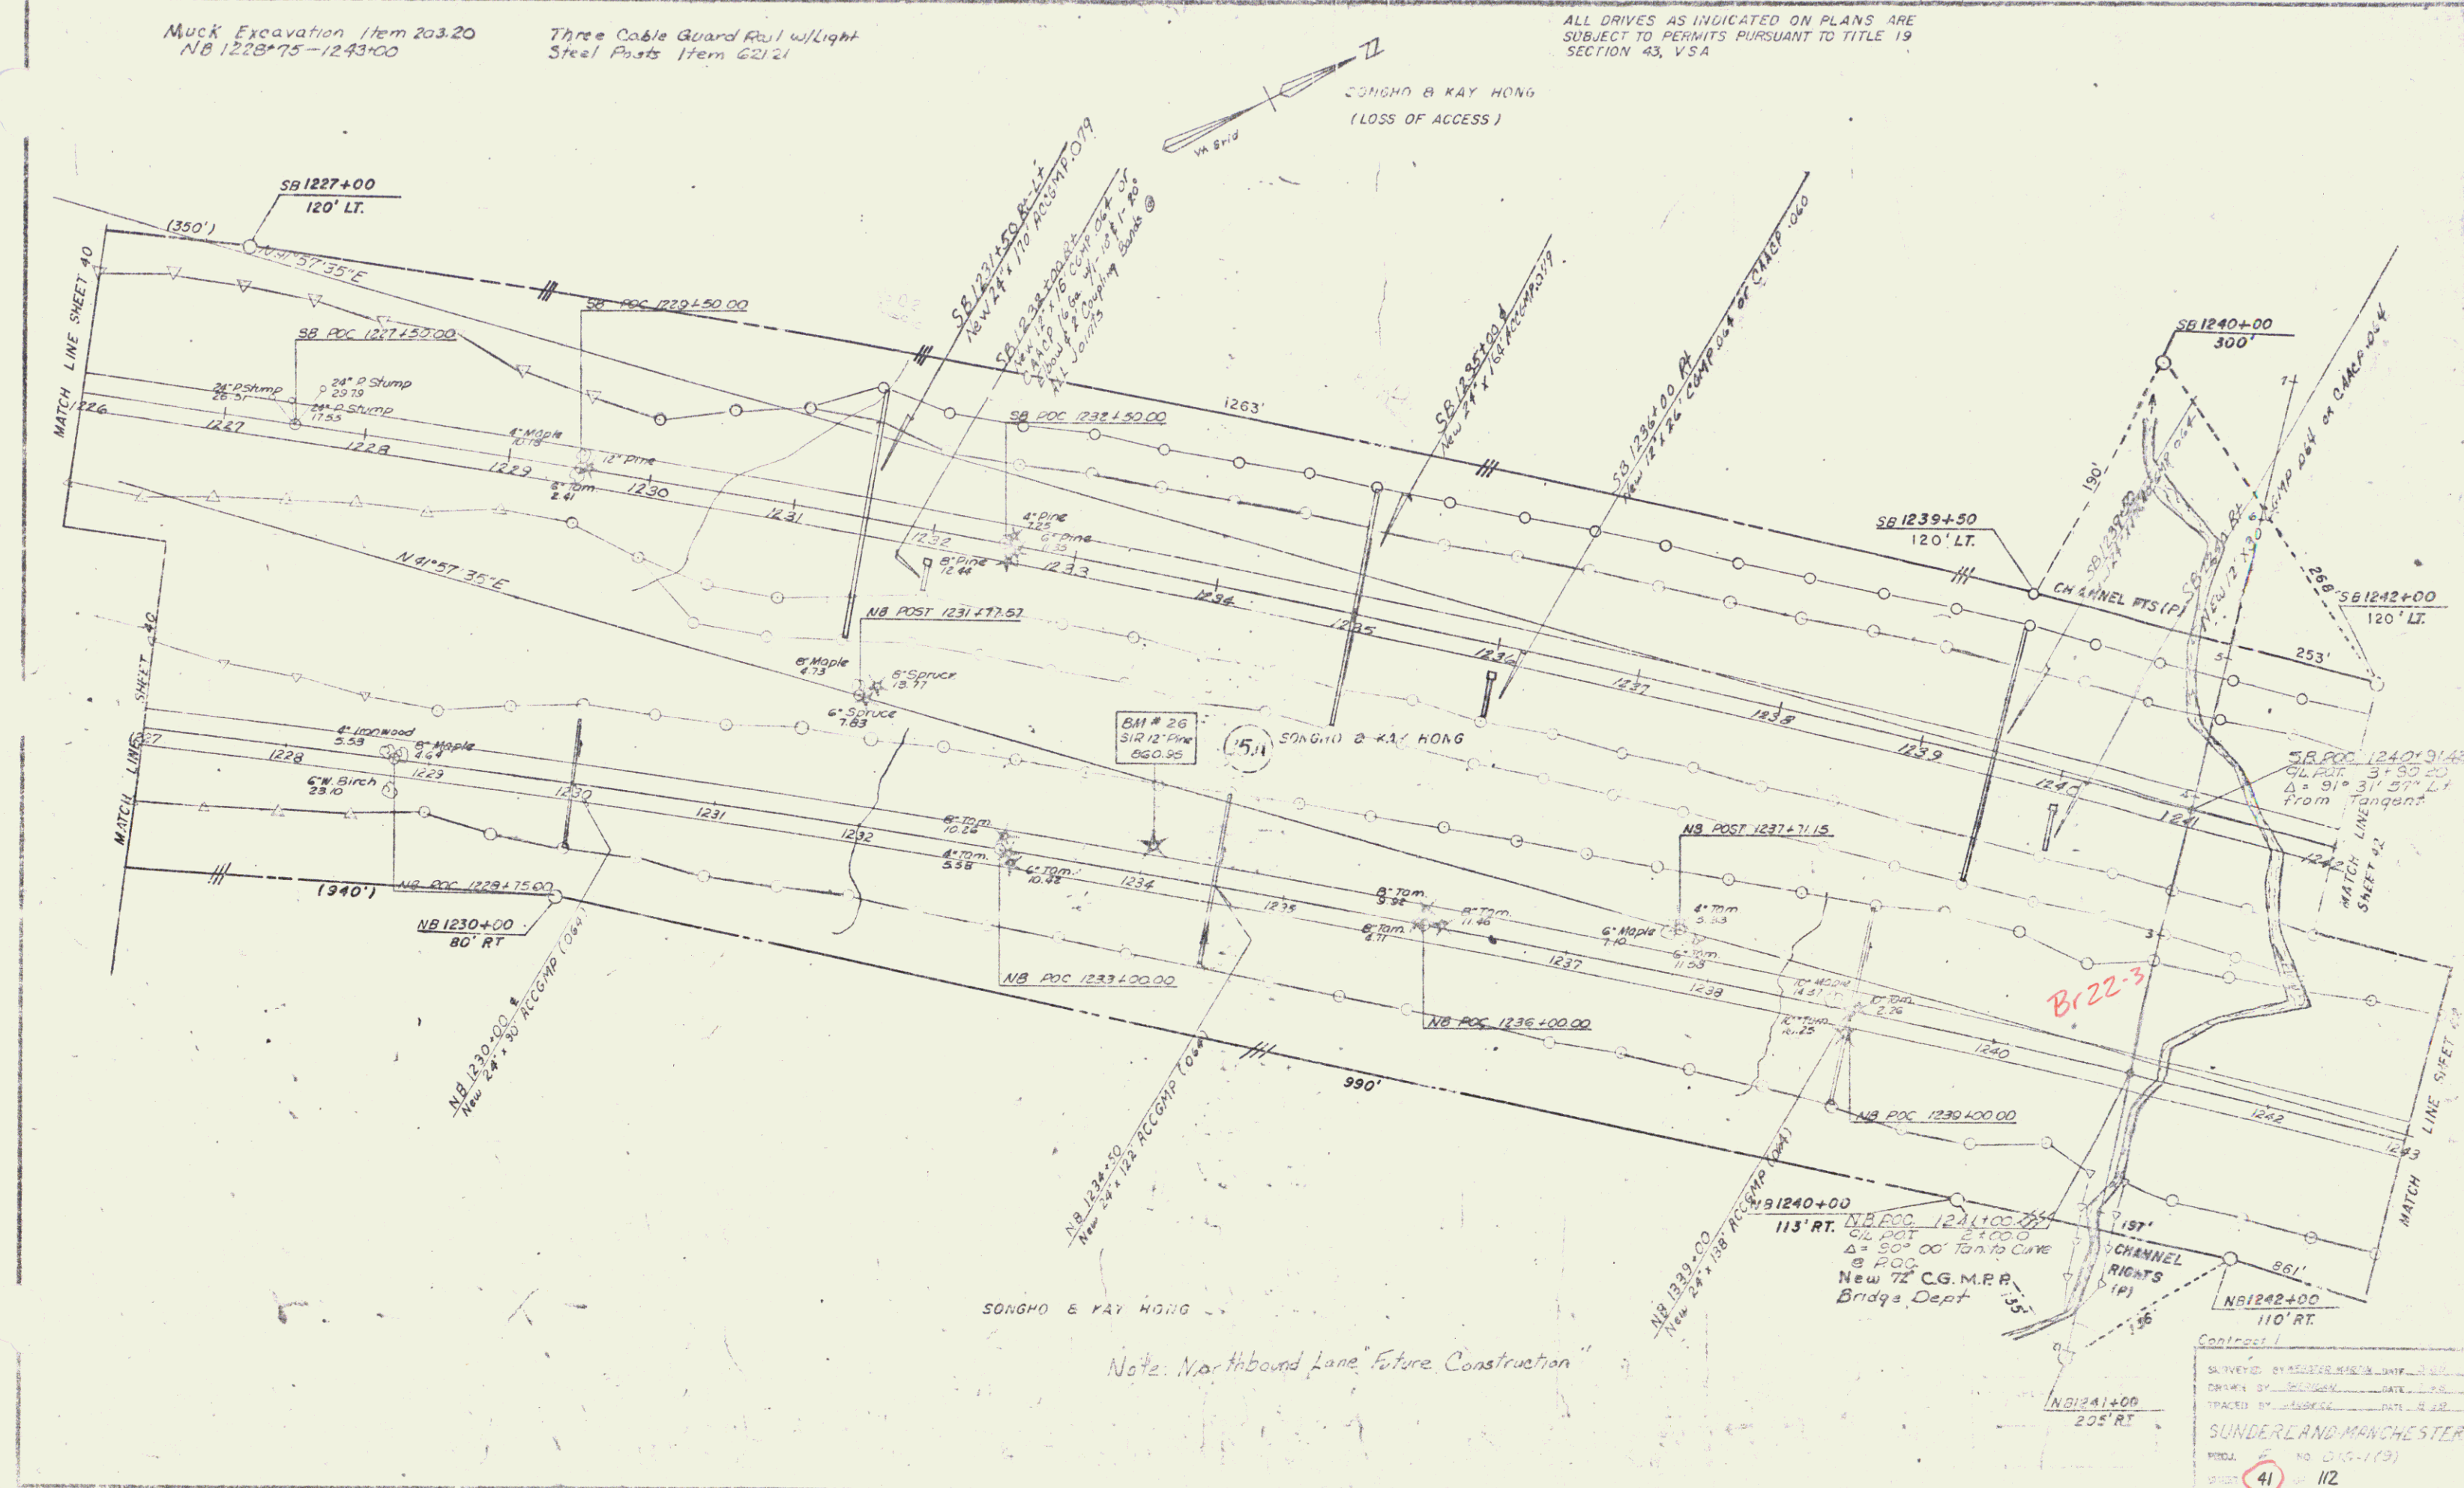

Note: Northbound Lane "Future Construction"



SUNDERLAND AND MANCHESTER

PROJ. E NO. 010-1(3)

SHEET (41) OF 112

WOVEN WIRE FENCE
SB 1242+00 - 1256+00 LT + R4

HONG, SONGHO & KAY
(LOSS OF ACCESS)

SB 1242+00
120' LT.

513'

1242

1243

GUARD RAIL, STD STEEL BEAM W/
WOOD POST, TYPE II
TH 4 32+00 - 39+18 LT
TH 4 32+00 - 74+10 9+00 R4
TH 4 40+66 - 41+39 LT
TH 4 40+79 - 41+02 R4
TH 10 9+00 LT - TH 4 39+18 R4

APPROACH RAILING (2-RAIL ALUMINUM)
TH 4 37+18 - 39+25 LT
TH 4 39+31 - 39+53 R4
TH 4 40+39 - 40+66 LT
TH 4 40+52 - 40+79 R4

ALL DRIVES AS INDICATED ON
PLANS ARE SUBJECT TO PER-
MITS PURSUANT TO TITLE 19,
SECTION 43, V.S.A.

NOTE: NORTHBOUND LANE FUTURE CONSTRUCTION

HONG, SONGHO & KAY

BM #1
51.5
17' ELM
661.94

NB PT. 1246+24.63

NB POT 1247+57.64

NB 1250+58
157' RT.

NB 1251+12
233' RT.

NB 1251+28
255' RT.

NB 1251+55
260' RT.

NB 1251+82
260' RT.

NB 1251+109
260' RT.

PLAN
NOTE BOOK
AT THE
NO.

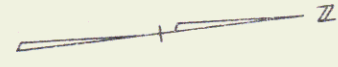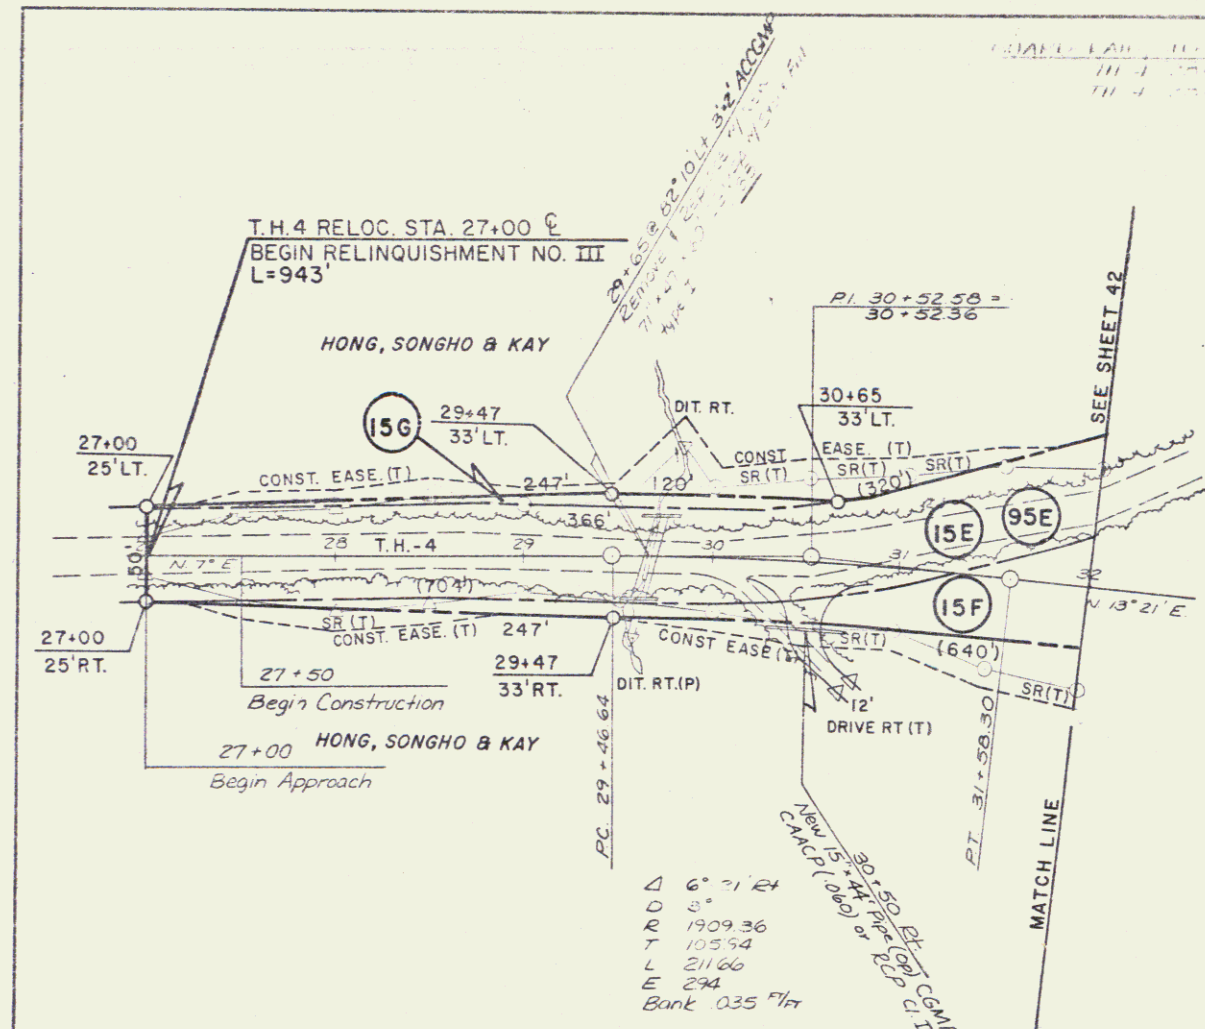


ALL DRIVES AS INDICATED ON
PLANS ARE SUBJECT TO PER-
MITS PURSUANT TO TITLE 19,
SECTION 43, V.S.A.

T.H. 4 RELOC. STA. 41+58
END MAINT. AGREE. AREA NO. 2
BEGIN RELINQUISHMENT NO. IV
L=342'

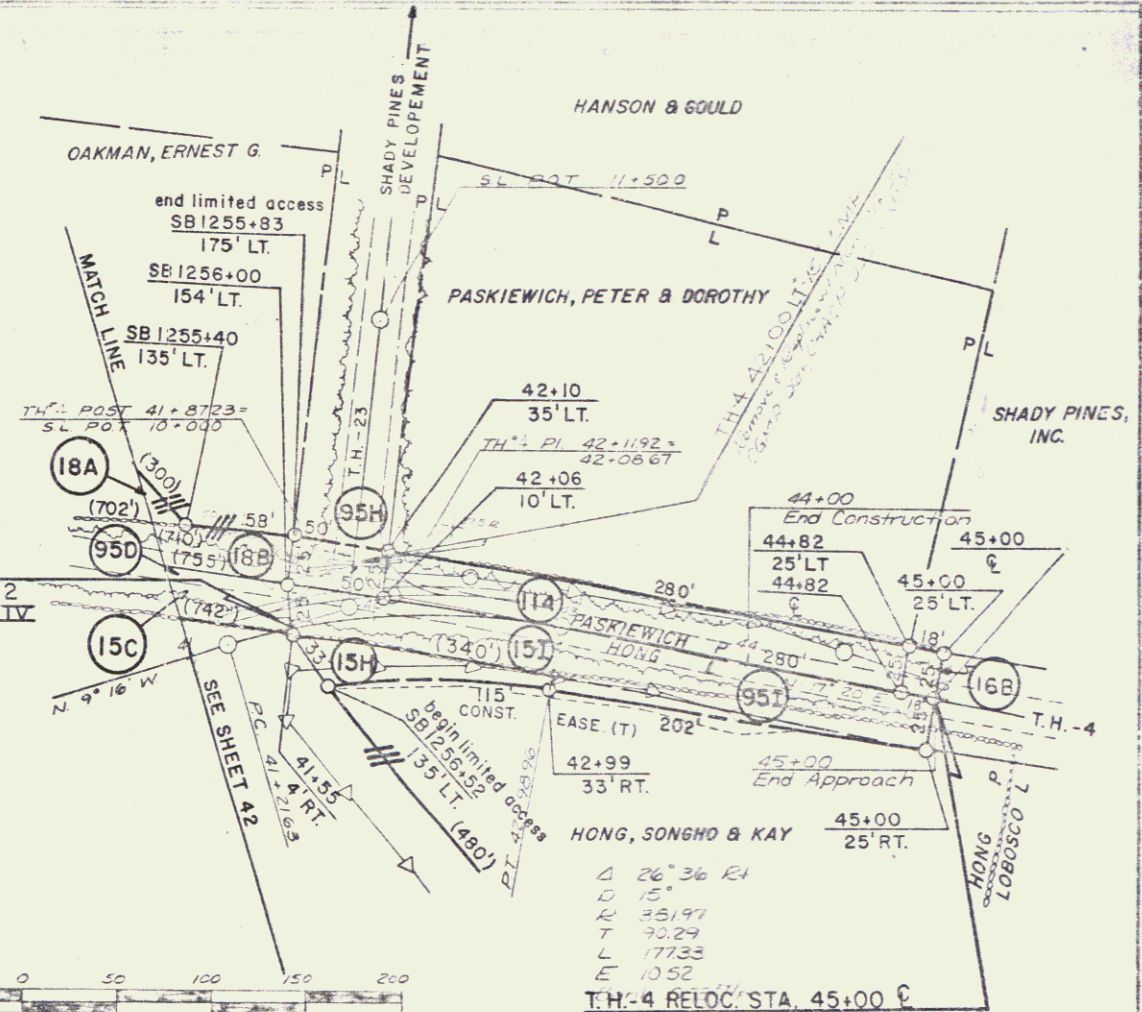


PROFILE
NOTE BOOK
AT THE
NO.

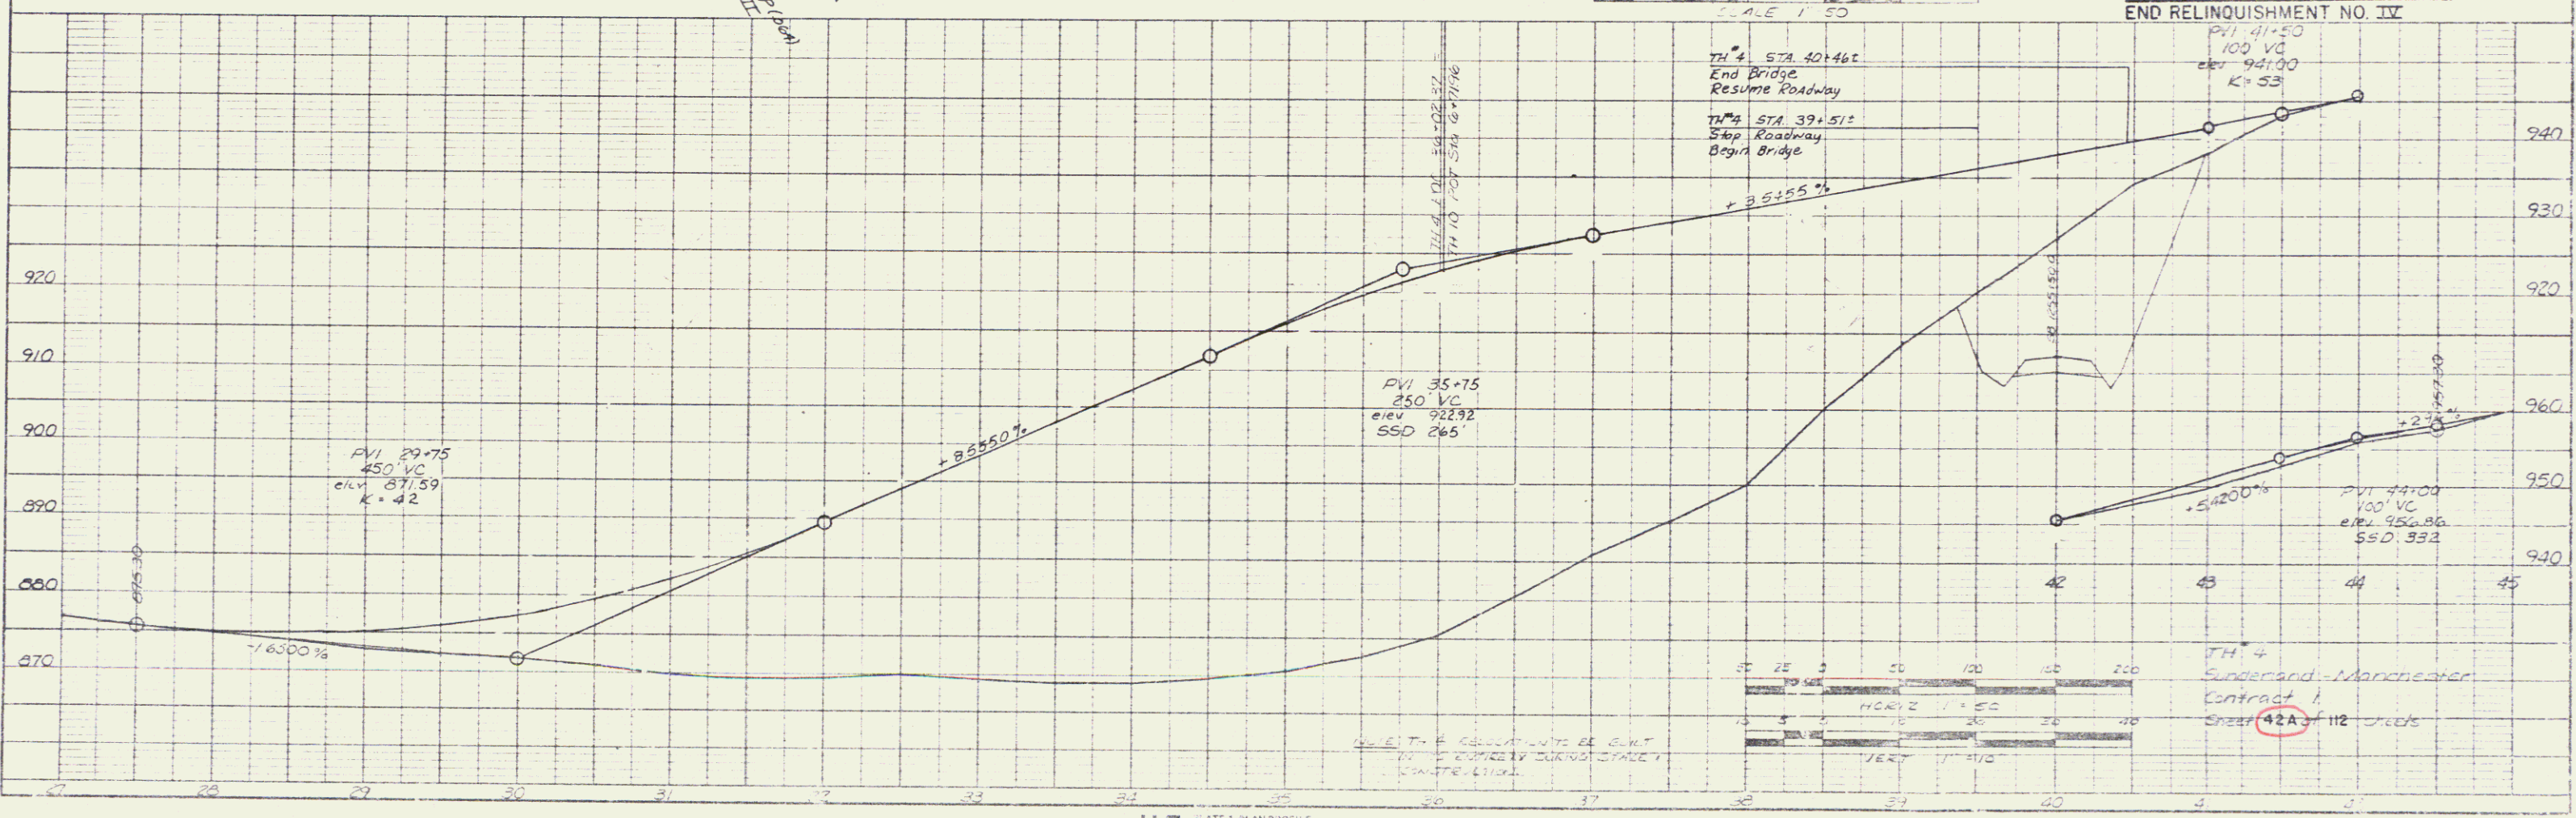

K-E DATE 1 PLAN PROFILE
KREUPPEL & EMMER CO.




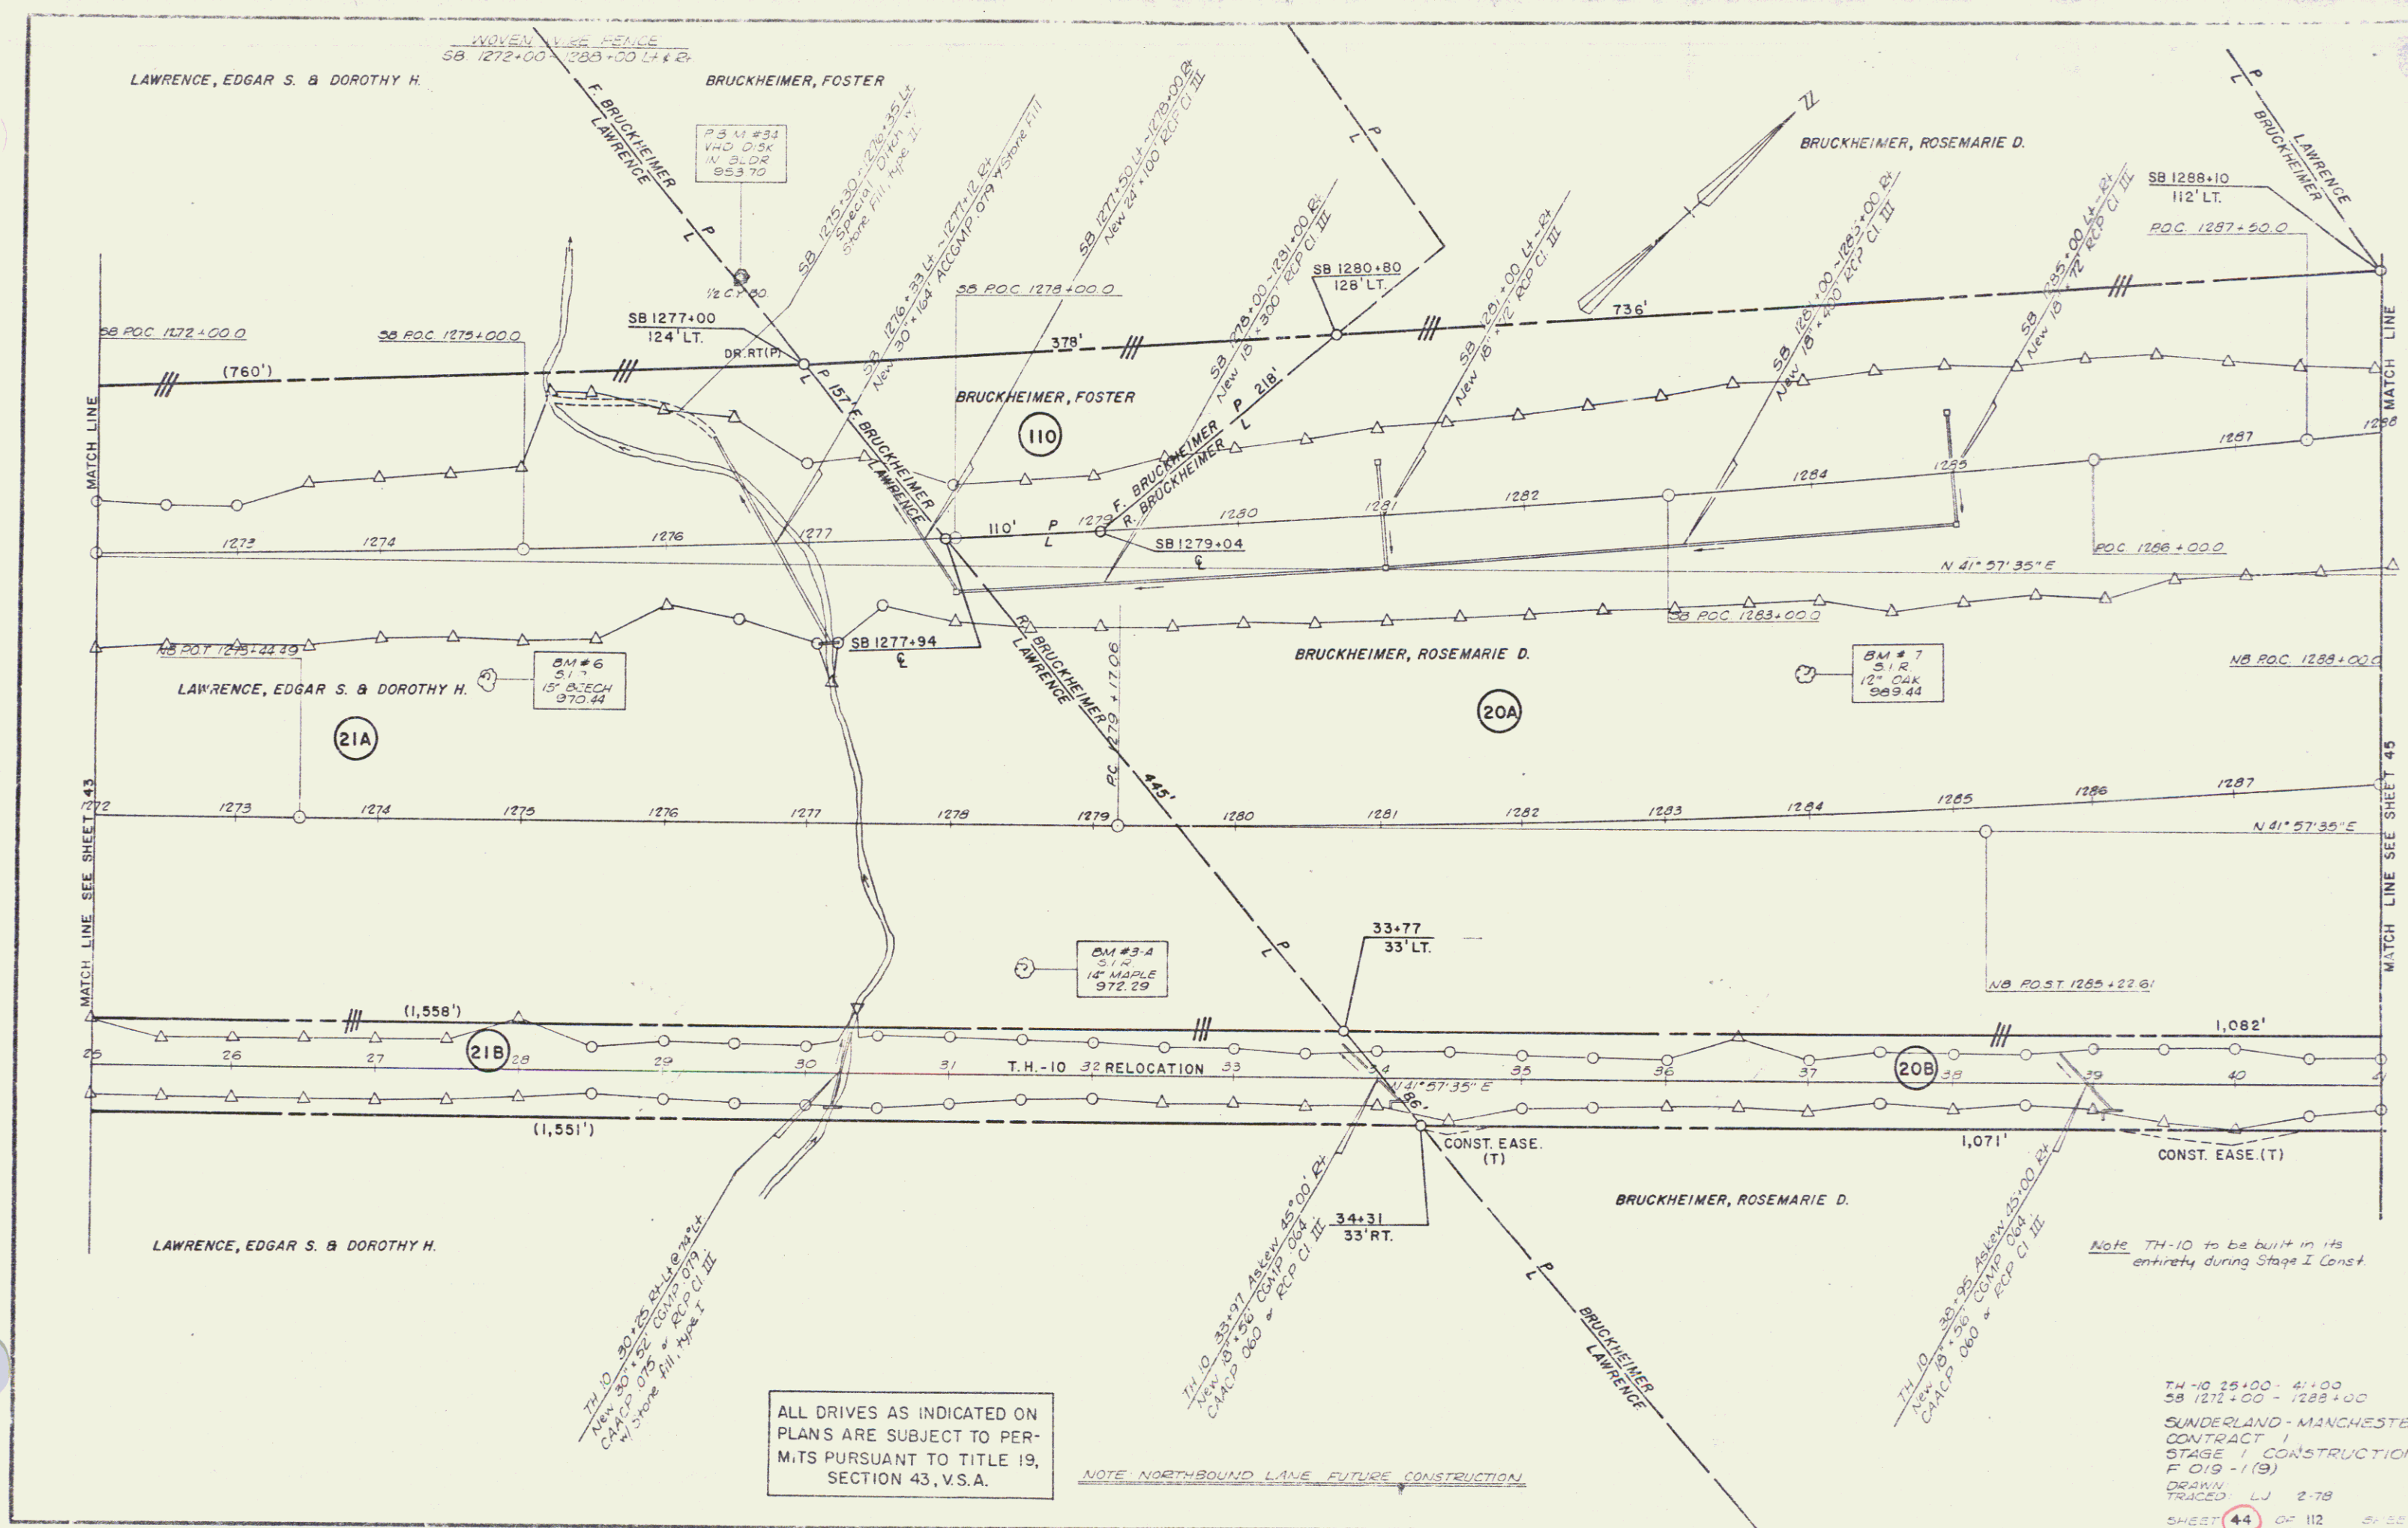


ALL DRIVES AS INDICATED ON PLANS ARE SUBJECT TO PERMITS PURSUANT TO TITLE 19, SECTION 43, V.S.A.

NOTE NORTHBOUND LANE FUTURE CONSTRUCTION

TH-10 25+00 - 41+00
 SB 1272+00 - 1288+00
 SUNDERLAND - MANCHESTER
 CONTRACT 1
 STAGE I CONSTRUCTION
 F.O. 19 - 1(19)
 DRAWN
 TRACED L.J. 2-78
 SHEET 44 OF 112

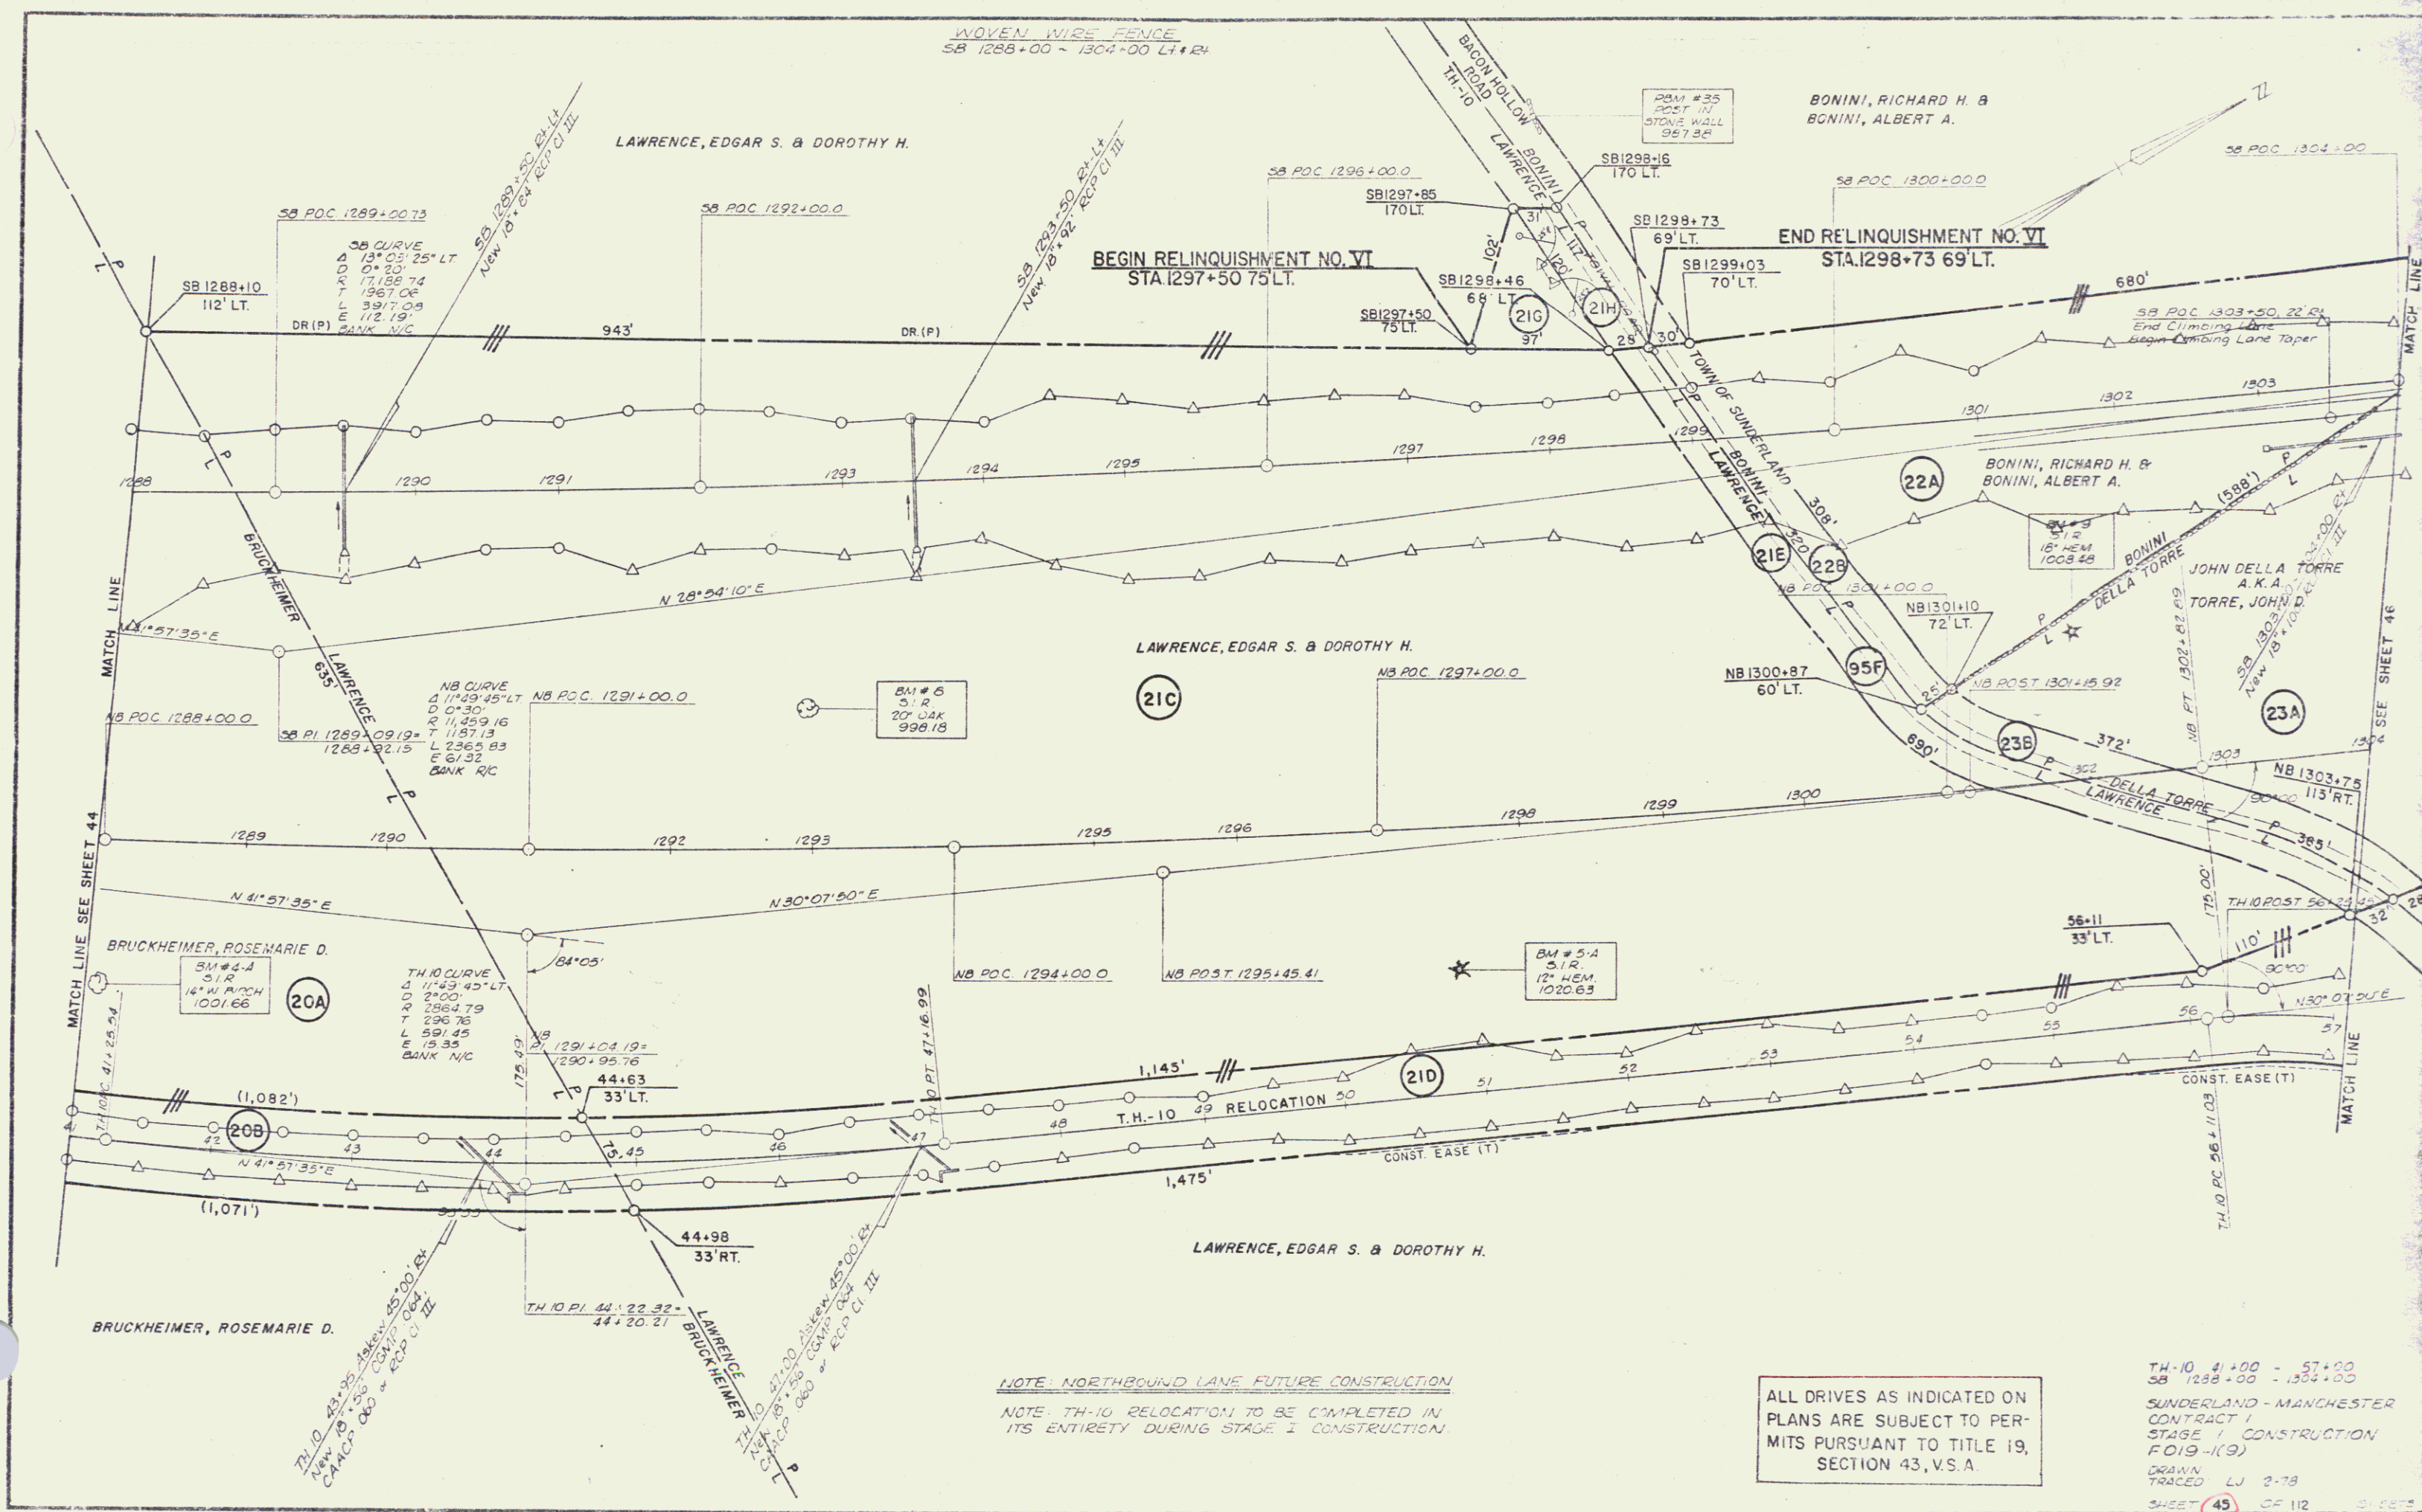


TH-10 4+00 - 57+00
SB 1288+00 - 1304+00
SUNDERLAND - MANCHESTER
CONTRACT 1
STAGE 1 CONSTRUCTION
FOI9-K(9)
DRAWN
TRACED LJ 2-78
SHEET 45 OF 112

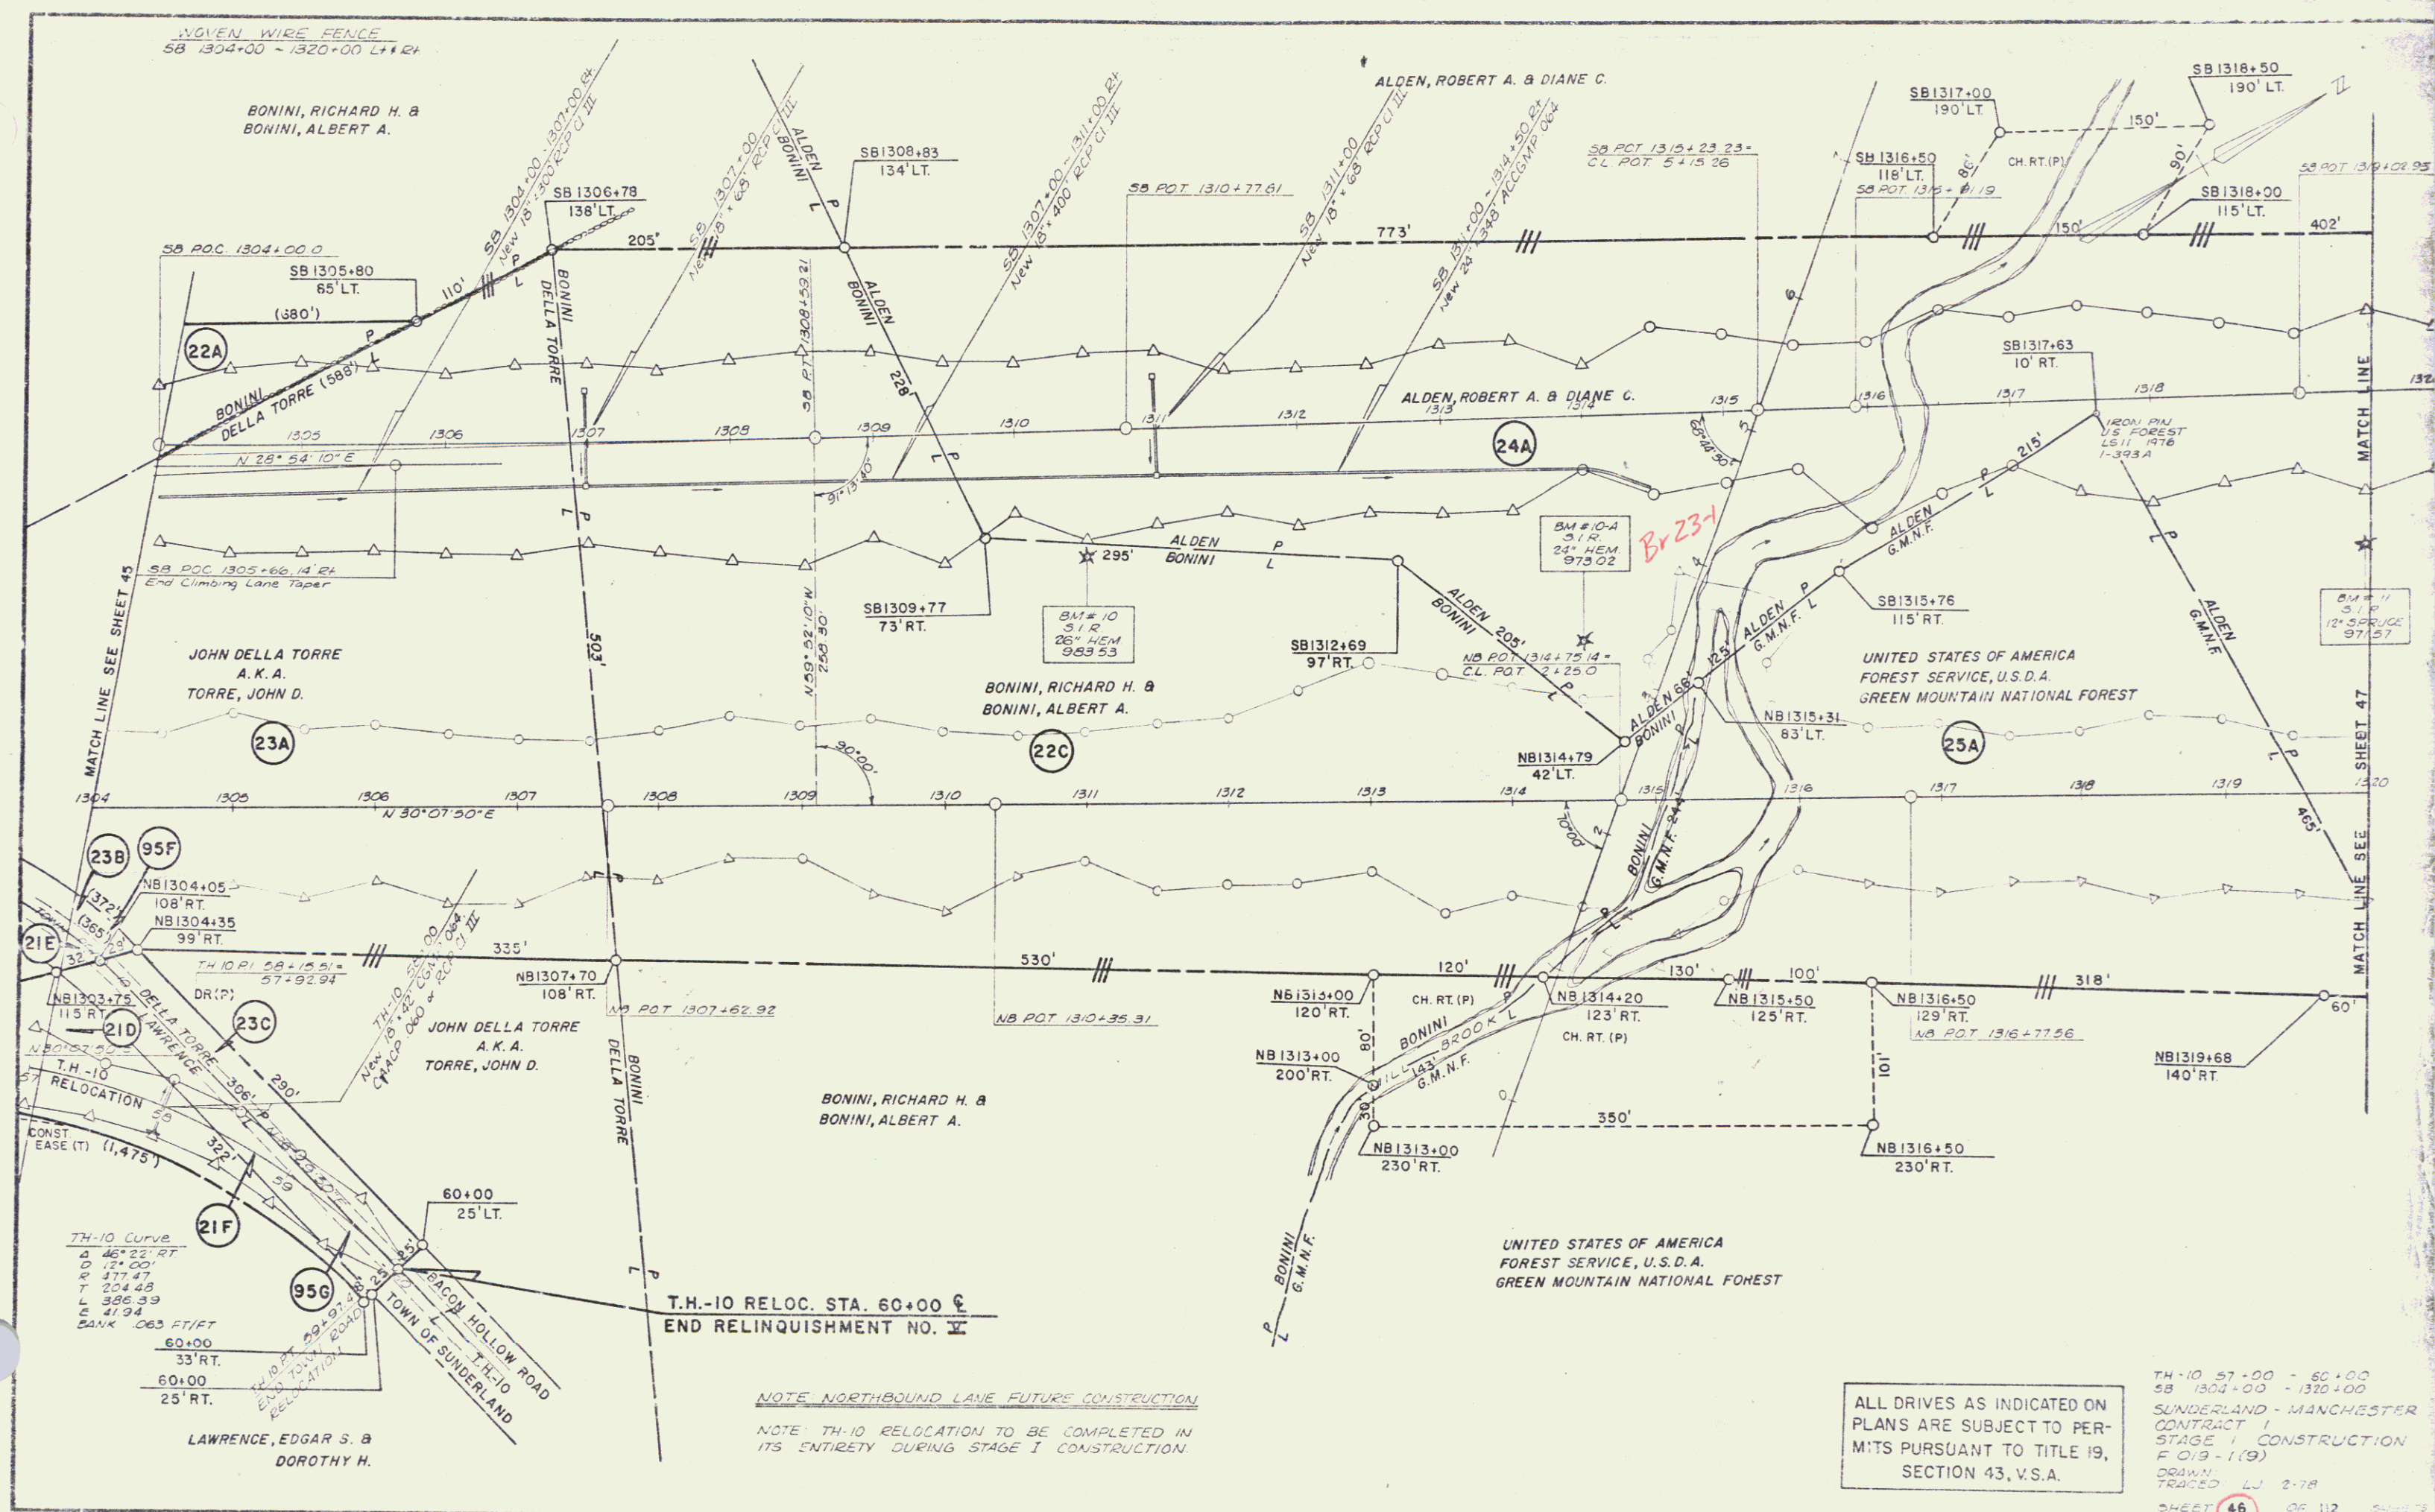


ALL DRIVES AS INDICATED ON PLANS ARE
SUBJECT TO PERMITS PURSUANT TO TITLE 19
SECTION 43, V.S.A.


CARL H. & RUTH F. WHITE.

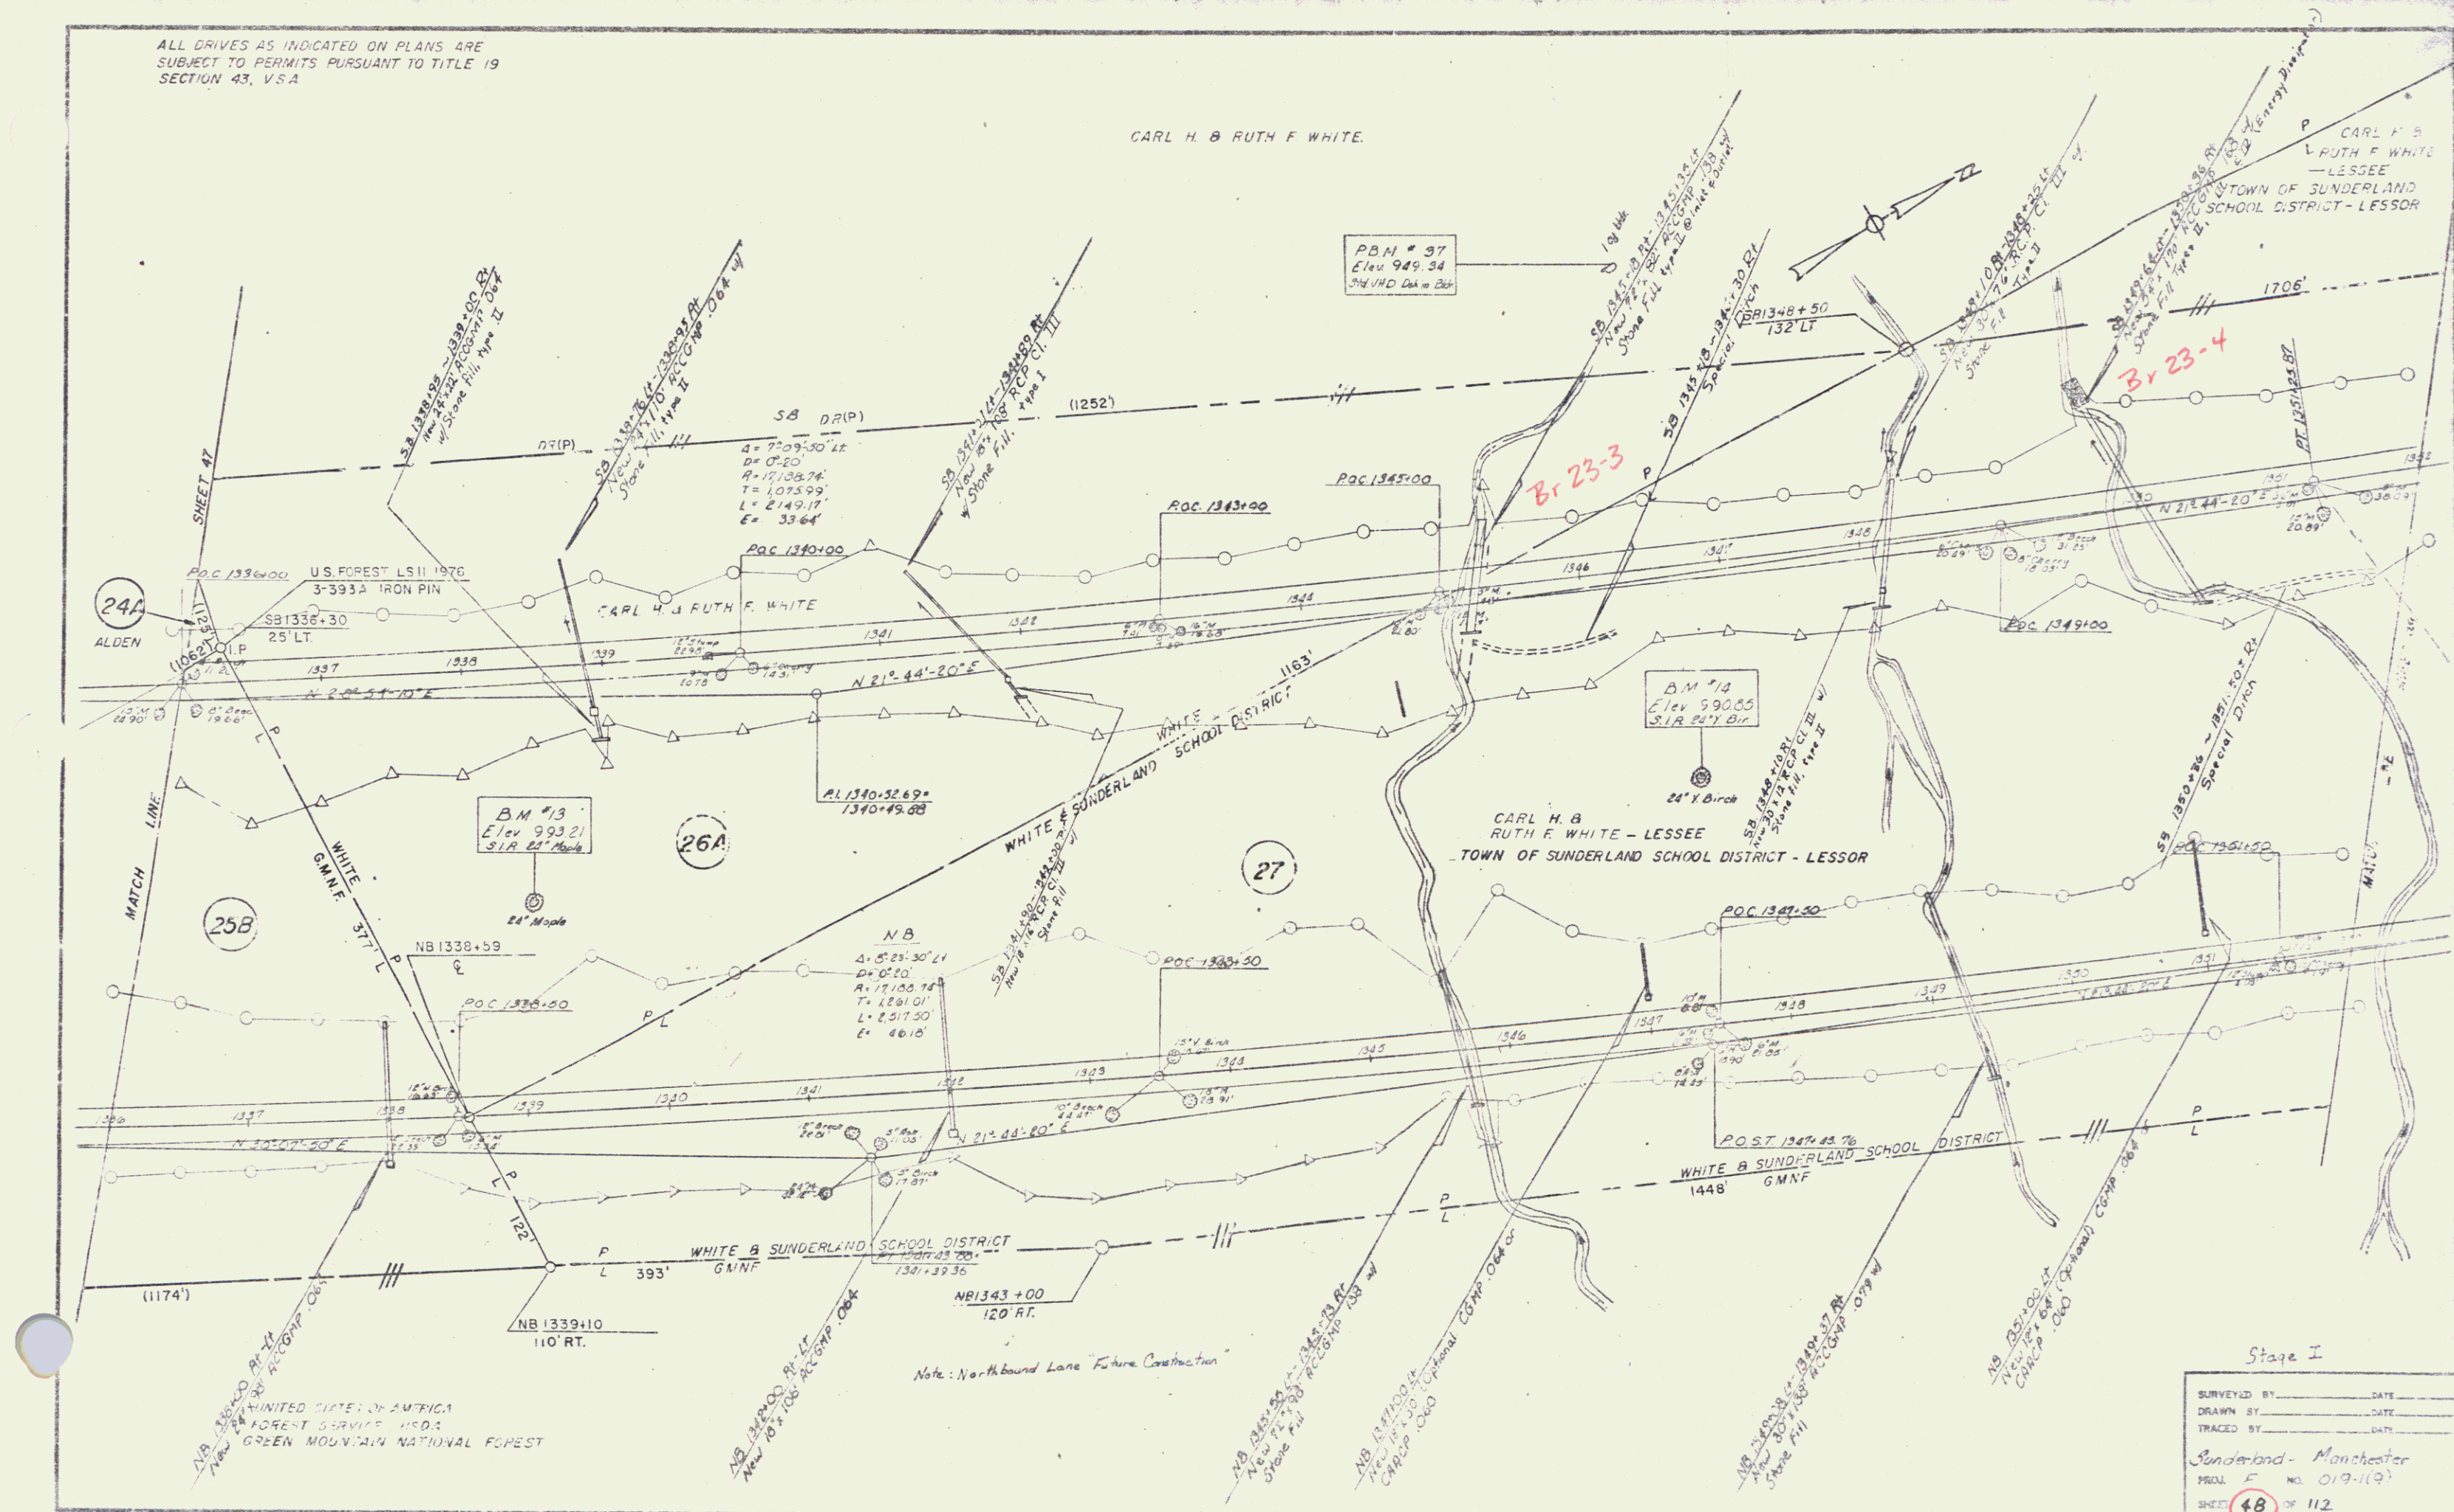


CARL H. &
RUTH F. WHITE—LESSEE
TOWN OF SUNDERLAND SCHOOL DISTRICT—LESSOR

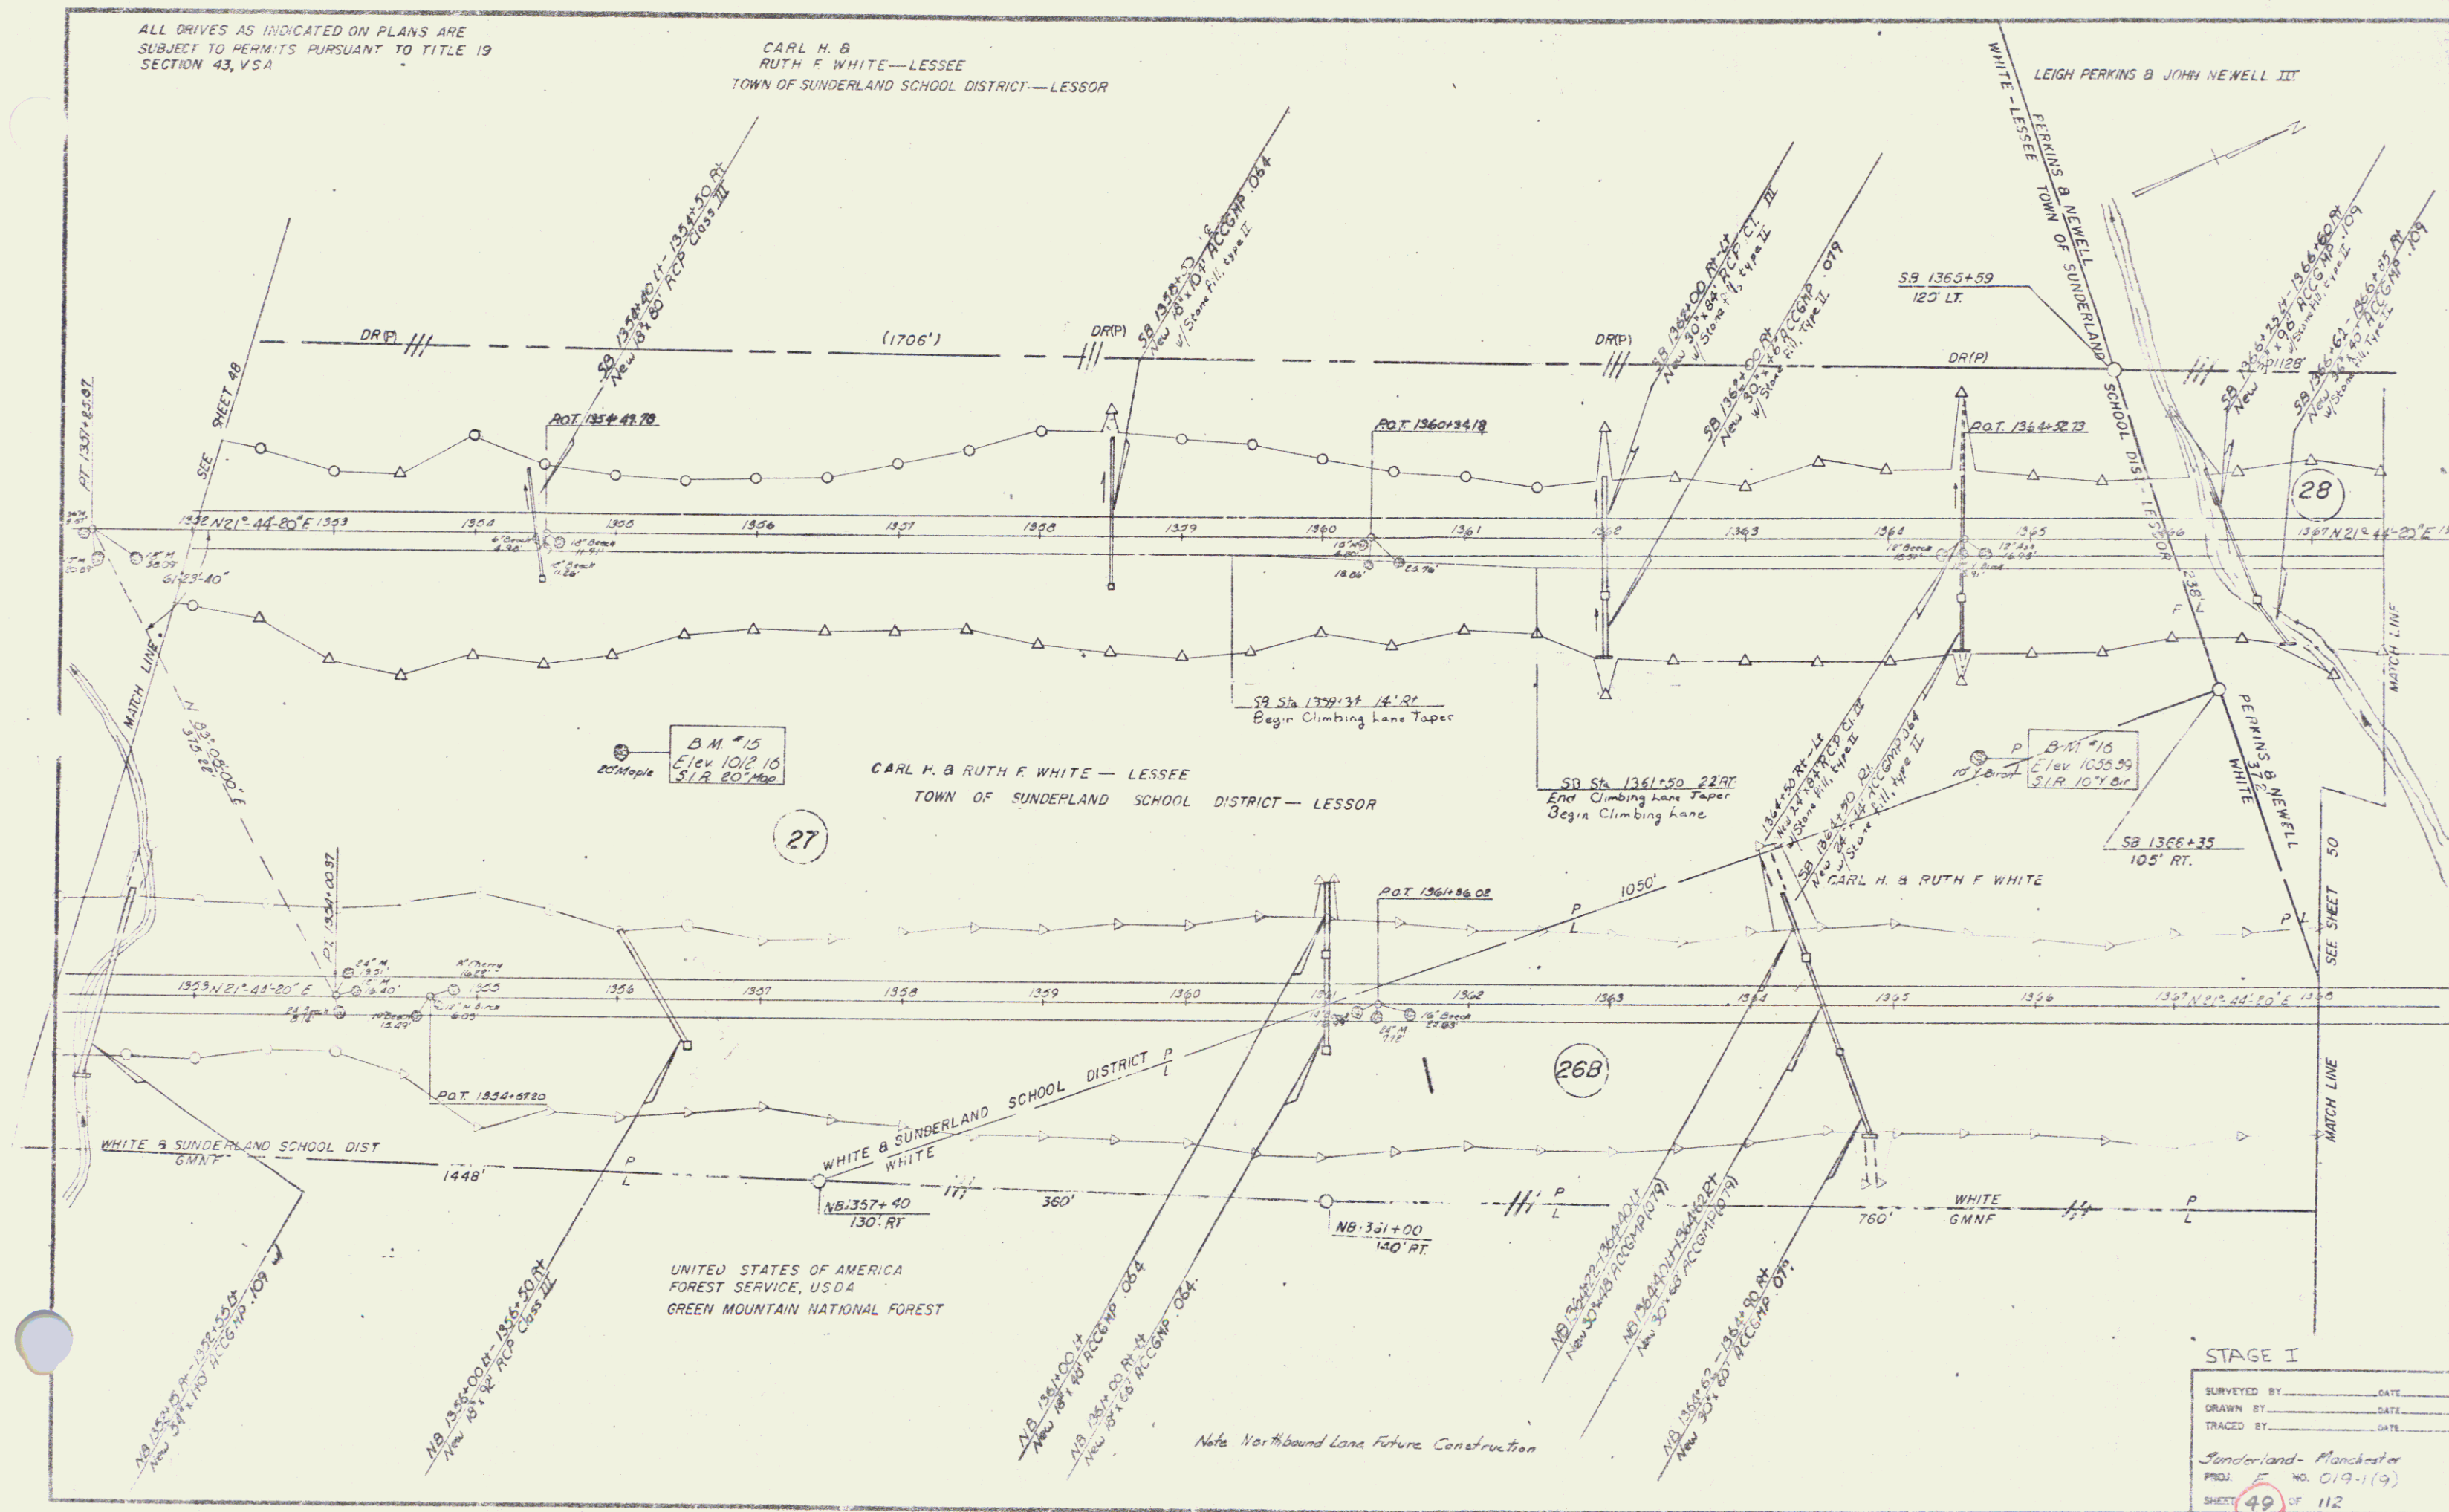

20

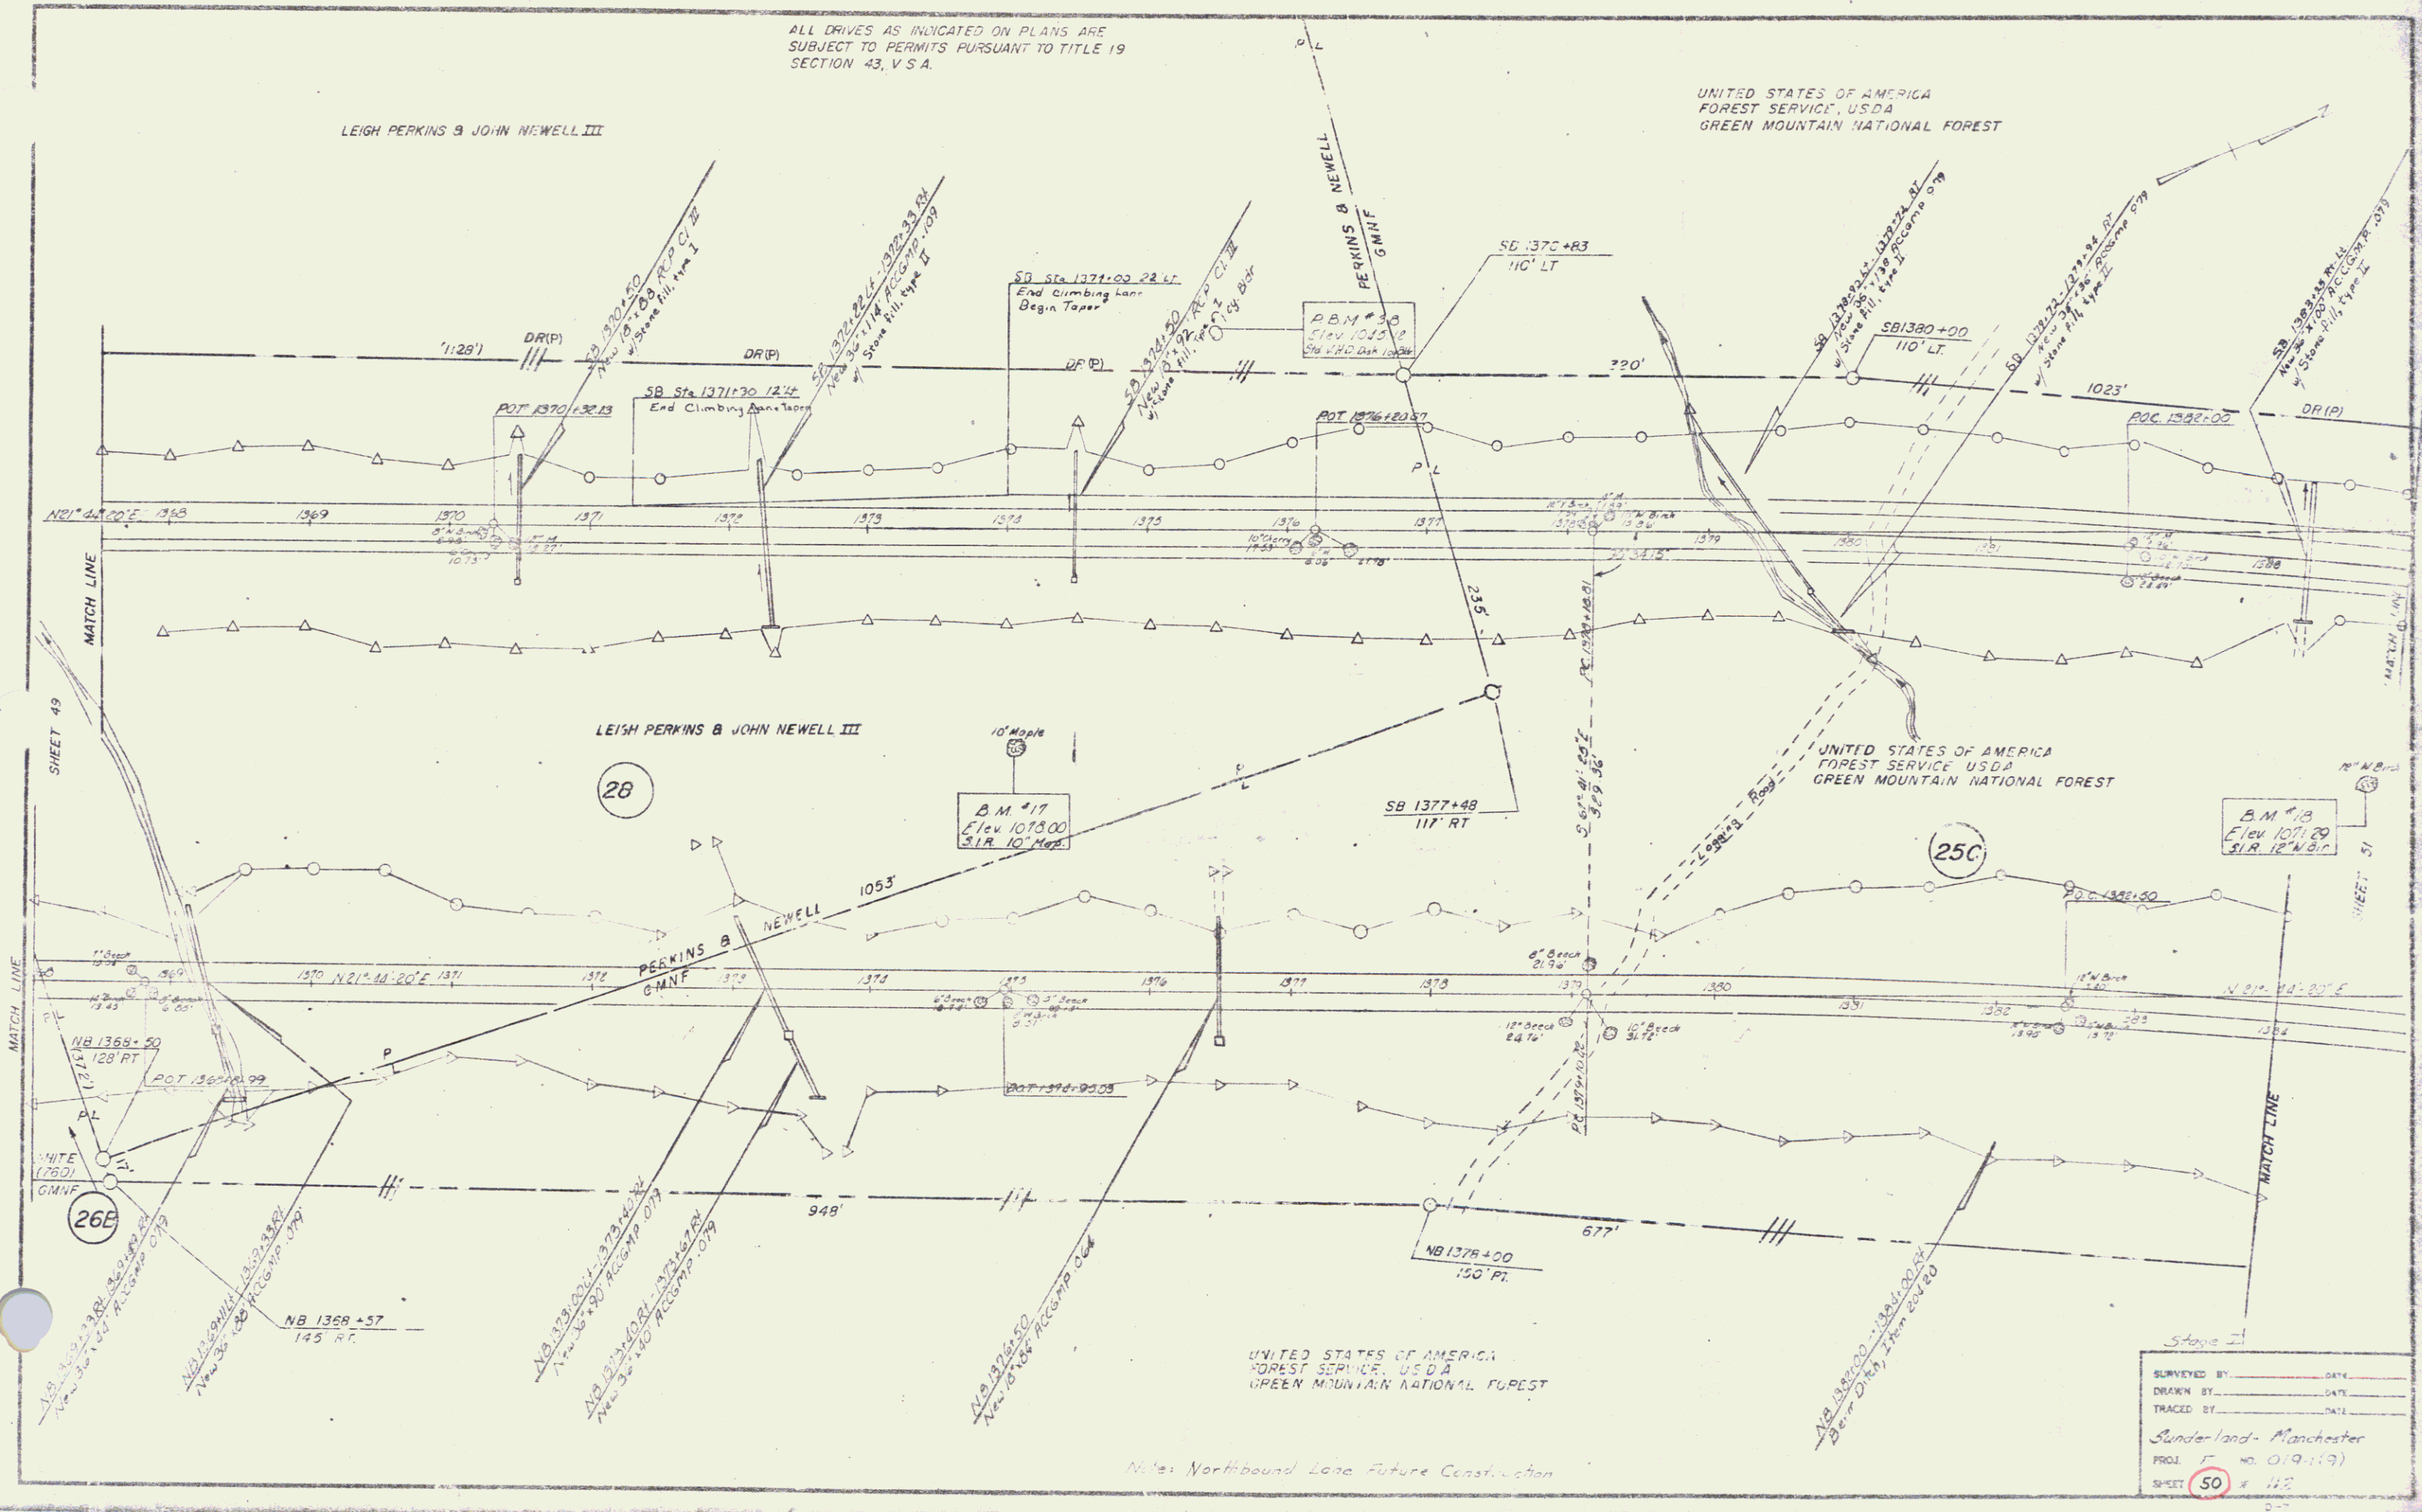

ALL DRIVES AS INDICATED ON PLANS ARE
SUBJECT TO PERMITS PURSUANT TO TITLE 19
SECTION 43, V.S.A.

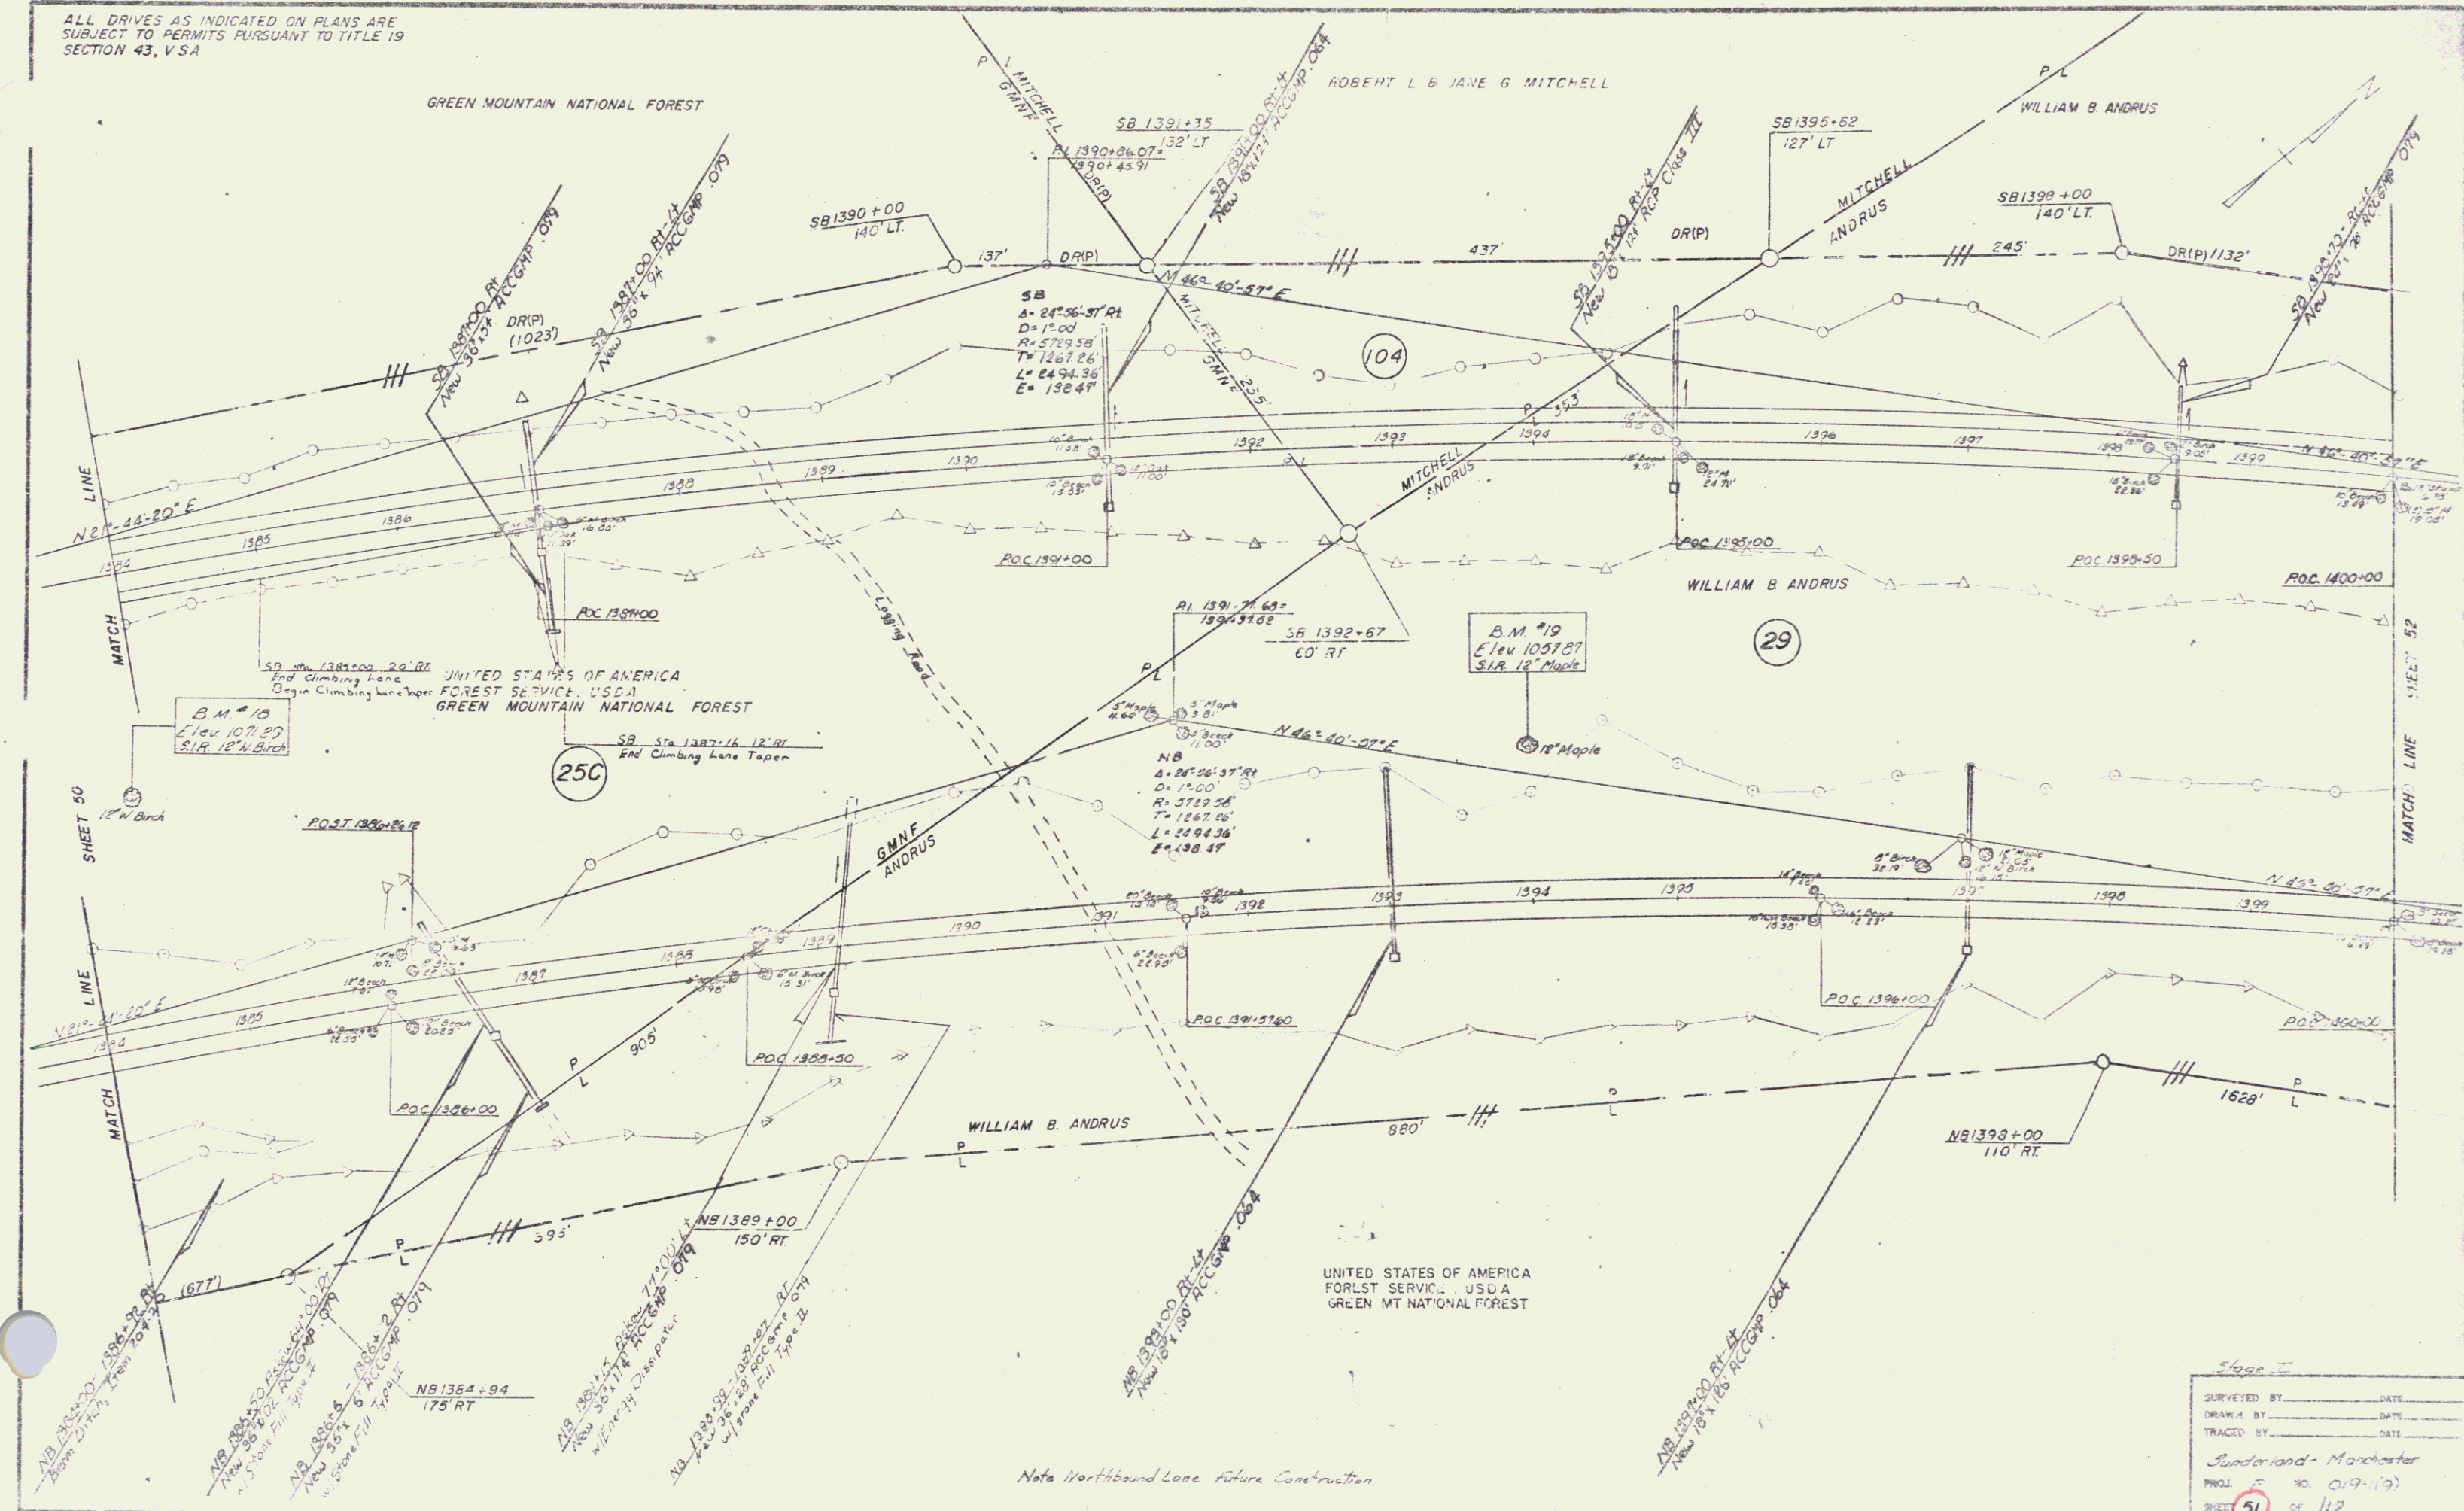


ALL DRIVES AS INDICATED ON PLANS ARE
SUBJECT TO PERMITS PURSUANT TO TITLE 19
SECTION 43, V.S.A.

Stone Fill
Item 613
NB 1422+00 - 1423+06 Rt
NB 1427+50 Rt
NB 1433+00 Rt

Jute Matting Item 654.10
NB 1421+00 - 1422+90 Rt
NB 1423+50 - 1427+45 Rt
NB 1427+55 - 1429+00 Rt
NB 1430+50 - 1432+95 Rt

Treated Timber Cuts
Item 616.35
NB 1426+24 - 1433+00 Lt


Three Cable Guard Rail
Light Steel Posts Item 621.21
NB 1422+00 - 1424+08 Lt
NB 1426+00 - 1433+00 Lt

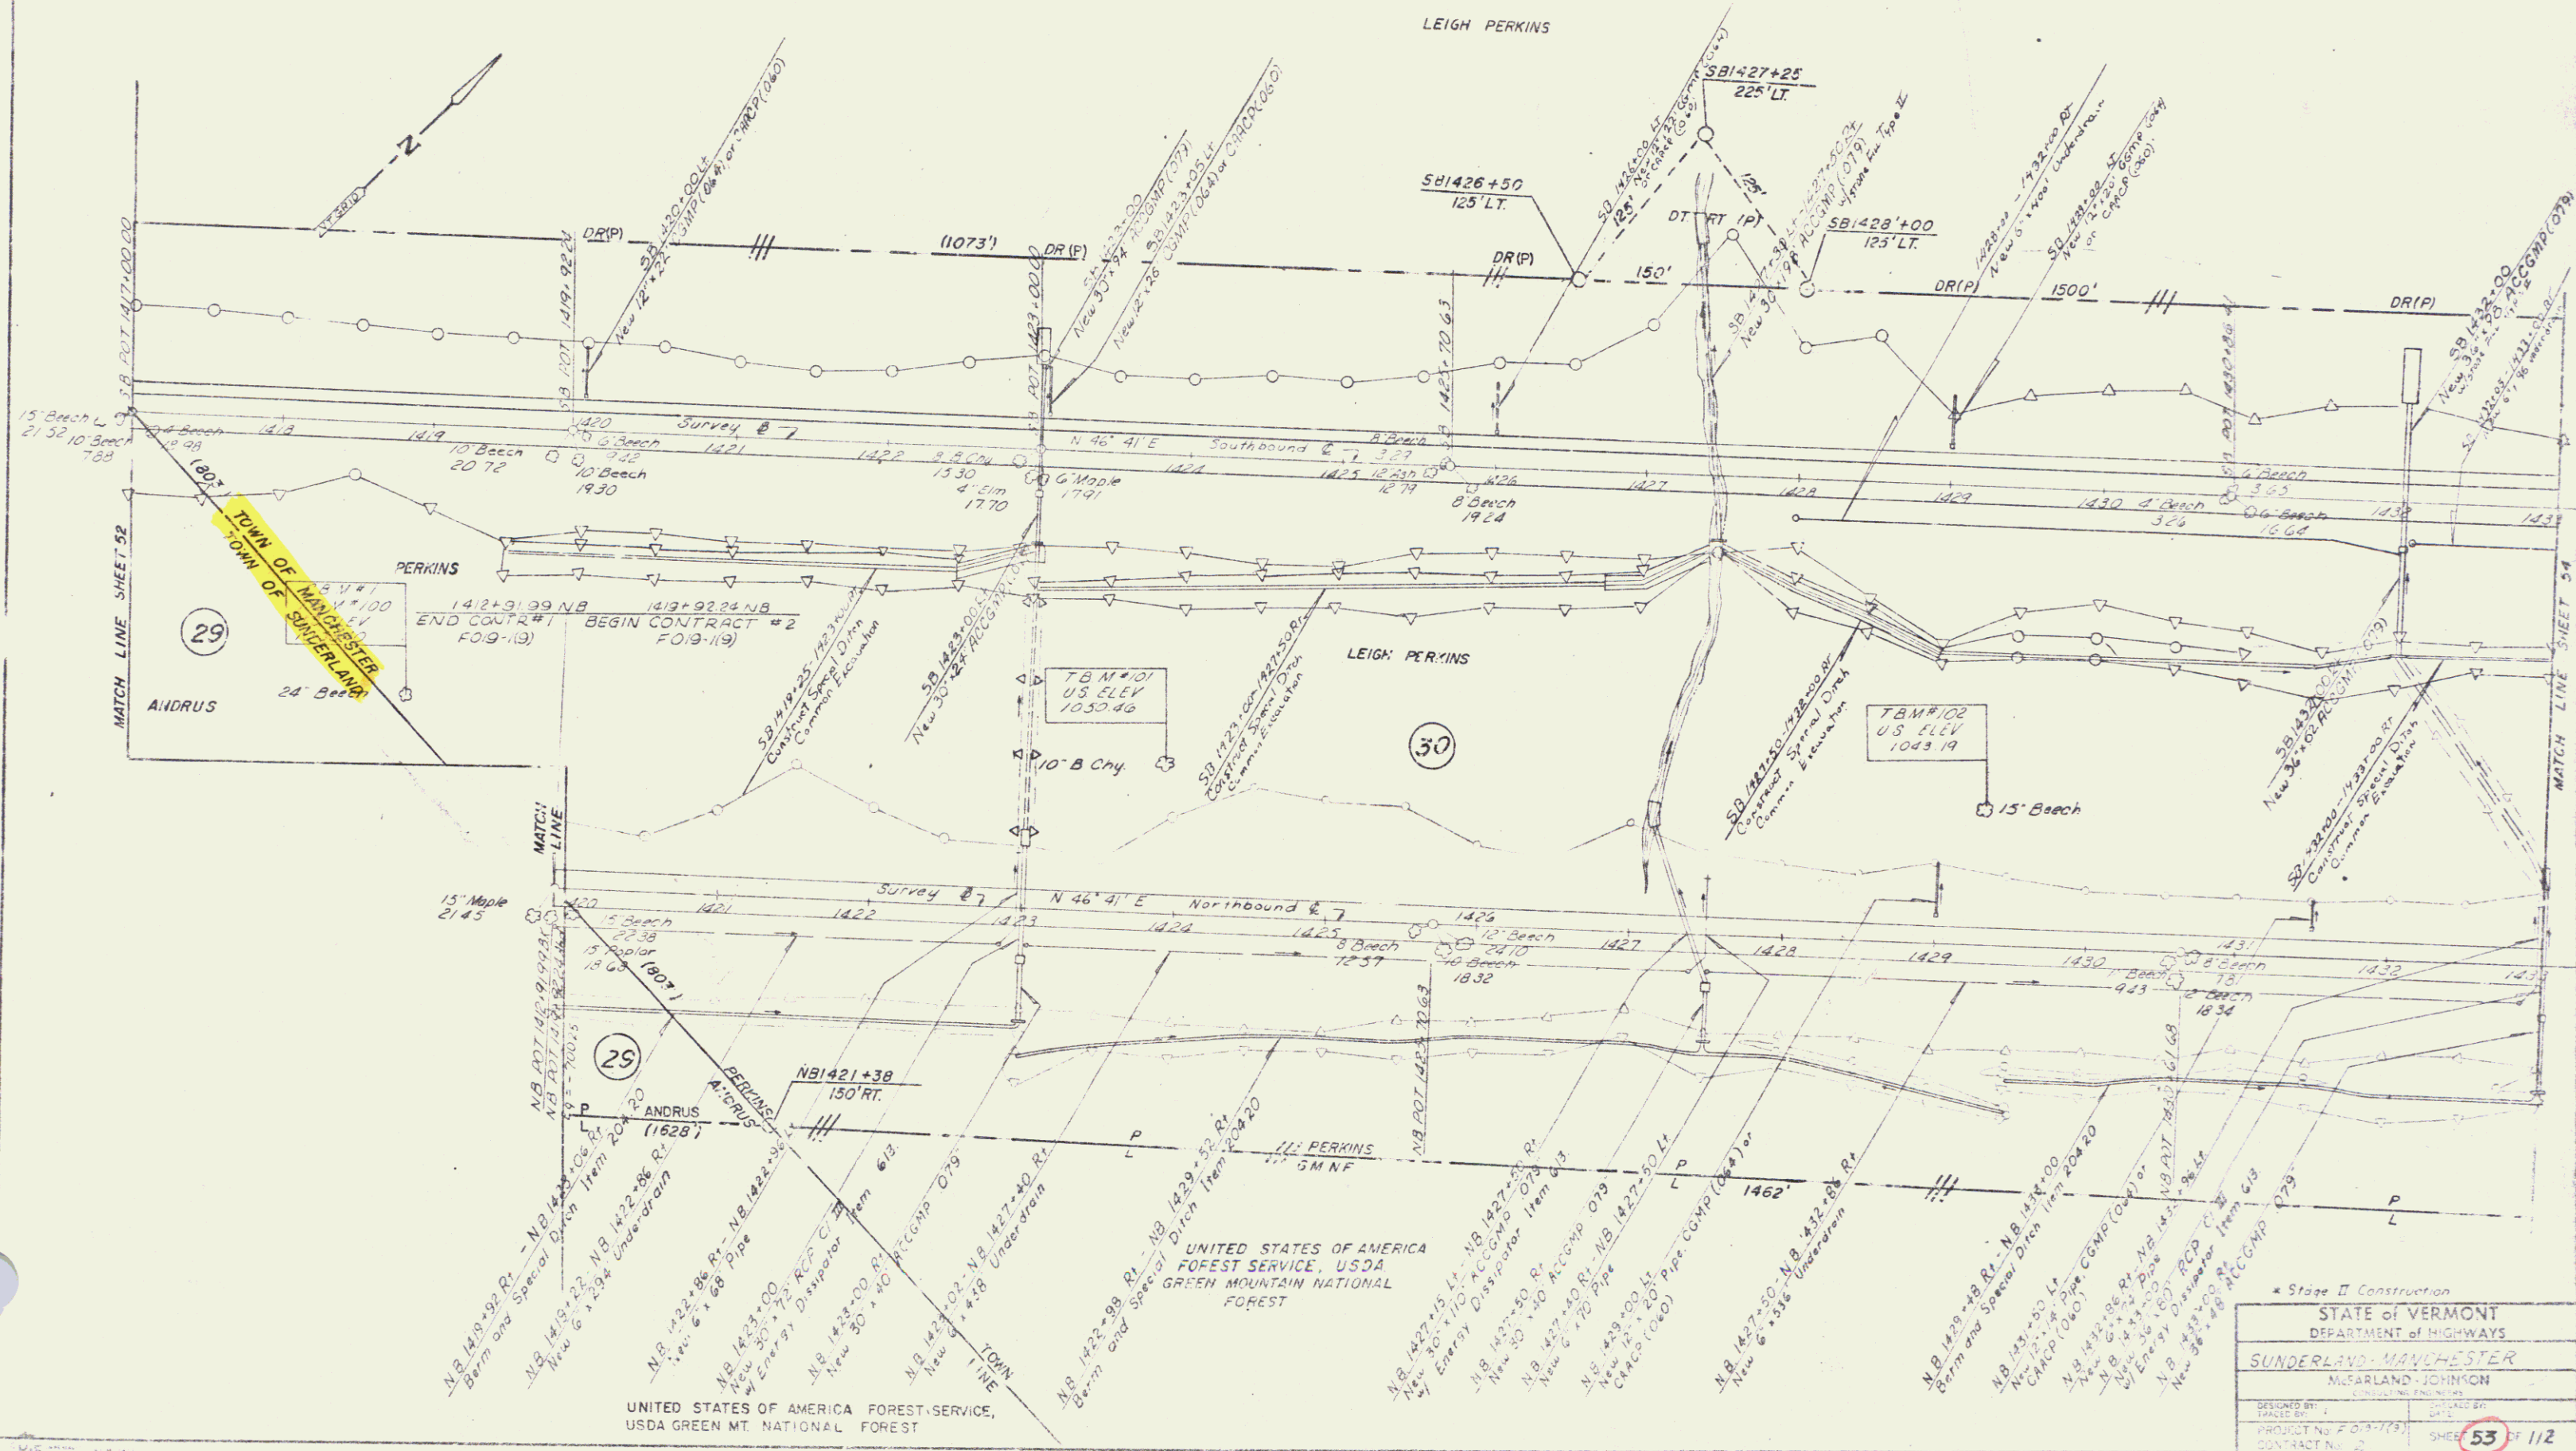


UNITED STATES OF AMERICA
FOREST SERVICE, USDA
GREEN MT. NATIONAL FOREST

STATE OF VERMONT
DEPARTMENT OF HIGHWAYS
SUNDERLAND-MANCHESTER
MISARLAND JOHNSON
DESIGNED BY
PROJECT NO. F-3-779
CONTRACT NO. 2
SHEET 53 OF 112

ALL DRIVES AS INDICATED ON PLANS ARE
SUBJECT TO PERMITS PURSUANT TO TITLE 19
SECTION 43, V.S.A.

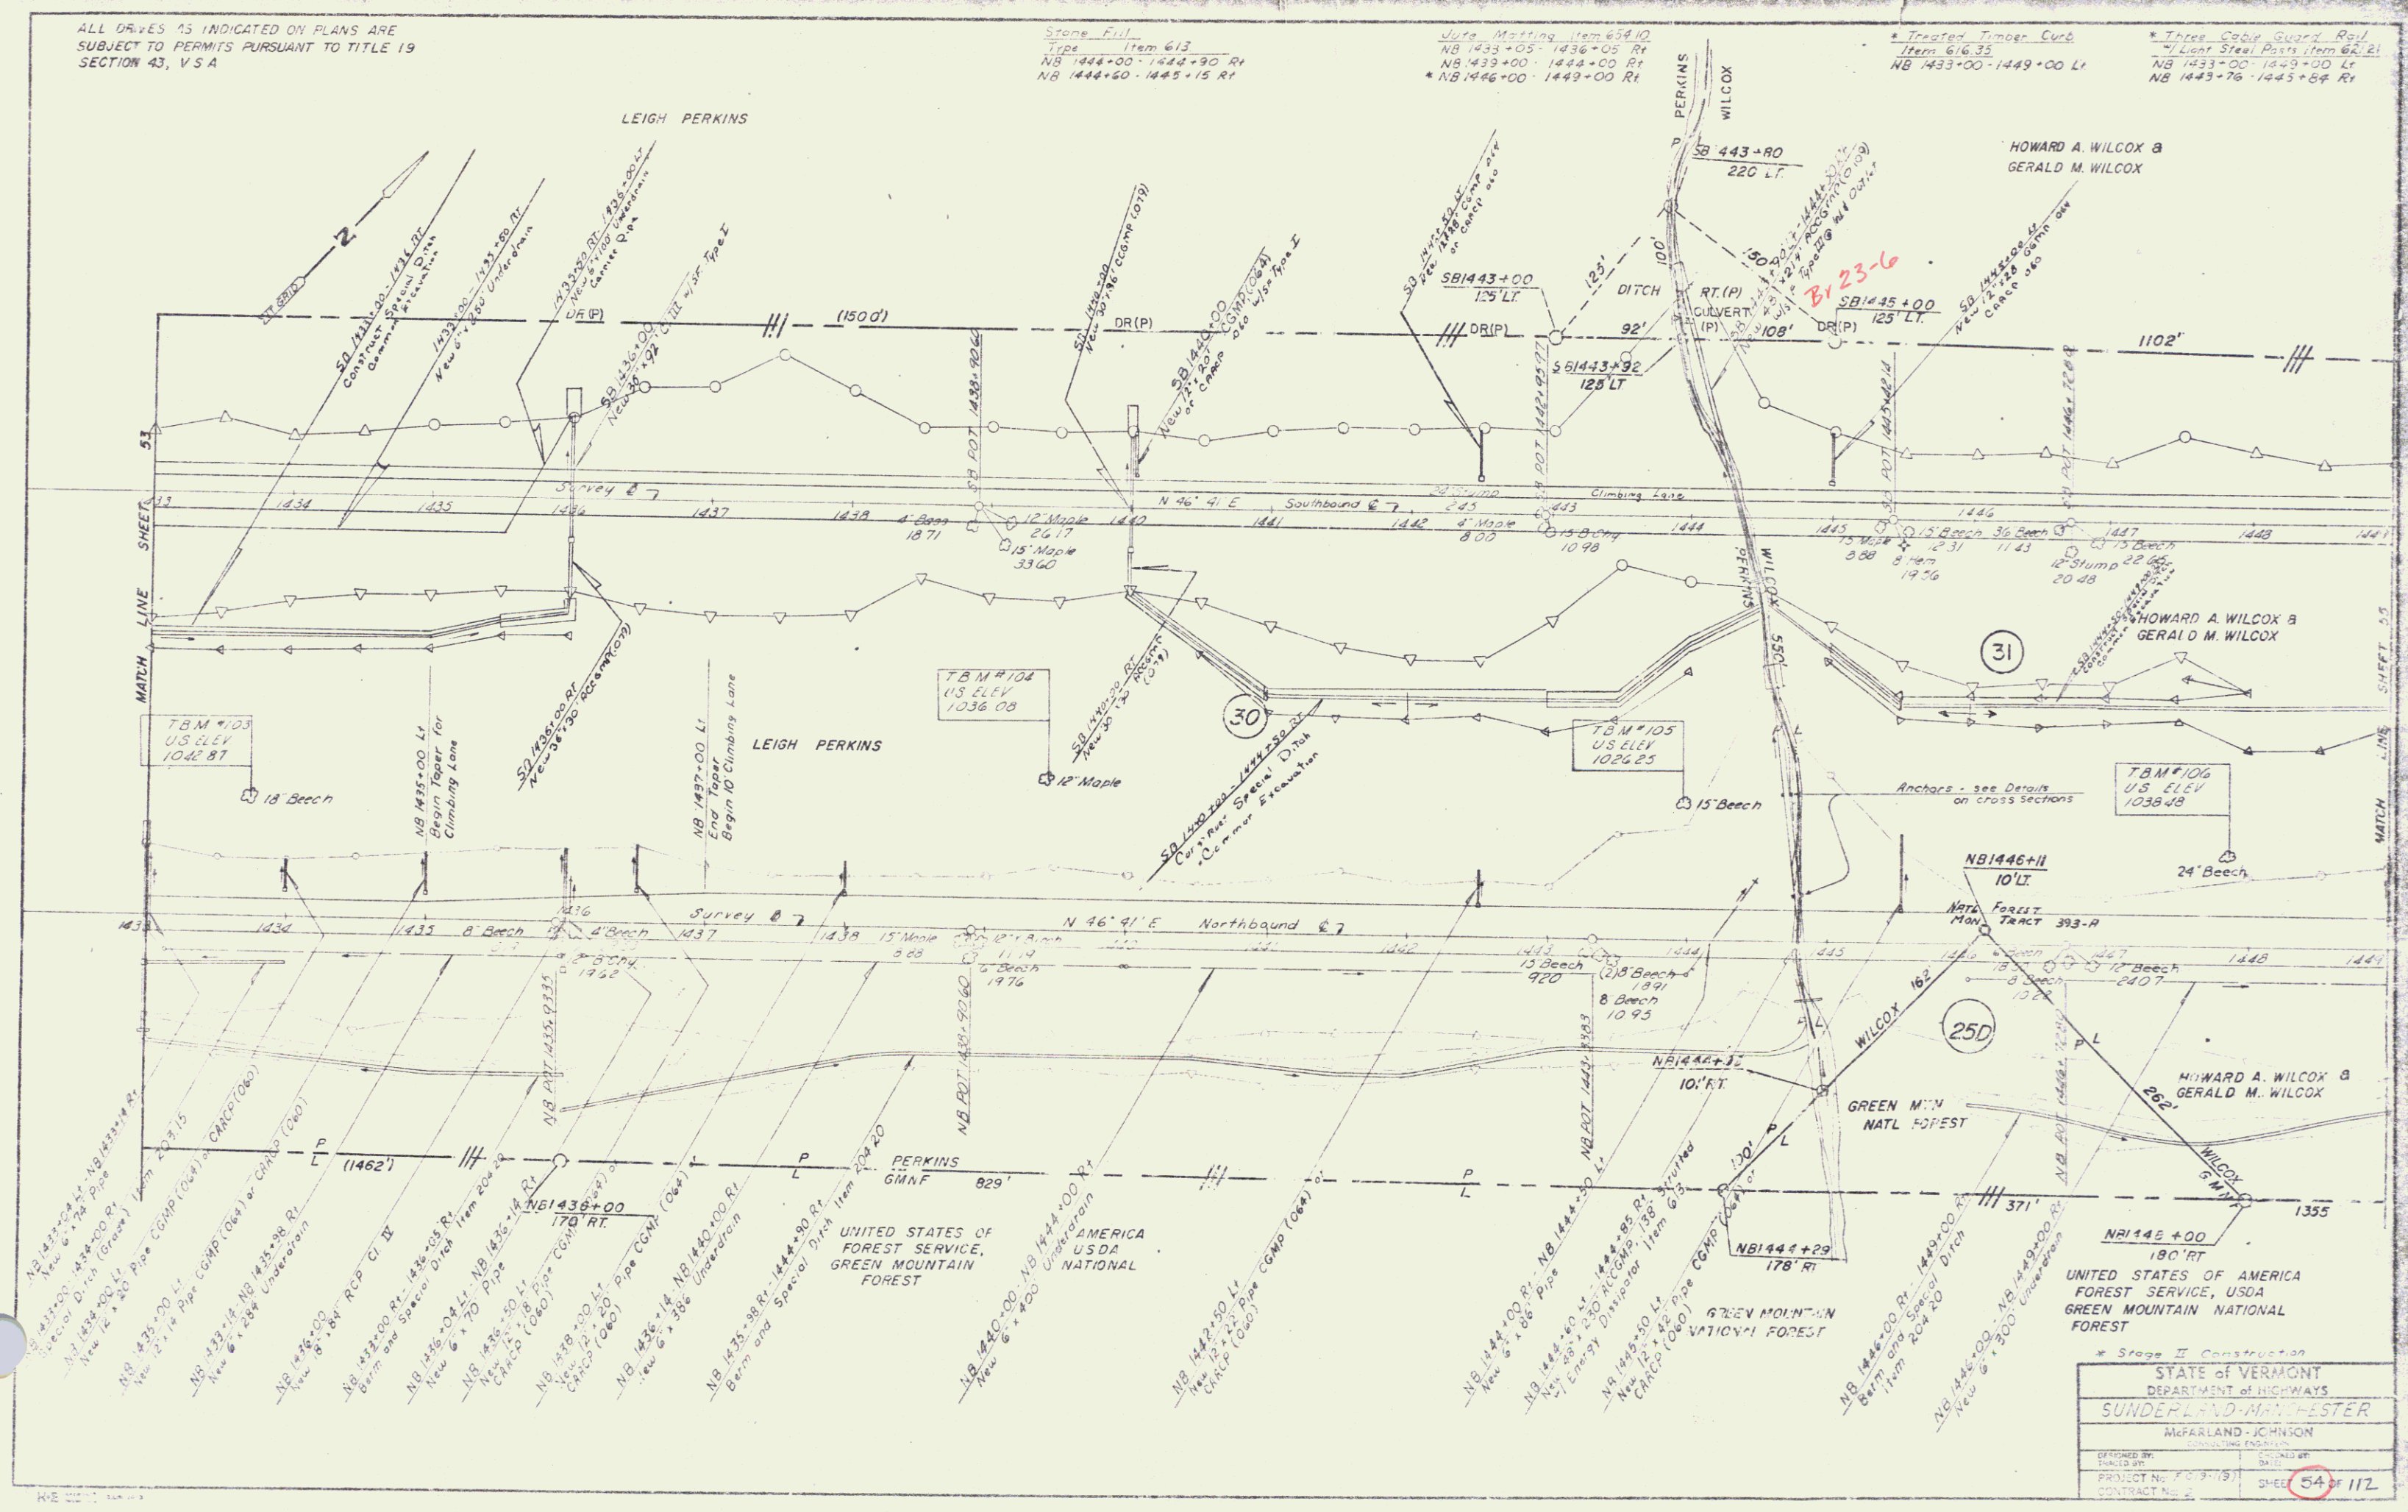

* Stage II Construction	
STATE OF VERMONT	
DEPARTMENT OF HIGHWAYS	
SUNDERLAND-MAYHESTER	
McFARLAND-JOHNSON	
DESIGNED BY	DRAWN BY
CONTRACT NO. 2	SHEET 54 OF 112

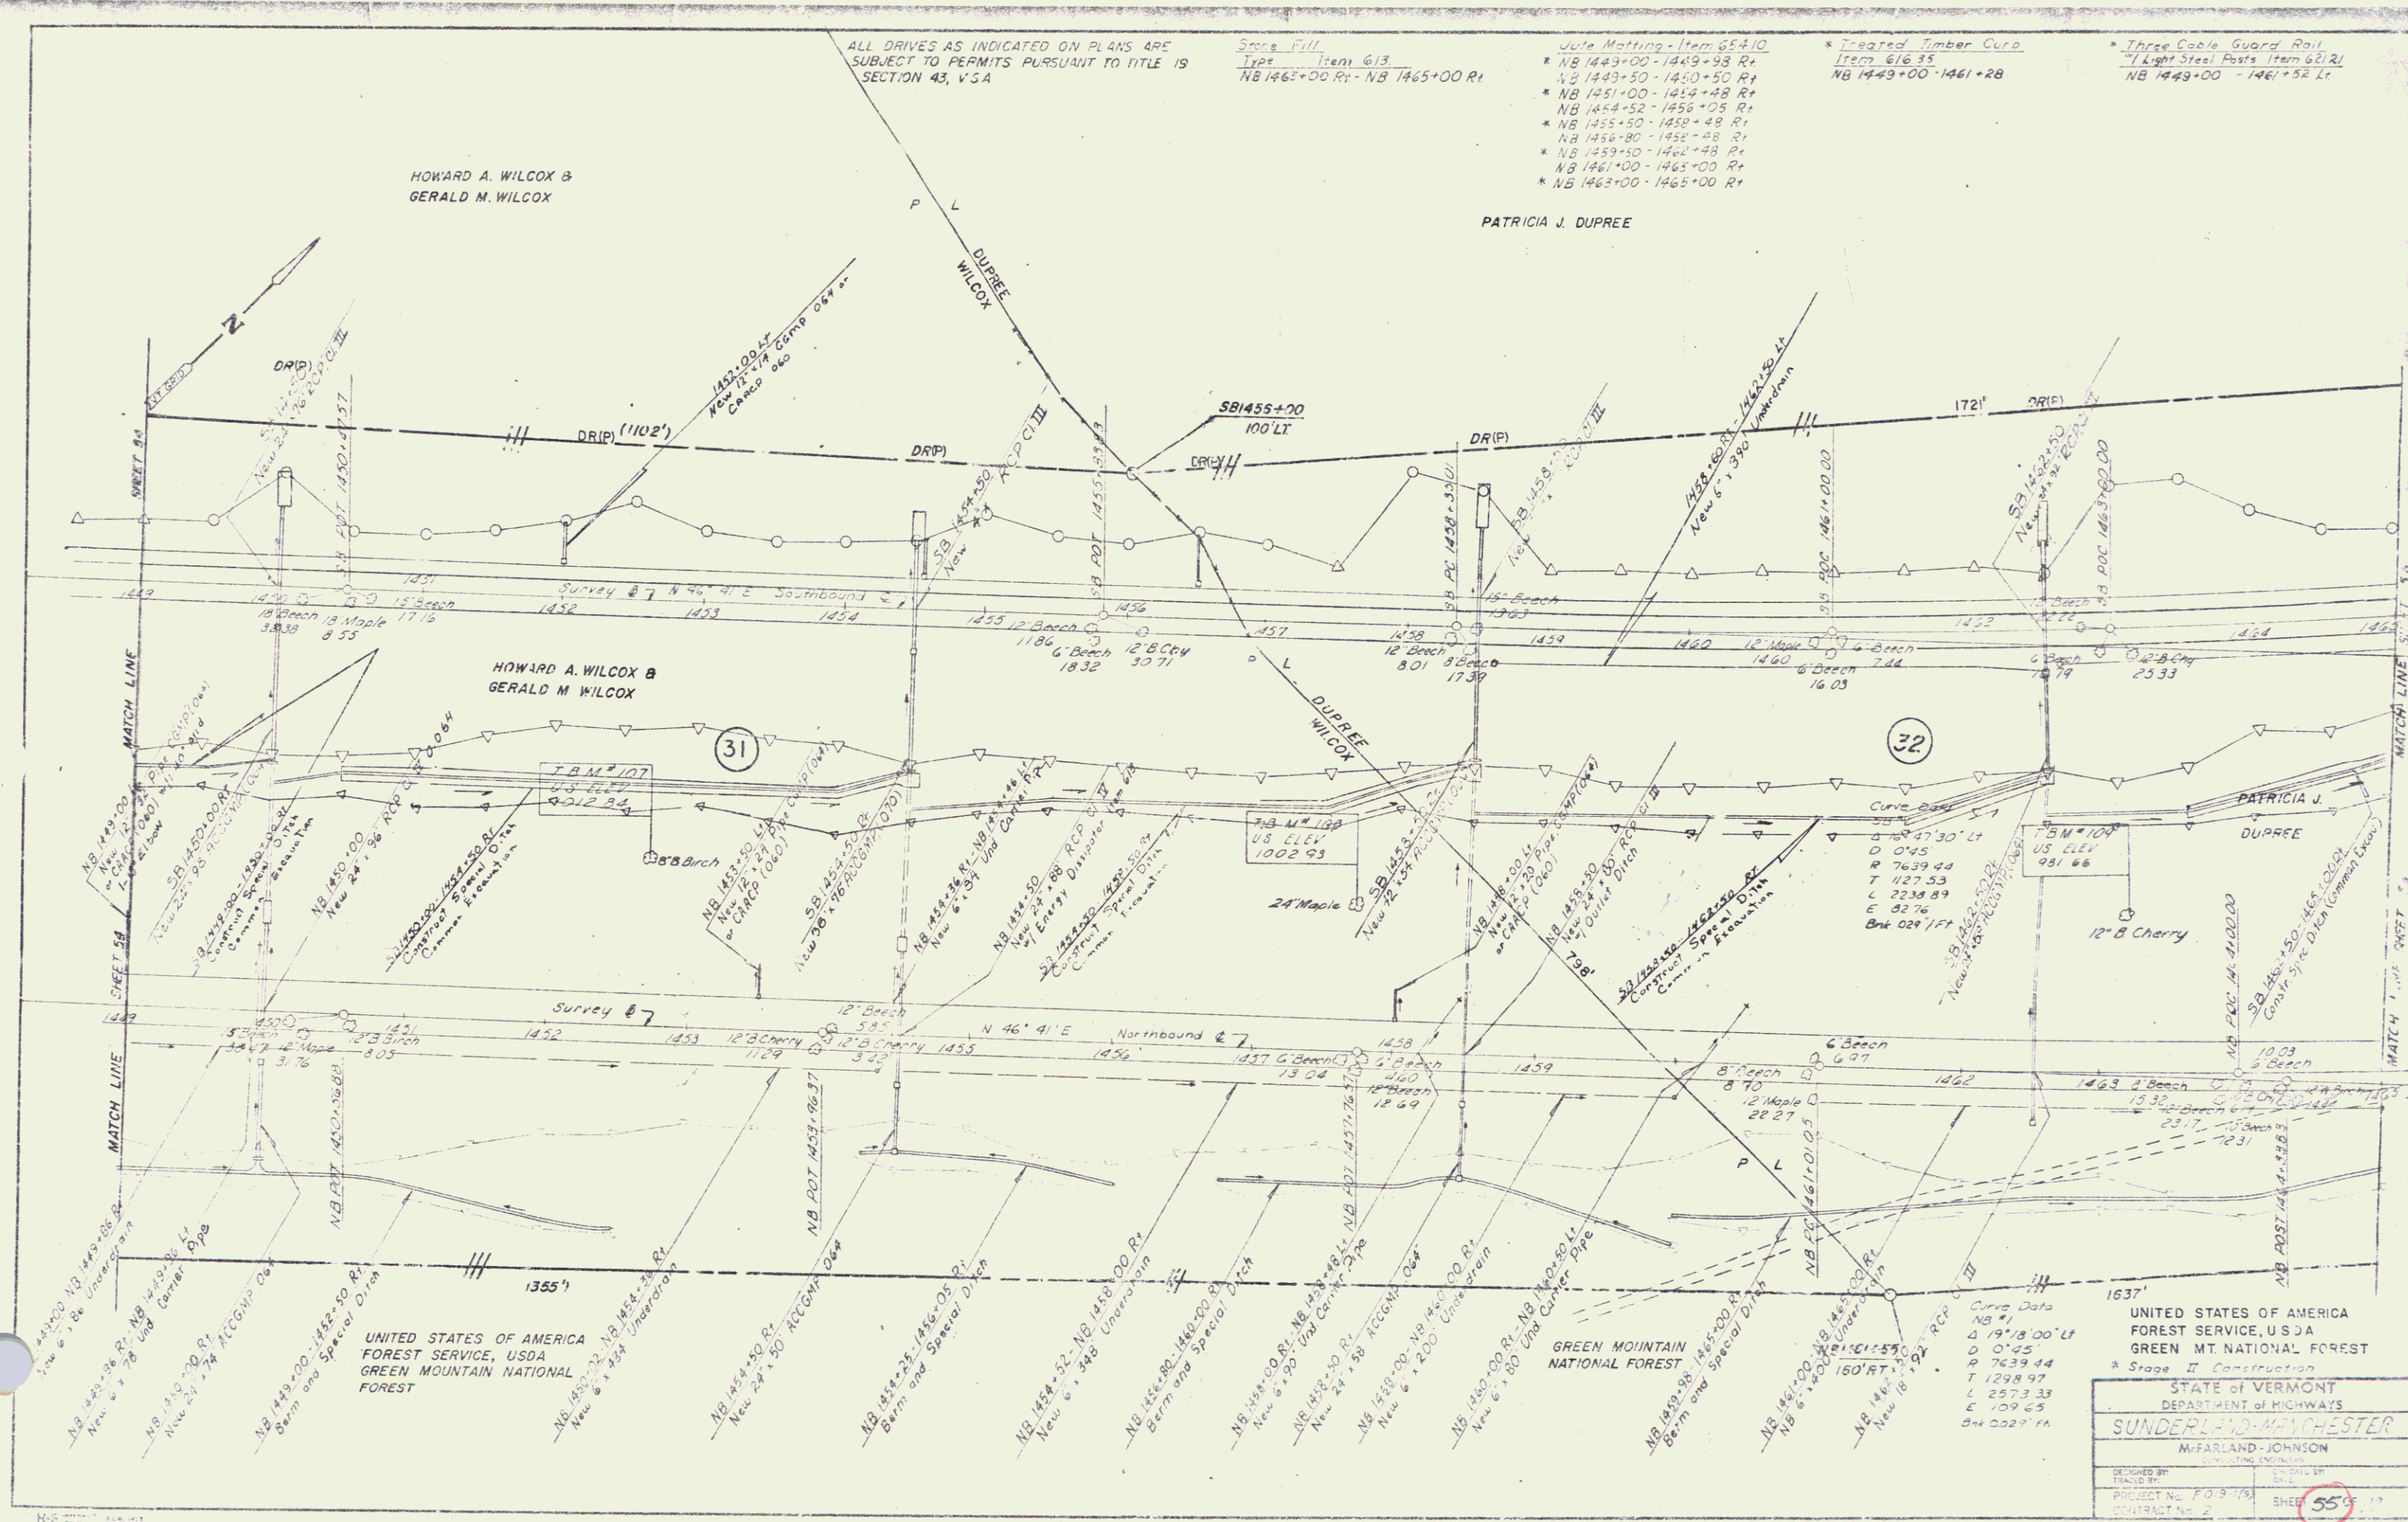

UNITED STATES OF AMERICA
FOREST SERVICE, U.S.D.A.
GREEN MOUNTAIN NATIONAL FOREST

STATE OF VERMONT
DEPARTMENT OF HIGHWAYS

SUNDERLAND-MONCHESTER

McFARLAND-JOHNSON
CONSULTING ENGINEERS

DESIGNED BY: [Signature]
CHECKED BY: [Signature]
CONTRACT NO. 2

SHEET **55** OF 17

ALL DRIVES AS INDICATED ON PLANS ARE
SUBJECT TO PERMITS PURSUANT TO TITLE 19
SECTION 43, V.S.A.

Stone Fill
Type Item 613
NB 1481+00 - 1491+00 Rt
NB 1485+00 Rt
NB 1492+50 - 1494+95 Rt

Riprap Light Type Item 61316
NB 1494+70 - 1494+95 Rt

Treated Timber Curb
Item 61635
NB 1492+74 - 1495+78 Lt

Three Cable Guard Rail
Light Steel Posts Item 62121
NB 1492+50 - 1497+00 Lt

RICHARD E. & CLARICE BUSHEE



* Stage II Construction

STATE OF VERMONT
DEPARTMENT OF HIGHWAYS
SUNDERLAND-MANCHESTER
McFarland-Johnson

DESIGNED BY: [Signature]
CHECKED BY: [Signature]
PROJECT NO. 7019(3)
CONTRACT NO. 2


SHEET 57 OF 112

ALL DRIVES 'S' INDICATED ON PLANS ARE
SUBJECT TO PERMITS PURSUANT TO TITLE 19
SECTION 43, V.S.A.

* Jute Matting Item 654.10
NB 1519+50-1521+00 Rt
NB 1527+00-1528+98 Rt

* Treated Timber Curb
Item 616.35
NB 1519+00-1523+76 Lt

* Three Cable Guards Rail
7 Light Steel Posts Item 621.21
NB 1516+00-1524+00 Lt

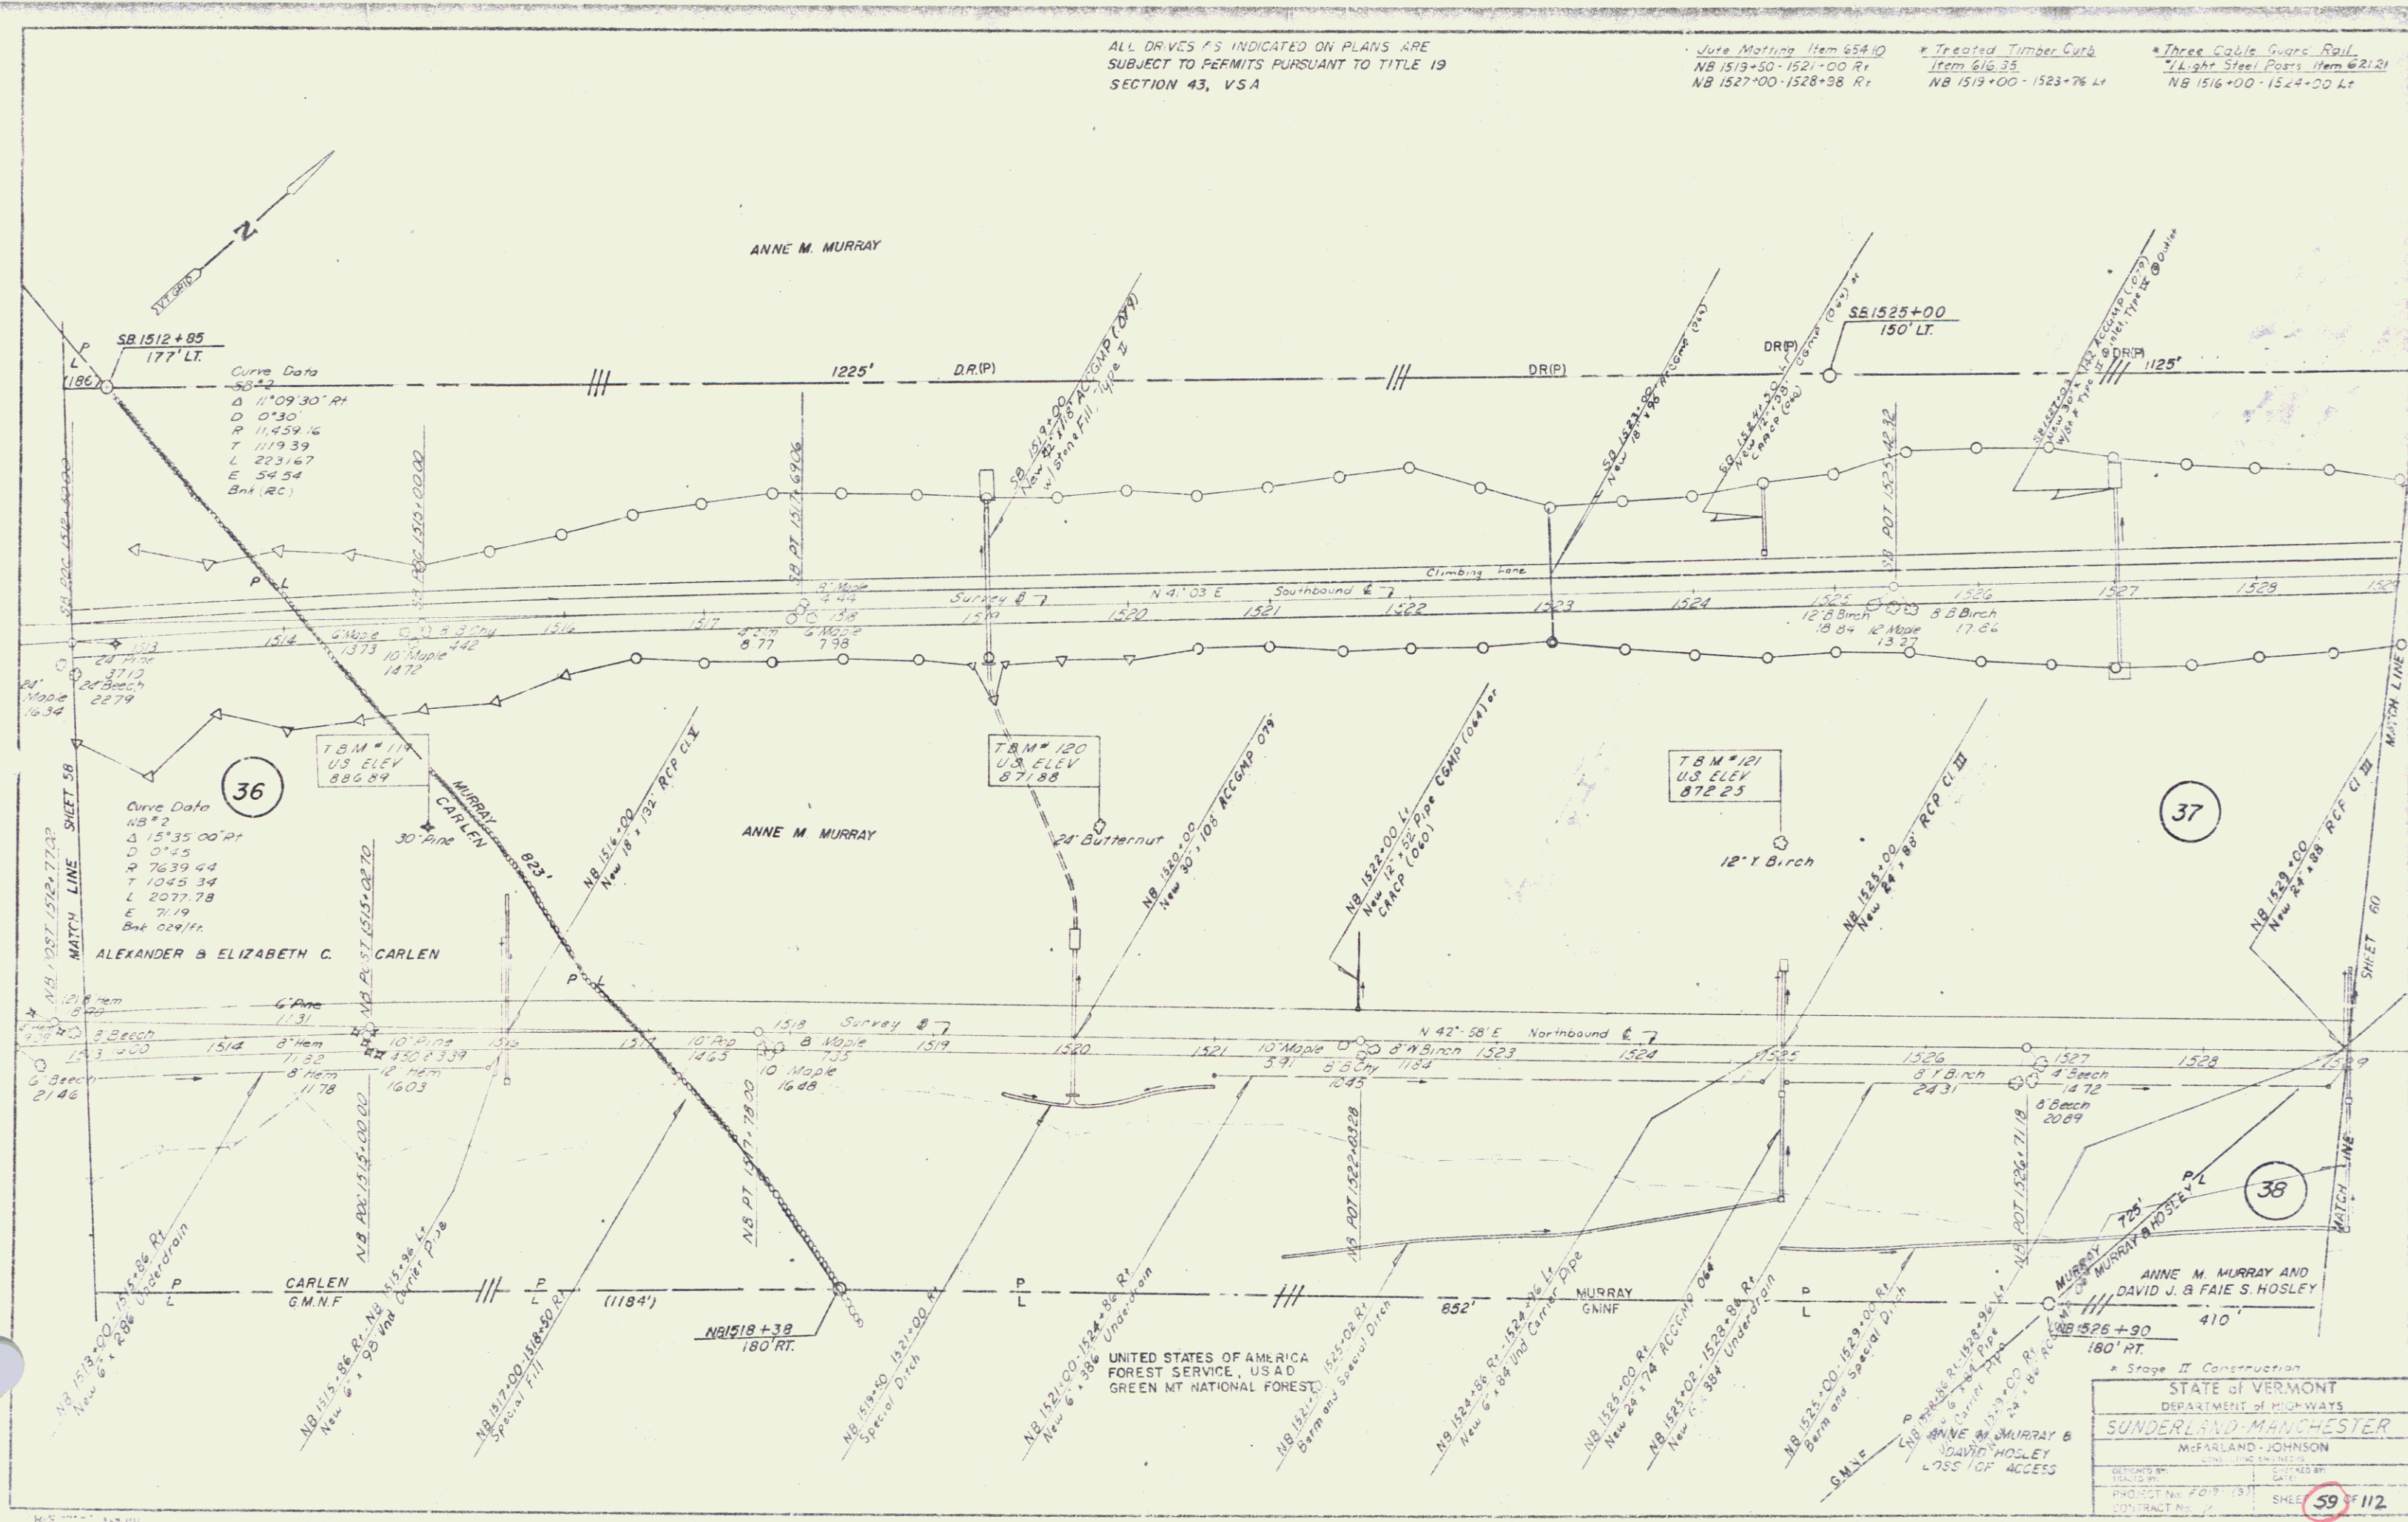

* Stage II Construction	
STATE OF VERMONT	
DEPARTMENT OF HIGHWAYS	
SUNDERLAND-MANCHESTER	
McFARLAND-JOHNSON	
DESIGNED BY	DATE
CHECKED BY	DATE
PROJECT NO. 70-1-13	SHEET 59 OF 112
CONTRACT NO. 7	


ALL DRIVES AS INDICATED ON PLANS ARE
SUBJECT TO PERMITS PURSUANT TO TITLE 19
SECTION 43, V.S.A.

Stone Fill
15' to 18' 613
NB 1553+00 R/L

Juste Marling from 65410
NB 1552+00-1553+80 R/L
*NB 1554+50-1557+98 R/L

*Treated Timber Curb
Item 618 33
NB 1545+00-1549+46 L/L
NB 1551+74-1553+90 L/L
NB 1557+74-1561+00 L/L

*Three Cable Guard Rail
*Light Steel Posts from 621 R/L
NB 1545+00-1549+46 L/L
NB 1551+50-1553+90 L/L
NB 1557+50-1561+00 L/L

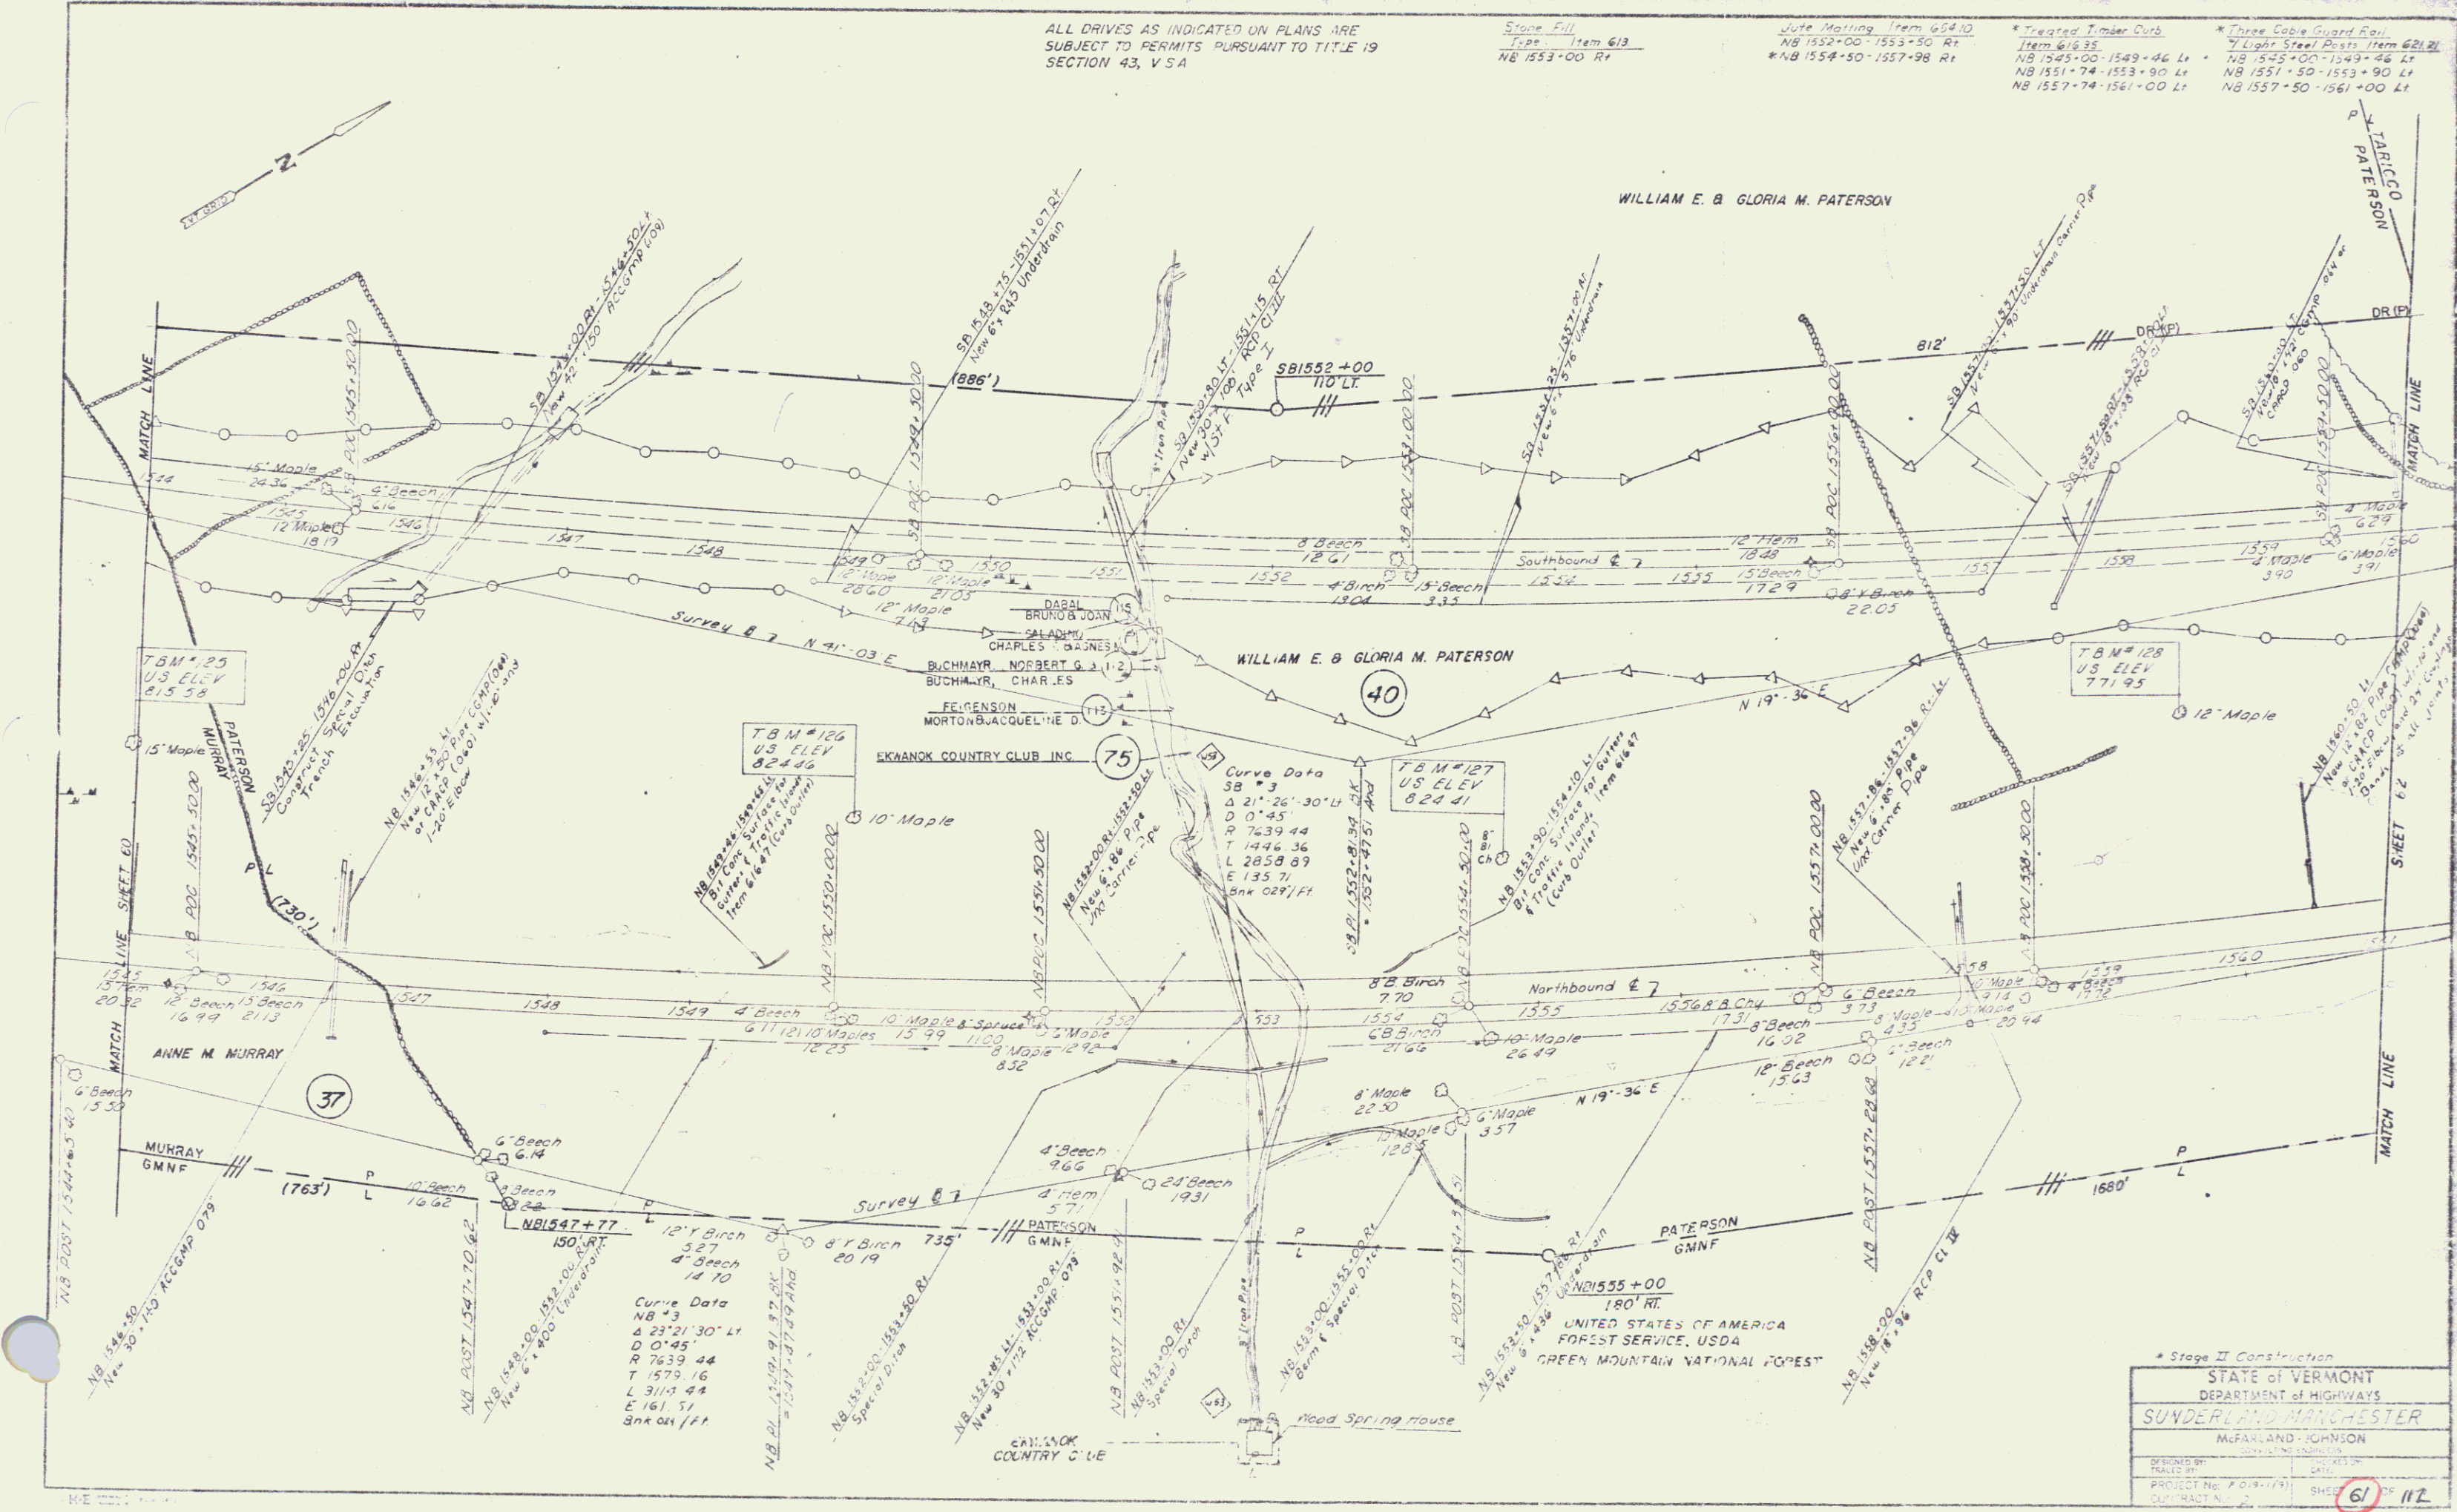


ALL DRIVES AS INDICATED ON PLANS ARE
SUBJECT TO PERMITS PURSUANT TO TITLE
19 SECTION 43, V.S.A.

Use Starting from 654.10
* NB 1565+00-1567+30 R1
* NB 1569+00-1571+98 R1
* NB 1573+00-1575+98 R1

* Treated Timber Curb
Item 616.35
NB 1561+00-1566+22 L1

* Three Color Guard Rail
* Light Steel Posts Item 621.2
NB 1561+00-1566+46 L1

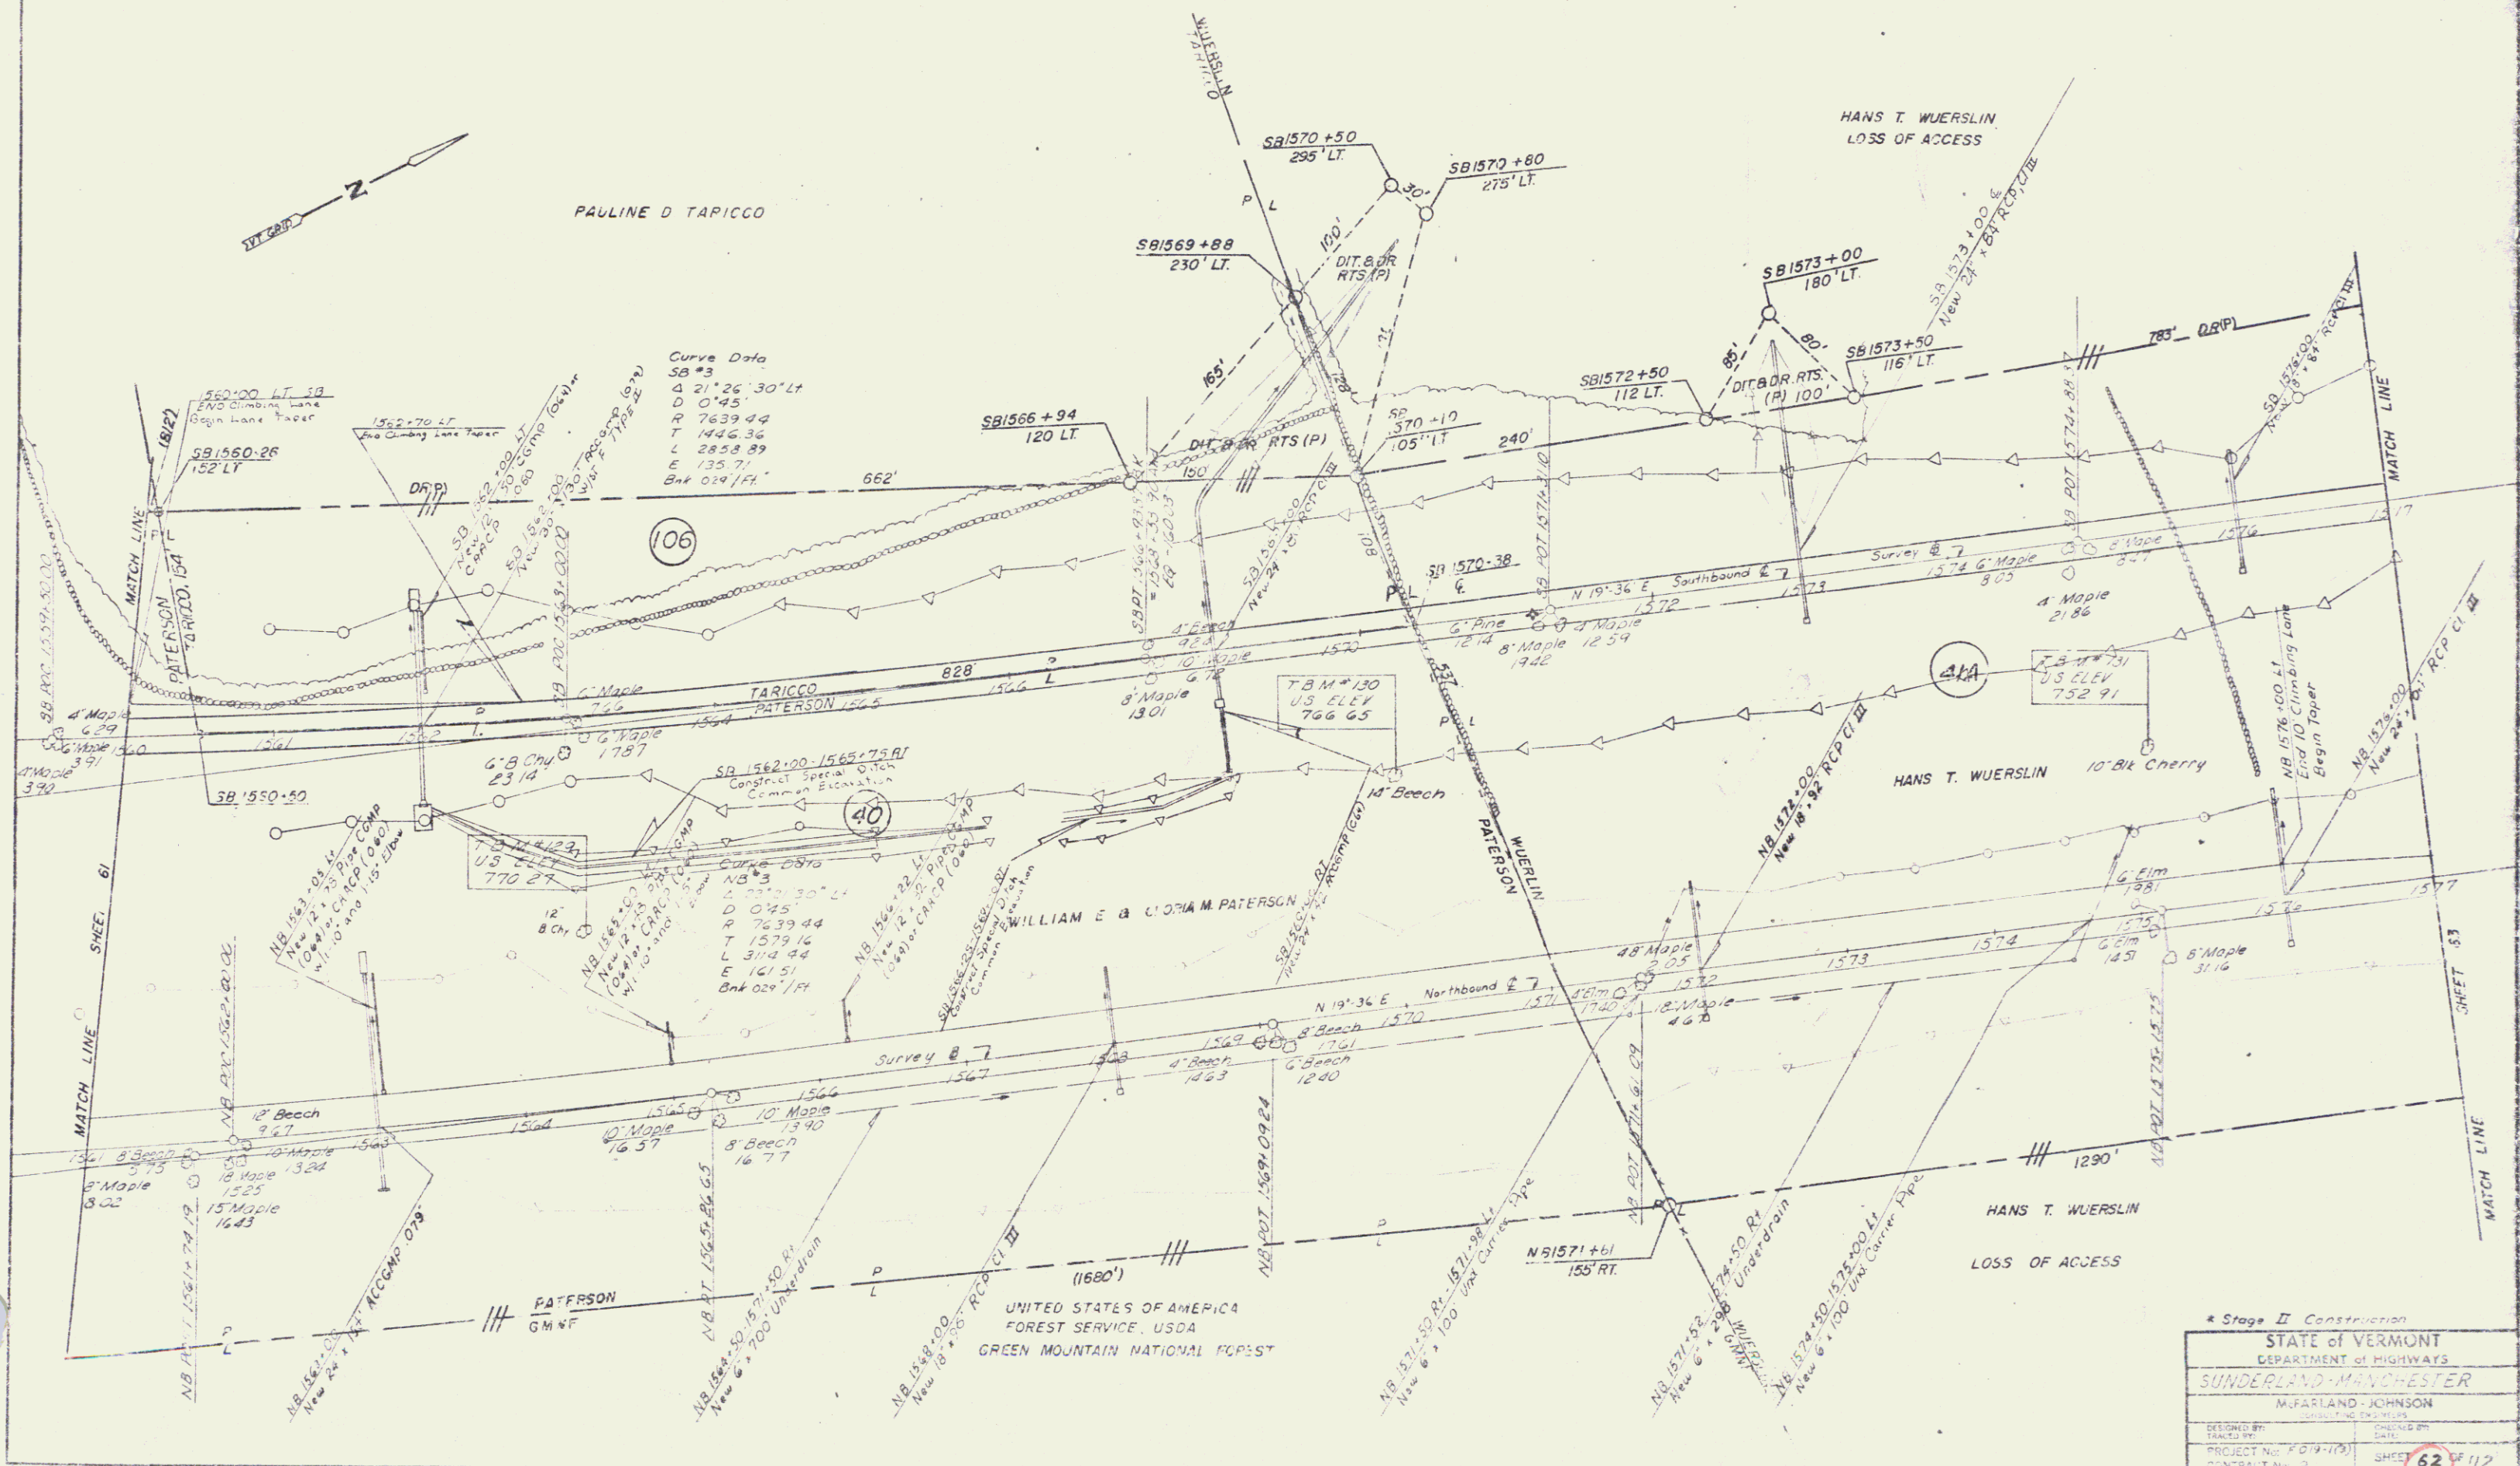


ALL DRIVES AS INDICATED ON PLANS ARE SUBJECT TO PERMITS PURSUANT TO TITLE 19 SECTION 43, VSA

NOTE: DISPOSAL NO. 10 DELETED


* Treated Timber Cuts
Item 61633
NB 1608+24-1608+72 L.


* Three Cable Guard Rail
* Light Steel Posts Item 62121
NB 1604+00-1608+96 L.

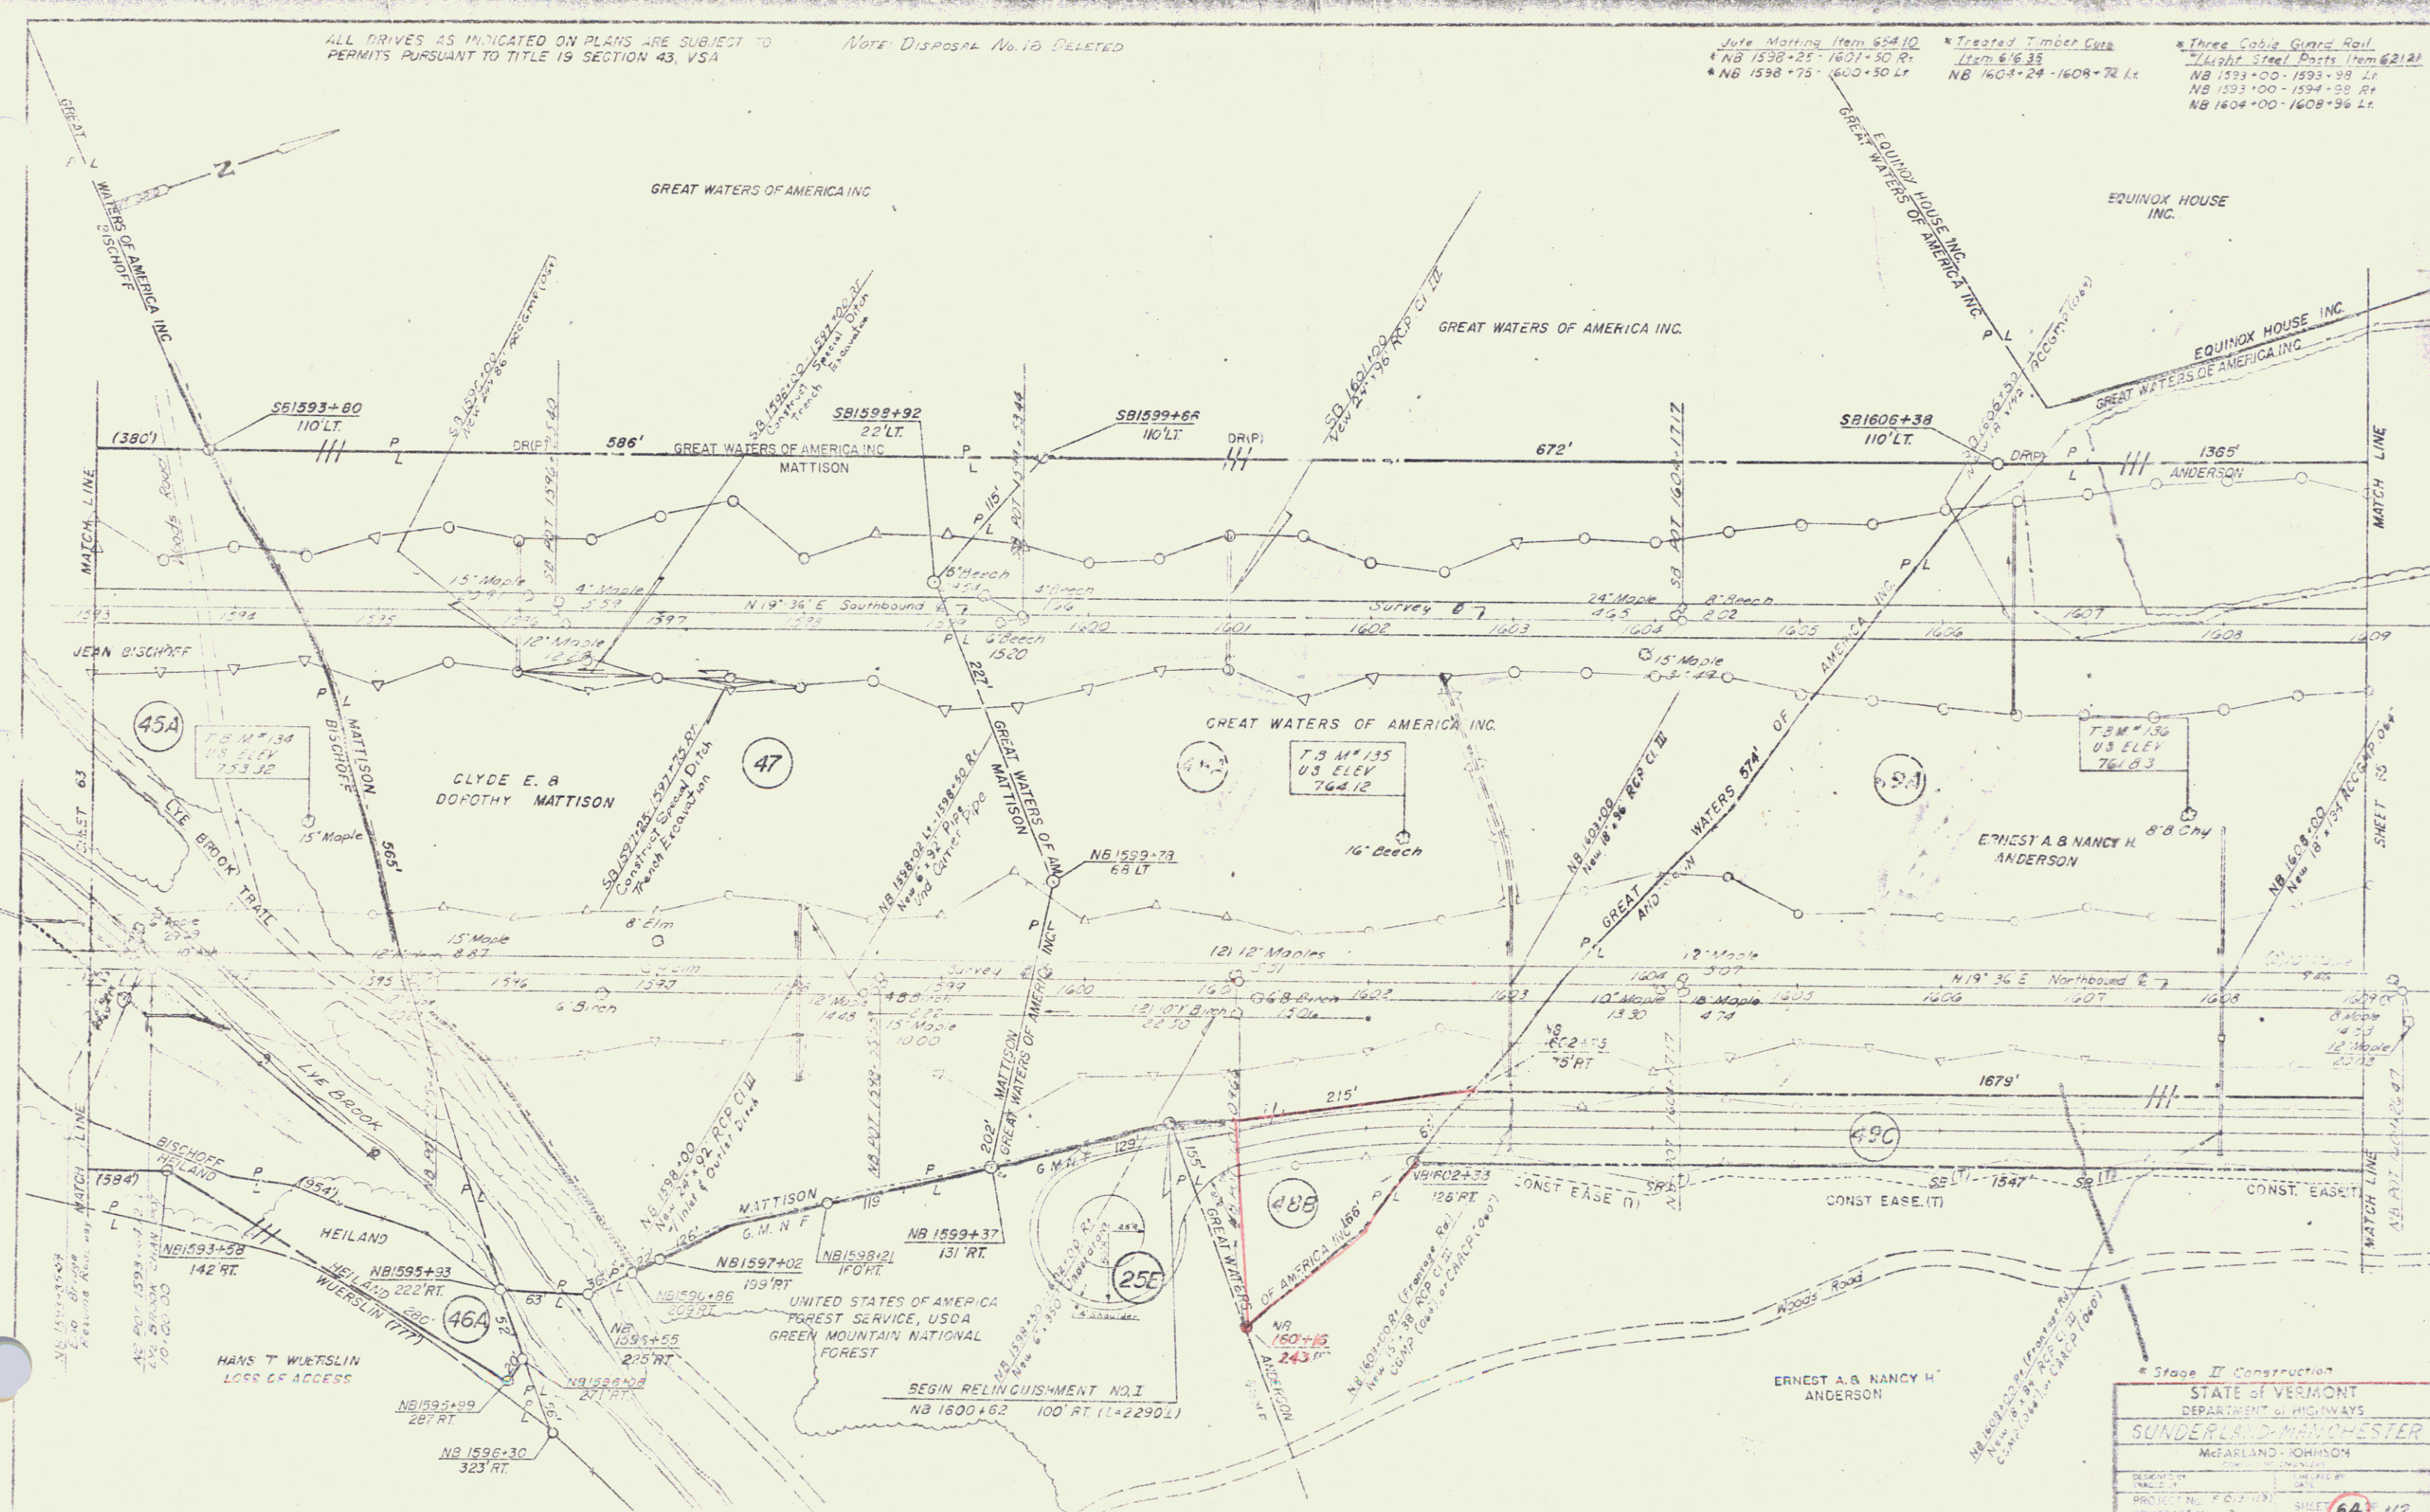

Demolition & disposal of existing T-27
T-27 9+50 RT
T-27 10+00 RT
T-27 10+50 RT
T-27 10+75 RT

ALL DRIVES AS INDICATED ON PLANS
ARE SUBJECT TO PERMITS PURSUANT
TO TITLE 19, SECTION 43, VSA


REJECT DRIVES
T-27 4+00 LT
T-27 5+50 LT (APPR TO T-27)
T-27 6+00 RT (APPR TO T-30)

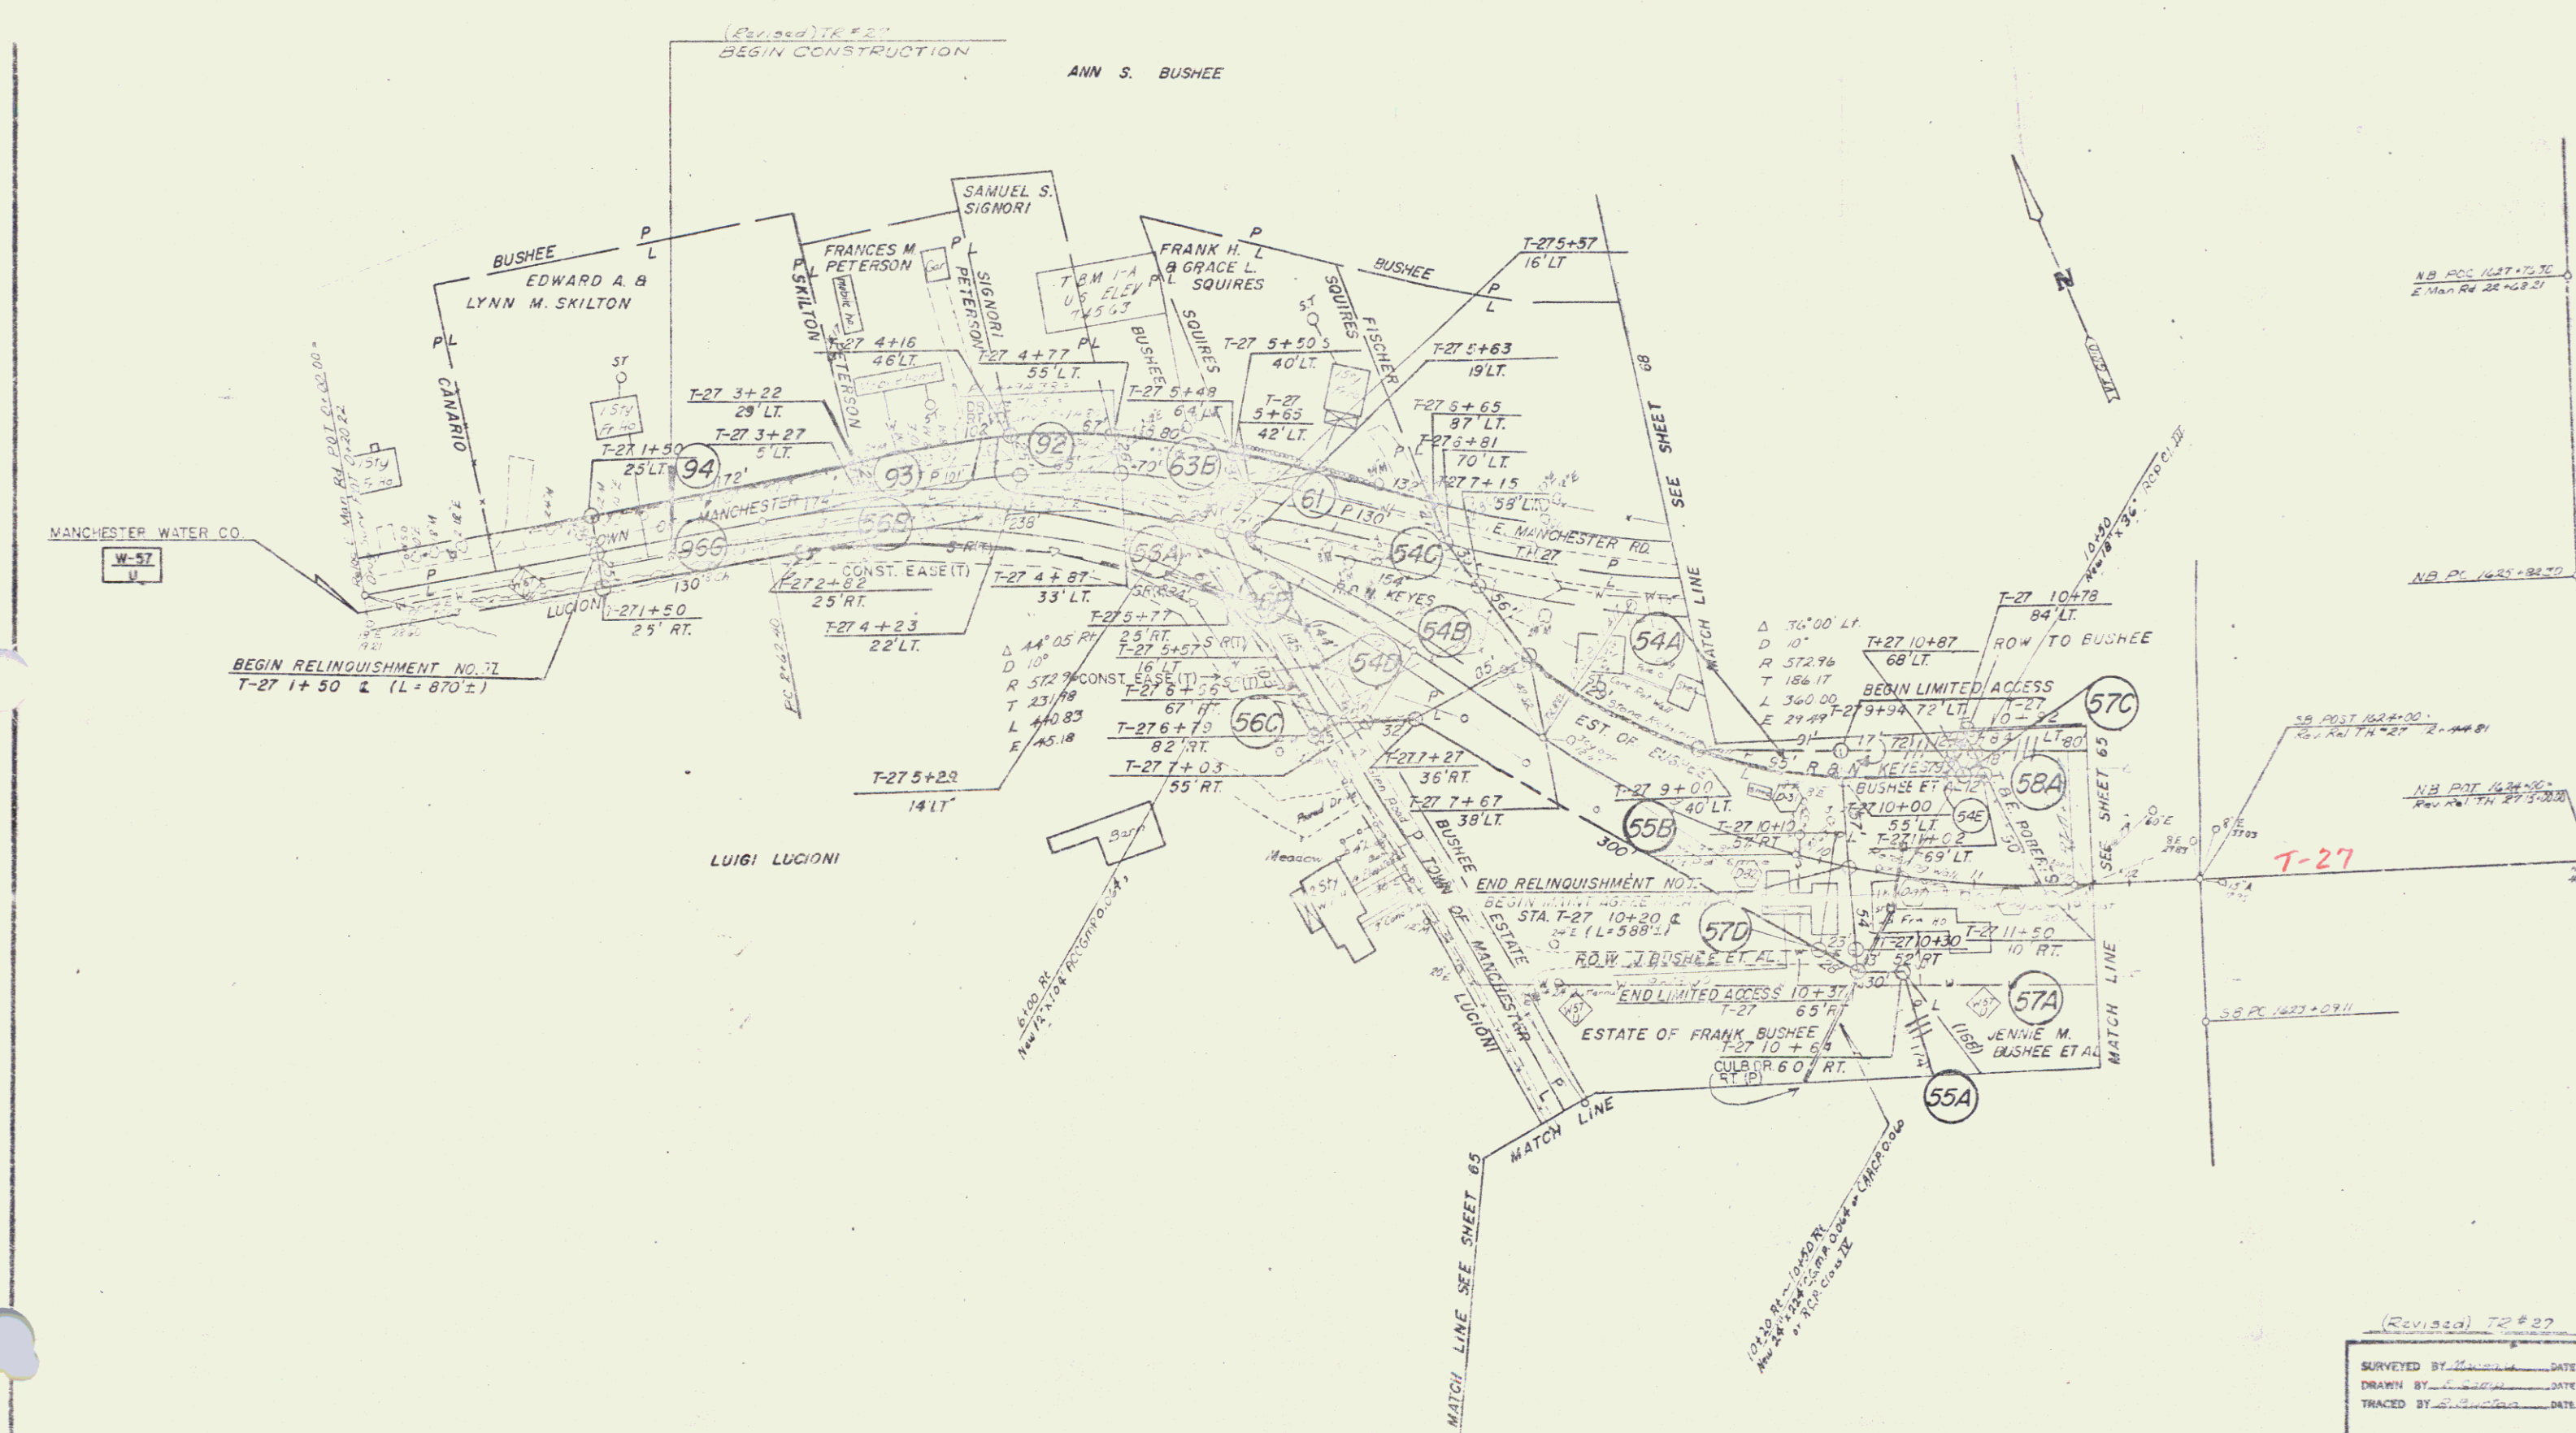

(Revised) T-27

SURVEYED BY	DATE
DRAWN BY	DATE
TRACED BY	DATE

PROJ. F. NO. 019-119
SHEET 66 OF 112

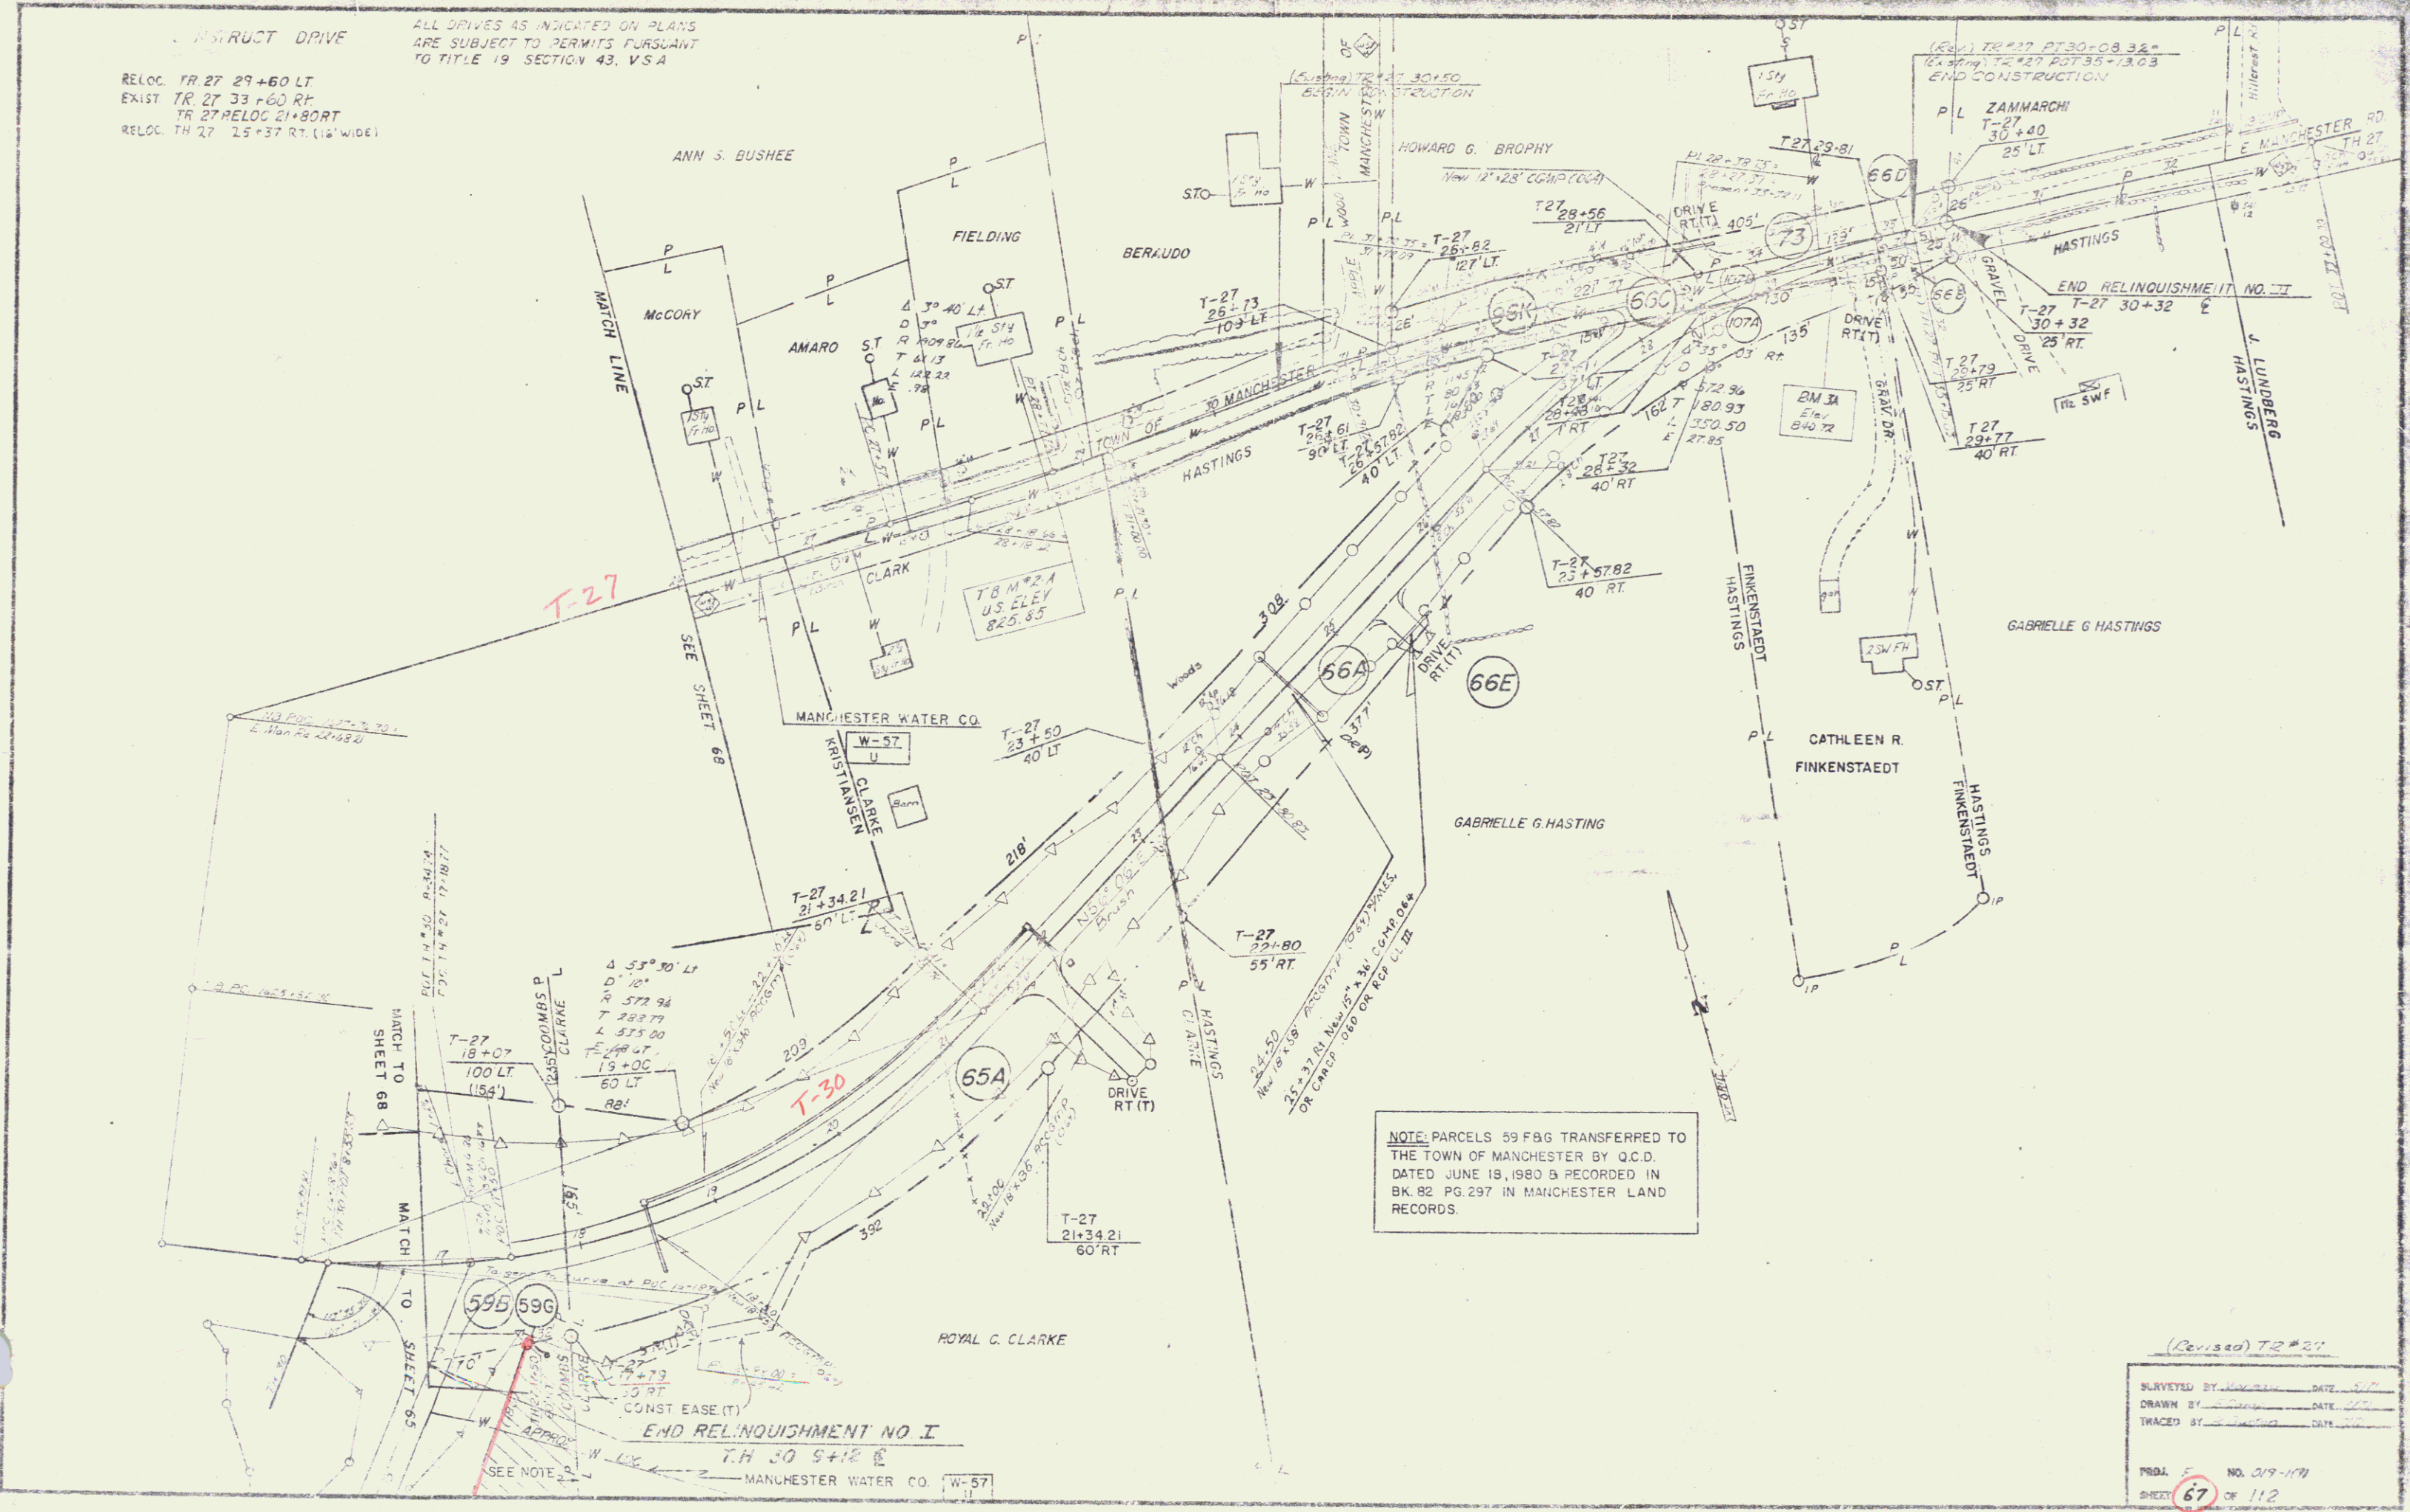

INSTRUCT DRIVE
RELOC. TR 27 29+60 LT
EXIST. TR 27 33+60 RT
TR 27 RELOC 21+80 RT
RELOC. TH 27 25+37 RT (12' WIDE)

ALL DRIVES AS INDICATED ON PLANS
ARE SUBJECT TO PERMITS PURSUANT
TO TITLE 19 SECTION 43, V.S.A.

NOTE: PARCELS 59 F&G TRANSFERRED TO
THE TOWN OF MANCHESTER BY Q.C.D.
DATED JUNE 18, 1980 & RECORDED IN
BK. 82 PG. 297 IN MANCHESTER LAND
RECORDS.

(Revised) T-27

SURVEYED BY	DATE
DRAWN BY	DATE
TRACED BY	DATE

PROJ. 5 NO. 019-1171
SHEET 67 OF 112

ALL DRIVES AS INDICATED ON PLANS ARE SUBJECT TO PERMITS PURSUANT TO TITLE 19 SECTION 43, V.S.A.

CONTRACT PLANS FOR DEAD END

SB 1628+00.1
NB 1628+05 RT

Removal & Disposal of Blk. Item 604.10


SB 1625+33 LT
NB 1625+00 LT
NB 1625+10 RT
NB 1625+45 LT
SB 1625+15 RT
NB 1625+55 LT
NB 1625+55 LT
SB 1625+30 RT
NB 1625+80 LT
Reloc. 1627+45 E
(See Sp. 101)
NB 1628+00 RT
NB 1628+30 E
NB 1628+100 RT
NB 1628+00 RT
NB 1628+30 LT
SB 1625+15 LT


Curve Data for Station
and Traffic Islands Item 616.22
TH 27 22-30-24+50 RT
TH 27 23-30-24+50 LT

Waste Marring Item 634.10
TH 27 25-52-26+50 RT
TH 27 25-52-26+50 LT


Treated Timber Curb
Item 616.33
Crossover
1-60-4-00


Three Sable Guard Rail
Night Steel Posts Item 621.11
NB 1636+00
Crossover 4-00 LT

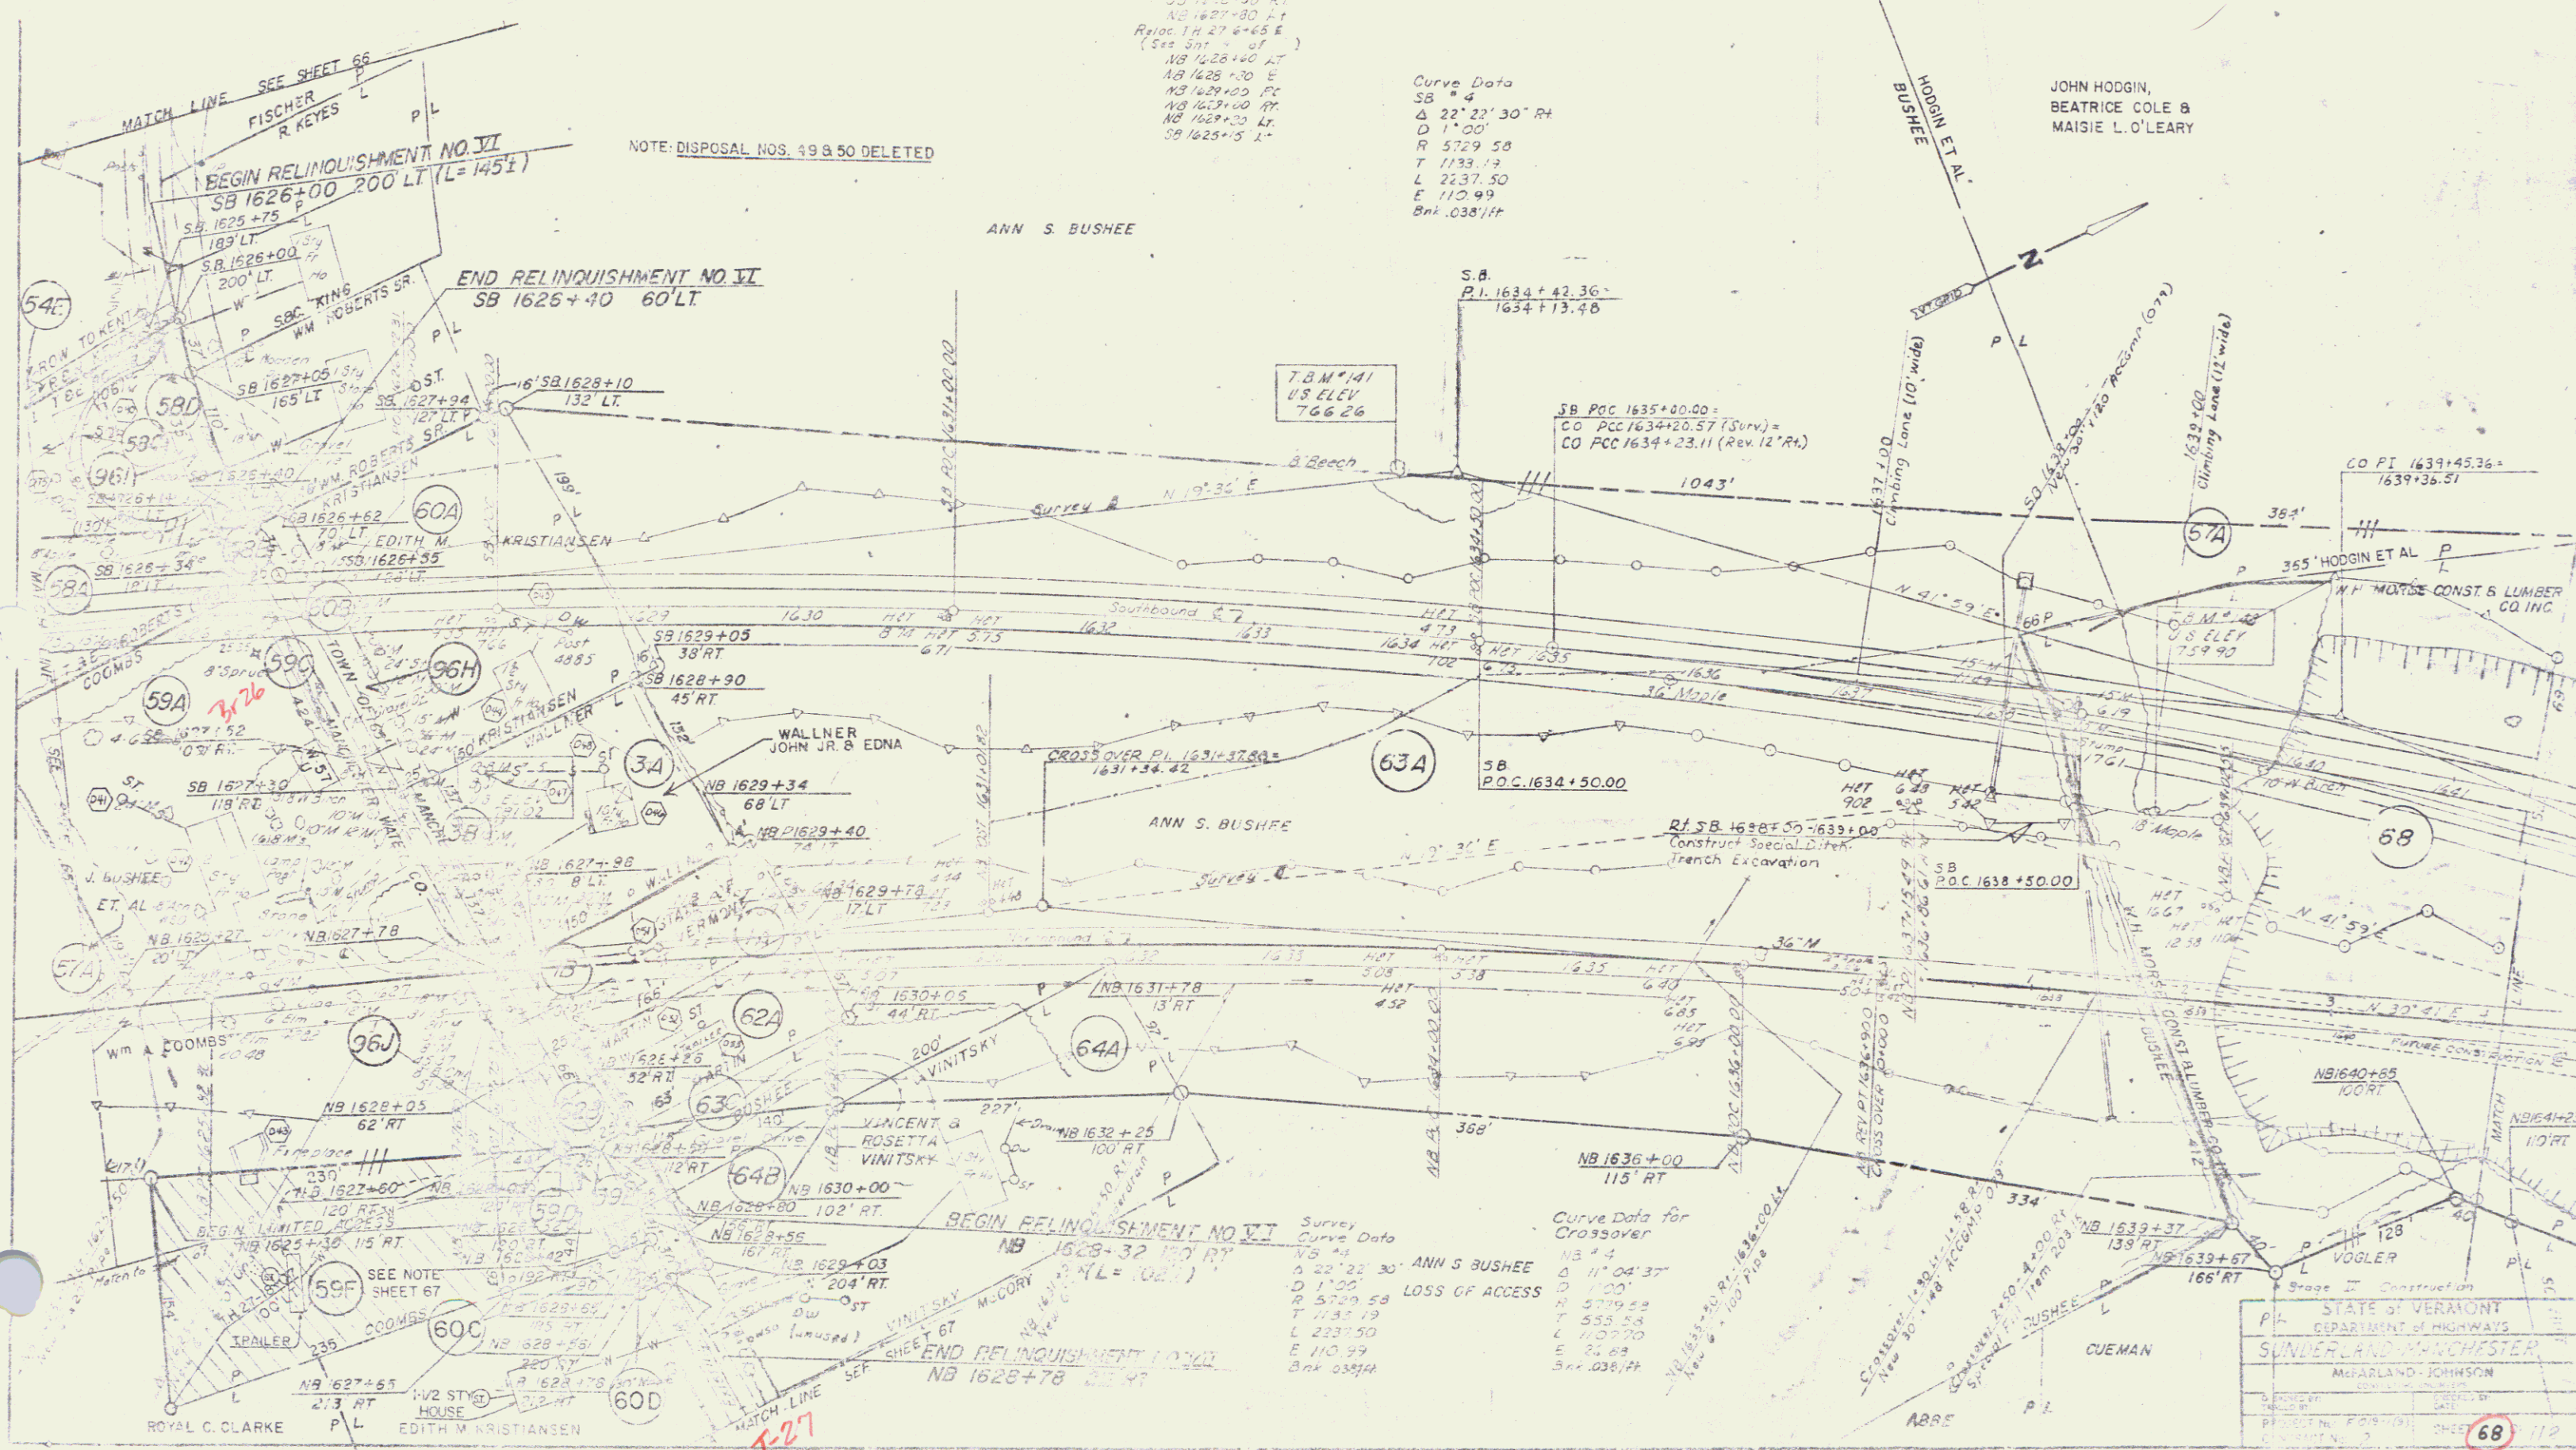

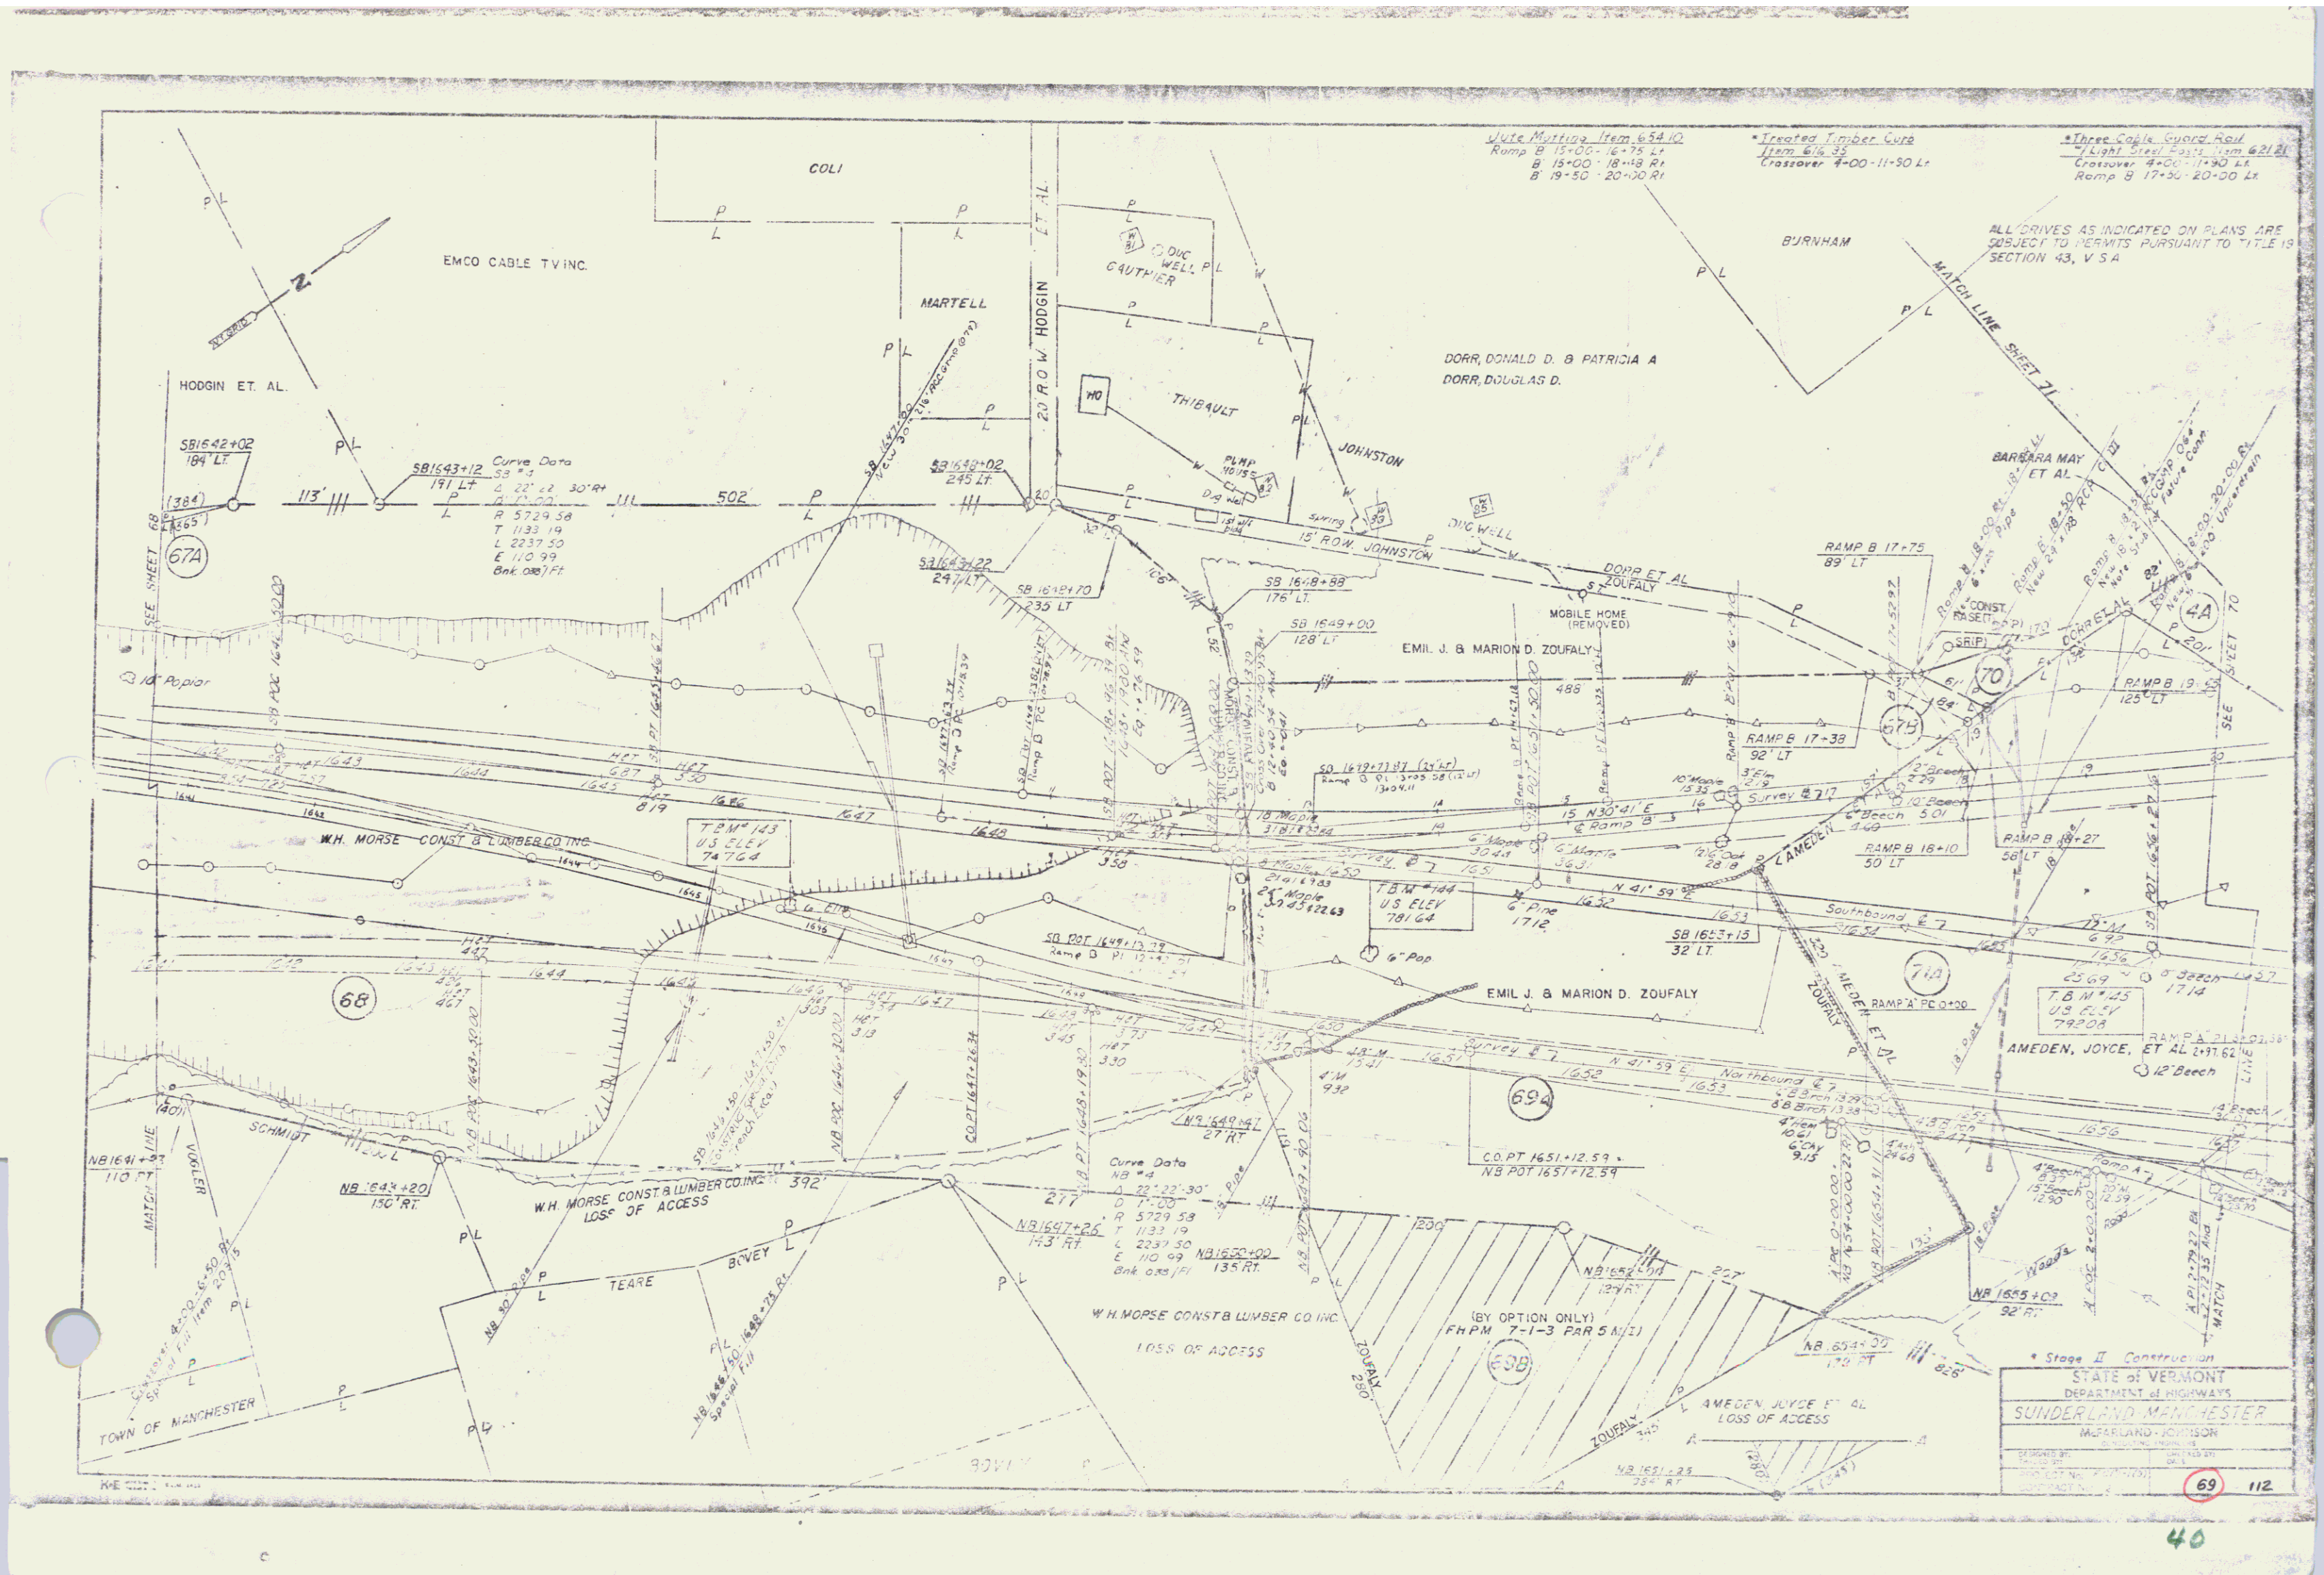



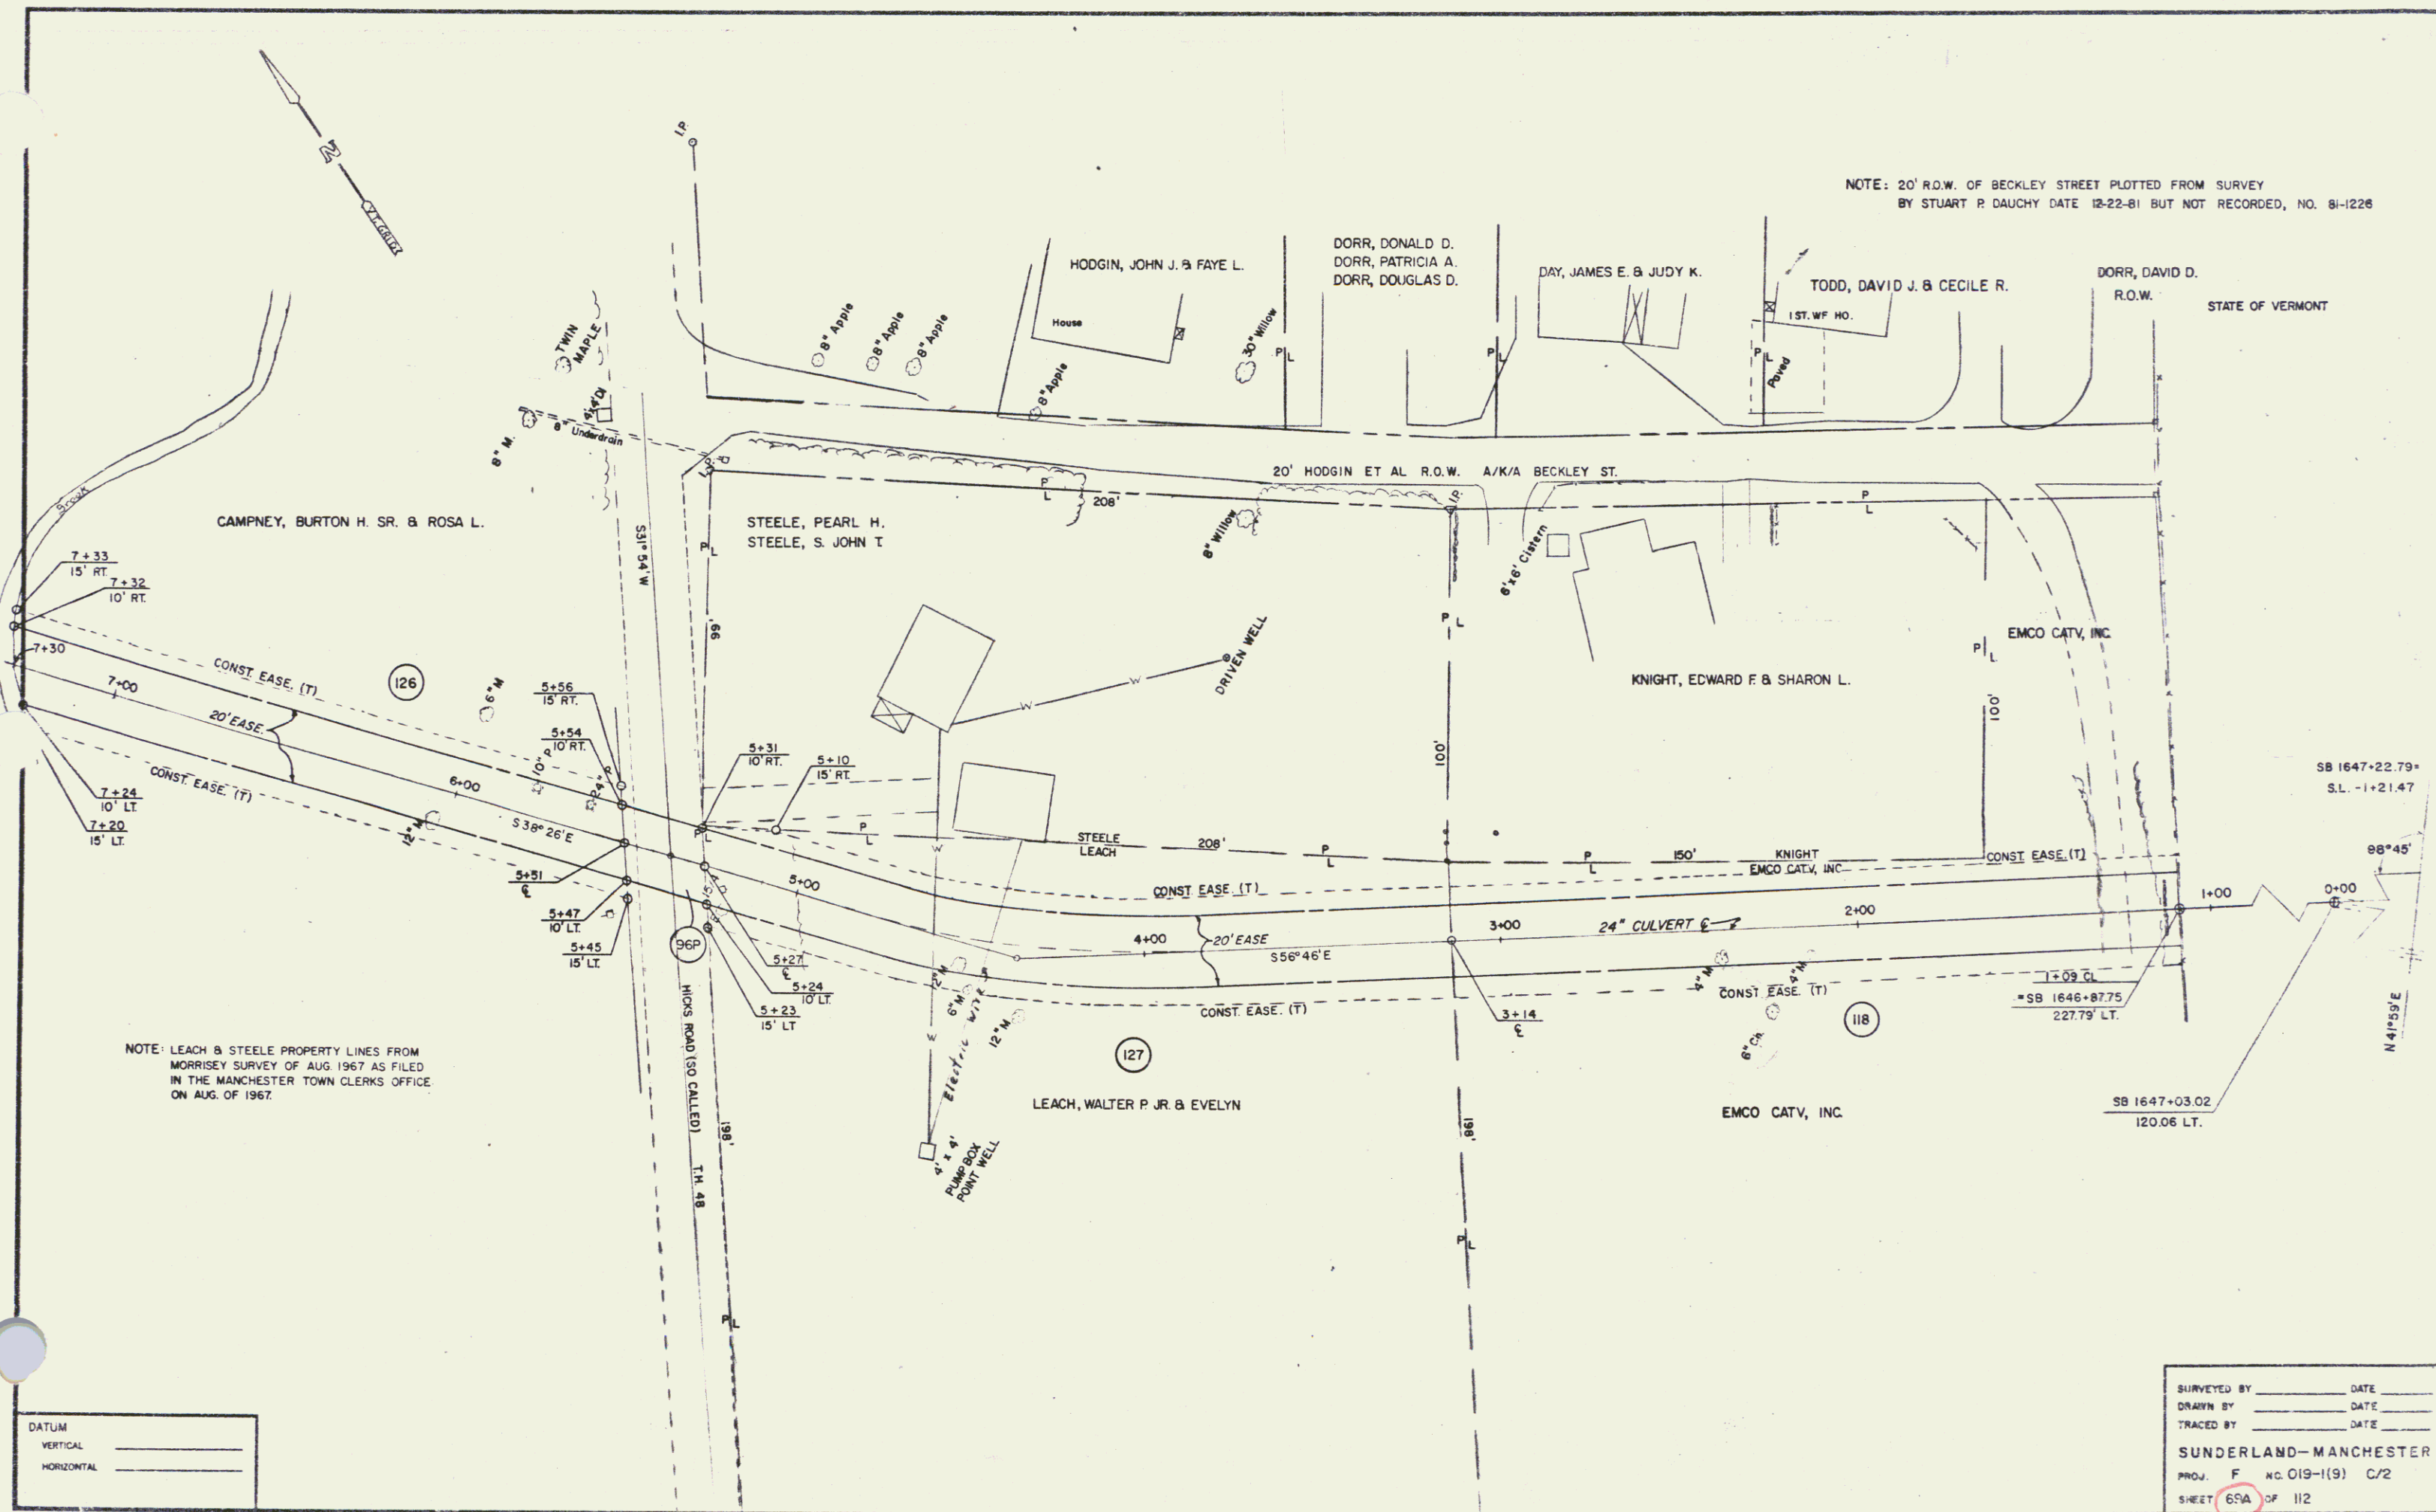

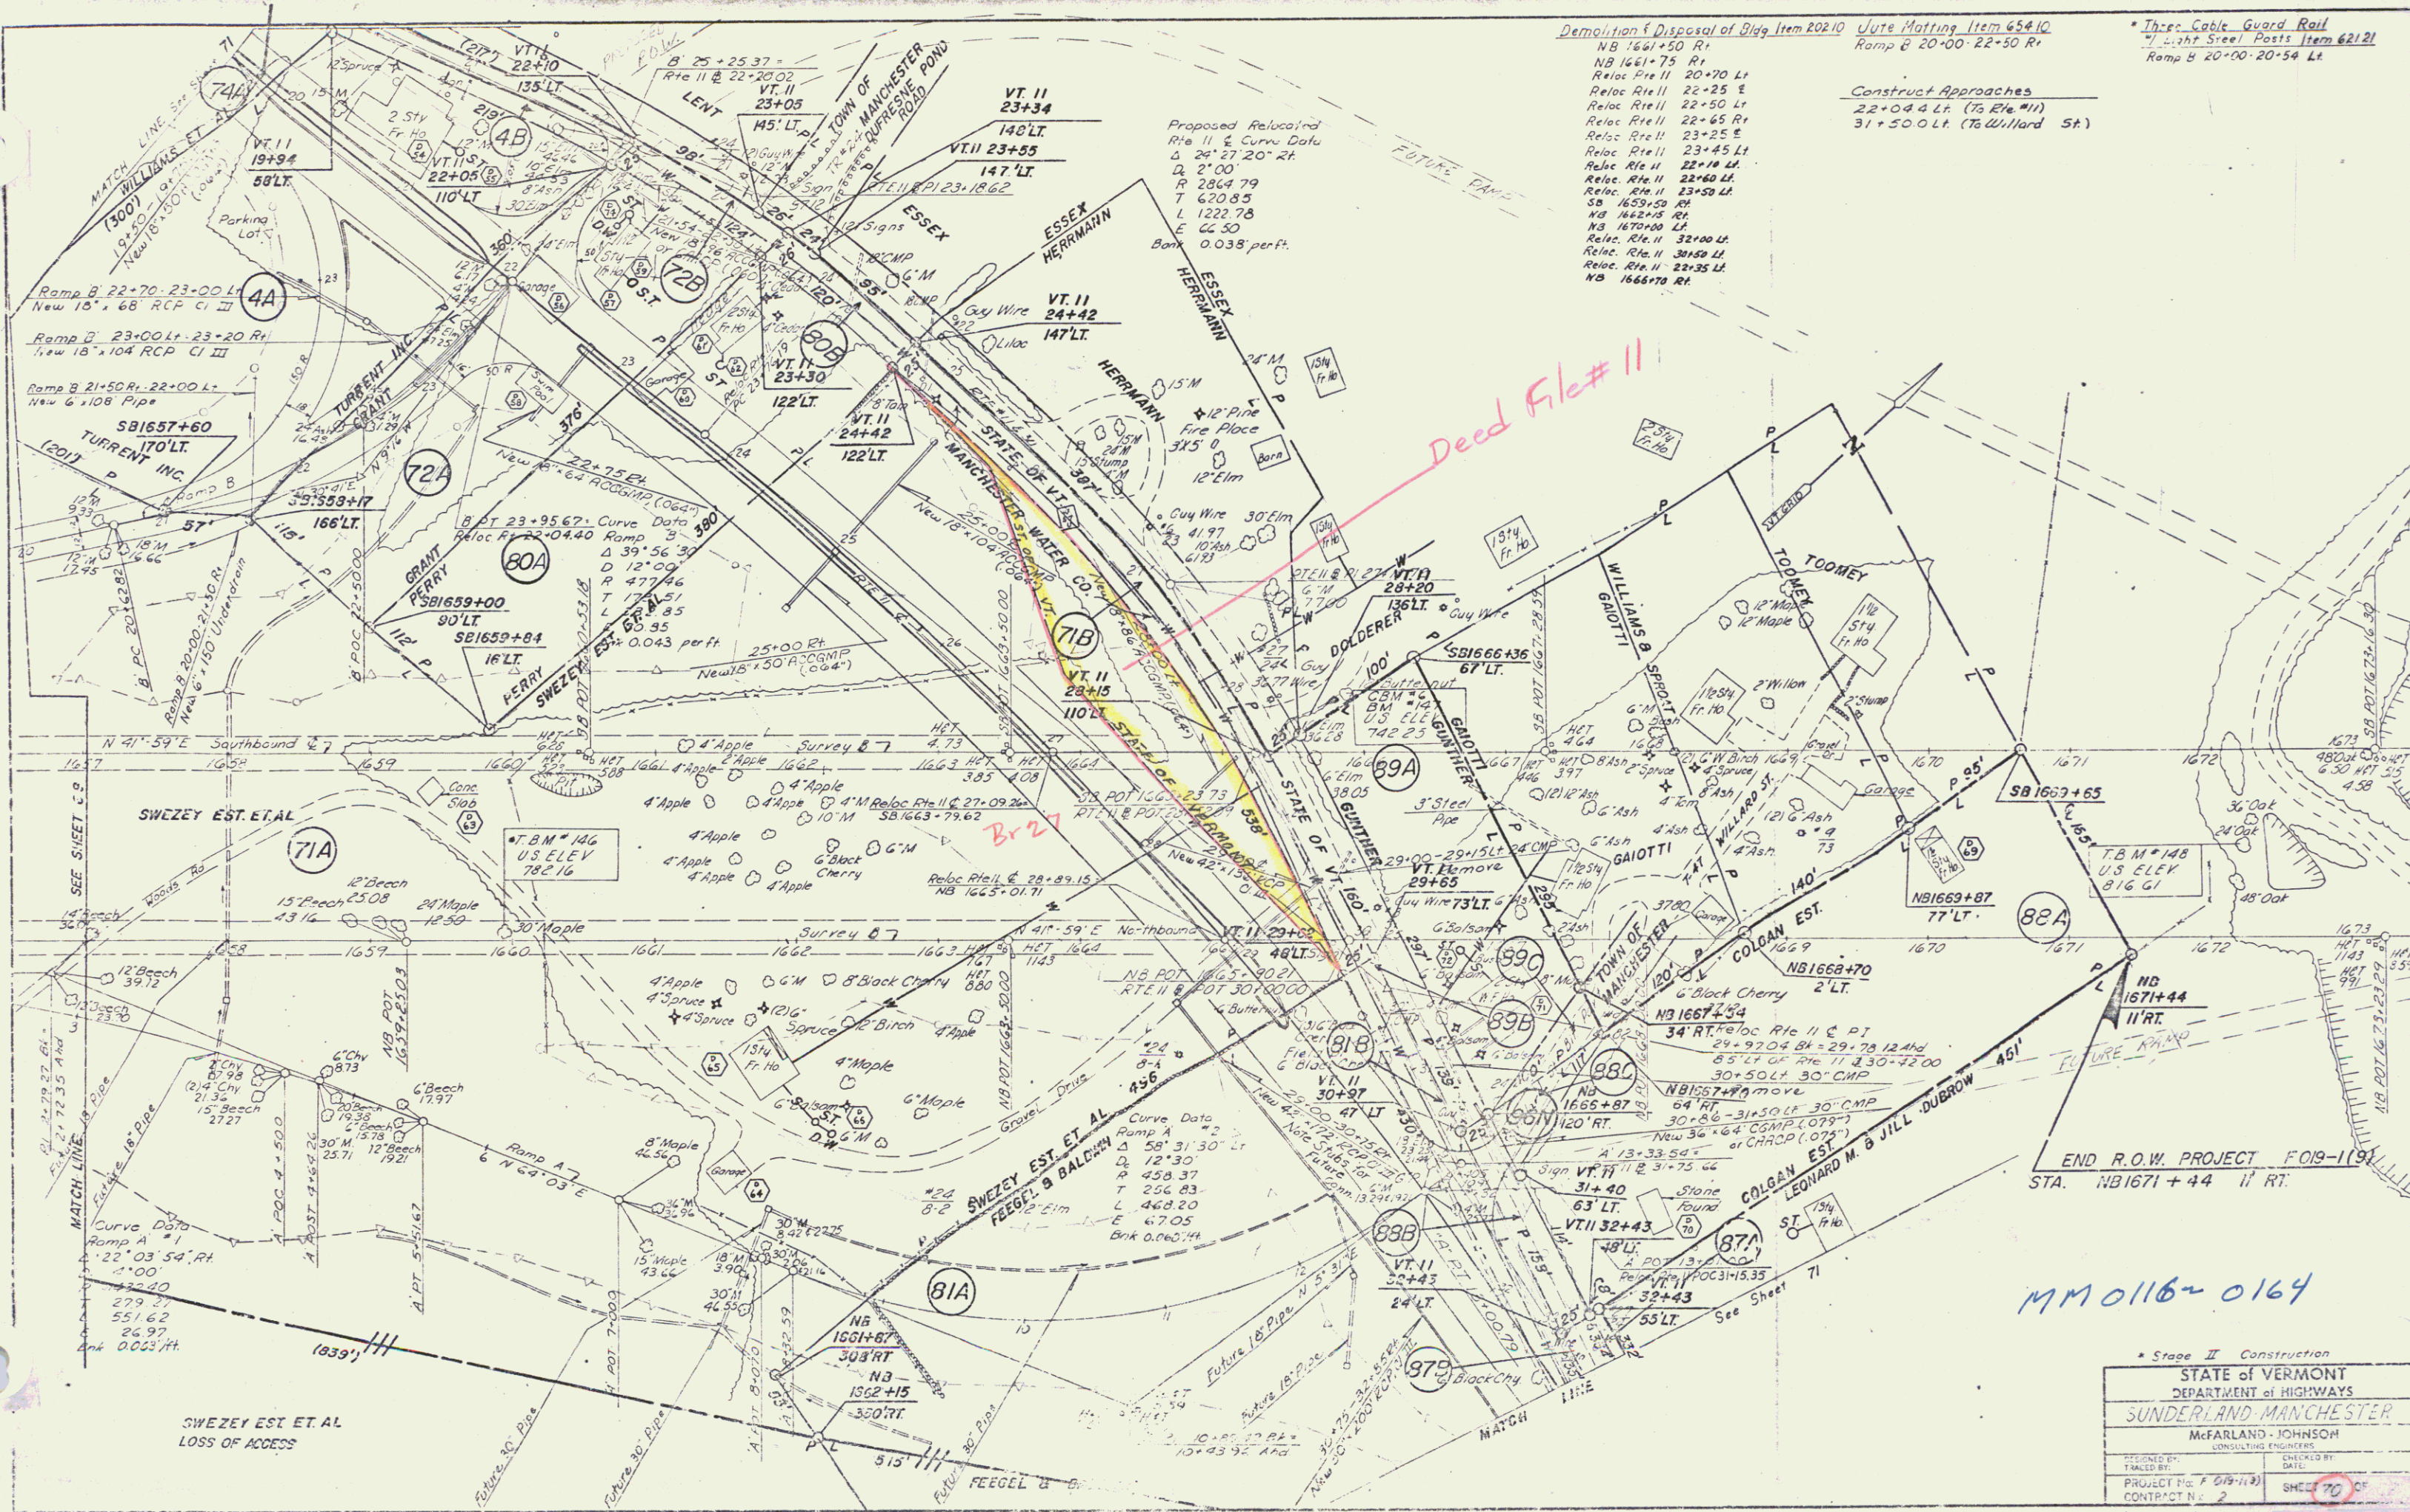

NB 1641+50 R1	Ramp B 20+00-22+50 R1	Light Steel Posts Item 621.21
NB 1641+75 R1		Ramp B 20+00-20+54 Lt.
Reloc. Rte. II 20+70 Lt.		
Reloc. Rte. II 22+25 E		
Reloc. Rte. II 22+50 Lt.		
Reloc. Rte. II 22+65 R1		
Reloc. Rte. II 23+25 E		
Reloc. Rte. II 23+45 Lt.		
Reloc. Rte. II 22+10 Lt.		
Reloc. Rte. II 22+60 Lt.		
Reloc. Rte. II 23+50 Lt.		
NB 1662+15 R1		
NB 1670+00 Lt.		
Reloc. Rte. II 32+00 Lt.		
Reloc. Rte. II 30+50 Lt.		
Reloc. Rte. II 22+35 Lt.		
NB 1666+70 R1		

Construct Approaches
22+04.4 Lt. (To Rte. #11)
31+50.0 Lt. (To Willard St.)

* Stage II Construction	
STATE OF VERMONT	
DEPARTMENT OF HIGHWAYS	
SUNDERLAND-MANCHESTER	
McFARLAND-JOHNSON	
CONSULTING ENGINEERS	
DESIGNED BY:	CHECKED BY:
DRAWN BY:	DATE:
PROJECT No. F 019-113	SHEET 70 OF 71
CONTRACT No. 2	

