

INDEX OF SHEETS

STATE OF VERMONT
DEPARTMENT OF HIGHWAYS

PROPOSED IMPROVEMENT

TOWNS OF BENNINGTON-SHAFTSBURY
GLASTENBURY-ARLINGTON-SUNDERLAND

COUNTY OF BENNINGTON
BENNINGTON-RUTLAND ROAD
RELOCATION OF U.S. ROUTE 7

R.O.W. PLANS

BEGIN ROW PROJ. BENN.-SHAFT.-SUND
FO19-1(8) SEC. II STA SB 624+31 173' LT
B RELINQUISHMENT NO. 1

MP 0.00

BEGINNING AT A POINT ON THE BENNINGTON-SHAFTSBURY
TOWN LINE AND EXTENDING NORTHEASTERLY 8.293 MILES.

LENGTH OF R.O.W. 47,117.64 FEET 8.923 MILES
LENGTH OF BRIDGES 327.00 FEET 0.062 MILES
LENGTH OF PROJECT 46,747.64 FEET 8.854 MILES

TRAFFIC DATA
1974 ADT 4470
1994 ADT 7745
1974 DHV 655
D 55.5%
T 7%
V 60 MPH

STA. 960+00
END CONTRACT 2 F 019-1(8) BEGIN CONTRACT 3 F 019-1(8)

MP 1.55

STA. 1117+00
END CONTRACT 3 F 019-1(8) BEGIN PROJECT F 019-1(9)

575+00
RAMP M. 26+00
END PROJ. BEGIN PROJ.
FO19-1(6) RFO19-1(8)
BEGIN CONTRACT 1

CONVENTIONAL SIGNS
POINT OF ACCESS X
LIMITS OF ACCESS
COUNTY LINE
TOWN LINE
FENCE LINE
STONE WALL
UNFENCED PROPERTY
GUARD RAIL
TRAVELED WAY
RAILROAD
RETAINING WALL
CENTER LINE
SURVEY LINE
CULVERT
DROP INLET
TROLLEY POLE
POWER POLE
TELEPHONE POLE
TREES
HEDGE
F.A. CONSTRUCTION IDENTIFICATION SIGNS

SLOPE RIGHTS
GROUND ELEVATION
GRADE ELEVATION
CURVE DATA
DEFLECTION OF ANGLE
DEGREE OF CURVE
RADIUS OF CURVE
TANGENT DISTANCE
LENGTH OF CURVE
EXTERNAL DISTANCE
POINT OF INTERSECTION
POINT OF CURVE
POINT OF TANGENT
POINT ON TANGENT
POINT ON SUB-TANGENT
ROW LIMITS

SCALE IN FEET
0 2000 4000

END RELINQUISHMENT NO. 3
BEGIN EASEMENT NO. 2
S.A. 5 10+65

RIGHT-OF-WAY DIVISION
TOWN FILE

PERPETUAL

Town of U.S. 7
(To Be Returned To R.O.W. Division)

THESE RIGHT-OF-WAY PLANS ARE SUBJECT TO SUCH ENGINEERING
CHANGES AS MAY BE REQUIRED BY THE FEDERAL HIGHWAY ADMINISTRA-
TION OR THE CHIEF ENGINEER.
CONSTRUCTION IS TO BE CARRIED ON IN ACCORDANCE WITH
THESE PLANS AND THE STANDARD SPECIFICATIONS FOR HIGHWAY AND BRIDGE
CONSTRUCTION DATED APRIL 1964, AS APPROVED BY THE BUREAU OF
PUBLIC ROADS ON OCTOBER 12, 1964, INCLUDING ALL SUBSEQUENT
APPROVED REVISIONS AND SUCH REVISED SPECIFICATIONS AND SPECIAL
PROVISIONS AS ARE INCORPORATED IN THESE PLANS.

DEPARTMENT OF TRANSPORTATION
FEDERAL HIGHWAY ADMINISTRATION

Pin # 688103

APPROVED
DIVISION ENGINEER
DATE
PROJECT RF NO 019-1(8) SEC. II
R.O.W.
SHEET 1 OF 33 SHEETS

STATE OF VERMONT
DEPARTMENT OF HIGHWAYS
RIGHT-OF-WAY PLANS
ALPHABETICAL INDEX

GRANTOR	SHEET NO.	PARCEL NO.
A		
B		
BEAVER VALLEY INC.	22	50
BLAYER, ALBERT R. JR. & VIOLA C.	15	17
BRACE, EVELYN M. ESTATE	20	39
BRACE, ROBERT T. - HEIR	20	39
BRESLIN, LOUIS R. JR.	10	3
BUFFUM, FRANK E. & EDNA	20	38
C		
CENTRAL VT. PUBLIC SERVICE CORP.	22	47
COTY, RAYMOND J. A.	21	41
CROSS, PAUL & PHYLLIS	18	28
D		
DELANEY, JOHN - HEIR	20	39
DEWEY, CHARLES E.	12	11
E		
ELKINS, LEE (MRS.)	18	27
ELWELL, DAVID & DOROTHY	16	19
ELWELL, RUDOLPH M. & ELLEN R.	16	21

GRANTOR	SHEET NO.	PARCEL NO.
F		
FLANAGAN, MARIE M.	12	9
G		
GATES, BERNIE O. & GLADYS E.	11	7
GLASTENBURY, TOWN OF	22A2	44
GREENE, LOWELL W. & CAROLE ANN	17	22
GREENE, MYRON H. & NORMA L.	13	14
GROUT, MARILLA H.	19	31
H		
HALL, THOMAS W. JR.	19	16
HALL, THOMAS W. JR.	15	34
HARRINGTON, RALPH	13	13
HOWELL, CLIFFORD A.	12	10
HULET, THURSTON T.	12	8
HULETT, FORREST & ROSE	19	33
HORN, WELLAND S.	22	49
I		
J		

GRANTOR	SHEET NO.	PARCEL NO.
K		
KAYE, JUNE	17	22
KAYE, JUNE	17	23
KELLY HARDWOOD CORP.	11	4
KRON, GEORGE F. & NELL A.	19	32
L		
M		
MACLEAN, WILLIAM F. & JANET R.	11	6
MARRO, ANTHONY J. & JACQUELINE C.	16	18
MCDERMOTT, JAMES A.	19	35
MEARS, JULIA M.	20	36
MELVIN, DONALD L.	16	20
N		
NEW ENGLAND TEL. & TEL.	22	48
NO. BENN., VILL. OF (WATER)	22	46
O		
OTT, LAWRENCE E. & MARJORIE C.	20	37

GRANTOR	SHEET NO.	PARCEL NO.
P		
PELL, GAETANE	18	30
R		
RENZ, FRANKLIN W. & MARY W.	14	15
S		
SAUNDERS, HARMON, IDA A. & EDWARD	11	5
SCOTT, TRENOR W. P.	17	25
SECOY, RODGER D. & FRANCES R.	20	40
SETTANI, DANIEL	16	20
SHAFTSBURY, TOWN OF	21,22A	43
SHEA, JAMES J. & FRANCES	18	26
SOHL, CATHERINE H.	10	1
SOHL, JOSEPH P., ESTATE OF	10	2
SUNDERLAND, TOWN OF	21,22A	45
STERBA, EDITHA & RICHARD	17	24
SCOTT, PAUL V.	17	25
STERLING, VIRGINIA S.	17	25
U		

GRANTOR	SHEET NO.	PARCEL NO.
V		
W		
WASCO, LAWRENCE & RUTH	13	12
WHITNEY, LOUIS H. & CAROL J.	14	15
WILLIAMS, JOHN H. II	17	25
X		
Y		
YOUNG, CLYDE	18	29
Z		

MADE BY: M.T.A. DATE: 7-20-71
CHECKED BY: AJS DATE: 7-22-71

PROJECT: BENN. - SHAFT. - SUND.
NO. RF 019-1(8) SECT. II
SHEET 9 OF 99

STATE OF VERMONT
DEPARTMENT OF HIGHWAYS
RIGHT-OF-WAY PLANS
DETAIL SHEET
A OF M

TABLE OF PROJECT PROPERTY ACQUISITION

PARCEL NO.	GRANTOR	SHEET NO.	BEGINNING STATION	ENDING STATION	TAKING	REM.	RIGHTS	TITLE TAKEN	DATE	TOWN OR CITY RECORDED	BK.	PG.	REMARKS
1 A	SOHL, CATHERINE H.	23	SB624+31 LT.	SB626+67 LT.	0.35 A±			COND	5/16/77	SHAFTSBURY	58	110	2300 S.F.± HIGHWAY EASE.
B		23	SB625+38 LT.	SB626+22 LT.	0.08 A±								1550 S.F.± HIGHWAY EASE.
C		23, 24	SB628+01 RT. NB633+00 RT.	NB635+47 RT.	11.7 A±		DRAINAGE (P)						0.30 A± HIGHWAY EASE.
			NB630+86 RT. SB624+31 LT.	NB635+47 RT. SB631+26 LT.		32.0 A± 6.7 A±							
				TOTAL	12.13 A±	38.7 A±							
2	SOHL, JOSEPH P. ESTATE OF SOHL, HELEN, ADMINISTRATRIX	23	SB625+75 LT. SB626+22 LT.	SB626+36 LT. SB626+20 LT.	1.2 A±	0.8 A±		Adm.D.	3/10/77	SHAFTSBURY	58	26	0.17 A± HIGHWAY EASE.
3	BRESLIN, LOUIS R. JR.	24, 25	SB631+26 LT. NB637+00 RT. NB639+50 RT. NB641+00 RT. NB645+00 RT. NB649+00 RT. NB653+00 RT. NB657+00 RT. NB658+00 RT. NB635+47 RT. SB631+26 LT.	NB658+63 RT. SB644+07 LT.	22.0 A±	41.40 A± 7.60 A± 49.0 A±	DRAINAGE (P) DRAINAGE (P) DRAINAGE (P) DRAINAGE (P) DRAINAGE (P) DRAINAGE (P) DRAINAGE (P) DRAINAGE (P) DRAINAGE (P)	COND	5/16/77	SHAFTSBURY	58	110	LOSS OF ACCESS (7.60 A±)

TABLE OF REVISIONS

REVISION NO.	SHEET NO.	DESCRIPTION OF REVISION	DATE	MADE BY	APPROVED BY
1	47	Revision on Parcel #16 per change order No. 2065. Due to error in plotting take line.	9-2-71	T.T.A.	T.P.M.
2		Minor corrections as indicated on Change Order #2076 and attached sheet.	9-28-71	T.T.A.	T.P.M.
3	51-56	PARCEL #32 - ADDED TOWN ROAD RELOCATION. CHANGED PARCEL 32 TO 32A. ADDED NEW PARCELS 32B & 32C. PER C.O. # 2096	10-21-71	NBB	T.P.M.
4	11, 22	Delete Parcel #49 Horn. Show In Remarks Column Parcel #7 Gates "Mineral Rights Held By Welland S. Horn." Per Change Order # 2100	10-27-71	D.B.	R.G.G.
5	14, 36	Parcel #18 Added Executor of Estates Per change order #2102	10-28-71	T.T.A.	T.P.M.
6	23, 24	Project: Rd Relinquishment & Easement Distances On Plans Per Change Order # 2103	10-29-71	Xnd	T.P.M.
7	22A-22B	ADDED RELINQUISHMENTS 7 & 8 AND EASEMENT NO. 6 FOR RELOCATED T.H. 16 PER C.O. 2111	11-2-71	NBB	R.G.G.
8	49, 50	PARCEL 25C-SCOTT-ADDED PERMANENT CHANNEL RIGHTS FROM STA NB 963+00 RT. TO NB 966+50 RT. 1.1A± AND FROM STA NB 987+00 RT. TO NB 1023+50 RT. 4.5 A± PER REVISED DESIGN AND C.O. # 2122	11-18-71	W.E.B.	R.G.G.
9	44, 49	PARCEL 30-PELL-REVISED TAKE LINE FROM STA SB 960+00 LT. TO SB 1024+50 TO PROVIDE FOR NEW CHANNEL AND PERMANENT CHANNEL RIGHTS FROM STA SB 991+64 LT. TO SB 992+93 LT. 0.51 A± PER REVISED DESIGN AND C.O. # 2123	11-18-71	W.E.B.	R.G.G.
10	11	PARCEL 4-DELETE R.O.W. AND "LOSS OF ACCESS" FROM DETAIL SHEET PER C.O. # 2186	1-20-72	HD	T.P.M.
11	14, 32, 33	PARCEL #15-REVISE DETAIL SHEETS, LAYOUTS & CRONAFLEX TO SHOW NEW OWNERS PER C.O. # 2190	1-25-72	HD	T.P.M.
12	17, 60A	PARCEL 25-SCOTT-REVISE TOTAL AREA SKETCH/DETAIL SHEET TO REFLECT SALE OF PROPERTY PER C.O. # 2194	1-27-72	HD	R.G.G.

MADE BY: AMO DATE 7-9-71
CHECKED BY: WEB DATE 7-9-71

PRESENT R.O.W.
--- TAKING WITHOUT ACCESS
--- TAKING WITHOUT ACCESS ALONG PROPERTY LINES
--- TAKING WITH ACCESS
(P) PERMANENT EASEMENT
(T) TEMPORARY EASEMENT

LEGEND

SR SR SLOPE RIGHTS
P L PROPERTY LINE
Δ Δ TOP OF CUT
O O TOE OF SLOPE

APPROVED: Thomas R. Jones DATE 8-2-71
CHIEF OF PLANS & TITLES
APPROVED: W. E. B. DATE 8-2-71
R.O.W. DIRECTOR

PROJECT BENNINGTON-SHAFT-SUND
NO. RF019-1(8) SEC. II
SHEET 10 OF 99

STATE OF VERMONT
DEPARTMENT OF HIGHWAYS
RIGHT-OF-WAY PLANS
DETAIL SHEET
B OF M

TABLE OF PROJECT PROPERTY ACQUISITION

PARCEL NO.	GRANTOR	SHEET NO.	BEGINNING STATION	ENDING STATION	TAKING	REM.	RIGHTS	TITLE TAKEN	DATE	TOWN OR CITY RECORDED	BK.	PG.	REMARKS
4	KELLY HARDWOOD CORP.	25	SB 644+07 LT.	NB 655+17 LT.	7.5 A±			COND	5/16/77	SHAFTSBURY	58	110	
			SB 644+07 LT.	SB 653+56 LT.	28.4 A±								
5	SAUNDERS, HARMON & IDA A. SAUNDERS, EDWARD	25,26	SB 653+56 LT.	SB 661+93 LT.	2.4 A±			W.D.	4/6/77	SHAFTSBURY	58	46-47	
			SB 653+56 LT.	SB 661+93 LT.	37.7 A±								
6	MACLEAN, WILLIAM F. & JANET R.	25,26	NB 658+25 LT.	NB 671+50 RT.	10.8 A±			WD	6-2-77	SHAFTSBURY	58	138	
			NB 660+50 RT.				DRAINAGE (P)						
			NB 661+00 RT.				DRAINAGE (P)						
			NB 663+00 RT.				DRAINAGE (P)						
			NB 667+50 RT.				DRAINAGE (P)						
			NB 658+63 RT.	NB 671+50 RT.	14.8 A±								
			SB 661+93 LT.	SB 669+70 LT.	31 A±								LOSS OF ACCESS (3.1 A±)
				TOTAL	17.9 A±								
7	GATES, BERNIE O. & GLADYS E.	26,27	SB 669+70 LT.	NB 689+56 LT.	13.8 A±			W.D.	5-24-77	SHAFTSBURY	58	128 129	0.46 A± HIGHWAY EASE.
			NB 673+50 RT.				DRAINAGE (P)						
			SB 680+35 LT.	SB 681+70 LT.			DITCH & DRAINAGE (P)						2000 SQ.FT.
			NB 682+00 RT.	NB 686+00 RT.			DRIVE (T)						
			NB 683+32 RT.	SB 684+05 LT.			R.T.B.I.						WATER LINE
			SB 684+00 LT.				DRAINAGE (P)						
			SB 684+67 LT.				DRAINAGE (P)						
			SB 686+50 LT.				DRAINAGE (P)						
			NB 688+50 RT.				DRAINAGE (P)						
			NB 688+84 RT.				DRAINAGE (P)						
			NB 671+50 RT.	NB 688+84 RT.	14.11 A±								
			SB 669+70 LT.	SB 688+75 LT.	31.1 A±								
				TOTAL	45.21 A±								

TABLE OF REVISIONS

REVISION NO.	SHEET NO.	DESCRIPTION OF REVISION	DATE	MADE BY	APPROVED BY
13	16, 45	Parcel #19 Plotted On Wells Dtd 4/1/77 Septic Tank Per C.O. #2234	3/10/78	KMD	T.P.M.
14	9, 10	Parcel #2 Change Of Title From Joseph P. Sohl to Joseph P. Sohl Estate Per Change Order #2240	3/14/78	KMD	R.G.G.
15	21	Parcel #42 Removed Loss Of Access From Remarks Col. H.C.O. #2272	4/14/78	KMD	T.P.M.
16	19	Parcel #35 Removed Loss Of Access From Remarks Column H.C.O. #2273	4/14/78	KMD	T.P.M.
17	19	Parcel #31 Removed Loss Of Access From Remarks Column Per C.O. #2274	4/14/78	KMD	T.P.M.
18	3, 21, 58	Deleted Parcel #42 Per Change Order #2277	4/18/78	KMD	T.C.C.
19	11, 12, 51	Deleted parcel 31 B+C which were L.O.A., now free access, Per Change Order #2278	4/19/78	R	T.P.M.
20	11, 101, 102	PARCEL #7 GATES REDUCED REMAINDER BY 5.09 A± DUE TO SELL OFF TO MACFADYEN PER CHANGE ORDER #3121	5/25/76	KSP	T.P.M.
21	9, 15, 47	Parcel #16 Hall Removed Emilie W. Hall From Title. Per C.O. #3122	5/25/76	KSP	T.P.M.
22	9, 16, 36, 37	Parcel #18 Change in Title from George M. Graves Est. to Anthony J. & Jacqueline C. Marro Per Change Order #3123	5/25/76	KSP	T.P.M.
23	9, 37, 38	Parcel #20 Settanni & Melvin Change in Title from Settanni, Daniel & Melvin, Paul E. to Settanni, Daniel & Melvin, Donald L. Per C.O. #3124	5/25/76	KSP	T.P.M.
24	9, 19, 51, 52, 53, 54, 55, 56, 55A	Added New Parcel #50 Beaver Valley, Inc. due to partial sell off of Parcel #32 Kron Per C.O.s 3125 & 3127	6/25/76	KSP	T.P.M.
25	20, 22, 27, 28 A, 58, 59	Parcel #40 Secoy Reduced Remainder by 0.89 A± due to sell off to Zinn Per C.O. #3126	5/25/76	KSP	T.P.M.
26	9, 12, 28 A, 58, 59	Added New Parcel #49 Catamount Broadcasters, Inc. due to sell off (partial) of remainder of Parcel #8 Hullet Per C.O.s #3128 & 3129	6/25/76	KSP	T.P.M.

MADE BY: T.T.A. DATE: 8-9-71
CHECKED BY: W.E.B. DATE: 7-12-71

PRESENT R.O.W.
--- TAKING WITHOUT ACCESS
--- TAKING WITHOUT ACCESS ALONG PROPERTY LINES
--- TAKING WITH ACCESS
(P) PERMANENT EASEMENT
(T) TEMPORARY EASEMENT

LEGEND
SR SR SLOPE RIGHTS
P P PROPERTY LINE
Δ Δ TOP OF CUT
O O TOE OF SLOPE

APPROVED: Thomas P. Mans DATE: 8-6-71
CHIEF OF PLANS & TITLES
APPROVED: _____ DATE: _____
APPROVED: J.R. Conklin DATE: 8-6-71
R.O.W. DIRECTOR

PROJECT BENNINGTON - SHAFTS - SUND.
NO. RF019-1(8) SEC. II
SHEET 11 OF 99

STATE OF VERMONT
DEPARTMENT OF HIGHWAYS
RIGHT-OF-WAY PLANS
DETAIL SHEET
C OF M

TABLE OF PROJECT PROPERTY ACQUISITION

PARCEL NO.	GRANTOR	SHEET NO.	BEGINNING STATION	ENDING STATION	TAKING	REM.	RIGHTS	TITLE TAKEN	DATE	TOWN OR CITY RECORDED	BK.	PG.	REMARKS
8	HULET, THURSTON T.	27,28	SB 688+75 LT.	NB 711+11 RT.	19.5 A±			COND	5/16/77	SHAFTSBURY	58	110	
		29	SB 689+00 LT.				DRAINAGE (P)						
			SB 691+50 LT.				DRAINAGE (P)						
			SB 692+00 LT.				DRAINAGE (P)						
			NB 709+50 RT.				DRAINAGE (P)						
9	FLANAGAN, MARIE M.		NB 693+06 RT.	NB 701+90 RT.	9.34 A±								
			NB 706+66 RT.	NB 711+11 RT.	2.1 A±								
			SB 688+75 LT.	SB 708+78 LT.	134.5 A±								
			TOTAL		145.94 A±								
10	HOWELL, CLIFFORD A.	28	NB 701+55 RT.	NB 706+66 RT.	0.85 A±			W.D.	3/15/77	SHAFTSBURY	58	28	
			NB 703+50 RT.				DRAINAGE (P)						
			NB 704+00 RT.				DRAINAGE (P)						
			NB 706+50 RT.				DRAINAGE (P)						
			NB 701+90 RT.	NB 706+66 RT.	2.3 A±								
11	DEWEY, CHARLES E.	29,30	SB 708+78 LT.	NB 722+35 RT.	11.1 A±			COND	5/16/77	SHAFTSBURY	58	110	
			NB 712+50 RT.				DRAINAGE (P)						
			NB 713+50 RT.				DRAINAGE (P)						
			NB 718+00 RT.				DRAINAGE (P)						
			NB 722+00 RT.				DRAINAGE (P)						
12	DEWEY, CHARLES E.		NB 711+11 RT.	NB 722+35 RT.	28.0 A±								
			SB 708+78 LT.	SB 719+90 LT.	19.4 A±								LOSS OF ACCESS (19.4 A±)
			TOTAL		47.4 A±								
13	DEWEY, CHARLES E.	29,30	SB 719+90 LT.	NB 739+11 RT.	18.1 A±			W.D.	4/19/77	SHAFTSBURY	58	62	
			NB 724+50 RT.				DRAINAGE (P)						
			NB 727+00 RT.				DRAINAGE (P)						
			NB 730+00 RT.				DRAINAGE (P)						
			NB 733+55 RT.				DRAINAGE (P)						
14	DEWEY, CHARLES E.		NB 736+50 RT.				DRAINAGE (P)						
			NB 722+35 RT.	NB 736+11 RT.	10.1 A±								
			SB 719+90 LT.	SB 734+98 LT.	34.6 A±								LOSS OF ACCESS (34.6 A±)
			TOTAL		44.7 A±								

TABLE OF REVISIONS

REVISION NO.	SHEET NO.	DESCRIPTION OF REVISION	DATE	MADE BY	APPROVED BY
27	13	Parcel # 13A.B. Harrington, R. Reduced Remainder by 4.43A± due to sell off to Harrington, H. Per C.O. # 3130	5/25/76	KDP	T.P.M.
28	14	Parcel # 15A Renz et al Reduced Remainder by 1.0A± due to sell off to Van Amringe Per C.O. # 3131	5/25/76	KDP	T.P.M.
29	21, A	Deleted Parcel # 49 Catamount Broadcasters, Inc. Per C.O. # 3166	6-30-76	KDP	T.P.M.
30	20, 56, 57	ADDED PARCEL # ADA-SECOR. Per C.O. # 3199	9-14-76	NBS	T.P.M.
31	9, 17, 60A	Parcel # 25 Change title to Trenor W.P. Scott et al & increased remainder to 26,836 A±	10-29-76	JDP	T.P.M.
32	20, 56	Parcel # 40 Secoy Added shed on plans at Sta. "R.D." 5120.4± Per C.O. # 3223	11-2-76	KDP	T.P.M.
33	12, B	Parcel # 11 Dewey Revised Property Lines and Total Area as per Survey furnished by Owner Per C.O. # 3229	11-12-76	KDP	WBS
34	14A, 12, 28, B	Parcel # 9 Silver Flanagan Change title to just read Flanagan, Marie M. Per C.O. # 3240	11-24-76	JDP	T.P.M.
35	19, 55A, NFO	Parcel # 50 Beaver Valley Inc. Revised remainder (P.L.) due to P/L revision. Per C.O. # 3247	Dec 2, 76	KDP	T.P.M.
36	19, 55A, O	Parcel # 32 Kron Revised REMAINDER DUE TO P/L REVISION Per C.O. # 3248	12-2-76	KDP	T.P.M.
37	19, O, P	Parcel # 35 McDermott Revised REMAINDER & LISTED "LOSS OF ACCESS" DUE TO P/L REVISION Per C.O. # 3249	12-2-76	KDP	T.P.M.
38	20, 59, P	Parcel # 36 Mears Revised REMAINDER DUE TO P/L REVISION Per C.O. # 3250	12-2-76	KDP	T.P.M.
39	20, 59, P	Parcel # 38 Buffum Revised REMAINDER DUE TO P/L REVISION Per C.O. # 3251	12-2-76	KDP	T.P.M.
40	20, 59, P	Parcel # 37 Ott Revised REMAINDER DUE TO P/L REVISION Per C.O. # 3252	12-2-76	KDP	T.P.M.

MADE BY: K.M.D. DATE 7-9-77
CHECKED BY: W.E.B. DATE 7-12-77

PRESENT R.O.W.
--- TAKING WITHOUT ACCESS
--- TAKING WITHOUT ACCESS ALONG PROPERTY LINES
--- TAKING WITH ACCESS
(P) PERMANENT EASEMENT
(T) TEMPORARY EASEMENT

LEGEND
SR SR SLOPE RIGHTS
P P PROPERTY LINE
- Δ - Δ - Δ TOP OF CUT
- O - O - O TOE OF SLOPE

APPROVED: James K. Mearns DATE 8-4-77
CHIEF OF PLANS & TITLES
APPROVED: _____ DATE _____
APPROVED: J.P. Sullivan DATE 8-6-77
R.O.W. DIRECTOR

PROJECT BENNINGTON-SHAFT.-SUND.
NO. R.F. 19-1(8) SEC. II
SHEET 12 OF 99

STATE OF VERMONT
DEPARTMENT OF HIGHWAYS
RIGHT-OF-WAY PLANS
DETAIL SHEET
D OF M

TABLE OF PROJECT PROPERTY ACQUISITION

PARCEL NO.	GRANTOR	SHEET NO.	BEGINNING STATION	ENDING STATION	TAKING	REM.	RIGHTS	TITLE TAKEN	DATE	TOWN OR CITY RECORDED	BK.	PG.	REMARKS
12	WASCO, LAWRENCE J. & RUTH D.	30,31	SB 735+98 LT. NB 739+50 RT. NB 742+00 RT. NB 745+50 RT. SB 750+00 LT. NB 740+50 RT. SB 735+98 LT. NB 739+11 RT.	SB 750+90 RT. SB 750+46 LT. NB 751+11 RT.	13.5 A± TOTAL	 20.8 A± 11.6 A± 32.4 A±	DRAINAGE (P) DRAINAGE (P) DRAINAGE (P) DRAINAGE (P) DRAINAGE (P) LOSS OF ACCESS (20.8 A±)	COND	5/16/77	SHAFTSBURY	58	110	
13 A	HARRINGTON, RALPH S.	31,32	SB 749+80 RT. SB 754+00 LT. NB 739+11 RT. TH-27 2+00 RT. TH-27 2+40 RT.	SB 758+03 LT. NB 751+11 RT. TH-27 2+44 RT. TH-27 2+70 RT.	2.6 A± 0.15 A± 0.23 A±	 21.17 A± 59.2 A± TOTAL	DRAINAGE (P) ALL R.T. & I. TO R.O.W. SLOPE 2.5 S.F.± (T) CULVERT (P) EASE. TO REMOVE PIPE (T) DRIVE (T) TOTAL	COND	5/16/77	SHAFTSBURY	58	110	
B		47	SA-5 3+78 LT. SA-5 2+75 RT.	SA-5 6+98 RT. SA-5 4+00 RT.									
C		45	SA-5 2+80 RT. SA-5 4+50 RT. NB 751+11 RT. SB 750+46 LT.	SA-5 3+00 RT. NB 752+50 RT. SB 758+03 LT.									
14 A	GREENE, MYRON H. & NORMA L.	31,32	NB 751+80 RT.	NB 760+45 RT.	4.9 A±			WD	6-7-77	SHAFTSBURY	58	155	0.27 A± HIGHWAY EASE.
B		45	SA-5 6+85 LT.	SA-5 7+52 LT.	1454 S.F.±								1064 S.F.± HIGHWAY EASE.
C		45	SA-5 2+30 RT. SA-5 2+30 RT. NB 752+50 RT.	SA-5 2+75 RT. NB 760+45 RT.			CULVERT (P) DRAINAGE (P)						
			TOTAL		4.93 A±	6.6 A±							

TABLE OF REVISIONS

REVISION NO.	SHEET NO.	DESCRIPTION OF REVISION	DATE	MADE BY	APPROVED BY
41	9,19, 51,52, N.O.	Parcel # 31 Change In Title from Roy J. Grout to Marilla H. Grout Per C.O. # 3254	Dec 15, 76	KDP	T.P.M.
42	23	Parcel # 1A Soil Added Const. Limits For Turnaround Per C.O. # 3242	27 Dec 76	KDP	T.P.M.
43	19,40, 55A, 50	Parcel # 32 ACRON REVISED TAKING & REMAINDER DUE TO RE-DESIGN OF T.H.16 RELOCATION PER C.O. # 3269	28 Dec 76	JDP	T.P.M.
44	20, 40,55, 56, 50	Parcel # 36 MEARS REVISED TAKING & REMAINDER DUE TO CHANGE IN INTER-CHANGE DESIGN PER C.O. # 3270	28 Dec 76	JDP	T.P.M.
45	20,40, 59	Parcel # 37 OTT REVISED TAKING & REMAINDER STATIONS ONLY DUE TO CHANGE IN INTERCHANGE DESIGN PER C.O. # 3271	28 Dec 76	JDP	T.P.M.
46	20,40, 59, 50	Parcel # 38 BUFFUM DELETED TAKE WHICH WAS ADDED TO THE REMAINDER ALSO REVISED STATIONING DUE TO CHANGE IN INTER-CHANGE DESIGN PER C.O. # 3272	28 Dec 76	JDP	T.P.M.
47	20, 40,56	Parcel # 40 & 40A SECOND 40-C. REVISED REMAINDER STATIONS 1" 20A CHANGED TAKING STATIONS AND ADD PERMANENT SLOPE RT'S BY OPTION ONLY DUE TO CHANGE IN INTERCHANGE DESIGN PER C.O. # 3273	28 Dec 76	JDP	T.P.M.
48	19,40, 55,53, 50	Parcel # 50 B & C BEAVER VALLEY INC. REVISED TAKING AND REMAINDER DUE TO RE-DESIGN OF T.H.16. RELOCATION PER C.O. # 3274	28 Dec 76	JDP	T.P.M.
49	9,20, 56	Parcel # 39 BRICE EST. ADDED JOHN DELANEY AS HEIR. PER C.O. # 3283	24 Jan 77	KDP	T.P.M.

MADE BY: W.E.B. DATE 7-9-77
CHECKED BY: W.E.B. DATE 7-12-77

PRESENT R.O.W.
--- TAKING WITHOUT ACCESS
--- TAKING WITHOUT ACCESS ALONG PROPERTY LINE
--- TAKING WITH ACCESS
(P) PERMANENT EASEMENT
(T) TEMPORARY EASEMENT

LEGEND

SR SR SLOPE RIGHTS
P P PROPERTY LINE
-Δ-Δ-Δ- TOP OF CUT
-O-O-O- TOE OF SLOPE

APPROVED: John Delaney DATE 8-6-77
CHIEF OF PLANS & TITLES
APPROVED: _____ DATE _____
APPROVED: J.P. Delaney DATE 8-6-77
R.O.W. DIRECTOR

PROJECT BENNINGTON-SHAFT-SUND
NO. RFO19-1 (8)
SHEET 13 OF 99

ROW

6

STATE OF VERMONT
DEPARTMENT OF HIGHWAYS
RIGHT-OF-WAY PLANS
DETAIL SHEET
E OF M

TABLE OF PROJECT PROPERTY ACQUISITION

[illegible]

TABLE OF REVISIONS

REVISION NO.	SHEET NO.	DESCRIPTION OF REVISION	DATE	MADE BY	APPROVED BY
50	54, 55 55A, 60 94, 95 98, 99A	PROTECT: ADDED REVISED DESIGN MYLARS OF RAMP 'D' TO R.O.W. PLANS PER C.O. # 3298	14 Feb 77	KLP	T.F.M.
51	19 55, 56 P	PARCEL #35 McDERMOTT Revised PL which changed stationing, take area & remainder area. Per C.O. #3293	16 Feb 77	KLP	T.F.M.
52	20 55, 56 P	PARCEL #36 MEARS Revised PL which changed stationing, take area & deleted loss of Access remainder. Per C.O. # 3294	16 Feb 77	KLP	T.F.M.
53	9, 19 55, 56 0, P	PARCEL # 50A BEAVER VALLEY, INC. Revised PL which changed take area. Per C.O. #3295	16 Feb 77	KLP	T.F.M.
54	9, 22 55, 56 P	Created New Parcel #51, Julia M. Mears & Beaver Valley, Inc. Disputed Parcel Per C.O. # 3296	16 Feb 77	KLP	T.F.M.
55	19, A 0, V	CHANGED TOTAL AREA FROM 6.1645 To 7.0424 Revised PL PER C.O. # 3303 - PARCEL # 35	24 Feb 77	NBB	T.F.M.
56	9, 55 56, 13 0, P	PARCEL #50 BEAVER VALLEY INC. INCREASED SOA TAKE FROM 77.2 AC To 80.1 AC and Lt. Rem. from 72.17 AC to 72.43 AC Also REVISED ENDING STA OF SOA TAKE To R.D. 9+15 Et and Lt. Rem. Ending Sta to R.D. 9+15 Et. Per C.O. # 3307	28 Feb 77	KLP	T.F.M.
57	9, 55 56, 0, P	DELETED PARCEL #51 MEARS & BEAVER VALLEY INC. "PER" C.O. # 3308	28 Feb 77	KLP	T.F.M.
58	22	Parcel #46 Village of No. Bennington Water Dept. Deleted the word "Utility" from the Remarks column. Also added new parcels 52 & 53 (Utilities) Per C.O. # 3396	6 April 77	KLP	T.F.M.
59	22, 31	Deleted Parcel #26 Village of North Bennington Water Department. Per C.O. # 3339	12 April 77	KLP	T.F.M.

MADE BY: K.M.D. DATE 7-19-71

CHECKED BY: _____ DATE _____

	P R O W	PRESENT R.O.W.
		TAKING WITHOUT ACCESS
		TAKING WITHOUT ACCESS ALONG PROPERTY LINES
		TAKING WITH ACCESS
(P)		PERMANENT EASEMENT
(T)		TEMPORARY EASEMENT

LEGEND

APPROVED *L. P. Moore* DATE 8-6-71
CHIEF OF PLANS & TITLES

APPROVED _____ DATE _____

APPROVED *J. R. Harris* DATE 8-6-71
ROW DIRECTOR

PROJECT BENNINGTON-SHAFT-SUND
NO. RF019-1(8) SECT II
SHEET 14 OF 99

STATE OF VERMONT
DEPARTMENT OF HIGHWAYS
RIGHT-OF-WAY PLANS
DETAIL SHEET
F OF M

TABLE OF PROJECT PROPERTY ACQUISITION

PARCEL NO.	GRANTOR	SHEET NO.	BEGINNING STATION	ENDING STATION	TAKING	REM.	RIGHTS	TITLE TAKEN	DATE	TOWN OR CITY RECORDED	BK.	PG.	REMARKS
16	HALL, THOMAS W. JR.	47	T.H. 27 2+00 LT.	T.H. 27 12+05 LT.	1.0 A±		SLOPE (T)	COND	5/16/77	SHAFTSBURY	58	110	(0.15 A±) HIGHWAY EASE. (148 S.F±)
			T.H. 27 2+35 LT.	T.H. 27 2+77 LT.			SLOPE (T)						(3040 S.F±)
			T.H. 27 4+35 LT.	T.H. 27 12+18 LT.			DRAINAGE (P)						
			T.H. 27 5+85 LT.				DRAINAGE (P)						
			T.H. 27 9+75 LT.	T.H. 27 9+80 LT.			SLOPE (T)						(180 S.F±)
			T.H. 27 9+90 RT.	T.H. 27 10+89 RT.									
			T.H. 27 5+00 RT.	T.H. 27 10+89 RT.		1.8 A±							
			T.H. 27 2+00 LT.	T.H. 27 12+05 LT.		69.5 A±							
			TOTAL			71.3 A±							
17	BLAYER, ALBERT R. JR. & VIOLA C.	36,37	SB 820+18 LT.	NB 836+10 RT.	14.2 A±		DRAINAGE (P)	WD	6-21-77	SHAFTSBURY	58	182-183	LOSS OF ACCESS (19.4 A±)
			SB 821+00 LT.				DRAINAGE (P)						
			SB 826+00 LT.				DRAINAGE (P)						
			SB 828+00 LT.				DRAINAGE (P)						
			SB 829+30 LT.				DRAINAGE (P)						
			SB 831+00 LT.				DRAINAGE (P)						
			NB 833+00 RT.				DRAINAGE (P)						
			NB 824+38 RT.	NB 836+72 RT.		19.4 A±							
			SB 820+18 LT.	SB 831+62 LT.		14.7 A±							
						34.1 A±							

TABLE OF REVISIONS

REVISION NO.	SHEET NO.	DESCRIPTION OF REVISION	DATE	MADE BY	APPROVED BY
60	9,17	Parcel #25 Changed Virginia Scott Rice to Virginia Scott Sterling Per C.O. # 3354	4/22/77	A.G.S.	T.P.M.
61	20,56	Parcel #40A Deleted Per C.O. # 3355	4/22/77	A.G.S.	T.P.M.
62	11	Parcel #7 Gates-Removed "Mineral Rights Held by Welland S. Horn" Per C.O. # 3357	4/22/77	A.G.S.	T.P.M.
63	16	Parcel #19 Elwell Reused Sta. of Dugwell on Detail Sheet From SH 5 4126 Lt. to SH 5 6+38 Lt. Per C.O. # 3374	5-19-77	SAP	T.P.M.
64	37,38	Parcel #18 Marro #20A Settanni Melun #21 Elwell #43H Town of Shaftsbury Pulled Fence Line in. Per C.O. # 3671 Approved by FHWA 1-23-78	1/27/78	sgm	T.P.M.
65	19,55A	PARCEL #50D-BEAVER VALLEY INC. CHANGED CULVERT LOCATION AND DRAINAGE RIGHTS FROM T.H.-16 STA. 68+0 TO T.H.-16 STA. 69+0 PER C.O. # 4063	10-11-78	P.J.H.	W.S.

MADE BY: K.M.D. DATE 7-19-71
CHECKED BY: _____ DATE _____

PRESENT R.O.W.
--- TAKING WITHOUT ACCESS
--- P --- TAKING WITHOUT ACCESS ALONG PROPERTY LINES
--- TAKING WITH ACCESS
(P) PERMANENT EASEMENT
(T) TEMPORARY EASEMENT

LEGEND
--- SR --- SR --- SLOPE RIGHTS
--- P --- P --- PROPERTY LINE
--- Δ --- Δ --- Δ --- TOP OF CUT
--- O --- O --- O --- TOE OF SLOPE

APPROVED Thomas W. Hall DATE 8-6-77
CHIEF OF PLANS & TITLES
APPROVED _____ DATE _____
APPROVED A. J. ... DATE 8-6-77
R.O.W. DIRECTOR

PROJECT BENNINGTON-SHAFT-SUND
NO. RFO19-1(8) SEC II
SHEET 15 OF 99

STATE OF VERMONT
DEPARTMENT OF HIGHWAYS
RIGHT-OF-WAY PLANS
DETAIL SHEET
G OF M

TABLE OF PROJECT PROPERTY ACQUISITION

PARCEL NO.	GRANTOR	SHEET NO.	BEGINNING STATION	ENDING STATION	TAKING	RZM.	RIGHTS	TITLE TAKEN	DATE	TOWN OR CITY RECORDED	BK.	P.G.	REMARKS
18	MARRO, ANTHONY J. & JACQUELINE C.	36, 37	SB 831+62 LT. SB 834+00 LT. SB 835+50 LT. SB 831+62 LT.	SB 845+02 LT. SB 845+02 LT.	10.2 A±	35.3 A±	DRAINAGE (P) DRAINAGE (P)	COND	5/16/77	SHAFTSBURY	58	110	429 S.F.± HIGHWAY EASE.
19	ELWELL, DAVID G. & DOROTHY W.	45	SA 5 3+74 LT. SA 5 4+70 LT. SA 5 4+35 LT. SA 5 6+38 LT. SA 5 3+74 LT.	SA 5 7+34 LT. SA 5 6+25 LT. SA 5 6+85 LT.	0.51 A±	0.52 A±	DRIVE (T) SLOPE (T)	W.D.	7/25/77	SHAFTSBURY	58	268	0.27 A± HIGHWAY EASE. 750 S.F.± DUG WELL
20A	SETTANNI, DANIEL & MELVIN, DONALD L.	37, 38	NB 837+70 RT NB 837+50 RT NB 841+50 RT NB 836+72 RT	NB 852+96 RT NB 852+96 RT	10.5 A±	186.3 A±	DRAINAGE (P) DRAINAGE (P)	W.D.	3/15/77	SHAFTSBURY	58	27	0.57 ± HIGHWAY EASE.
20B		36	SB 814+95 LT.	NB 816+45 RT.			ALL R.T. & I.						ROW 6000 S.F.
21	ELWELL, RUDOLPH M. & ELLEN R.	37, 38	SB 844+87 LT. NB 852+96 RT SB 845+02 LT.	SB 865+64 LT. NB 859+89 RT SB 865+04 LT.	13.2 A±	2.3 A± 83 .1A± TOTAL 85.3 A±		COND	5/16/77	SHAFTSBURY	58	110	(0.56 A±) HIGHWAY EASE.

TABLE OF REVISIONS

REVISION NO.	SHEET NO.	DESCRIPTION OF REVISION	DATE	MADE BY	APPROVED BY

MADE BY: OLB DATE 7-12-71
CHECKED BY: W.E.B. DATE 7-12-71

-----	PRESENT R.O.W.
---/---	TAKING WITHOUT ACCESS
---/--- P L	TAKING WITHOUT ACCESS ALONG PROPERTY LINES
-----	TAKING WITH ACCESS
(P)	PERMANENT EASEMENT
(T)	TEMPORARY EASEMENT

LEGEND

The diagram consists of four horizontal lines with markers and labels to their right:

- SLOPE RIGHTS:** Indicated by two red line segments, each labeled "SR".
- PROPERTY LINE:** Indicated by two vertical tick marks on the line, each labeled "P".
- TOP OF CUT:** Indicated by three small black dots on the line, each labeled "Δ".
- TOE OF SLOPE:** Indicated by three small open circles on the line, each labeled "○".

APPROVED: Thomas P. Moore DATE: 8-6-77
CHIEF OF PLANS BTTLIS

APPROVED: _____ DATE: _____

APPROVED: HR Jenkins DATE: 8/6/77
ROW DIRECTOR

PROJECT BENNINGTON-SHAFT-SUND.
NO. RF019-1(8) SEC. II
SHEET 16 OF 99

DETAIL SHEET
H OF M

H O F M

REVISION NO.	SHEET NO.	DESCRIPTION OF REVISION	DATE	MADE BY	APPROVED BY

PROJECT BENNINGTON-SHAFT-SUND
 NO. FOI9-1 (8) SEC II
 SHEET 17 OF 99

STATE OF VERMONT
DEPARTMENT OF HIGHWAYS
RIGHT-OF-WAY PLANS
DETAIL SHEET
1 OF 1

TABLE OF PROJECT PROPERTY ACQUISITION

PARCEL NO.	GRANTOR	SHEET NO.	BEGINNING STATION	ENDING STATION	TAKING	REM.	RIGHTS	TITLE TAKEN	DATE	TOWN OR CITY RECORDED	BK.	PG.	REMARKS
26 A	SHEA, JAMES J. & FRANCES	41, 42	SB 913+20 LT. SB 917+50 LT. SB 919+00 LT.	NB 920+70 LT.	2.1 A±								
B		48	SB 914+57 LT. TH. 22 15+50 LT. TH. 22 16+20 LT.	NB 920+70 LT. TH. 22 19+80 E TH. 22 16+05 LT. TH. 22 19+50 LT.	1.0 A±		DRAINAGE (P) DRAINAGE (P) DRIVE (T) SLOPE (T)	COND	5/16/77	SHAFTSBURY	58	110	(.55A±) HIGHWAY EASE. 6800 S.F.±
			SB 913+58 LT. TH. 22 19+80 E	SB 914+57 LT. SB 919+50 LT.	1.3 A± 8.8 A±								
				TOTAL	3.1 A±	10.1 A±							
27 A	ELKINS, LEE	42	NB 920+70 LT. SB 920+00 LT.	SB 923+36 LT.	2.8 A±		DRAINAGE (P)	WD	4-6-77	SHAFTSBURY	58	47 48	
B		42, 43	SB 926+95 LT. SB 929+50 LT. SB 919+50 LT.	SB 932+43 LT. SB 932+43 LT.	5.4 A±	148.0 A±	DRAINAGE (P)						
				TOTAL	8.2 A±								
28	CROSS, PAUL H. & PHYLLIS H.	42, 43	NB 923+85 RT. SB 926+00 LT. SB 923+36 LT.	NB 931+44 RT. SB 926+95 LT.	5.9 A±	1.2 A±	DRAINAGE (P)	COND	5/16/77	SHAFTSBURY	58	110	
29	YOUNG, CLYDE	43	SB 939+89 LT. SB 941+00 LT. SB 939+89 LT.	SB 942+21 LT. SB 942+21 LT.	0.25 A±	7.7 A±	DRAINAGE (P)	WD	5-27-77	SHAFTSBURY	58	133 134	
30	PELL, GAETANE	43, 44 49, 50 51	SB 940+41 LT. SB 944+00 LT. SB 947+00 LT. SB 958+00 LT. SB 960+00 LT. SB 1029+00 LT. SB 991+46 LT. SB 942+21 LT.	SB 1029+40 LT. SB 1029+40 LT.	34.6 A±	405.2 A±	DRAINAGE (P) DRAINAGE (P) DRAINAGE (P) DRAINAGE (P) DRAINAGE (P) CHANNEL (P) 0.51 A±	COND	5/16/77	SHAFTSBURY	58	110	

TABLE OF REVISIONS

REVISION NO.	SHEET NO.	DESCRIPTION OF REVISION	DATE	MADE BY	APPROVED BY

MADE BY: KMD DATE 7-12-71
CHECKED BY: W.E.B. DATE 7-12-71

-----	PRESENT, R.O.W.
---/---/---	TAKING WITHOUT ACCESS
---/---/--- P L	TAKING WITHOUT ACCESS ALONG PROPERTY LINES
-----	TAKING WITH ACCESS
(P)	PERMANENT EASEMENT
(T)	TEMPORARY EASEMENT

LEGEND

The diagram illustrates a cross-section of a road with the following labeled features from top to bottom:

- SLOPE RIGHTS**: Indicated by two horizontal lines, each labeled "SR".
- PROPERTY LINE**: Indicated by two horizontal lines, each labeled "P" above and "L" below.
- TOP OF CUT**: Indicated by three horizontal lines, each labeled "Δ" above and "Δ" below.
- TOE OF SLOPE**: Indicated by three horizontal lines, each labeled "O" above and "O" below.

APPROVED Thomas P. Viano DATE 8-6-77
CHIEF OF PLANS & TITLES

APPROVED _____ DATE _____

APPROVED RL Jenkins DATE 8/6/77
ROW DIRECTOR

PROJECT BENNINGTON-SHAFT-SUND.
NO. RF019-1 (8) SEC. II
SHEET 18 OF 99

STATE OF VERMONT
DEPARTMENT OF HIGHWAYS
RIGHT-OF-WAY PLANS
DETAIL SHEET
J OF M

TABLE OF PROJECT PROPERTY ACQUISITION

PARCEL NO.	GRANTOR	SHEET NO.	BEGINNING STATION	ENDING STATION	TAKING	REM.	RIGHTS	TITLE TAKEN	DATE	TOWN OR CITY RECORDED	BK.	PG.	REMARKS
31	GROUT, MARILLA H.	51,52	SB1029+35 RT SB1032+00 LT. SB1033+00 LT. SB1037+00 LT. SB1042+00 LT. SB1046+00 LT. SB1029+40 LT.	SB1045+50 LT.	3.2 A±		DRAINAGE (P) DRAINAGE (P) DRAINAGE (P) DRAINAGE (P) DRAINAGE (P)	COND	5/16/77	ARLINGTON	41	89	
B	DELETED												
C	DELETED												
32	KRON, GEORGE F. & NELL A.	55A	TR16 70+11 LT. TR16 70+11 LT.	TR16 72+00 LT. TR16 72+00 LT.	0.10 A±	39.90 A±		W.D.	3/29/77	SUNDERLAND	33	269	HIGHWAY EASE. T.R.16
50A	BEAVER VALLEY INC.	51,52 53,54 55,56	SB1029+35 RT SB1046+00 LT. SB1051+85 LT. SB1060+00 LT. SB1066+50 LT. SB1095+50 LT. SB1085+07 LT.	RR D'9+15 RT.	80.1 A±		DRAINAGE (P) DRAINAGE (P) DRAINAGE (P) DRAINAGE (P) DRAINAGE (P)	COND	5/14/77	SUNDERLAND	33	285	(0.71 A±) HIGHWAY EASE. T.R.
B		55A	TR16 65+03 RT TR16 64+97 LT. TR16 55+35 RT TR16 56+40 RT TR16 56+40 LT NB1031+50 RT SB1045+50 LT.	TR16 67+00 RT TR16 67+85 LT. NB1085+05 RT TR16 59+52 RT TR16 58+92 LT NB1093+35 RT RR D'9+15 RT.	0.72 A±	256.08 A± 72.43 A±	SLOPE (T) (0.10 A±) SLOPE (T) (0.04 A±) SLOPE (T) (0.11 A±) SLOPE (T) (0.07 A±)						INCLUDES 0.11 A± HWY. EASE
C		55A			0.42 A±	328.51 A±							1900 S.F.± INCLUDES 0.05 A± HWY. EASE 3000 S.F.±
D		55A	TR16 69+00 RT	TOTAL	81.24 A±		DRAINAGE (P)	Q.C.D	11/22/78	SUNDERLAND	34	151-152	
33	HULET, FORREST H. & ROSE	43	SB932+43 LT. SB933+00 LT. SB934+00 LT. SB937+00 LT. SB932+43 LT.	NB941+43 RT.	10.4 A±		DRAINAGE (P) DRAINAGE (P) DRAINAGE (P)	COND	5/16/77	SHAFTSBURY	58	110	
34A	HALL, THOMAS W. JR.	38	SB865+04 LT.	SB866+56 LT.	0.11 A±			W.D.	4-6-77	SHAFTSBURY	58	48-49	
B		39,40	SB873+00 LT. SB908+50 LT.	SB886+00 LT.	5.5 A±		DRAINAGE (P)						
C		41,48	SB911+30 LT. SB865+04 LT.	SB913+38 LT. SB913+38 LT.	0.12 A±	261.4 A±							
				TOTAL	5.73 A±								
35	MCDERMOTT, JAMES A.	55	NB1093+35 RT NB1093+35 RT.	NB1096+97 RT. NB1096+97 RT.	0.07 A±	6.93 A±		W.D.	4-18-77	SUNDERLAND	33	272-273	3103 S.F.± LOSS OF ACCESS

TABLE OF REVISIONS

REVISION NO.	SHEET NO.	DESCRIPTION OF REVISION	DATE	MADE BY	APPROVED BY

MADE BY: KMD DATE 7-13-71

CHECKED BY: AGS DATE 7-20-71

-----	PRESENT R.O.W.
--- /// ---	TAKING WITHOUT ACCESS
--- /// $\frac{P}{L}$ ---	TAKING WITHOUT ACCESS ALONG PROPERTY LINES
-----	TAKING WITH ACCESS
(P)	PERMANENT EASEMENT
(T)	TEMPORARY EASEMENT

LEGEND

Diagram illustrating the layout of a road cross-section with various markers and labels:

- SLOPE RIGHTS**: Indicated by two horizontal lines with the label "SR" above them.
- PROPERTY LINE**: Indicated by two horizontal lines with the label "P" above them.
- TOP OF CUT**: Indicated by three horizontal lines with the label "Δ" above them.
- TOE OF SLOPE**: Indicated by three horizontal lines with the label "O" above them.

APPROVED Thomas P. Mayo DATE 8-6-7
CHIEF OF PLANS & TITLES

APPROVED _____ DATE _____

APPROVED [Signature] DATE 8/27
R.O.W DIRECTOR

PROJECT BENNINGTON-SHAFT-SUND.
NO. RF019-1(8) SEC. II
SHEET 19 OF 99

STATE OF VERMONT
DEPARTMENT OF HIGHWAYS
RIGHT-OF-WAY PLANS
DETAIL SHEET
K OF M

TABLE OF PROJECT PROPERTY ACQUISITION

PARCEL NO.	GRANTOR	SHEET NO.	BEGINNING STATION	ENDING STATION	TAKING	REM.	RIGHTS	TITLE TAKEN	DATE	TOWN OR CITY RECORDED	BK.	PG.	REMARKS
36	MEARS, JULIA M.	55, 56 59	NB1096+73 RT RP'A' 4+68 RT RP'A' 4+68 RT RP'A' 4+68 RT NB1096+97 RT	RP'A' 9+38 RT TH'16 21+21 RT RP'D' 6+20 RT NB1114+35 RT RP'A' 9+38 RT	9.7 A±	26.60 A± 26.60 A±	ALL R.T.&I. ALL R.T.&I. ALL R.T.&I.	R.O.W. R.O.W. R.O.W.	W.D. 4/19/77	SUNDERLAND	33	273-274	LOSS OF ACCESS
37	OTT, LAWRENCE E. & MARJORIE C.	59	NB1102+07 RT RP'A' 4+50 RT RP'A' 4+50 RT	RP'A' 4+48 RT NB1114+35 RT RP'D' 6+20 RT	6.0 A±		ALL R.T.&I. ALL R.T.&I.	R.O.W. R.O.W.	W.D. 3/15/77	SUNDERLAND	33	264	LOSS OF ACCESS
38	BUFFUM, FRANK E. & EDNA	56, 59	RP'A' 4+48 RT RP'A' 4+50 RT RP'A' 4+50 RT	RP'A' 8+00 RT NB1114+35 RT RP'D' 6+20 RT	4.0 A±		ALL R.T.&I. ALL R.T.&I.	R.O.W. R.O.W.	W.D. 3/24/77	SUNDERLAND	33	268	LOSS OF ACCESS
39	HEIRS OF THE ESTATE OF EVELYN M. BRACE BRACE, ROBERT T. DELANEY, JOHN	56	RP'D' 9+28 RT RP'D' 9+15 RT	RP'D' 6+44 RT RP'D' 6+44 RT	0.76 A± 5.1 A±				COND 5/14/77	SUNDERLAND	33	285	
40	SECOY, RODGER D. & FRANCES R.	56, 57 59 60 56	NB1108+54 RT RP'A' 9+38 RT RP'D' 6+44 RT RP'D' 5+20 RT	NB1120+70 RT NB1120+70 RT TH'16 19+00 RT	20.7 A±	10.7 A± 3.21 A±			COND 5/14/77	SUNDERLAND	33	285	(0.14A±) HIGHWAY EASE. LOSS OF ACCESS SHED
40 A	DELETED			TOTAL	20.7 A±	13.91 A±							


TABLE OF REVISIONS

REVISION NO.	SHEET NO.	DESCRIPTION OF REVISION	DATE	MADE BY	APPROVED BY

MADE BY: KMD. DATE 7/13/71
CHECKED BY: W.E.B. DATE 7-14-71

_____ PRESENT R.O.W. _____
 _____ TAKING WITHOUT ACCESS _____
 _____ P _____ TAKING WITHOUT ACCESS ALONG PROPERTY LINES _____
 _____ L _____ TAKING WITH ACCESS _____
 _____ (P) _____ PERMANENT EASEMENT _____
 _____ (T) _____ TEMPORARY EASEMENT _____

LEGEND

  SR SR SLOPE RIGHTS
 P L PROPERTY LINE
 Δ Δ Δ TOP OF CUT
 O O O TOE OF SLOPE

APPROVED Thomas M. Mena DATE 8-6-77
CHIEF OF PLANS & TITLES

APPROVED _____ DATE _____

APPROVED R. Perkins DATE 8-6-77
R.O.W. DIRECTOR

PROJECT BENNINGTON-SHAFT-SUND.
NO. RFO19-1 (8) SEC II
SHEET 20 OF 99

STATE OF VERMONT
DEPARTMENT OF HIGHWAYS
RIGHT-OF-WAY PLANS
DETAIL SHEET
L OF M

TABLE OF PROJECT PROPERTY ACQUISITION

PARCEL NO.	GRANTOR	SHEET NO.	BEGINNING STATION	ENDING STATION	TAKING	REM.	RIGHTS	TITLE TAKEN	DATE	TOWN OR CITY RECORDED	BK.	PG.	REMARKS
41	COTY, RAYMOND J.A.	58,60	RP C 10+65 LT	SPUR 107+00 RT	1.8 A±	1.4 A±		COND	5/14/77	SUNDERLAND	33	285	REMAINDER TO BE TAKEN ON ARLINGTON CONNECTOR PROJECT F319-1110
42	DELETED												
43A	TOWN OF SHAFTSBURY	23	SB 624+31 LT	NB 630+86 RT			ALL R.T.&I.	COND	5/16/77	SHAFTSBURY	58	110	TOWN ROAD 35 (TOWN LINE ROAD)
43B		27	SB 688+05 LT	NB 688+36 RT			ALL R.T.&I.						STATE AID 6 (BUCK HILL RD.)
43C		32	SB 758+29 LT	NB 760+45 RT			ALL R.T.&I.						TOWN ROAD 27 (HOLY SMOKE ROAD)
43D		47	TH 27 2+00 C	TH 27 5+00 RT			ALL R.T.&I.						TOWN ROAD 27 (HOLY SMOKE ROAD)
43E		45	SA 5 7+05 RT	SA 5 7+52 LT			ALL R.T.&I.						TOWN ROAD 27 (HOLY SMOKE ROAD)
43F		45	SA 5 3+78 C	SA 5 6+98 RT			ALL R.T.&I.						STATE AID 5 (EAST ROAD)
43G		33,34	NB 786+58 RT	SA 5 49+50 C			ALL R.T.&I.						STATE AID 5 (EAST ROAD)
43H		37,38	SB 844+87 LT	NB 852+96 RT			ALL R.T.&I.						TOWN ROAD 57 (OLD GLASTENBURY ROAD)
43I		48	SB 914+66 RT	TH 22 19+80 C			ALL R.T.&I.						TOWN ROAD 22 (GLASTENBURY ROAD)
44	TOWN OF GLASTENBURY	48	TH 1 4+00 C	SB 914+66 RT			ALL R.T.&I.	COND	5/19/77	GLASTENBURY	9	25	TOWN ROAD 1 (GLASTENBURY ROAD)
45A	TOWN OF SUNDERLAND	54,55	NB 1062+06 RT	SB 1083+93 LT			ALL R.T.&I.	COND	5/14/77	SUNDERLAND	33	285	TOWN ROAD 16 (SOUTH ROAD)
45B		60	TH 16 19+00 RT	TH 16 21+38 RT			ALL R.T.&I.						TOWN ROAD 16 (SOUTH ROAD)

TABLE OF REVISIONS

REVISION NO.	SHEET NO.	DESCRIPTION OF REVISION	DATE	MADE BY	APPROVED BY

MADE BY: 008 DATE 7-14-71
CHECKED BY: W.E.B. DATE 7-14-71

— — — — —	PRESENT	R.O.W.
— — — — —		
— — — — —	TAKING WITHOUT ACCESS	
— — — — —		
— — — — —	TAKING WITHOUT ACCESS ALONG PROPERTY LINE	
— — — — —		
— — — — —	TAKING WITH ACCESS	
— — — — —		
(P)	PERMANENT EASEMENT	
(T)	TEMPORARY EASEMENT	

LEGEND



- SR — SR — SLOPE RIGHTS
- P — P — PROPERTY LINE
- Δ — Δ — TOP OF CUT
- O — O — TOE OF SLOPE

APPROVED _____ DATE _____
CHIEF OF PLANS & TITLES

APPROVED _____ DATE _____

APPROVED _____ DATE _____
ROW DIRECTOR

PROJECT BENNINGTON-SHAFTS-SUND.
NO. RFO19-1(8) SEC II
SHEET 21 OF 99

STATE OF VERMONT
DEPARTMENT OF HIGHWAYS
RIGHT-OF-WAY PLANS
DETAIL SHEET
OF

TABLE OF PROJECT PROPERTY ACQUISITION

[illegible]

TABLE OF REVISIONS

REVISION NO.	SHEET NO.	DESCRIPTION OF REVISION	DATE	MADE BY	APPROVED BY

MADE BY: DLB DATE 7-26-71

CHECKED BY: A. J. S. DATE 7-26-71

_____	PRESENT	R.O.W.
___/___	TAKING WITHOUT ACCESS	
___/___ P L	TAKING WITHOUT ACCESS ALONG PROPERTY LINES	
_____	TAKING WITH ACCESS	
(P)	PERMANENT EASEMENT	
(T)	TEMPORARY EASEMENT	

LEGEND

— SR — SR —	SLOPE RIGHTS
— P — P — L L	PROPERTY LINE
— Δ — Δ — Δ —	TOP OF CUT
— O — O — O —	TOE OF SLOPE

APPROVED James P. Mayo DATE 8-6-76
CHIEF OF PLANS & TITLES

APPROVED _____ DATE _____

APPROVED *L. H. Collins* DATE *8/6/71*
R D W DIRECTOR

PROJECT BENNINGTON-SHAFT-SUND.

NO. RF019-1(8) SEC. II

SHEET 22 OF 99

STATE OF VERMONT
DEPARTMENT OF HIGHWAYS
RIGHT-OF-WAY PLANS
DETAIL SHEET
OF

TABLE OF PROJECT PROPERTY ACQUISITION

[illegible]

SEE SHEET 22B FOR EASEMENT NO. 6

TABLE OF REVISIONS

REVISION NO.	SHEET NO.	DESCRIPTION OF REVISION	DATE	MADE BY	APPROVED BY

MADE BY: QOB DATE 7-26-71
CHECKED BY: 248 DATE 7-26-71

-----	PRESENT	R.O.W.
---//-----	TAKING WITHOUT ACCESS	
---// P L ---//	TAKING WITHOUT ACCESS ALONG PROPERTY LINES	
-----	TAKING WITH ACCESS	
(P)	PERMANENT EASEMENT	
(T)	TEMPORARY EASEMENT	

LEGEND

———— DR ———— SR ———— SLOPE RIGHTS
 ———— Γ_L ———— P_L ———— PROPERTY LINE
 ———— Δ ———— Δ ———— Δ ———— TOP OF CUT
 ———— $\bigcirc$ ———— $\bigcirc$ ———— $\bigcirc$ ———— TOE OF SLOPE

APPROVED Thomas V. Mays DATE 8-6-71
CHIEF OF PLANS & TITLES

APPROVED _____ DATE _____

APPROVED J. R. Leuker DATE 8/6/71

PROJECT BENNINGTON-SHAFTS-SUND.
NO. RF019-1 (8) SEC.II
SHEET 22 A OF 99

STATE OF VERMONT
DEPARTMENT OF HIGHWAYS
RIGHT-OF-WAY PLANS
DETAIL SHEET
OF

TABLE OF PROJECT PROPERTY ACQUISITION

[illegible]

TABLE OF REVISIONS

REVISION NO.	SHEET NO.	DESCRIPTION OF REVISION	DATE	MADE BY	APPROVED BY

MADE BY: NBB DATE 11-2-71

CHECKED BY: _____ DATE _____

-----	PRESENT	R.O.W.
///-----	TAKING WITHOUT ACCESS	
///----- P L	TAKING WITHOUT ACCESS	ALONG PROPERTY LINES
-----	TAKING WITH ACCESS	
(P)	PERMANENT EASEMENT	
(T)	TEMPORARY EASEMENT	


LEGEND

 SLOPE RIGHTS
 PROPERTY LINE
 TOP OF CUT
 TOE OF SLOPE

APPROVED J. L. Mayo DATE 8-6-91
CHIEF OF PLANS BRITTES

APPROVED _____ DATE _____
APPROVED *SR Jenkins* DATE *8/6/71*

BENNINGTON-
PROJECT SHAFTSBURY-SUNDERLAND
NO. RF 019-1(8) SEC. II
SHEET 22B OF 99

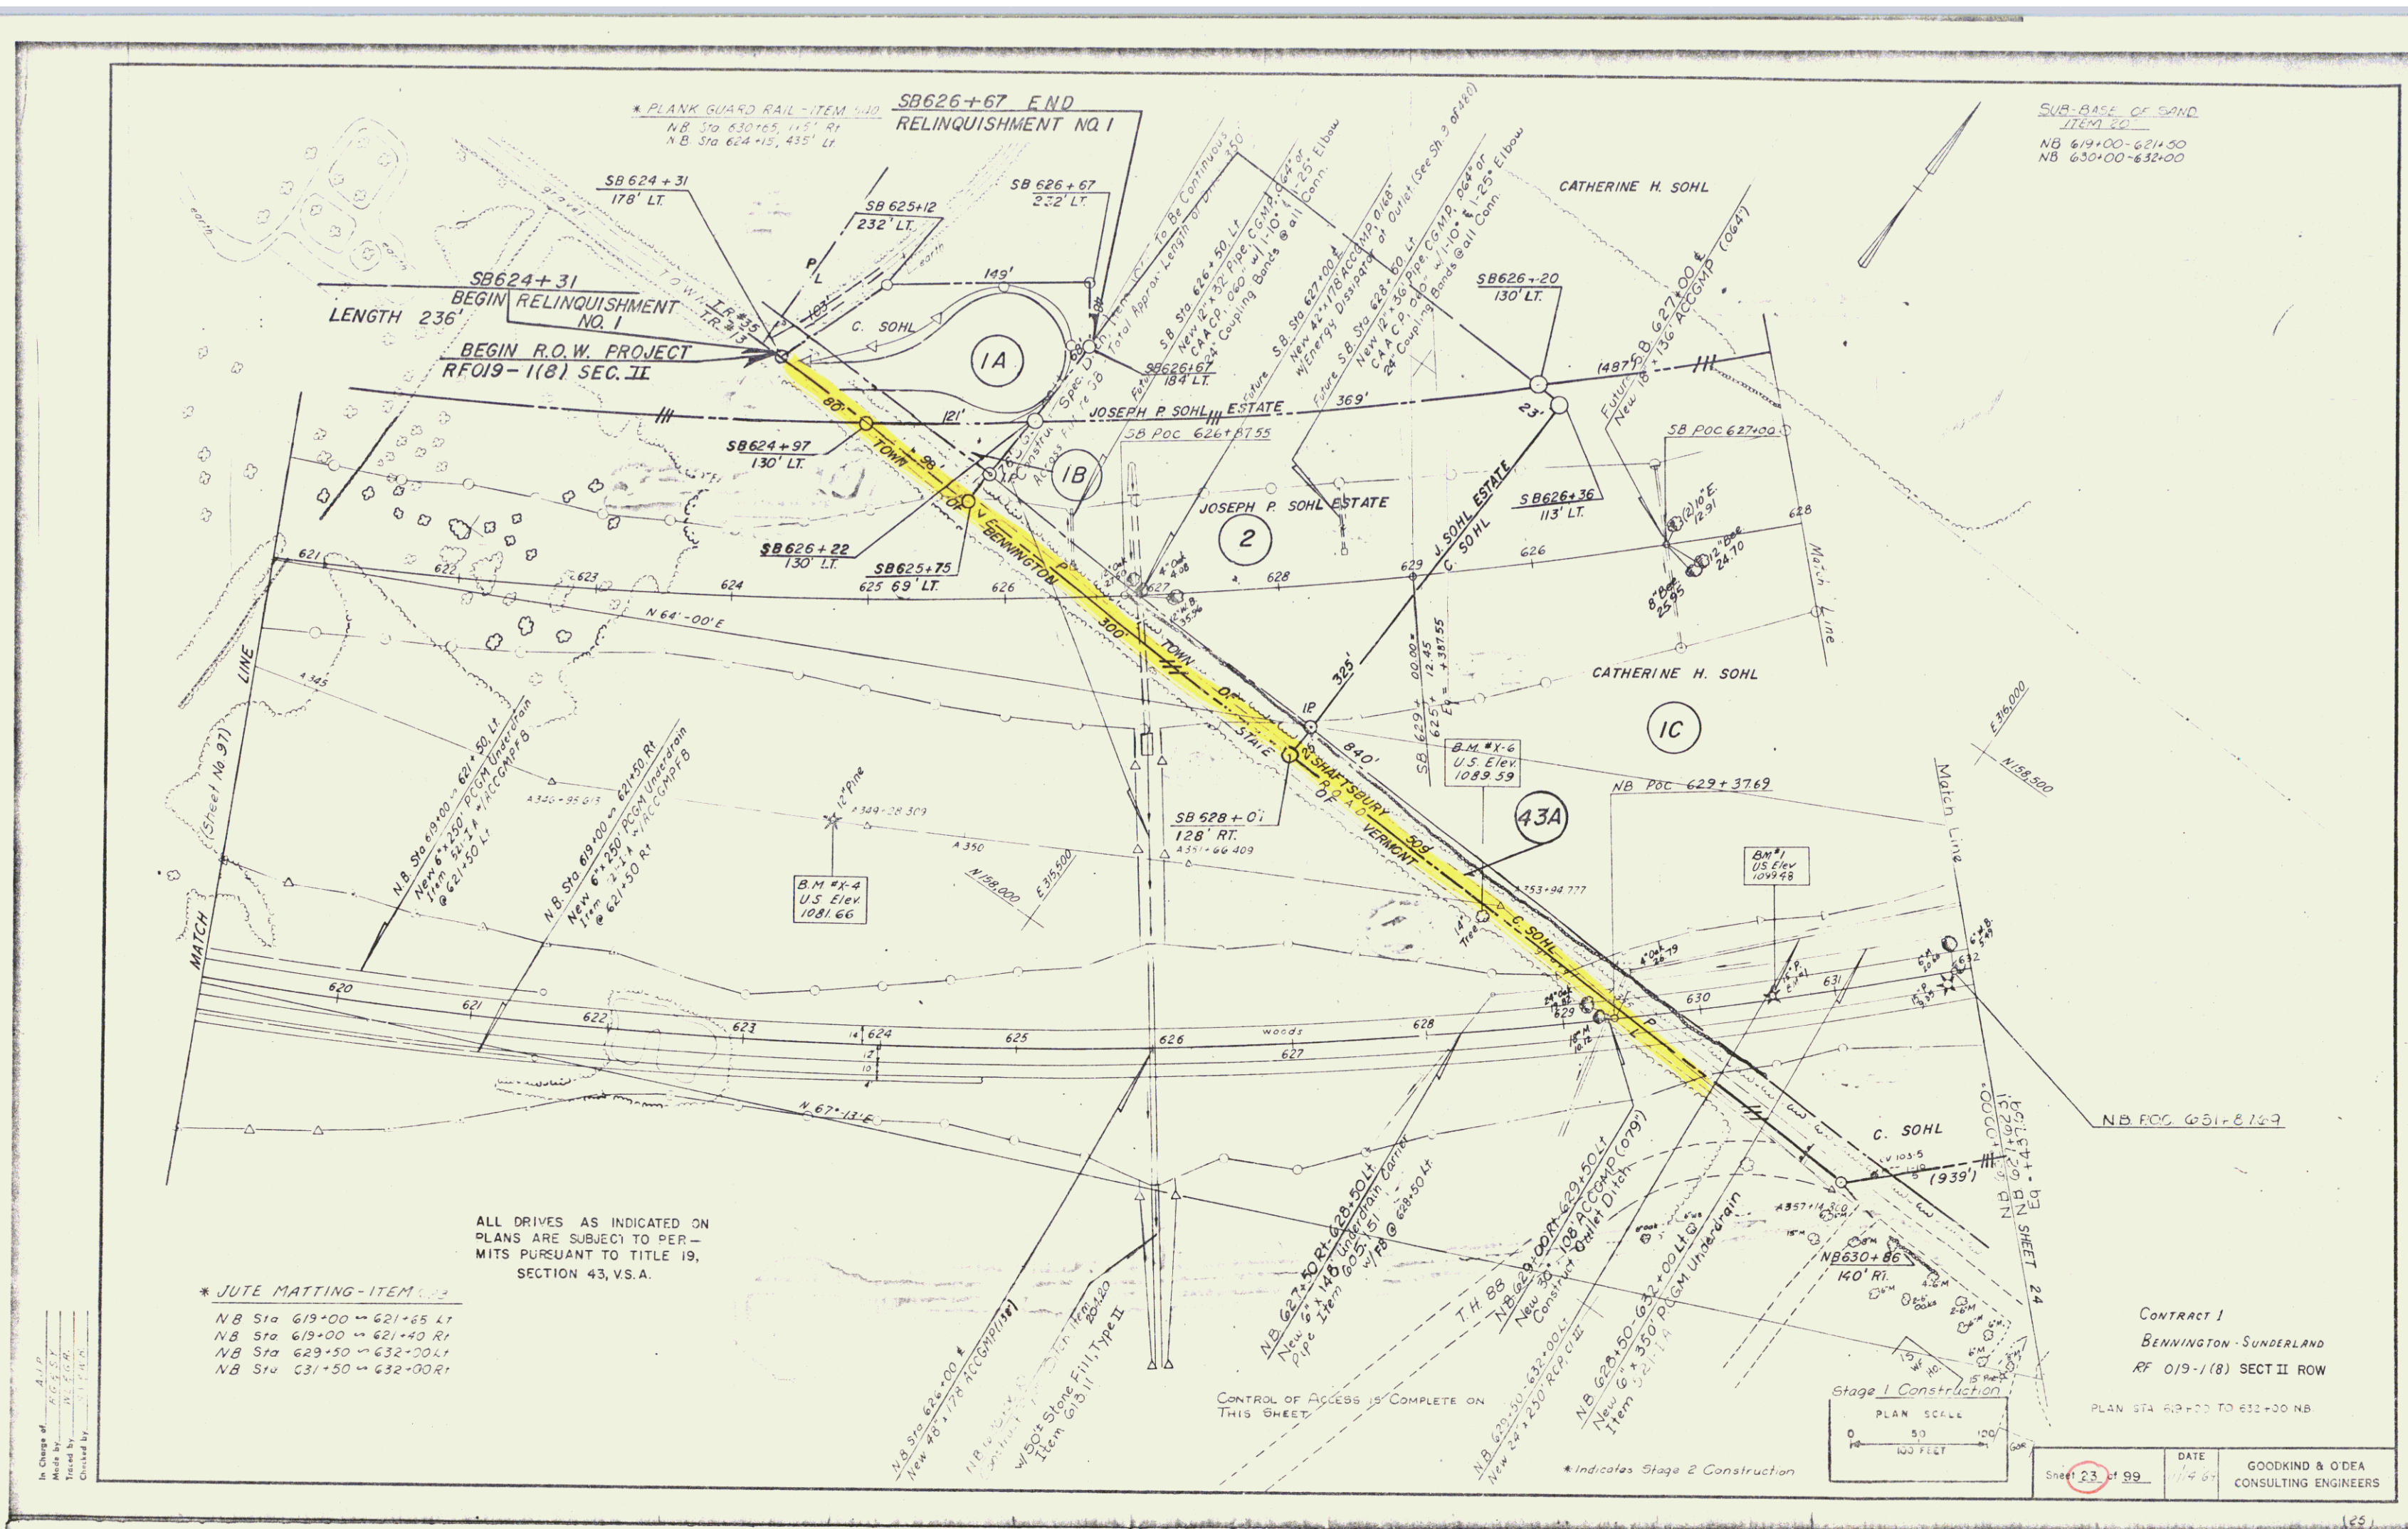


* TREATED TIMBER CURB
ITEM
NB 650+00-659+00 RT

JUTE MATTING ITEM
STA. 643+00-659+00 LT

* THREE CABLE GUARD RAIL
w/ LIGHT STEEL POSTS ITEM
NB 643+00-651+01 RT
NB 655+47-659+00 RT
KELLY HARDWOOD CORP.

SUB-BASE OF SAND
ITEM
NB 643+00-656+00

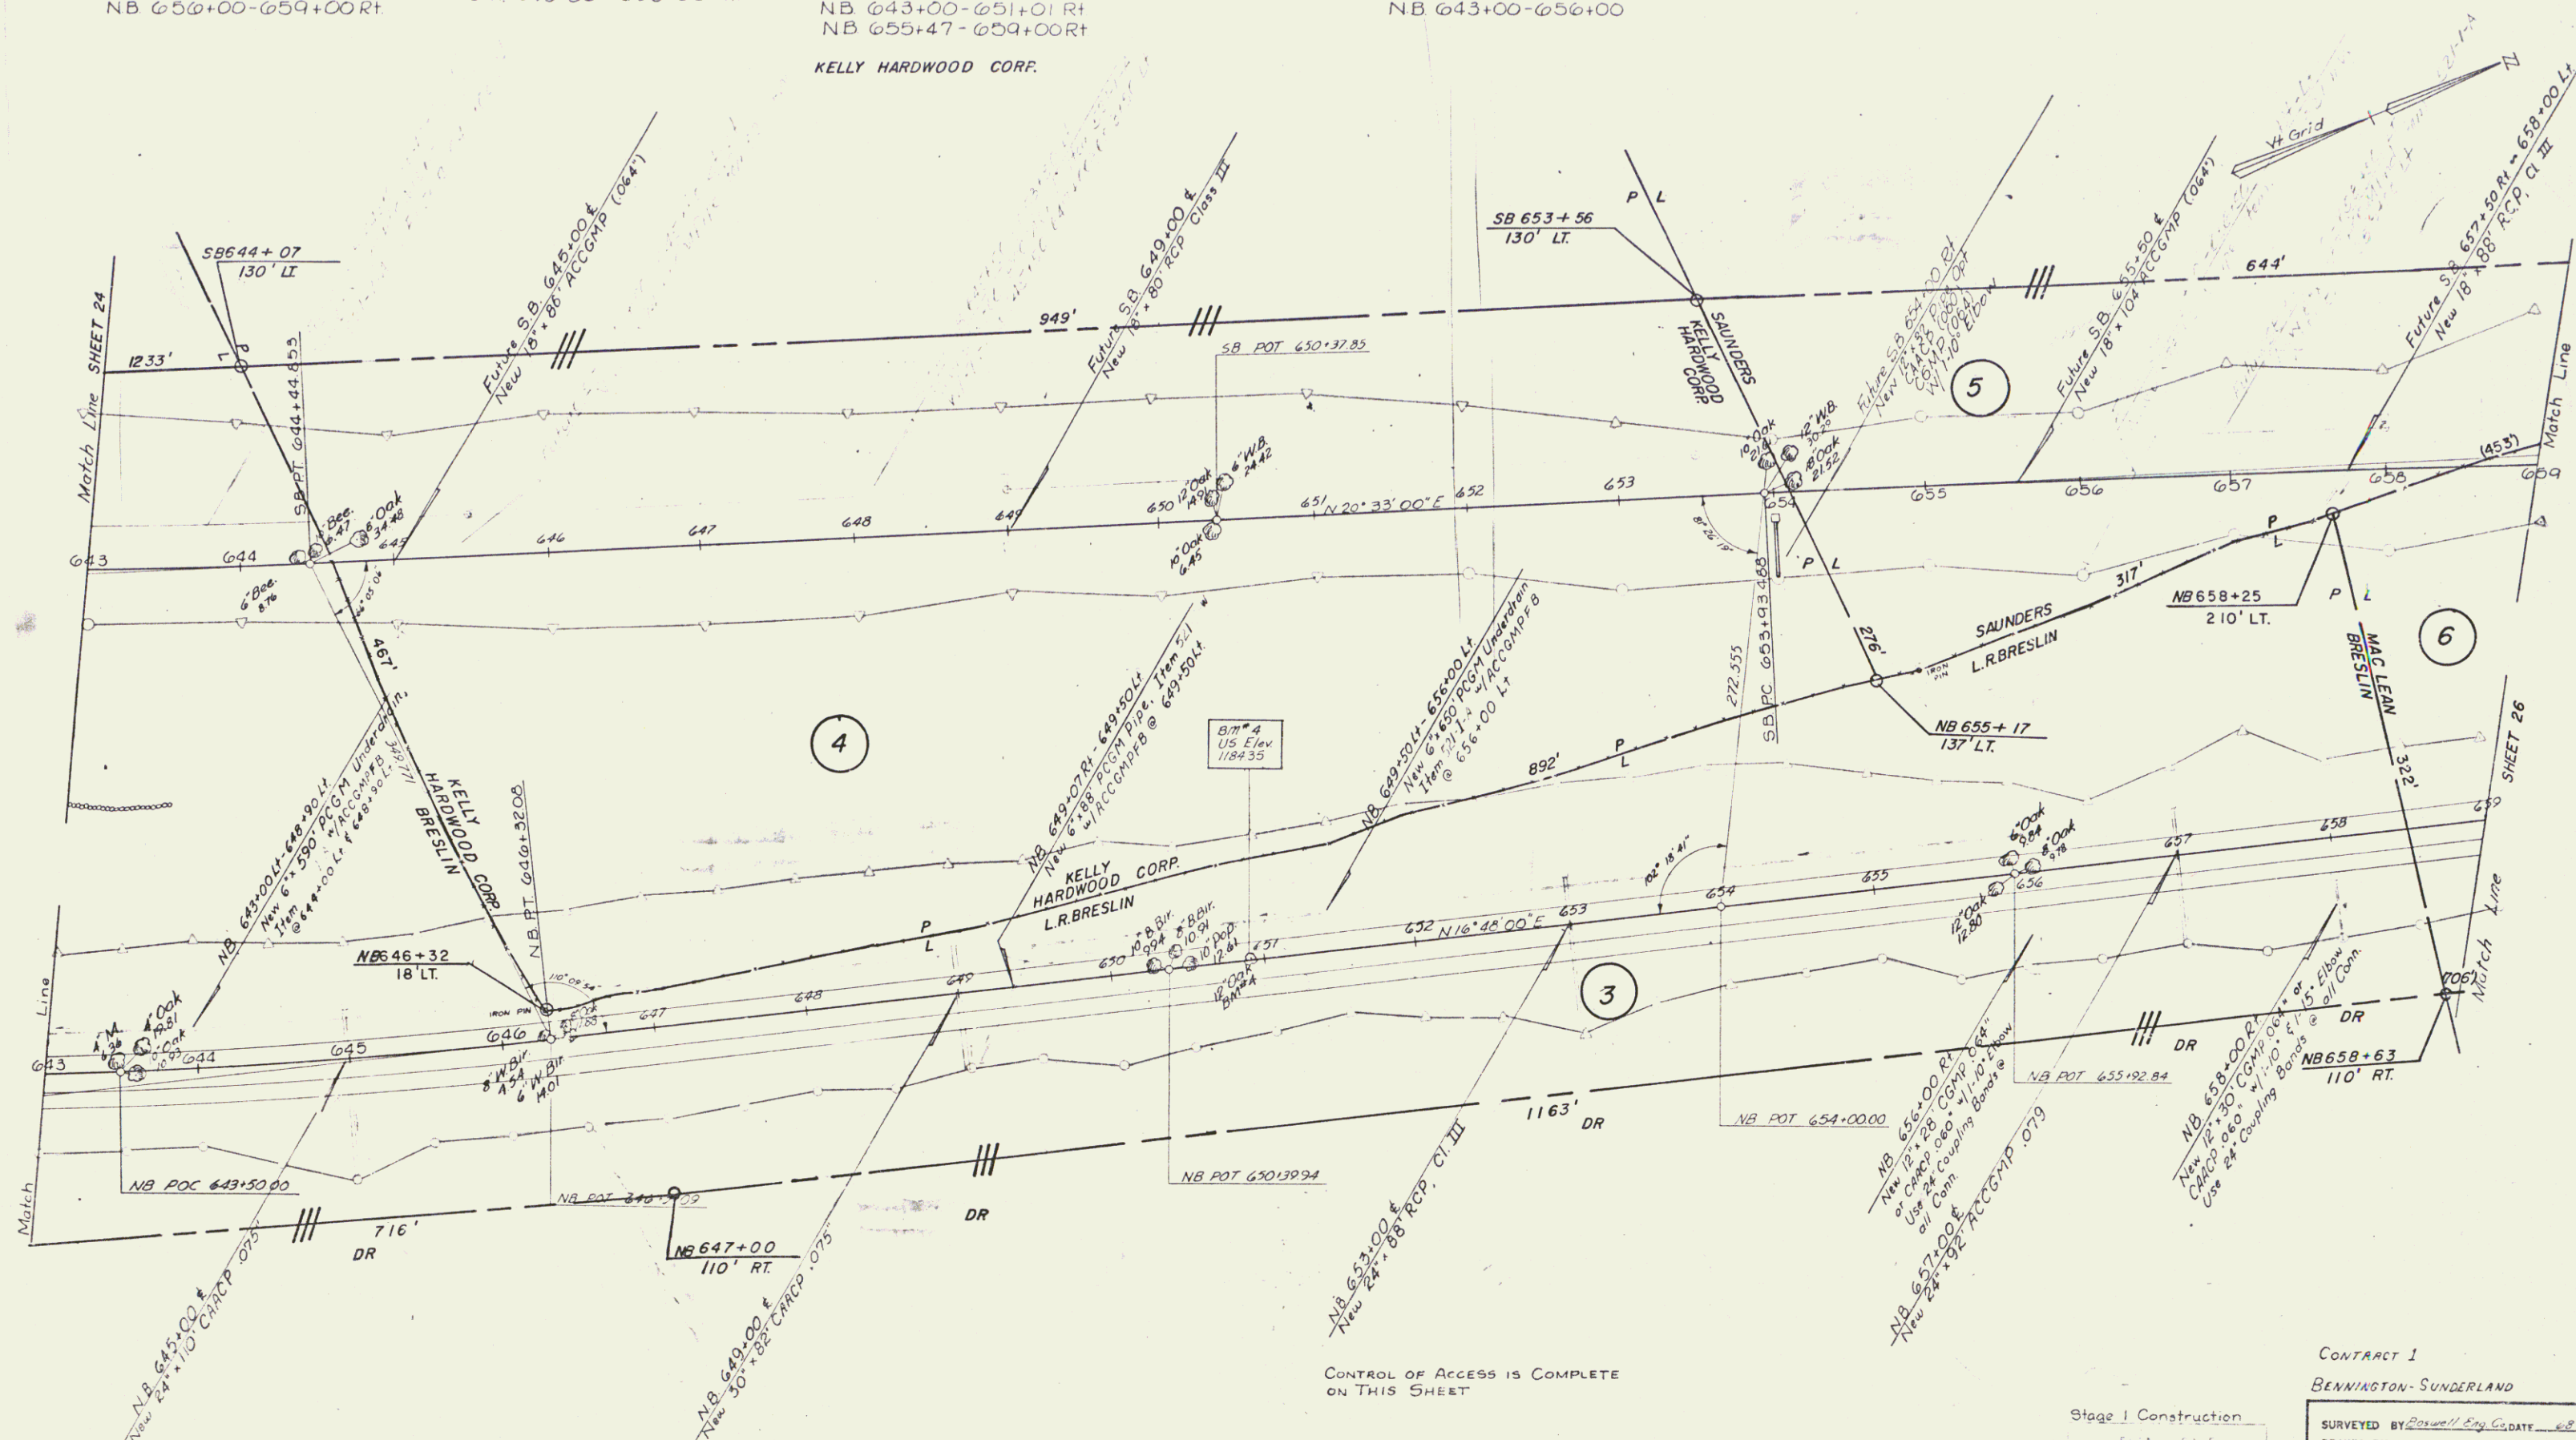

CONTRACT 1
BENNINGTON-SUNDERLAND

SURVEYED BY	DATE
DRAWN BY	DATE
TRACED BY	DATE

PROJ. PF NO. 019-118, SECT. 1
SHEET 25 OF 99


* TREATED TIMBER CURB
ITEM
NB 659+00-665+50 RT.

STONE FILL
ITEM
NB 663+50-665+50 Lt.

UTE MATTING
ITEM
NB 659+00-661+00 Lt.

* THREE CABLE GUARD RAIL
w/ LIGHT STEEL POSTS, ITEM
NB 659+00-660+03 RT.

DRILLING & BLASTING OF
SOLID ROCK SUBGRADE
ITEM
NB 668+75-669+25
NB 670+75-672+25

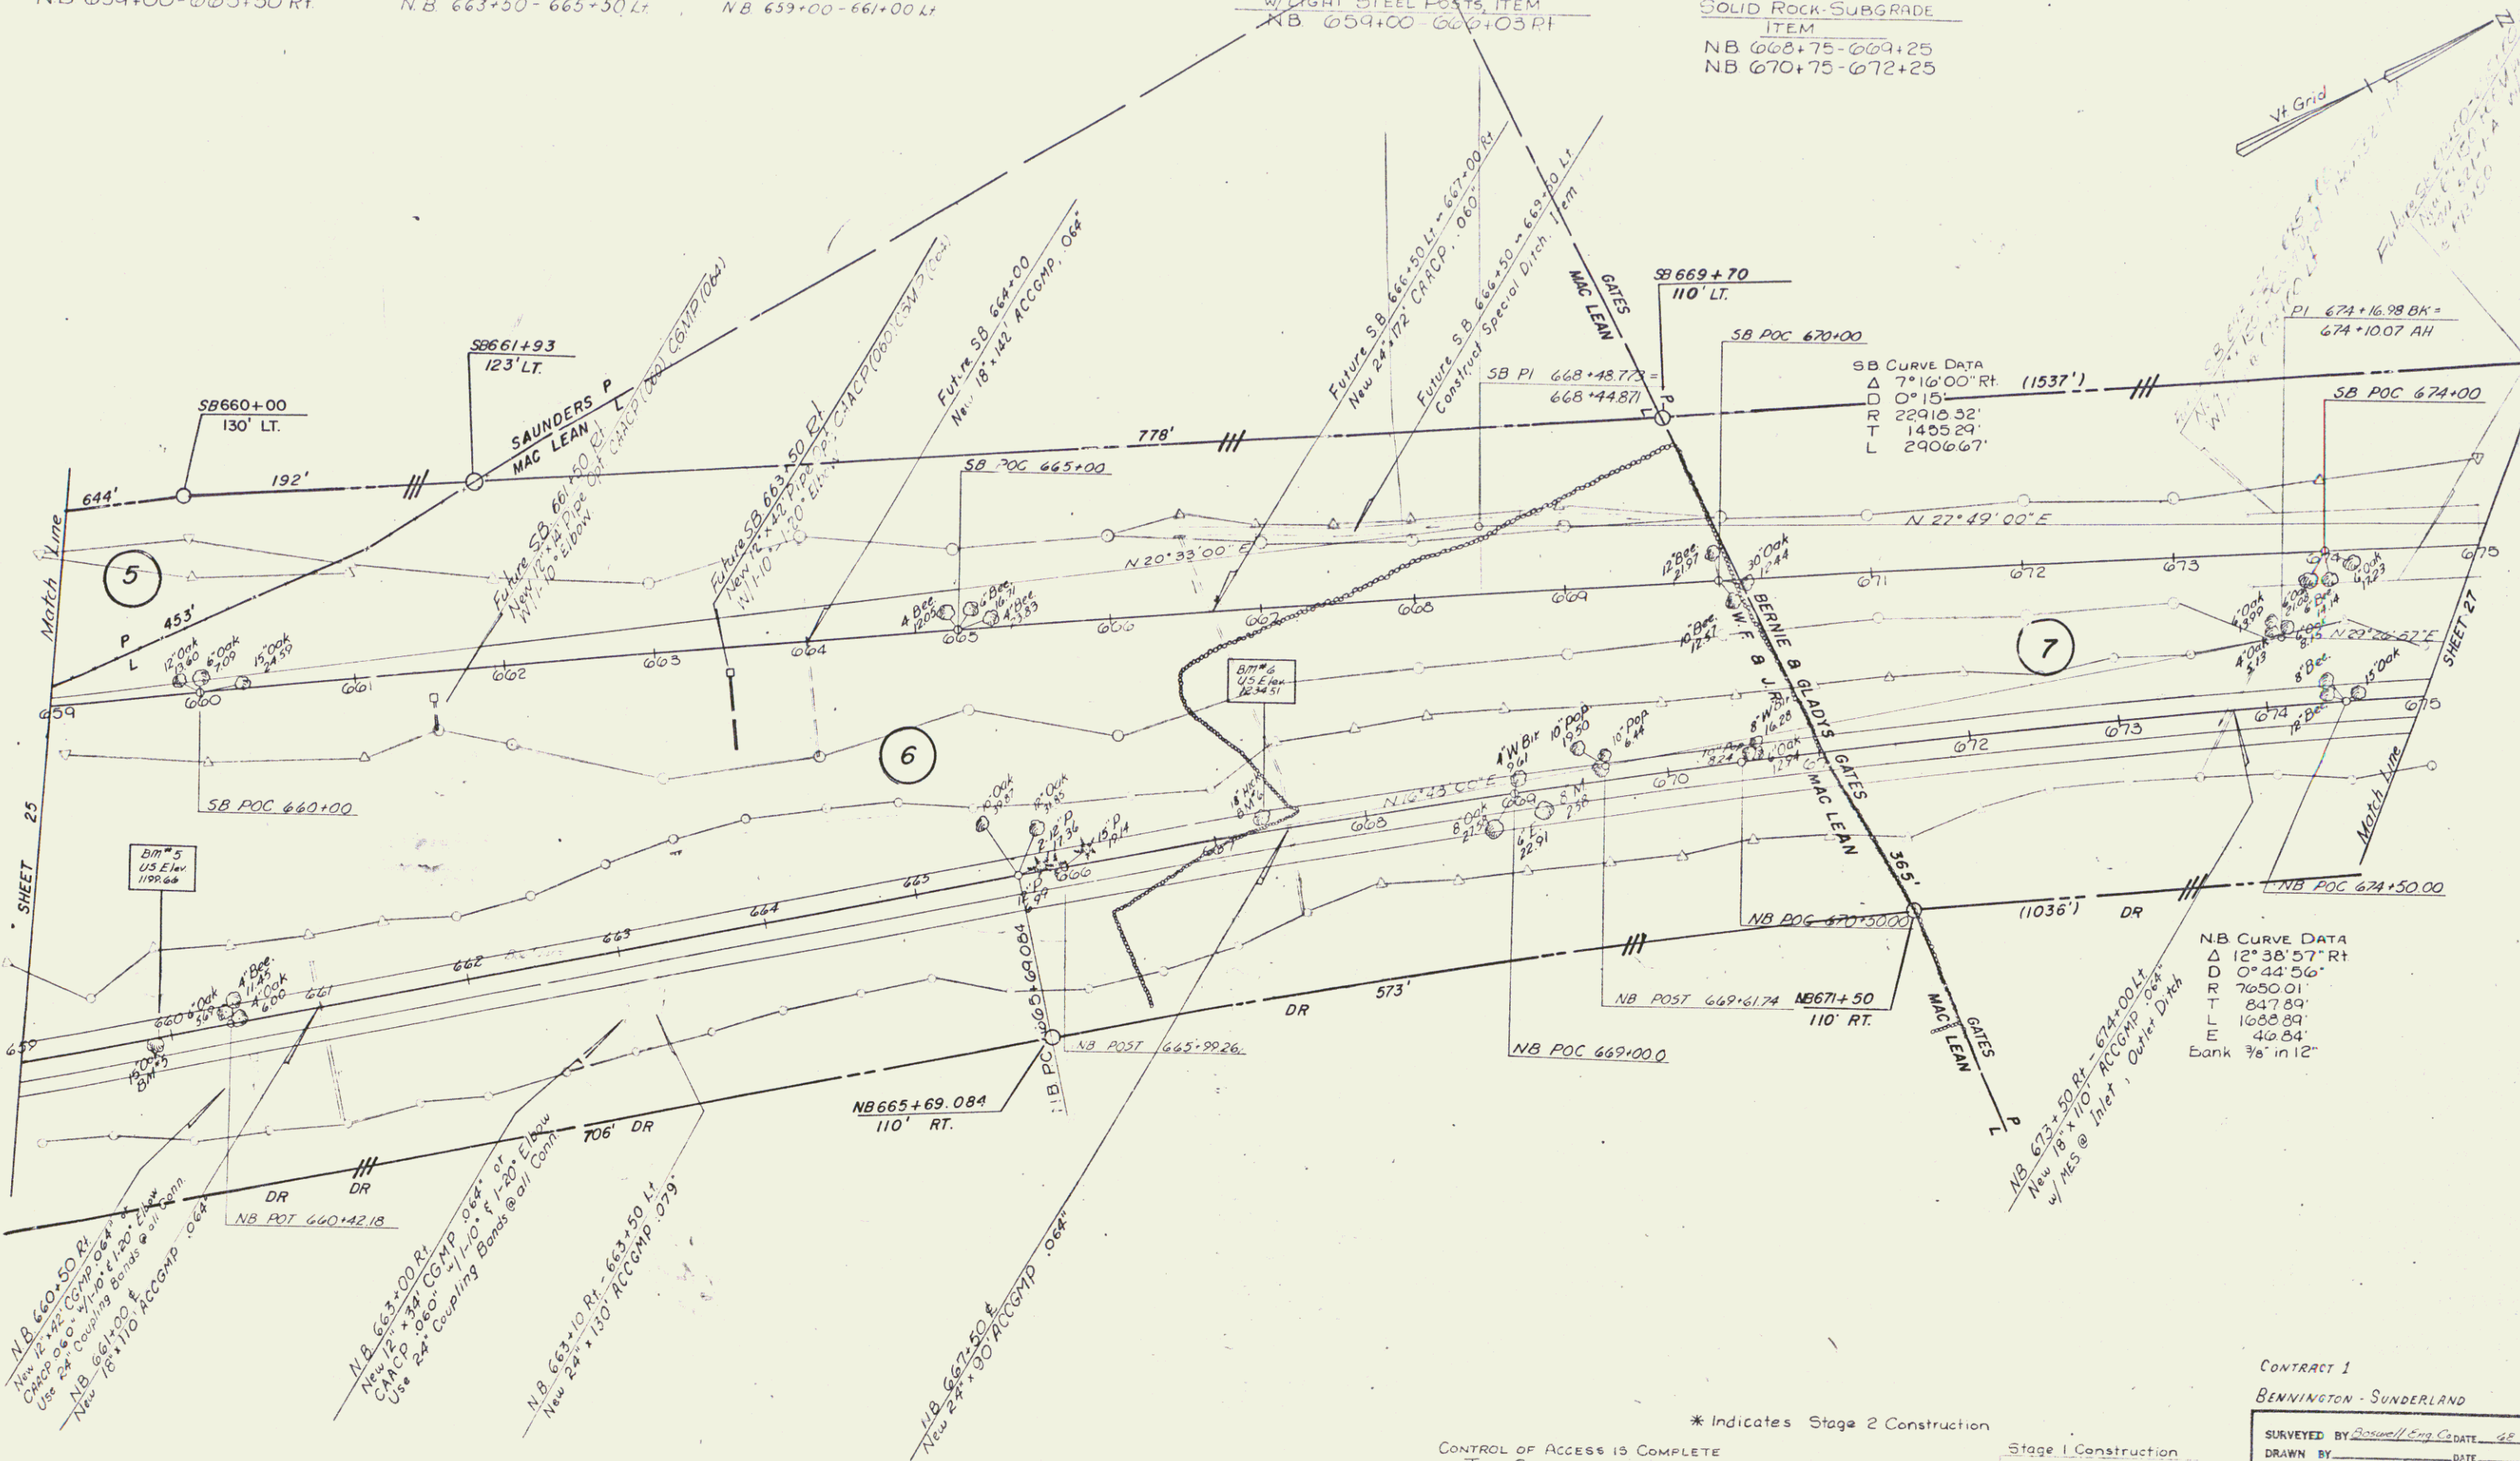

* Indicates Stage 2 Construction
CONTROL OF ACCESS IS COMPLETE
ON THIS SHEET

Stage 1 Construction
PLAN SCALE
1" = 40 FEET

CONTRACT 1

BENNINGTON - SUNDERLAND

SURVEYED BY Roswell Eng. Co. DATE 4/8

DRAWN BY DATE

TRACED BY DATE 5/82


PROJ. 107 NO. 019-1 (8) SECT. II

SHEET 26 OF 99 ROW

* TREATED TIMBER CURB
ITEM
NB 685+00-687+60 Lt
NB 689+28-691+00 Lt
NB 686+50-687+60 Rt
NB 689+28-691+00 Rt

STONE FILL ITEM
NB 689+00-691+00 Rt

* BRIDGE RAILING (FOR BRIDGE APPROACHES)
ITEM
NB 684+225-687+60 Lt
NB 685+35-687+60 Rt
NB 689+28-691+00 Lt
NB 689+28-691+00 Rt

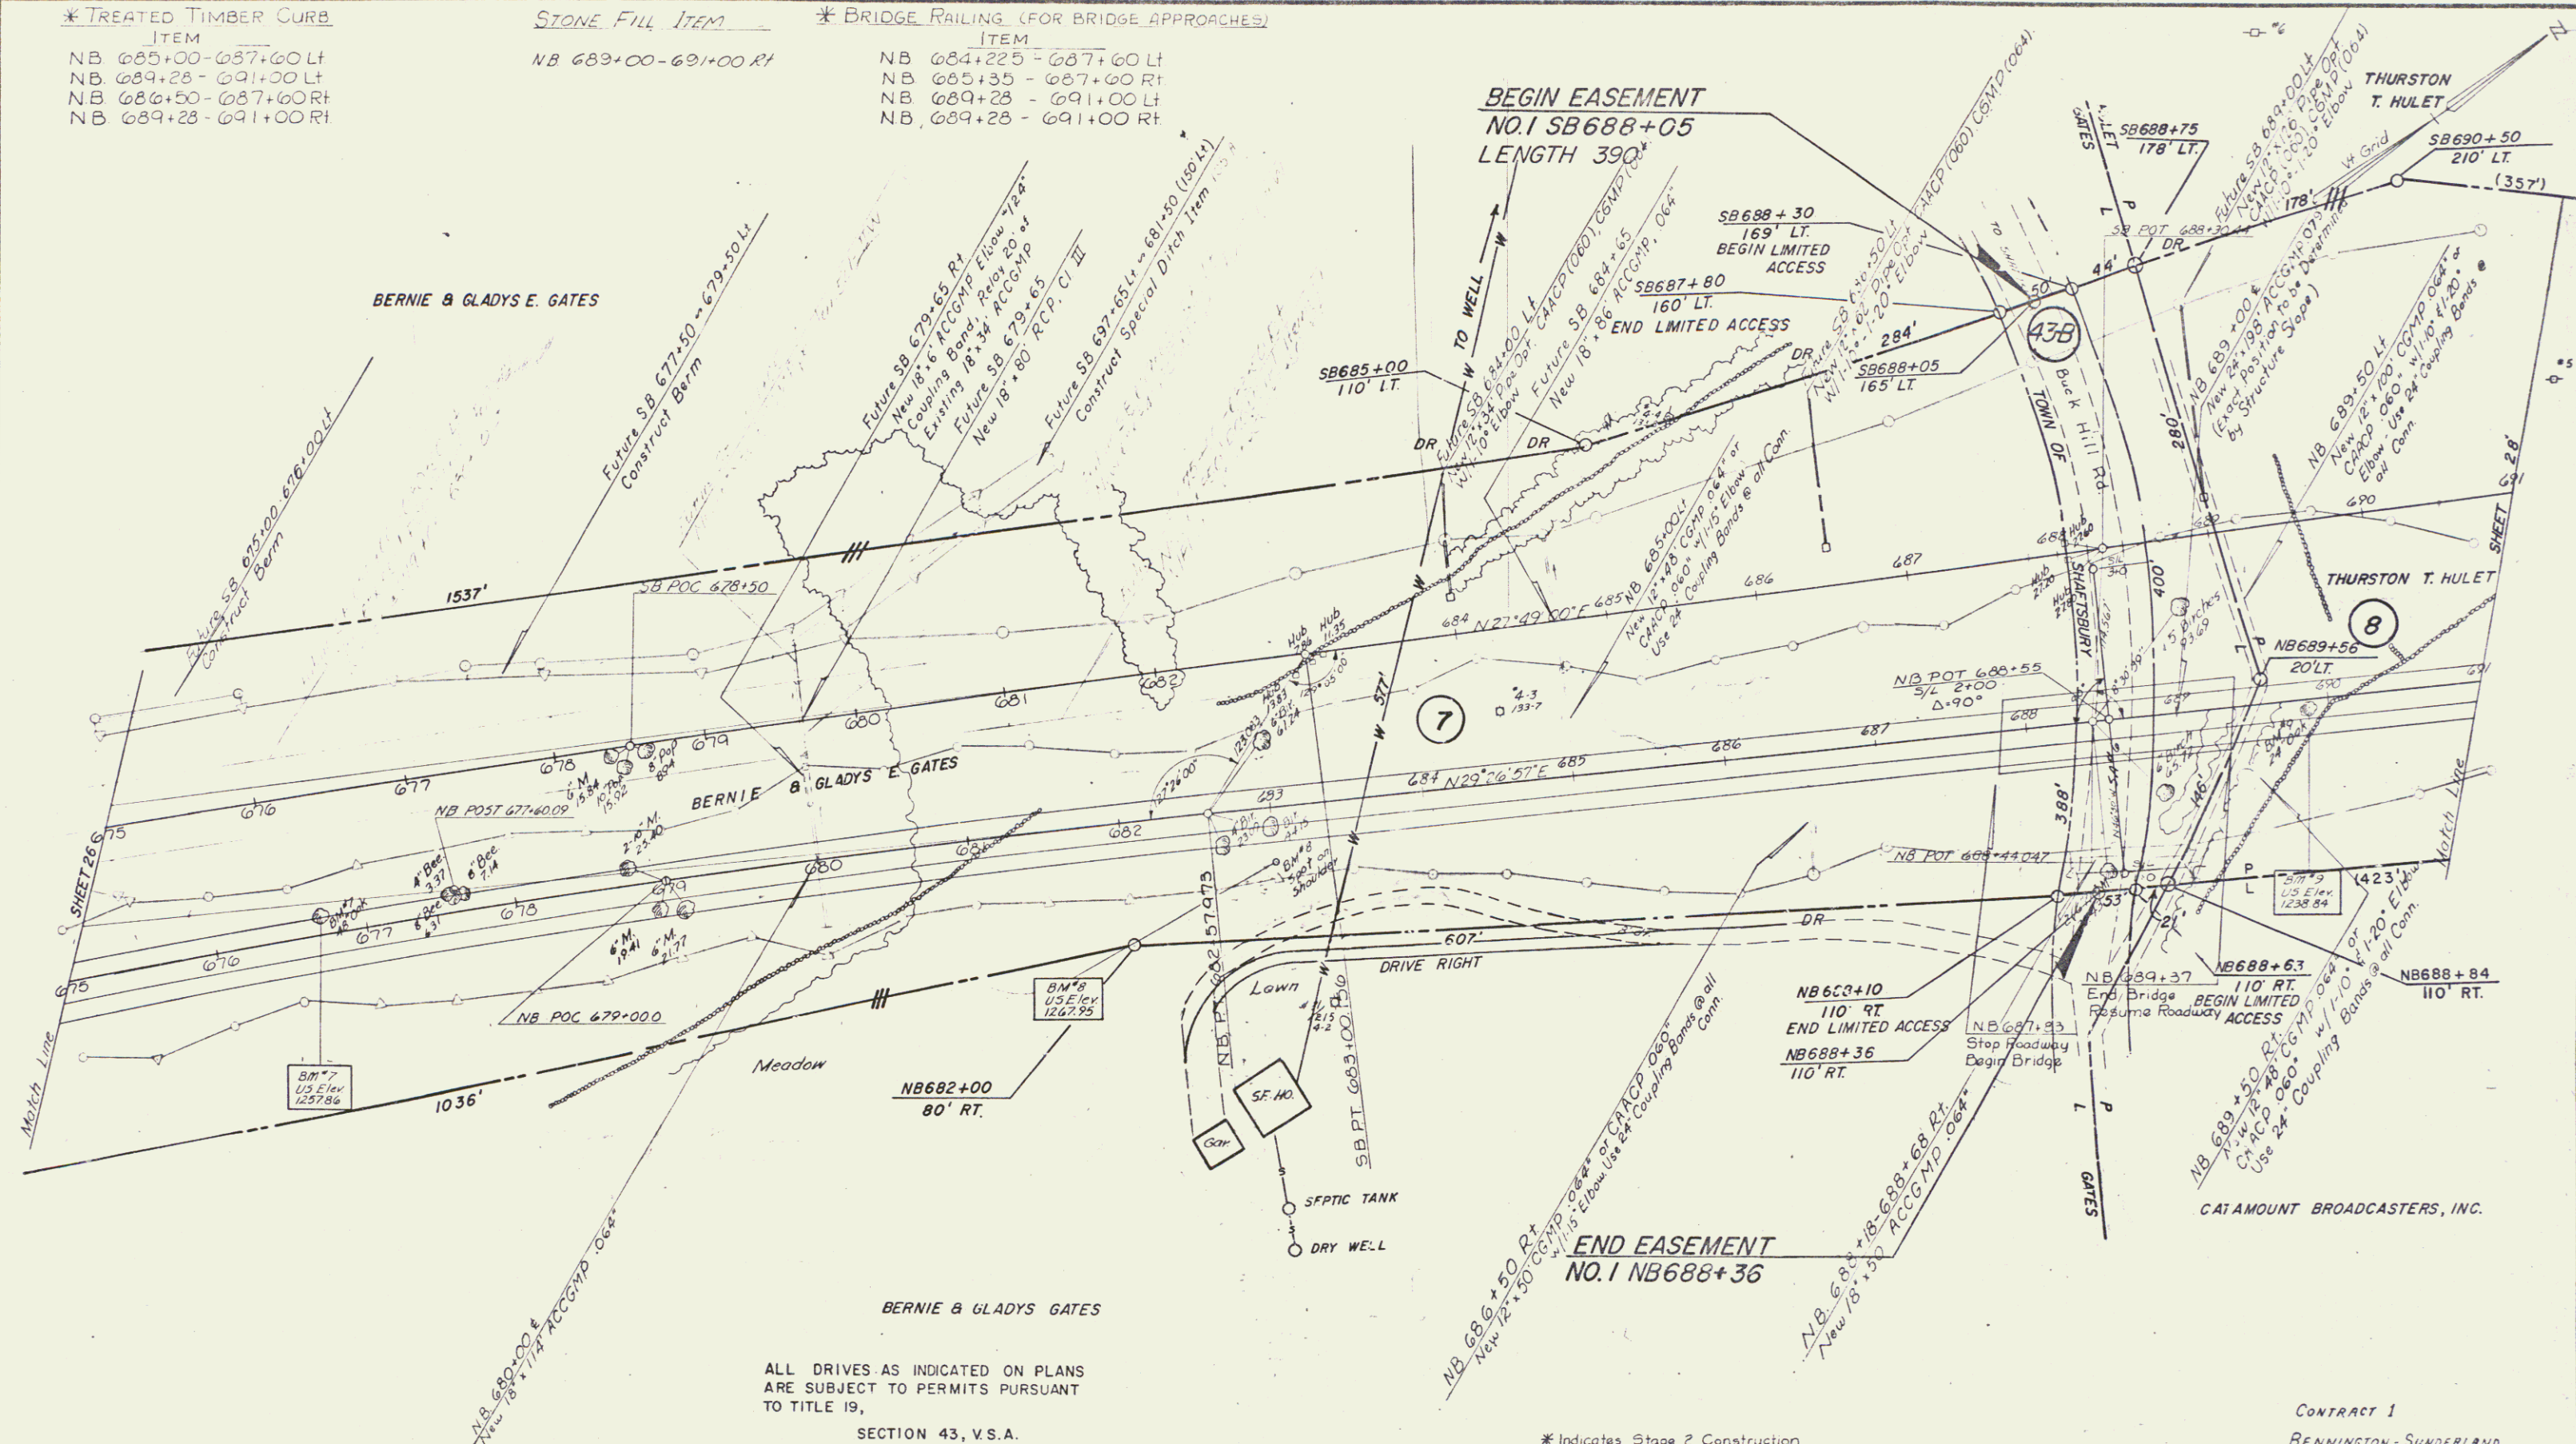

* Indicates Stage 2 Construction

CONTROL OF ACCESS IS COMPLETE
ON THIS SHEET

Stage 1 Construction

CONTRACT 1
BENNINGTON - SUNDERLAND


SURVEYED BY Robert L. King DATE 4/8
DRAWN BY WMS DATE 2/88
TRACED BY WMS DATE 2/88

PROJ. RF NO. C19-118 SECT. II
SHEET 27 OF 99 ROW

* TREATED TIMBER CURB
ITEM
NB 707+00-715+25 RT

* THREE CABLE GUARD RAIL
w/LIGHT STEEL POSTS ITEM
NB 707+00-723+00 RT

DRILLING & BLASTING OF
SOLID ROCK-SUBGRADE
ITEM
NB 717+50-723+00

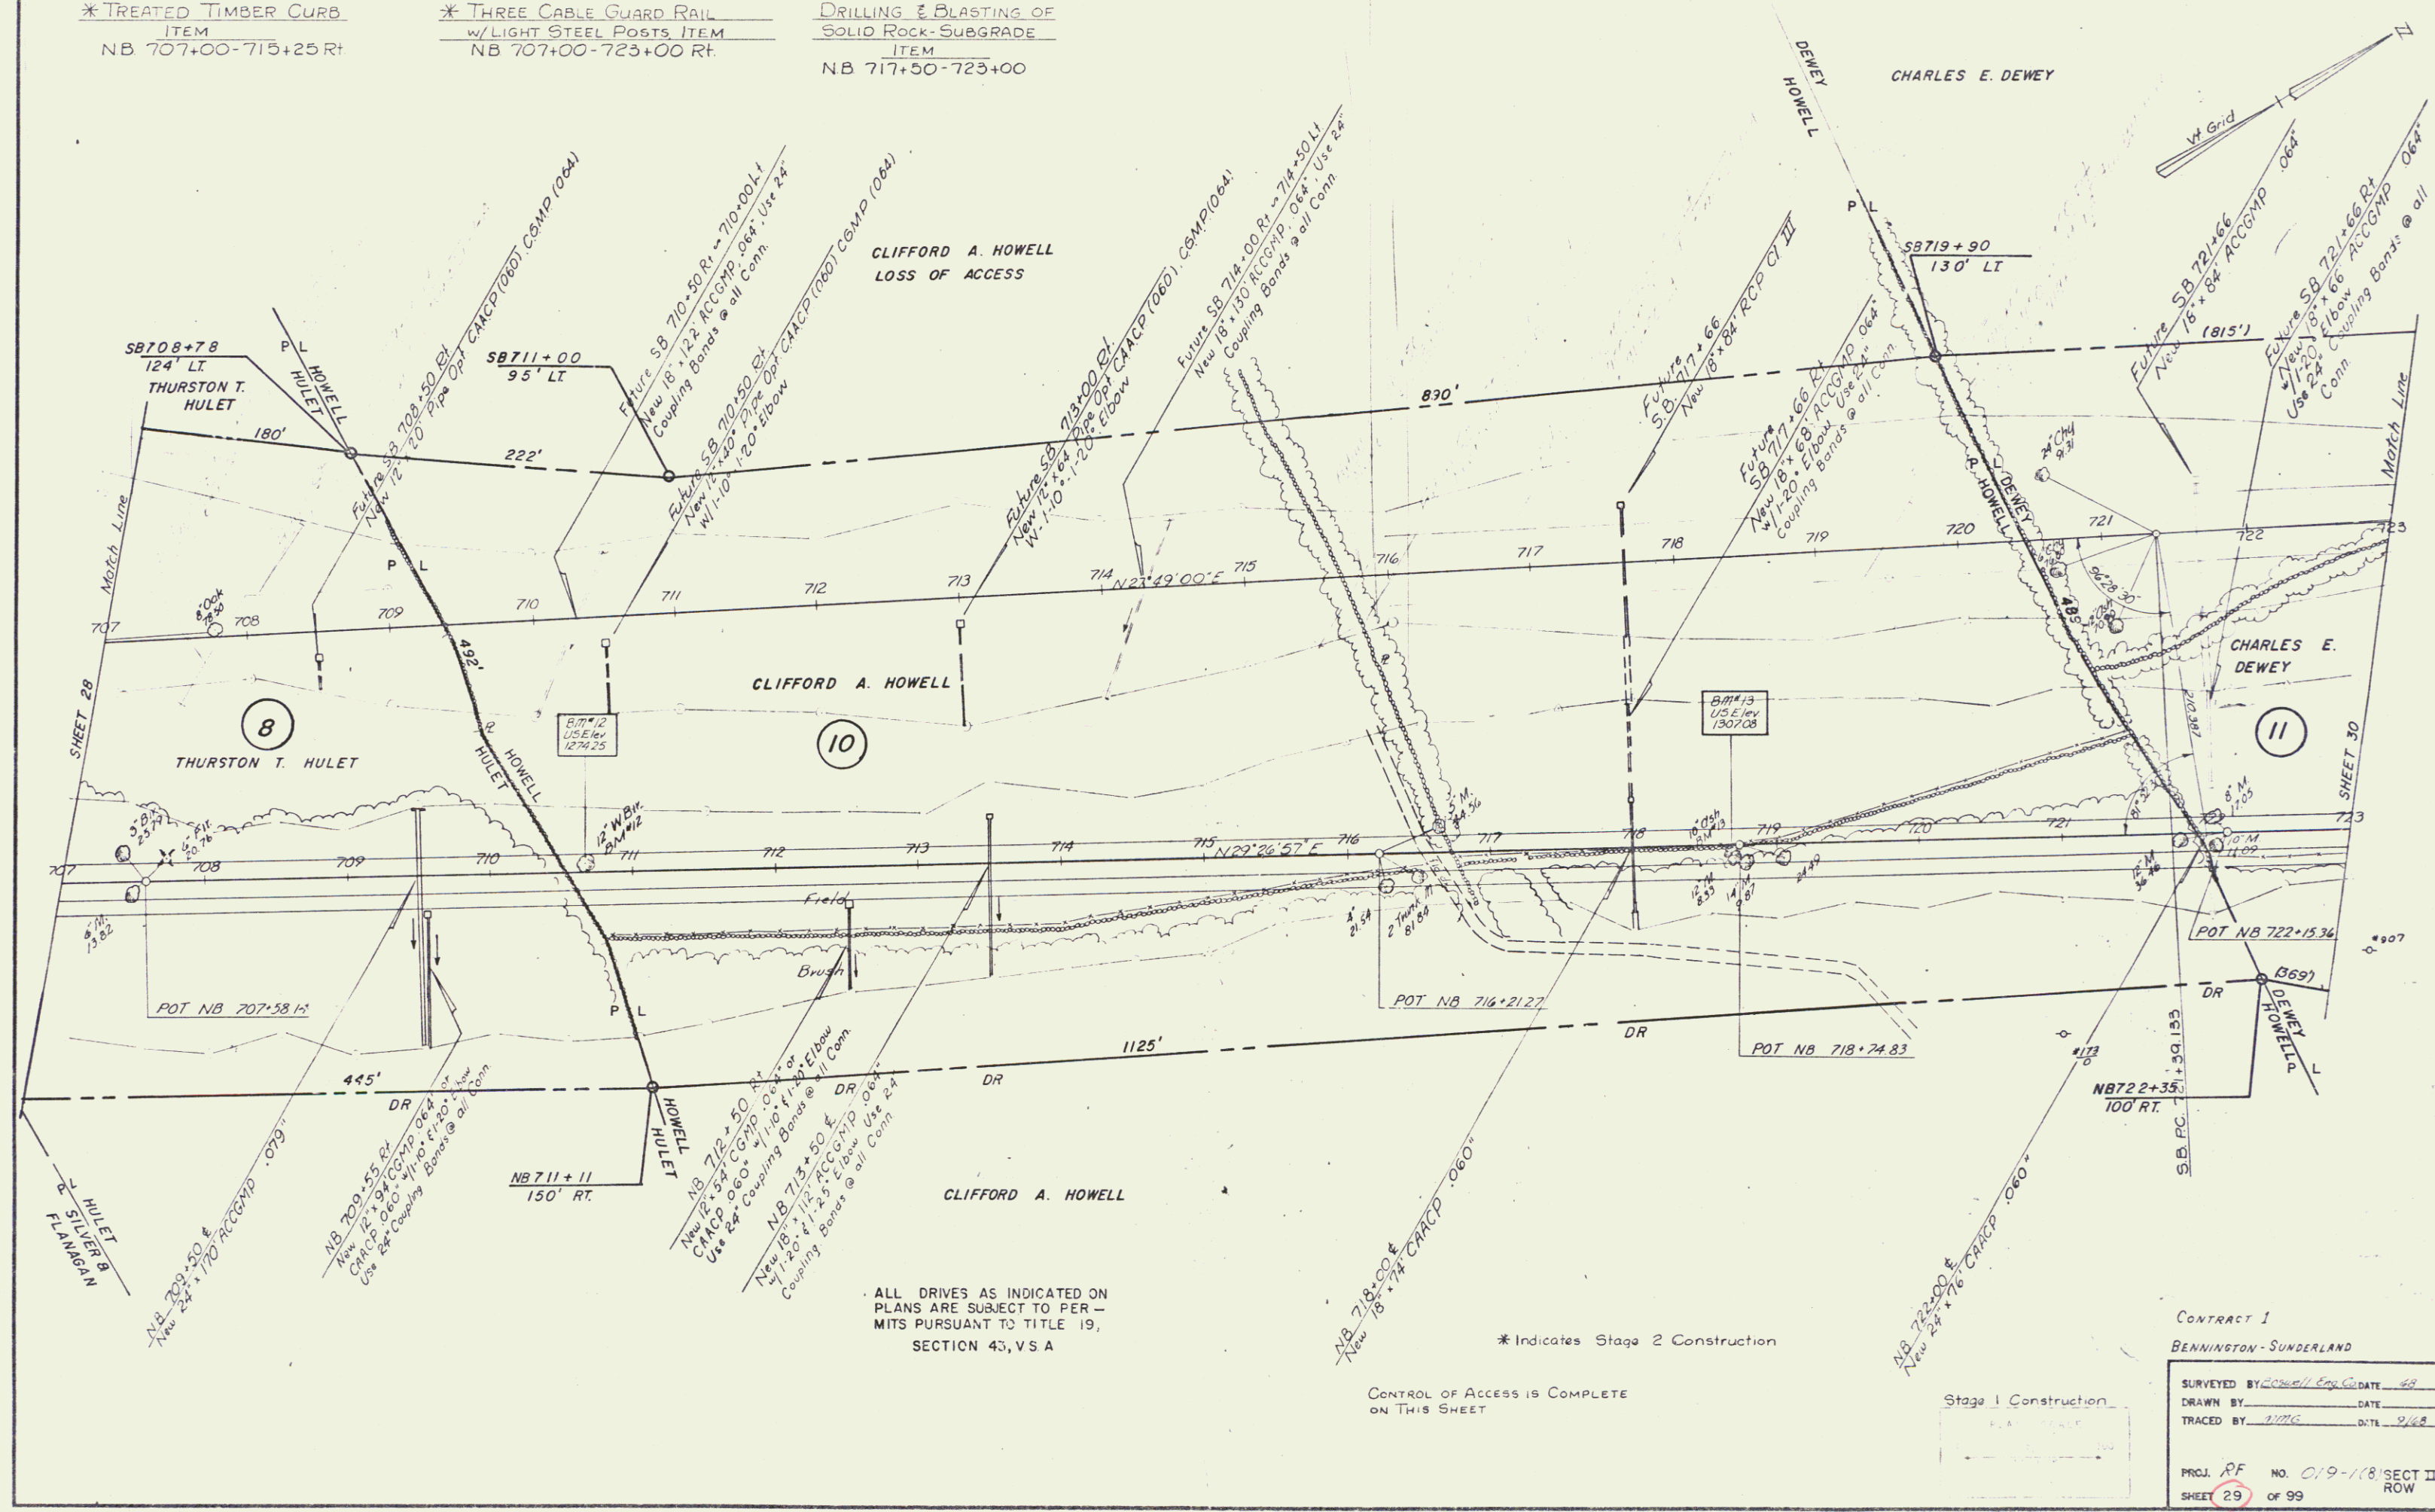

CLIFFORD A. HOWELL
LOSS OF ACCESS

CLIFFORD A. HOWELL

CLIFFORD A. HOWELL

ALL DRIVES AS INDICATED ON
PLANS ARE SUBJECT TO PER-
MITS PURSUANT TO TITLE 19,
SECTION 43, VS A

* Indicates Stage 2 Construction

CONTROL OF ACCESS IS COMPLETE
ON THIS SHEET

Stage 1 Construction

CONTRACT 1
BENNINGTON-SUNDERLAND


SURVEYED BY: [Signature] DATE: 4/8
DRAWN BY: [Signature] DATE: 9/88
TRACED BY: [Signature] DATE: 9/88
PROJ. RF NO. 019-118 SECT II
SHEET 29 OF 99 ROW

* TREATED TIMBER CURB
ITEM
NB 724+50-728+50 RT.
NB 733+55-739+00 RT.

* THREE CABLE GUARD RAIL
w/LIGHT STEEL POSTS, ITEM
NB 723+00-739+00 RT.

DRILLING & BLASTING OF
SOLID ROCK - SUBGRADE
ITEM
NB 723+00-723+50
NB 729+25-739+00

DRILLING & BLASTING OF
SOLID ROCK, ITEM
NB 723+50-729+50
NB 733+00-739+00

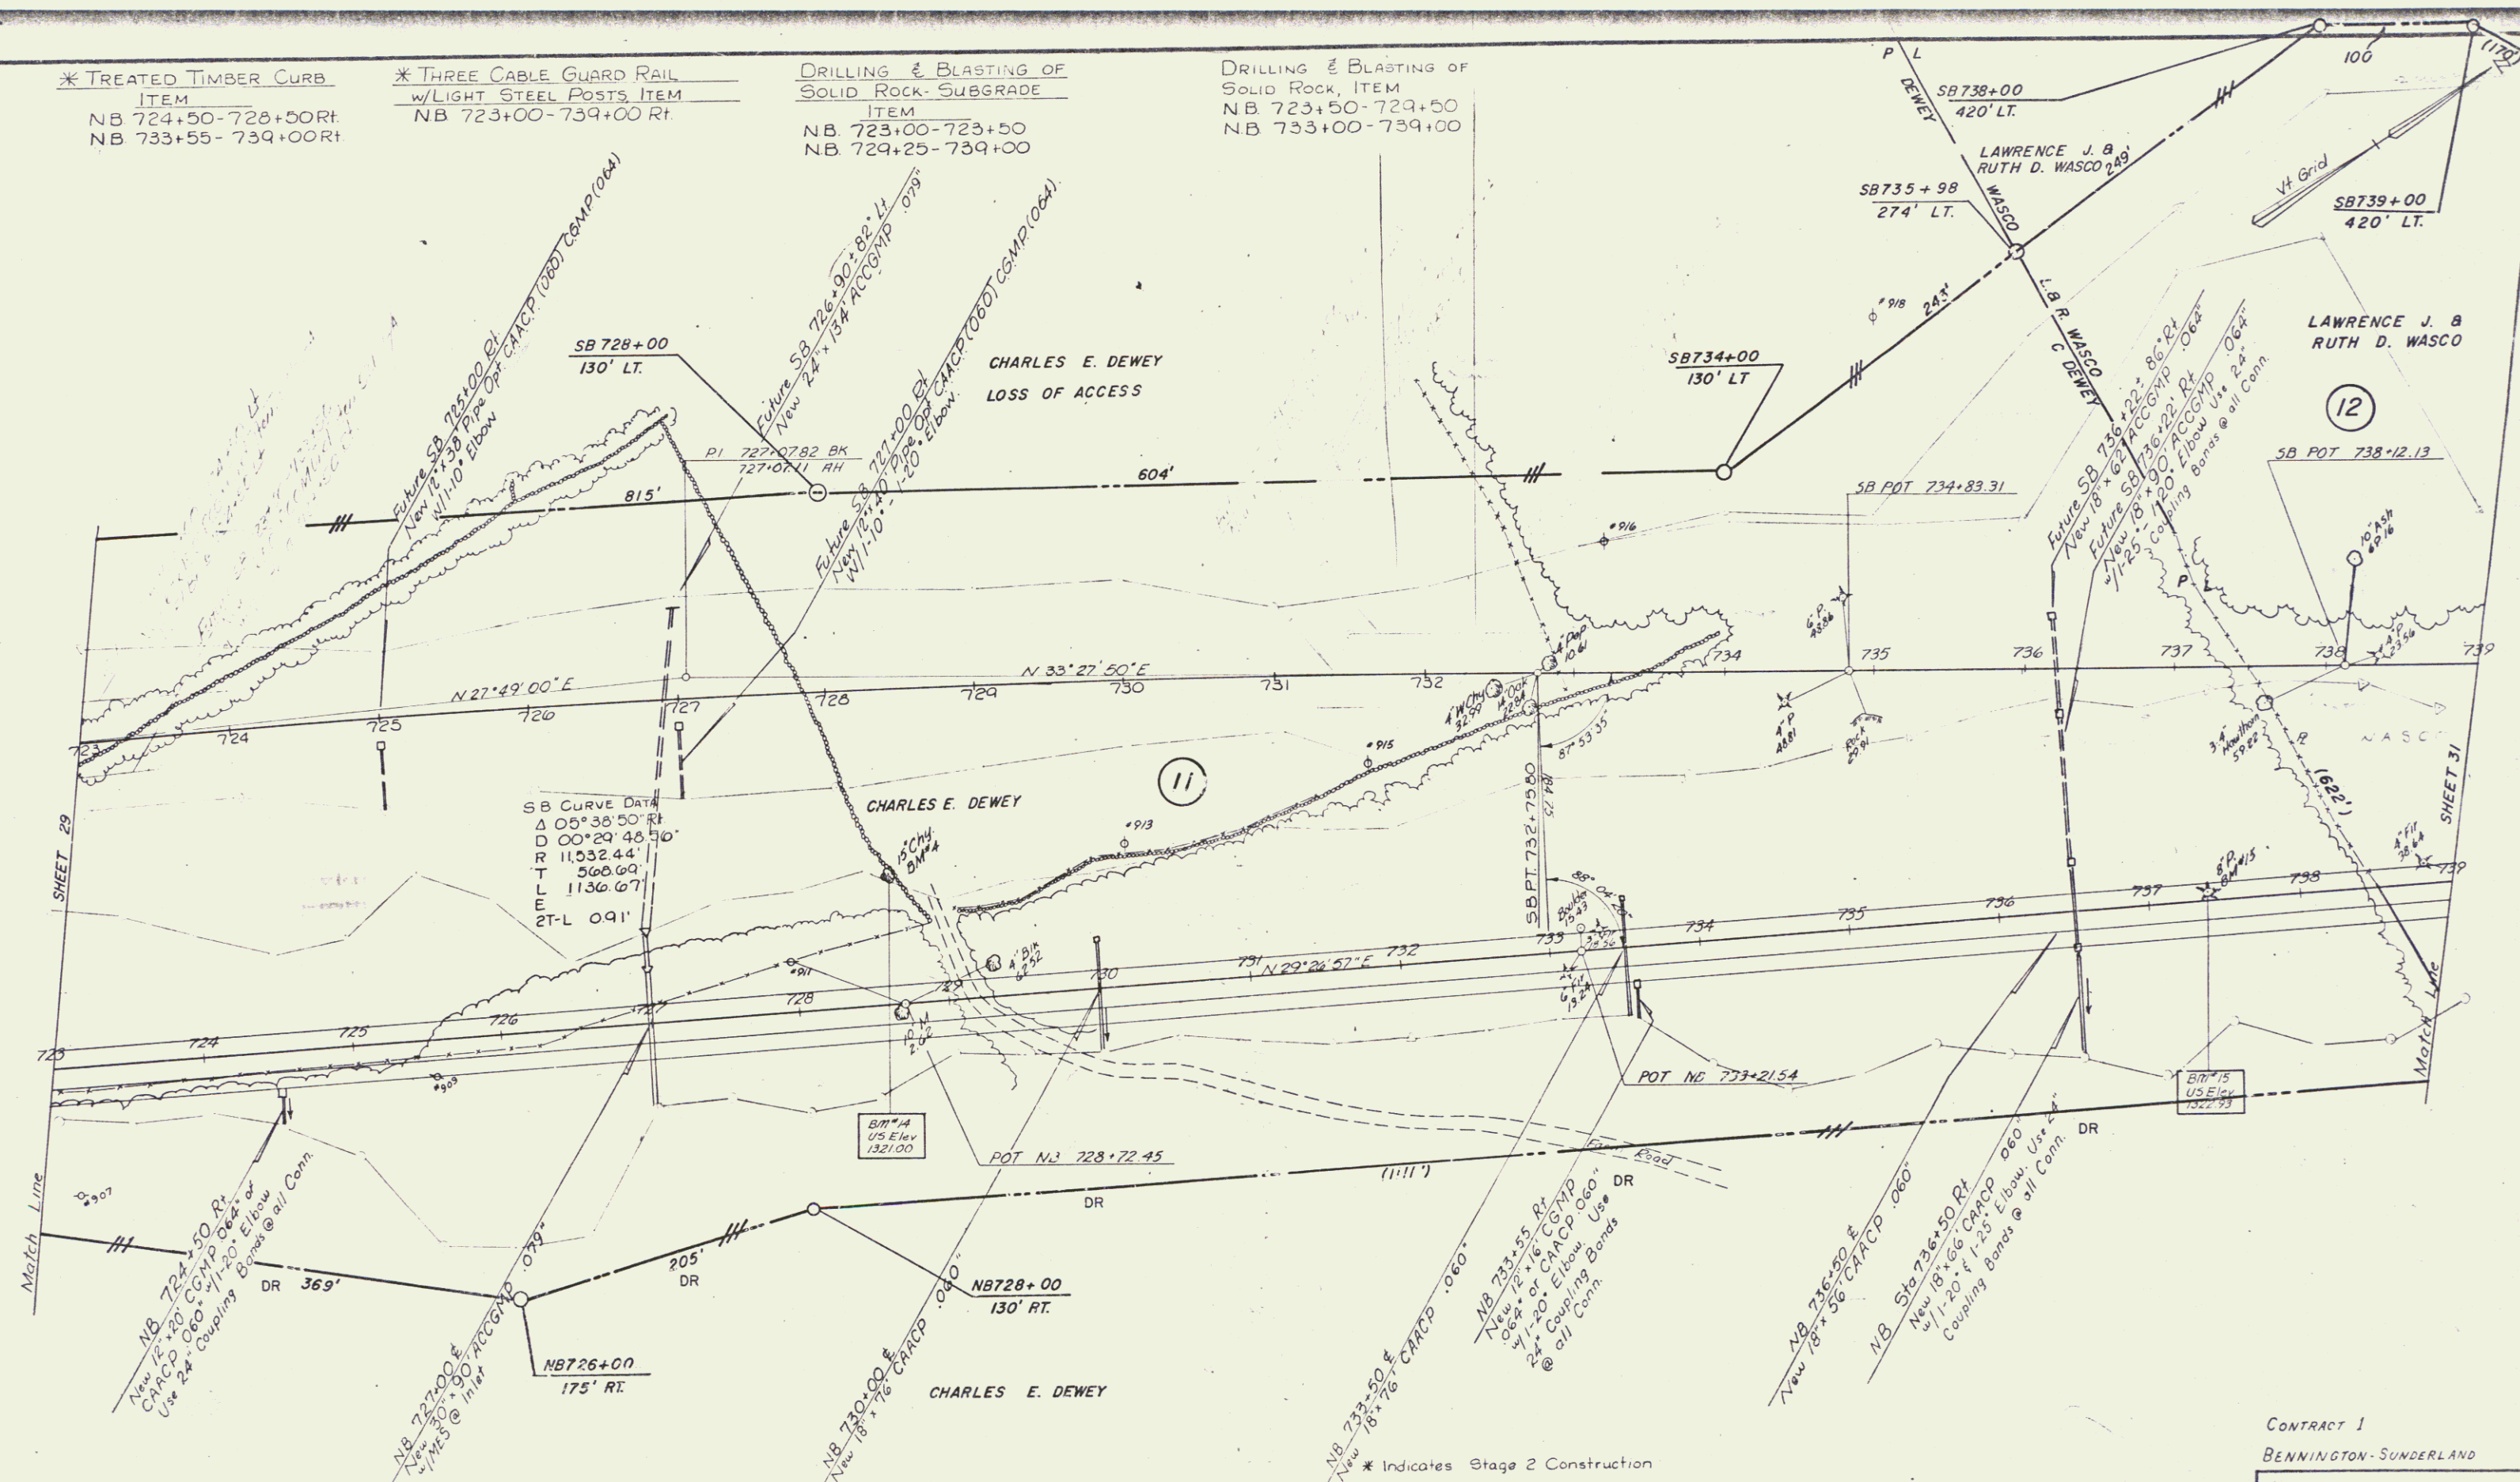

CONTRACT 1
BENNINGTON-SUNDERLAND


SURVEYED BY James H. Cap. Co. DATE 6-8
DRAWN BY MMG DATE 7-8
TRACED BY MMG DATE 7-8
PROJ. RF NO. 019-118, SECT II
SHEET 30 OF 99 ROW

* TREATED TIMBER CURB
ITEM
NB. 770+50-771+00 LT.

* THREE CABLE GUARD RAIL
w/LIGHT STEEL POSTS,
ITEM
NB. 769+98-771+00 LT.

* BRIDGE RAILING
(FOR BRIDGE APPROACHES)
ITEM
NB. 760+83-763+08 LT.
NB. 760+83-763+08 RT.
NB. 764+87-767+12 LT.
NB. 764+87-767+12 RT.

CONSTRUCT DRIVE
NB. 759+70-760+40 RT.
(FIELD DRIVE FROM HOLY SMOKE RD.)

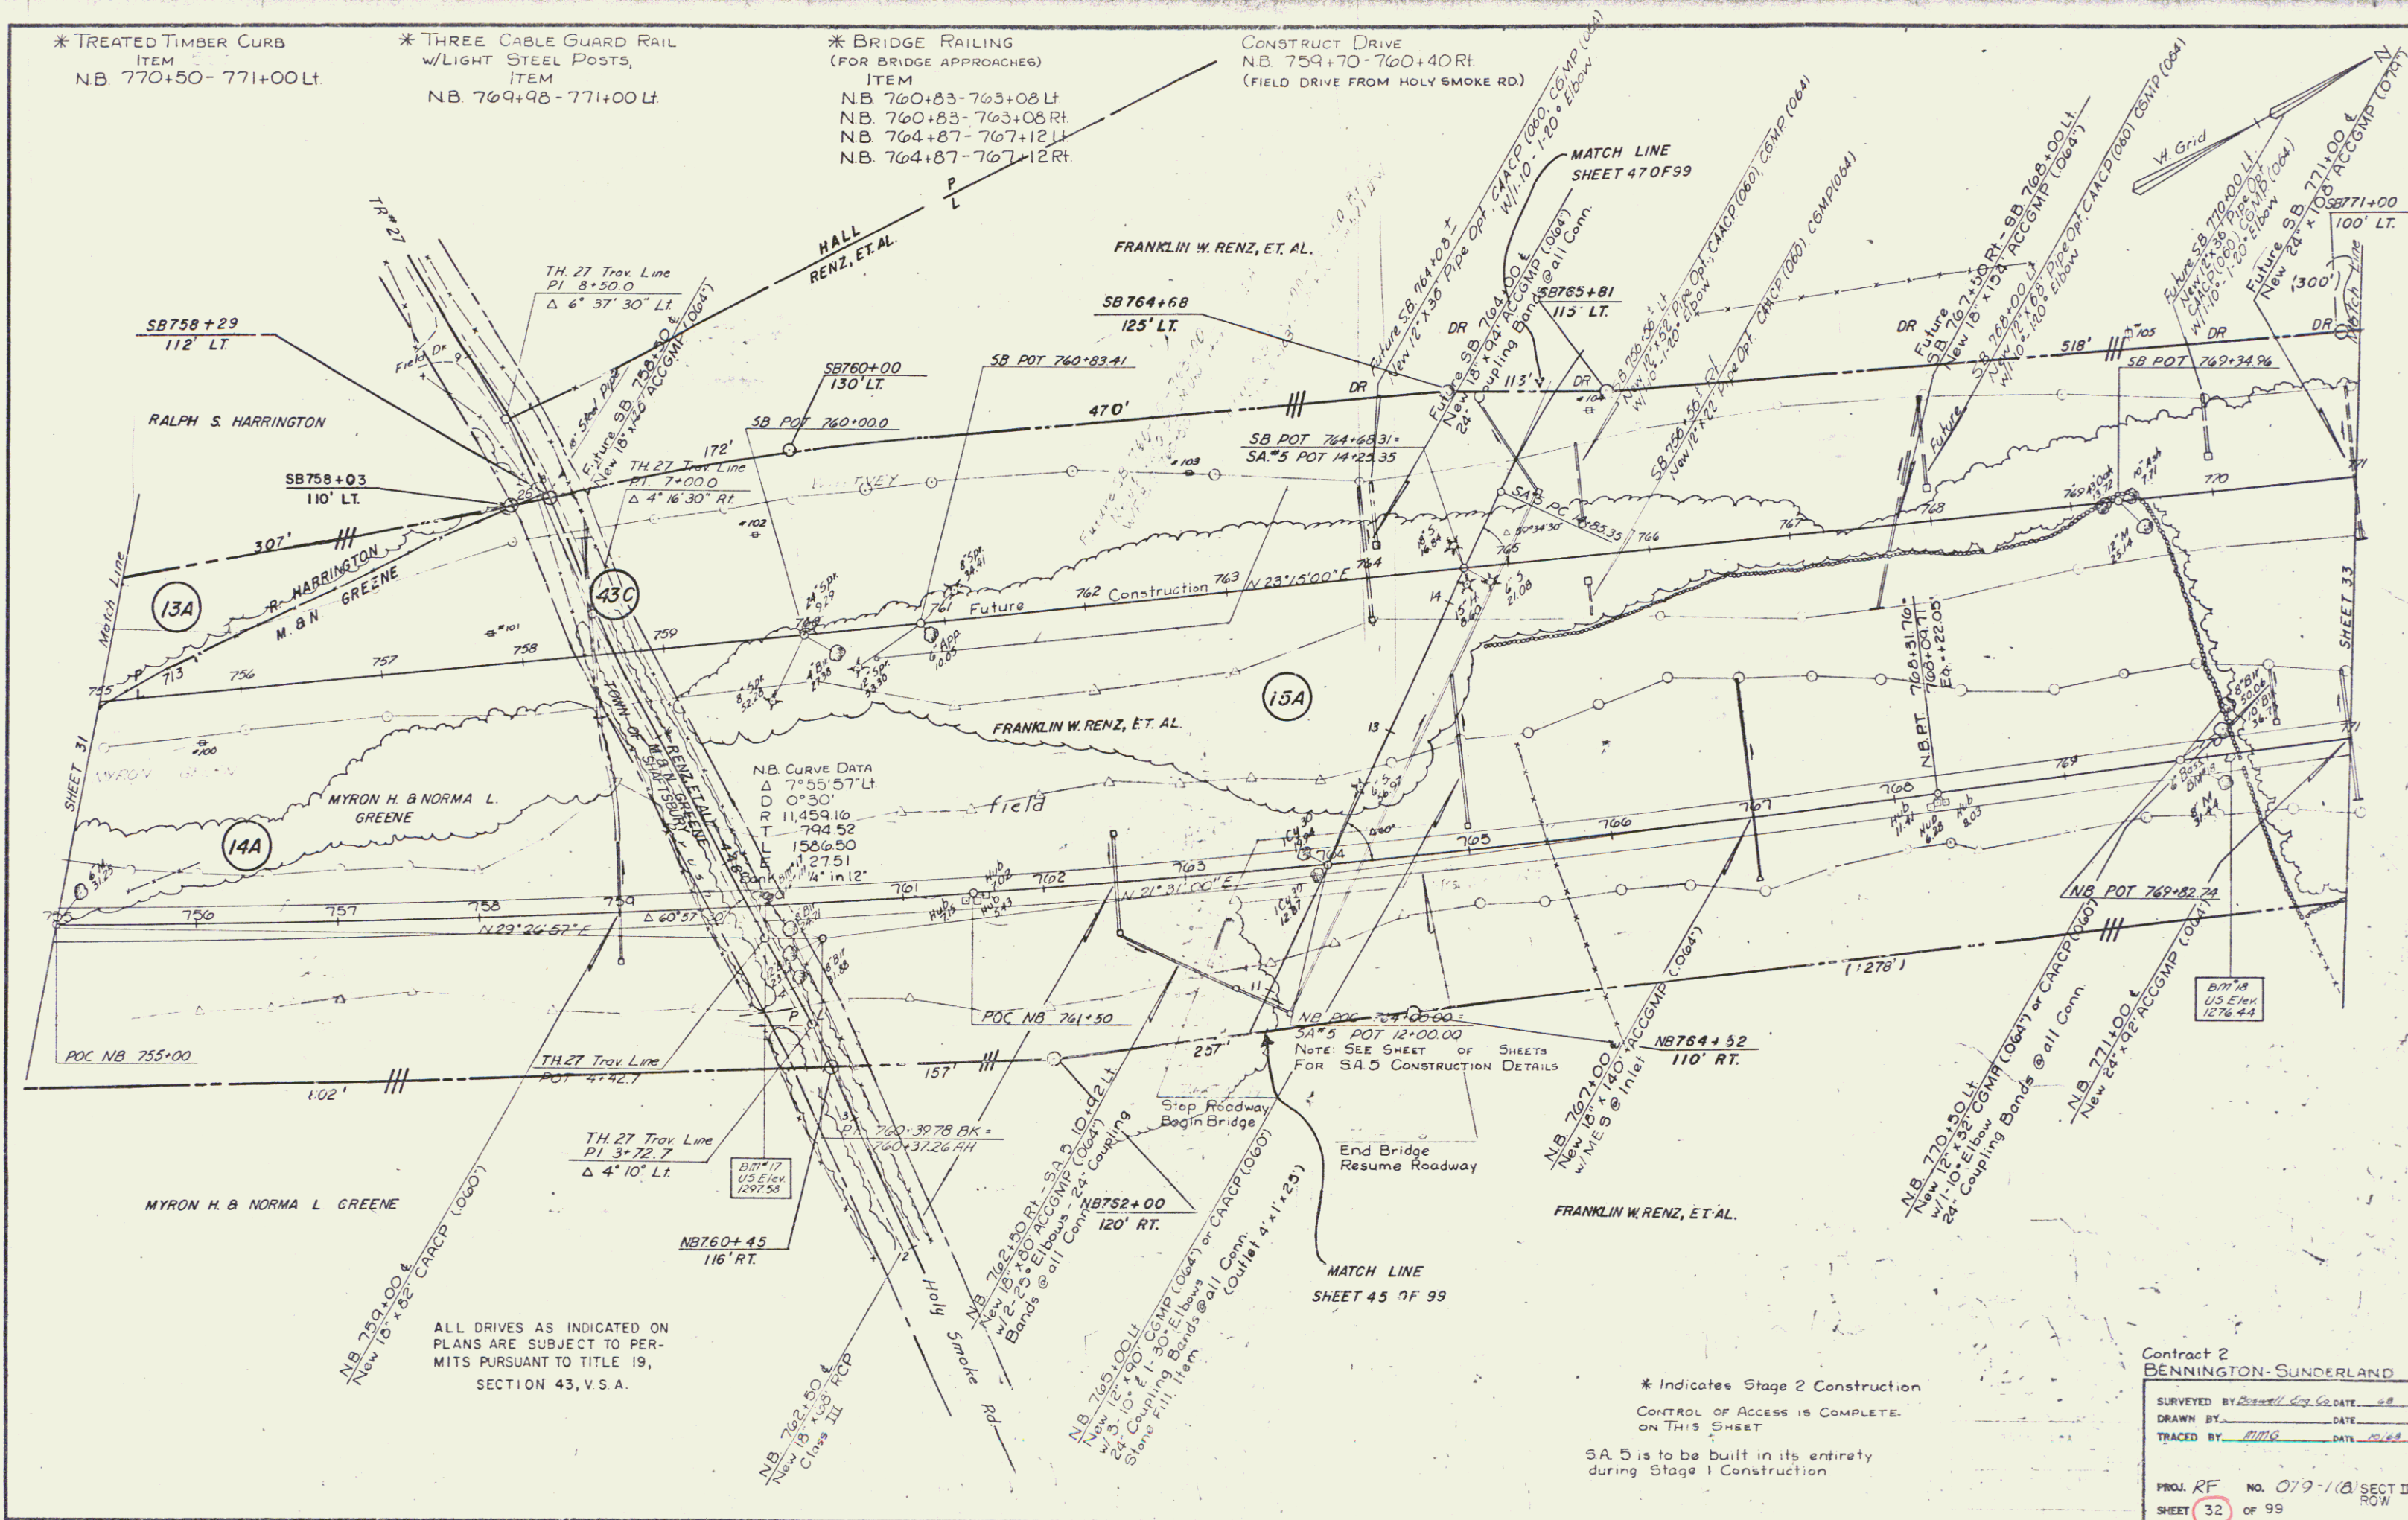

* Indicates Stage 2 Construction

CONTROL OF ACCESS IS COMPLETE
ON THIS SHEET

SA. 5 is to be built in its entirety
during Stage 1 Construction

Contract 2
BENNINGTON-SUNDERLAND

SURVEYED BY Bennett & Co. DATE 10/1/88
DRAWN BY MMG DATE 10/1/88
TRACED BY MMG DATE 10/1/88


PROJ. RF NO. 079-1/8 SECT II
SHEET 32 OF 99 ROW

D-7

* TREATED TIMBER CURB
ITEM
NB 771+00-776+50 LT
NB 785+50-787+00 LT

* THREE CABLE GUARD RAIL
w/LIGHT STEEL POSTS, ITEM
NB 771+00-777+02 LT
NB 784+94-787+00 LT

FRANKLIN W. RENZ, ET AL.

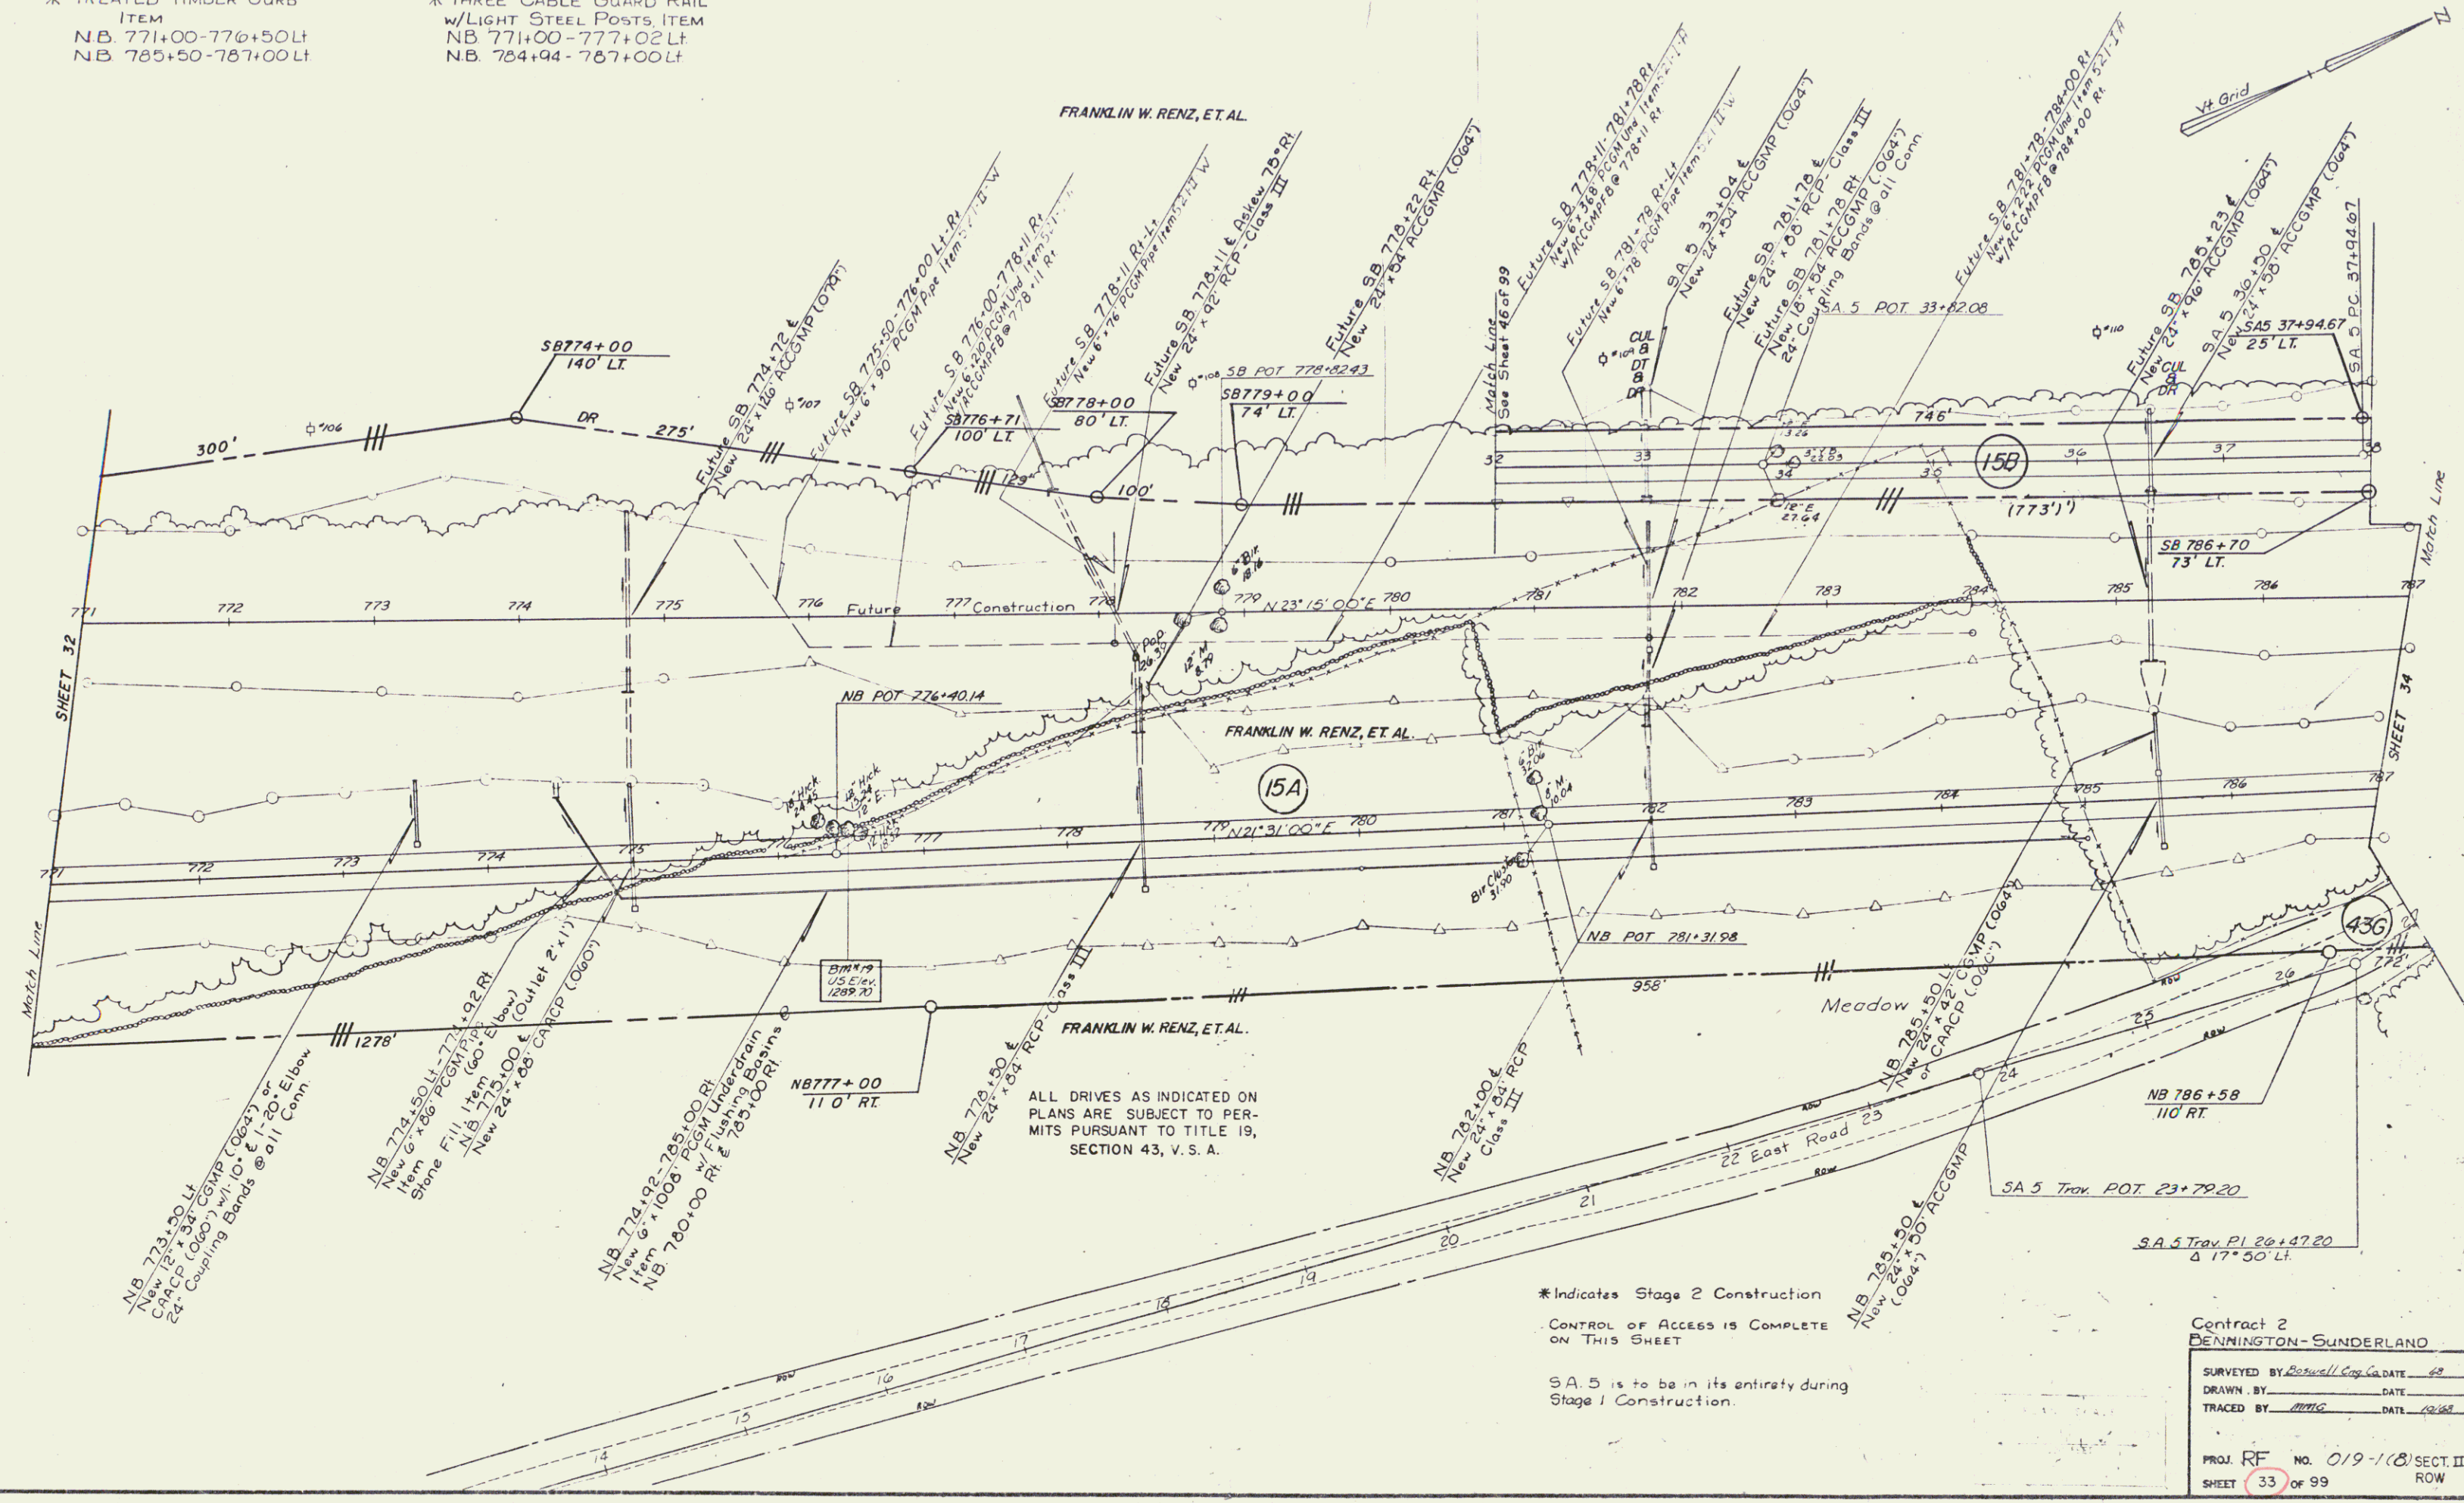

Contract 2
DENNINGTON-SUNDERLAND


SURVEYED BY	ROSWELL CORP. DATE
DRAWN BY	DATE
TRACED BY	DATE

PROJ. RF No. 019-1108 SECT. II
SHEET 33 OF 99 ROW

* THREE CABLE GUARD RAIL
W/LIGHT STEEL POSTS ITEM
NB 805+48-812+52 Lt.

STONE FILL ITEM
NB 815+50-816+00 Lt.

24" SUB-BASE OF SAND
ITEM
NB 813+05-819+00

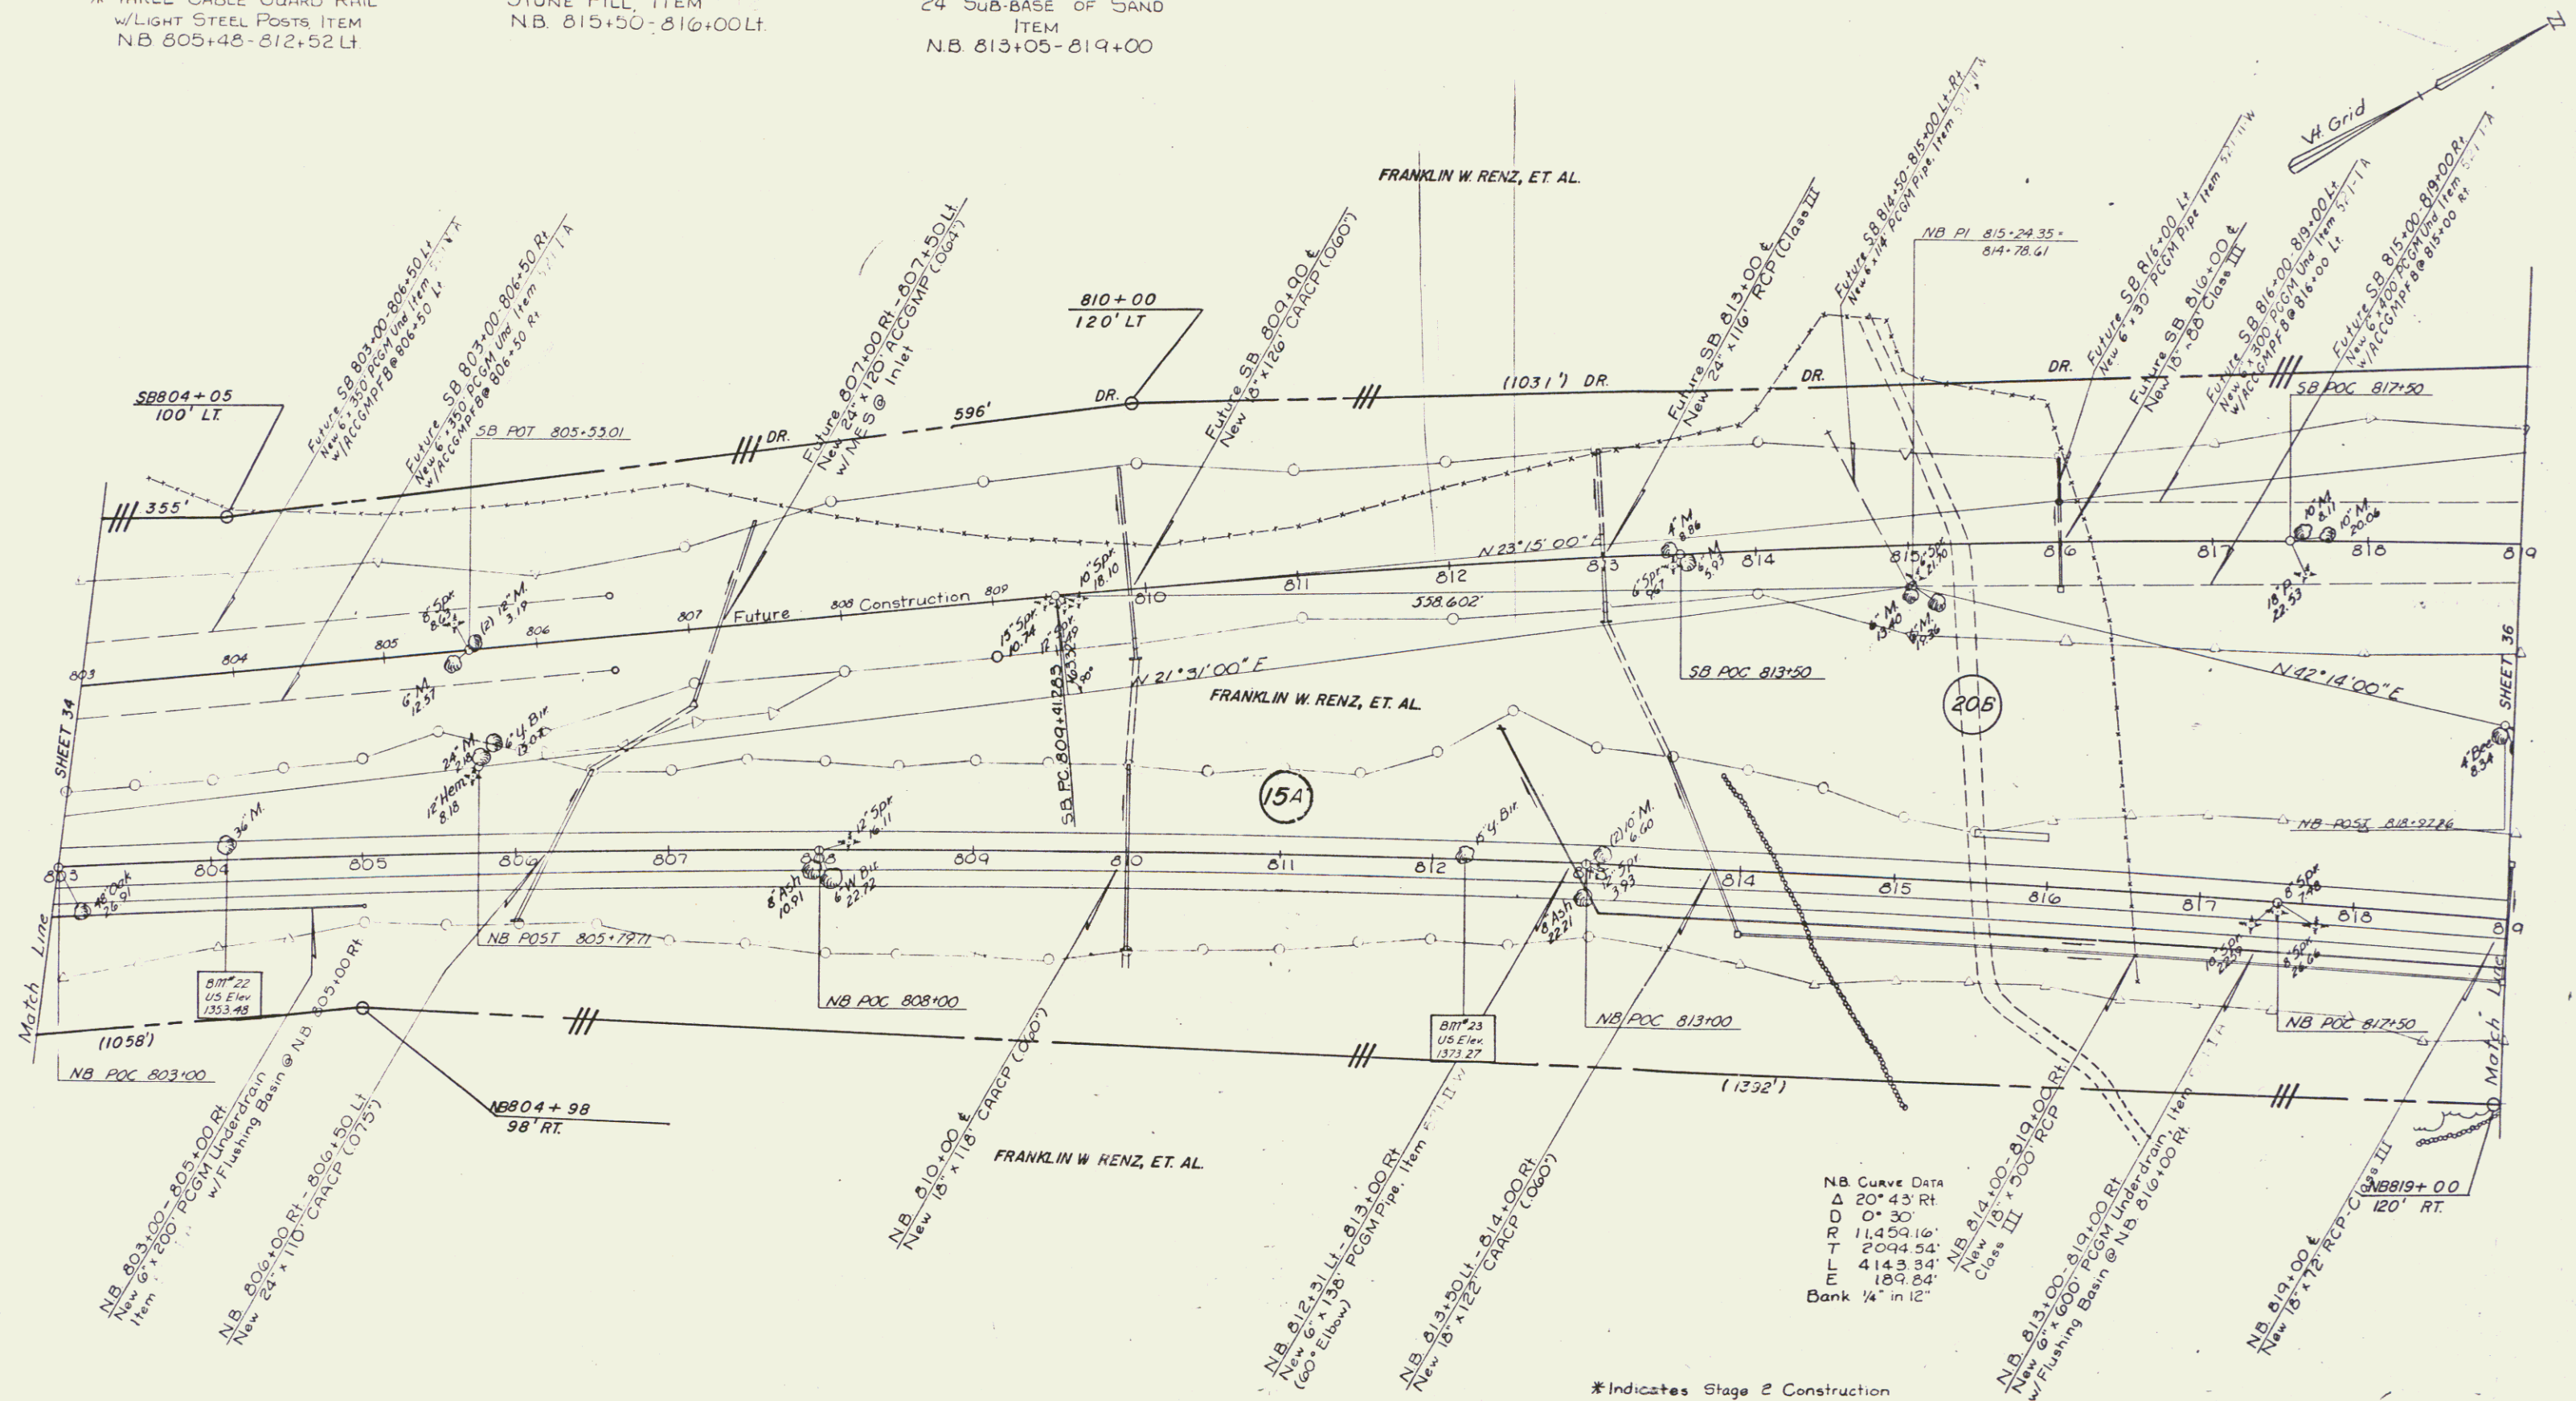

NB Curve Data
Δ 20° 43' RT
D 0° 30'
R 11459.16'
T 2094.54'
L 4143.34'
E 109.84'
Bank 1/4" in 12"

* Indicates Stage 2 Construction

CONTROL OF ACCESS IS COMPLETE
ON THIS SHEET.


Contract 2
BENNINGTON-SUNDERLAND

SURVEYED BY: *Baswell Eng. Co.* DATE: *68*
DRAWN BY: *DATE*
TRACED BY: *DATE*

PROJ. RF NO. 01/9-1 (B) SECT. II
SHEET 35 OF 99 ROW

24" SUB-BASE OF SAND
ITEM
NB 819+00-823+90

ANTHONY J. B. JACQUELINE C. MARRO

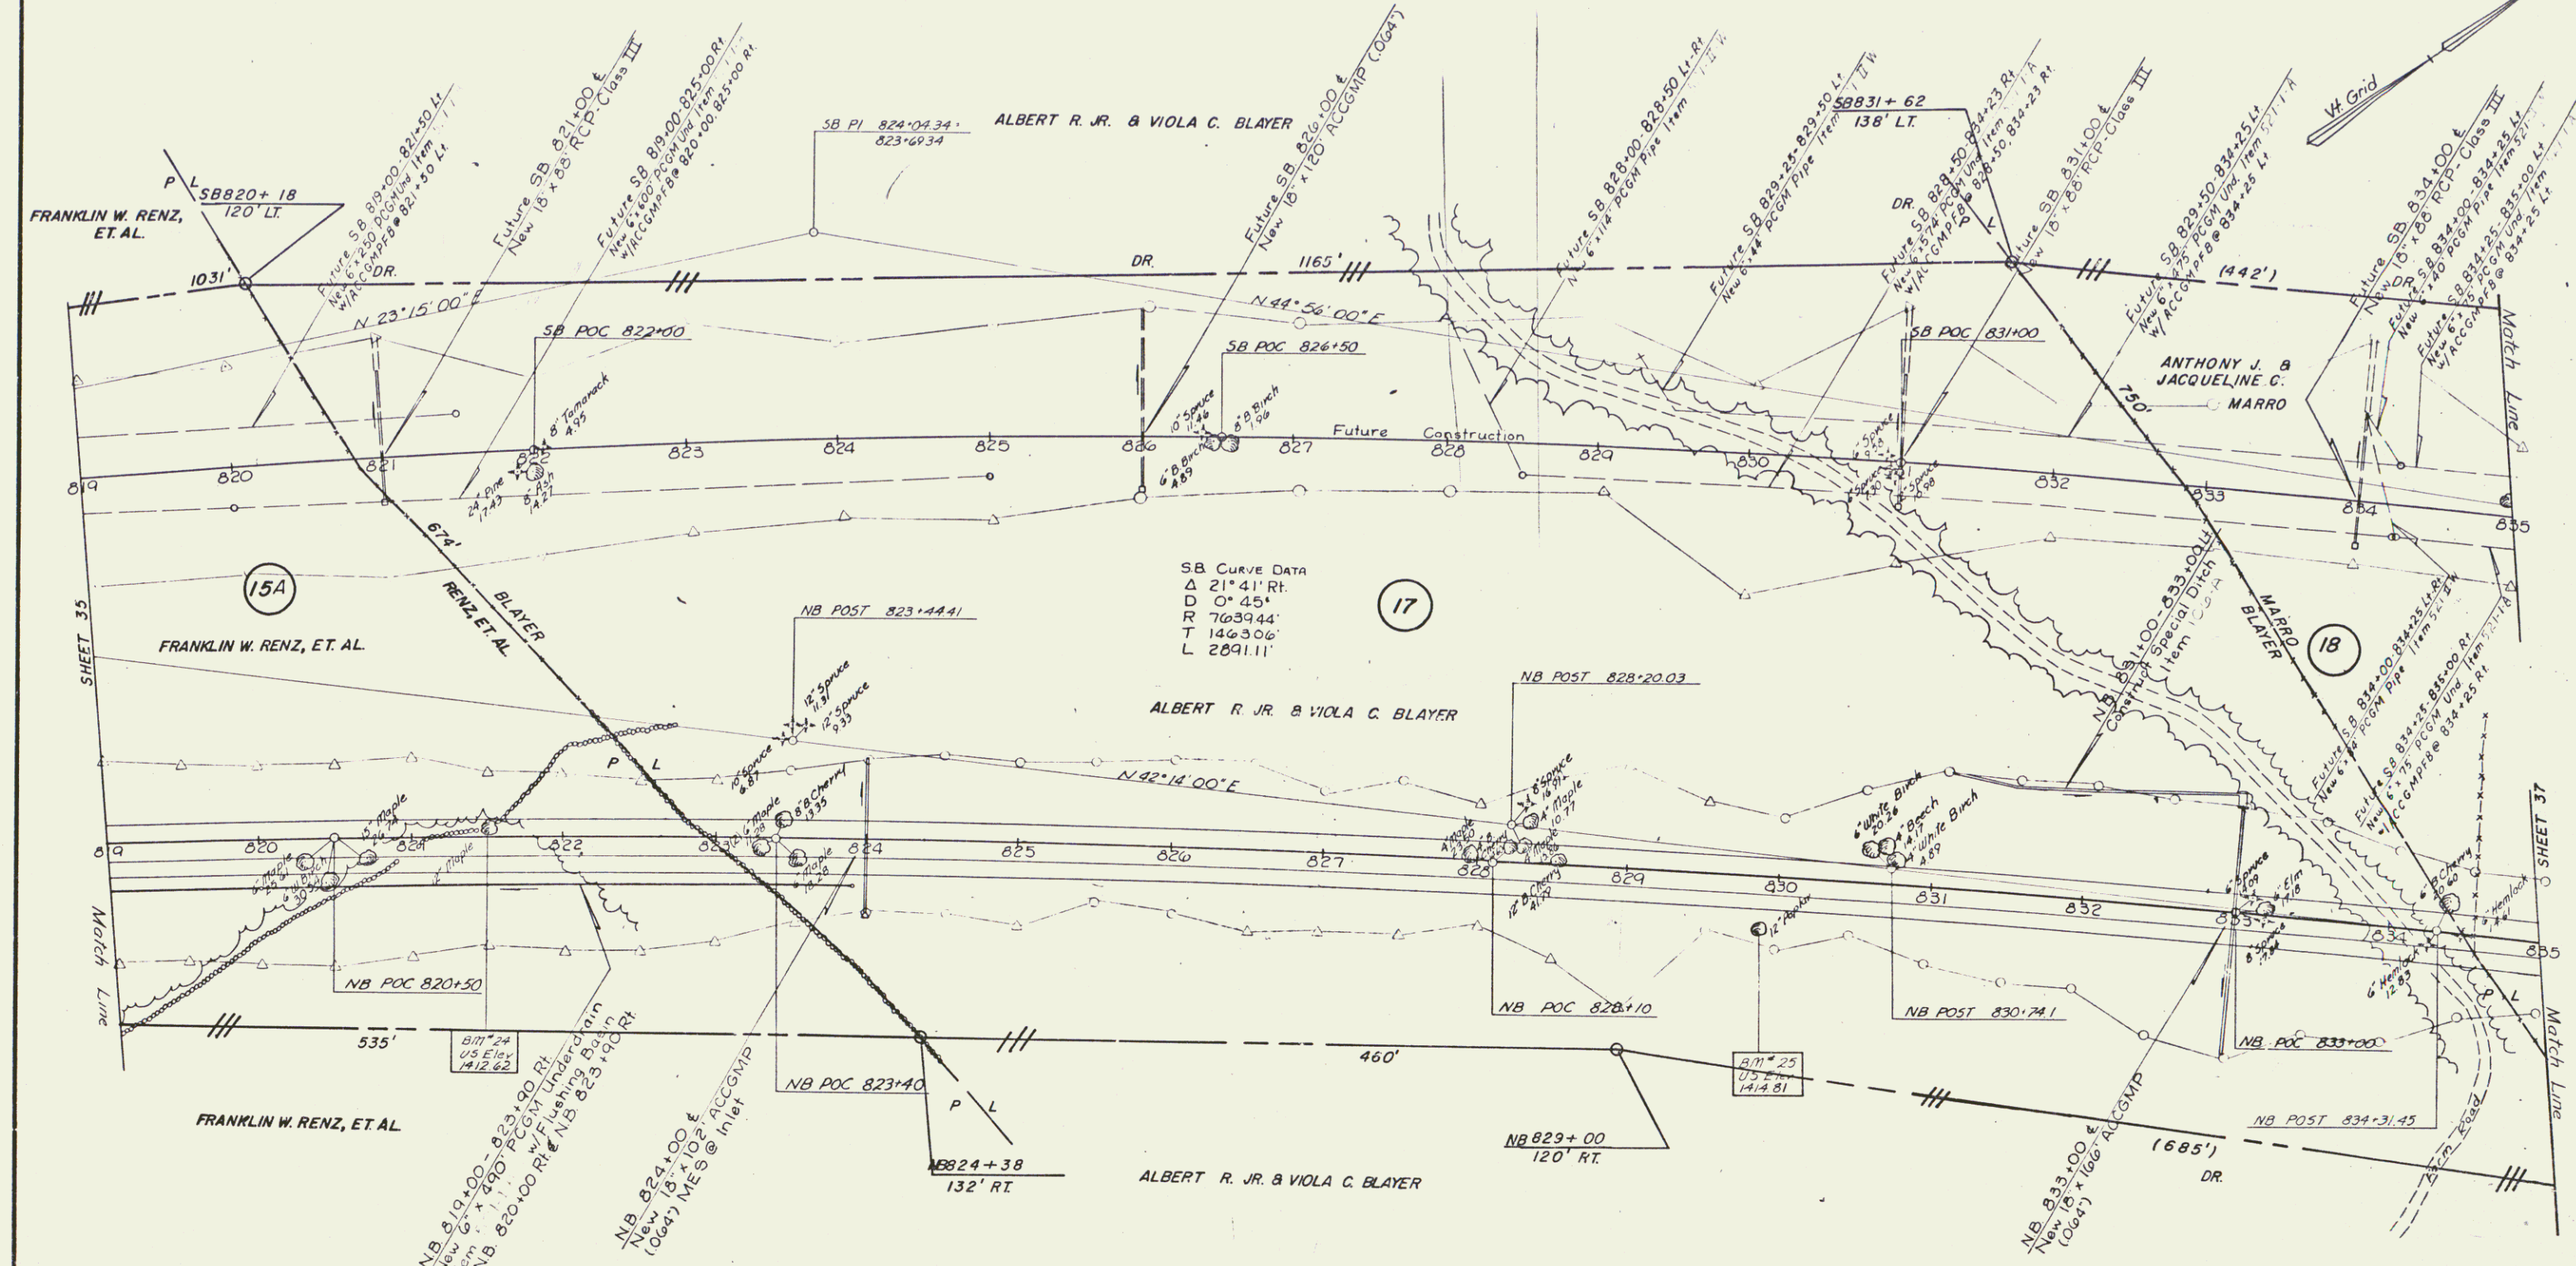

SB CURVE DATA
Δ 21° 41' RT
D 0° 45'
R 7639.44'
T 14630.6'
L 2891.11'

17

18

ALL DRIVES AS INDICATED ON
PLANS ARE SUBJECT TO PER-
MITS PURSUANT TO TITLE 19,
SECTION 43, V.S.A.

*Indicates Stage 2 Construction
CONTROL OF ACCESS IS COMPLETE
ON THIS SHEET

BENNINGTON-SUNDERLAND
Contract 2

SURVEYED BY	DATE
DRAWN BY	DATE
TRACED BY	DATE


PROJ. RF NO. 019-110 SECT. II
SHEET 36 OF 99 ROW

* TREATED TIMBER CURB
ITEM
NB 841+50-850+50 RT
NB 844+50-849+00 LT

STONE FILL, ITEM
NB 844+50-847+00 LT
NB 845+40-849+90 RT
NB 850+74-851+00 RT

* THREE CABLE GUARD RAIL
w/LIGHT STEEL POSTS, ITEM
NB 840+47-851+03 RT
NB 843+95-849+55 LT

MUCK EXCAVATION
ITEM
NB 844+50-847+50

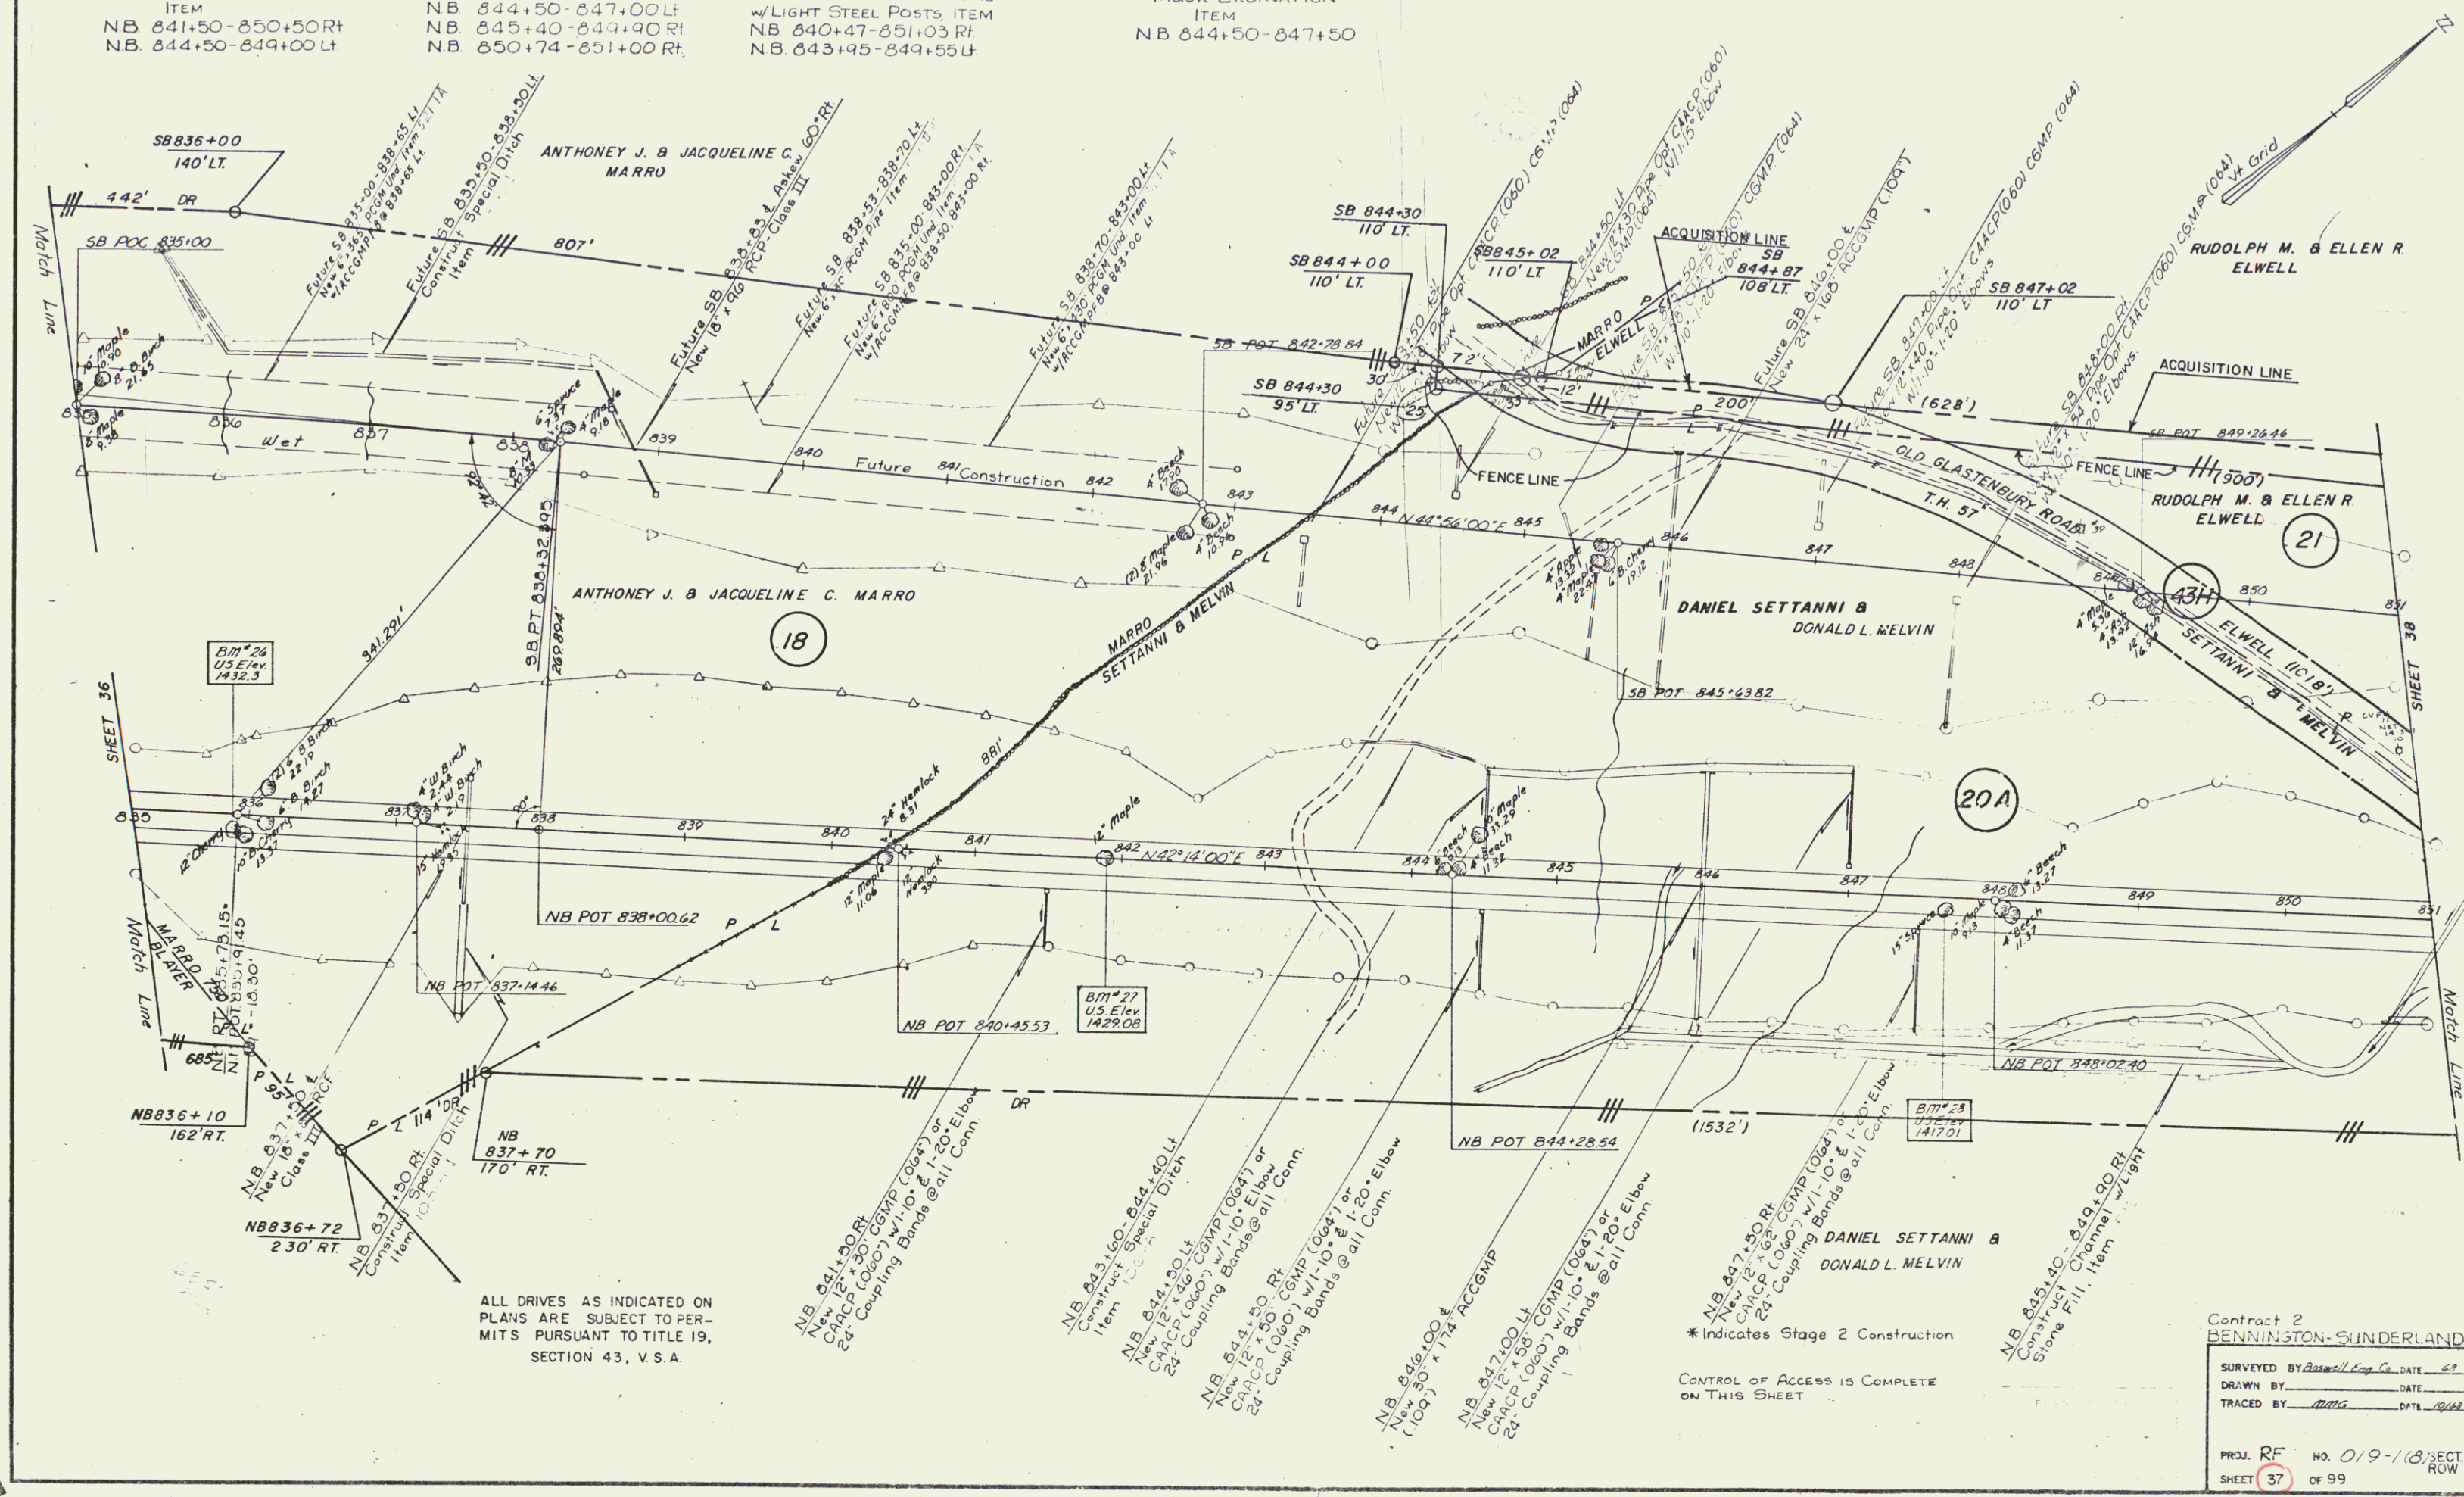


JUTE MATTING, ITEM
NB 851+50-858+00 LT
NB 852+00-858+00 RT

24" SUB-BASE OF SAND
ITEM
NB 851+75-863+50

STONE FILL, ITEM
NB 851+00-851+75 RT
NB 851+75-852+30 RT
NB 851+42-855+00 LT

DRILLING & BLASTING OF
SOLID ROCK-SUBGRADE
ITEM
NB 863+50-867+00

RUDOLPH M. & ELLEN R. ELWELL

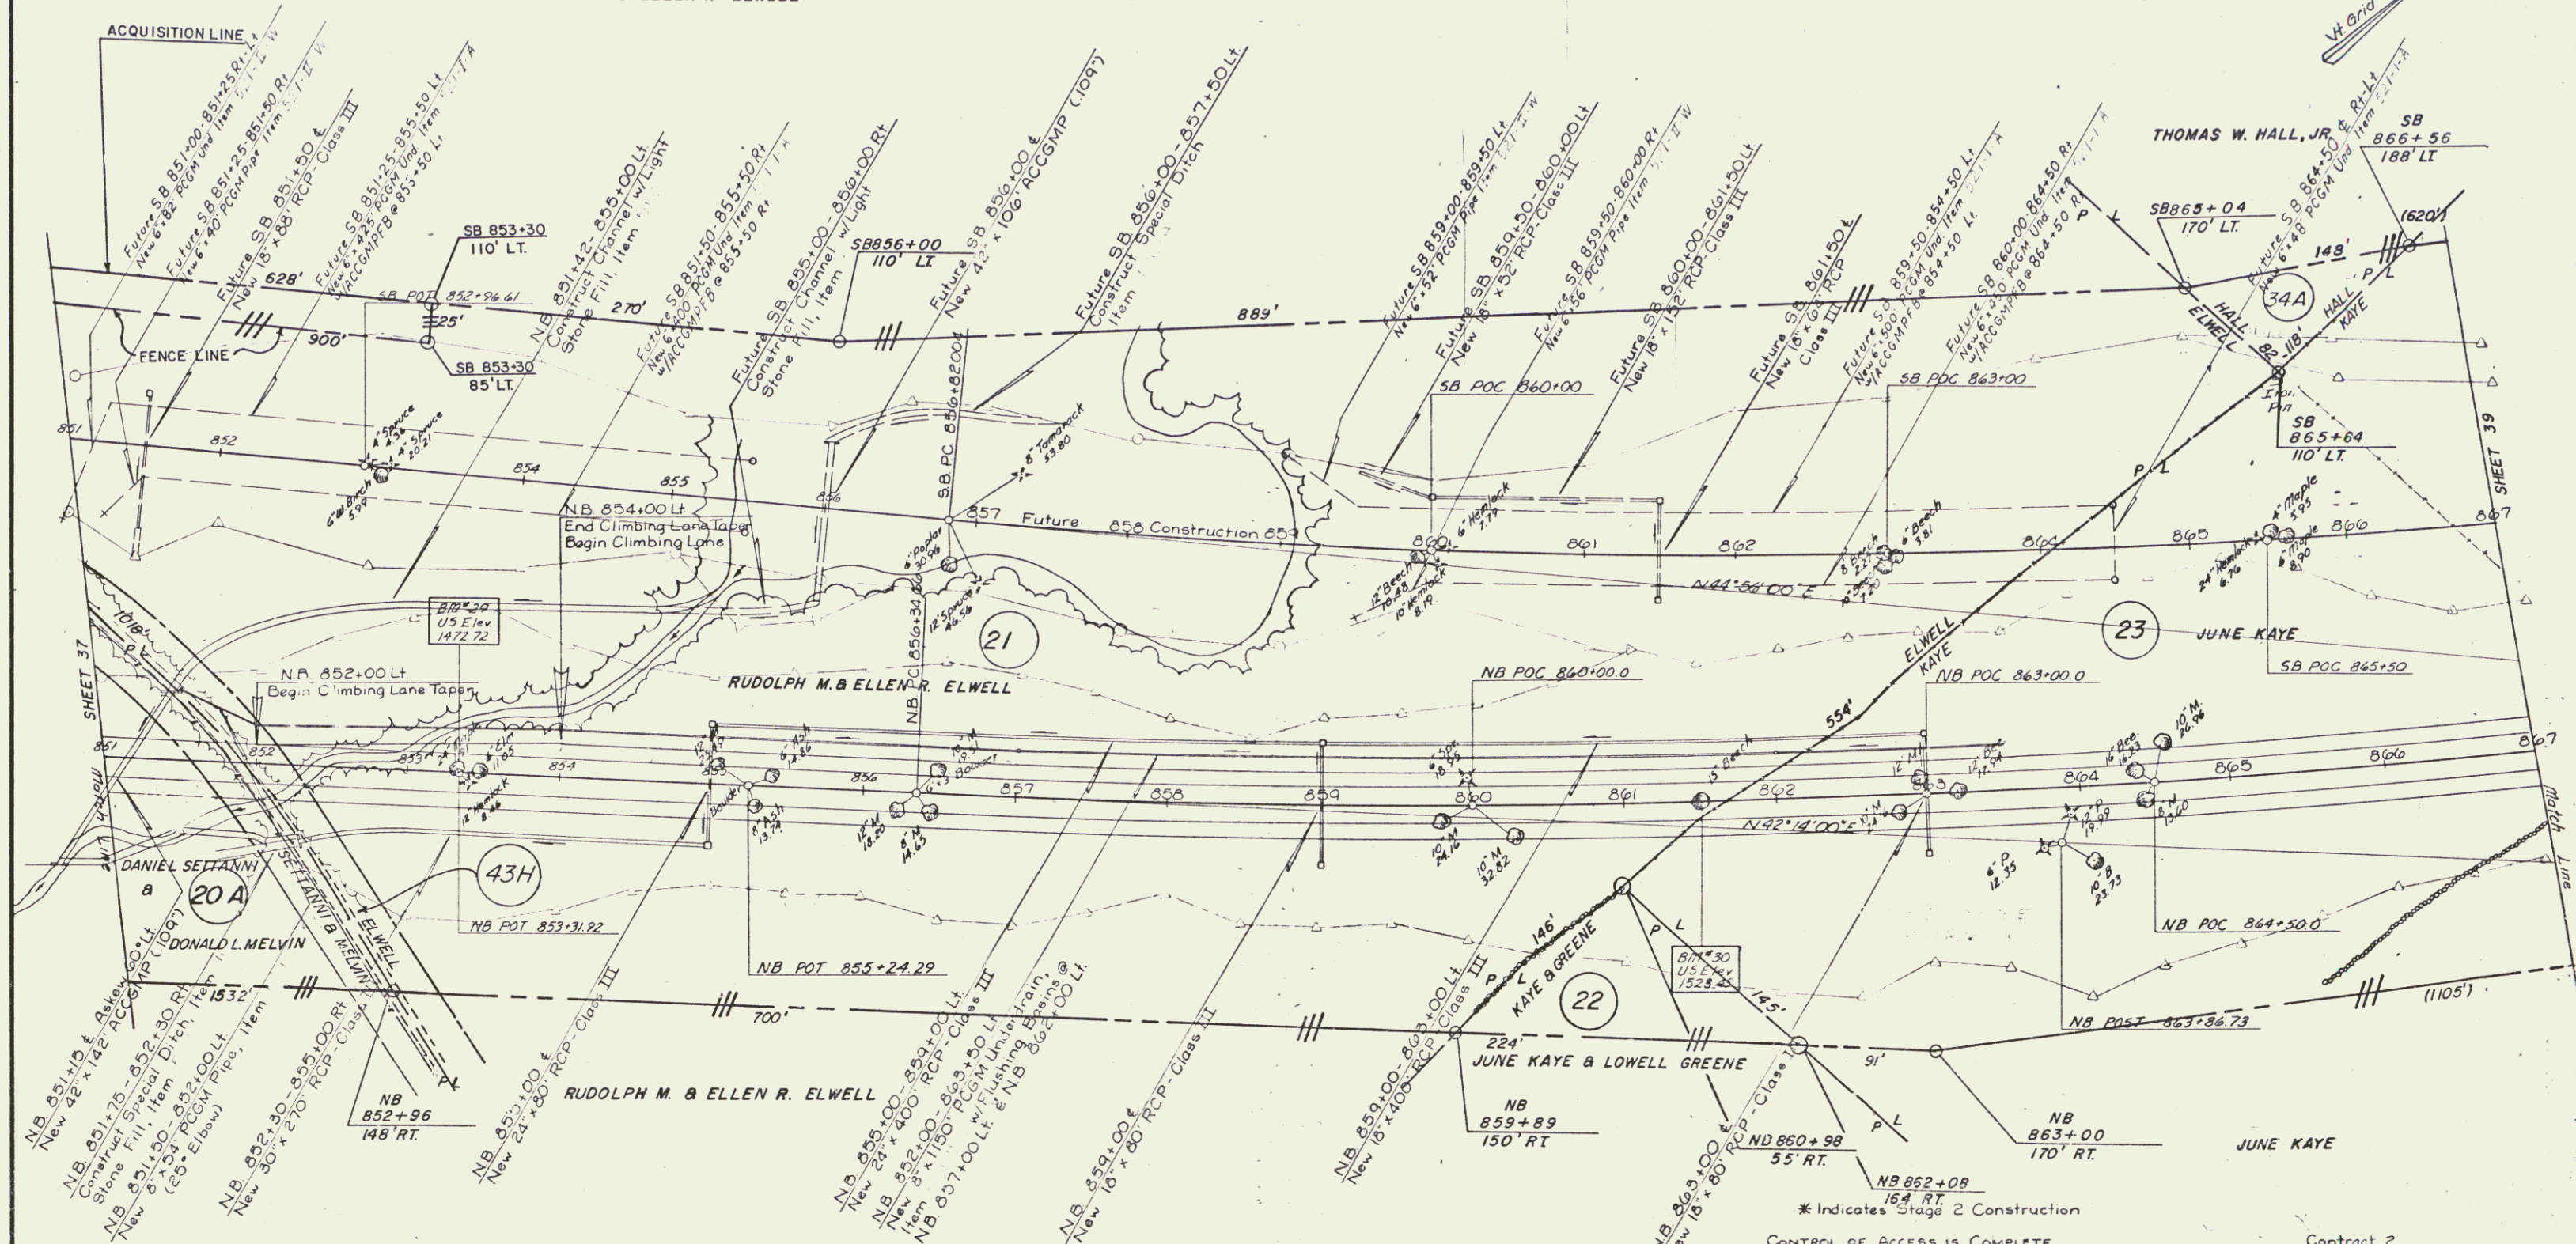

ALL DRIVES AS INDICATED ON
PLANS ARE SUBJECT TO PER-
MITS PURSUANT TO TITLE 19,
SECTION 43, V.S.A.


* Indicates Stage 2 Construction
CONTROL OF ACCESS IS COMPLETE
ON THIS SHEET

Contract 2
BENNINGTON-SUNDERLAND
SURVEYED BY Boswell/Eng. Co. DATE 68
DRAWN BY DATE
TRACED BY DATE
PROJ. RF NO. 019-1(8) SECT. II
SHEET 38 OF 59 PCW

JUNE MATTING, ITEM
NB 879+75-883+00 Lt
NB 876+00-880+50 Rt

*THREE CABLE GUARD RAIL
w/LIGHT STEEL POSTS, ITEM
NB 880+48-883+00 Rt

DRILLING & BLASTING OF
SOLID ROCK - SUBGRADE
ITEM
NB 867+00-880+50

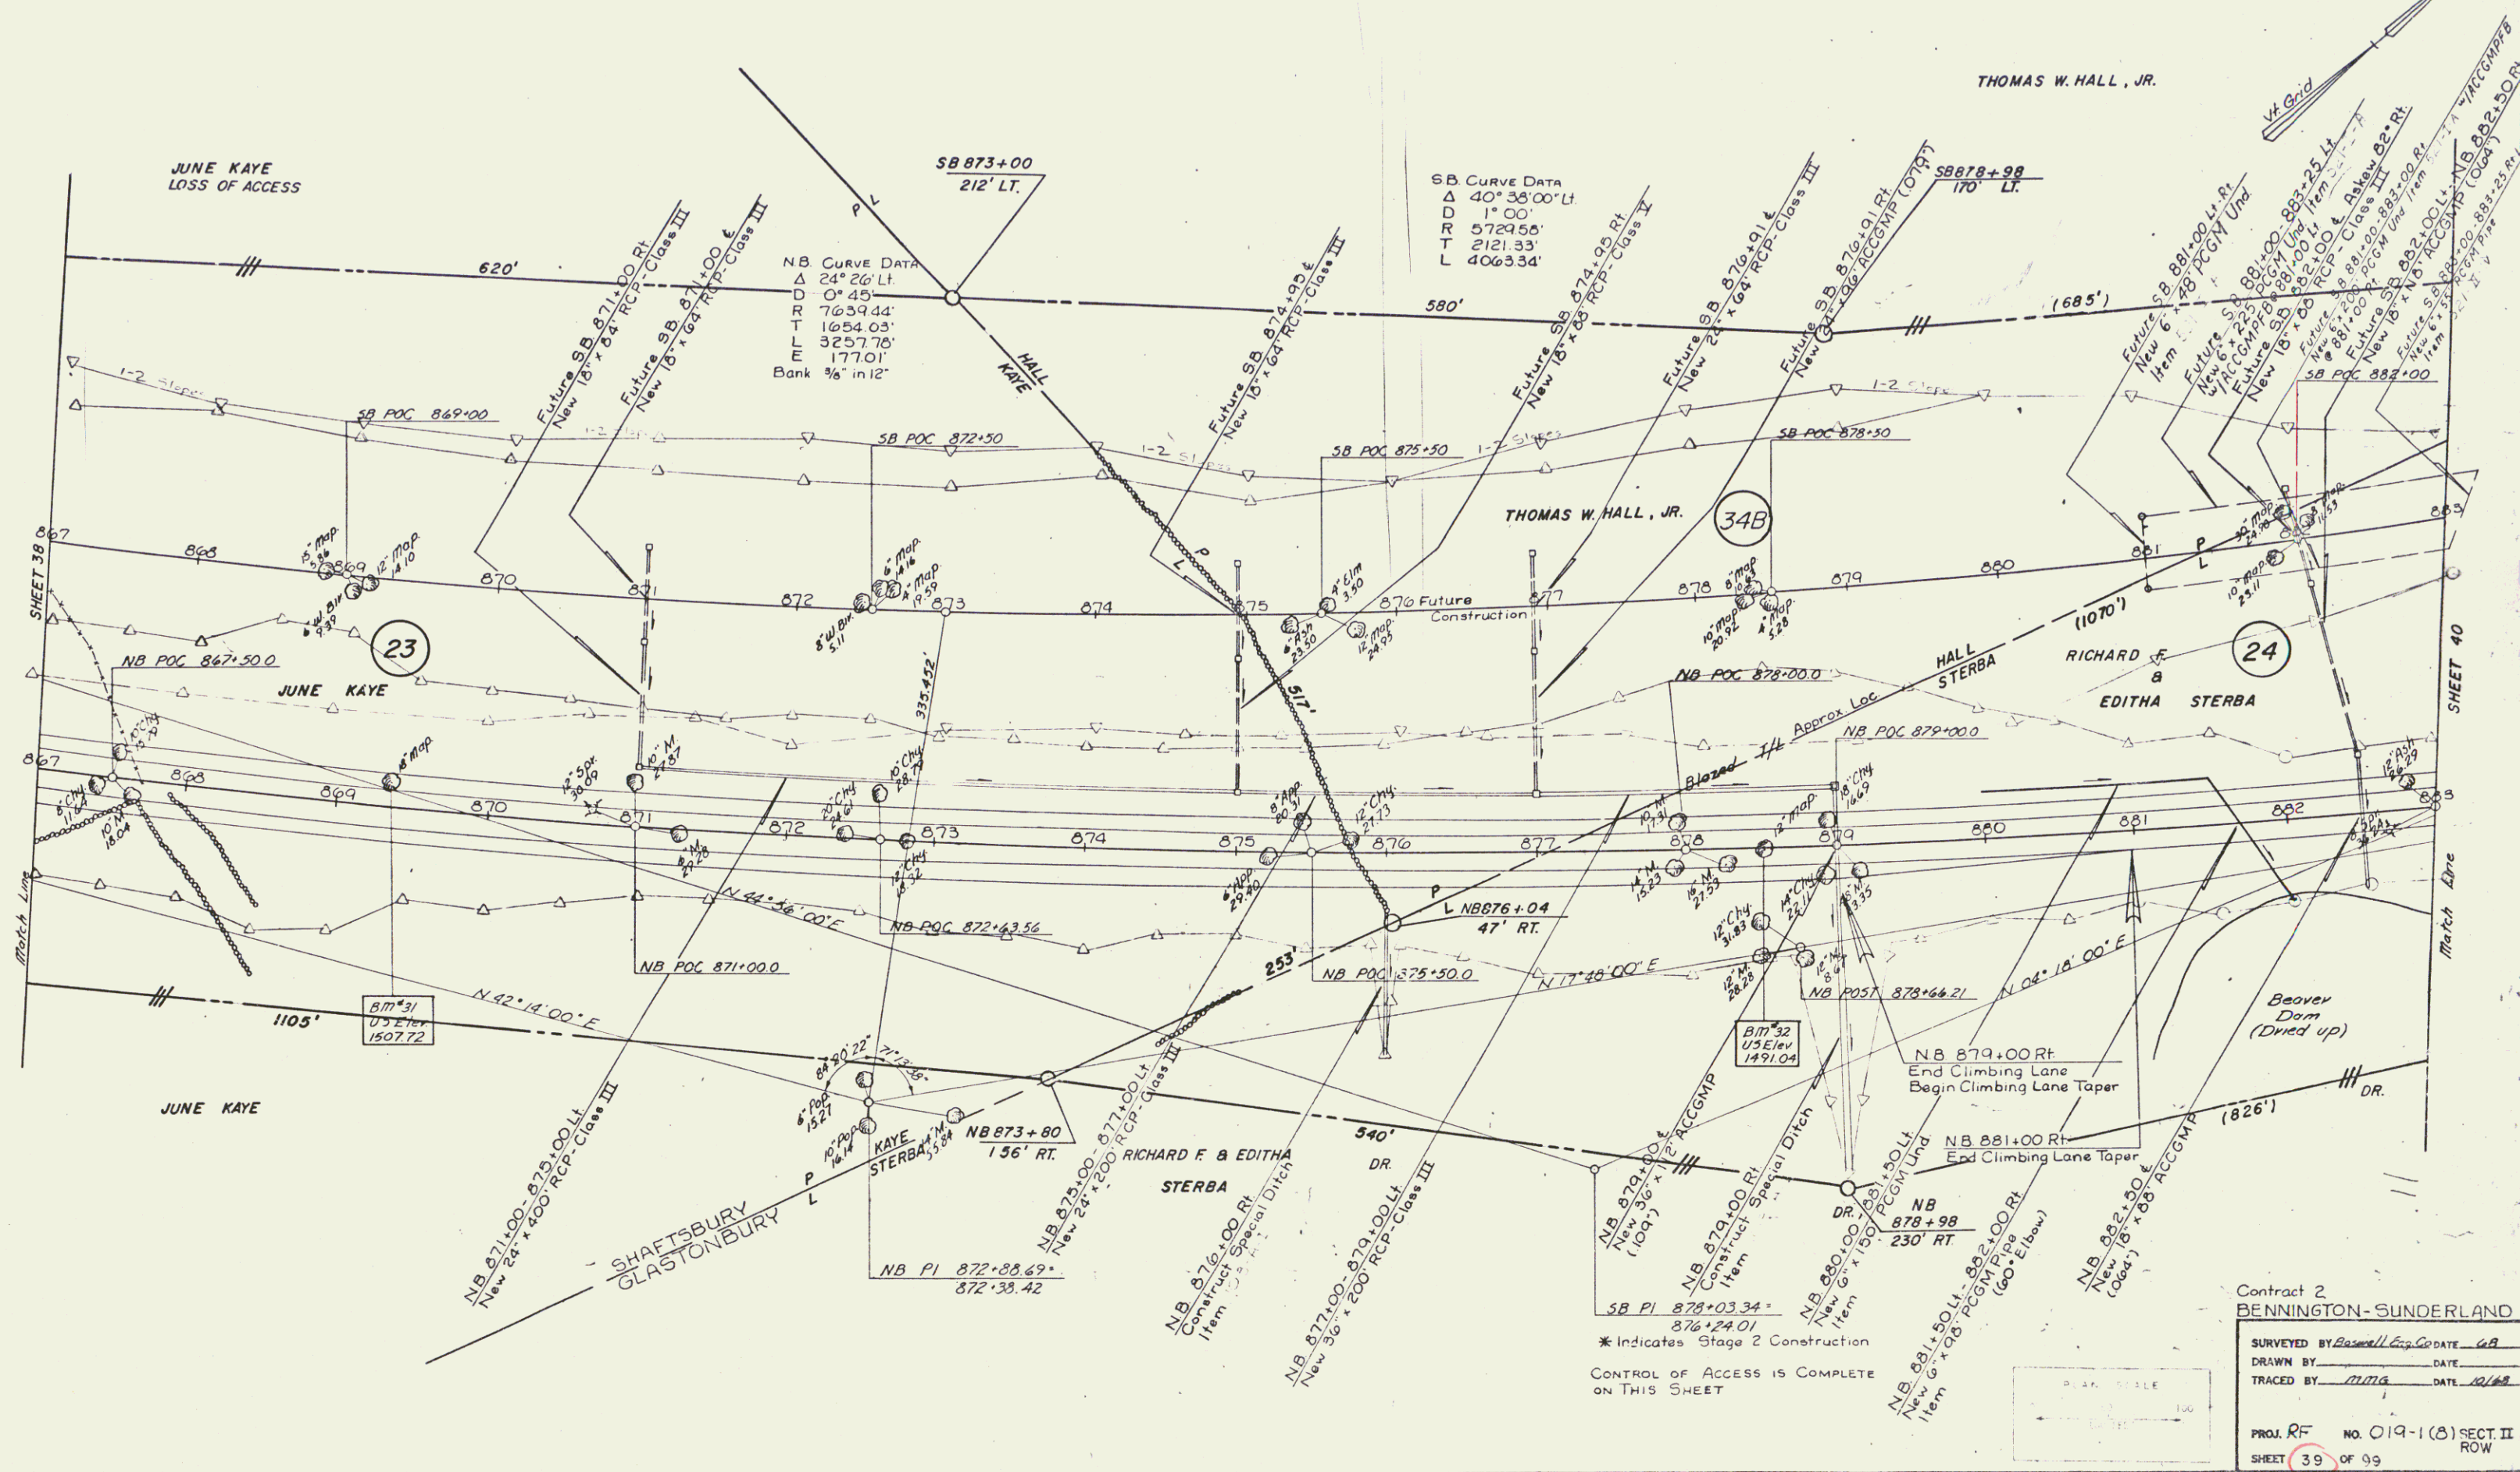


Contract 2
BENNINGTON-SUNDERLAND
SURVEYED BY *Baswell Eng Co* DATE *6/8*
DRAWN BY *MMG* DATE *10/18*
TRACED BY *MMG* DATE *10/18*
PROJ. RF NO. 019-1(8) SECT. II
SHEET 39 OF 99 ROW

JUTE MATTING, ITEM
NB 883+00 - 886+00 Lt
NB 884+00 - 888+00 Rt


* THREE CABLE GUARD RAIL
w/LIGHT STEEL POSTS, ITEM
NB 883+00 - 883+52 Rt
NB 887+54 - 897+40 Rt


MUCK EXCAVATION
ITEM
NB 888+50 - 890+00

STONE FILL, ITEM
NB 887+55 - 888+75 Rt
NB 888+25 - 890+50 Lt
S.B. 890+50 - 891+50 Lt

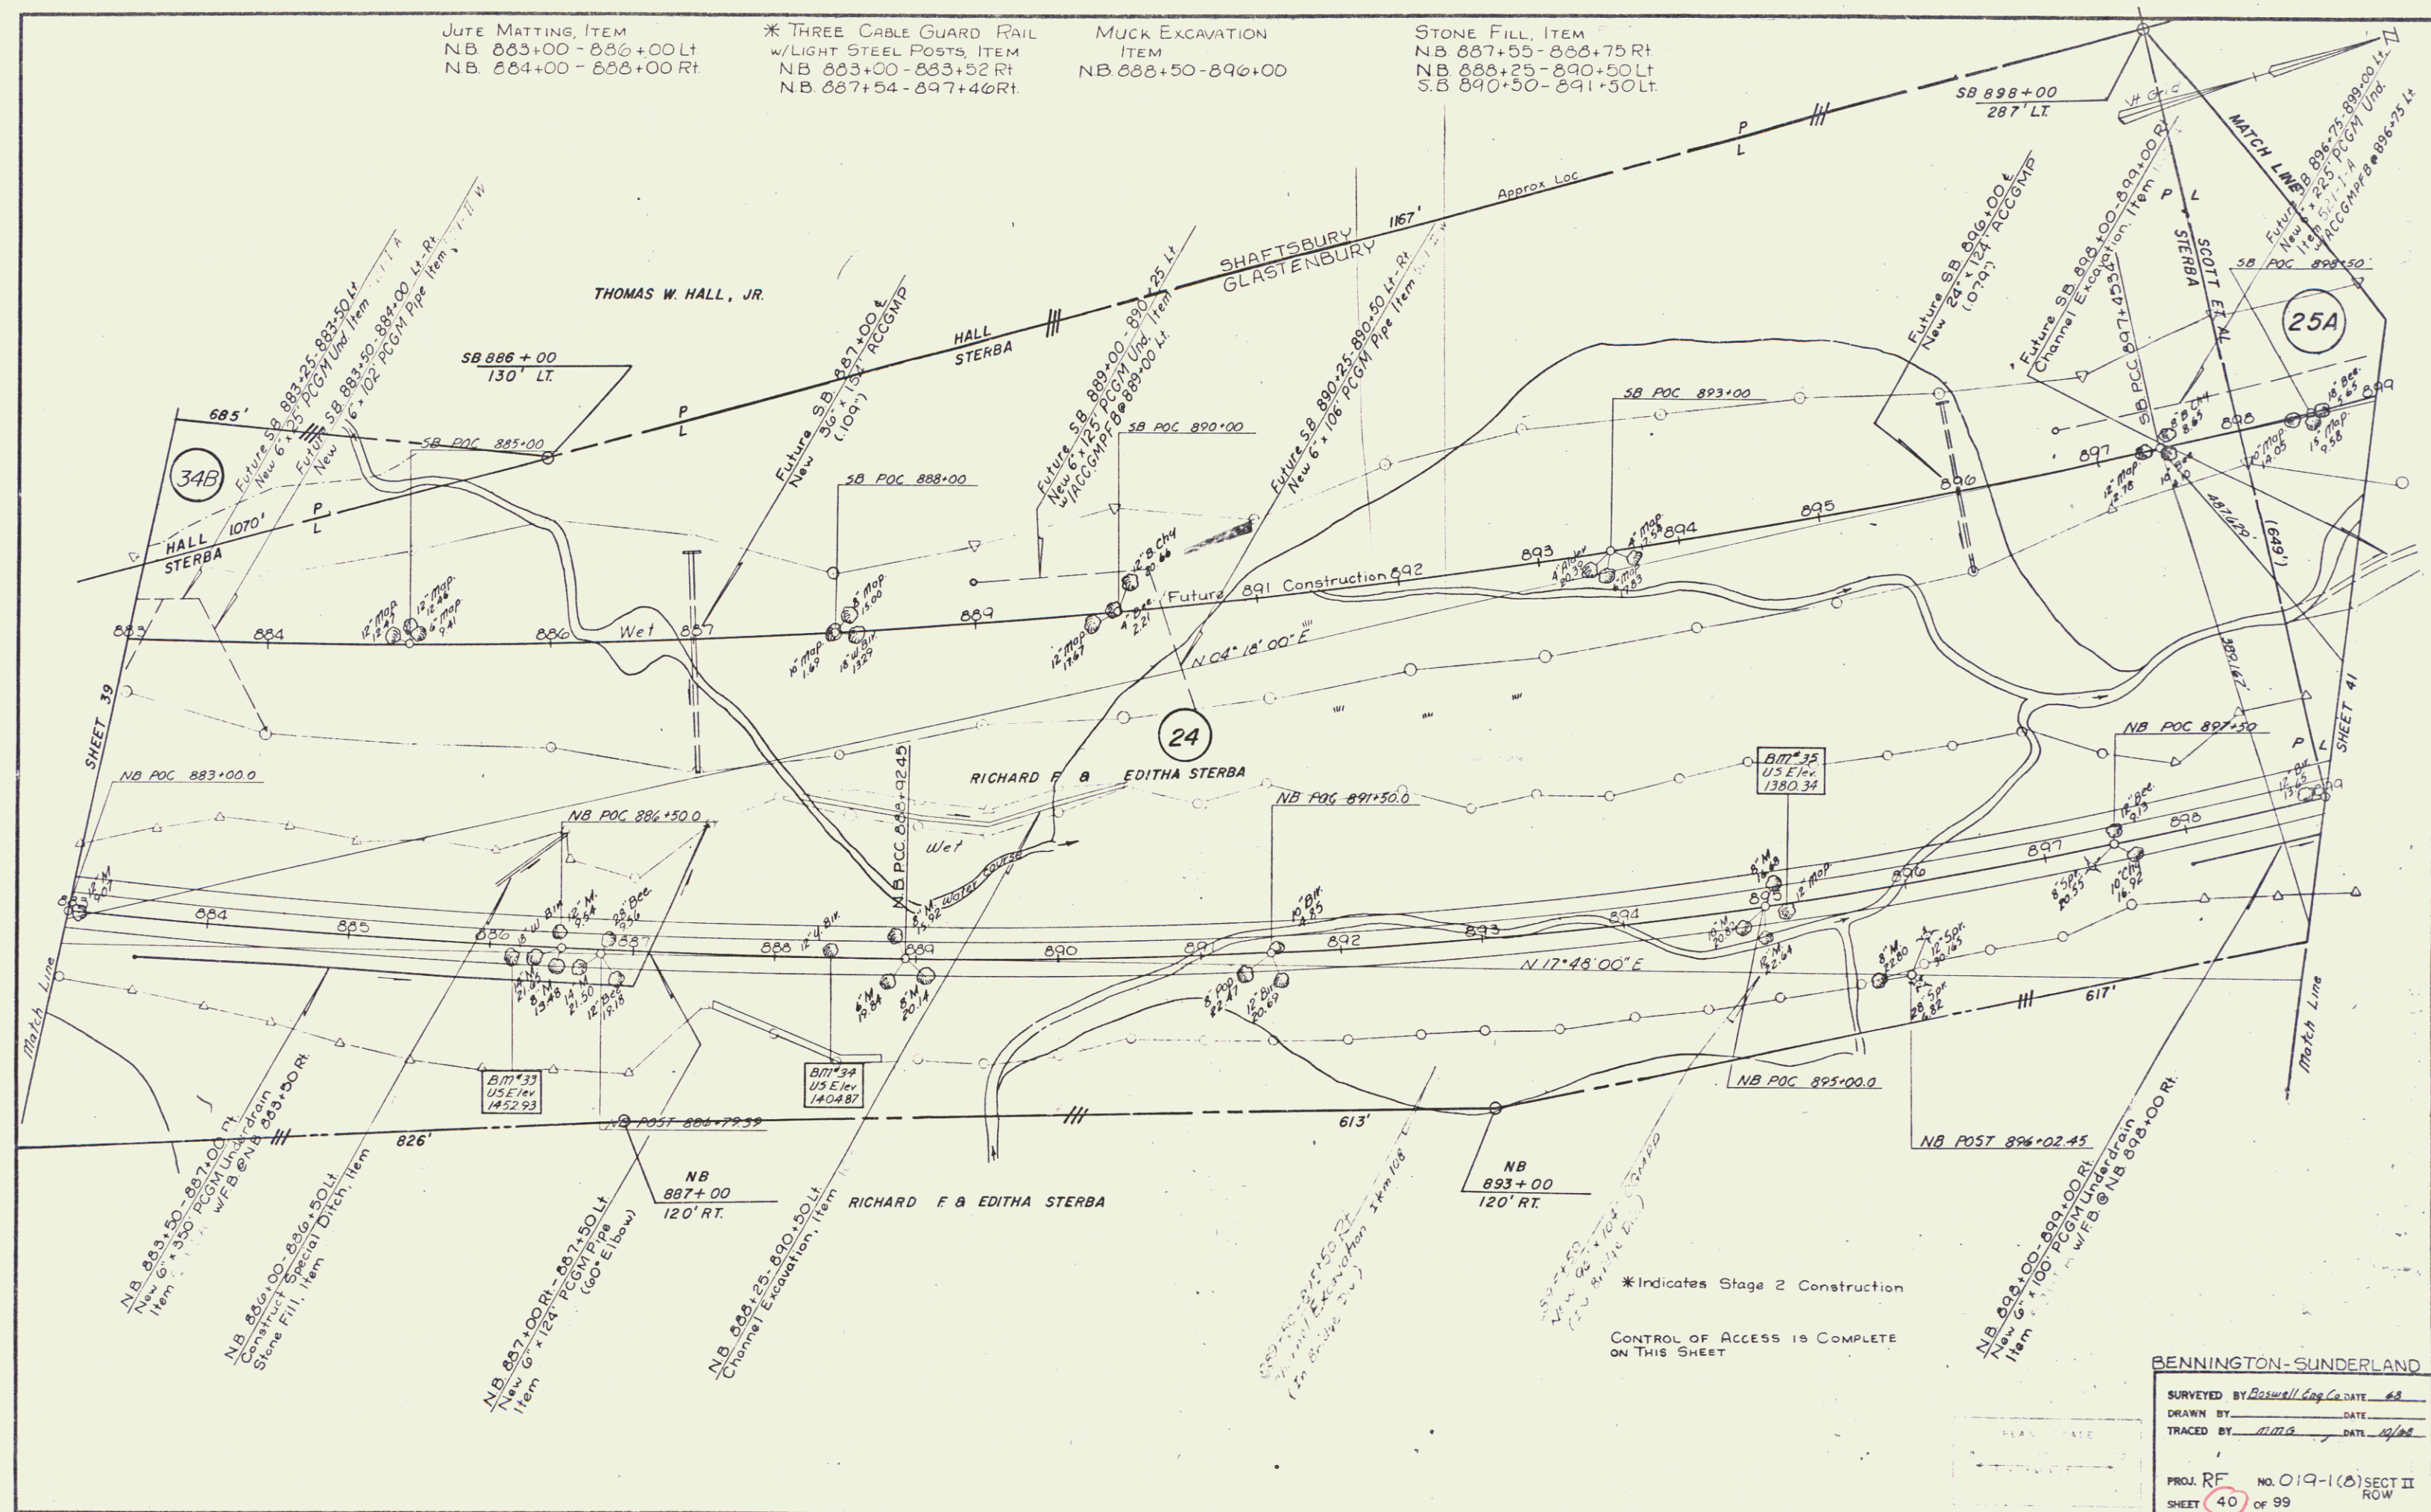

STONE FILL, ITEM
Future S.B. 910+50-911+00 Rt & Lt.

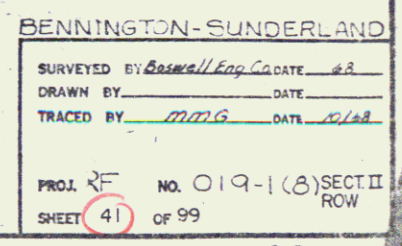


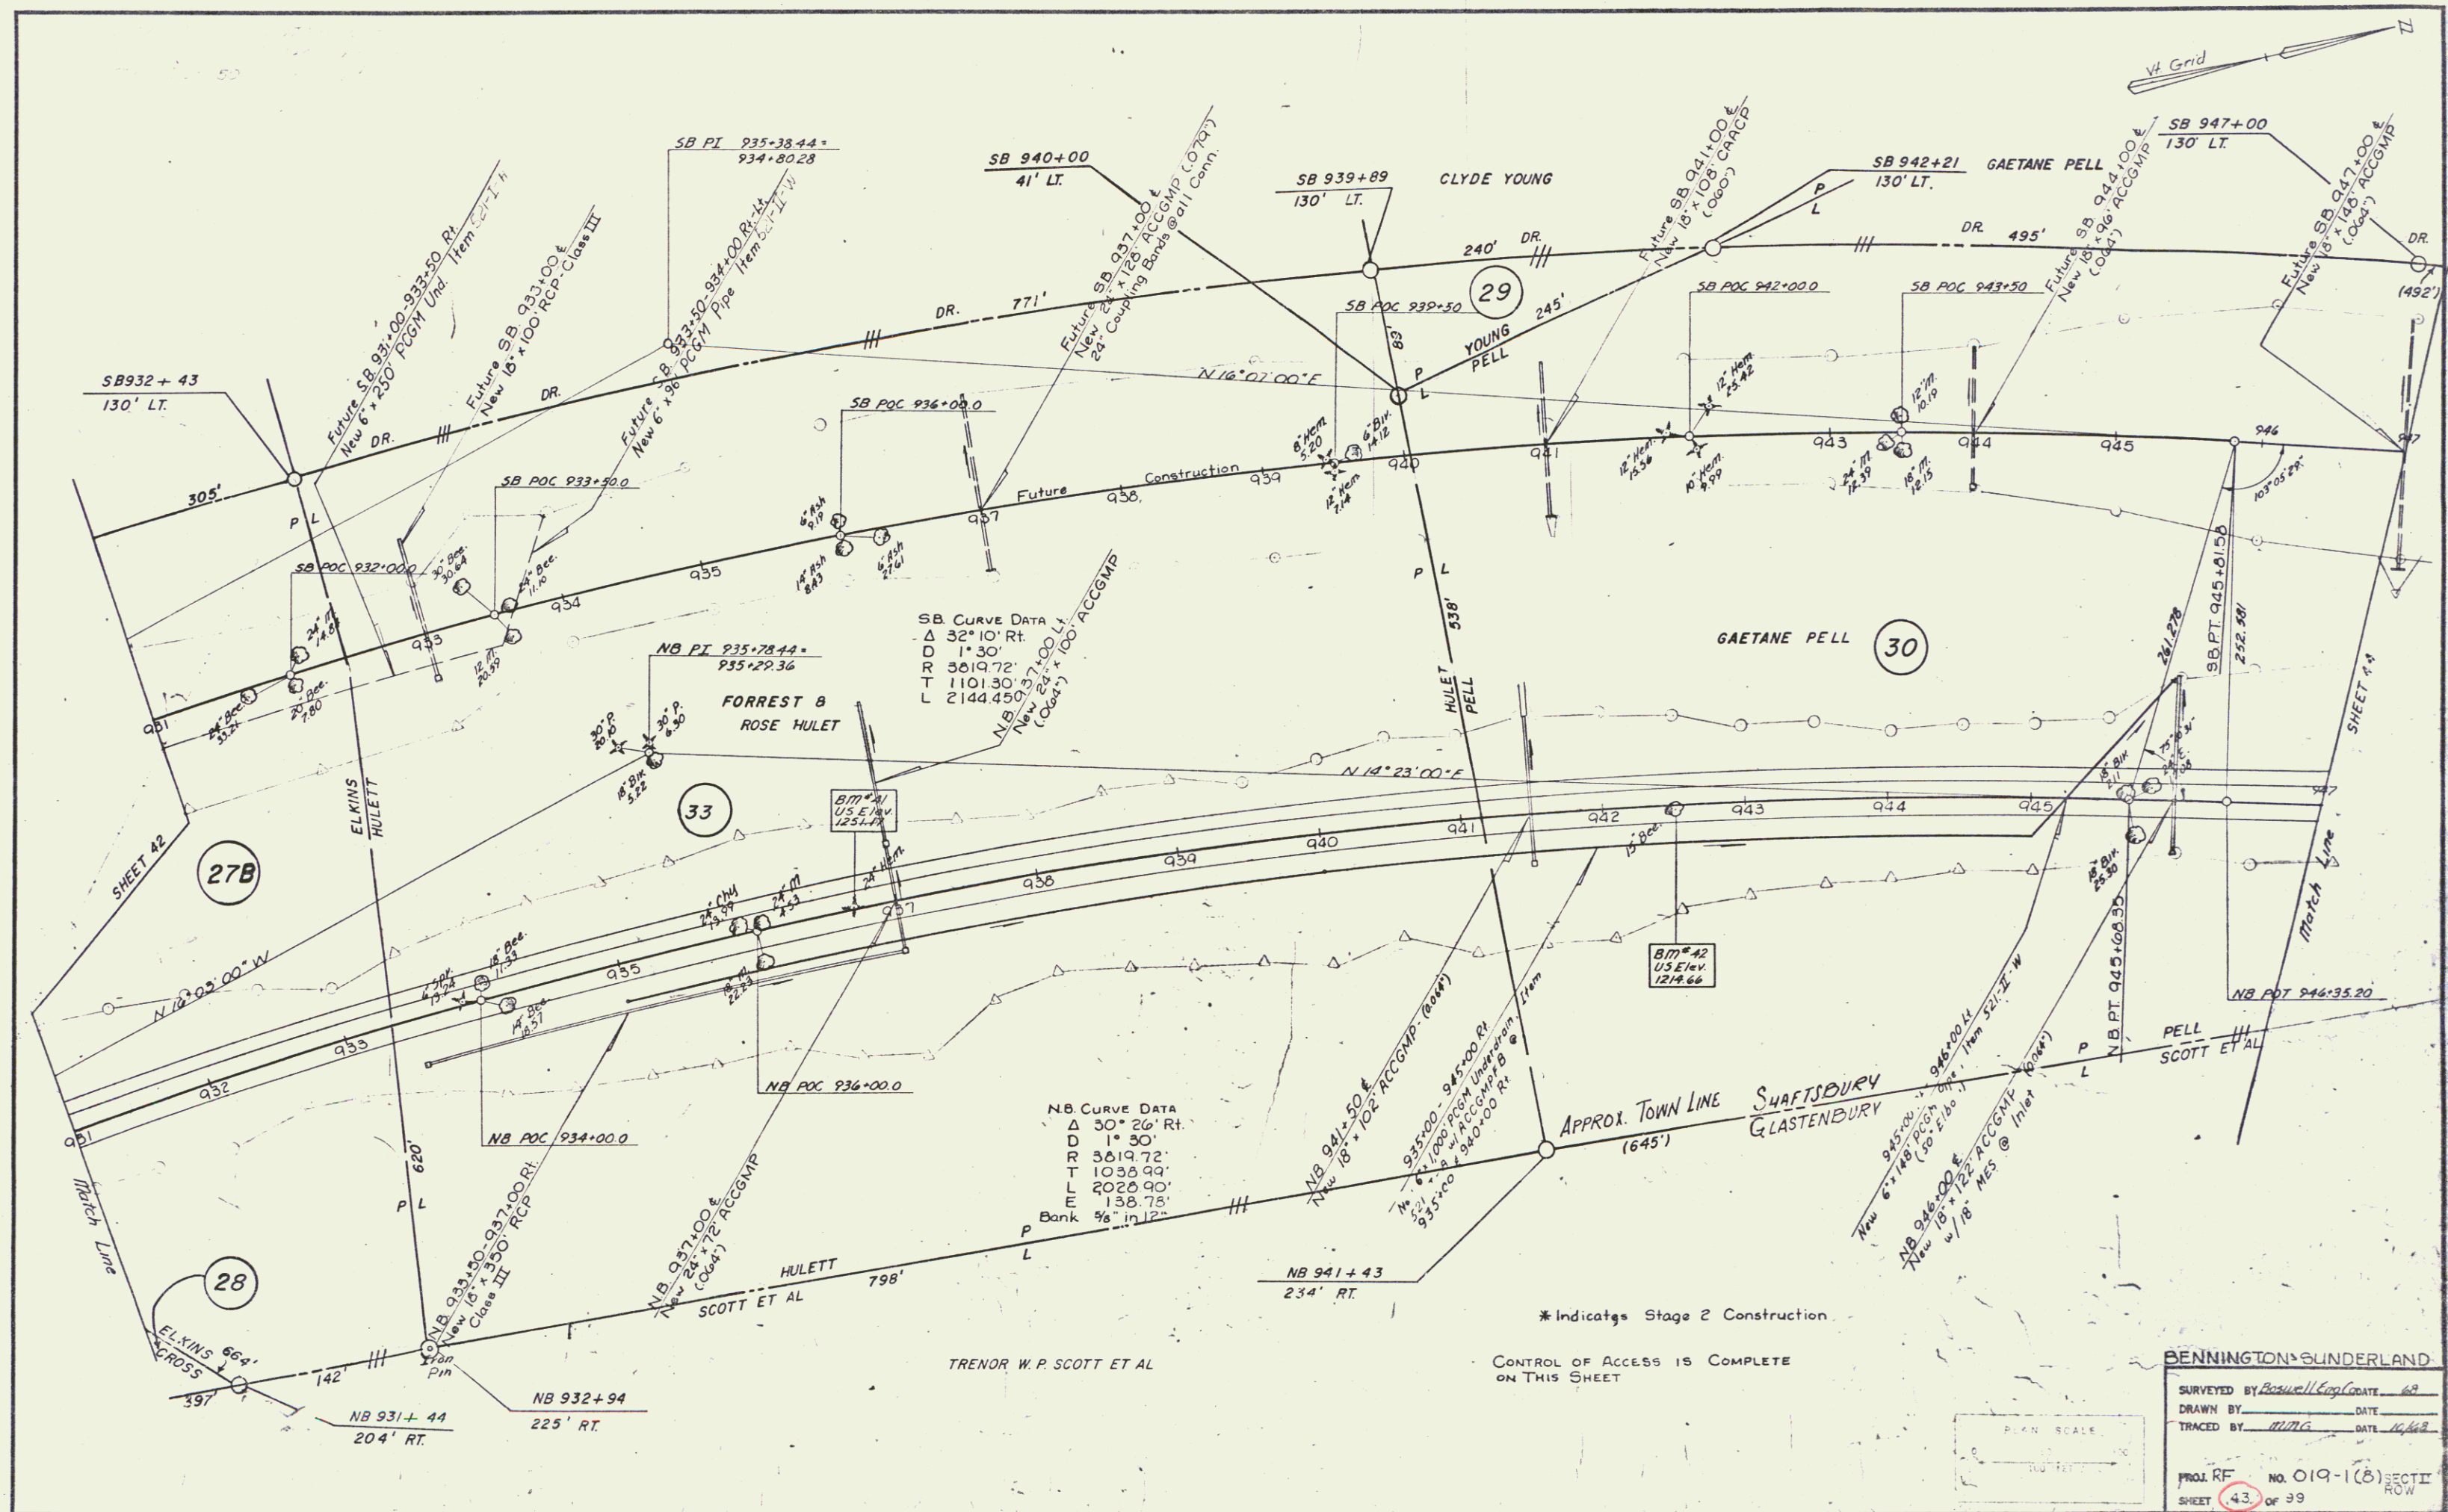

* Indicates Stage II Construction

CONTROL OF ACCESS COMPLETE
ON THIS SHEET

TRENOR W P SCOTT ET AL

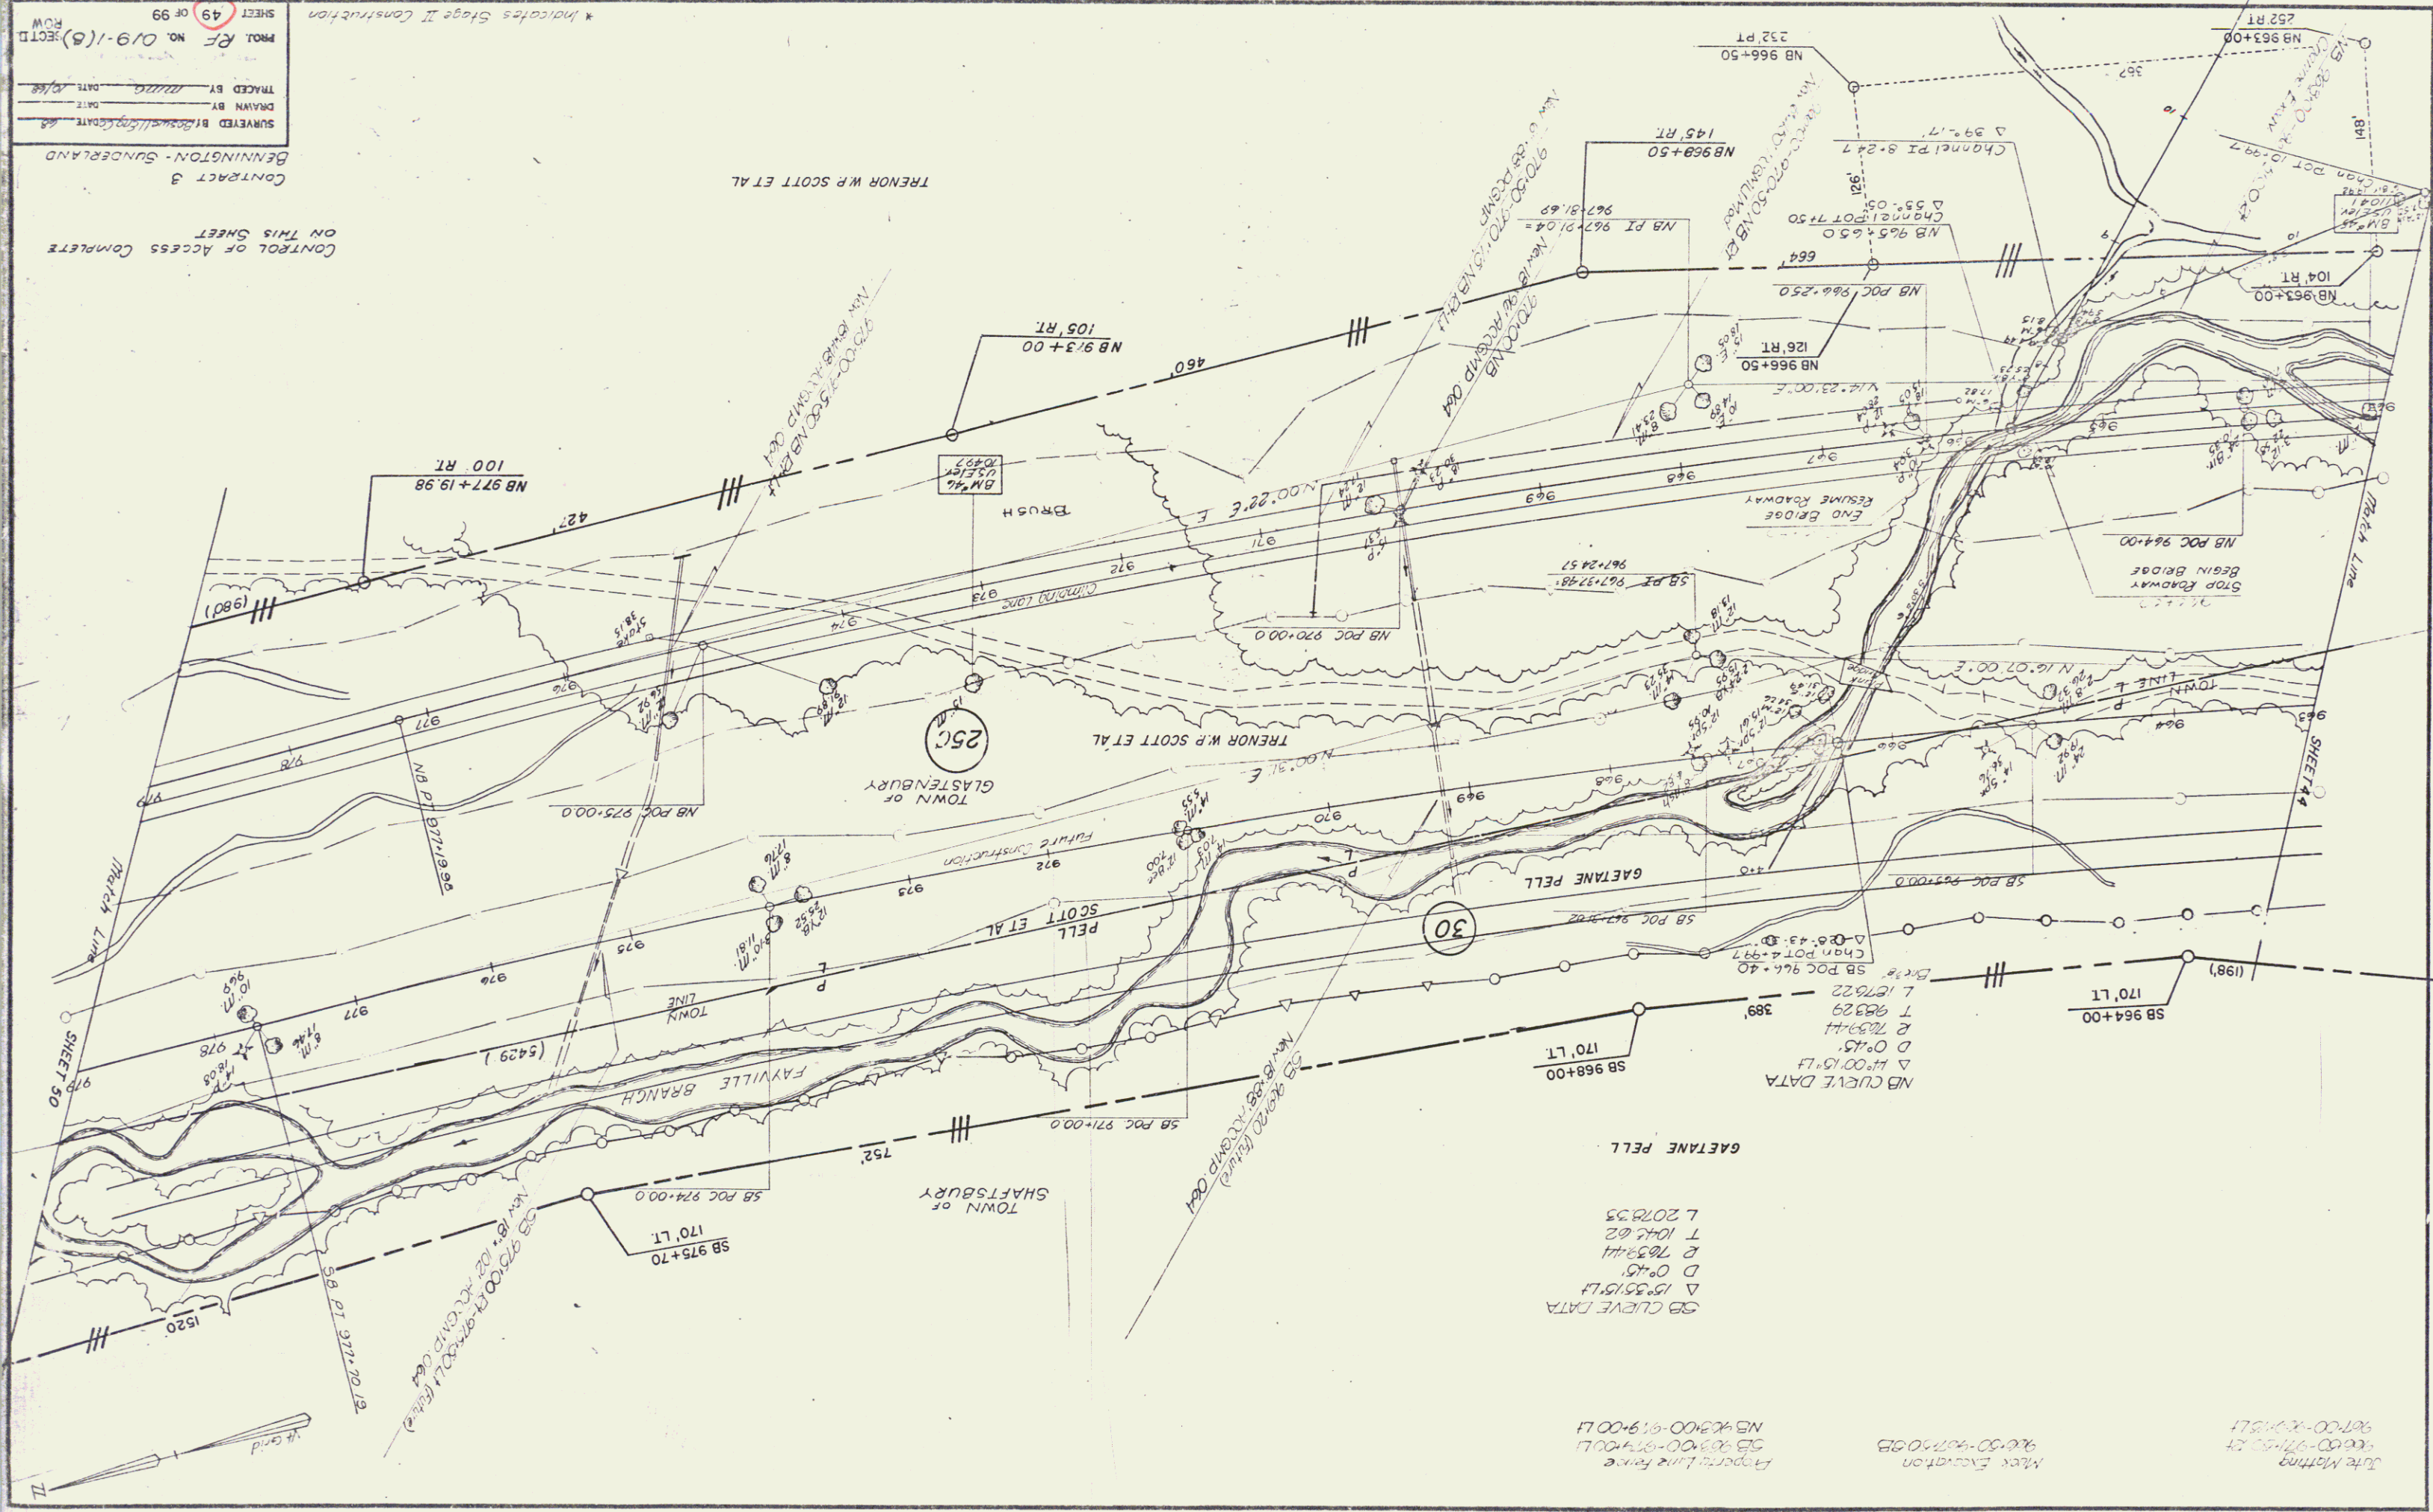


*Treated Timber Curb
981+25-990+83.96 NB RT


*Three Cable Guard Rail w/ Light Steel Posts
981+87.96-990+83.96 LT
980+03.96-990+83.96 LT

Muck Excavation
983+50-984+50 NB

Property Line Fence
979+00-990+83.96 24' LT

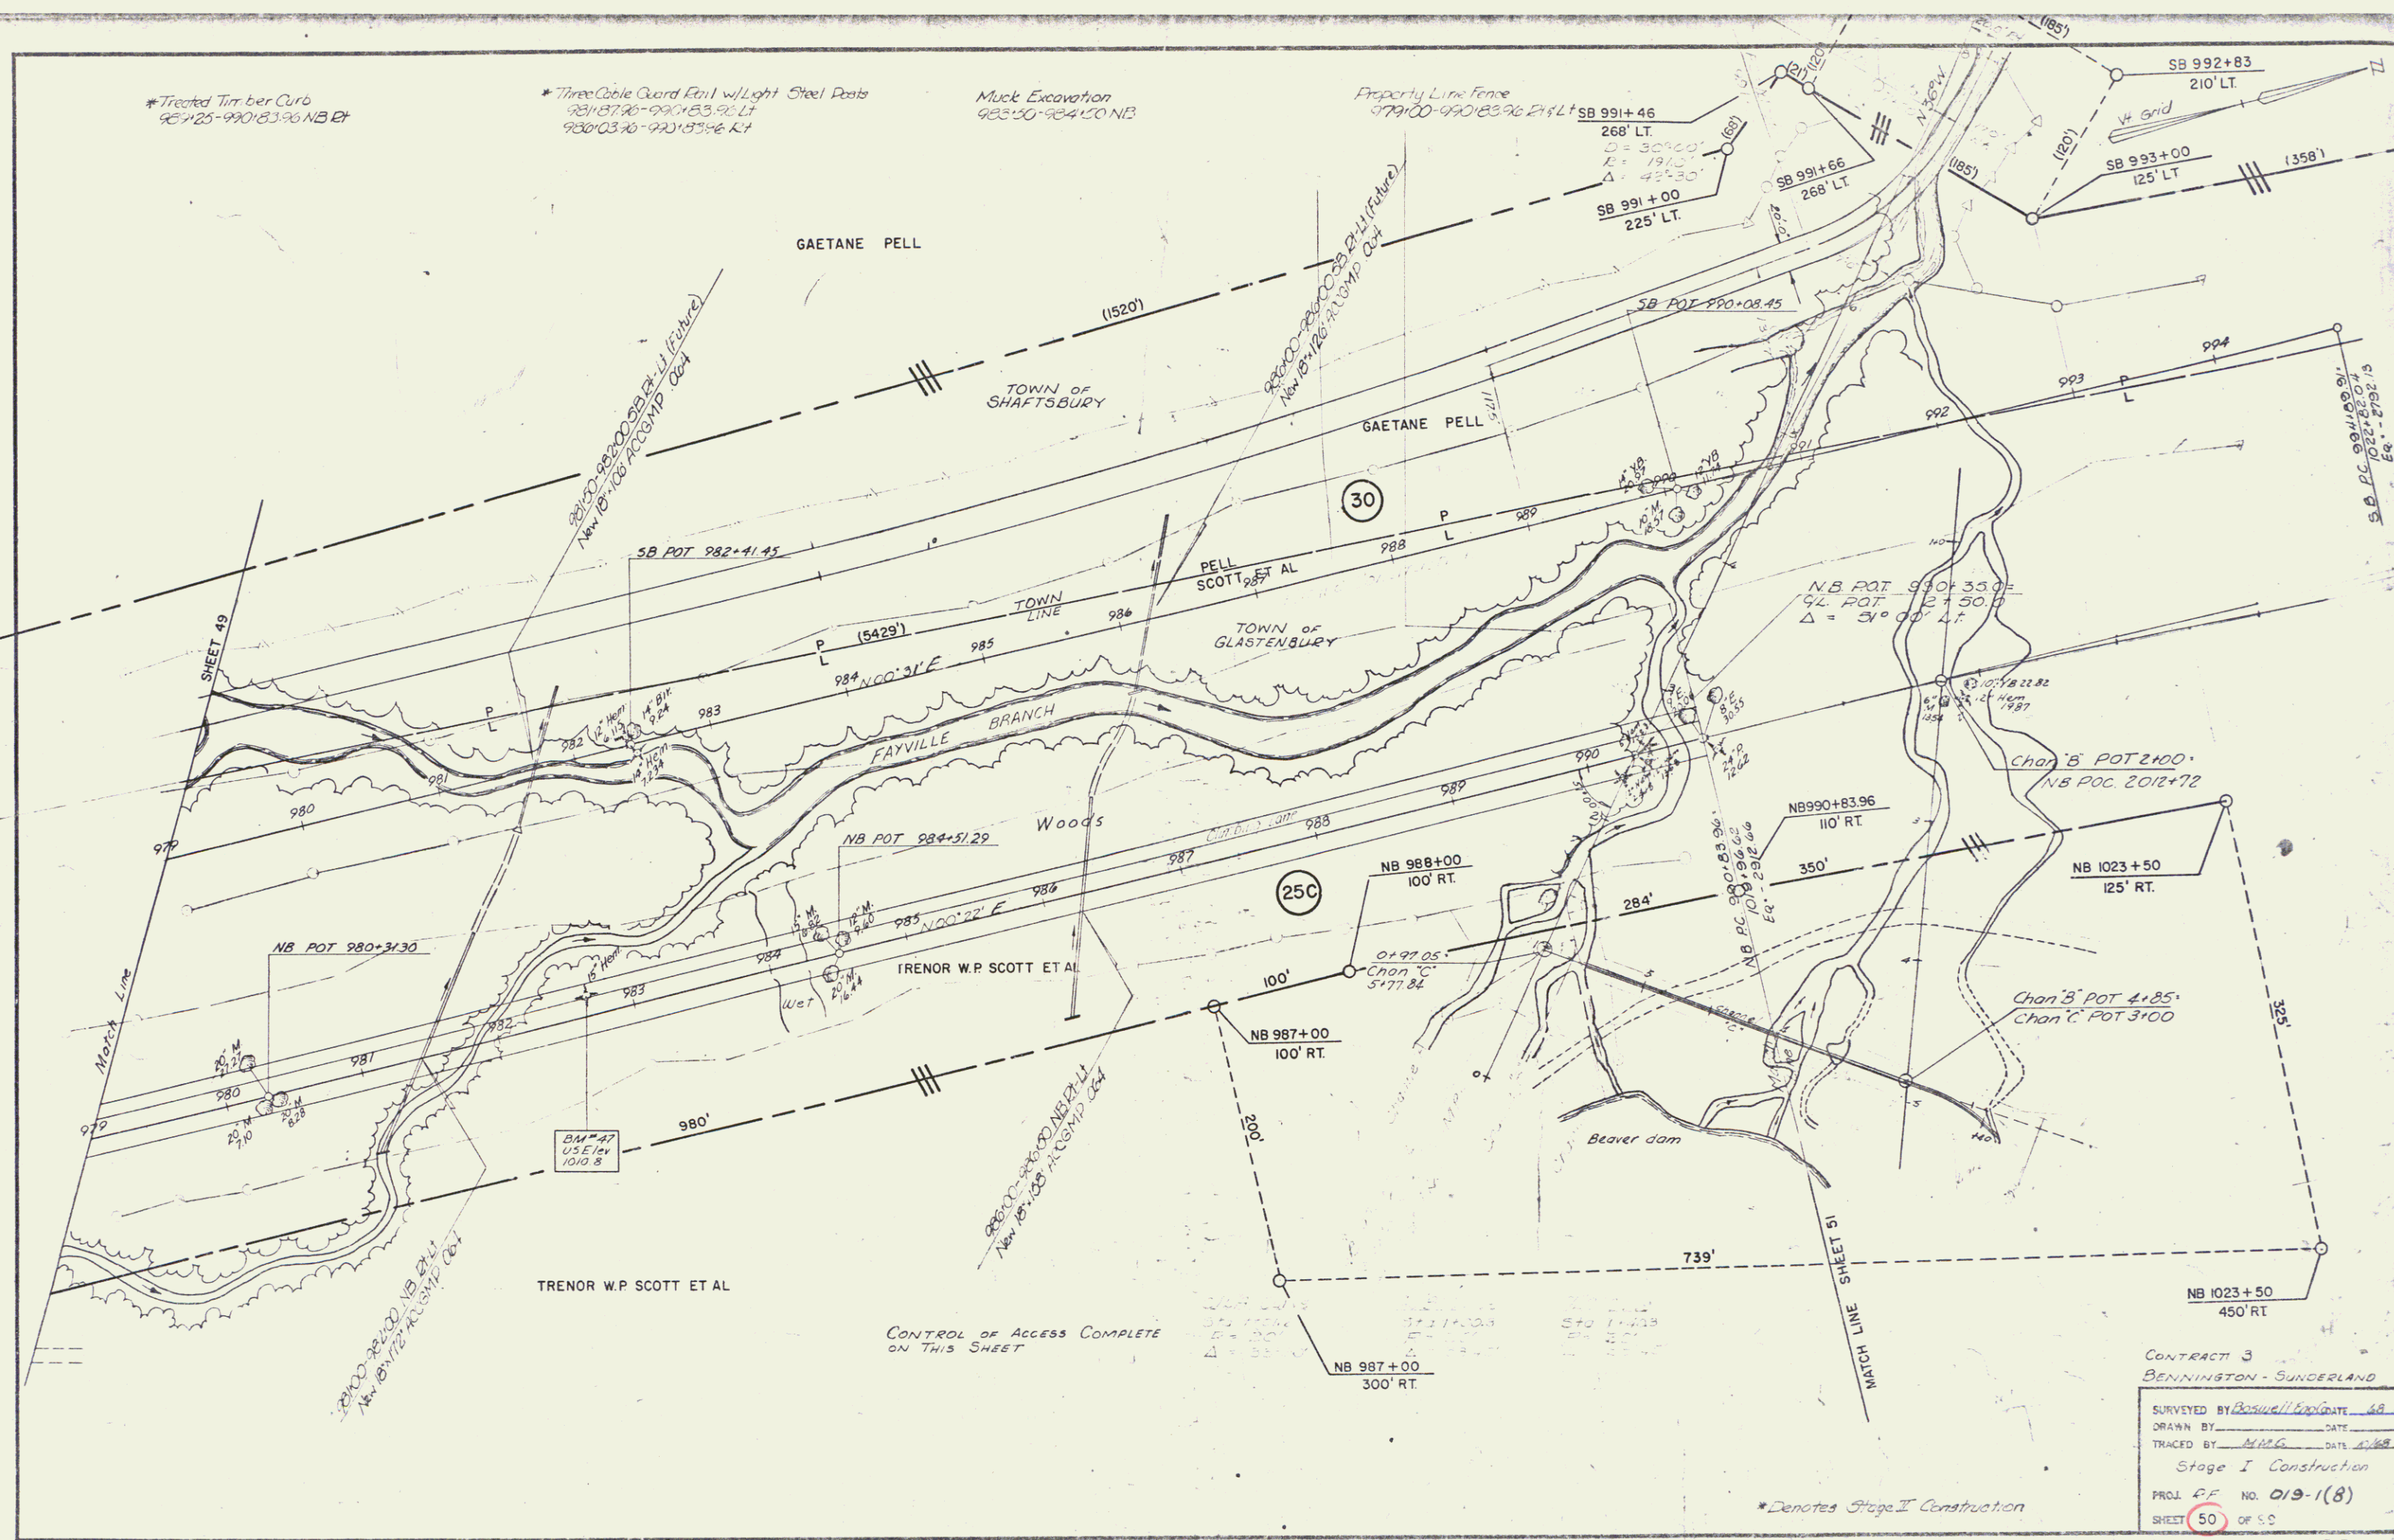

CONTRACT 3
BENNINGTON - SUNDERLAND
SURVEYED BY Boswell/Exp/Date 4/8
DRAWN BY M.H.G. DATE 4/88
TRACED BY M.H.G. DATE 4/88
Stage I Construction
PROJ. P.F. NO. 019-1(8)
SHEET 50 OF 50

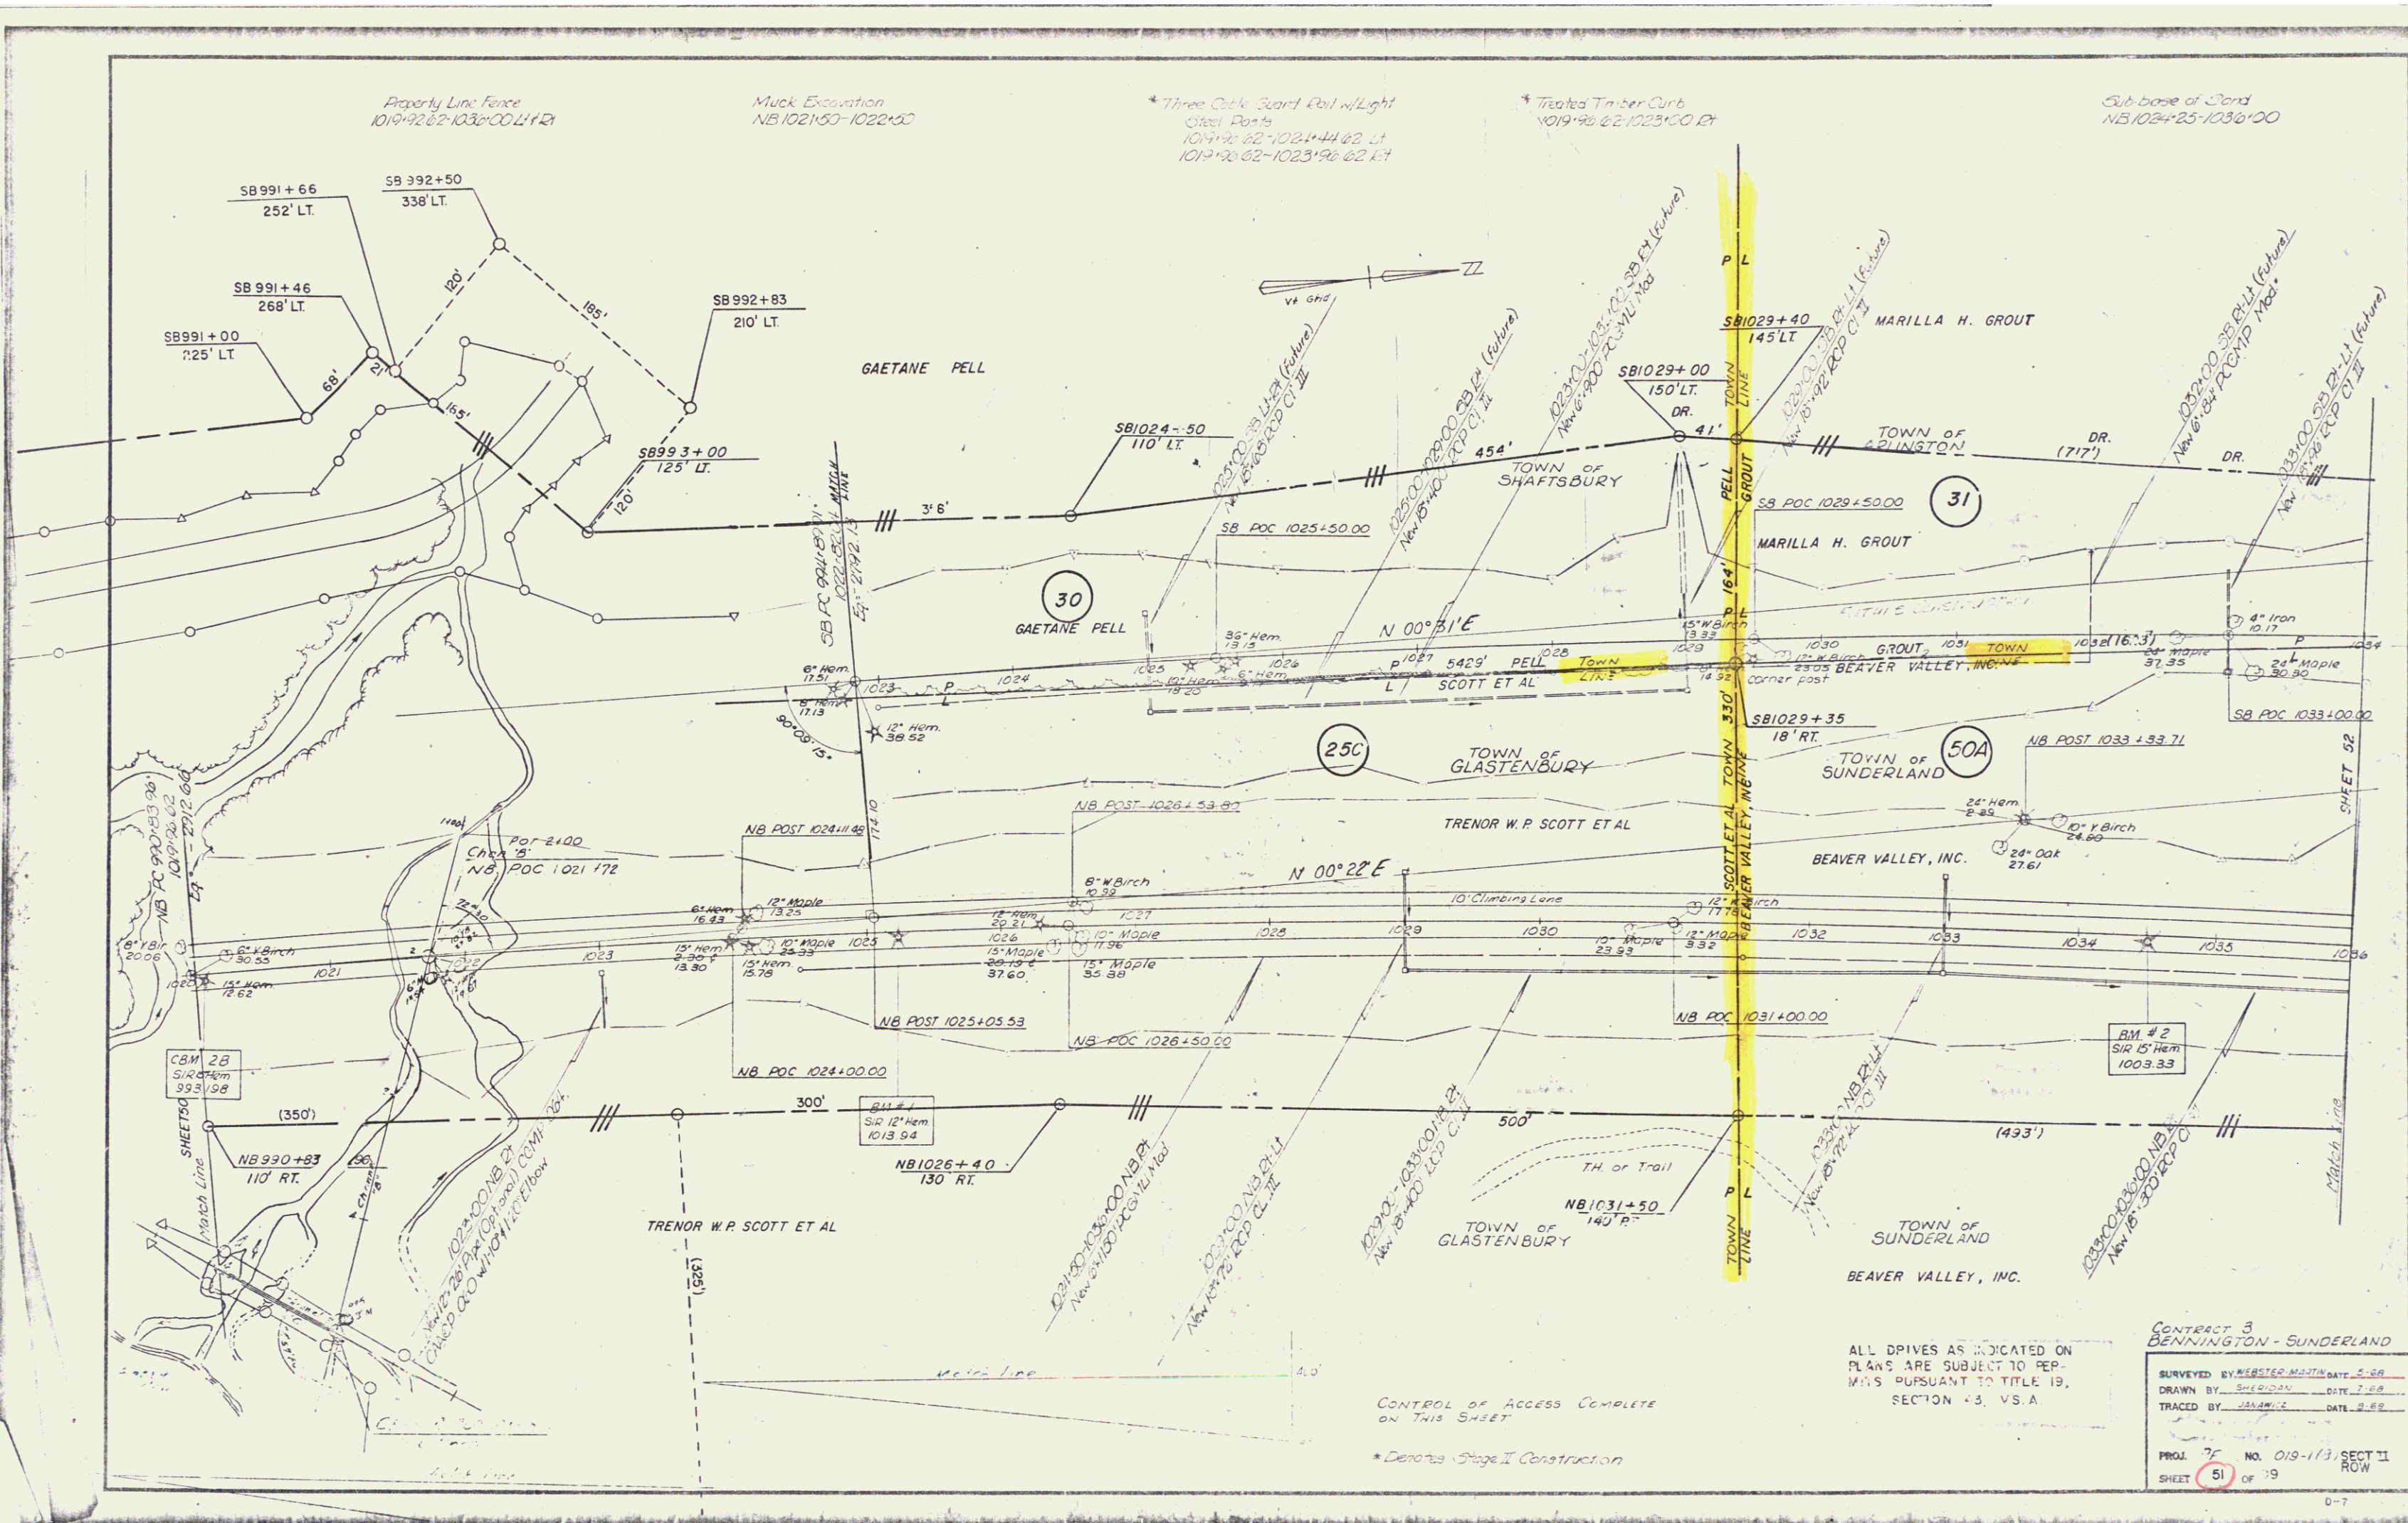

ALL DRIVES AS INDICATED ON
PLANS ARE SUBJECT TO PER-
MITS PURSUANT TO TITLE 19,
SECTION 43, VS. A.

CONTRACT 3	
BENNINGTON - SUNDERLAND	
SURVEYED BY: HENRIE M. MARTIN	DATE: 5-88
DRAWN BY: SHERIDAN	DATE: 7-88
TRACED BY: J. J. M. M.	DATE: 8-88
PROJ. 75	NO. 019-113, SECT II
SHEET 51	OF 79 ROW

