


INDEX OF SHEETS

STATE OF NEW HAMPSHIRE
DEPARTMENT OF PUBLIC WORKS AND HIGHWAYS
**RIGHT-OF-WAY
PLANS OF PROPOSED
FEDERAL AID SECONDARY PROJECT**

BRS - 270 (6)


N.H. PROJECT No. S-2875
Length of R.O.W. Project 275 Feet 0.082 Mile
N.H. ROUTE 119

STATE OF VERMONT
R.O.W. PLANS

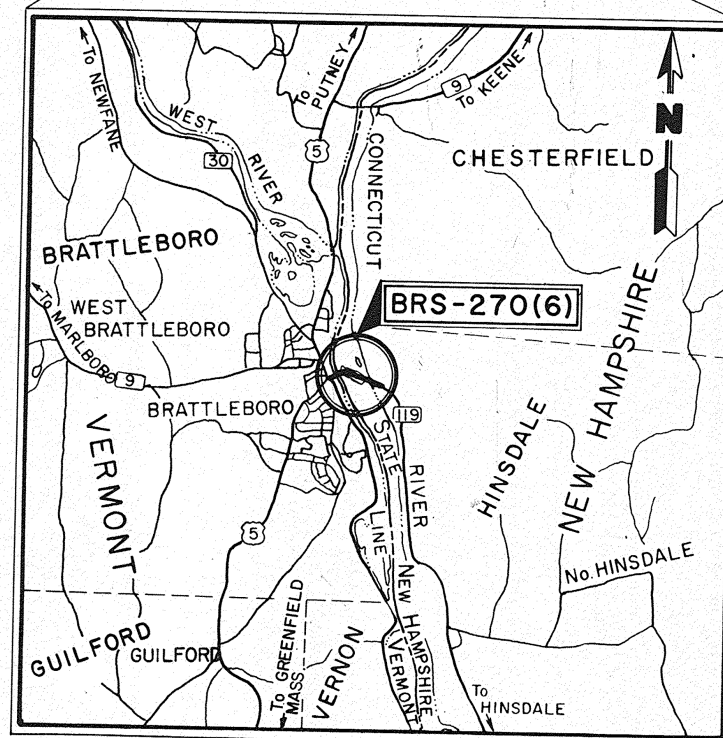

LOCATION MAP
SCALE IN MILES
1/2 0

BEGIN VERMONT R.O.W. PROJECT
BRS 0270(6) STA 197+00 CL

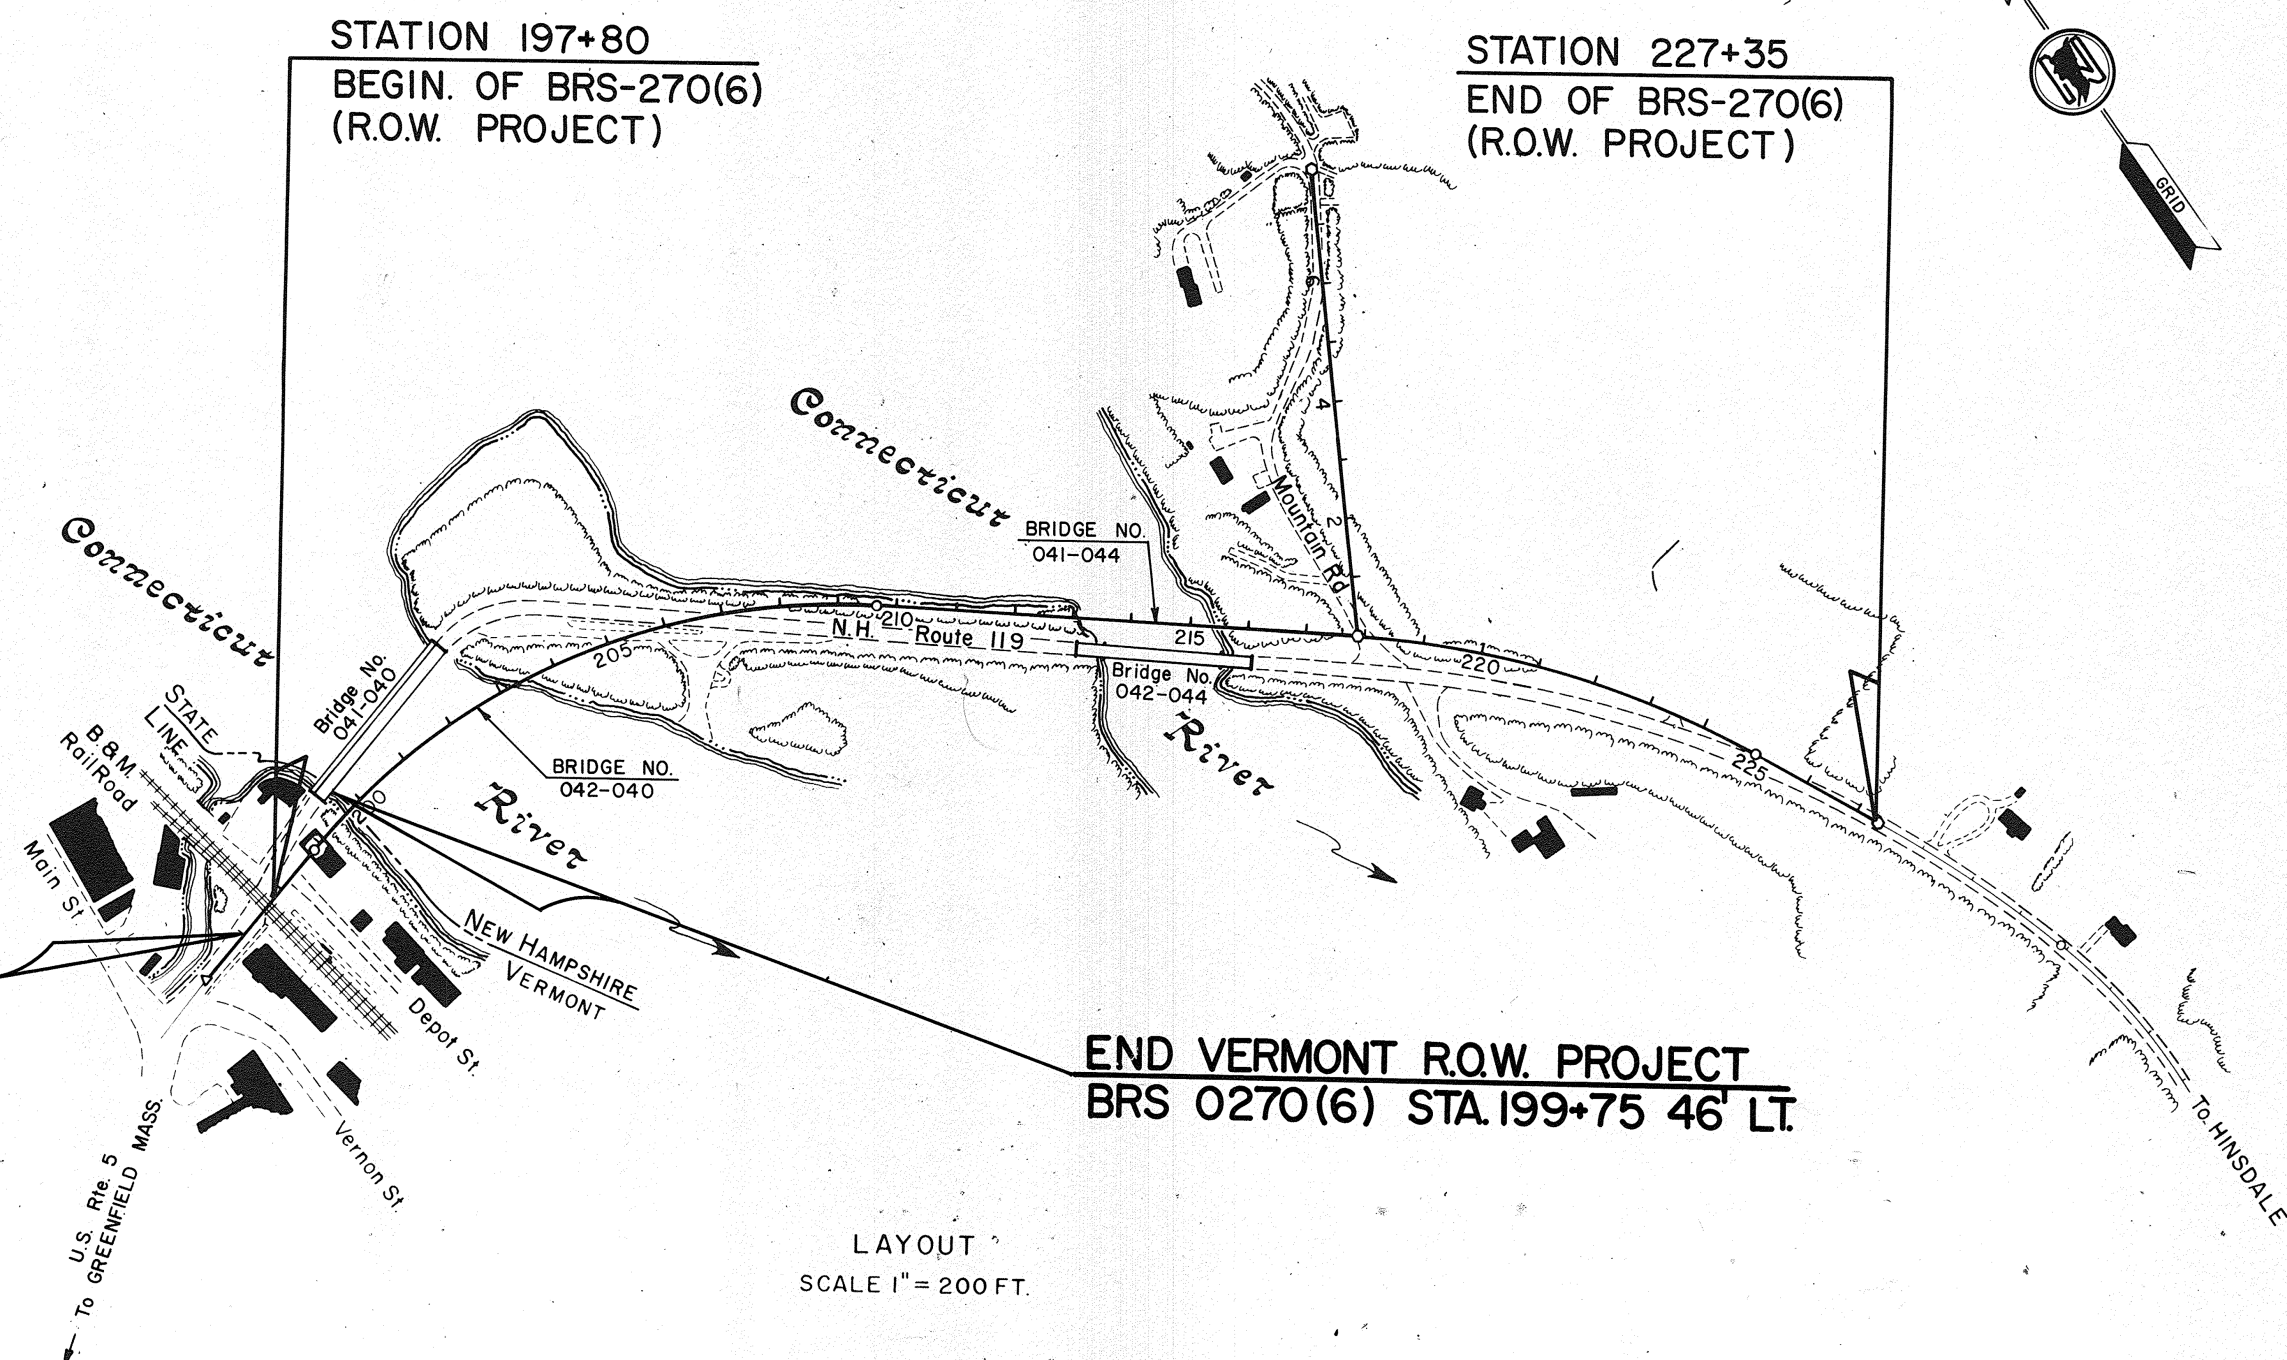

END VERMONT R.O.W. PROJECT
BRS 0270(6) STA 199+75 46' LT

LAYOUT
SCALE 1" = 200 FT.

TOWN OF HINSDALE, N.H.
COUNTY OF CHESHIRE

TOWN OF BRATTLEBORO, Vt.
COUNTY OF WINDHAM

STATE OF VERMONT
DEPARTMENT OF TRANSPORTATION

SUBMITTED BY ORDER OF THE STATE TRANSPORTATION BOARD

APPROVED *[Signature]* DATE 1-9-84
DIRECTOR OF ENGINEERING AND CONSTRUCTION

APPROVED *[Signature]* DATE 1-9-84
CHIEF, PROPERTY ADMINISTRATION

BRATTLEBORO-HINSDALE
BRS 0270(6)
SHEET 1 OF 6

N.H. DEPARTMENT OF PUBLIC WORKS AND HIGHWAYS

RECOMMENDED FOR APPROVAL

DEPUTY COMMISSIONER AND CHIEF ENGINEER DATE

APPROVED COMMISSIONER

MUNICIPAL HIGHWAYS ENGINEER

U.S. DEPARTMENT OF TRANSPORTATION
FEDERAL HIGHWAY ADMINISTRATION

APPROVED DIVISION ADMINISTRATOR DATE

FEDERAL PROJECT NO.	STATE PROJECT NO.	SHEET NO.	TOTAL SHEETS
BRS-270(6)	S-2875	1	8

DRAWN BY GARY L. KIDDER
CHECKED BY C. Boches
DATE 27 JULY 83
DATE AUG 18 1983

STATE OF VERMONT
AGENCY OF TRANSPORTATION
RIGHT-OF-WAY PLANS
DETAIL SHEET

TABLE OF PROJECT PROPERTY ACQUISITION

PARCEL NO.	GRANTOR	SHEET NO.	BEGINNING STATION	ENDING STATION	TAKING	REM.	RIGHTS	TITLE TAKEN	DATE	TOWN OR CITY RECORDED	BK.	PG.	REMARKS
1	DELETED												FORMERLY TOWN OF BRATTLEBORO
2A	DELETED												
2B	CENTRAL VERMONT RAILWAY	6	197+31 RT.	197+85 LT.			CROSSING EASEMENT	R.R. AGREE.					
3A	BOSTON & MAINE CORP.	6	197+82 RT. 198+15 RT. 198+00 RT. 197+95 RT. 198+43 RT.	198+49 LT. 198+10 RT. 198+10 RT. 198+51 RT.	0.06 A±		DRIVE (T) ALL R.T. & I. EASE. TO REMOVE (T) 345 SF± CULVERT (P)	QCD		BRATTLEBORO			(2860 S.F.±) 16' PAVED CONCRETE FOUNDATION CONCRETE FOUNDATION
3B			199+48 RT.	199+75 LT.			ALL R.T. & I. (0.06 A±)						(2460 S.F.±) CONNECTICUT RIVER
3C			197+31 RT.	197+85 LT.			CROSSING EASEMENT						
4	BOSTON & MAINE CORP. - LESSOR UTILGAS INC. - LESSEE	6	198+40 RT. 198+64 RT. 198+46 RT. 198+46 RT.	199+57 LT. 199+14 LT. 199+46 RT. 199+46 RT.	0.26 A±	0.13 A±	EASE. TO REMOVE (T)	QCD		BRATTLEBORO			BUILDING (UTILGAS) (2) L.P. GAS TANKS, & FOUNDATIONS WITHIN REMAINING LEASED AREA
5	UTILGAS INC.	6	198+64 RT. 198+84 RT. 198+93 RT.	199+14 LT. 198+99 RT. 199+13 RT.				WD		BRATTLEBORO			BUILDING (1) 10,000 GAL. L.P. GAS TANK & FOUNDATION (1) 30,000 GAL. L.P. GAS TANK & FOUNDATION & GAS PUMP

TABLE OF REVISIONS

REVISION NO.	SHEET NO.	DESCRIPTION OF REVISION	DATE	MADE BY	APPROVED BY
1	5,6	PARCEL #6 LENOX, WIDENED DRIVE AT STA. 198+14 LT. FROM 24' TO 30' PER C.O.# 6124	2-27-84	DEM	LWB
2	4	PARCELS #2B CENTRAL VT. R.W.Y. & #3A BOSTON & MAINE CORP., ADDED CROSSING EASEMENT AT STA. 197+31 RT. TO 198+49 LT. PER C.O.# 6223	6-7-84	DEM	JTO
3	4,6	PARCEL #1 TOWN OF BRATTLEBORO, DELETED PARCEL PER C.O.# 6235	7-10-84	DEM	JGM
4	4	PARCEL #4 BOSTON & MAINE, CHANGED TAKE AREA FROM 0.15 A± TO 0.26 A± + THE REMAINDER FROM 0.22 A± TO 0.13 A± PER C.O.# 6238	7-10-84	DEM	JGM
5	4,6	PARCELS 2B & 3A. C.V. & B-M RR.: removed except to reserve from x-ing eas. reduced both Takings by 0.02 A± also added 3c for x-ing eas. Per. C.O. 6275	8-30-84	JGM	LWB
6	4,6	PARCEL #2 C.V.R., DELETED PARCEL #2A. PER C.O.# 6282	9-12-84	B.M.	LWB
7	4	PARCEL #4: removed "ALL R.T. & I." from detail for building PER C.O. 6308	9-21-84	JGM	LWB

MADE BY: D.E.M. DATE 1-6-84
CHECKED BY: F.J.M. DATE 1-6-84

DR. RT. - DRAINAGE RIGHT
DIT. RT. - DITCHING RIGHT
CH. RT. - CHANNEL RIGHT
DRIVE RT. - DRIVE RIGHT
CUL. RT. - CULVERT RIGHT
ⓓ - DEMOLITION OR REMOVAL
Ⓦ - WATER SOURCES

PRESENT R.O.W.
--- TAKING WITHOUT ACCESS
--- TAKING WITHOUT ACCESS ALONG PROPERTY LINES
--- TAKING WITH ACCESS
(P) PERMANENT EASEMENT
(T) TEMPORARY EASEMENT

LEGEND
--- CONST. EASE --- CONST. EASEMENT
--- SR --- SLOPE RIGHTS
--- P --- PROPERTY LINE
--- Δ --- TOP OF CUT
--- ○ --- TOE OF SLOPE

APPROVED Louise M. Blinn DATE 1/9/83
CHIEF OF PLANS & TITLES

PROJECT BRATTLEBORO-HINSDALE
NO. BRS 0270(6)
SHEET 4 OF 6

STATE OF VERMONT
AGENCY OF TRANSPORTATION
RIGHT-OF-WAY PLANS
DETAIL SHEET

TABLE OF PROJECT PROPERTY ACQUISITION

[illegible]

TABLE OF REVISIONS

REVISION NO.	SHEET NO.	DESCRIPTION OF REVISION	DATE	MADE BY	APPROVED BY

MADE BY: D.E.M. DATE 1-6-84
CHECKED BY: F.J.M. DATE 1-6-84

DR. RT. — DRAINAGE RIGHT
DIT. RT. — DITCHING RIGHT
CH. RT. — CHANNEL RIGHT
DRIVE RT. — DRIVE RIGHT
CUL. RT. — CULVERT RIGHT
D — DEMOLITION OR
REMOVAL
W — WATER SOURCES

_____	PRESENT	R.O.W.
___/___	TAKING WITHOUT ACCESS	
___/___ P L	TAKING WITHOUT ACCESS	ALONG PROPERTY LINES
_____	TAKING WITH ACCESS	
(P)	PERMANENT EASEMENT	
(T)	TEMPORARY EASEMENT	

LEGEND

-----CONST. EASE-----	CONST. EASEMENT
-----SR-----SR-----	SLOPE RIGHTS
-----P-----P-----	PROPERTY LINE
-----△-----△-----△-----	TOP OF CUT
-----○-----○-----○-----	TOE OF SLOPE

APPROVED Laurie W. Blin DATE 1/9/83
CHIEF OF PLANS & TITLES

PROJECT BRATTLEBORO-HINSDALE
NO. BRS 0270(6)
SHEET 5 OF 6

PLAN TRACED		DATE		NOTE BOOKS		REVISIONS AFTER PROPOSAL		(USE BOTTOM LINES FIRST)	
PLAN CHECKED	DATE	BOOK NO.	PAGE NO.	NO.	DATE	STATION	DESCRIPTION	NO.	DATE
PROFILE TRACED	..	BOOK NO. 10963	PAGE NO. 4,5,20-24	..	..	..	..	..	..
PROFILE CHECKED	..	..	..	..	..	..	..	..	..
INXED	..	..	..	..	..	..	..	..	..
CHECKED	..	..	..	..	..	..	..	..	..

CONST. CURVE DATA

P.C. = 198+85.73
P.T. = 209+66.26
P.I. = 204+69.94
 $\Delta = 54^{\circ} 01' 35''$ RT.
D = 5'-00'
R = 1145.92'
T = 584.21'
L = 1080.53'
E = 140.33'

BEGIN VERMONT R.O.W. PROJECT
BRS 0270(6) STA. 197+00 CL

