


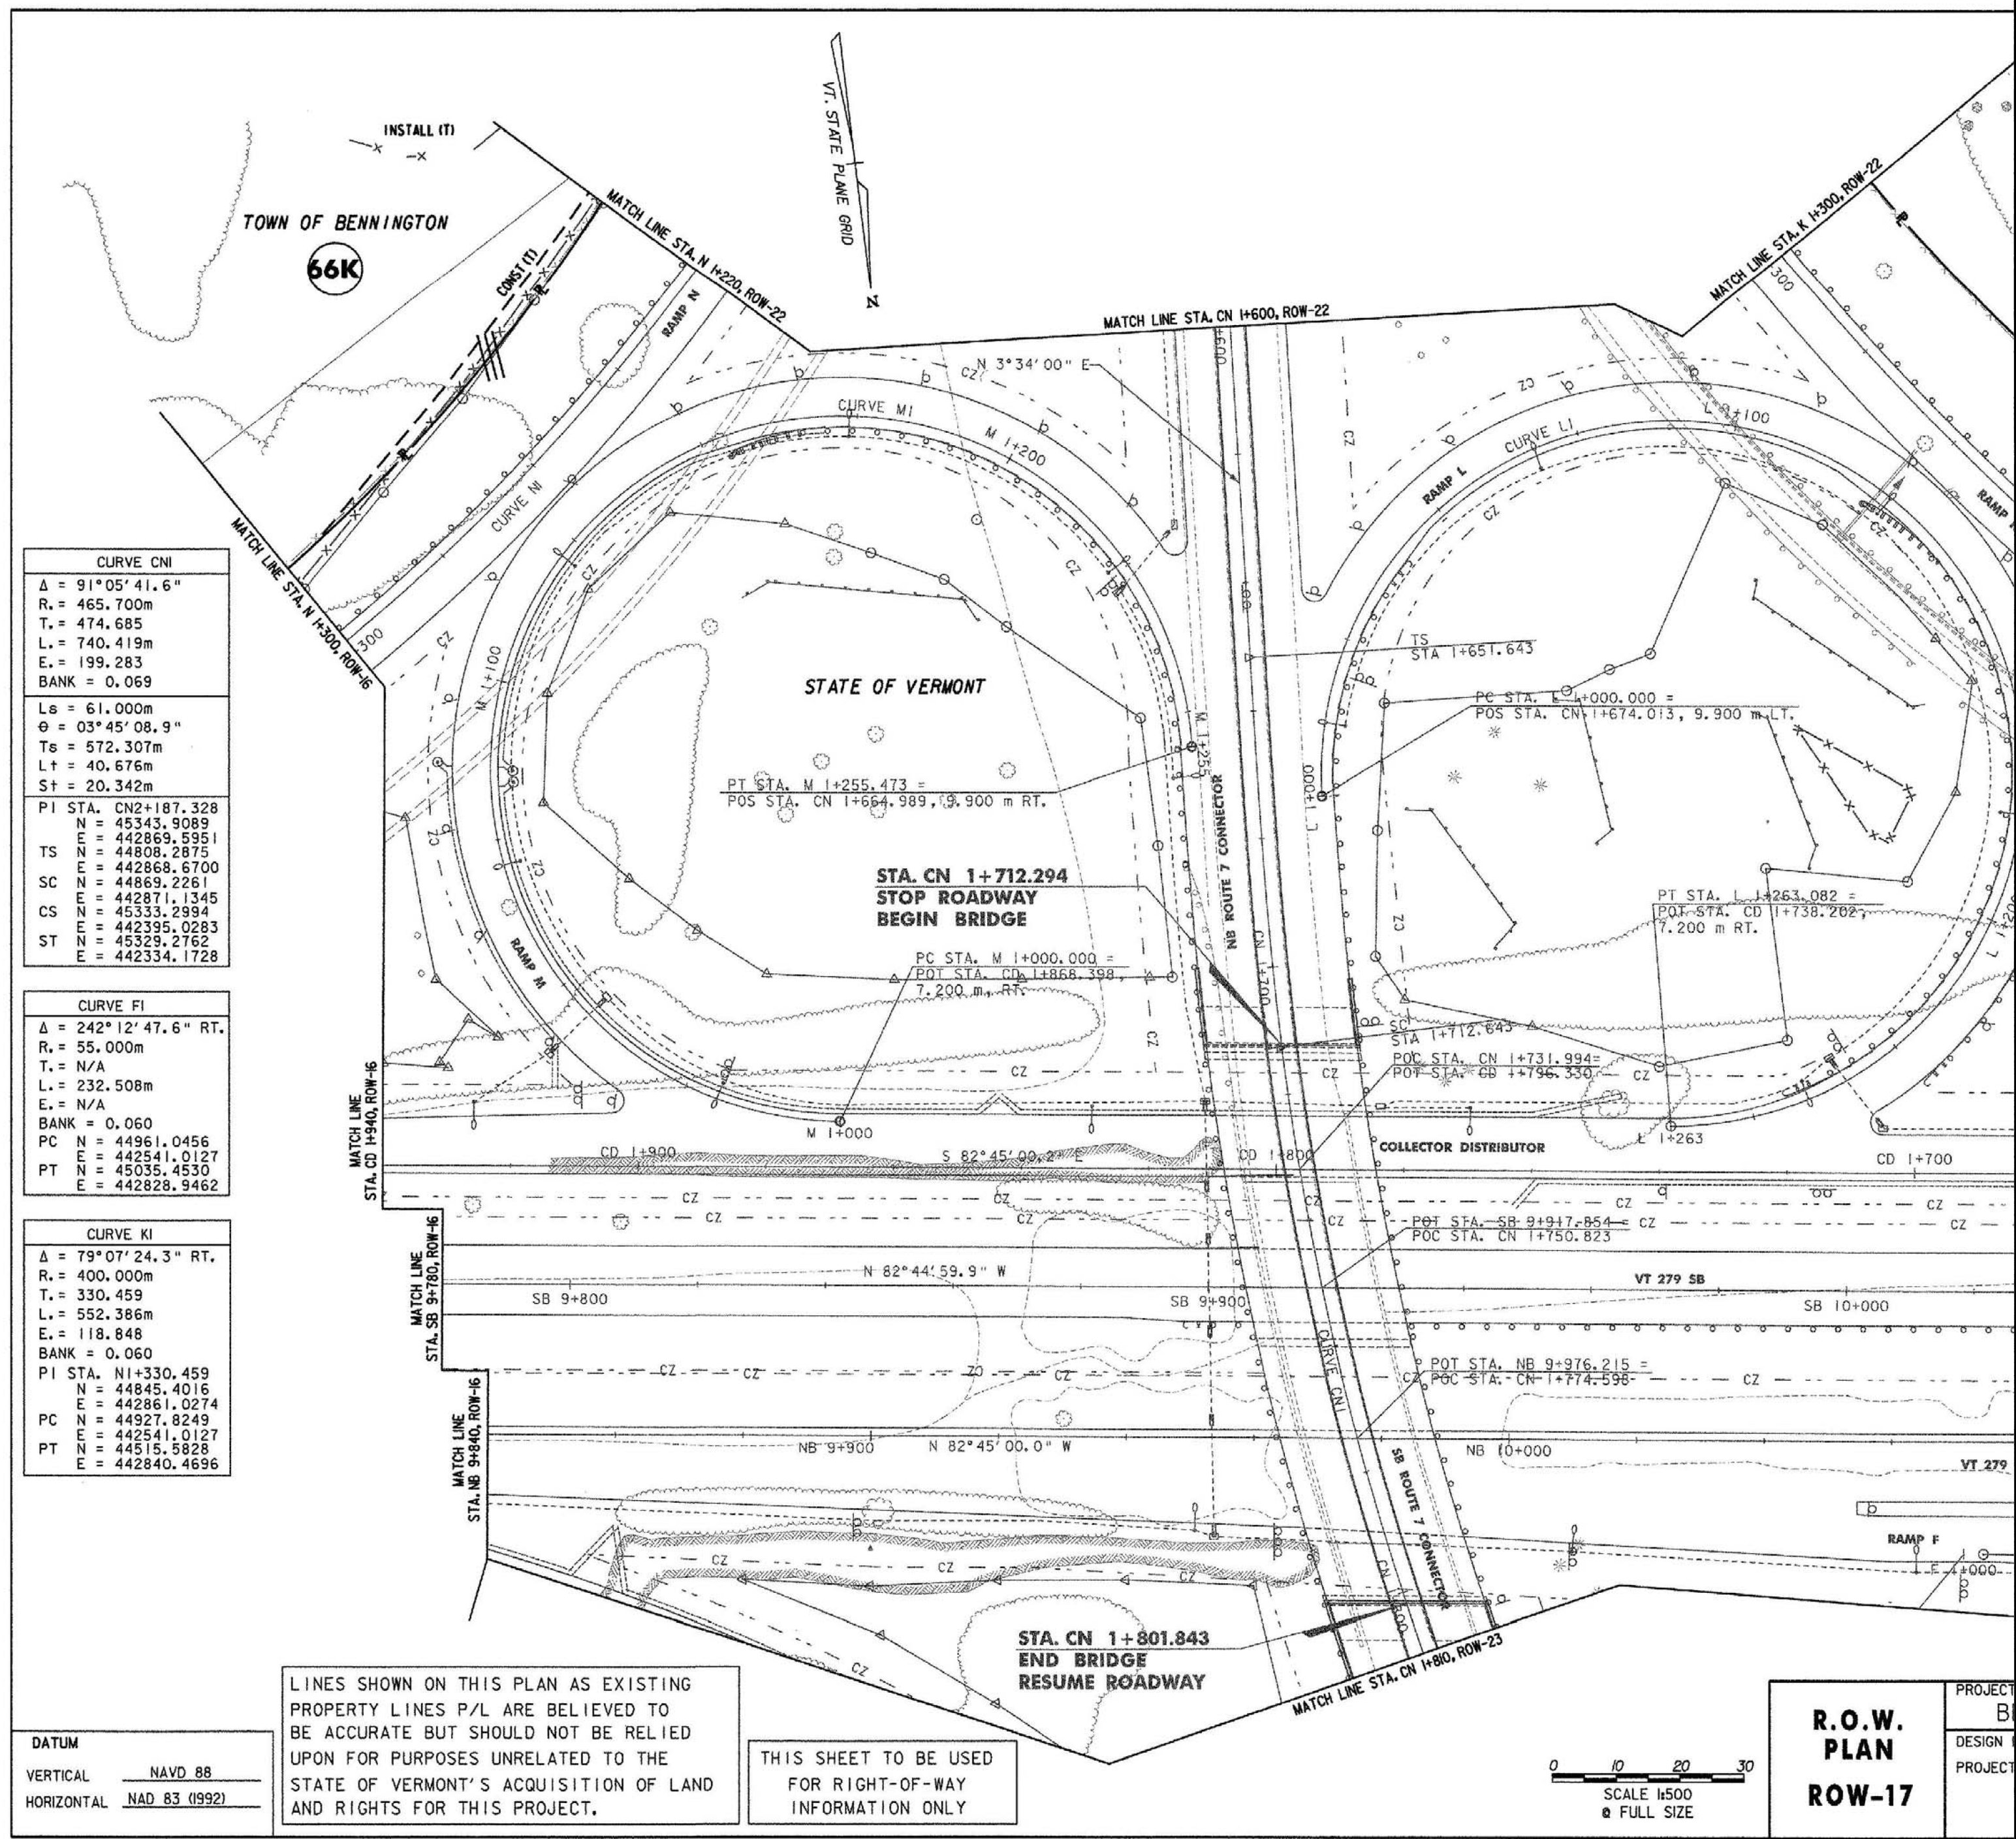

CURVE CNI	
Δ	= 91°05'41.6"
R	= 465.700m
T	= 474.685
L	= 740.419m
E	= 199.283
BANK	= 0.069
Ls	= 61.000m
Θ	= 03°45'08.9"
Ts	= 572.307m
Lt	= 40.676m
St	= 20.342m
PI STA.	CN2+187.328
N	= 45343.9089
E	= 442869.5951
TS	N = 44808.2875
E	= 442868.6700
SC	N = 44869.2261
E	= 442871.1345
CS	N = 45333.2994
E	= 442395.0283
ST	N = 45329.2762
E	= 442334.1728

CURVE FI	
Δ	= 242°12'47.6" RT.
R	= 55.000m
T	= N/A
L	= 232.508m
E	= N/A
BANK	= 0.060
PC	N = 44961.0456
E	= 442541.0127
PT	N = 45035.4530
E	= 442828.9462

CURVE KI	
Δ	= 79°07'24.3" RT.
R	= 400.000m
T	= 330.459
L	= 552.386m
E	= 118.848
BANK	= 0.060
PI STA.	NI+330.459
N	= 44845.4016
E	= 442861.0274
PC	N = 44927.8249
E	= 442541.0127
PT	N = 44515.5828
E	= 442840.4696

LINES SHOWN ON THIS PLAN AS EXISTING
PROPERTY LINES P/L ARE BELIEVED TO
BE ACCURATE BUT SHOULD NOT BE RELIED
UPON FOR PURPOSES UNRELATED TO THE
STATE OF VERMONT'S ACQUISITION OF LAND
AND RIGHTS FOR THIS PROJECT.

THIS SHEET TO BE USED
FOR RIGHT-OF-WAY
INFORMATION ONLY

**R.O.W.
PLAN
ROW-17**

PROJECT
B
DESIGN
PROJECT

DATUM
VERTICAL NAVD 88
HORIZONTAL NAD 83 (1992)

0 10 20 30
SCALE 1:500
@ FULL SIZE