



[illegible]

Existing Signs Were inventoried with existing pavement width. Resident shall verify retained post are proper height and offset after roadway is paved, or widened.

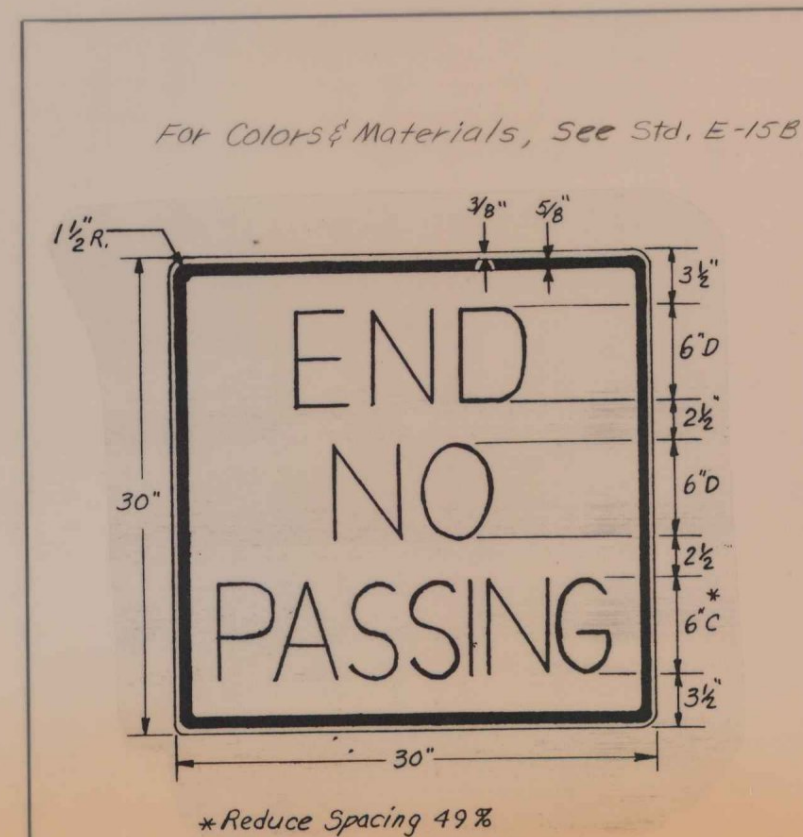

Flat Sheet Aluminum - 0.080
High Density Overlay Plywood - 1/2"
Galvanized Flat Sheet Steel - 16 Gage

Background - Green (Reflect.)
Legend - White (Reflect.)

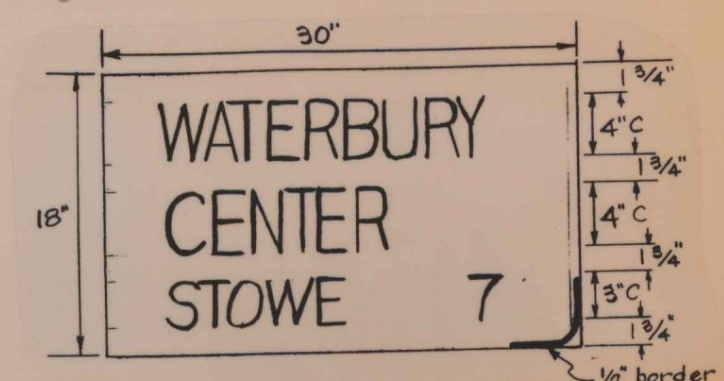

DRAWN BY JB DATE 8-86
CHKD BY _____ DATE _____
WATERBURY ~ STONE
PROJ. F NO. 029-1(12)
TRAFFIC SHEET NO. 15 SHEET 37 OF 108