

STATE OF VERMONT
AGENCY OF TRANSPORTATION



PROPOSED IMPROVEMENT
COUNTY OF CHITTENDEN
CITY OF SOUTH BURLINGTON

SOUTH BURLINGTON TRANSPORTATION PATH

BEGINNING AT A POINT NEAR THE INTERSECTION OF SWIFT AND FARRELL STREETS AND EXTENDING
NORTH EASTERLY 3.920 KILOMETERS TO THE GUTTERSON FIELD HOUSE ON THE CAMPUS OF THE UNIVERSITY OF VERMONT
AND A .065 KILOMETER SPUR TO SPEAR STREET

DESIGN SPEED 30 KILOMETERS PER HOUR

LENGTH OF PATHWAY 3.934 KILOMETERS

LENGTH OF BRIDGES .051 KILOMETERS


LENGTH OF PROJECT 3.985 KILOMETERS

WORK TO BE PERFORMED UNDER THIS PROJECT INCLUDES
GRADING, DRAINAGE, SUBBASE, PAVEMENT, BRIDGE,
FENCING AND SIGNING FOR AN URBAN TRANSPORTATION PATH

LENGTH OF R.O.W. PROJECT 3.964 KILOMETERS


R.O.W. PLANS

INDEX OF SHEETS
1. COVER SHEET
2,3. TYPICAL DETAILS
4-16. R.O.W. PLANS

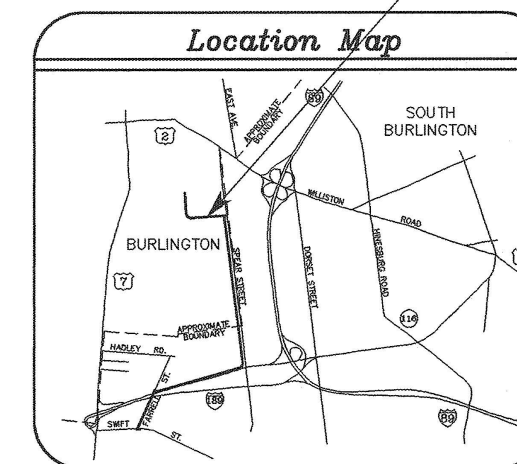


N.T.S.

PROJECT LOCATION

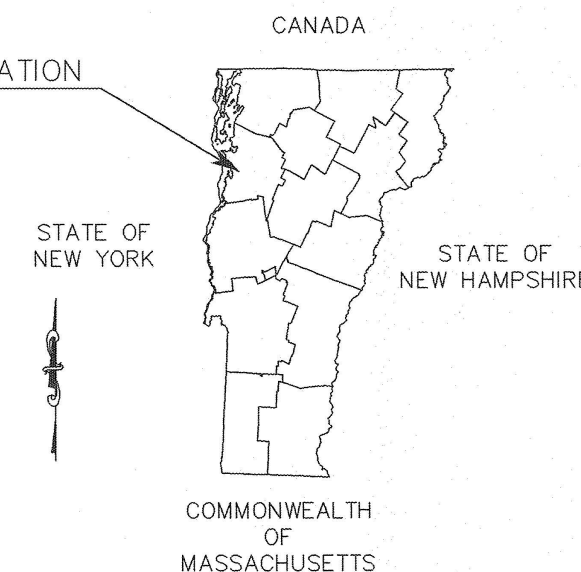

COMMONWEALTH OF MASSACHUSETTS

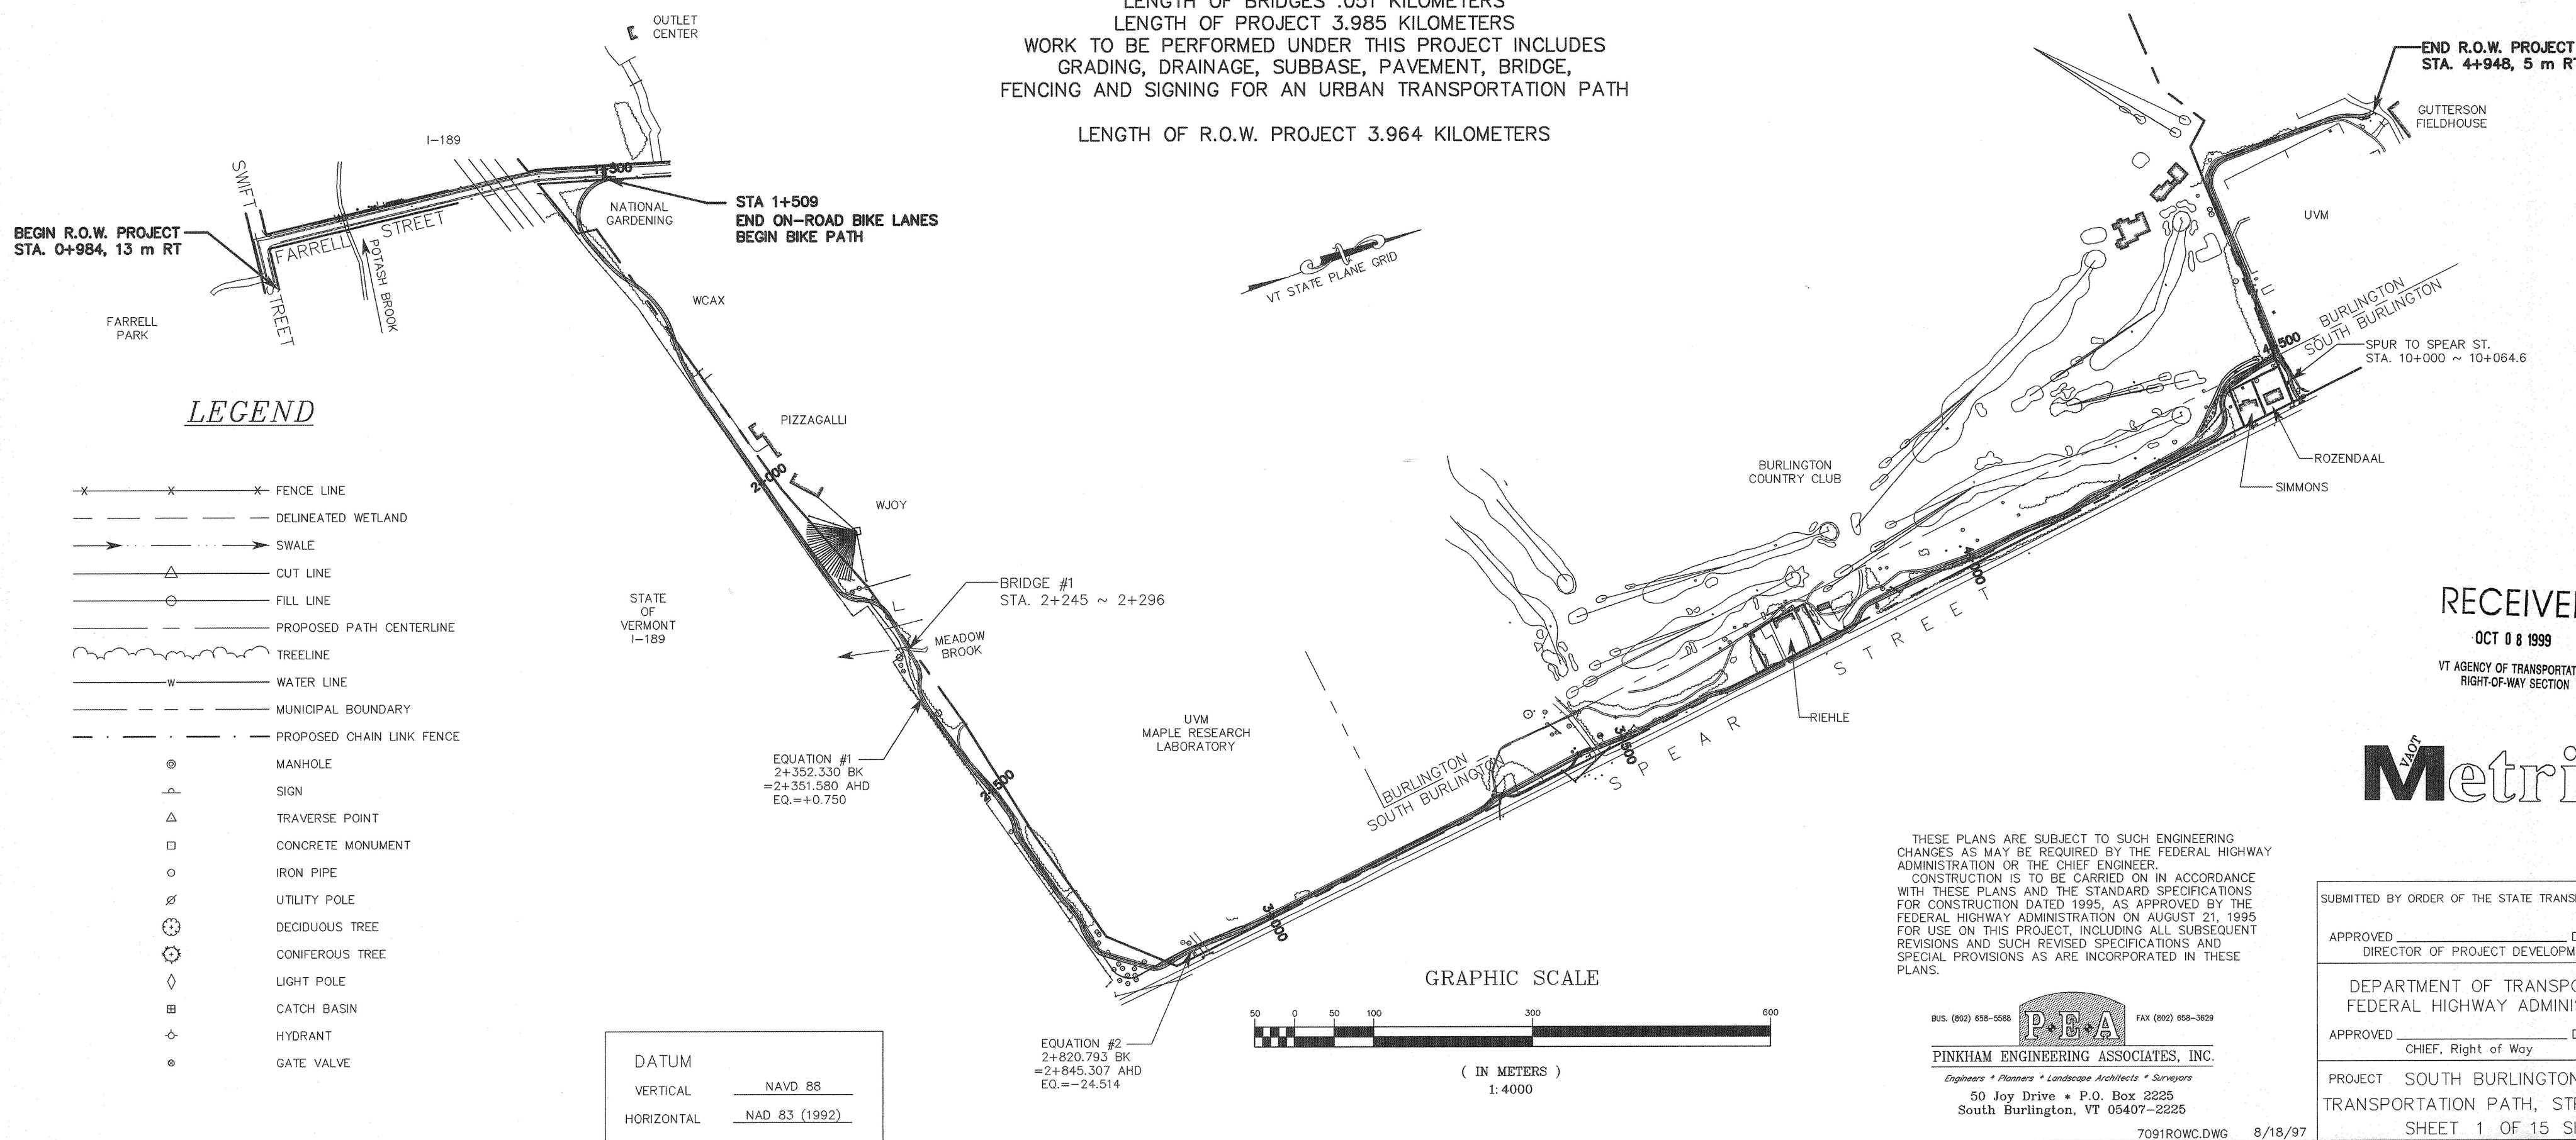

RECEIVED

OCT 8 1999

VT AGENCY OF TRANSPORTATION
RIGHT-OF-WAY SECTION

Metric

THESE PLANS ARE SUBJECT TO SUCH ENGINEERING
CHANGES AS MAY BE REQUIRED BY THE FEDERAL HIGHWAY
ADMINISTRATION OR THE CHIEF ENGINEER.
CONSTRUCTION IS TO BE CARRIED ON IN ACCORDANCE
WITH THESE PLANS AND THE STANDARD SPECIFICATIONS
FOR CONSTRUCTION DATED 1995, AS APPROVED BY THE
FEDERAL HIGHWAY ADMINISTRATION ON AUGUST 21, 1995
FOR USE ON THIS PROJECT, INCLUDING ALL SUBSEQUENT
REVISIONS AND SUCH REVISED SPECIFICATIONS AND
SPECIAL PROVISIONS AS ARE INCORPORATED IN THESE
PLANS.

BUS. (802) 658-5588 P.E.A. FAX (802) 658-3629

PINKHAM ENGINEERING ASSOCIATES, INC.

Engineers * Planners * Landscape Architects * Surveyors
50 Joy Drive • P.O. Box 2225
South Burlington, VT 05407-2225

7091ROWC.DWG 8/18/97

SUBMITTED BY ORDER OF THE STATE TRANSPORTATION BOARD

APPROVED _____ DATE _____
DIRECTOR OF PROJECT DEVELOPMENT

DEPARTMENT OF TRANSPORTATION
FEDERAL HIGHWAY ADMINISTRATION

APPROVED _____ DATE _____
CHIEF, Right of Way

PROJECT SOUTH BURLINGTON
TRANSPORTATION PATH, STP BIKE (6)
SHEET 1 OF 15 SHEETS

92K294

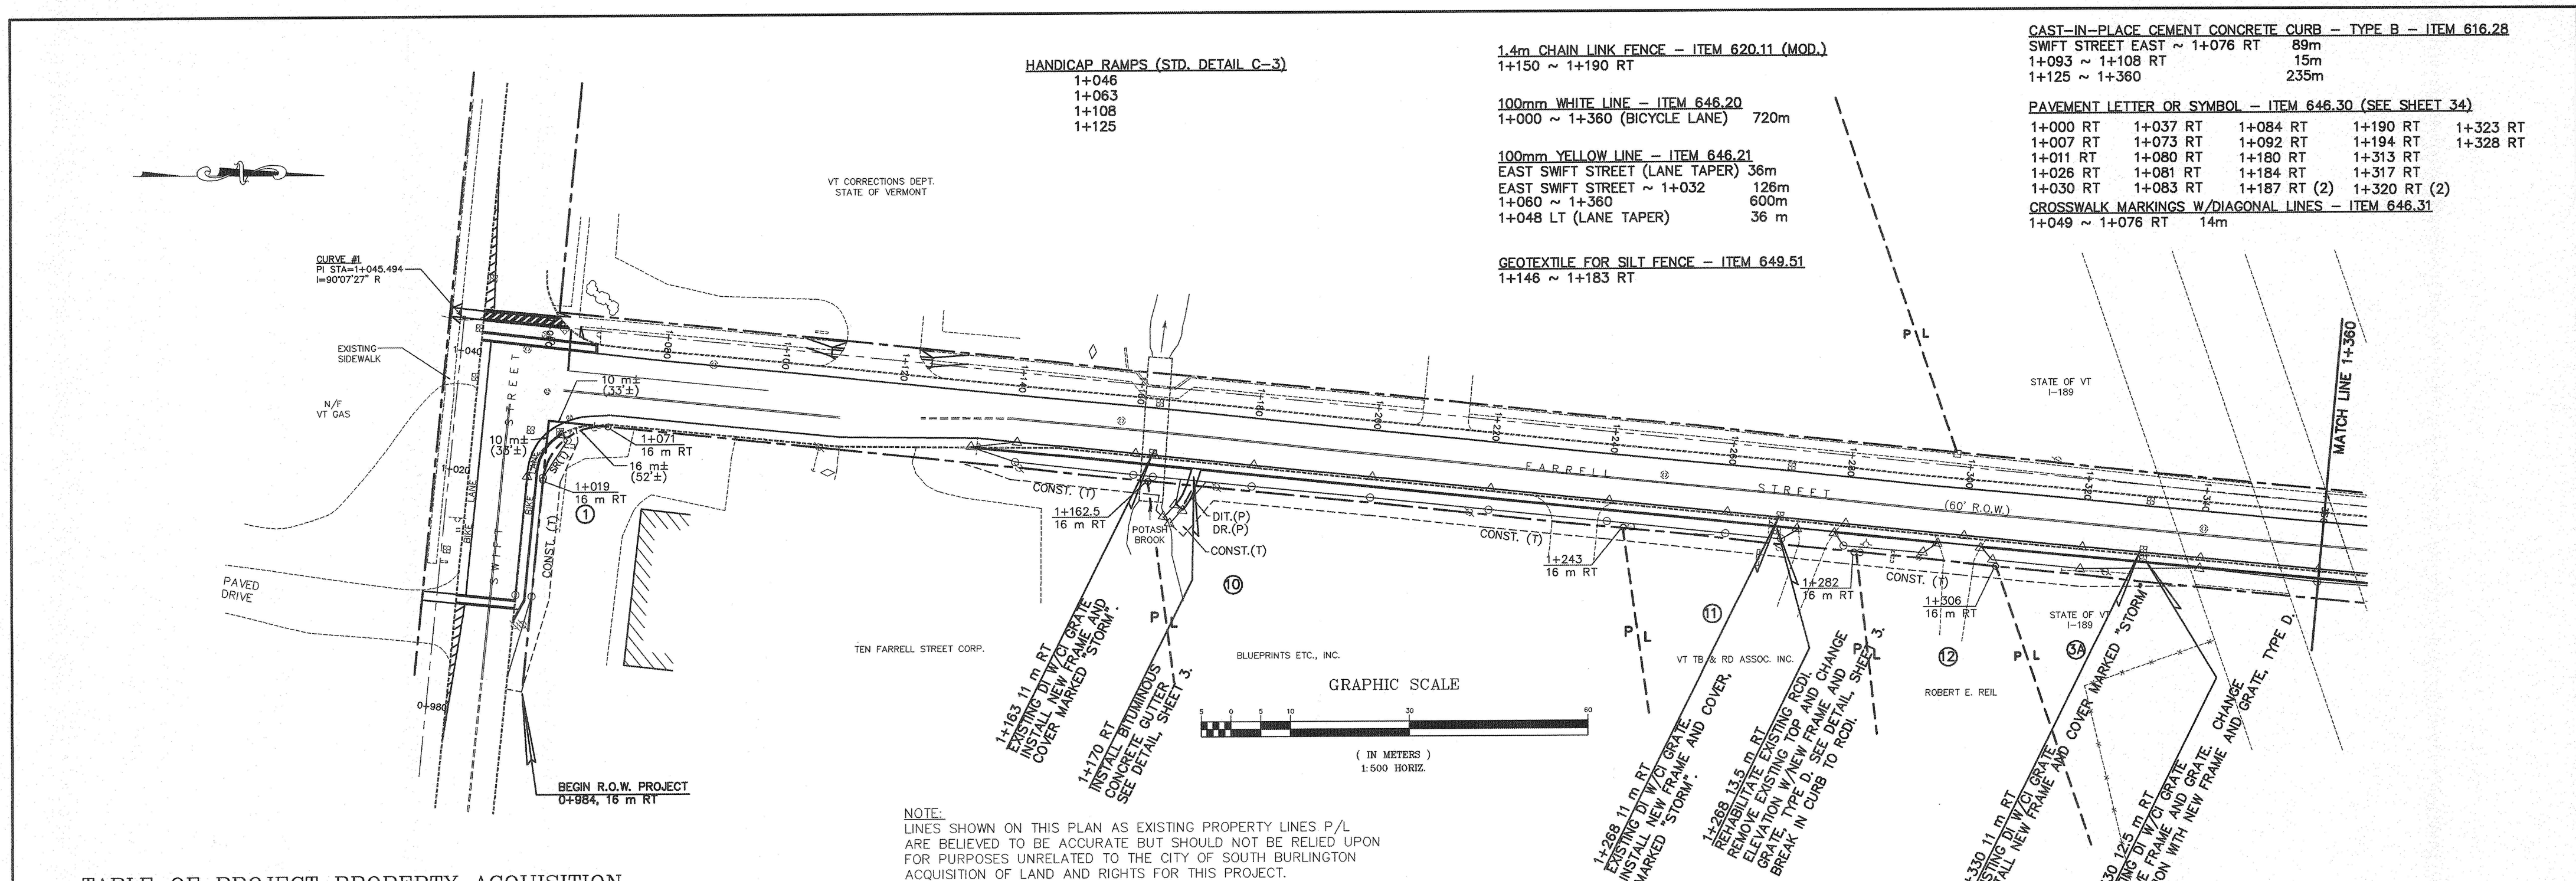


TABLE OF PROJECT PROPERTY ACQUISITION

PARCEL NO.	GRANTOR	SHEET NO.	BEGINNING STATION	ENDING STATION	TAKING	RIGHTS	TITLE TAKEN	DATE	TOWN OR CITY RECORDED	BOOK	PAGE	REMARKS	REVISION NO.	SHEET NO.	DESCRIPTION OF REVISION	DATE	BY
1	TEN FARRELL STREET CORP.	4	1+019 RT 0+984 RT 1+020 RT 1+131.5 RT	1+071 RT 1+028 RT 1+027 RT 1+163 RT	0.022 ha	ALL R. T. & I CONST. (103 SM) (1109 SF) (T) SLOPE (4 SM) (43 SF) (T) CONST. (56 SM) (603 SF) (T)			SO. BURLINGTON								
10	BLUEPRINTS ETC., INC.	4	1+168 RT 1+163 RT	1+175 RT 1+243 RT		DIT. & DR. (14 SM) (151 SF) (P) CONST. (260 SM) (2793 SF) (T)			SO. BURLINGTON								
11	VT. TB & RD ASSOC., INC.	4	1+243 RT	1+282 RT		CONST. (83 SM) (893 SF) (T)			SO. BURLINGTON								
12	REIL, ROBERT E.	4	1+282 RT	1+307 RT		CONST. (50 SM) (538 SF) (T)			SO. BURLINGTON								
3A	STATE OF VERMONT	4	1+307 RT	1+338 RT		CONST. (42 SM) (452 SF) (T)			SO. BURLINGTON								

DR. (P) - DRAINAGE RIGHT
DIT. (P) - DITCHING RIGHT
CH. (P) - CHANNEL RIGHT
DRIVE (T) - DRIVE RIGHT
CUL. (P) - CULVERT RIGHT

--- EXISTING R.O.W.
##---# TAKING WITHOUT ACCESS
##---# TAKING WITHOUT ACCESS ALONG PROPERTY LINE
--- TAKING WITH ACCESS
(P) PERMANENT EASEMENT
(T) TEMPORARY EASEMENT

--- CZ (P) --- CLEAR ZONE
--- CONST. (T) --- CONSTRUCTION EASEMENT
--- SR --- SLOPE RIGHTS
--- P --- PROPERTY LINE
--- TOP OF CUT
--- TOE OF SLOPE

Metric

FILE NAME: 7091RWT

SURVEY
PEA
DESIGNED
DFH
DRAWN
DFH
CHECKED
LDY
SCALE
1:500 HORIZ.

BUS. (802) 658-5588
PINKHAM ENGINEERING ASSOCIATES, INC.
Engineers * Planners * Landscape Architects * Surveyors
50 Joy Drive * P.O. Box 2225
South Burlington, VT 05407-2225

R.O.W. PLANS
SOUTH BURLINGTON
TRANSPORTATION PATH
STP BIKE (6)
SOUTH BURLINGTON, VERMONT
DATE
8/18/97
DRAWING NO.
SHEET
4 OF 15
PROJECT NO.
7091

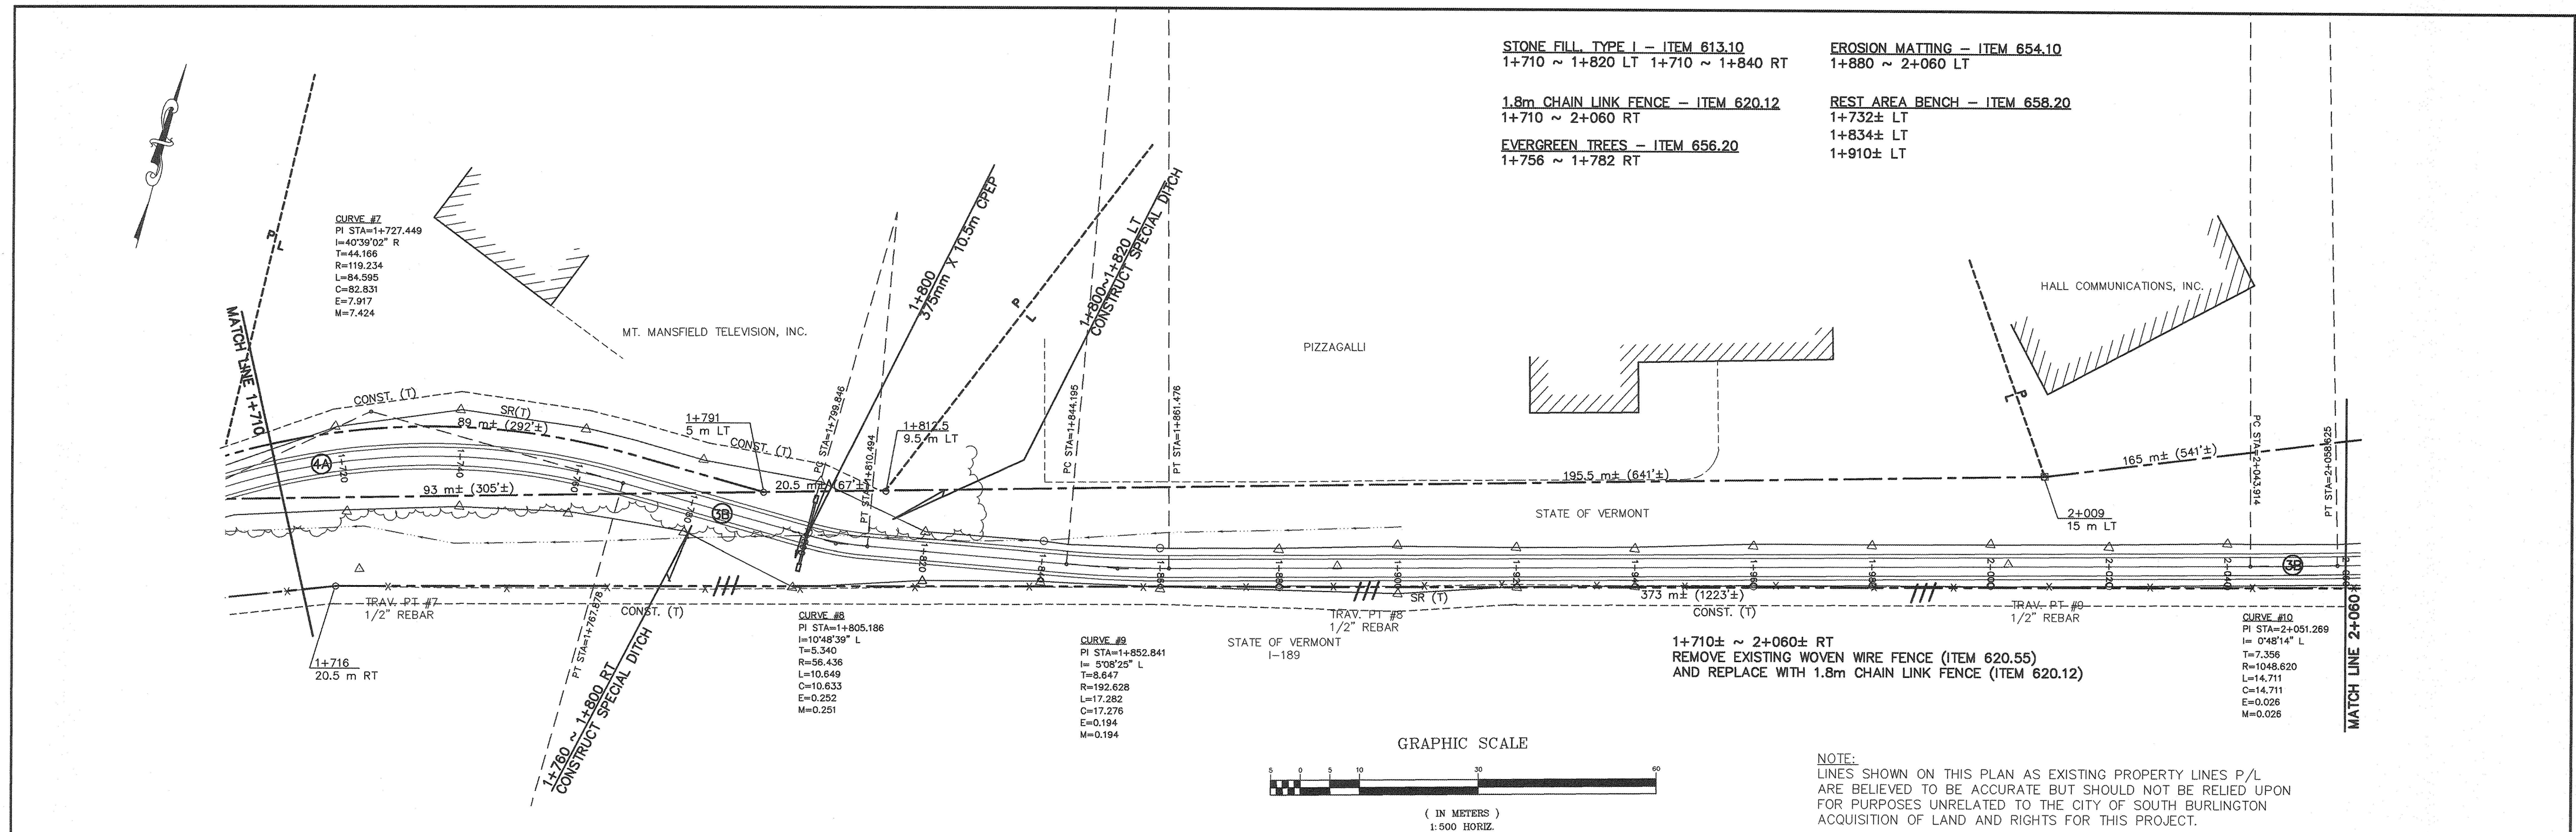


TABLE OF PROJECT PROPERTY ACQUISITION

PARCEL NO.	GRANTOR	SHEET NO.	BEGINNING STATION	ENDING STATION	TAKING	RIGHTS	TITLE TAKEN	DATE	TOWN OR CITY RECORDED	BOOK	PAGE	REMARKS	REVISION NO.	SHEET NO.	DESCRIPTION OF REVISION	DATE	BY
4A	WCAX	5,6	1+701 1+715 LT 1+702 LT	1+791 1+804 LT 1+812.5 LT	.0778 ha	ALL T. R. & I. SLOPE (203 SM) (2185 SF) (T) CONST. (322 SM) (3466 SF) (T)			SO. BURLINGTON								
3B	STATE OF VERMONT	6	1+860 RT	1+940 RT		SLOPE (39 SM) (420 SF) (P)			SO. BURLINGTON								

2

REVISED NOTE TO CITY OF SOUTH BURLINGTON

1

REVISED RIGHT-OF-WAY DIMENSIONAL INFORMATION

4/9/89

4/9/89

DR. (P) - DRAINAGE RIGHT
DIT. (P) - DITCHING RIGHT
CH. (P) - CHANNEL RIGHT
DRIVE (T) - DRIVE RIGHT
CUL. (P) - CULVERT RIGHT

--- EXISTING R.O.W.
--- TAKING WITHOUT ACCESS
--- TAKING WITHOUT ACCESS ALONG PROPERTY LINE
--- TAKING WITH ACCESS
(P) PERMANENT EASEMENT
(T) TEMPORARY EASEMENT


--- C.Z. (P) --- CLEAR ZONE
--- CONST. (T) --- CONSTRUCTION EASEMENT
--- SR --- SLOPE RIGHTS
--- P --- PROPERTY LINE
--- TOP OF CUT
--- TOE OF SLOPE

Metric

FILE NAME: 7091RW3

2	REVISED NOTE TO CITY OF SOUTH BURLINGTON	4/8/99
1	REVISED RIGHT-OF-WAY DIMENSIONAL INFORMATION	4/1/99
REVISION		DATE
R.O.W. PLANS		DATE 8/18/97
SOUTH BURLINGTON TRANSPORTATION PATH STP BIKE (6) SOUTH BURLINGTON, VERMONT		DRAWING NO. SHEET 6 OF 15 PROJECT NO. 7091

PINKHAM ENGINEERING ASSOCIATES, INC.
 Engineers • Planners • Landscape Architects • Surveyors
 50 Joy Drive • P.O. Box 2225
 South Burlington, VT 05407-2225

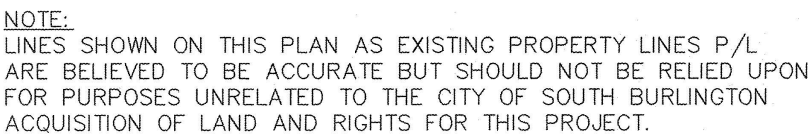

PARCEL NO.	GRANTOR	SHEET NO.	BEGINNING STATION	ENDING STATION	TAKING	RIGHTS	TITLE TAKEN	DATE	TOWN OR CITY RECORDED	BOOK	PAGE	REMARKS
3B	STATE OF VERMONT	7	2+351 RT	2+400 RT		SLOPE (53 SM) (570 SF) (T)			SO. BURLINGTON			
5A	MEADOW BROOK	7	2+205 LT 2+241 LT 2+201.5 LT 2+297.5 LT 2+290 LT 2+220 LT	2+290 LT 2+247 LT 2+250 LT 2+299.5 LT 2+302 LT 2+240 LT	0.0286 ho	ALL R. T. & I. SLOPE (6 SM) (65 SF) (P) CONST. (133 SM) (1432 SF) (T) SLOPE (0.5 SM) (5 SF) (P) CONST. (27 SM) (291 SF) (T) LANDSCAPING (T)			SO. BURLINGTON			

3
2
7

REVISION NO.	SHEET NO.	DESCRIPTION OF REVISION

3	REVISED NOTE TO CITY OF SOUTH BURLINGTON	
2	REVISED PARCEL 3B AND 5A INFORMATION	
1	REVISED RIGHT-OF-WAY DIMENSIONAL INFORMATION	
#		REVISION
SURVEY		
PEA		R.O.W. PLANS
DESIGNED		
DFH	BUS. (802) 658-5588	FAX (802) 658-3629
		
DRAWN		
DFH	PINKHAM ENGINEERING ASSOCIATES, INC.	
CHECKED	Engineers • Planners • Landscape Architects • Surveyors	
LDY	50 Joy Drive • P.O. Box 2225	
SCALE	South Burlington, VT 05407-2225	
1:500 HORIZ.		
		SOUTH BURLINGTON TRANSPORTATION PLAN STP BIKE (6) SOUTH BURLINGTON, VERMONT

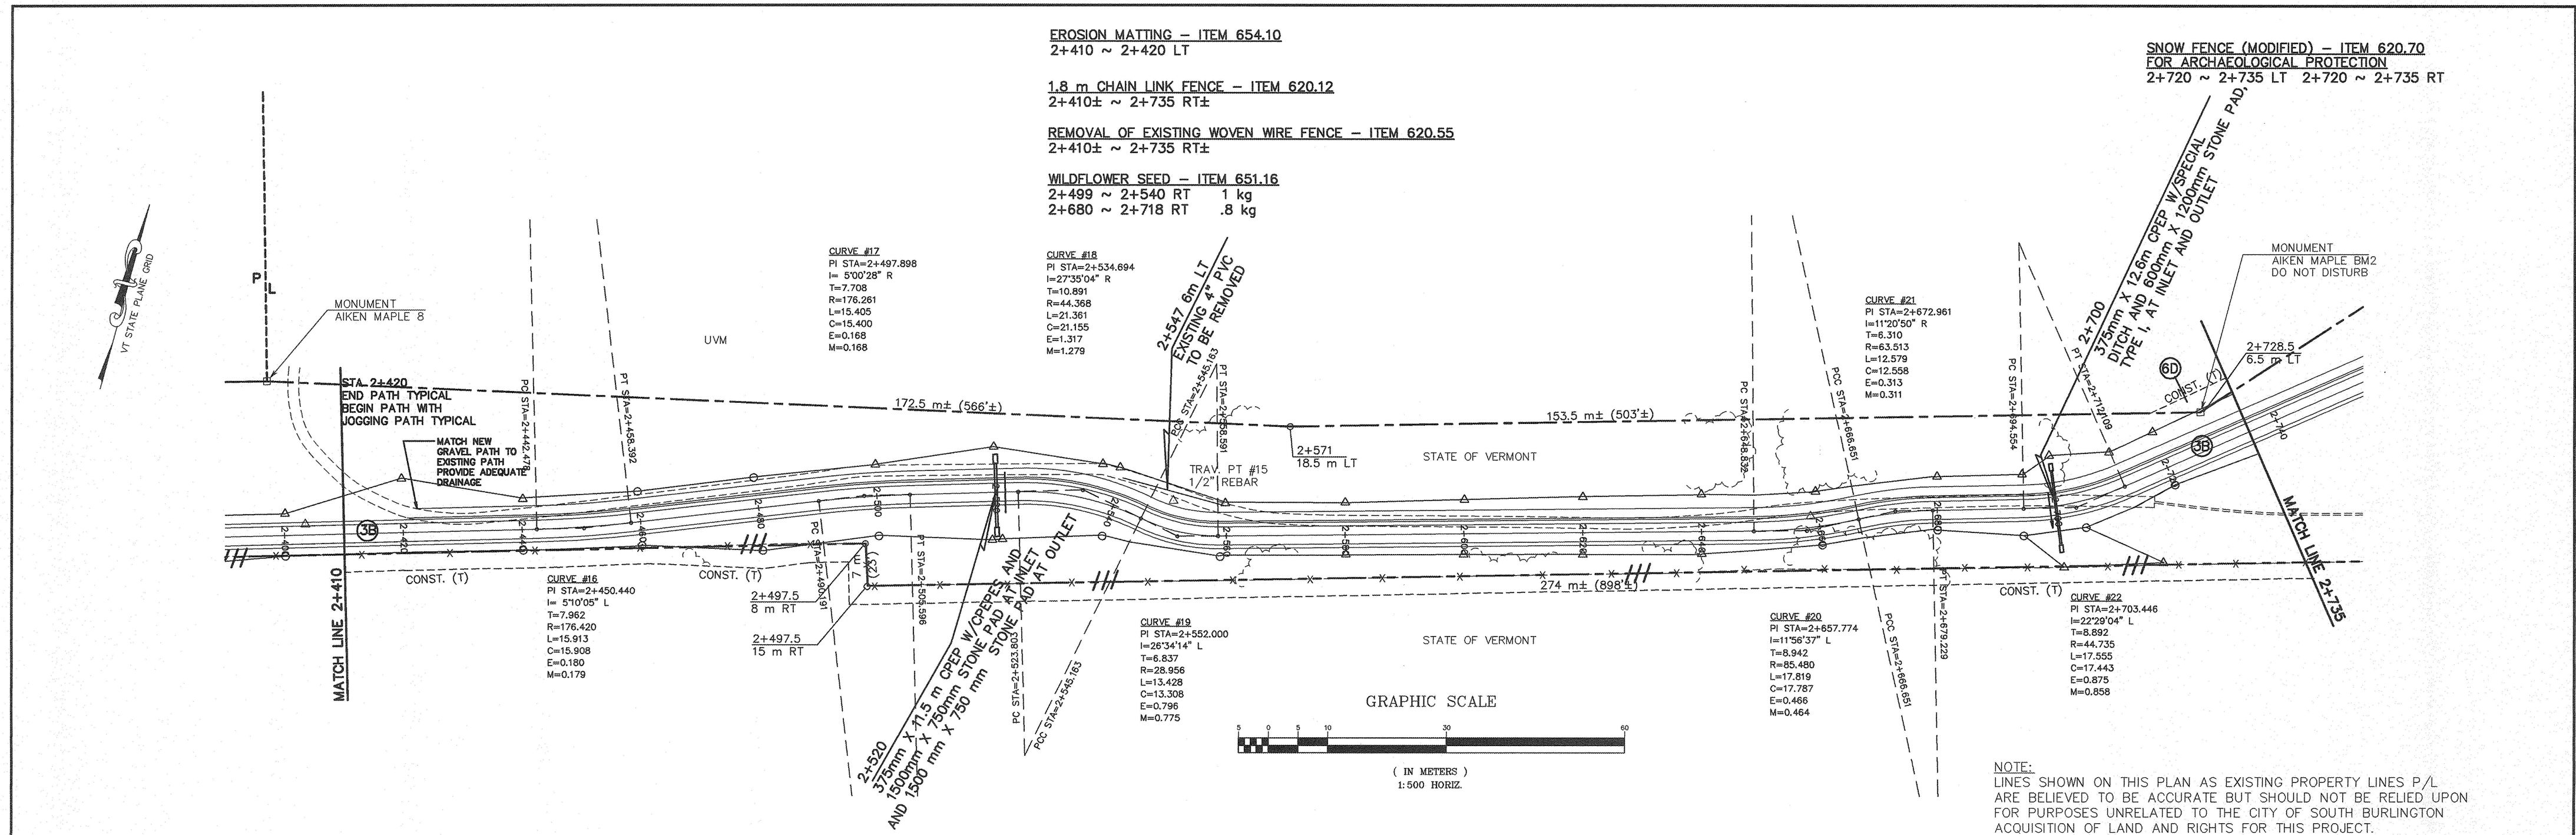


TABLE OF PROJECT PROPERTY ACQUISITION

PARCEL NO.	GRANTOR	SHEET NO.	BEGINNING STATION	ENDING STATION	TAKING	RIGHTS	TITLE TAKEN	DATE	TOWN OR CITY RECORDED	BOOK	PAGE	REMARKS	REVISION NO.	SHEET NO.	DESCRIPTION OF REVISION	DATE	BY
3B	STATE OF VERMONT		2+468 RT	2+488 RT		SLOPE (10 SM) (108 SF) (T)											
6D	UVM		2+721 LT	2+749 LT		CONST. (52 SM) (559 SF) (T)			SO. BURLINGTON								

DR. (P) - DRAINAGE RIGHT
DIT.(P) - DITCHING RIGHT
CH.(P) - CHANNEL RIGHT
DRIVE (T) - DRIVE RIGHT
CUL.(P) - CULVERT RIGHT

--- EXISTING R.O.W.
--- TAKING WITHOUT ACCESS
--- TAKING WITHOUT ACCESS ALONG PROPERTY LINE
--- TAKING WITH ACCESS
(P) PERMANENT EASEMENT
(T) TEMPORARY EASEMENT

--- CZ (P) --- CLEAR ZONE
--- CONST. (T) --- CONSTRUCTION EASEMENT
--- SR --- SLOPE RIGHTS
--- P --- PROPERTY LINE
--- TOP OF CUT
--- TOE OF SLOPE

Metric

FILE NAME: 7091RWS

4	UPDATED PER CONSTRUCTION PLAN INFORMATION	3/1/99
3	REVISED NOTE TO CITY OF SOUTH BURLINGTON	4/9/99
2	REVISED PARCEL 6D INFORMATION	11/2/98
1	REVISED RIGHT-OF-WAY DIMENSIONAL INFORMATION	4/1/98
#	REVISION	DATE
SURVEY	PEA	DATE
DESIGNED	DFH	8/18/97
DRAWN	DFH	DRAWING NO.
CHECKED	LDY	8 OF 15
SCALE	1:500 HORIZ.	PROJECT NO.
		7091

BUS. (802) 658-5588
PINKHAM ENGINEERING ASSOCIATES, INC.
50 Joy Drive • P.O. Box 2225
South Burlington, VT 05407-2225

R.O.W. PLANS
SOUTH BURLINGTON
TRANSPORTATION PATH
STP BIKE (6)
SOUTH BURLINGTON, VERMONT

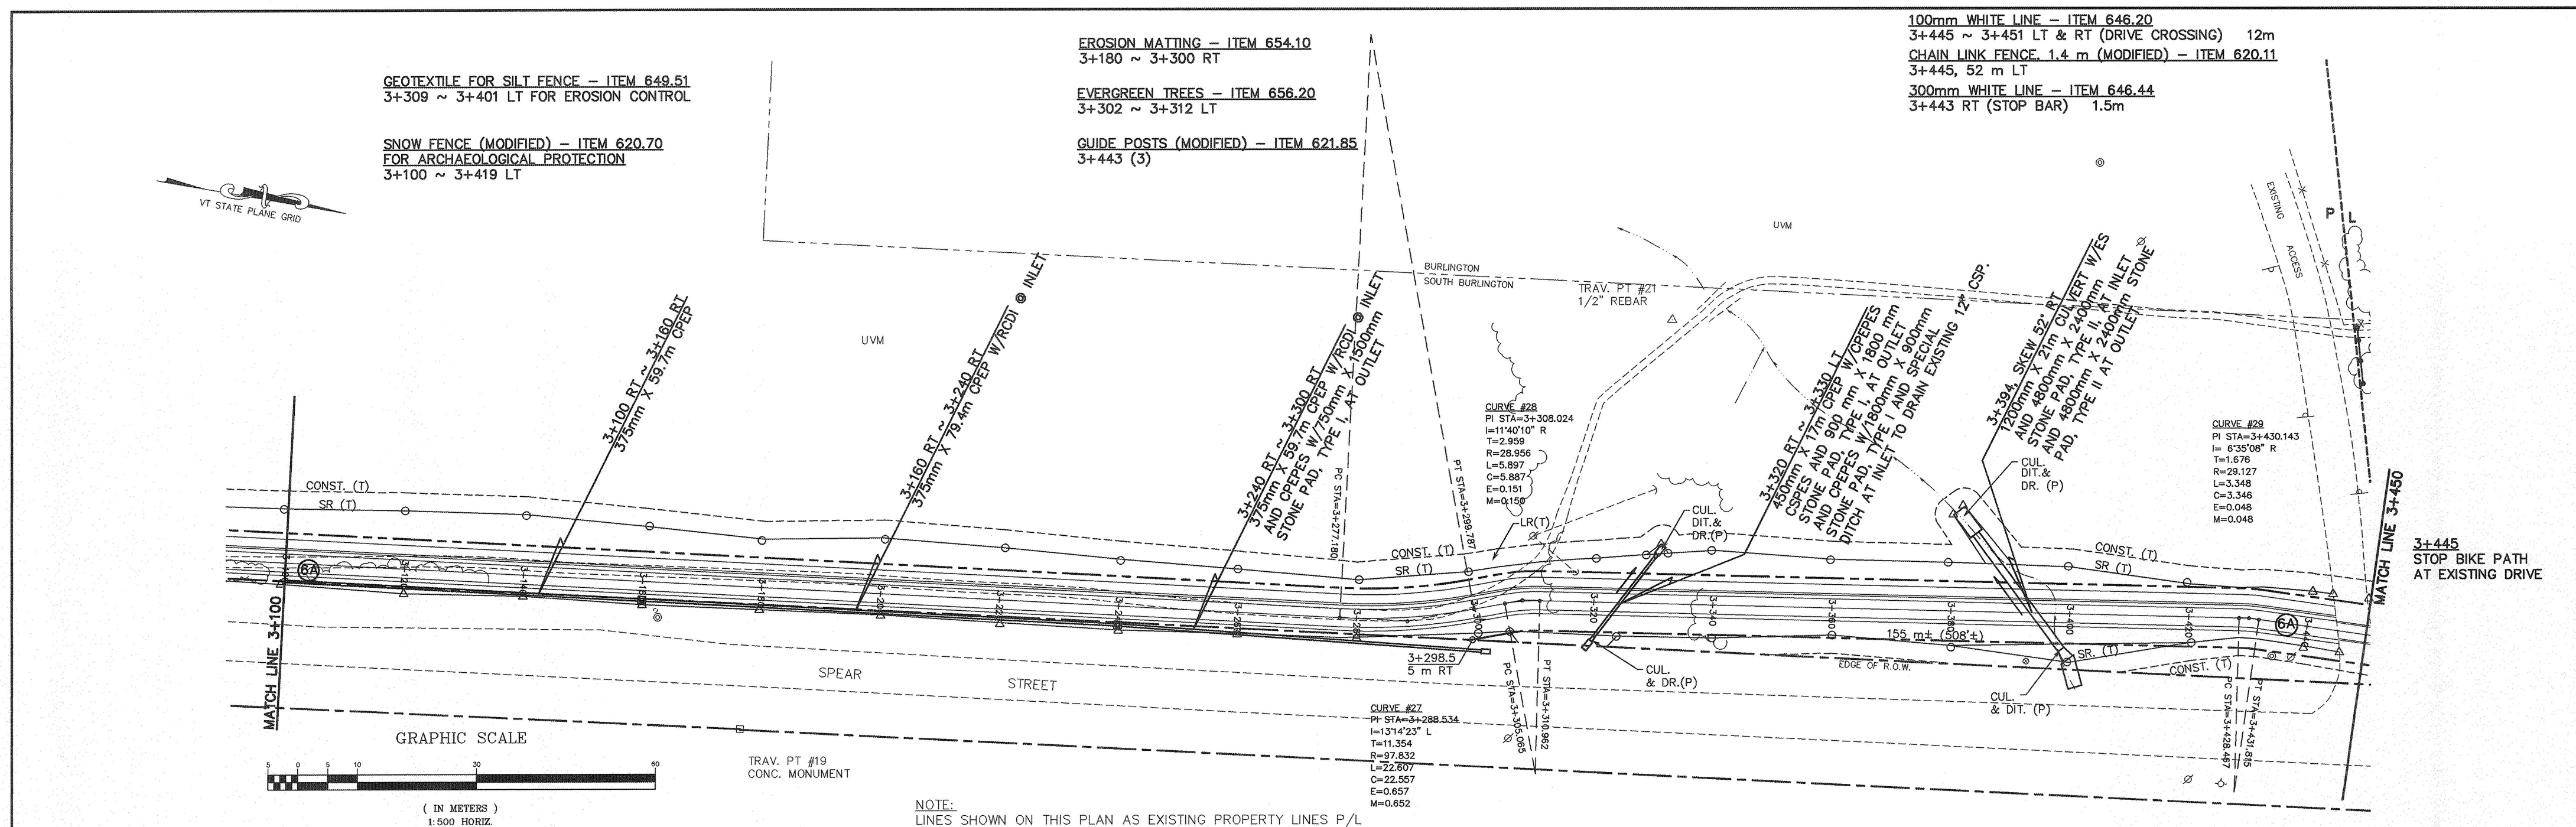


TABLE OF PROJECT PROPERTY ACQUISITION

PARCEL NO.	GRANTOR	SHEET NO.	BEGINNING STATION	ENDING STATION	TAKING	RIGHTS	TITLE TAKEN	DATE	TOWN OR CITY RECORDED	BOOK	PAGE	REMARKS
6A	UVM	10, 11	3+328.5 LT	3+332.5 LT		CUL.DIT.& DR.(3 SM)(32 SF) (P)			SO. BURLINGTON			
			3+305 RT	3+324 RT		CUL.& DIT.(31 SM)(334 SF) (P)						
			3+380 LT	3+390 LT		CUL.DIT.& DR.(34SM)(366SF) (P)						
			3+380 RT	3+412 RT		CUL.& DIT.(44 SM)(474 SF) (P)						
			3+307 RT	3+417 RT		SLOPE (19 SM) (205 SF) (T)						
			3+300 LT	3+314 LT		LANDSCAPING (T)						
			3+298.5 RT	3+455 RT		CONST.(352 SM)(3789 SF) (T)						

REVISION NO.	SHEET NO.	DESCRIPTION OF REVISION	DATE	BY
3		UPDATED PER CONSTRUCTION PLAN INFORMATION	9/1/99	
2		REVISED NOTE TO CITY OF SOUTH BURLINGTON	4/9/99	
1		REVISED RIGHT-OF-WAY DIMENSIONAL INFORMATION	4/1/98	

DR. (P) - DRAINAGE RIGHT
DIT.(P) - DITCHING RIGHT
CH.(P) - CHANNEL RIGHT
DRIVE (T) - DRIVE RIGHT
CUL.(P) - CULVERT RIGHT
LR.(T) - LANDSCAPING RIGHT

--- EXISTING R.O.W.
--- TAKING WITHOUT ACCESS
--- TAKING WITHOUT ACCESS ALONG PROPERTY LINE
--- TAKING WITH ACCESS
(P) PERMANENT EASEMENT
(T) TEMPORARY EASEMENT

--- CZ (P) --- CLEAR ZONE
--- CONST. (T) --- CONSTRUCTION EASEMENT
--- SR --- SLOPE RIGHTS
--- P --- PROPERTY LINE
--- TOP OF CUT
--- TOE OF SLOPE

Metric

FILE NAME: 7091RW7

3	UPDATED PER CONSTRUCTION PLAN INFORMATION	9/1/99
2	REVISED NOTE TO CITY OF SOUTH BURLINGTON	4/9/99
1	REVISED RIGHT-OF-WAY DIMENSIONAL INFORMATION	4/1/98
#	REVISION	DATE
SURVEY	PEA	DATE
DESIGNED	DFH	8/18/97
DRAWN	DFH	
CHECKED	LDY	
SCALE	1:500 HORIZ.	
BUS. (802) 658-5588 FAX (802) 658-3629 PINKHAM ENGINEERING ASSOCIATES, INC. Engineers • Planners • Landscape Architects • Surveyors 50 Joy Drive • P.O. Box 2225 South Burlington, VT 05407-2225		
R.O.W. PLANS SOUTH BURLINGTON TRANSPORTATION PATH STP BIKE (6) SOUTH BURLINGTON, VERMONT		
DRAWING NO.		10 OF 15
PROJECT NO.		7091

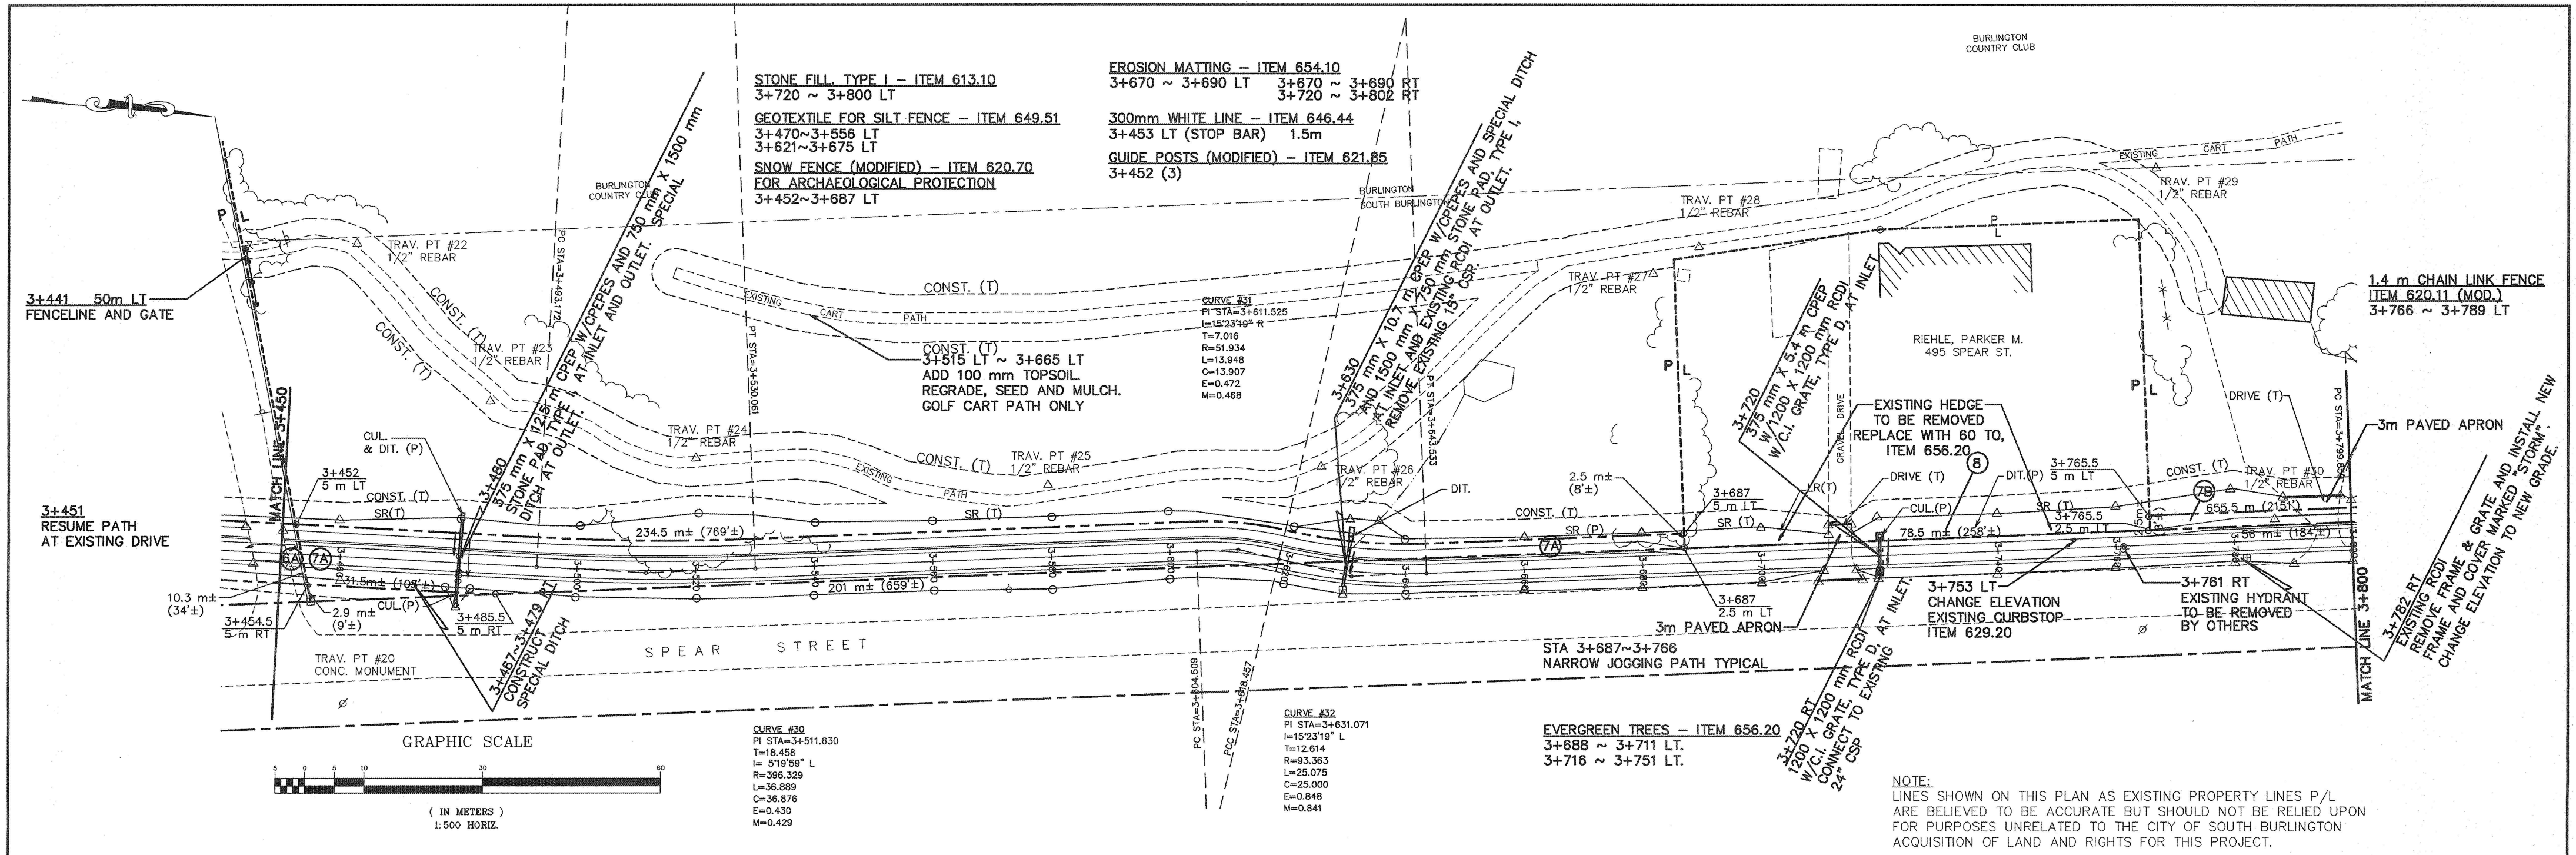


TABLE OF PROJECT PROPERTY ACQUISITION

PARCEL NO.	GRANTOR	SHEET NO.	BEGINNING STATION	ENDING STATION	TAKING	RIGHTS	TITLE TAKEN	DATE	TOWN OR CITY RECORDED	BOOK	PAGE	REMARKS	REVISION NO.	SHEET NO.	DESCRIPTION OF REVISION	DATE	BY
7A	BURLINGTON COUNTRY CLUB	11	3+452 LT 3+443 LT 3+454.5 RT 3+452 LT 3+478.5 RT 3+478.5 LT 3+620 LT 3+441 LT	3+687 LT 3+780 LT 3+479 RT 3+687 LT 3+481.5 RT 3+481.5 LT 3+640 LT	0.1561 ha	ALL R. T. & I. CONST.(4597 SM)(49482 SF)(T) CONST. (30 SM)(323 SF) (T) SLOPE (440 SM) (4736 SF) (T) CUL. (P) DIT. (P) DIT. (P) FENCELINE AND GATE (T)	LICENSE		SO. BURLINGTON			TOPSOIL SEED & MULCH PATHS					
7B	BURLINGTON COUNTRY CLUB	11,12,13,	3+765.5 LT 3+765.5 LT 3+765.5 LT 3+796 LT	4+467.5 LT 4+421 LT 4+398.5 LT	0.6411 ha	ALL R. T. & I. SLOPE (2245 SM)(24165 SF)(P) CONST.(2386 SM)(25673 SF)(T) DRIVE (T)	LICENSE		SO. BURLINGTON								
8	RIEHLE, PARKER M.	11	3+713 LT 3+687 LT 3+715 LT 3+687 LT 3+719 LT 3+715 LT 3+687 LT	3+711.5 LT 3+765.5 LT 3+765.5 LT 3+721 LT 3+765.5 LT 3+751 LT		DRIVE (T) SLOPE (60 SM) (646 SF) (T) SLOPE (196 SM) (2110 SF) (T) CONST. (152 SM) (1636 SF) (T) CUL. (P) DIT. (P) LANDSCAPING (T)		SO. BURLINGTON									
7B	BURLINGTON COUNTRY CLUB	11	3+438 LT 3+725 LT	3+461 LT 3+768 LT		CONST. (54 SM) (581 SF) (T) CONST. (149 SM) (1604 SF)(T)			BURLINGTON				4		UPDATED PER CONSTRUCTION PLAN INFORMATION		9/1/98
													3		REVISED NOTE TO CITY OF SOUTH BURLINGTON AND PARCEL 7A AND 7B INFORMATION		4/9/98
													2		REVISED PARCEL 7A AND 7B INFORMATION		11/2/98
													1		REVISED RIGHT-OF-WAY DIMENSIONAL INFORMATION		4/1/98

DR. (P) - DRAINAGE RIGHT
DIT. (P) - DITCHING RIGHT
CH. (P) - CHANNEL RIGHT
DRIVE (T) - DRIVE RIGHT
CUL. (P) - CULVERT RIGHT
LR. (T) - LANDSCAPING RIGHT


--- EXISTING R.O.W.
--- TAKING WITHOUT ACCESS
--- TAKING WITHOUT ACCESS ALONG PROPERTY LINE
--- TAKING WITH ACCESS
(P) PERMANENT EASEMENT
(T) TEMPORARY EASEMENT

--- CZ (P) --- CLEAR ZONE
--- CONST. (T) --- CONSTRUCTION EASEMENT
--- SR --- SLOPE RIGHTS
--- P --- PROPERTY LINE
--- TOP OF CUT
--- TOE OF SLOPE

Metrix

FILE NAME: 7091RW8

4	UPDATED PER CONSTRUCTION PLAN INFORMATION	9/1/99
3	REVISED NOTE TO CITY OF SOUTH BURLINGTON AND PARCEL 7A AND 7B INFORMATION	4/9/99
2	REVISED PARCEL 7A AND 7B INFORMATION	11/2/98
1	REVISED RIGHT-OF-WAY DIMENSIONAL INFORMATION	4/1/98
#	REVISION	DATE
SURVEY	PEA	DATE
DESIGNED	DFH	8/18/97
DRAWN	DFH	
CHECKED	LDY	
SCALE	1:500 HORIZ.	
R.O.W. PLANS		
SOUTH BURLINGTON TRANSPORTATION PATH		
STP BIKE (6)		
SOUTH BURLINGTON, VERMONT		
DRAWING NO. SHEET 11 OF 15 PROJECT NO. 7091		

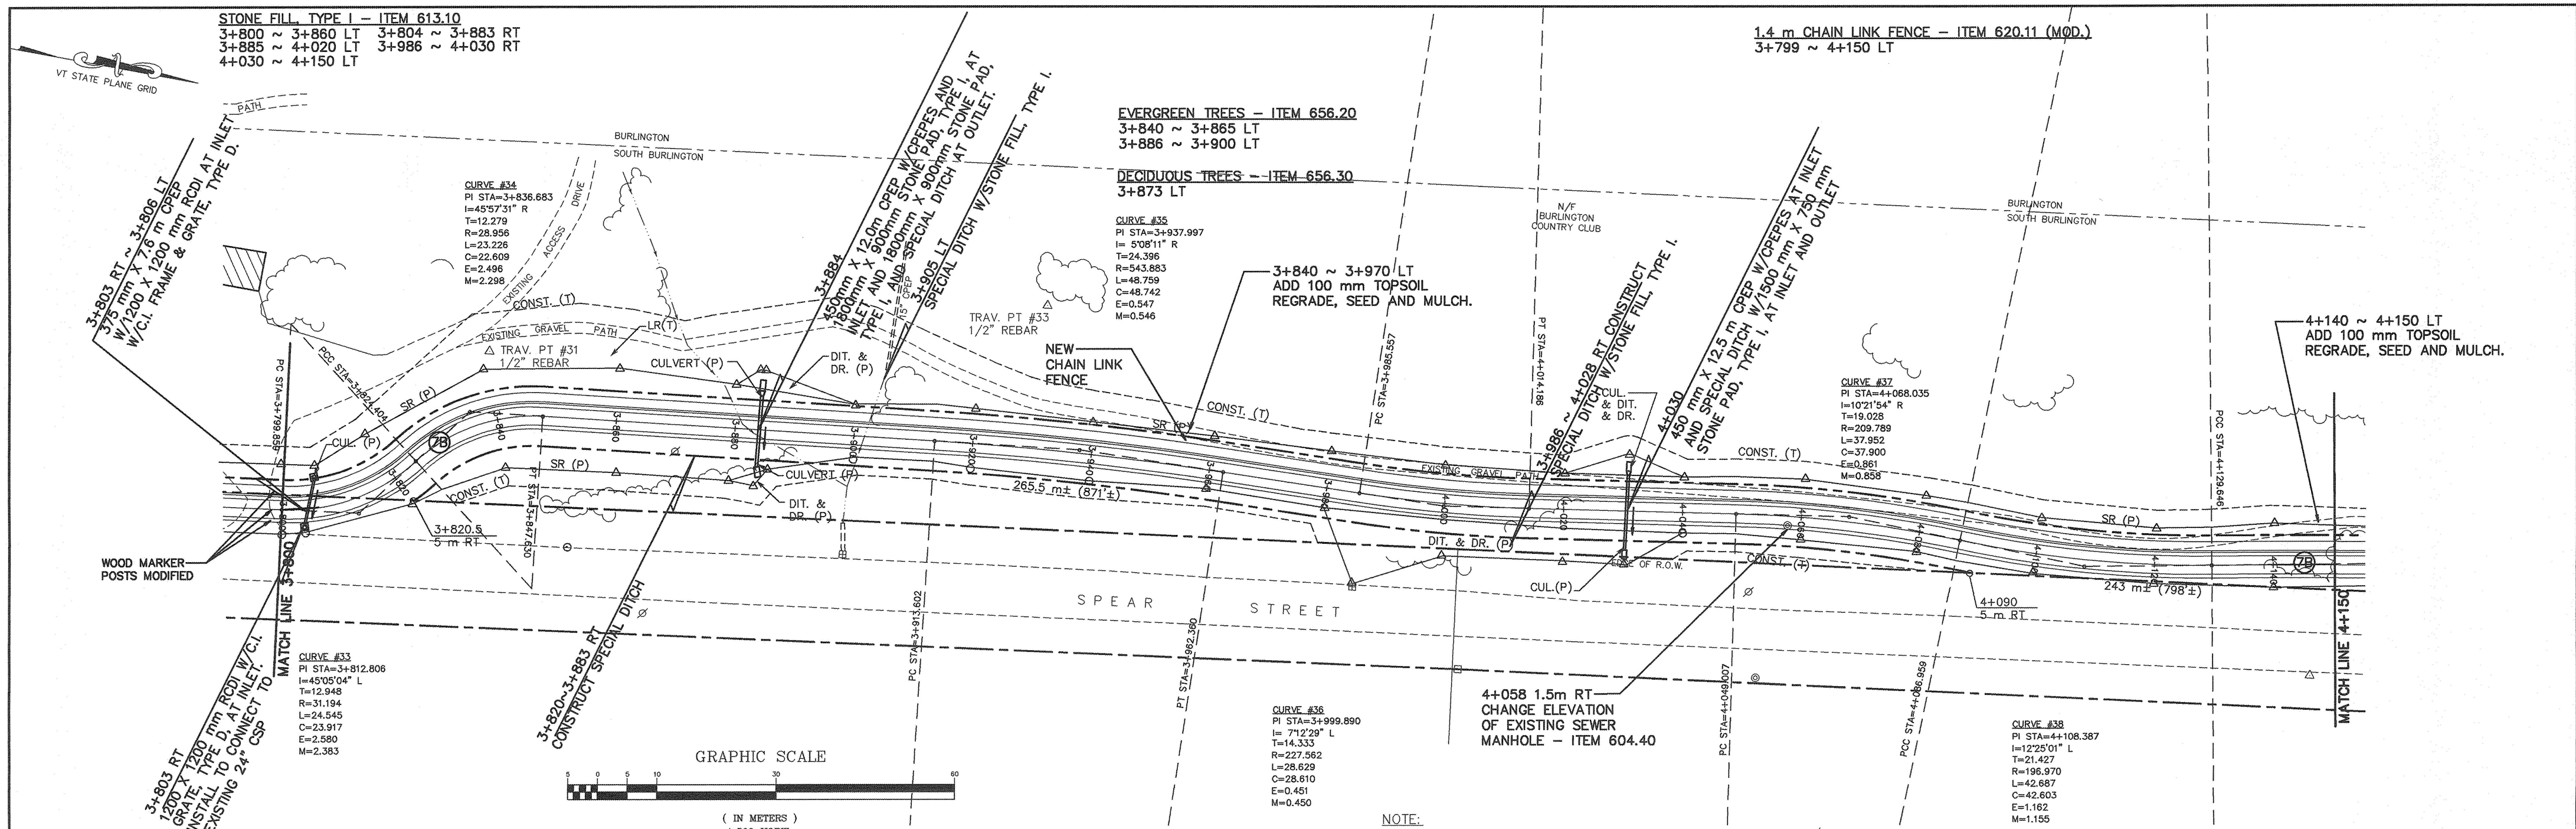

NOTE:
LINES SHOWN ON THIS PLAN AS EXISTING PROPERTY LINES P/L
ARE BELIEVED TO BE ACCURATE BUT SHOULD NOT BE RELIED UPON
FOR PURPOSES UNRELATED TO THE CITY OF SOUTH BURLINGTON
ACQUISITION OF LAND AND RIGHTS FOR THIS PROJECT.

TABLE OF PROJECT PROPERTY ACQUISITION

PARCEL NO.	GRANTOR	SHEET NO.	BEGINNING STATION	ENDING STATION	TAKING	RIGHTS	TITLE TAKEN	DATE	TOWN OR CITY RECORDED	BOOK	PAGE	REMARKS
7B	BURLINGTON COUNTRY CLUB	12	3+806 LT 3+880 LT 3+821 RT 3+879 RT 3+981 RT 3+825 RT 4+033 RT 3+837 LT 4+020 LT 3+884 LT 3+884 RT	3+900 LT 3+893.5 RT 3+886 RT 4+037.5 RT 3+980 RT 4+090 RT 3+904 LT 4+040 LT		CUL. (P) DIT.& DR. (32 SM) (344 SF) (P) SLOPE (195 SM) (2099 SF) (P) DIT. & DR. (5 SM) (54 SF) (P) CUL.DIT.&DR.(147SM)(1582SF)(P) CONST. (331 SM) (3563 SF) (T) CONST. (65 SM) (700 SF) (T) LANDSCAPING (T) CUL.DIT.&DR.(37SM)(398SF) (P) CUL. (P) CUL. (P)					SO. BURLINGTON	

3

2

DR. (P) - DRAINAGE RIGHT
DIT. (P) - DITCHING RIGHT
CH. (P) - CHANNEL RIGHT
DRIVE (T) - DRIVE RIGHT
CUL. (P) - CULVERT RIGHT
LR. (T) - LANDSCAPING RIGHT

--- EXISTING R.O.W.
--- TAKING WITHOUT ACCESS
--- TAKING WITHOUT ACCESS ALONG PROPERTY LINE
--- TAKING WITH ACCESS
(P) PERMANENT EASEMENT
(T) TEMPORARY EASEMENT

--- CZ (P) --- CLEAR ZONE
--- CONST. (T) --- CONSTRUCTION EASEMENT
--- SR --- SLOPE RIGHTS
--- P --- PROPERTY LINE
--- TOP OF CUT
--- TOE OF SLOPE

Metric

FILE NAME: 7091RW9

3	UPDATED PER CONSTRUCTION PLAN INFORMATION	9/1/99
2	REVISED NOTE TO CITY OF SOUTH BURLINGTON AND PARCEL 7B INFORMATION	4/1/99
1	REVISED RIGHT-OF-WAY DIMENSIONAL INFORMATION	4/1/99
#	REVISION	DATE
SURVEY	PEA	DATE
DESIGNED	DFH	8/18/97
DRAWN	DFH	SHEET
CHECKED	LDY	12 OF 15
SCALE	1:500 HORIZ.	PROJECT NO.
		7091

R.O.W. PLANS

SOUTH BURLINGTON
TRANSPORTATION PATH
STP BIKE (6)
SOUTH BURLINGTON, VERMONT

PINKHAM ENGINEERING ASSOCIATES, INC.
Engineers • Planners • Landscape Architects • Surveyors
50 Joy Drive • P.O. Box 2225
South Burlington, VT 05407-2225

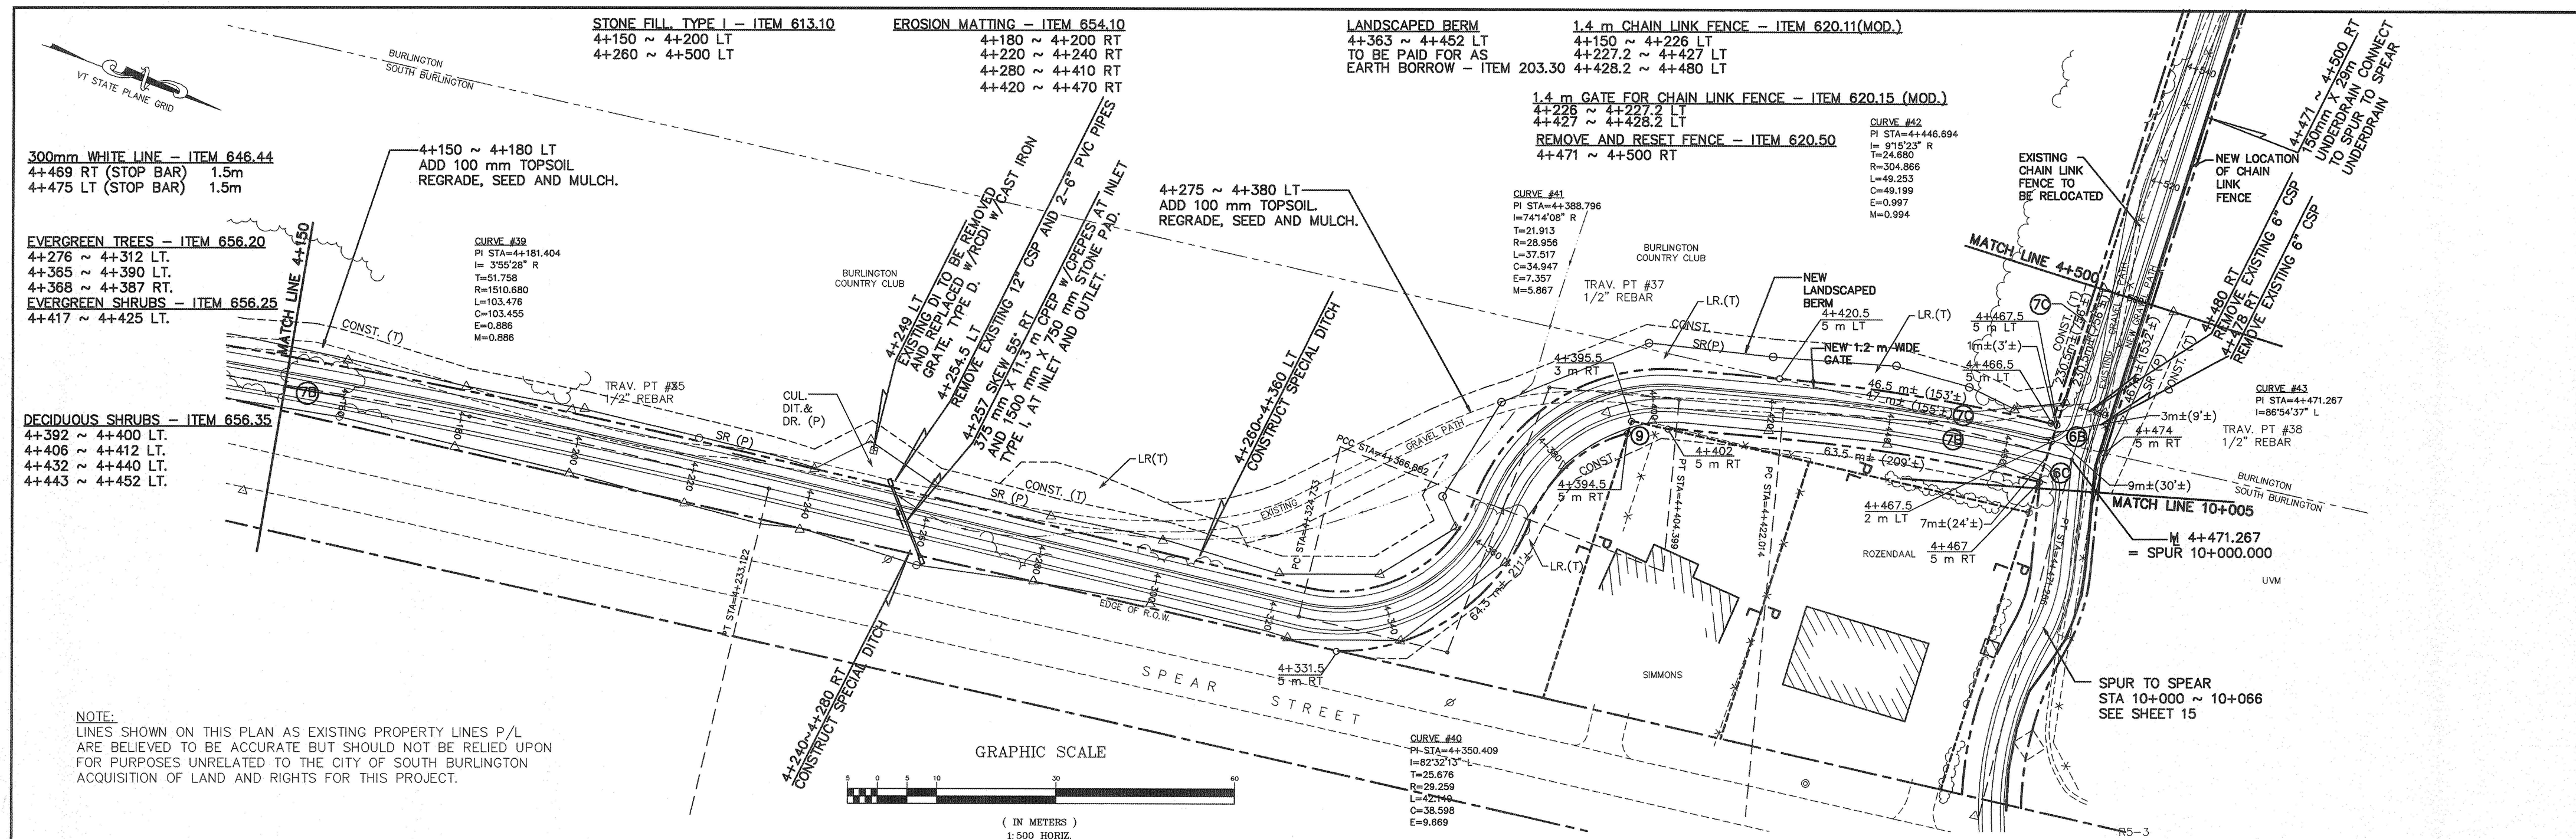


TABLE OF PROJECT PROPERTY ACQUISITION

PARCEL NO.	GRANTOR	SHEET NO.	BEGINNING STATION	ENDING STATION	TAKING	RIGHTS	TITLE TAKEN	DATE	TOWN OR CITY RECORDED	BOOK	PAGE	REMARKS	REVISION NO.	SHEET NO.	DESCRIPTION OF REVISION	DATE	BY	
6B	UVM	13,14,15	4+467.5 4+472 RT 4+472 RT	4+944.5 4+941 RT 4+948 RT	0.4478 ha	ALL R. T. & I. SLOPE (621 SM) (6682 SF) (P) CONST.(1688 SM)(18163 SF) (T)	LICENSE		BURLINGTON									
7B	BURLINGTON COUNTRY CLUB	13,	4+229 LT 4+331.5 RT 4+402 RT	4+280 LT 4+394.5 RT 4+467.5 RT		CUL.DIT.& DR.(101SM)(1087SF)(P) CONST. (146 SM) (1572 SF) (T) CONST. (211 SM) (2271 SF) (T)												
		13	4+360 LT 4+270 LT 4+367 RT	4+420.5 LT 4+315 LT 4+390 RT		LR. (210 SM) (2260 SF) (T) LR. (163 SM) (1755 SF) (T) LR. (T)			SO. BURLINGTON									
7C	BURLINGTON COUNTRY CLUB	13	4+420.5 LT 4+399 LT 4+397 LT	4+705 LT 4+452 LT 4+710 LT	0.0325 ha	ALL R. T. & I. LR. (183 SM) (1970 SF) (T) CONST. (814 SM) (8755 SF) (T)	LICENSE		BURLINGTON									
9	SIMMONS, MARJORIE L.	13	4+391 RT	4+415.R RT		CONST. (27 SM)(291 SF) (T)			SO. BURLINGTON									
													4	UPDATED PER CONSTRUCTION PLAN INFORMATION			9/1/99	
													4	REVISED NOTE TO CITY OF SOUTH BURLINGTON AND CONSTRUCTION EASEMENT			4/9/99	
													3	REVISED COUNTRY CLUB DRAINAGE			1/22/99	
													2	REVISED PARCEL 6B INFORMATION			11/2/98	
													1	REVISED RIGHT-OF-WAY DIMENSIONAL INFORMATION			4/1/98	

DR. (P) - DRAINAGE RIGHT
DIT.(P) - DITCHING RIGHT
CH.(P) - CHANNEL RIGHT
DRIVE (T) - DRIVE RIGHT
CUL.(P) - CULVERT RIGHT
LR.(T) - LANDSCAPING RIGHT

--- EXISTING R.O.W.
--- TAKING WITHOUT ACCESS
--- TAKING WITHOUT ACCESS ALONG PROPERTY LINE
--- TAKING WITH ACCESS
(P) PERMANENT EASEMENT
(T) TEMPORARY EASEMENT

--- (P) --- CLEAR ZONE
--- CONST. (T) --- CONSTRUCTION EASEMENT
--- SR --- SLOPE RIGHTS
--- P --- PROPERTY LINE
--- TOP OF CUT
--- TOE OF SLOPE

FILE NAME: 7091RW10

4	UPDATED PER CONSTRUCTION PLAN INFORMATION	9/1/99
4	REVISED NOTE TO CITY OF SOUTH BURLINGTON AND CONSTRUCTION EASEMENT	4/9/99
3	REVISED COUNTRY CLUB DRAINAGE	1/22/99
2	REVISED PARCEL 6B INFORMATION	11/2/98
1	REVISED RIGHT-OF-WAY DIMENSIONAL INFORMATION	4/1/98
#	REVISION	DATE
SURVEY	PEA	DATE
DESIGNED	DFH	8/18/97
DRAWN	DFH	
CHECKED	LDY	
SCALE	1:500 HORIZ.	
BUS. (802) 658-5588 FAX (802) 658-3629 PINKHAM ENGINEERING ASSOCIATES, INC. Engineers * Planners * Landscape Architects * Surveyors 50 Joy Drive * P.O. Box 2225 South Burlington, VT 05407-2225 R.O.W. PLANS SOUTH BURLINGTON TRANSPORTATION PATH STP BIKE (6) SOUTH BURLINGTON, VERMONT		
DRAWING NO. SHEET 13 OF 15 PROJECT NO. 7091		

EROSION MATTING - ITEM 654.10
4+600 ~ 4+680 LT 4+600 ~ 4+680 RT
4+700 ~ 4+790 LT 4+700 ~ 4+790 RT


EVERGREEN TREES - ITEM 656.20
4+637 ~ 4+649 LT
4+648 ~ 4+708 LT

1.4 m CHAIN LINK FENCE - ITEM 620.11(MOD.)
4+624 ~ 4+630 LT
4+631.2 ~ 4+634 LT
4+634 ~ 4+646 LT REMOVABLE SECTION
4+646 ~ 4+704.5 LT
4+707.5 ~ 4+713 LT

GATE FOR 1.4 m CHAIN LINK FENCE - ITEM 620.15(MOD.)
4+630 ~ 4+631.2 LT PEDESTRIAN GATE
4+704.5 ~ 4+707.5 LT VEHICLE ACCESS GATE


REMOVE AND RESET FENCE – ITEM 620.50
4+500 ~ 4+636 RT

LANDSCAPED BERM
4+637 ~ 4+649 LT
4+635 ~ 4+706 LT
TO BE PAID FOR
AS EARTH BORROW
ITEM 203.30

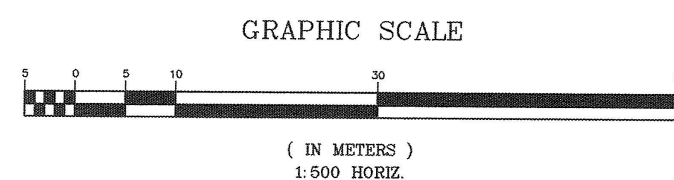

PARCEL NO.	GRANTOR	SHEET NO.	BEGINNING STATION	ENDING STATION	TAKING	RIGHTS	TITLE TAKEN	DATE	TOWN OR CITY RECORDED	BOOK	PAGE	REMARKS
6B	UVM	14	4+840 LT	4+844.5 LT		CUL.,DIT.&DR.(37SM)(398SF) (P)			BURLINGTON			
			4+840 RT	4+847 RT		CUL.& DIT.(7 SM)(75 SF) (P)						
			4+540 RT	4+580 RT		CUL.,DIT.&DR.(29SM)(307SF) (P)						
		14,15	4+708 LT	4+948 LT		CONST.(616 SM)(6628 SF) (T)						
7C	BURLINGTON COUNTRY CLUB	14	4+534 LT	4+550 LT		CUL., DIT. & DR. (P)			BURLINGTON			
			4+622 LT	4+629.5 LT		SLOPE (9 SM) (97 SF) (T)						
			4+632 LT	4+708 LT		SLOPE (137 SM) (1475 SF) (T)						
			4+636 LT	4+706 LT		LR. (T)						

---	EXISTING R.O.W.
/// --- ///	TAKING WITHOUT ACCESS
/// --- P L --- ///	TAKING WITHOUT ACCESS ALONG PROPERTY LINE
---	TAKING WITH ACCESS
(P)	PERMANENT EASEMENT
(T)	TEMPORARY EASEMENT

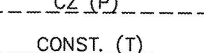	CLEAR ZONE
	CONSTRUCTION EASEMENT
	SLOPE RIGHTS
	PROPERTY LINE
	TOP OF CUT
	TOE OF SLOPE

VAOT Metric

FILE NAME: 7091RW1

4
3
2
1
#
SURVEY PEA
DESIGNED DFH
DRAWN DFH
CHECKED LDY
SCALE 1:500 HORIZ.

