

MATCH LINE TO ROW SHEET 11 OF 37

DURABLE 100 WHITE LINE

4+650 RT - 4+930 RT
 4+650 LT - 4+723 LT
 4+723 LT - 40+018 LT (QUAKER RD - 13.5 R)
 40+018 RT - 4+751 LT (QUAKER RD - 13.5 R)
 4+751 LT - 4+783 LT
 4+783 LT - 14+042 LT (VT 14 - 16.5 R)
 14+045 RT - 4+816 LT (VT 14 - 12.0 R)
 4+816 LT - 4+930 LT
 14+043 LT - 14+129 LT
 14+045 RT - 14+255 RT
 40+018 LT - 40+062 LT
 40+018 RT - 40+062 RT
 4+745 RT - 4+755 RT (DOTTED)
 4+755 RT - 4+790 RT
 14+043 LT - 14+072 LT
 14+072 LT - 14+110 LT (DOTTED)
 14+078 CL - 14+110 CL (DOTTED)
 14+100 CL - 14+135 CL

NOTE: SEE
 OLD CHURCH & WEC
 PARKING AREA LAYOUT
 SHEET FOR MARKINGS

DURABLE 600 STOP BAR

4+790 LT - RT
 4+816 LT
 14+042 LT
 40+007 LT

TEMPORARY MARKINGS

Temporary 100 mm White Line
 Temporary 100 mm Yellow Line
 Temporary 200 mm Yellow Line (diagonals)
 Temporary Letter or Symbol

Note: To follow same stations as durable markings.

DURABLE 100 YELLOW LINE

4+684 - 4+734 (DBL - ISLAND)
 4+745 LT - 4+790 LT (DBL)
 4+812 - 4+920 (DBL - ISLAND)
 14+042 CL - 14+135 LT (DBL)
 40+009 CL - 40+062 CL (DBL)

DURABLE 200 YELLOW LINE


4+684 - 4+734 (ISLAND DIAGONAL)
 4+812 - 4+920 (ISLAND DIAGONAL)

DURABLE LETTER OR SYMBOL


4+785 CL ONLY
 4+756 CL ONLY
 14+045 LT ONLY
 14+061 LT ONLY
 40+013 LT STOP

DURABLE CROSSWALK MARKING

4+813 LT - 4+812 RT
 14+038 LT - 14+038 RT

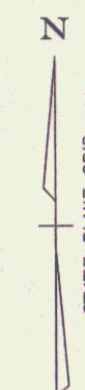

MATCH LINE TO ROW SHEET 10 OF 37

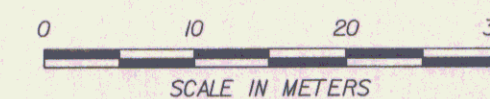

TRAFFIC PLAN - MARKINGS - LAYOUT 2

PROJECT: EAST MONTPELIER	PROJECT NO.: STPG 028-3(35)S
DESIGN FILE NAME: /sqda/98b028/db028...bdr_nul_top.dgn	PLOT DATE: 01-JUL-2008
IPARM FILE NAME: db028	SURVEY DATE: 8/98
SURVEYED BY:	DRAWN BY: Ifa
SQUAD LEADER: jls	ROW SHEET 9 OF 37

DATUM
 VERTICAL: NAVD 88
 HORIZONTAL: NAD 83(1992)