
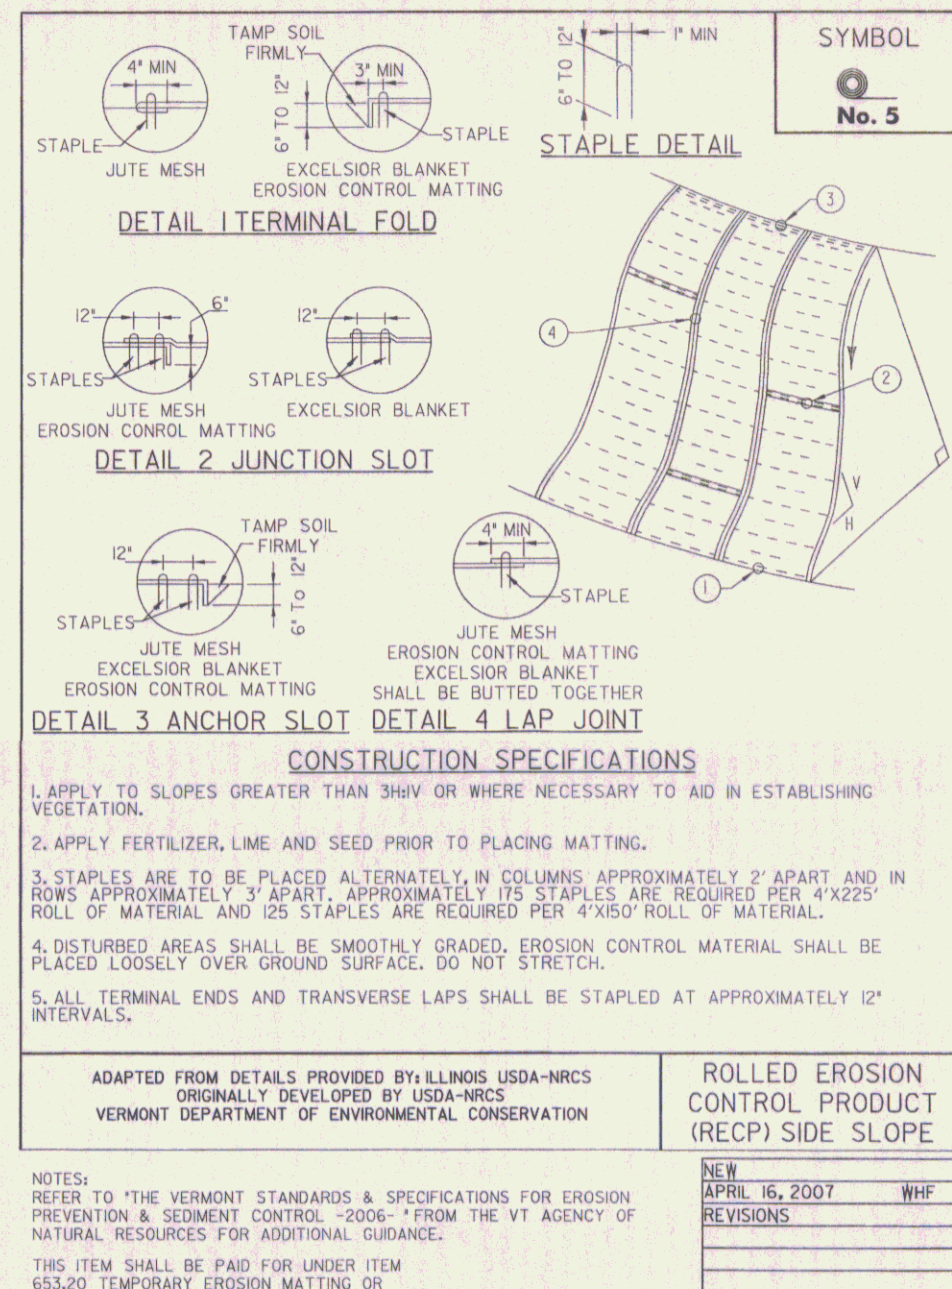
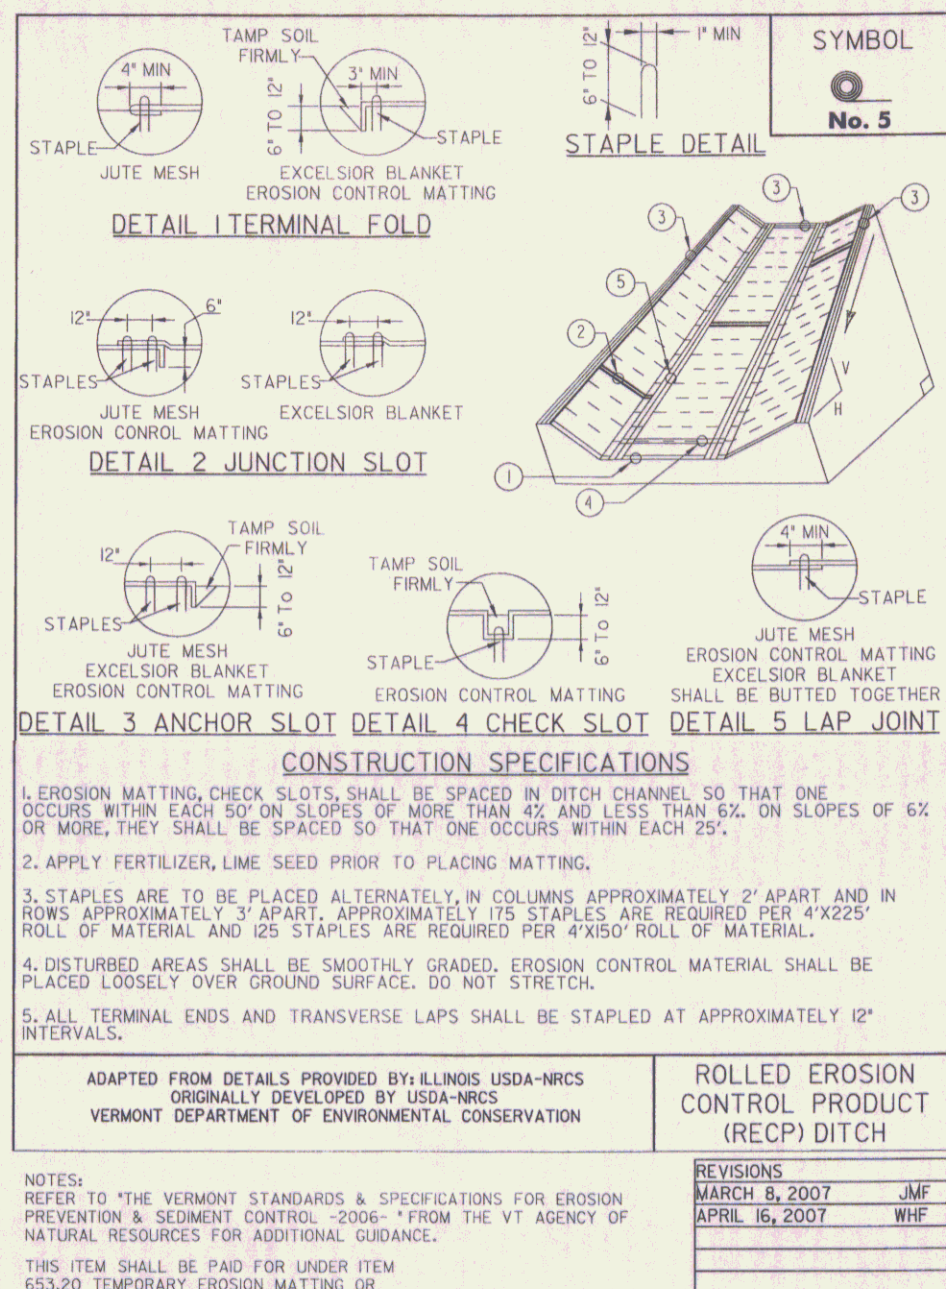


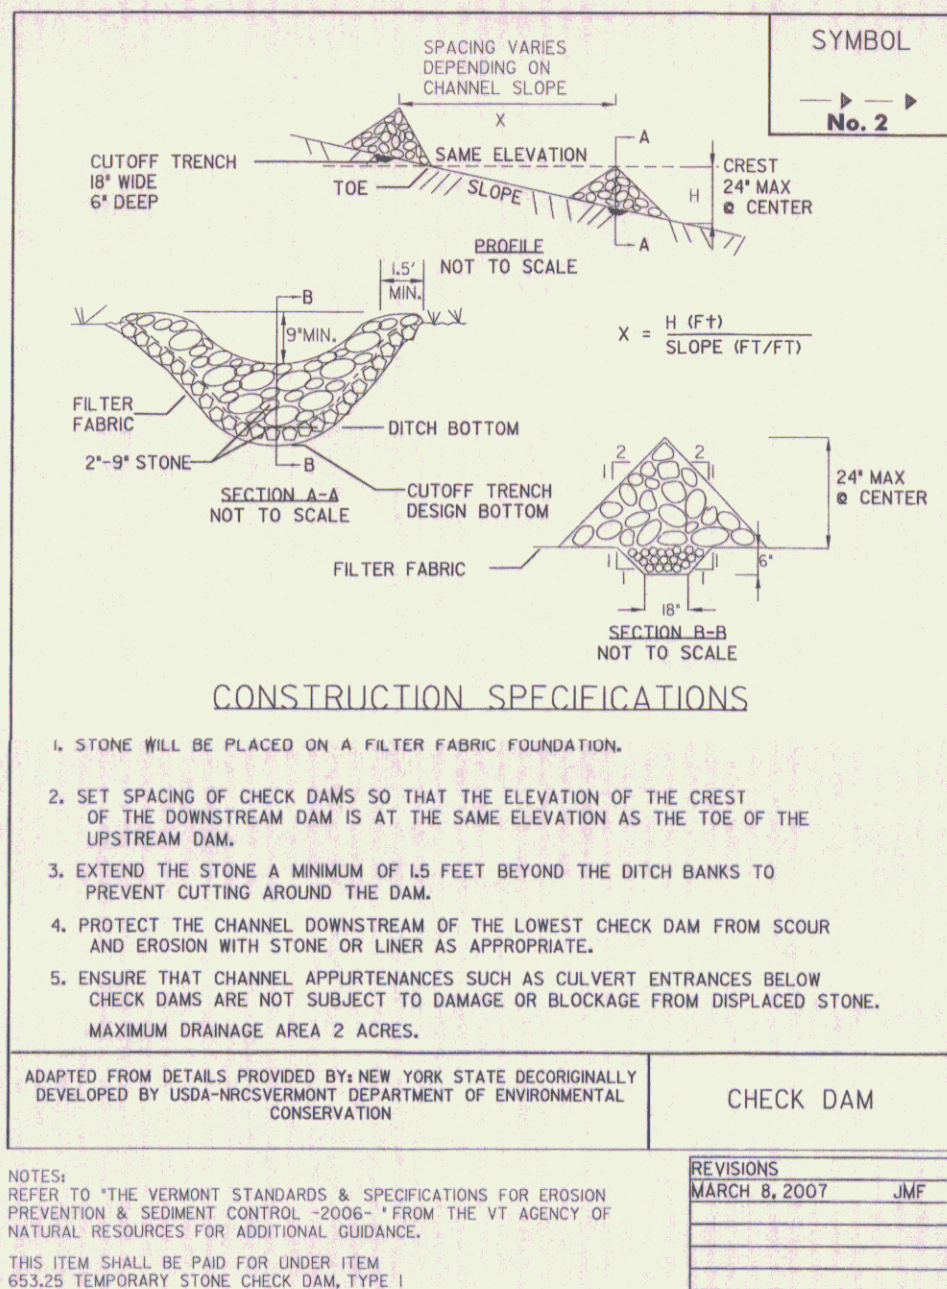

EPSC DETAIL SHEETS

PROJECT NAME:	EAST MONTPELIER
PROJECT NUMBER:	STPG 028-3(35)S
FILE NAME:	db028eros.dgn
PROJECT LEADER:	JLS
DESIGNED BY:	JFG
PLOT DATE:	01-JUL-2008
DRAWN BY:	WF
CHECKED BY:	
ROW SHEET	18 OF 37

NTS