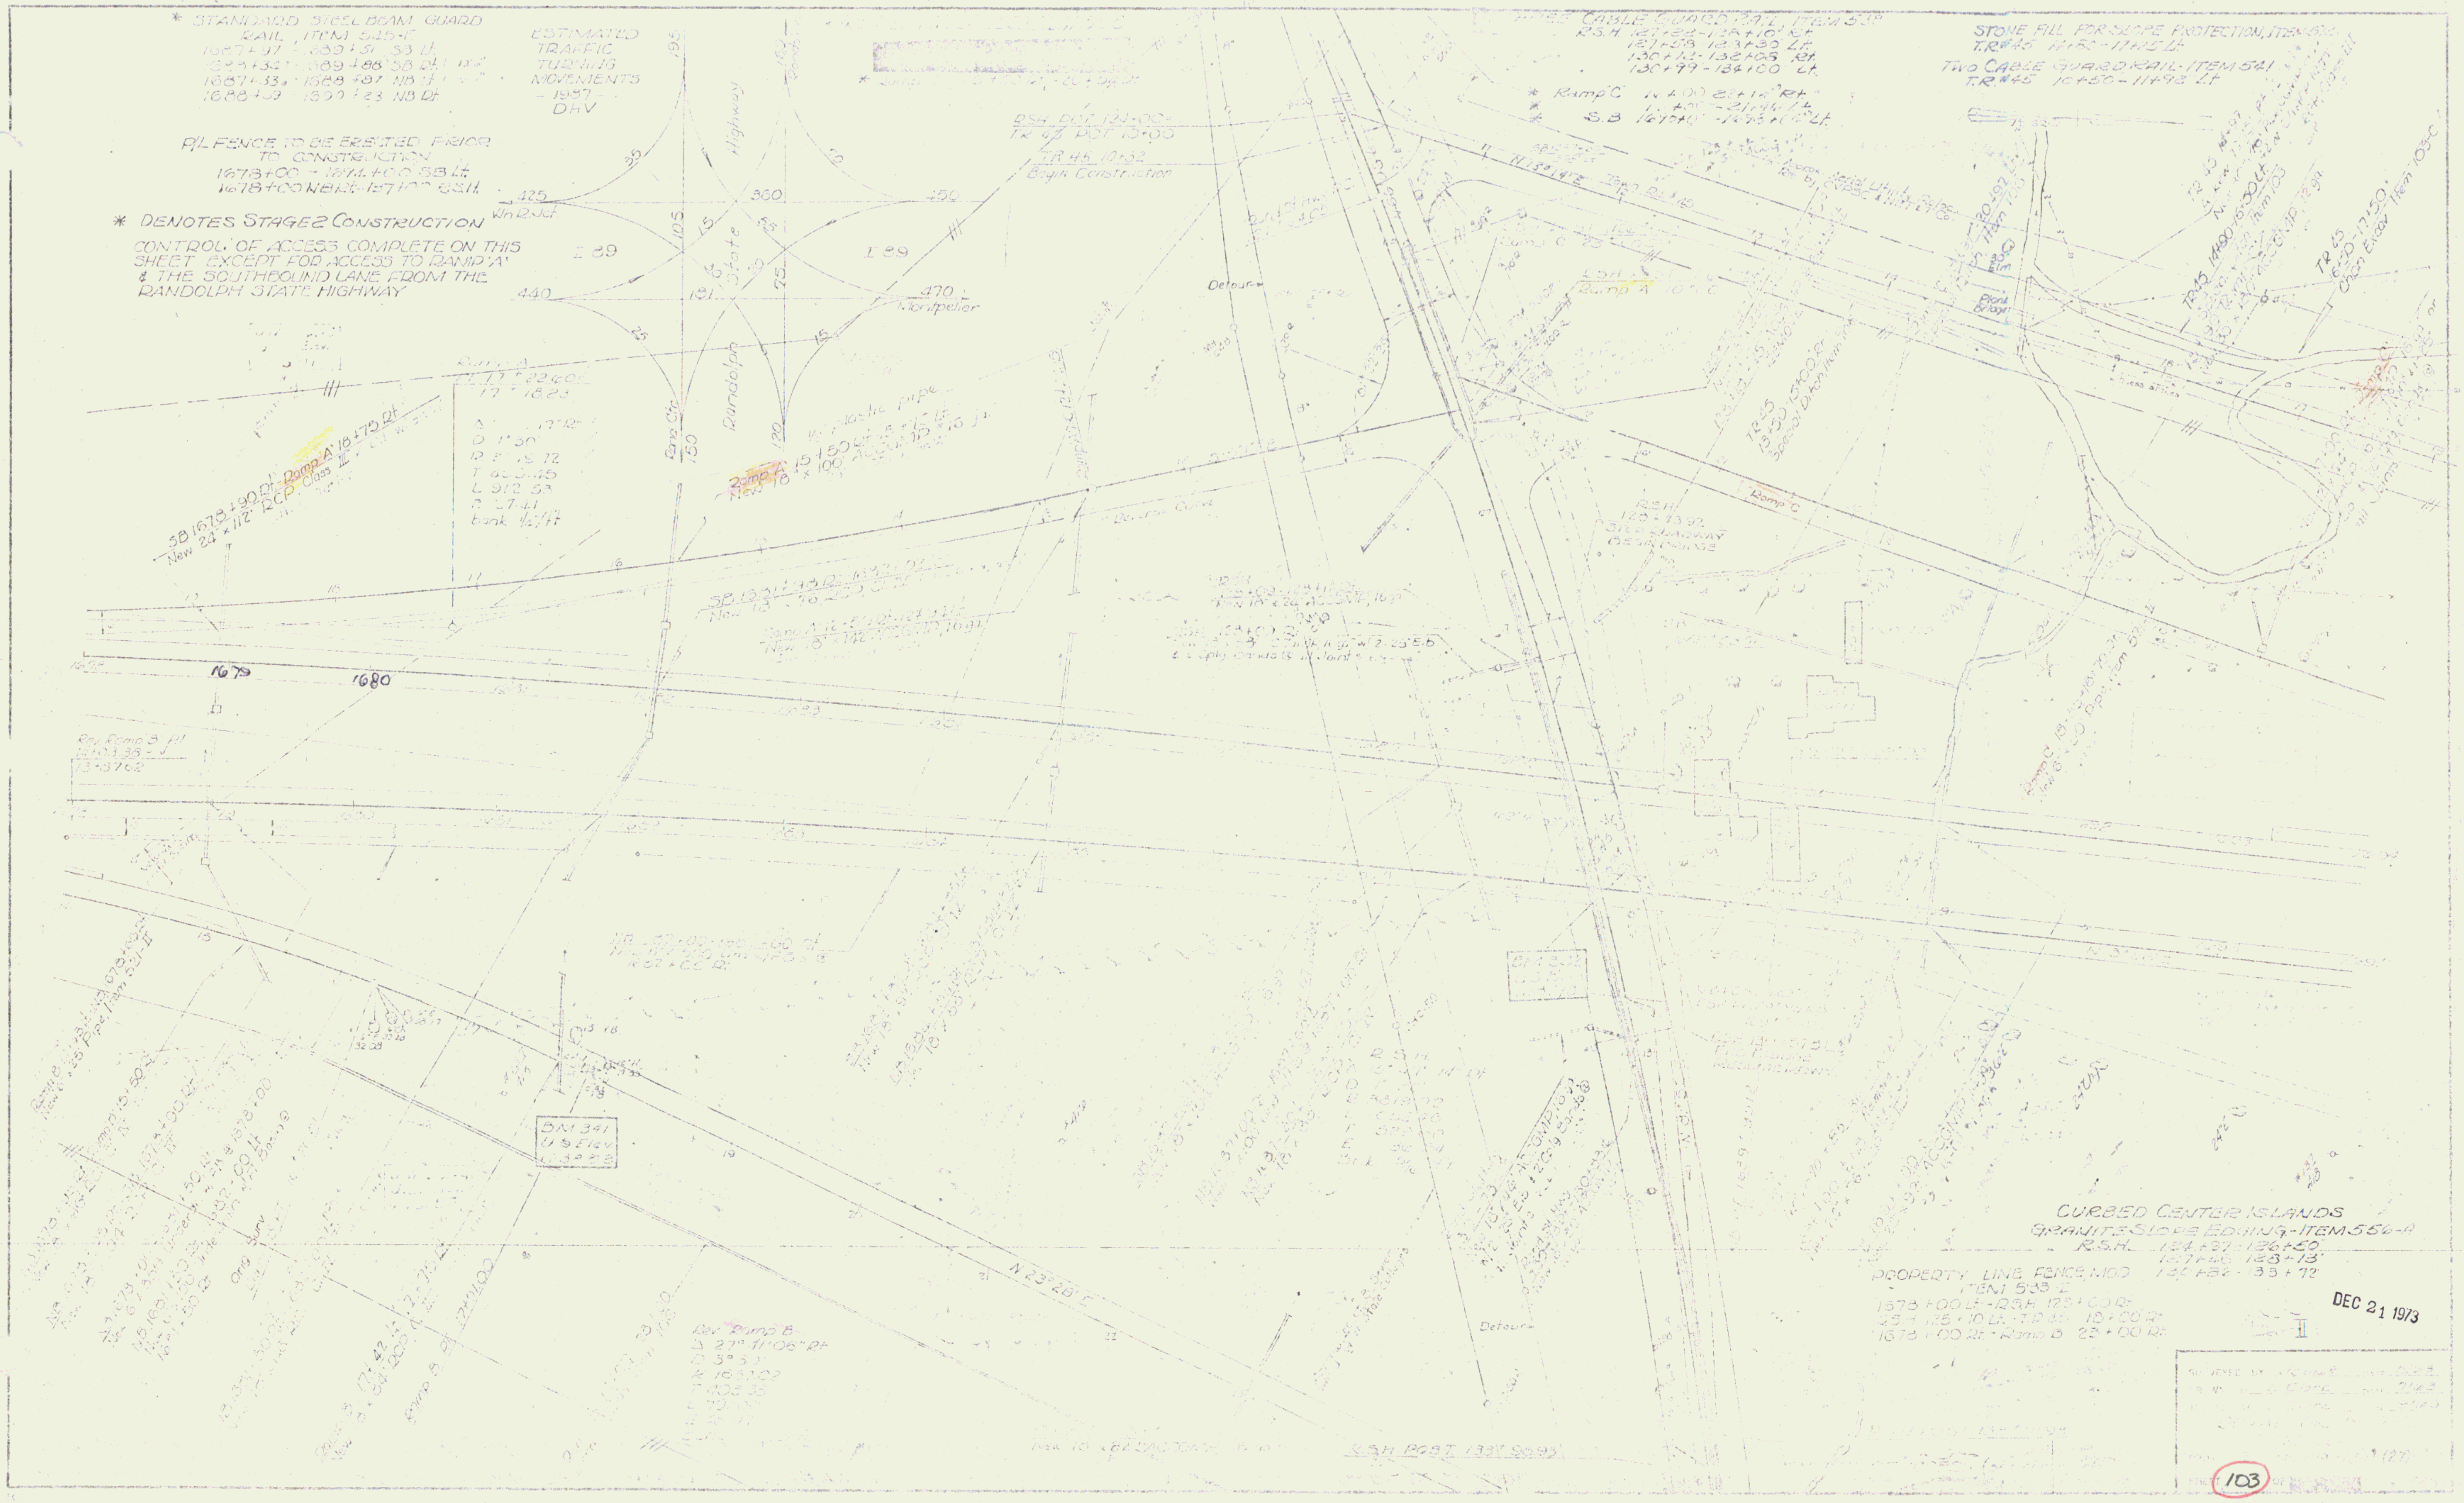

* STANDARD STEEL BEAM GUARD RAIL, ITEM 545-F
1687+97 - 1689+51 SB Lt.
1688+34 - 1689+88 SB Rt.
1687+33 - 1688+87 NB Lt.
1688+09 - 1690+23 NB Rt.

ESTIMATED TRAFFIC TURNING MOVEMENTS - 1987 - DHV

P/L FENCE TO BE ERECTED PRIOR TO CONSTRUCTION
1678+00 - 1694+00 SB Lt.
1678+00 NB Rt. - 127+00 R.S.H.

* DENOTES STAGE 2 CONSTRUCTION

CONTROL OF ACCESS COMPLETE ON THIS SHEET EXCEPT FOR ACCESS TO RAMP 'A' & THE SOUTHBOUND LANE FROM THE RANDOLPH STATE HIGHWAY

THREE CABLE GUARD RAIL, ITEM 539
R.S.H. 127+22 - 128+10 Rt.
127+58 - 128+30 Lt.
130+12 - 132+08 Rt.
130+99 - 134+00 Lt.
* Ramp C 16+00 - 22+16 Rt.
* 16+30 - 21+46 Lt.
* S.B 1675+00 - 1693+00 Lt.

STONE FILL FOR SLOPE PROTECTION, ITEM 513
T.R.#45 14+80 - 17+25 Lt.

TWO CABLE GUARD RAIL - ITEM 541
T.R.#45 10+50 - 11+98 Lt.

CURBED CENTER ISLANDS
GRANITE SLOPE EDGING - ITEM 556-A
R.S.H. 124+37 - 126+50
127+46 - 128+13
130+82 - 133+72

PROPERTY LINE FENCE, MOD. ITEM 533-E
1678+00 Lt. - R.S.H. 123+00 Rt.
R.S.H. 125+10 Lt. - T.R. 45 18+00 Rt.
1678+00 Rt. - Ramp B 23+00 Rt.

DEC 21 1973

103

89