


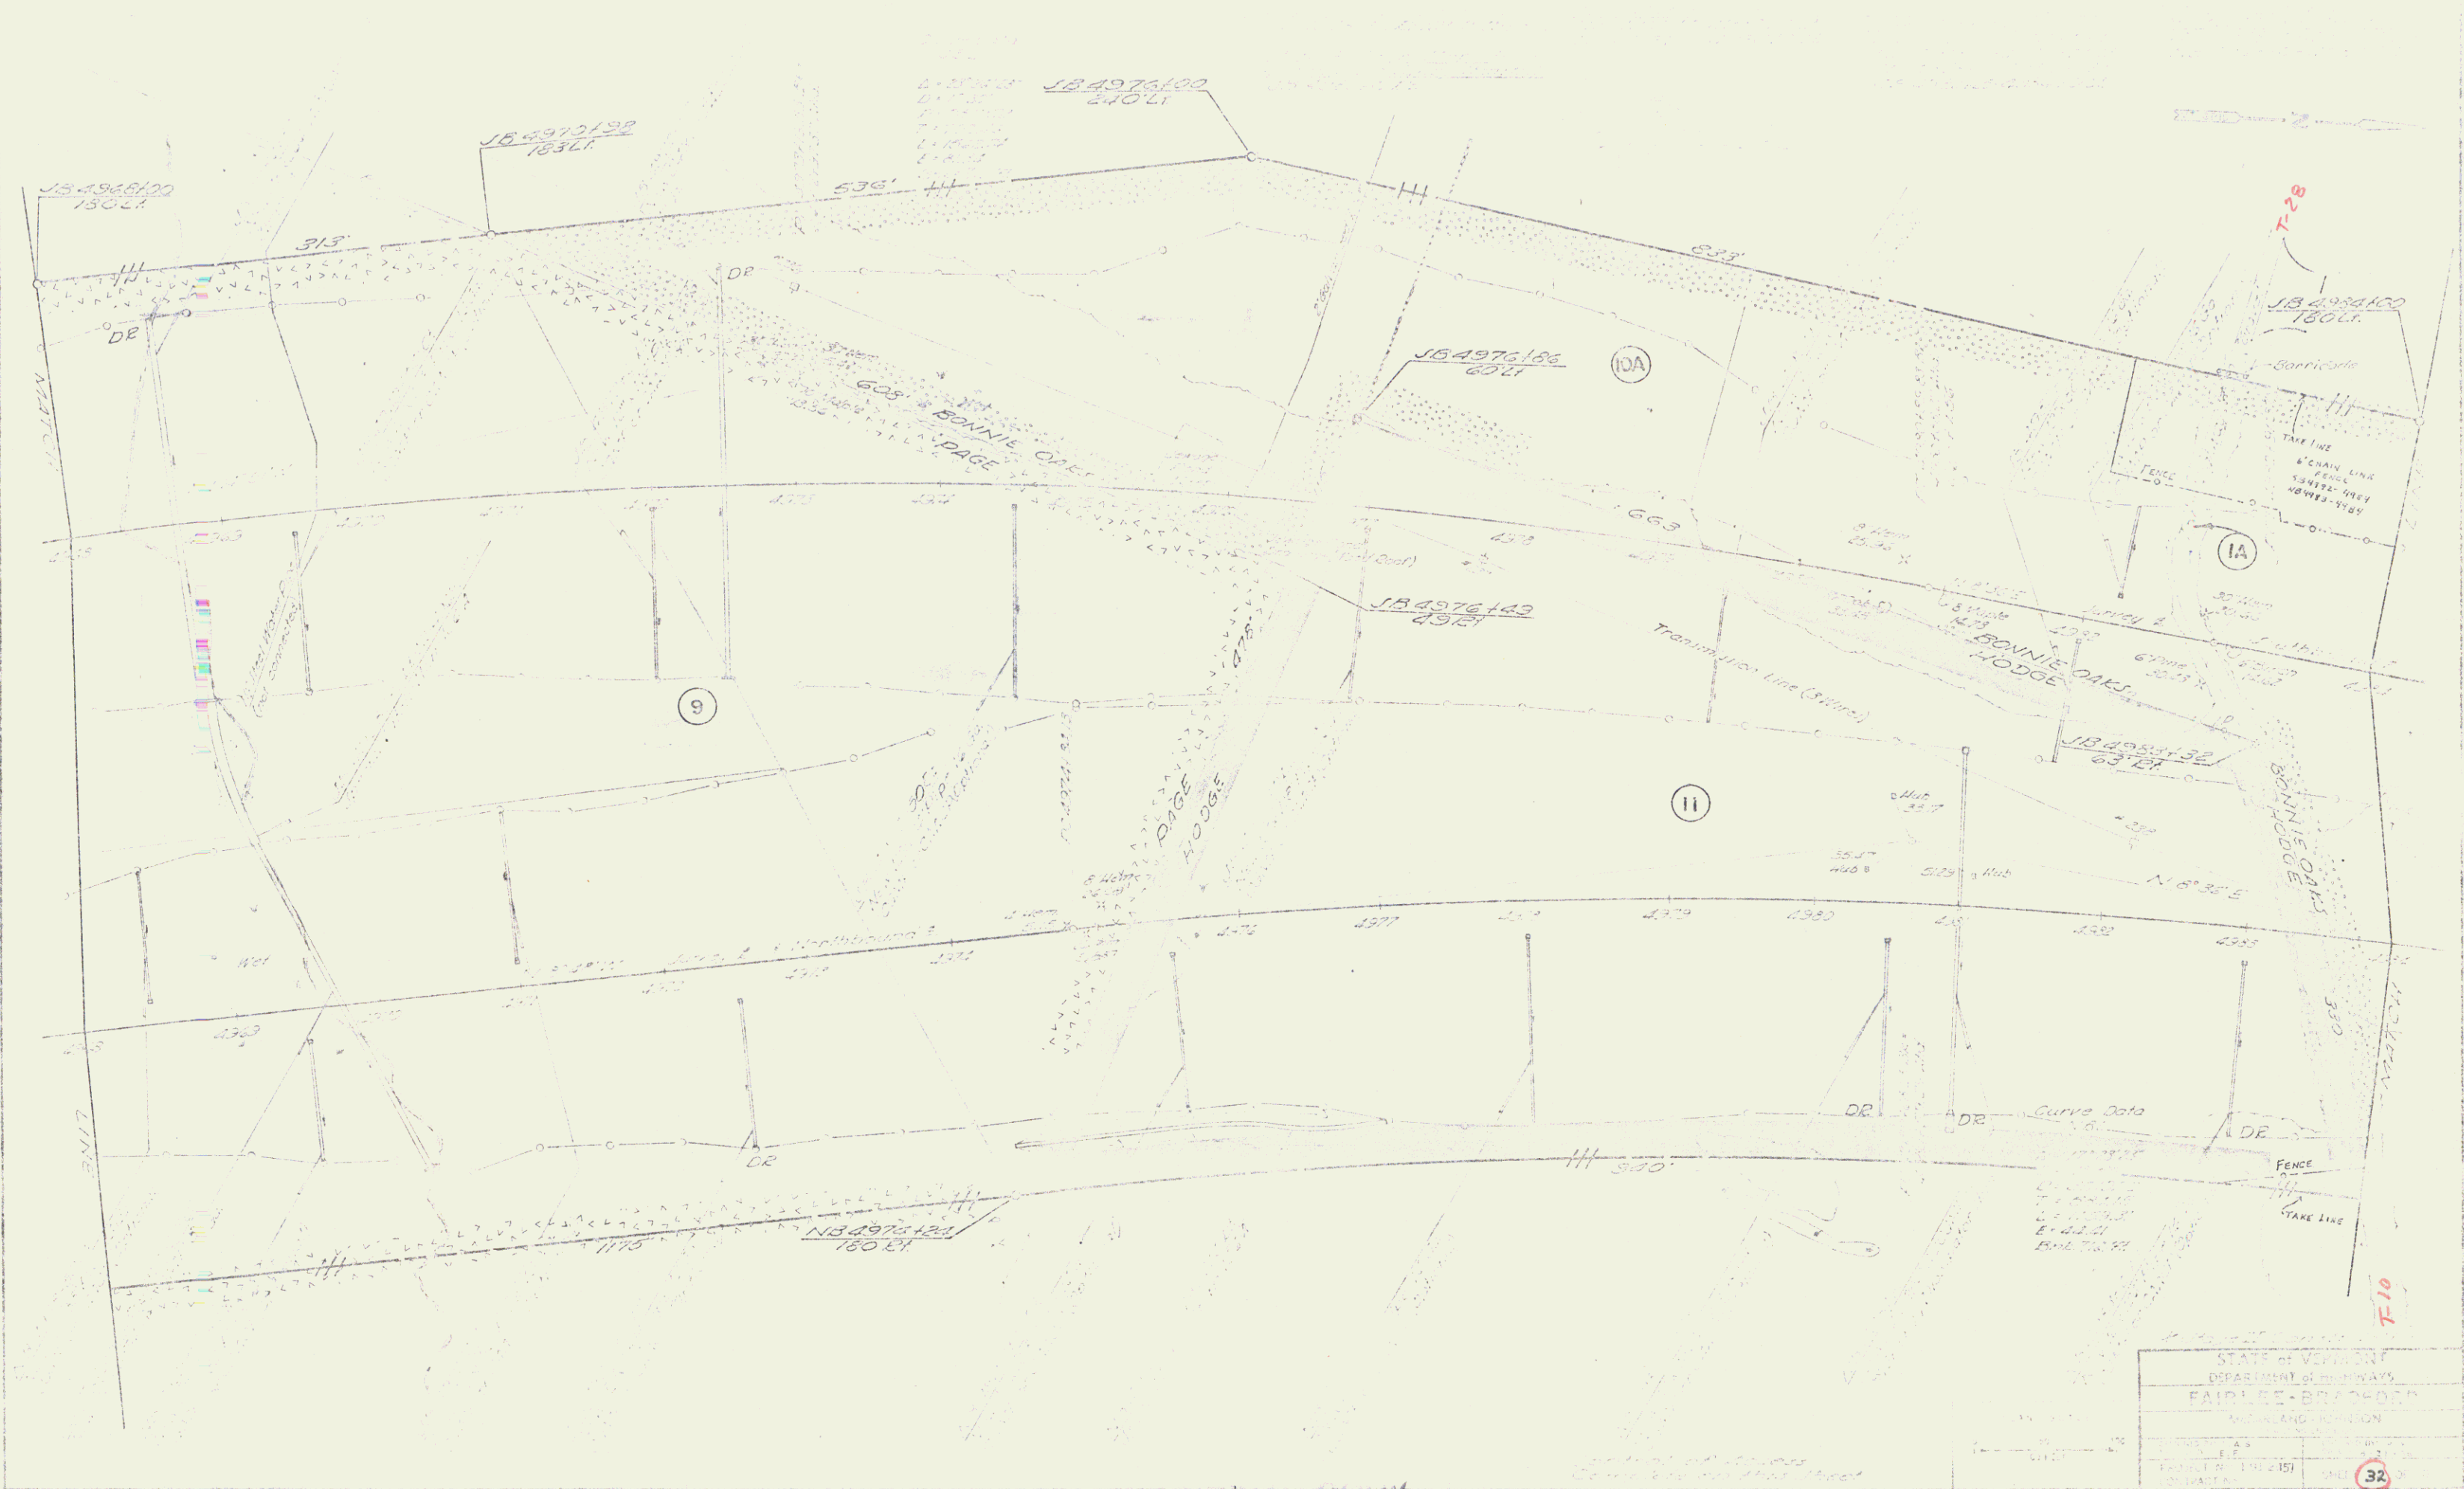

POOR ORIGINAL COPY

STATE OF VERMONT	
DEPARTMENT OF HIGHWAYS	
FAIRLEE-BRANDFORD	
AND NEARBY TOWNS	
JULY 1951	
SHEET 32	