


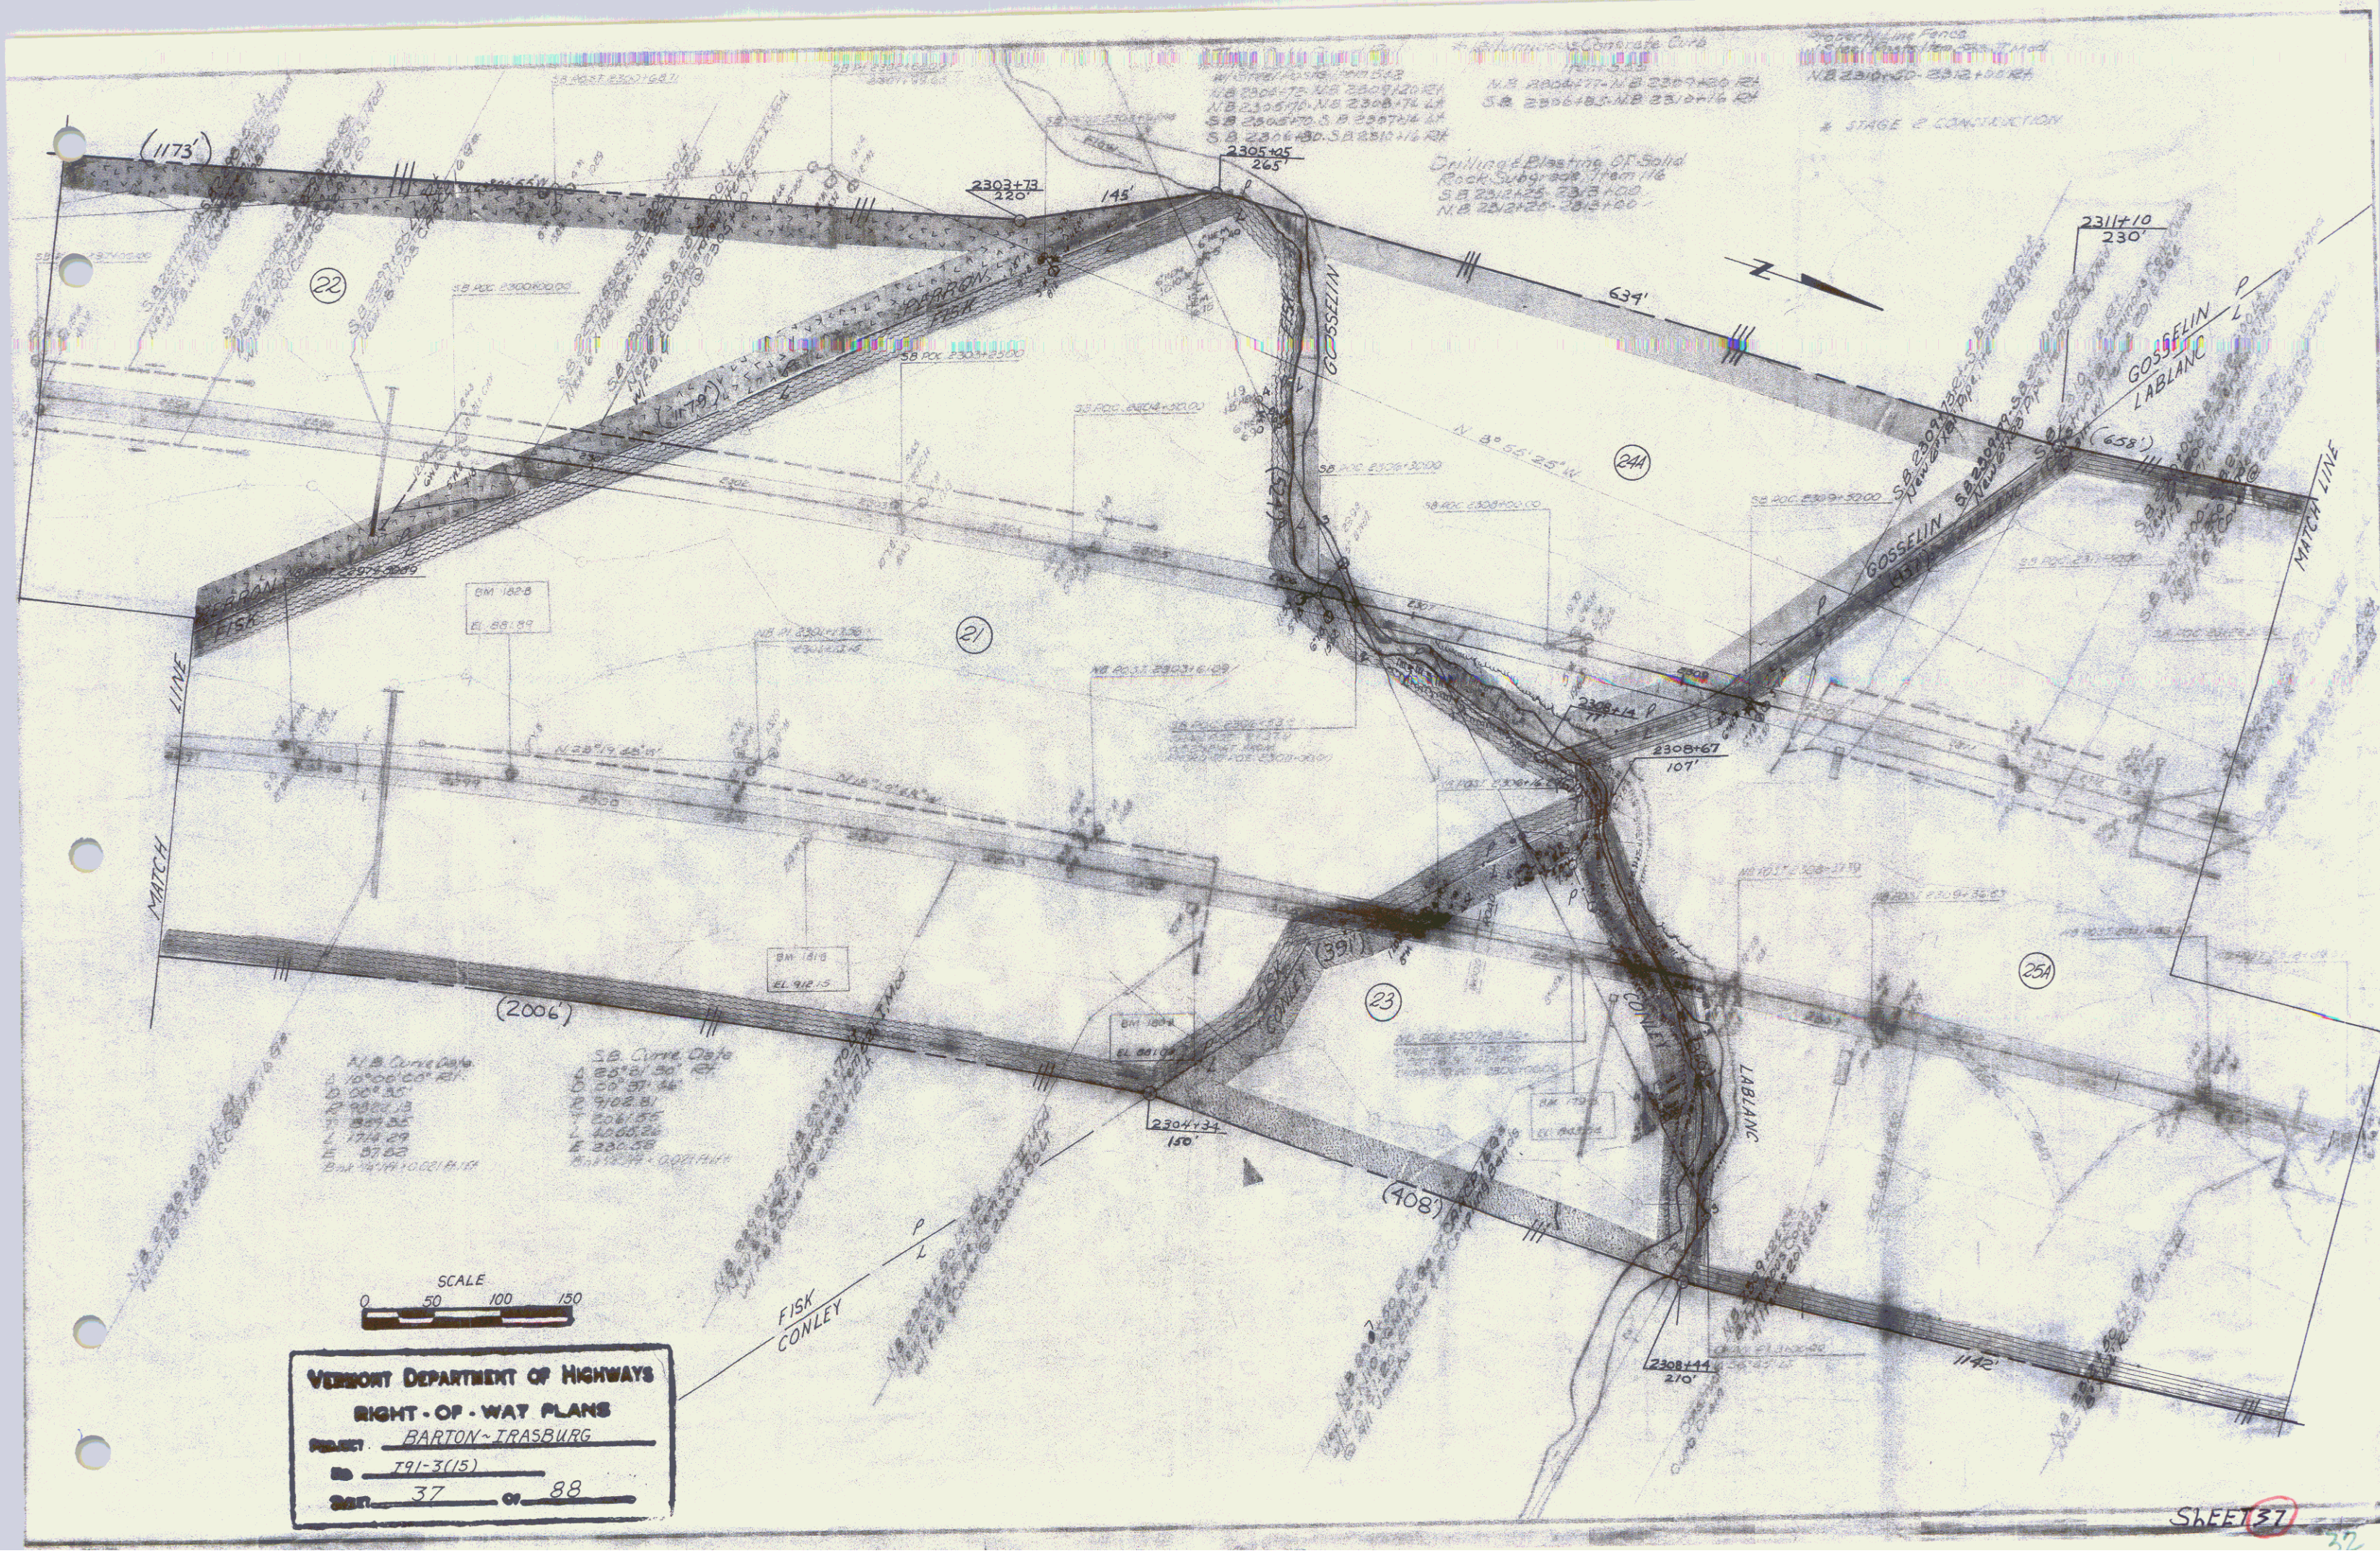

VERMONT DEPARTMENT OF HIGHWAYS
RIGHT-OF-WAY PLANS
PROJECT BARTON-IRASBURG
BY 791-3(15)
SHEET 37 OF 88