

STATE OF VERMONT
DEPARTMENT OF HIGHWAYS



PROPOSED IMPROVEMENT

INTERSTATE PROJECT
TOWNS OF
BARTON-IRASBURG-BROWNINGTON-COVENTRY-DERBY

COUNTY OF ORLEANS
INTERSTATE ROUTE 91

BARTON — DERBY

191-3 (16) ROW
RIGHT-OF-WAY PLANS

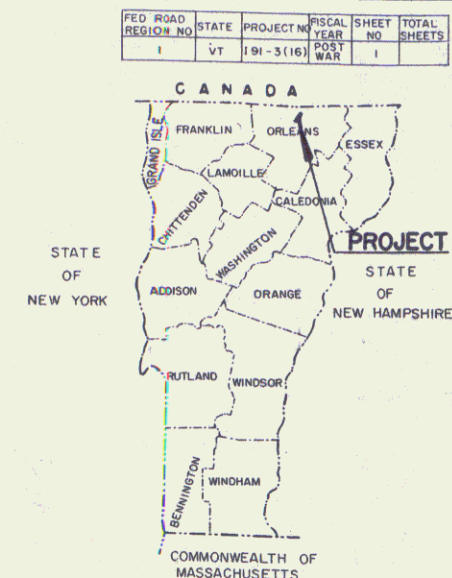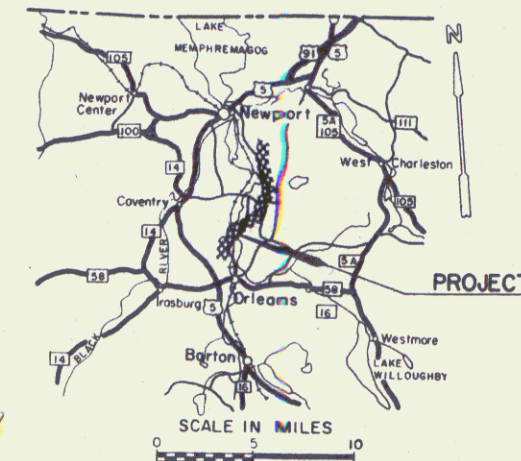

CONVENTIONAL SIGNS	
ROW	_____
COUNTY LINE	_____
TOWN LINE	_____
FENCE LINE	_____
STONE WALL	_____
UNFENCED PROPERTY	_____
GUARD RAIL	_____
TRAVELED WAY	_____
RAILROAD	_____
RETAINING WALL	_____
CENTER LINE	_____
SURVEY LINE	_____
CULVERT	_____
DROP INLET	_____
TROLLEY POLE	_____
POWER POLE	_____
TELEPHONE POLE	_____
TREES	_____
HEDGE	_____
LIMITED ACCESS	_____

SLOPE RIGHTS	
GROUND ELEVATION	_____
GRADE ELEVATION	_____
CURVE DATA	
DEFLECTION OF ANGLE	Δ
DEGREE OF CURVE	D
RADIUS OF CURVE	R
TANGENT DISTANCE	T
LENGTH OF CURVE	L
EXTERNAL DISTANCE	E
POINT OF INTERSECTION	P.I.
POINT OF CURVE	P.C.
POINT OF TANGENT	P.T.
POINT ON TANGENT	P.O.T.
POINT ON SUB-TANGENT	P.O.S.T.



PREPARED BY
EDWARDS AND KELCEY, INC.
BOSTON, MASSACHUSETTS

APPROVED <i>E. K. O'Leary</i> CHIEF ENGINEER DATE 6/22/66	APPROVED <i>R. L. L...</i> DISTRICT ENGINEER DATE 6/22/66	APPROVED <i>W. M. R...</i> CHIEF ENGINEER DATE 6/13/66	APPROVED <i>R. H. C...</i> CHIEF ENGINEER DATE 6/13/66
---	---	--	--

APPROVED <i>W. M. R...</i> CHIEF ENGINEER DATE 5/31/66	APPROVED <i>R. H. C...</i> CHIEF ENGINEER DATE 6/22/66
--	--

DEPARTMENT OF COMMERCE BUREAU OF PUBLIC ROADS	
MP 161.67-169.37	
APPROVED	
DIVISION	ENGINEER
DATE	
PROJECT NO. 191-3(16) ROW	
SHEET 1 OF 88 SHEETS	

POOR ORIGINAL COPY

TABLE OF REVISIONS

REVISION NO.	SHEET NO.	DESCRIPTION OF REVISION	DATE	MADE BY	APPROVED BY
1	20	Parcel #4, Deleted Spring in take per Change Order #673	4-27-67	RJP	ful
2	5	Parcel #1 Deleted House & Garage Per Change Order #674	5-4-67	R.P.D.	ful
3	5	Parcel #7 Change of Remainder Per Change Order #675	5-4-67	R.P.D.	ful
4	78	Parcel #2 Change of Remainder from 129.2A± to 125.8A± Per Change Order #689	5-11-67	R.P.D.	ful
5	79	Parcel #31 Changed take line to agree with Layout Sheet Per Change Order #700	5-11-67	R.P.D.	ful
6	20, 21	Parcel #4 Revised taking area per Change Order #707.	5-15-67	S.R.	ful
7	5	Parcel #3, Changed Remainder Per Change Order #715	5-19-67	R.P.D.	ful
8	44, 45	Parcel #27, Change of Title, Per Change Order #712	5-19-67	R.P.D.	ful
9	32-37	Parcel #17 Partial Sale of Property, Creating New Parcel #34, Per Change Order #719	5-23-67	R.P.D.	ful
10	5	Parcel No G, Delete slope rights, per Change Order No 721.	5-23-67	def	ful
11	5, 20A	Parcel No 14, Additional 90.4± on remainder of this parcel, per Change Order #724	5-25-67	def	ful
12	6	Parcel #22 Changed Total Acreage from 55 acres to 46 acres, Per Change Order #729	5-29-67	R.P.D.	ful
13	7, 79	Parcel No 31, Change of property line. Reduce remainder to 59.3A±, per Change Order No 733.	6-5-67	def	ful
14	5	Parcel No 3, Divide remainder between Irasburg and Barton, per Change Order No 806.	8-9-67	def	H-P.R.
15	45	Parcel No 17, Divide into two parcels per Change Order #761	8-17-67	NLD	CAR
16	25	Parcel No 35, Added to Project Per Change order 858	10-9-67	DRR	ful
17	6	Parcel No 23, Change of title Per Change order 857	10-10-67	DRR	ful
18	7	Parcel No 31, Change of title	10-10-67	DRR	ful

PROJECT PORTON-DESIGN
NO. 1
SHEET (5) OF 5

TABLE OF PROJECT PROPERTY ACQUISITION

TABLE OF REVISIONS

MADE BY: EDWARDS & KELCEY DATE APRIL, 1966
CHECKED BY: LWB DATE June 66

_____	PRESENT	R.O.W.
---/---/---	TAKING	WITHOUT ACCESS
---/---/---	TAKING	WITHOUT ACCESS ALONG PROPERTY LINES
_____	TAKING	WITH ACCESS
(P)	PERMANENT	EASEMENT
(T)	TEMPORARY	EASEMENT

LEGEND

The diagram consists of four horizontal lines, each with a label to its right:

- The top line has two 'SR' labels at its ends and is labeled "SLOPE RIGHTS".
- The second line has two 'P' labels at its ends and is labeled "PROPERTY LINE".
- The third line has two 'A' labels at its ends and is labeled "TOP OF CUT".
- The bottom line has two 'O' labels at its ends and is labeled "TOP OF SLOZE".

Vertical lines connect the 'SR' and 'P' labels, and the 'A' and 'O' labels, indicating their relative positions.

APPROVED Thomas C. B. Swatby DATE 5-66
CHIEF OF MAINTENANCE
APPROVED D. M. Lane DATE 5-66
HIGHWAY ENGINEER
APPROVED H. R. R. DATE 5-66
R.O.W. DIRECTOR

PROJECT BARTON-DERBY
NO. 191-3(16) ROW
SHEET 6 OF 98

POOR ORIGINAL COPY

TABLE OF REVISIONS

REVISION NO.	SHEET NO.	DESCRIPTION OF REVISION	DATE	MADE BY	APPROVED BY

CHECKED BY F. H. H. DATE Sept. 66

LEGEND

—	—	—	SLOPE RIGHS
—	—	—	PROPERTY LINE
—	—	—	TOP OF CUT
—	—	—	TOP OF SLOPE

APPROVED: [Signature] DATE: 4-2-82
 APPROVED: [Signature] DATE: 4-2-82
 APPROVED: [Signature] DATE: 4-2-82

PROJECT _____

STATE OF VERMONT
DEPARTMENT OF HIGHWAYS
RIGHT-OF-WAY PLANS
DETAIL SHEET
OF

TABLE OF PROJECT PROPERTY ACQUISITION

PARCEL NO.	GRANTOR	SHEET NO.	BEGINNING STATION	ENDING STATION	TAKING	REM.	RIGHTS	TITLE TAKEN	DATE	TOWN OR CITY RECORDED	BK.	PG.	REMARKS
39	NORMAN F. & MARION E. DION	26	2600+00S.BLT	2604+93S.BLT			CHANNEL (T) 120A±	WDOE	6-5-71	COVENTRY	24	34	
40	ARISTIDE C. & VELMA C. HAMEL	26	2604+15S.BLT	2607+00S.BLT			CHANNEL (T) 0.68A±	WDOE	6-5-71	COVENTRY	24	35	
41	REYNOLD PAQUETTE	26	2604+15S.BLT	2607+00S.BLT			TIMBER RIGHTS ON PARCEL 40	QCD	6-9-71	COVENTRY	24	38	

TABLE OF REVISIONS

REVISION NO.	SHEET NO.	DESCRIPTION OF REVISION	DATE	MADE BY	APPROVED BY

MADE BY: W.E.B. DATE: MAY 21, 1971

CHECKED BY: _____ DATE _____

-----	PRESENT	R.O.W.
---/---/---	TAKING WITHOUT ACCESS	
---/---/---	TAKING WITHOUT ACCESS ALONG PROPERTY LINES	
-----	TAKING WITH ACCESS	
(P)	PERMANENT EASEMENT	
(T)	TEMPORARY EASEMENT	

LEGEND



_____ SR _____ SR _____ SLOPE RIGHTS
 _____ P _____ P _____ PROPERTY LINE
 _____ Δ _____ Δ _____ Δ _____ TOP OF CUT
 _____ ○ _____ ○ _____ ○ _____ TOE OF SLOPE


APPROVED Thomas P. Moore DATE 5-21-71
CHIEF OF PLANS & TITLES

APPROVED _____ DATE _____



APPROVED SPC Jenkins DATE 5-21-71
R.O.W. DIRECTOR

PROJECT BARTON-DERBY
NO. I 91-3 (16) R.O.W.
SHEET 7A OF 88

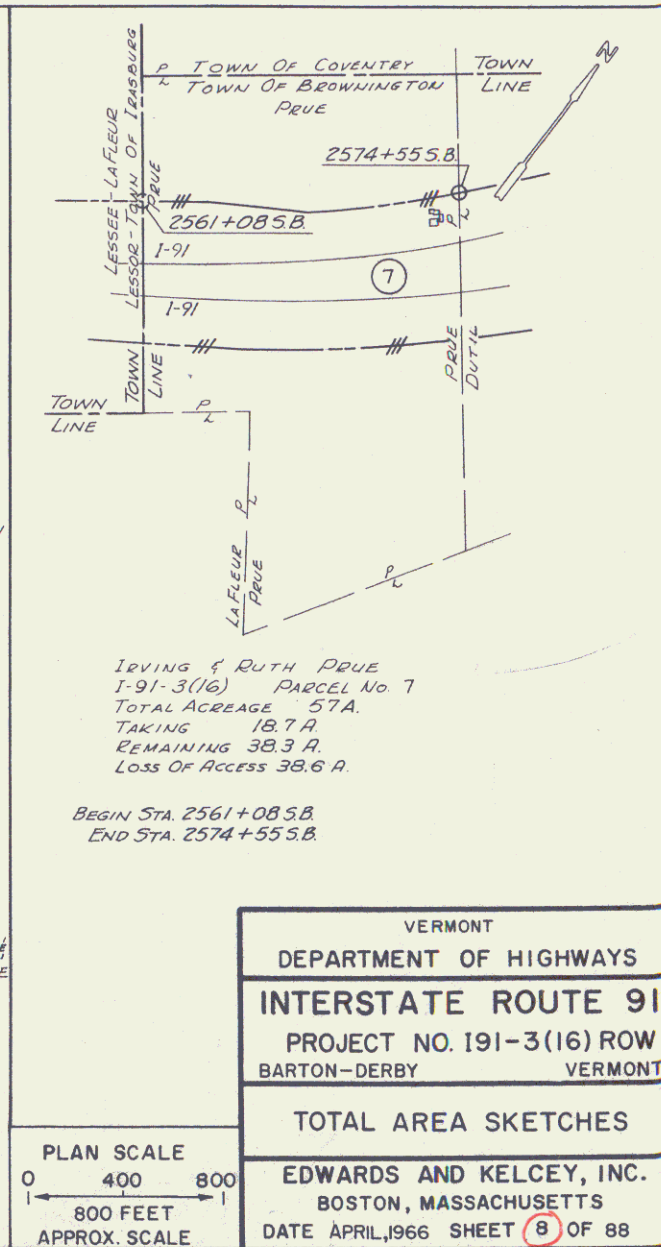
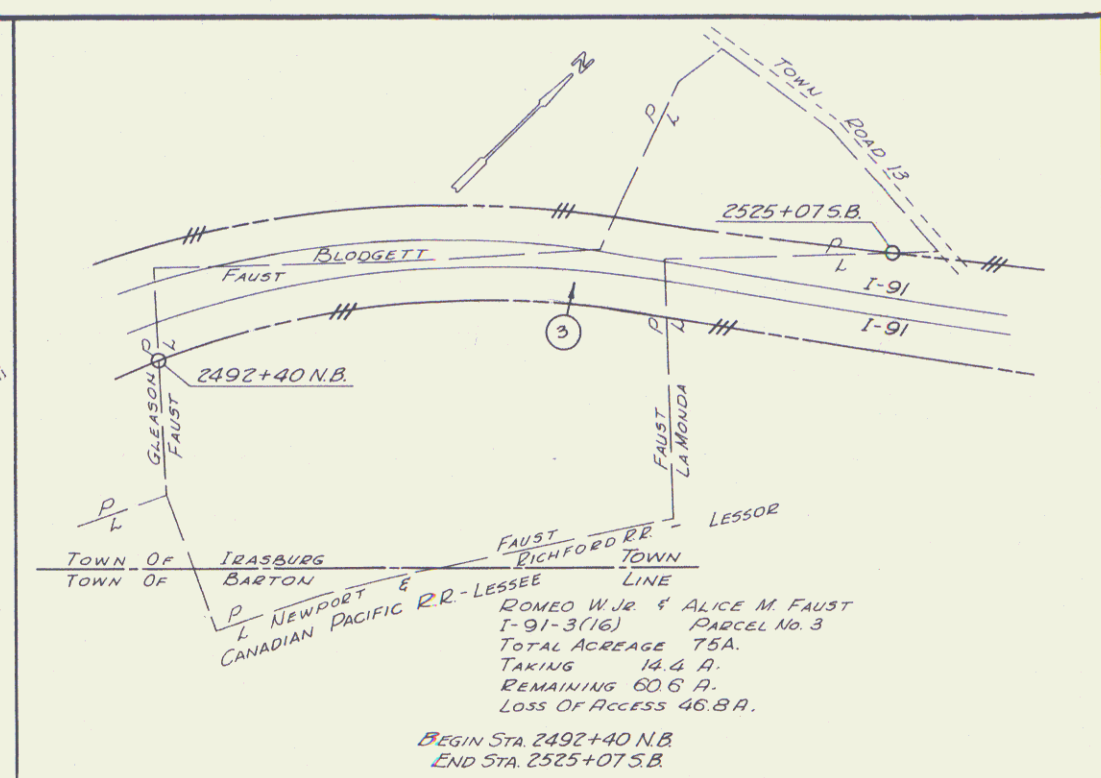


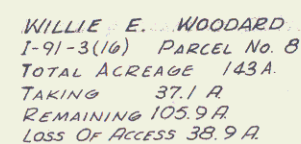


WILLIE E. WOODARD
I-91-3(16) PARCEL No. 8
TOTAL ACREAGE 143A.
TAKING 37.1 A.
REMAINING 105.9 A.
LOSS OF ACCESS 38.9 A.

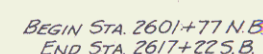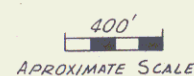

BEGIN STA. 2601+77 N.B.
END STA. 2617+22 S.B.

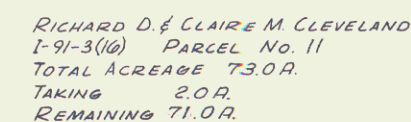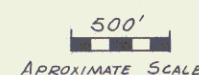

RICHARD D. & CLAIRE M. CLEVELAND
I-91-3(16) PARCEL NO. 11
TOTAL ACREAGE 73.0A.
TAKING 2.0A.
REMAINING 71.0A.

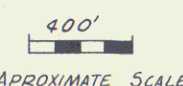


BEGIN STA. 2597+83 N.B.
END STA. 2604+40 N.B.

BEGIN STA. 2597+83 N.B.
END STA. 2604+40 N.B.

VERMONT
DEPARTMENT OF HIGHWAYS
INTERSTATE ROUTE 91
PROJECT NO. 191-3(16) ROW
BARTON-DERBY VERMONT
TOTAL AREA SKETCHES
EDWARDS AND KELCEY, INC.
BOSTON, MASSACHUSETTS
DATE APRIL 1966 SHEET 9 OF 88

PLAN	REVISED	DATE
NOTE BOOK	NO. 1	1966
ALIGNMENT CHECKED	NO.	
FOR CHECKED	NO.	

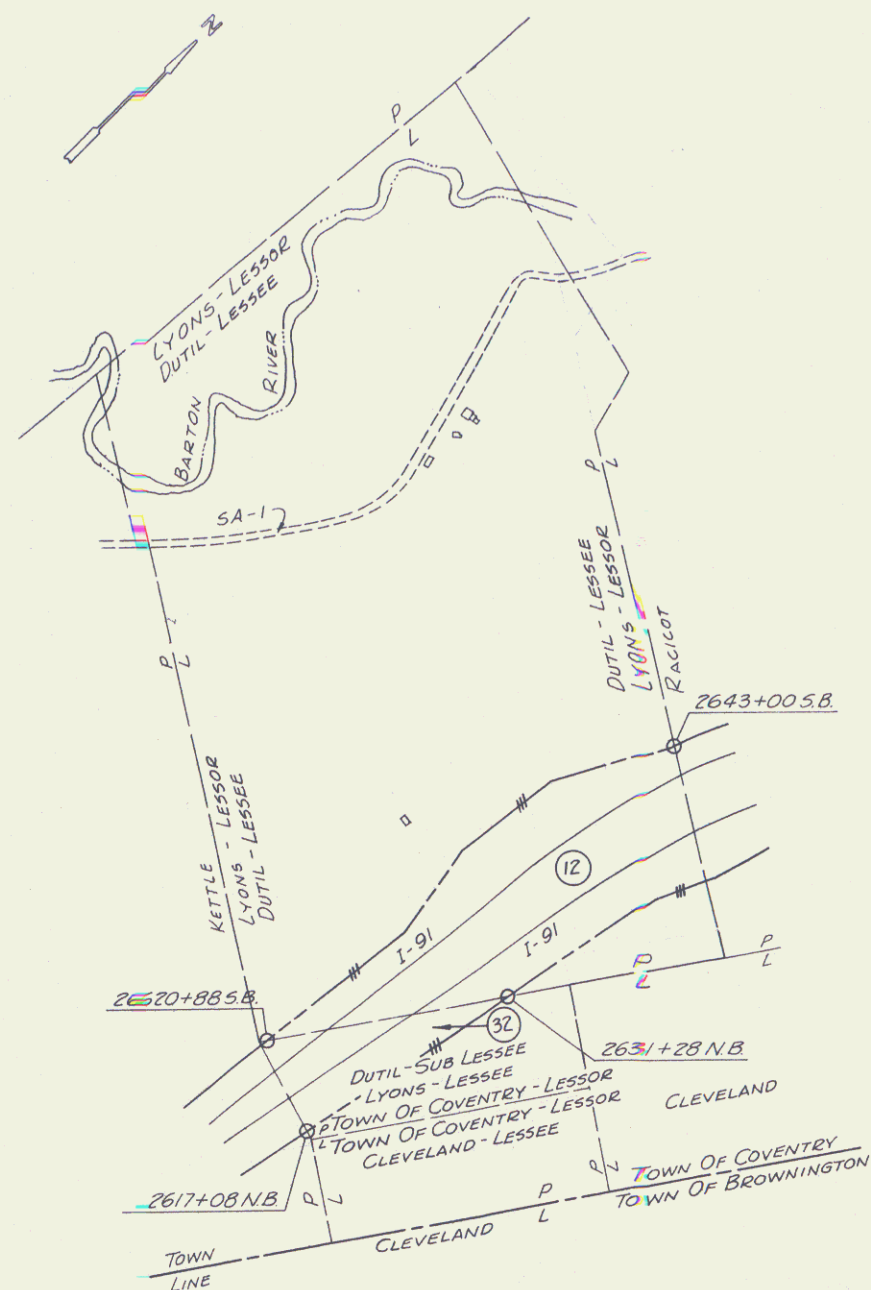

WILLIAM B. LYONS, LESSOR
DUTIL, PLACIDE & BLANDINE, LESSEE
I-91-3(16) PARCEL NO. 12
TOTAL ACREAGE 227 A.
TAKING 27.1 A.
REMAINING 199.9 A.
LOSS OF ACCESS 4.2 A.
BEGIN STA. 2620+88 S.B.
END STA. 2643+00 S.B.


TOWN OF COVENTRY, LESSOR
DUTIL, PLACIDE & BLANDINE, LESSEE
LYONS, WILLIAM B., LESSEE
I-91-3(16) PARCEL NO. 32
TOTAL ACREAGE 25 A.
TAKING 11.8 A.
REMAINING 13.2 A.
BEGIN STA. 2617+08 N.B.
END STA. 2631+28 N.B.

500'
APPROXIMATE SCALE



RACICOT, ADELARD & ALDEA
I-91-3(16) PARCEL NO. 13
TOTAL ACREAGE 235 A.
TAKING 24.1 A.
REMAINING 210.9 A.
LOSS OF ACCESS 14.6 A.
BEGIN STA. 2643+48 N.B.
END STA. 2661+40 S.B.

400'
APPROXIMATE SCALE

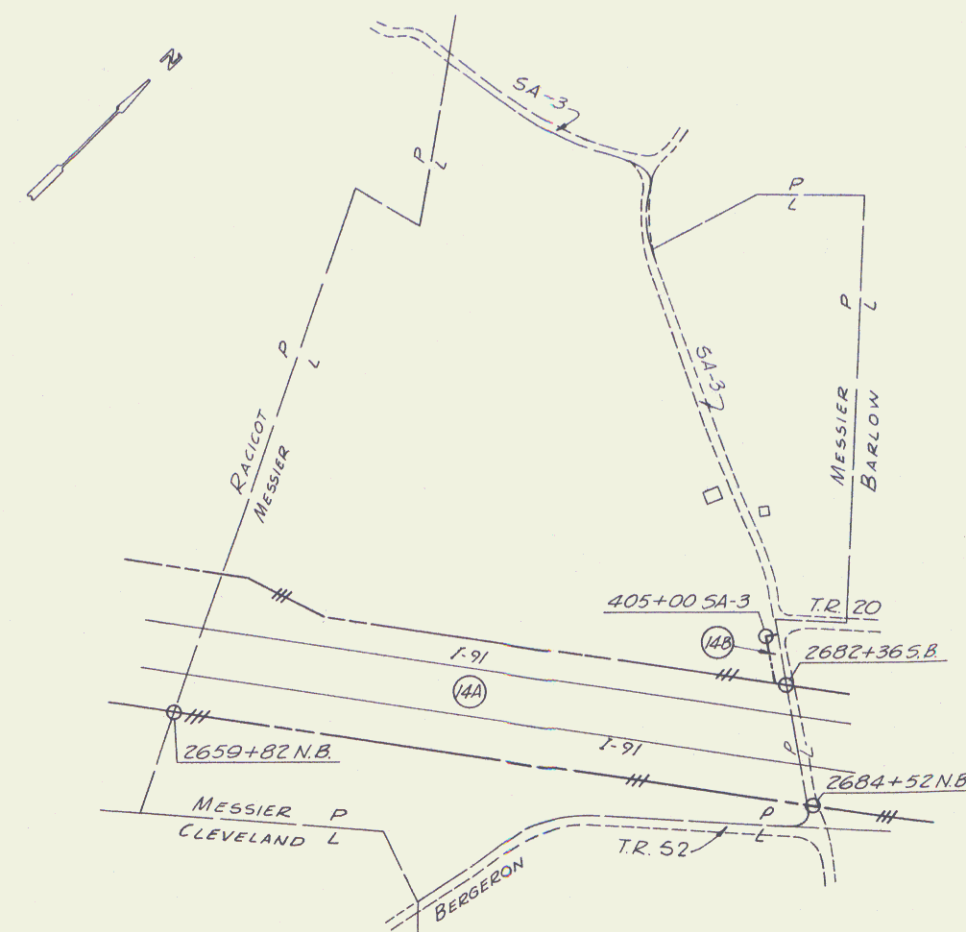


LUCIEN & CLARICE MESSIER
I-91-3(16) PARCEL NO. 14
TOTAL ACREAGE 150 A.
TAKING 31.37 A.
REMAINING 118.63 A.
BEGIN STA. 2659+82 N.B.
END STA. 2684+52 N.B.
BEGIN STA. 405+00 SA-3
END STA. 2682+36 S.B.

400'
APPROXIMATE SCALE


VERMONT
DEPARTMENT OF HIGHWAYS
INTERSTATE ROUTE 91
PROJECT NO. 191-3(16) ROW
BARTON - DERBY VERMONT
TOTAL AREA SKETCHES
EDWARDS AND KELCEY, INC.
BOSTON, MASSACHUSETTS
DATE APRIL, 1966 SHEET 10 OF 88

PLAN	DATE
BY	
NOTED	
CHECKED	
NO.	

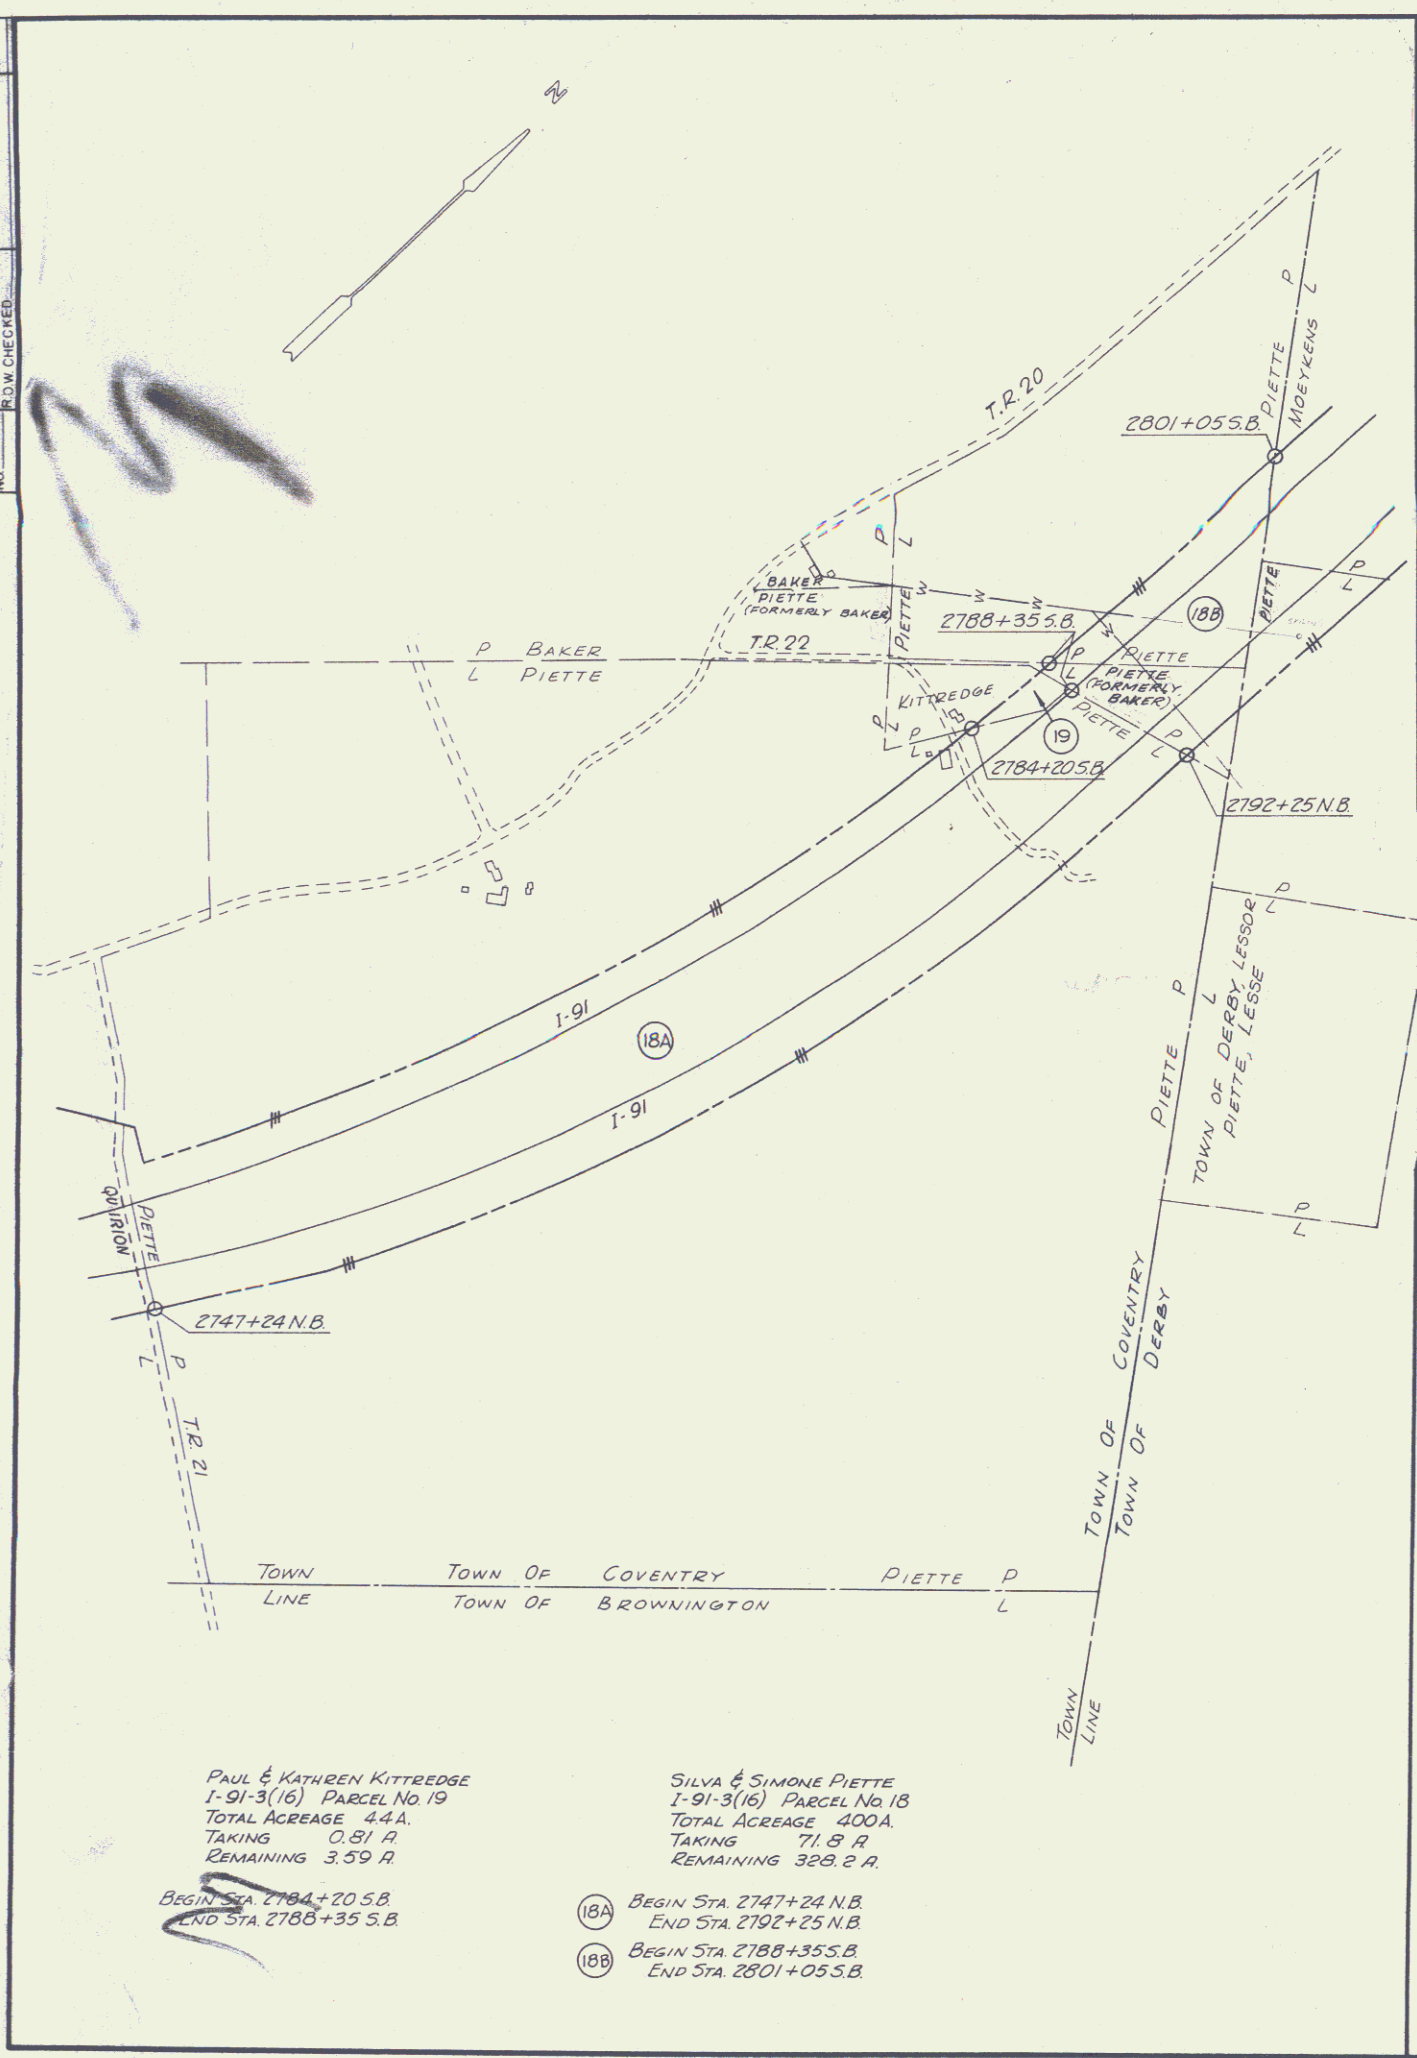

PAUL & KATHREN KITTREDGE
I-91-3(16) PARCEL NO. 19
TOTAL ACREAGE 4.4A
TAKING 0.61 A
REMAINING 3.59 A
BEGIN STA 2784+20 S.B.
END STA 2788+35 S.B.

SYLVIA & SIMONE PIETTE
I-91-3(16) PARCEL NO. 18
TOTAL ACREAGE 400A
TAKING 71.8 A
REMAINING 328.2 A
BEGIN STA 2747+24 N.B.
END STA 2792+25 N.B.
BEGIN STA 2788+35 S.B.
END STA 2801+05 S.B.

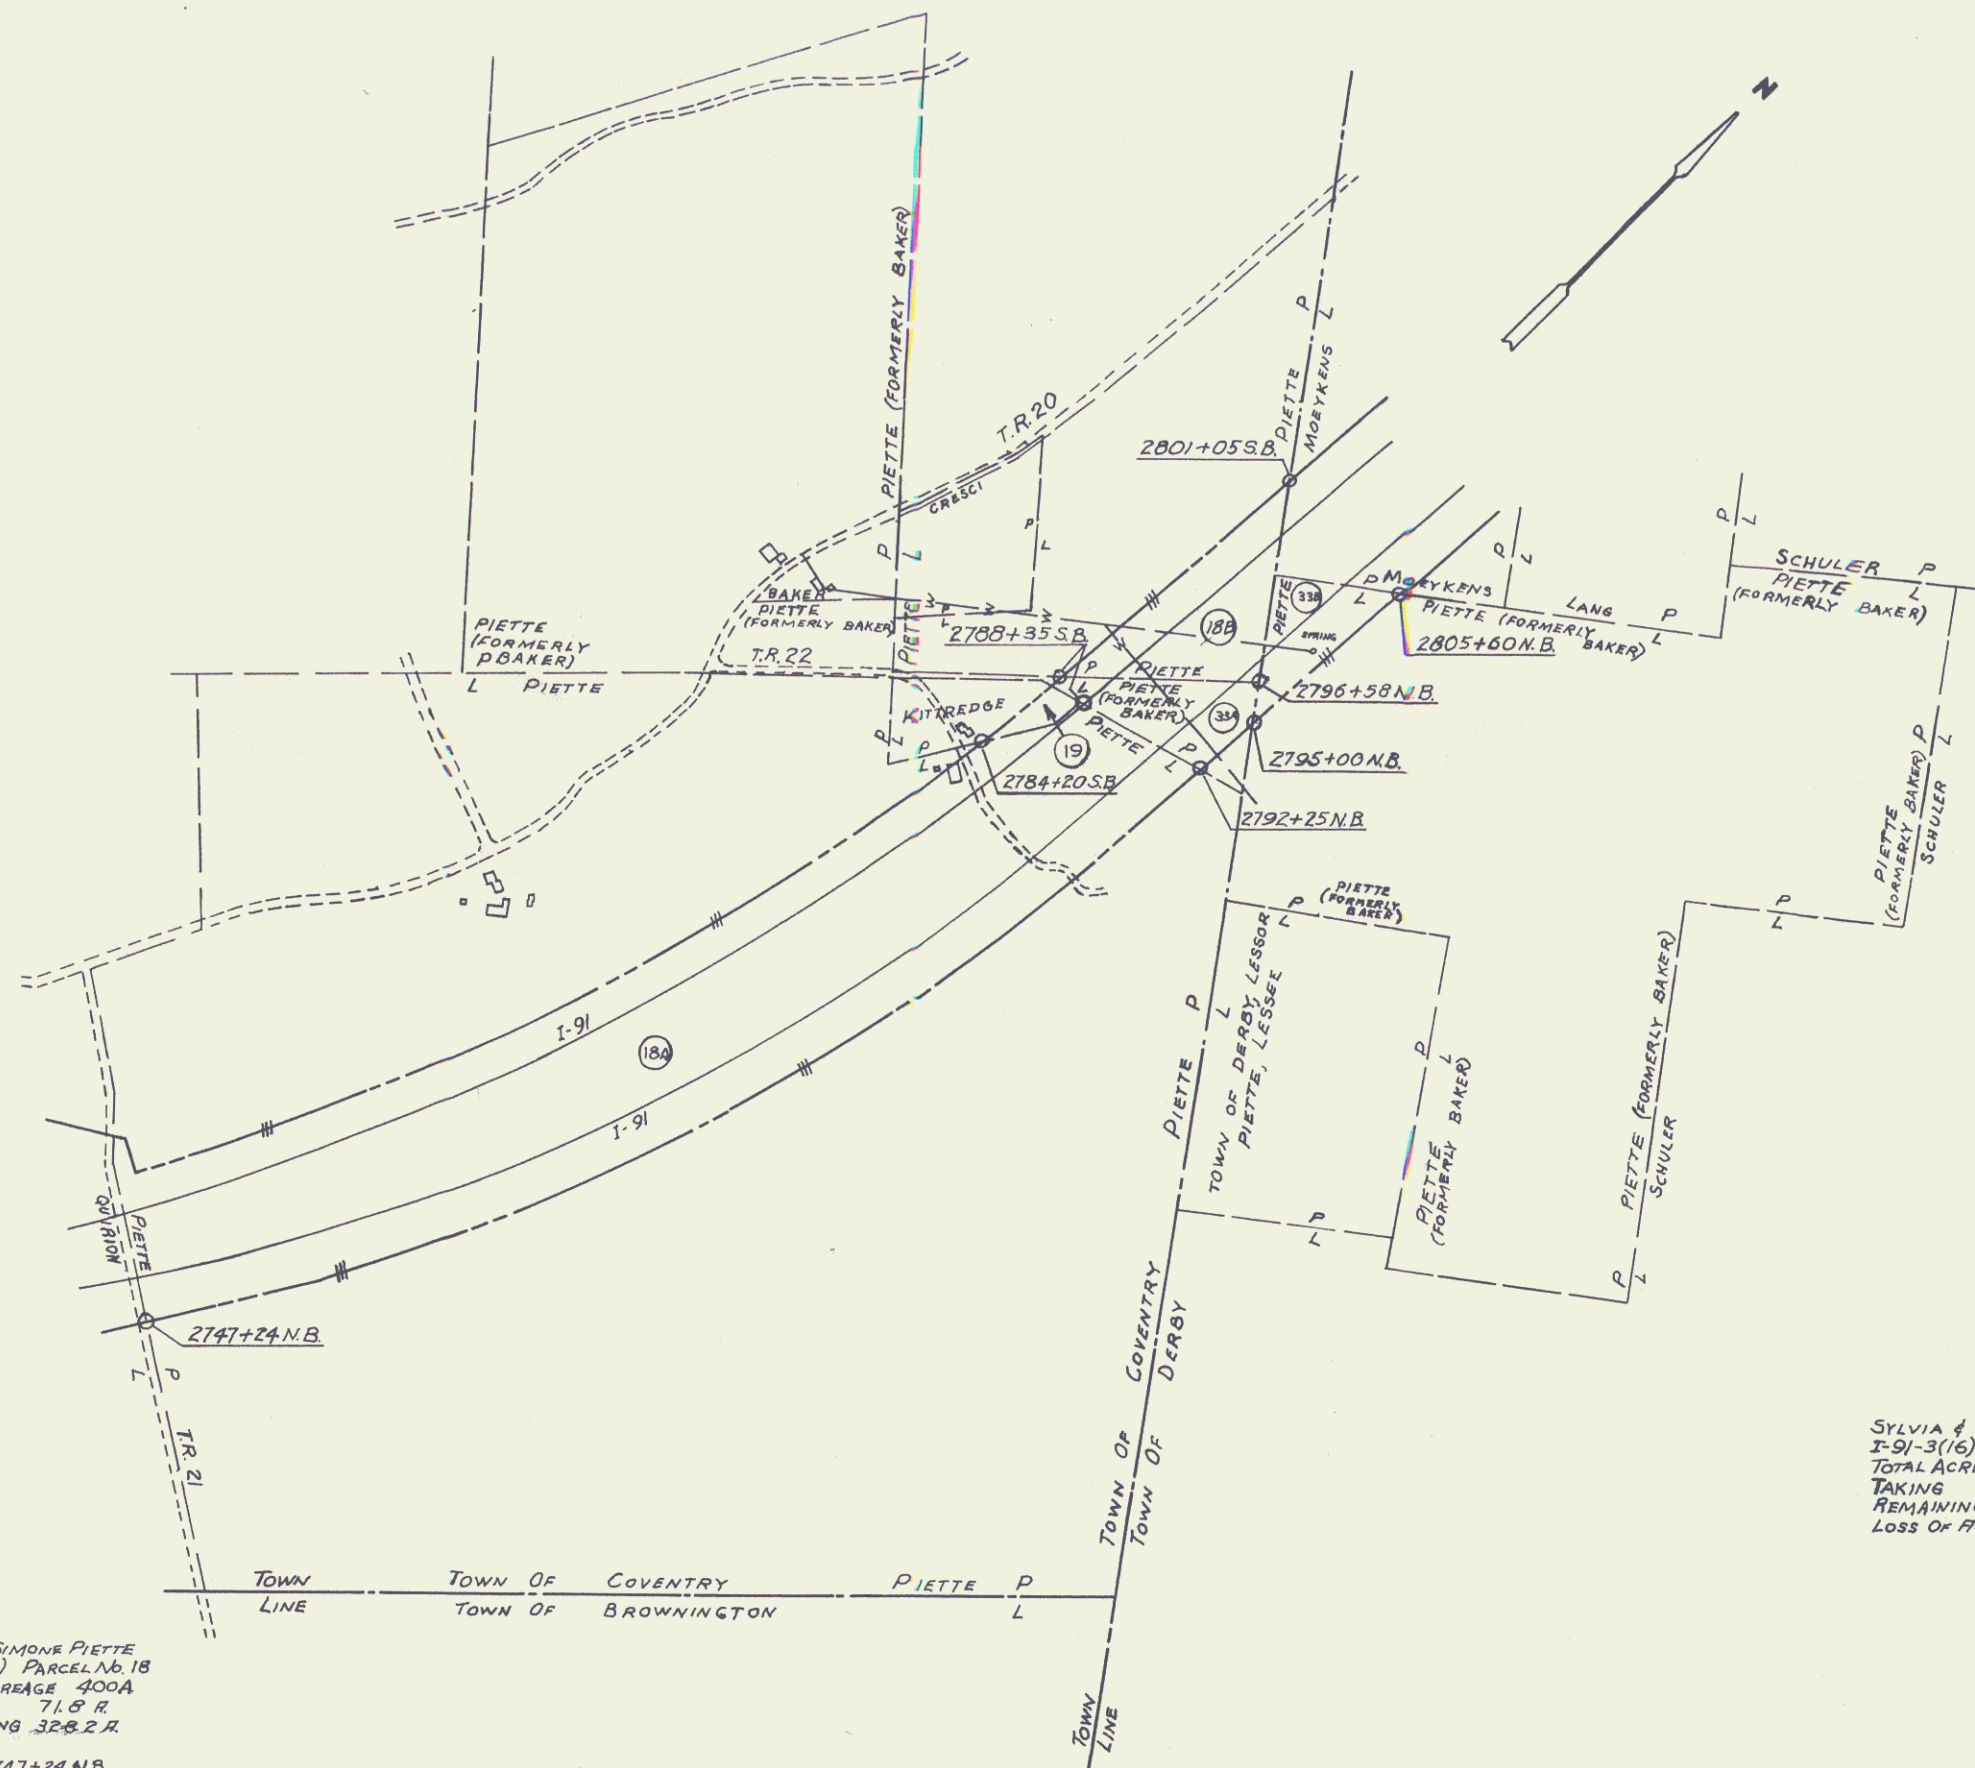

SYLVIA & SIMONE PIETTE
I-91-3(16) PARCEL NO. 33
TOTAL ACREAGE 227A
TAKING 9.7 A
REMAINING 217.3 A
LOSS OF ACCESS 121.6 A

33A BEGIN STA 2787+95 S.B.
END STA 2796+58 N.B.
33B BEGIN STA 2795+00 N.B.
END STA 2805+60 N.B.

VERMONT
DEPARTMENT OF HIGHWAYS
INTERSTATE ROUTE 91
PROJECT NO. I91-3(16) ROW
BARTON-DERBY VERMONT
TOTAL AREA SKETCHES


PLAN SCALE
0 400 800
800 FEET
APPROX. SCALE

DATE JAN, 1968 SHEET 11 OF 88


PLAN	REVISED	
NOTE BOOK	PLOTTED	
NO	ALIGNMENT CHECKED	
	R.O.W. CHECKED	

JOHN E. & JANE MSI SCHULER
1-91-3(16) PARCEL NO. 23
TOTAL ACREAGE 503A.
TAKING 3.5 A.
REMAINING 499.5A


BEGIN STA. 2822+48 N.B.
END STA. 2830+42 N.B.

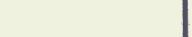PLAN SCALE  0 400 800 800 FEET APPROX. SCALE	<table style="width: 100%; border-collapse: collapse;"> <tr> <td style="text-align: center; padding: 5px;">VERMONT</td> </tr> <tr> <td style="text-align: center; padding: 5px;">DEPARTMENT OF HIGHWAYS</td> </tr> <tr> <td style="text-align: center; padding: 5px;"> INTERSTATE ROUTE 91 PROJECT NO. 191-3(16) ROW BARTON-DERBY VERMONT </td> </tr> <tr> <td style="text-align: center; padding: 5px;"> TOTAL AREA SKETCH EDWARDS AND KELCEY, INC. BOSTON, MASSACHUSETTS DATE APR, 1966 SHEET 12 OF 88 </td> </tr> </table>	VERMONT	DEPARTMENT OF HIGHWAYS	INTERSTATE ROUTE 91 PROJECT NO. 191-3(16) ROW BARTON-DERBY VERMONT	TOTAL AREA SKETCH EDWARDS AND KELCEY, INC. BOSTON, MASSACHUSETTS DATE APR, 1966 SHEET 12 OF 88
VERMONT					
DEPARTMENT OF HIGHWAYS					
INTERSTATE ROUTE 91 PROJECT NO. 191-3(16) ROW BARTON-DERBY VERMONT					
TOTAL AREA SKETCH EDWARDS AND KELCEY, INC. BOSTON, MASSACHUSETTS DATE APR, 1966 SHEET 12 OF 88					


NOTE BOX
 OTTED
 NO
 CHECKED

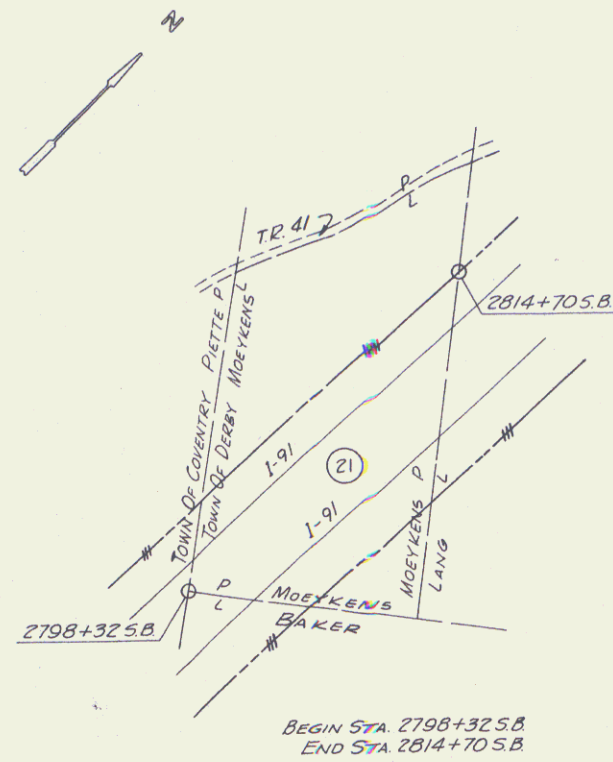


BEGIN STA 2798+32 S.B.
 END STA 2814+70 S.B.
 LOUISE C. & ANNIE E. MOEYKENS
 I-91-3(16) PARCEL NO 21
 TOTAL ACREAGE 25 A.
 TAKING 15.6 A.
 REMAINING 9.4 A.
 LOSS OF ACCESS 20.8 A.

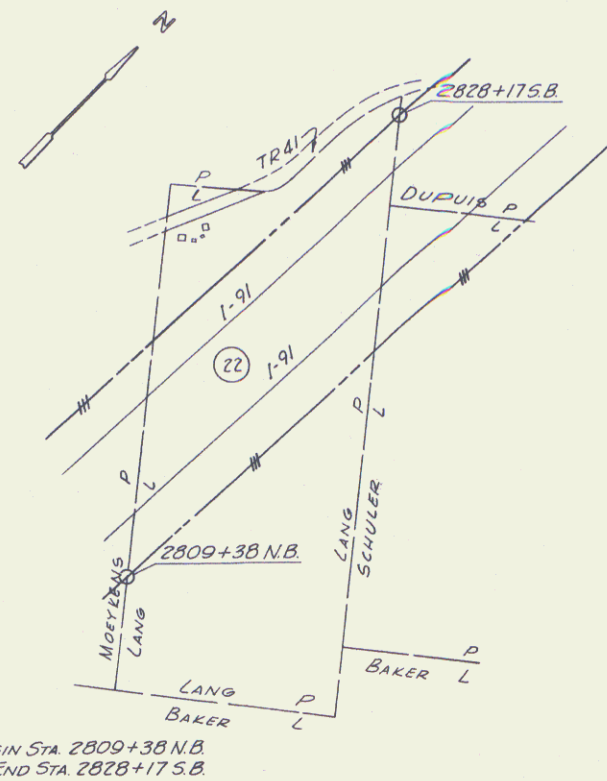

BEGIN STA 2809+38 N.B.
 END STA 2828+17 S.B.
 RAYMOND E. & EDNA A. LANG
 I-91-3(16) PARCEL NO 22
 TOTAL ACREAGE 55 A.
 TAKING 19.7 A.
 REMAINING 35.3 A.
 LOSS OF ACCESS 20.8 A.

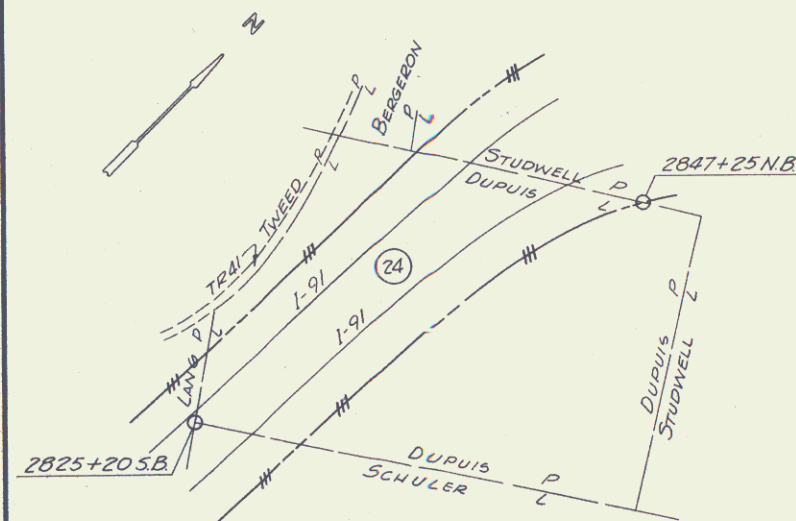

BEGIN STA 2825+20 S.B.
 END STA 2847+25 N.B.
 FERNAND DUPUIS
 I-91-3(16) PARCEL NO 24
 TOTAL ACREAGE 57 1/2 A.
 TAKING 22.0 A.
 REMAINING 35.5 A.
 LOSS OF ACCESS 25.6 A.

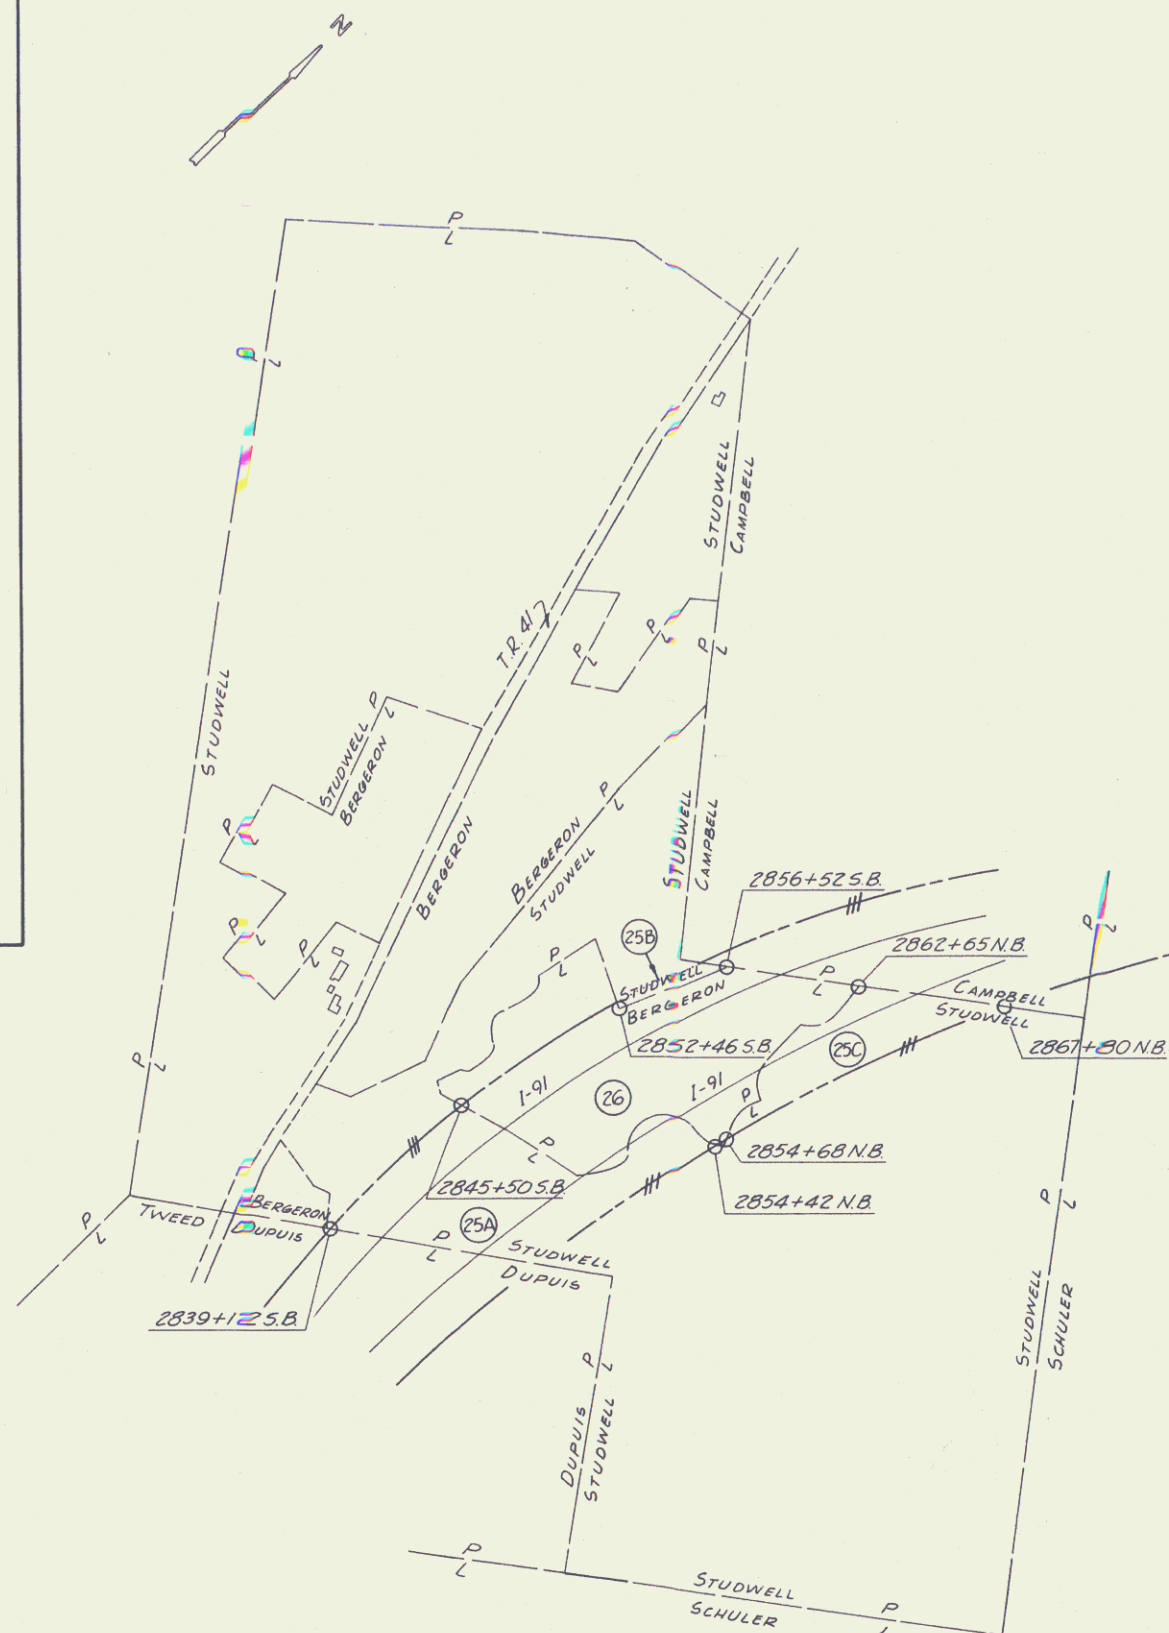

LEO & RACHEL BERGERON
 I-91-3(16) PARCEL NO 26
 TOTAL ACREAGE 51.4 A.
 TAKING 15.0 A.
 REMAINING 36.4 A.
 BEGIN STA 2845+50 S.B.
 END STA 2862+65 N.B.

E. F. STUDWELL
 I-91-3(16) PARCEL NO 25
 TOTAL ACREAGE 200 A.
 TAKING 14.15 A.
 REMAINING 185.85 A.
 LOSS OF ACCESS 91.6 A.
 BEGIN STA 2839+12 S.B.
 END STA 2854+42 N.B.
 BEGIN STA 2852+46 S.B.
 END STA 2856+52 S.B.
 BEGIN STA 2854+68 N.B.
 END STA 2867+80 N.B.


VERMONT
 DEPARTMENT OF HIGHWAYS
 INTERSTATE ROUTE 91
 PROJECT NO. 191-3(16) ROW
 BARTON - DERBY VERMONT




TOTAL AREA SKETCHES
 EDWARDS AND KELCEY, INC.
 BOSTON, MASSACHUSETTS
 DATE APRIL, 1966 SHEET (13) OF 88

PLAN SCALE
 0 400 800
 1" = 800 FEET
 APPROX. SCALE

AMYOT, VINCENT & RAYMONDE
 1-91-3(16) PARCEL No. 27 A & B
 TOTAL ACREAGE 165A
 TAKING 16.4 A
 REMAINING 148.6 A
 LOSS OF ACCESS 0.6 A


BEGIN STA. 2855+175.B
 END STA. 2872+65 S.B.

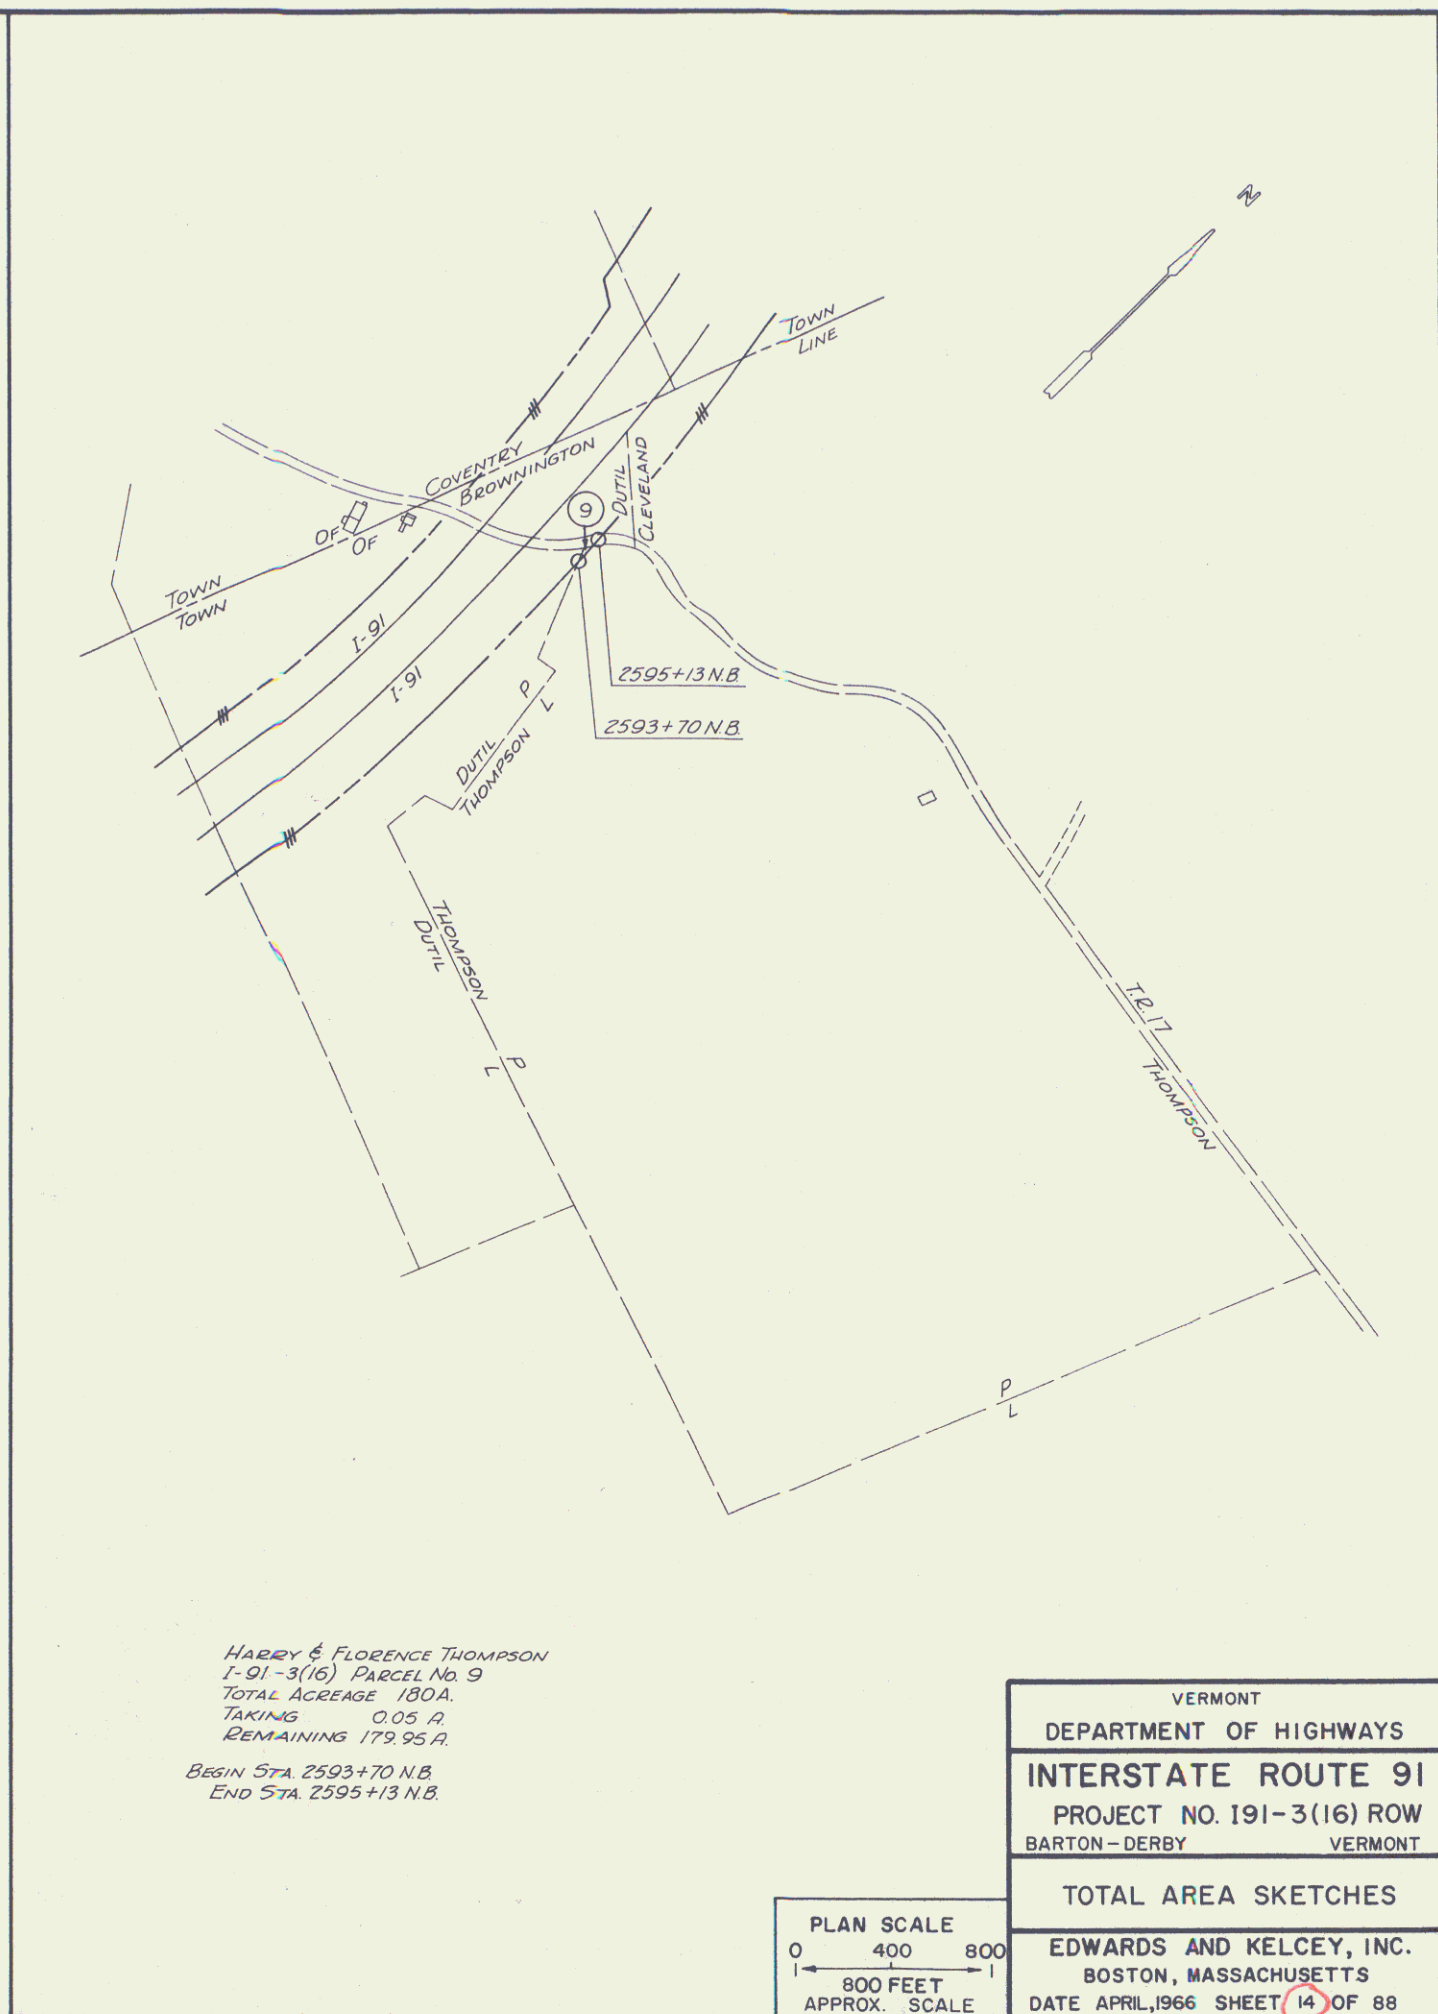

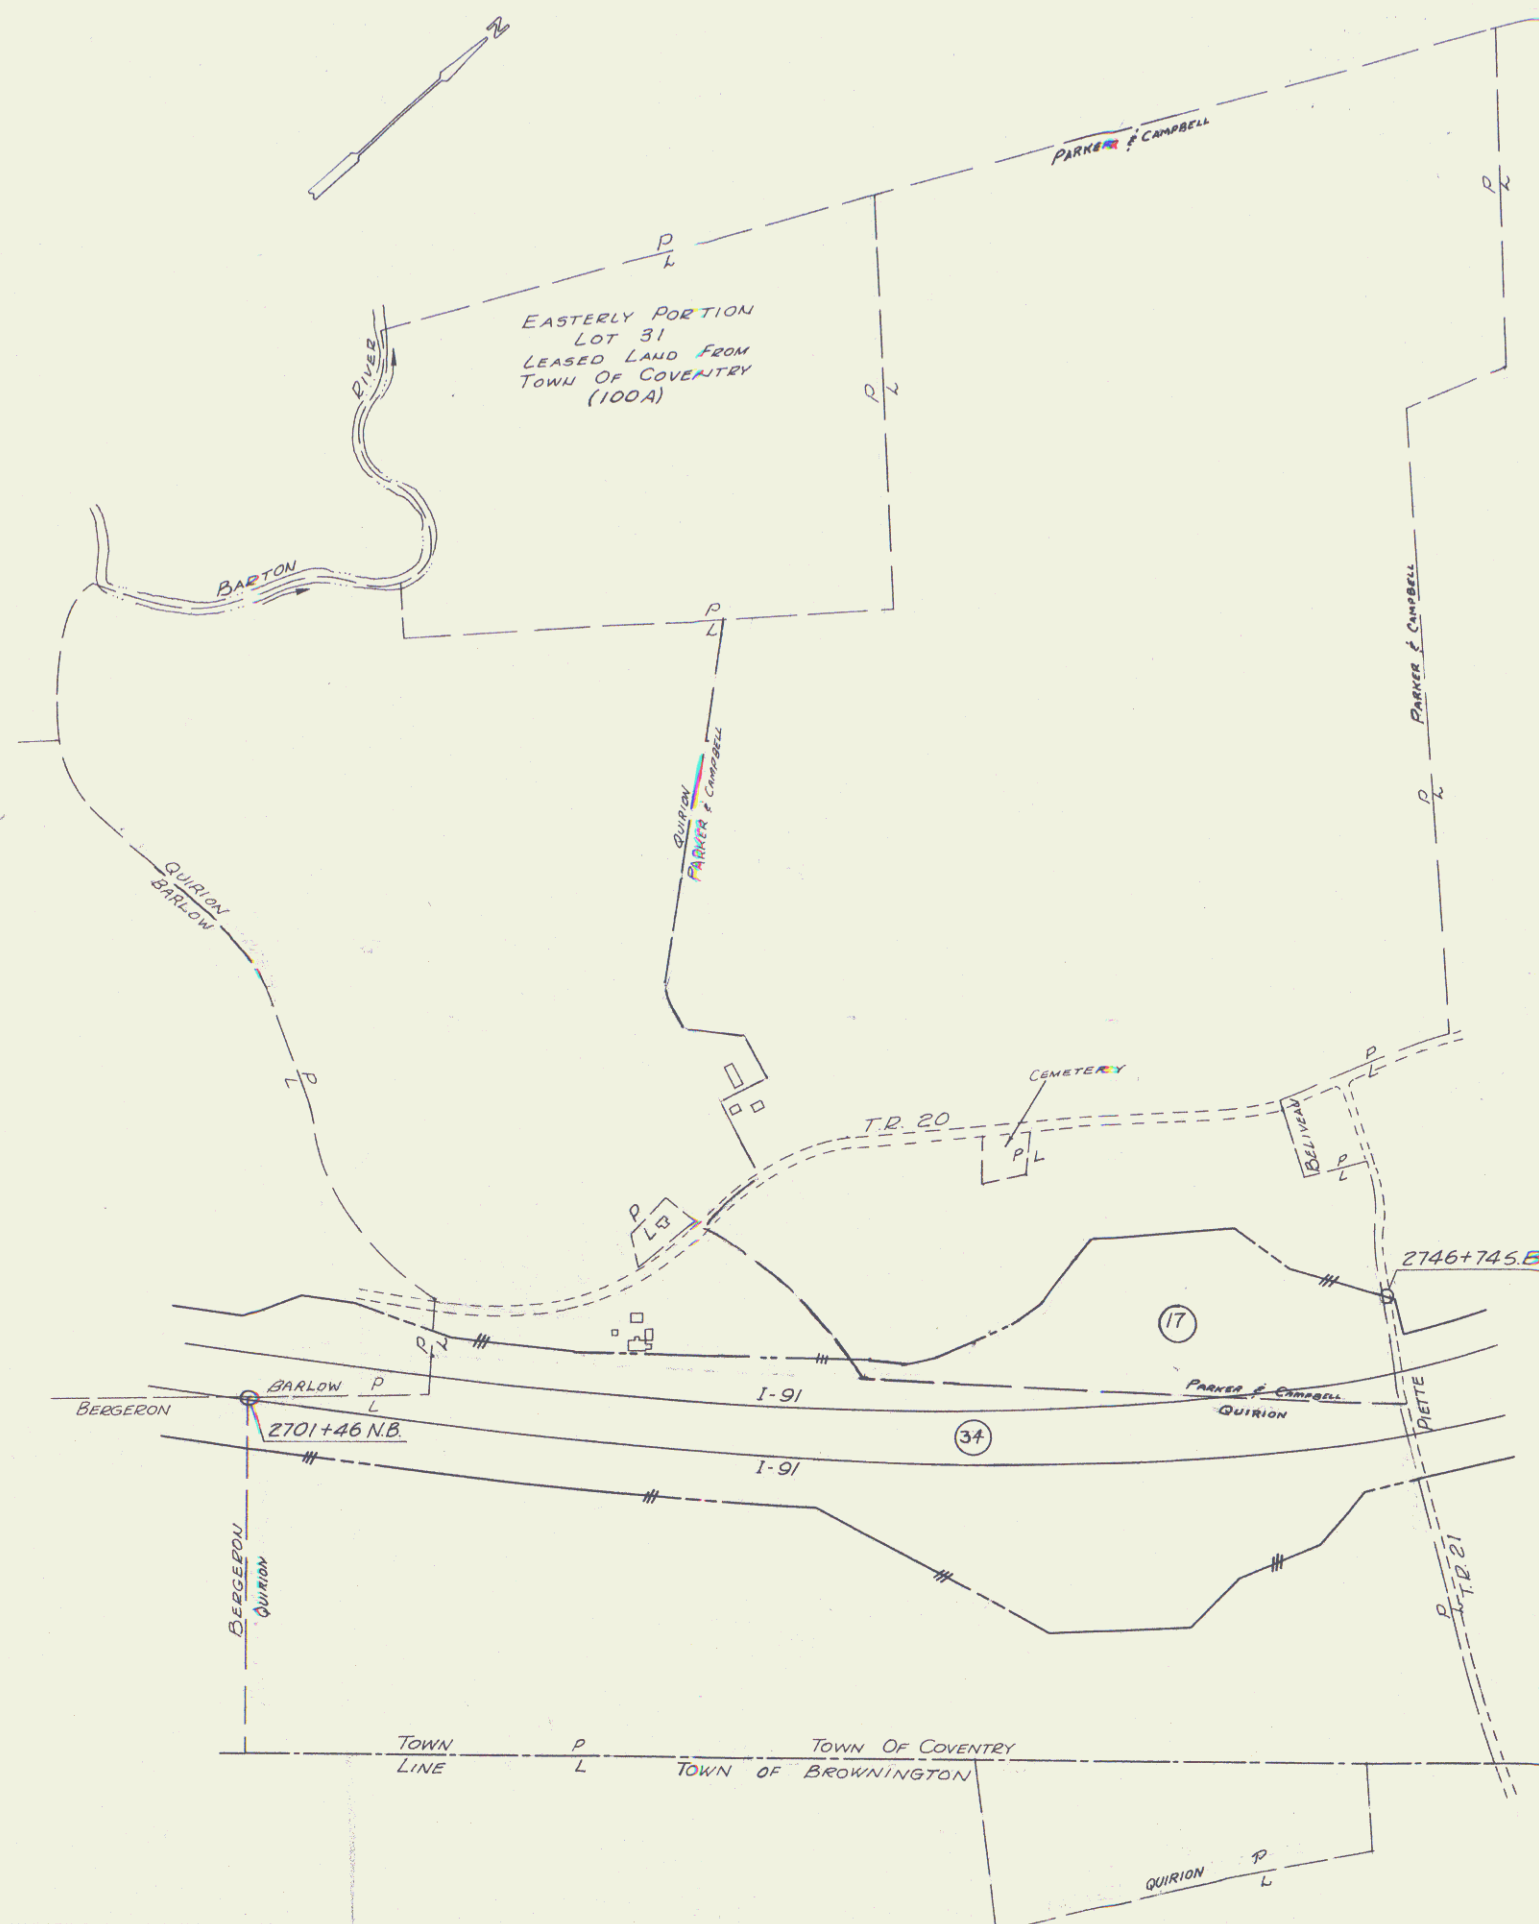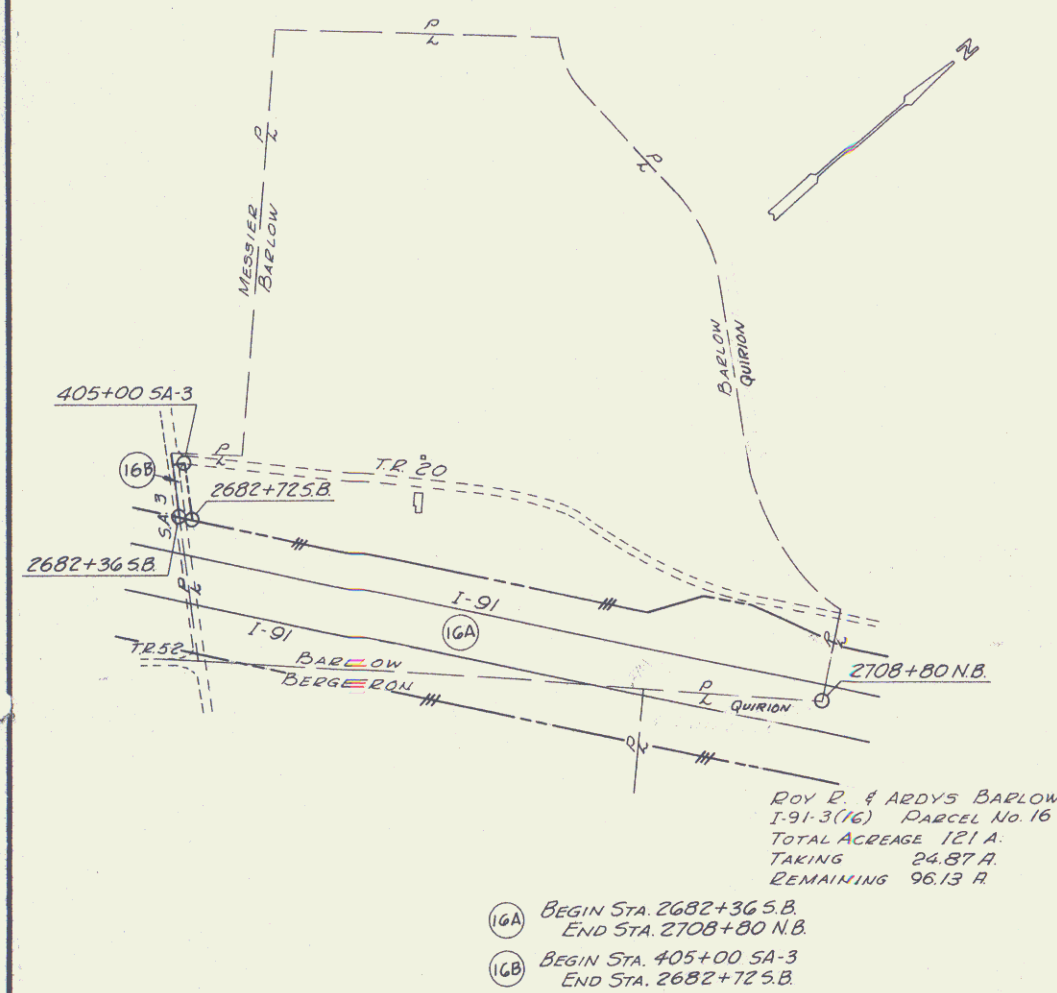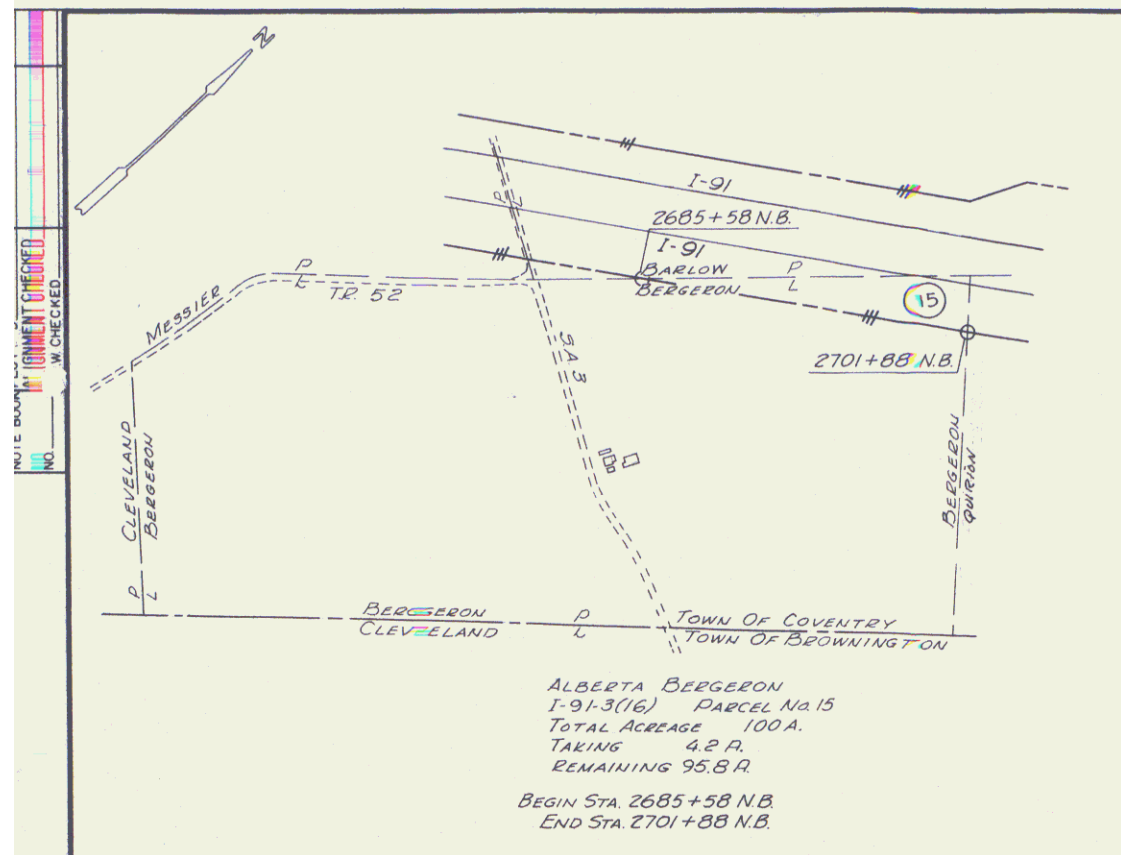


PLAN SCALE
0 400 800
800 FEET
APPROX. SCALE

VERMONT
DEPARTMENT OF HIGHWAYS
INTERSTATE ROUTE 91
PROJECT NO. 191-3(16) ROW
BARTON-DERBY VERMONT
TOTAL AREA SKETCHES
EDWARDS AND KELCEY, INC.
BOSTON, MASSACHUSETTS
DATE APRIL, 1966 SHEET 15 OF 88

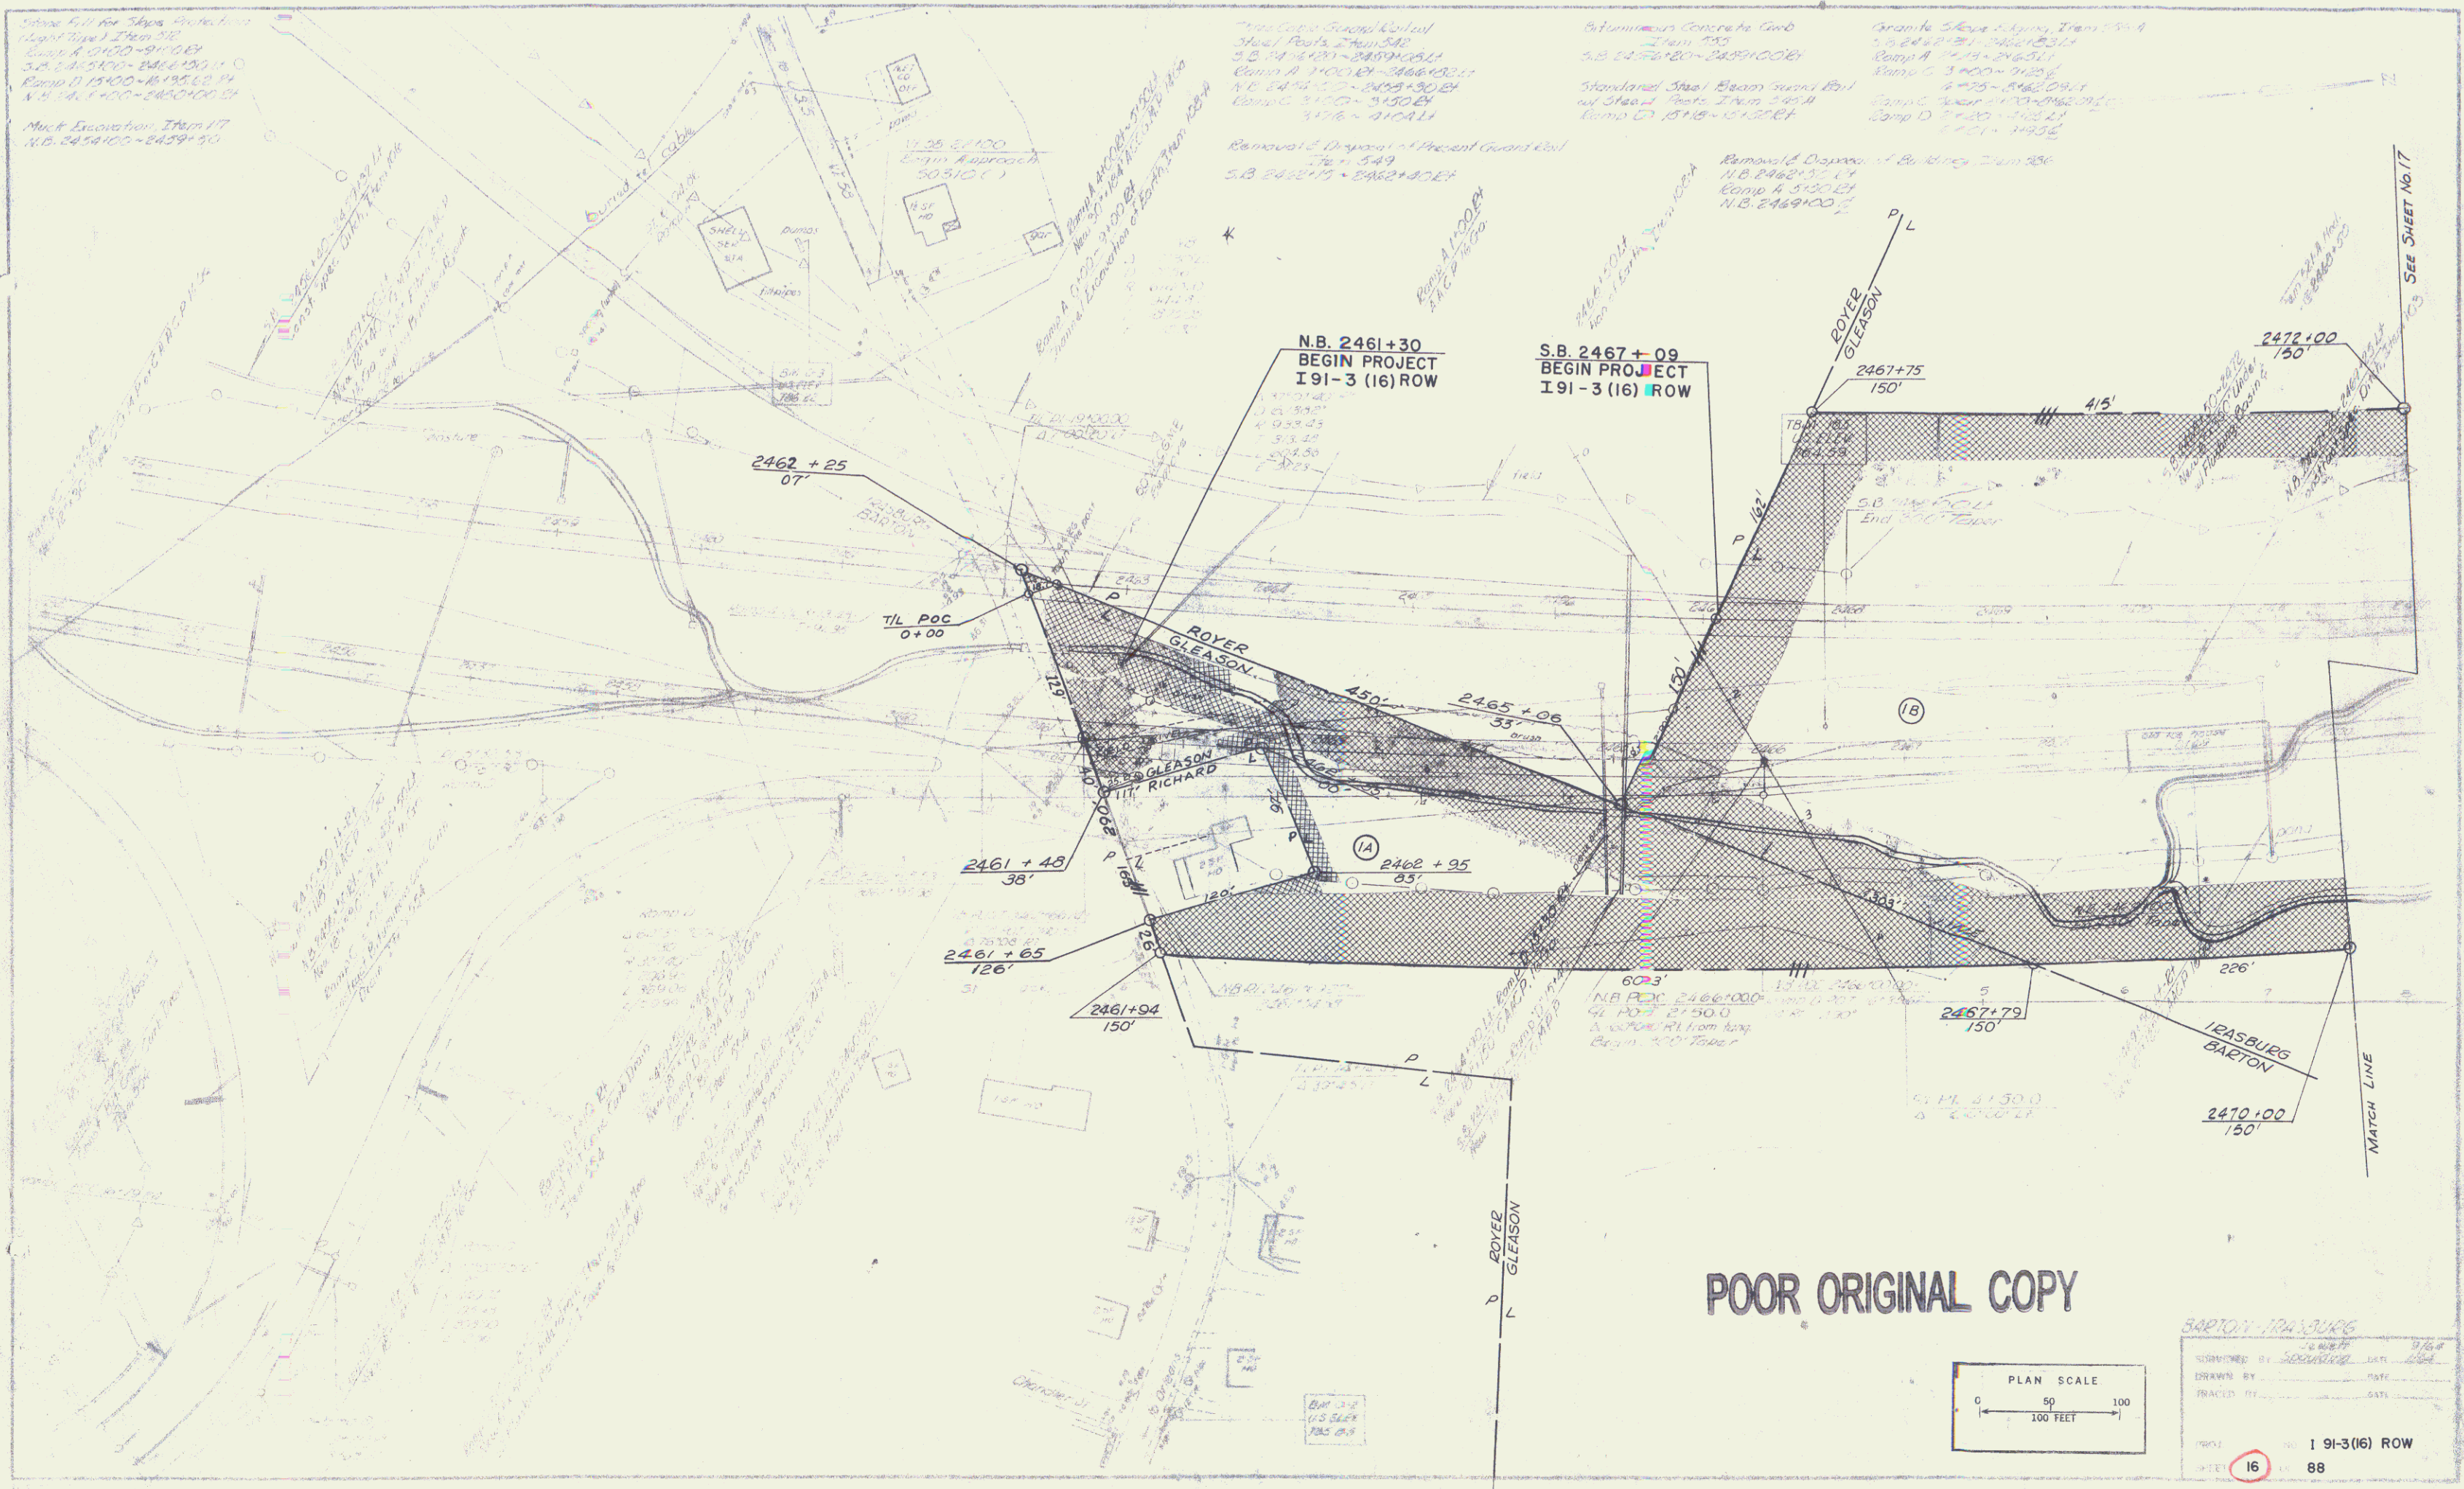


POOR ORIGINAL COPY

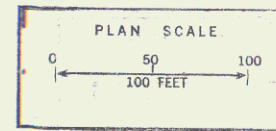


307011-1745JURG

DESIGNED BY	DATE
DRAWN BY	DATE
CHECKED BY	DATE


PROJECT NO. I 91-3(16) ROW
SHEET 16 OF 88

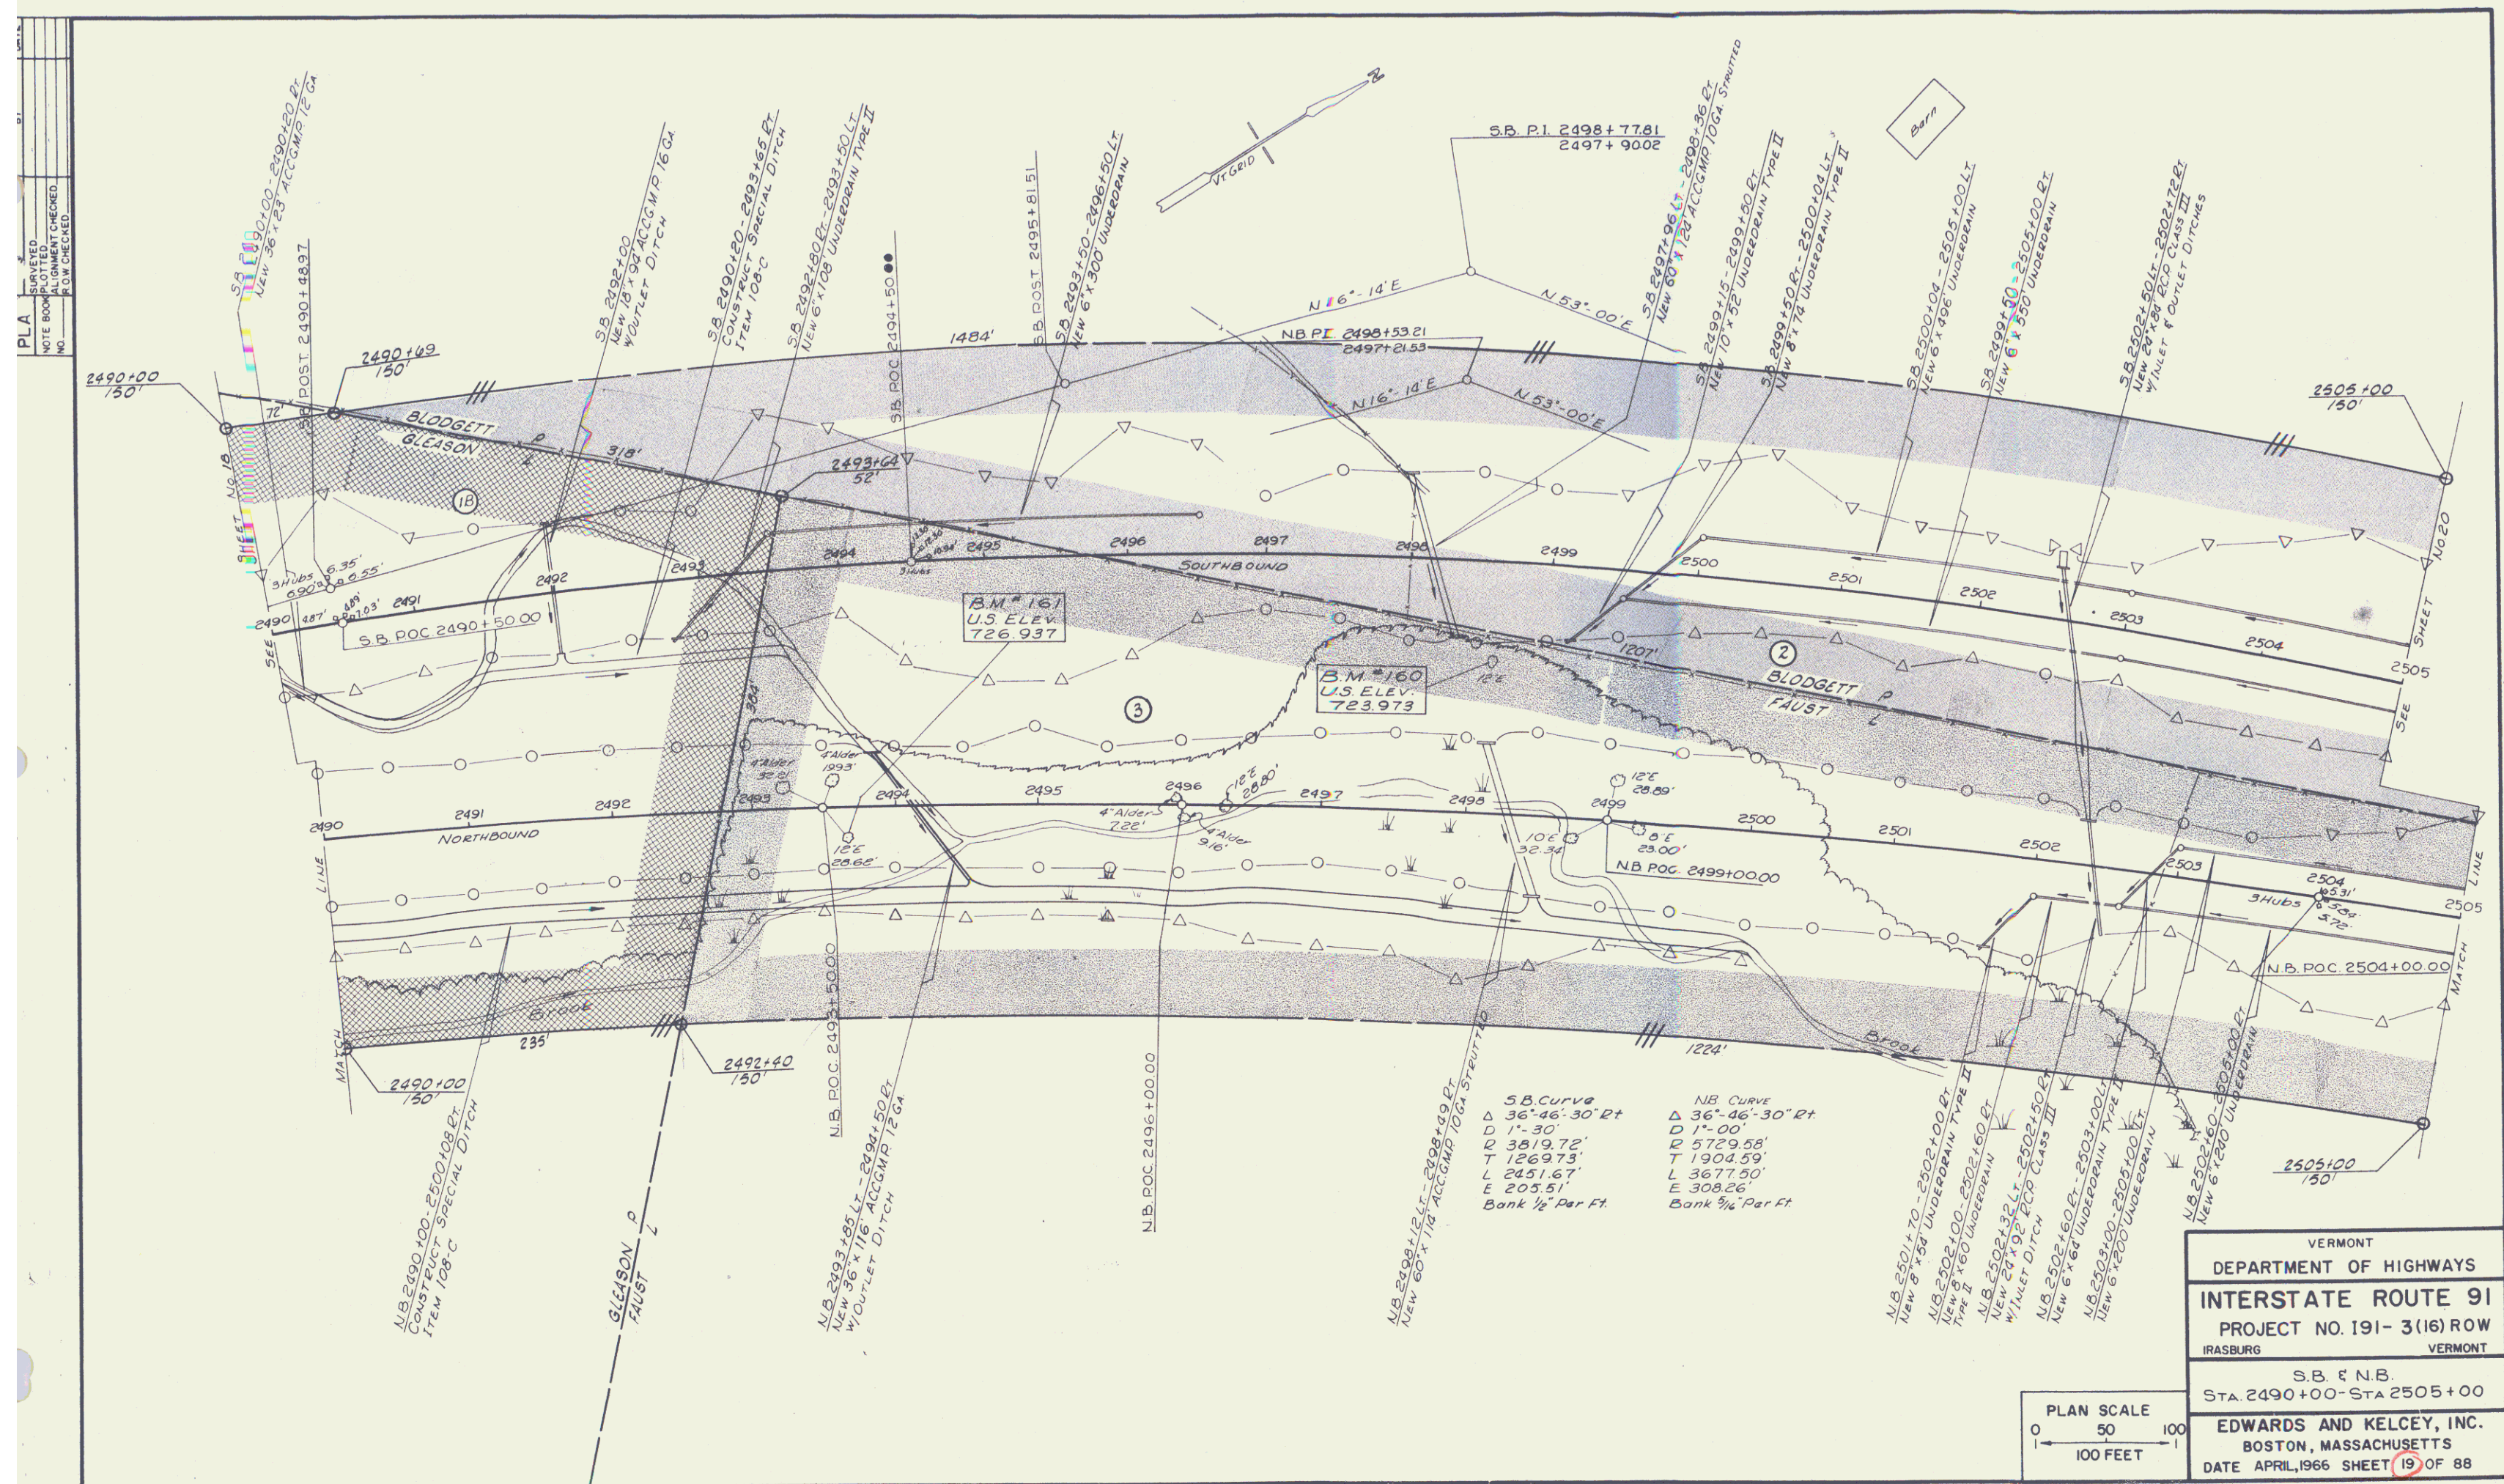


NOTE B
ALIGNMENT CHECKED
FOR GRADES

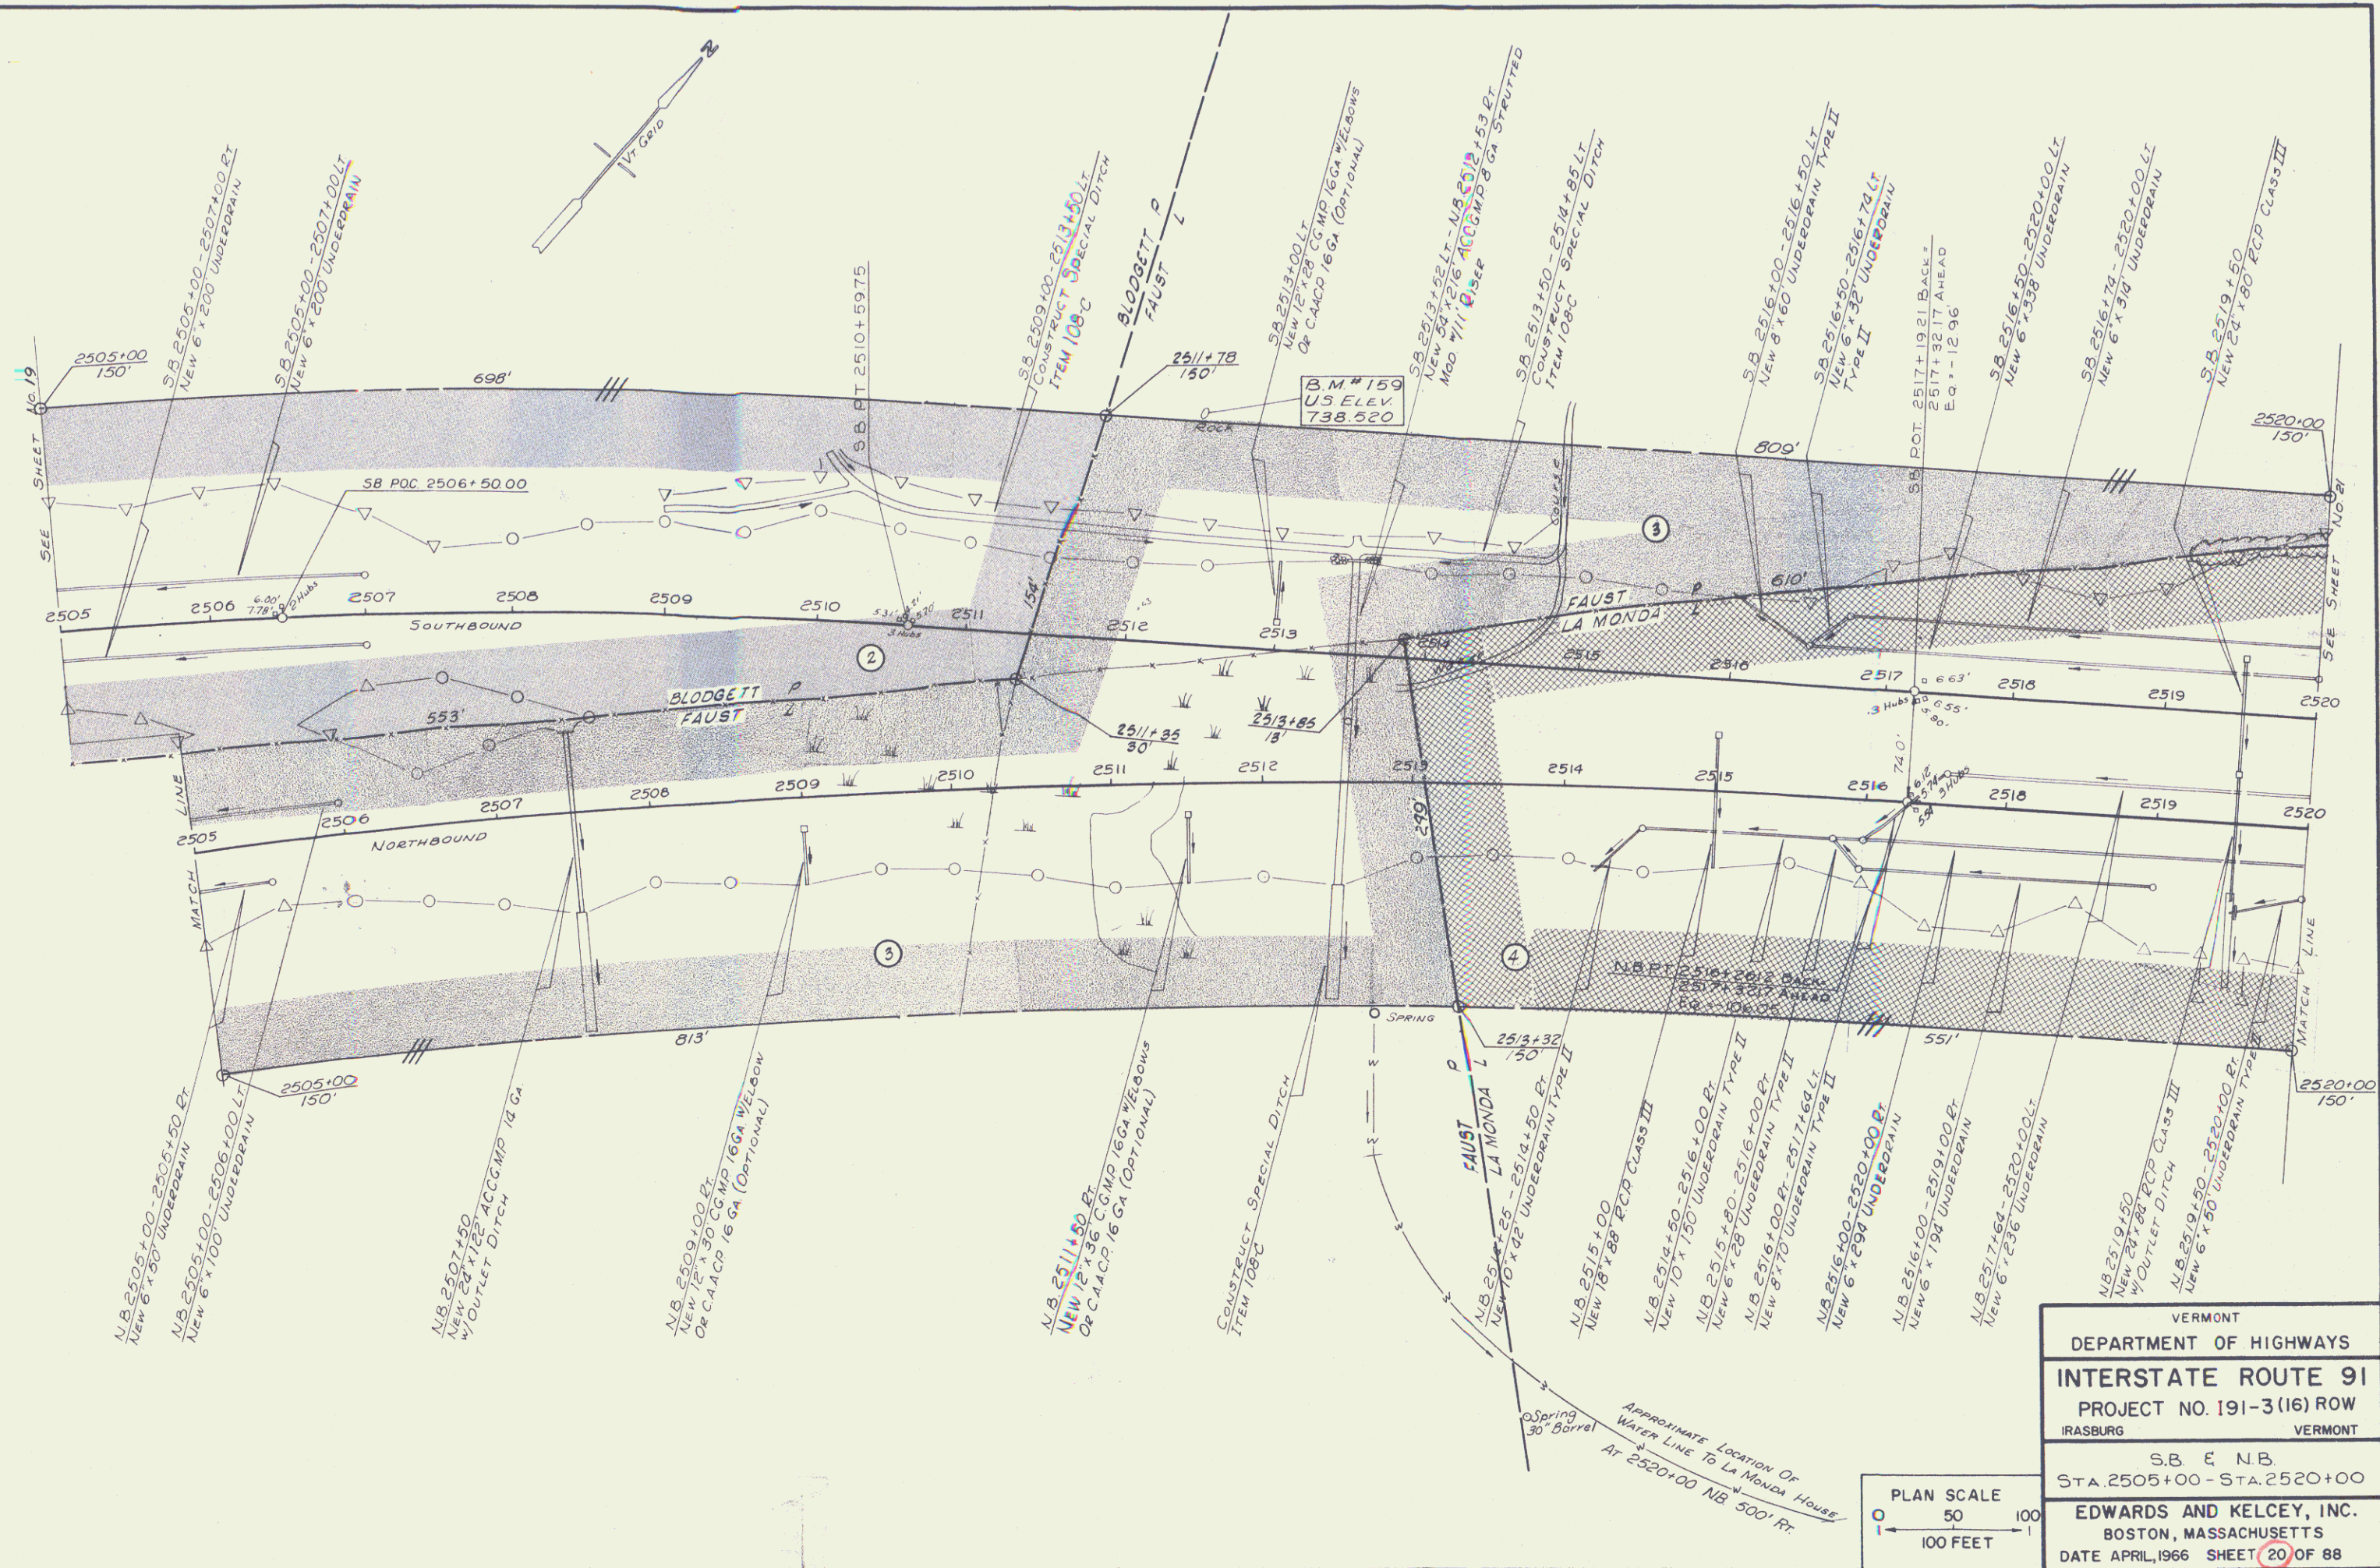


VERMONT
DEPARTMENT OF HIGHWAYS
INTERSTATE ROUTE 91
PROJECT NO. 191-3(16) ROW
IRASBURG VERMONT
S.B. & N.B.
STA. 2505+00 - STA. 2520+00
EDWARDS AND KELCEY, INC.
BOSTON, MASSACHUSETTS
DATE APRIL, 1966 SHEET 20 OF 88

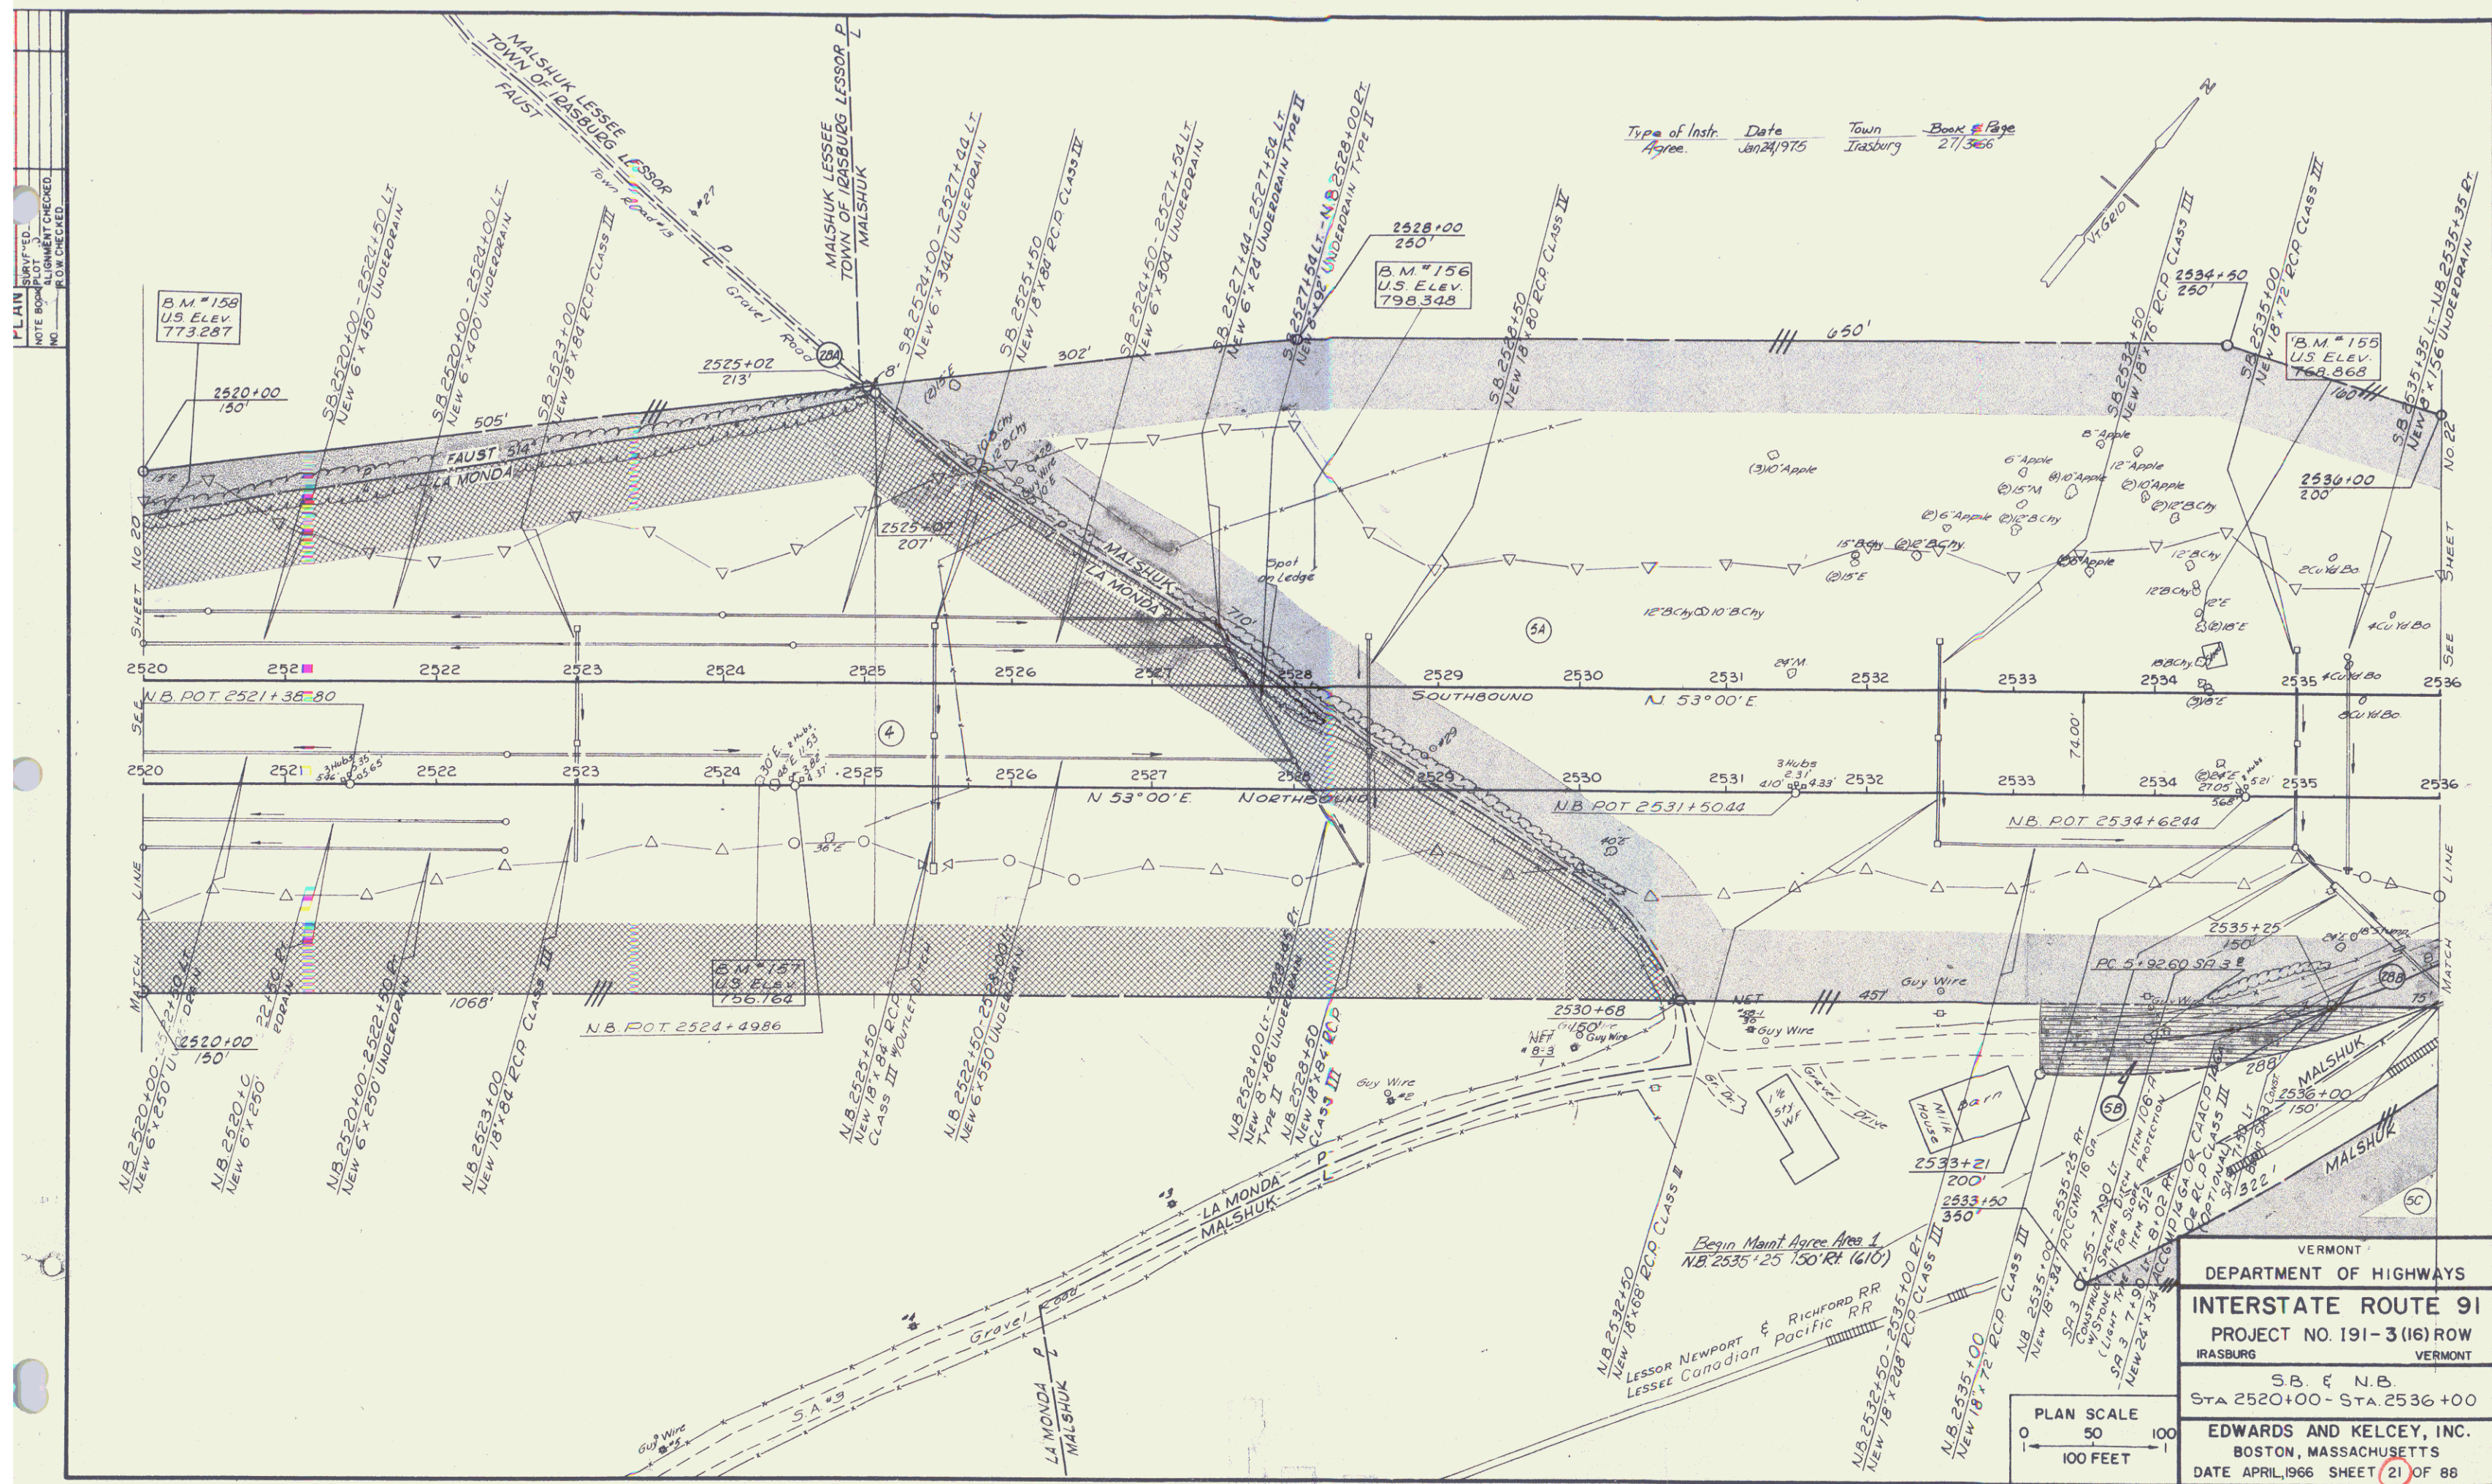



PLAN
BY
DATE
NOTED
ALIGNED
CHECKED
NO.
P.O.W. CHECKED

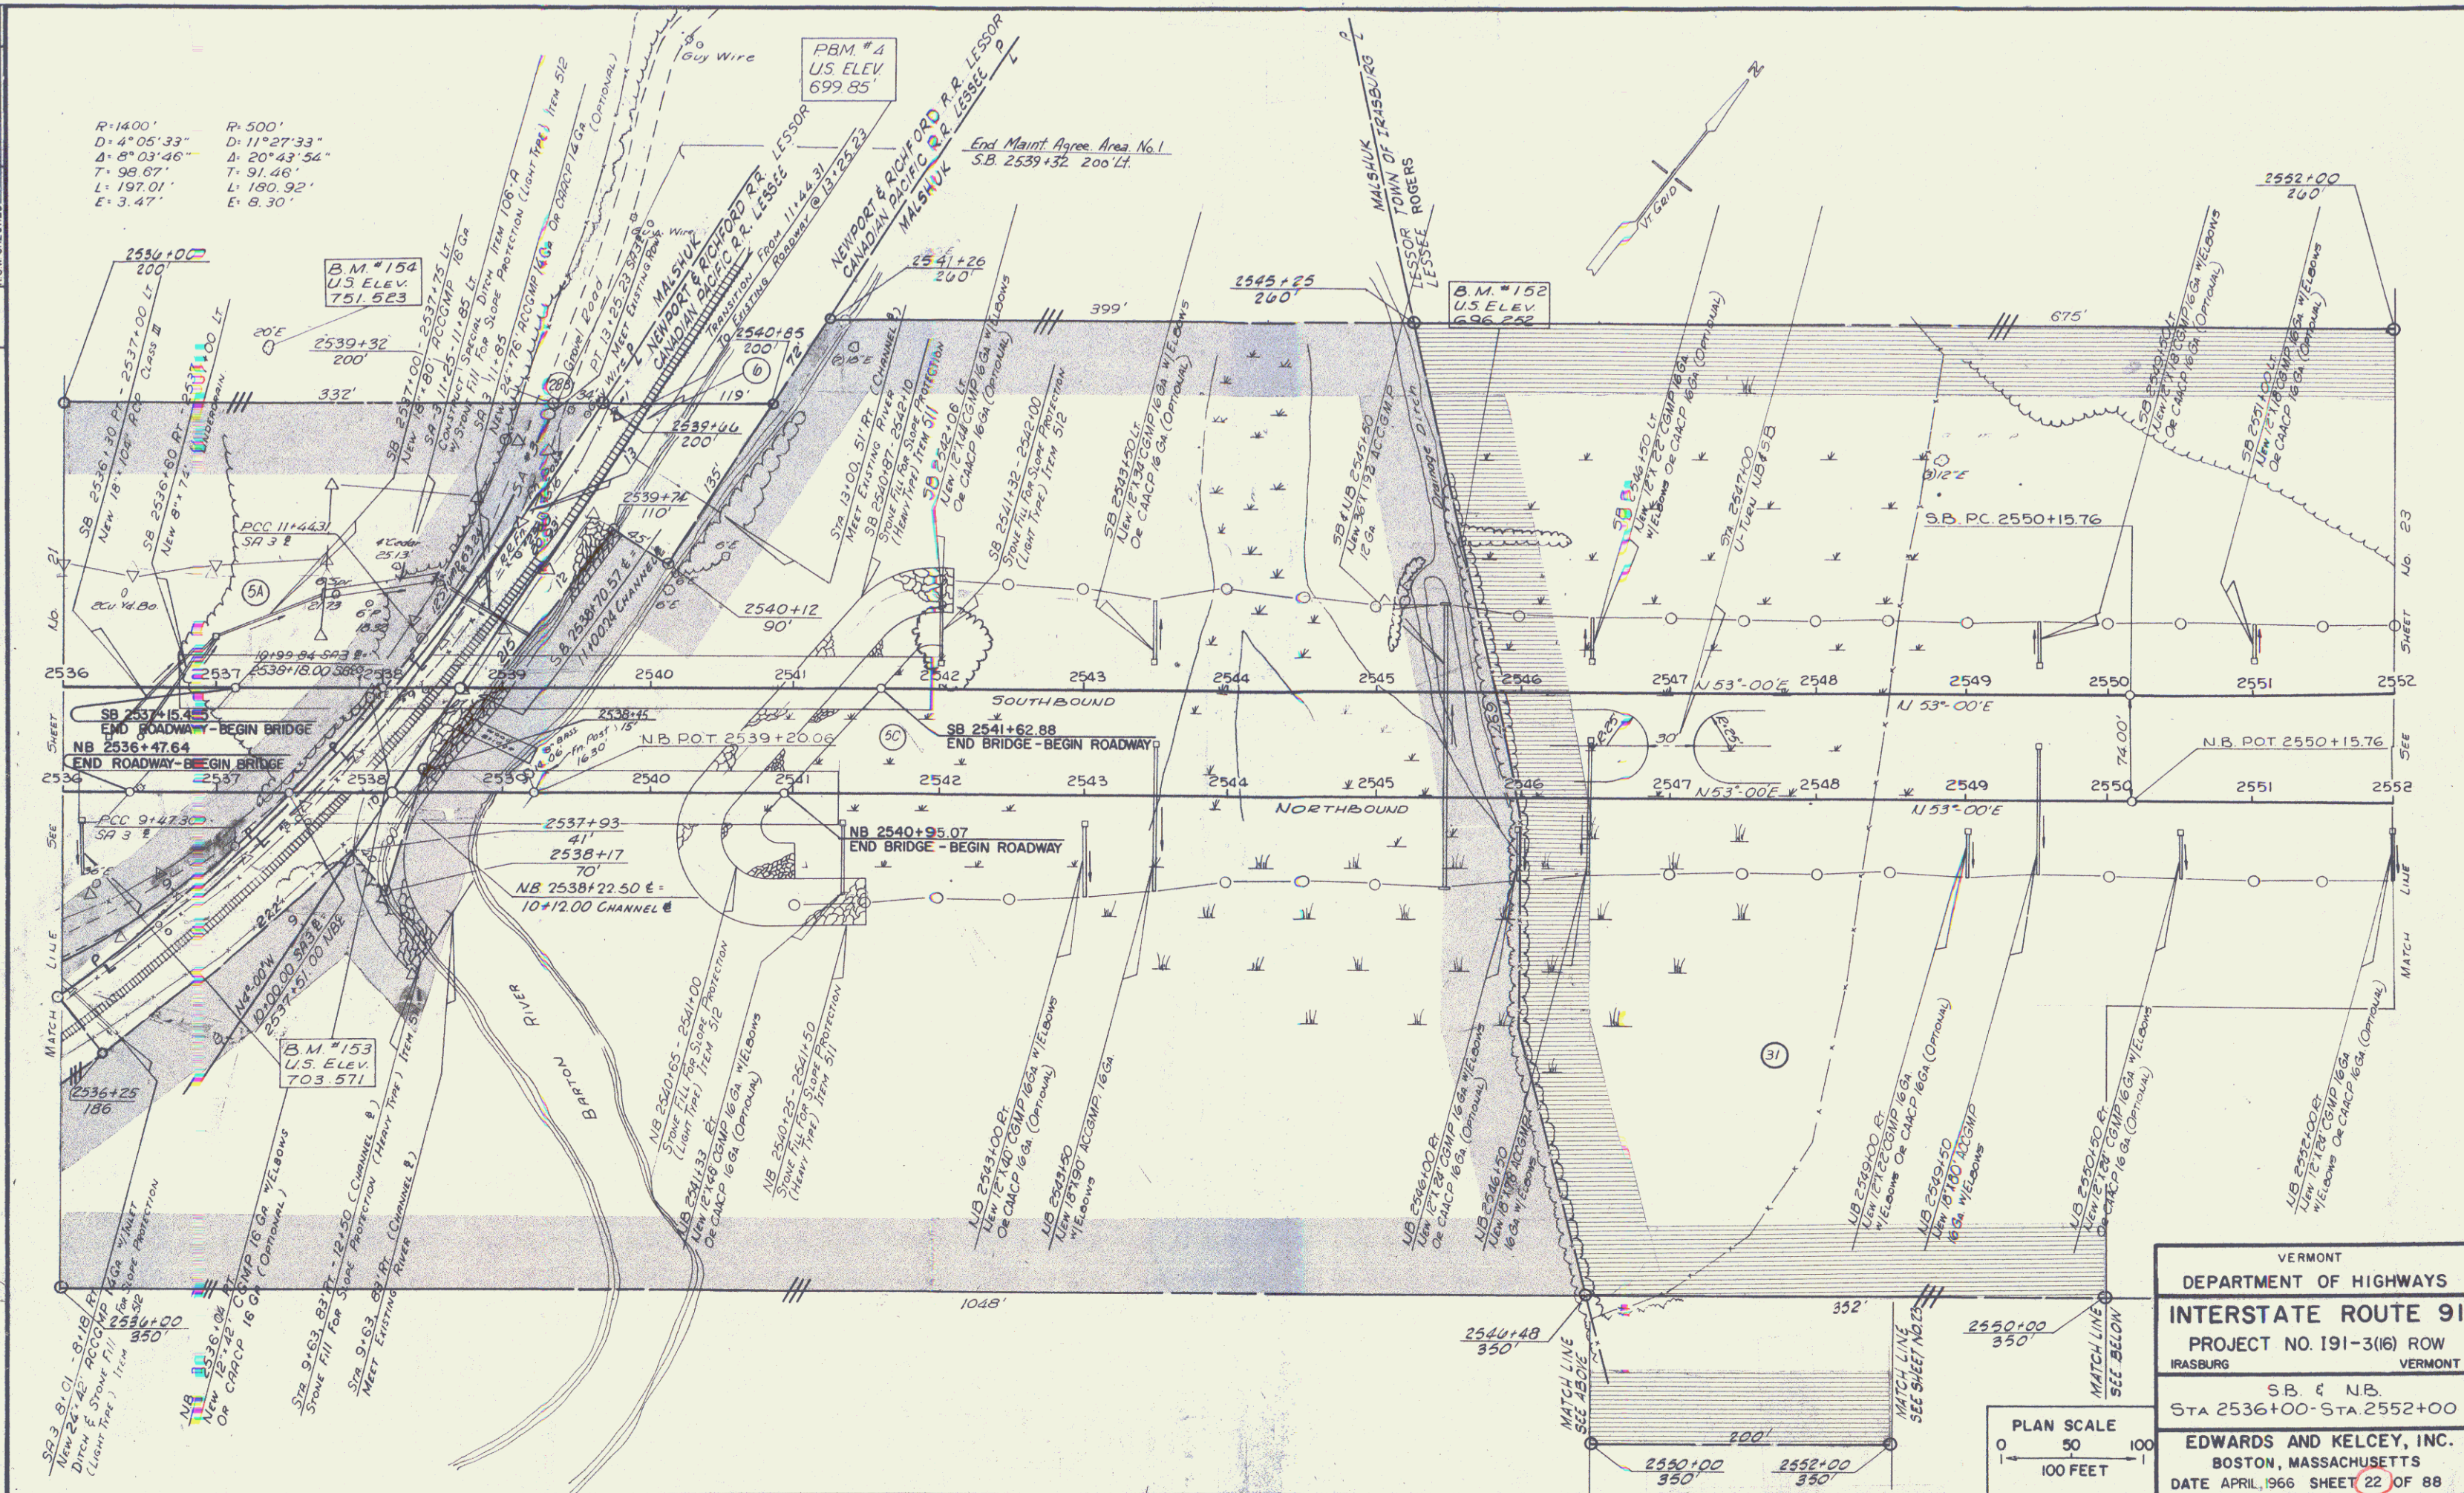

VERMONT
DEPARTMENT OF HIGHWAYS
INTERSTATE ROUTE 91
PROJECT NO. I91-3(16) ROW
IRASBURG VERMONT
SB & NB.
STA 2536+00-STA.2552+00
EDWARDS AND KELCEY, INC.
BOSTON, MASSACHUSETTS
DATE APRIL, 1966 SHEET 22 OF 88

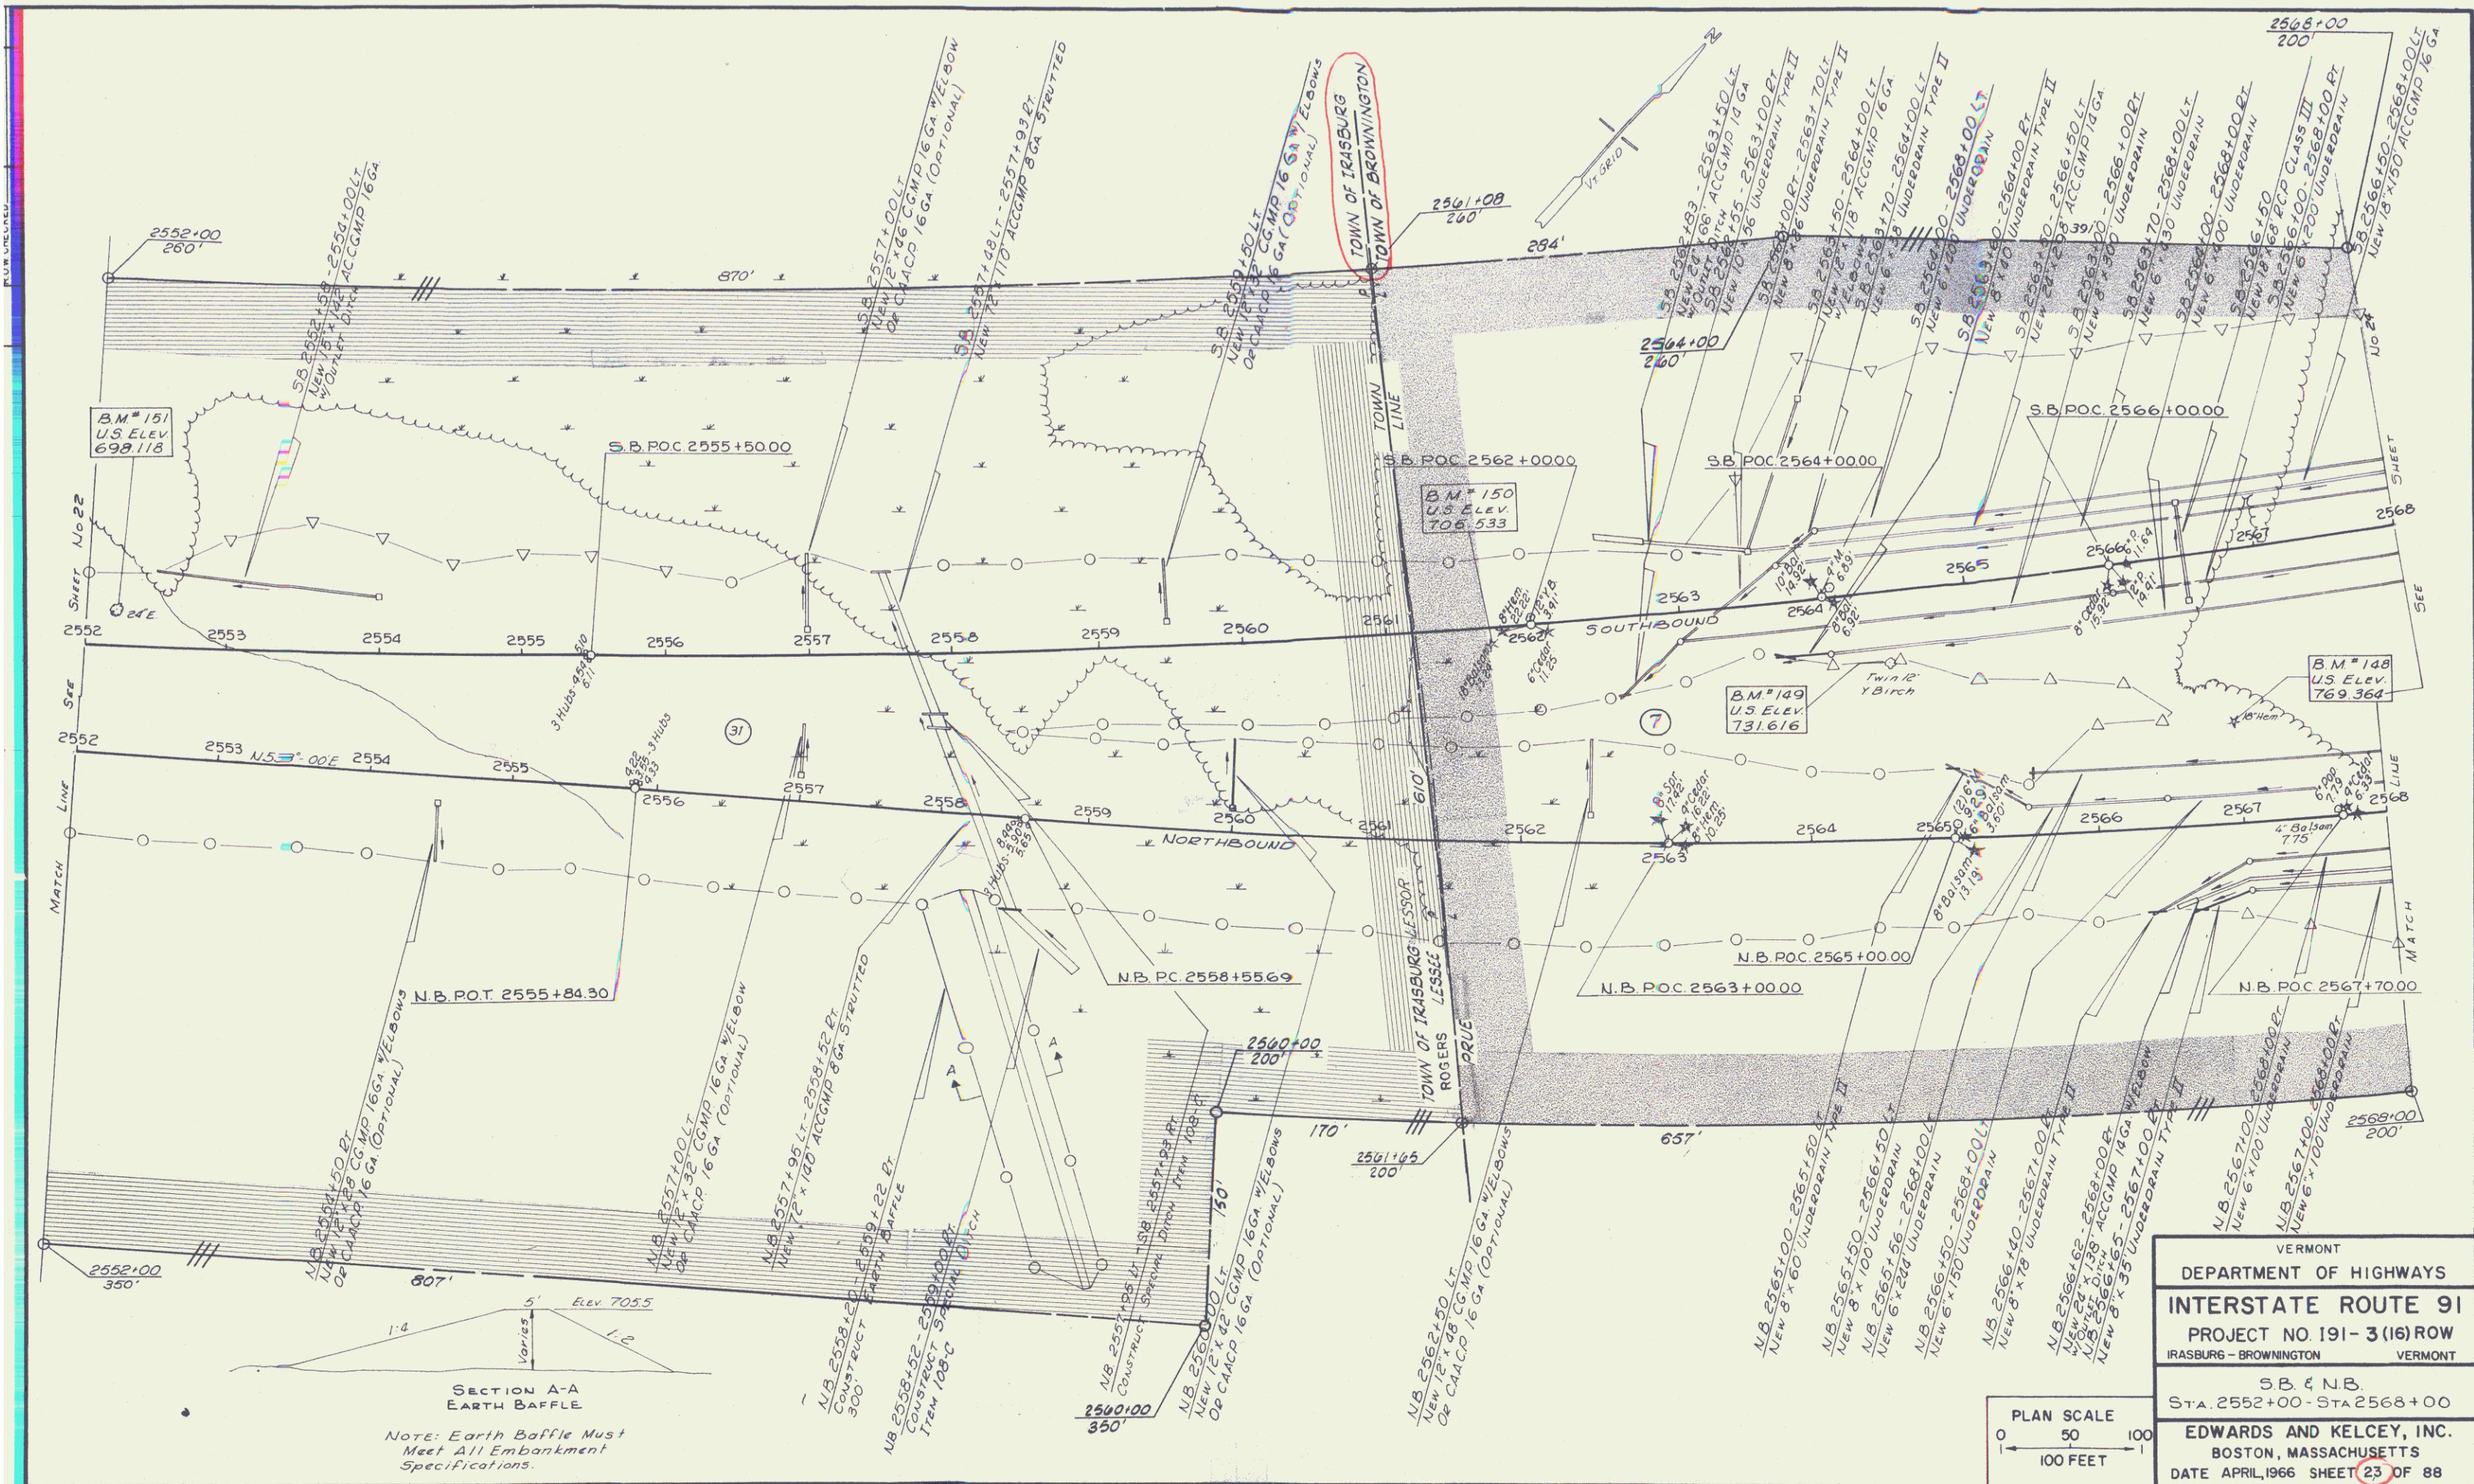

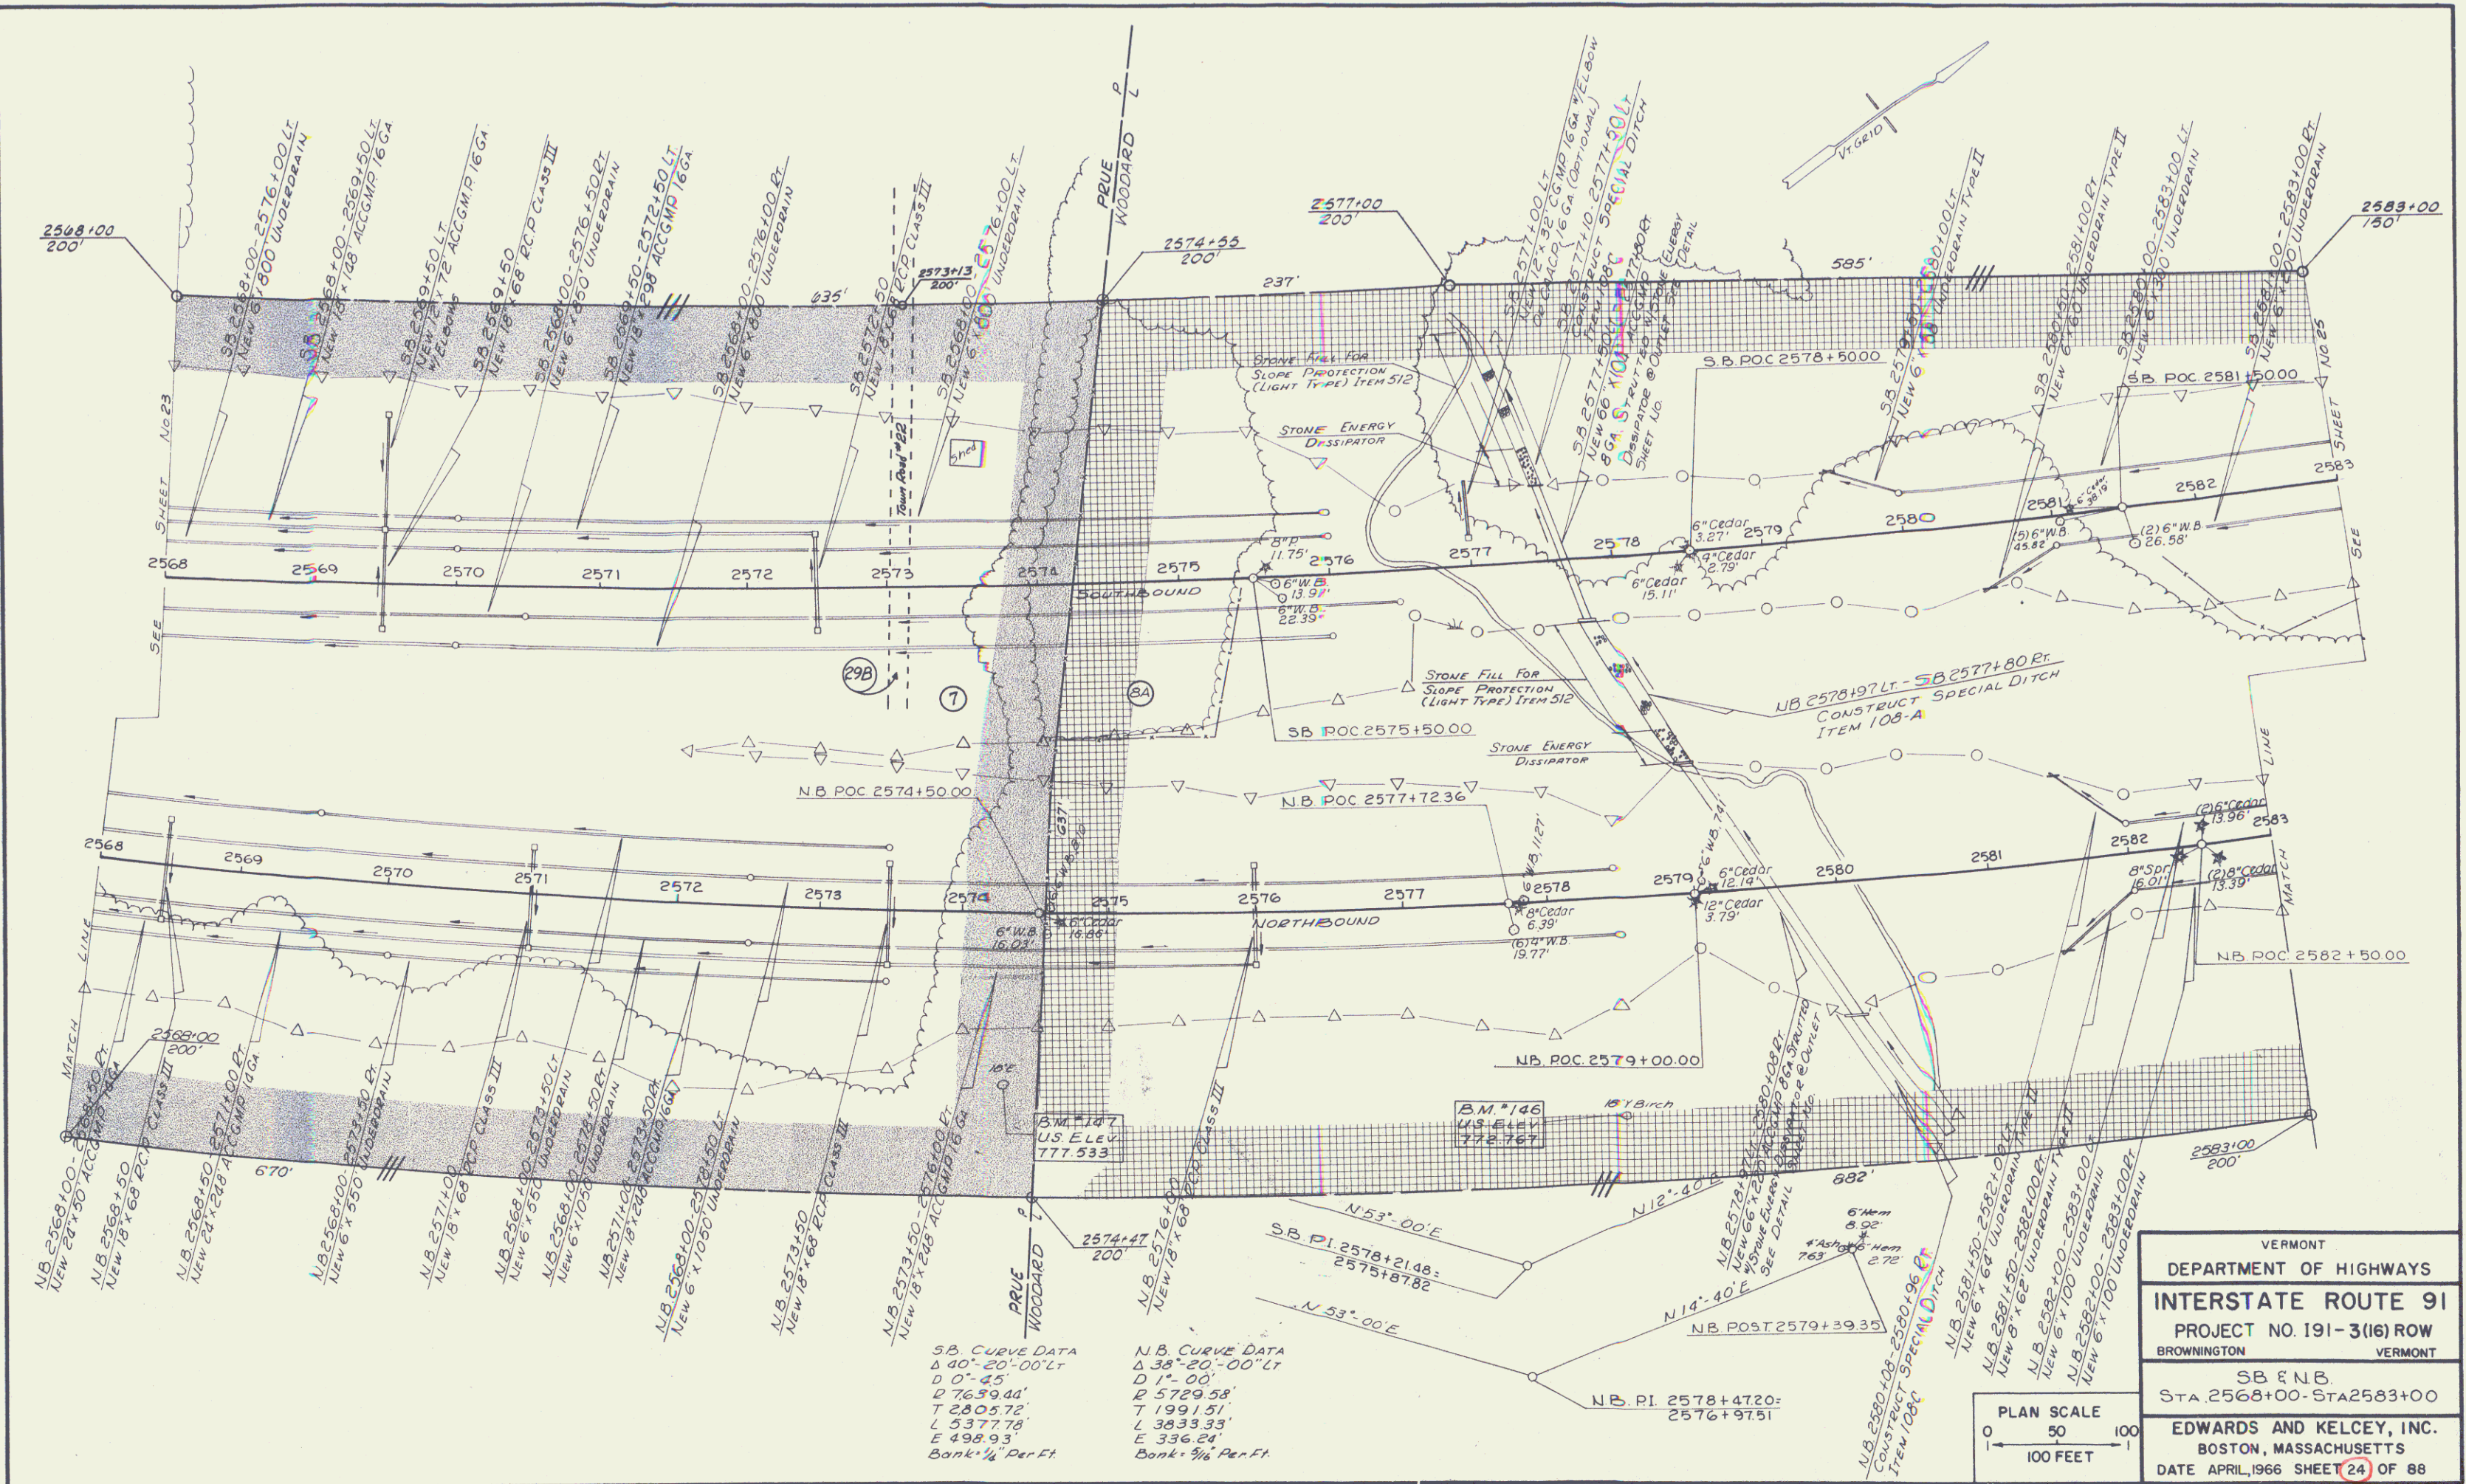


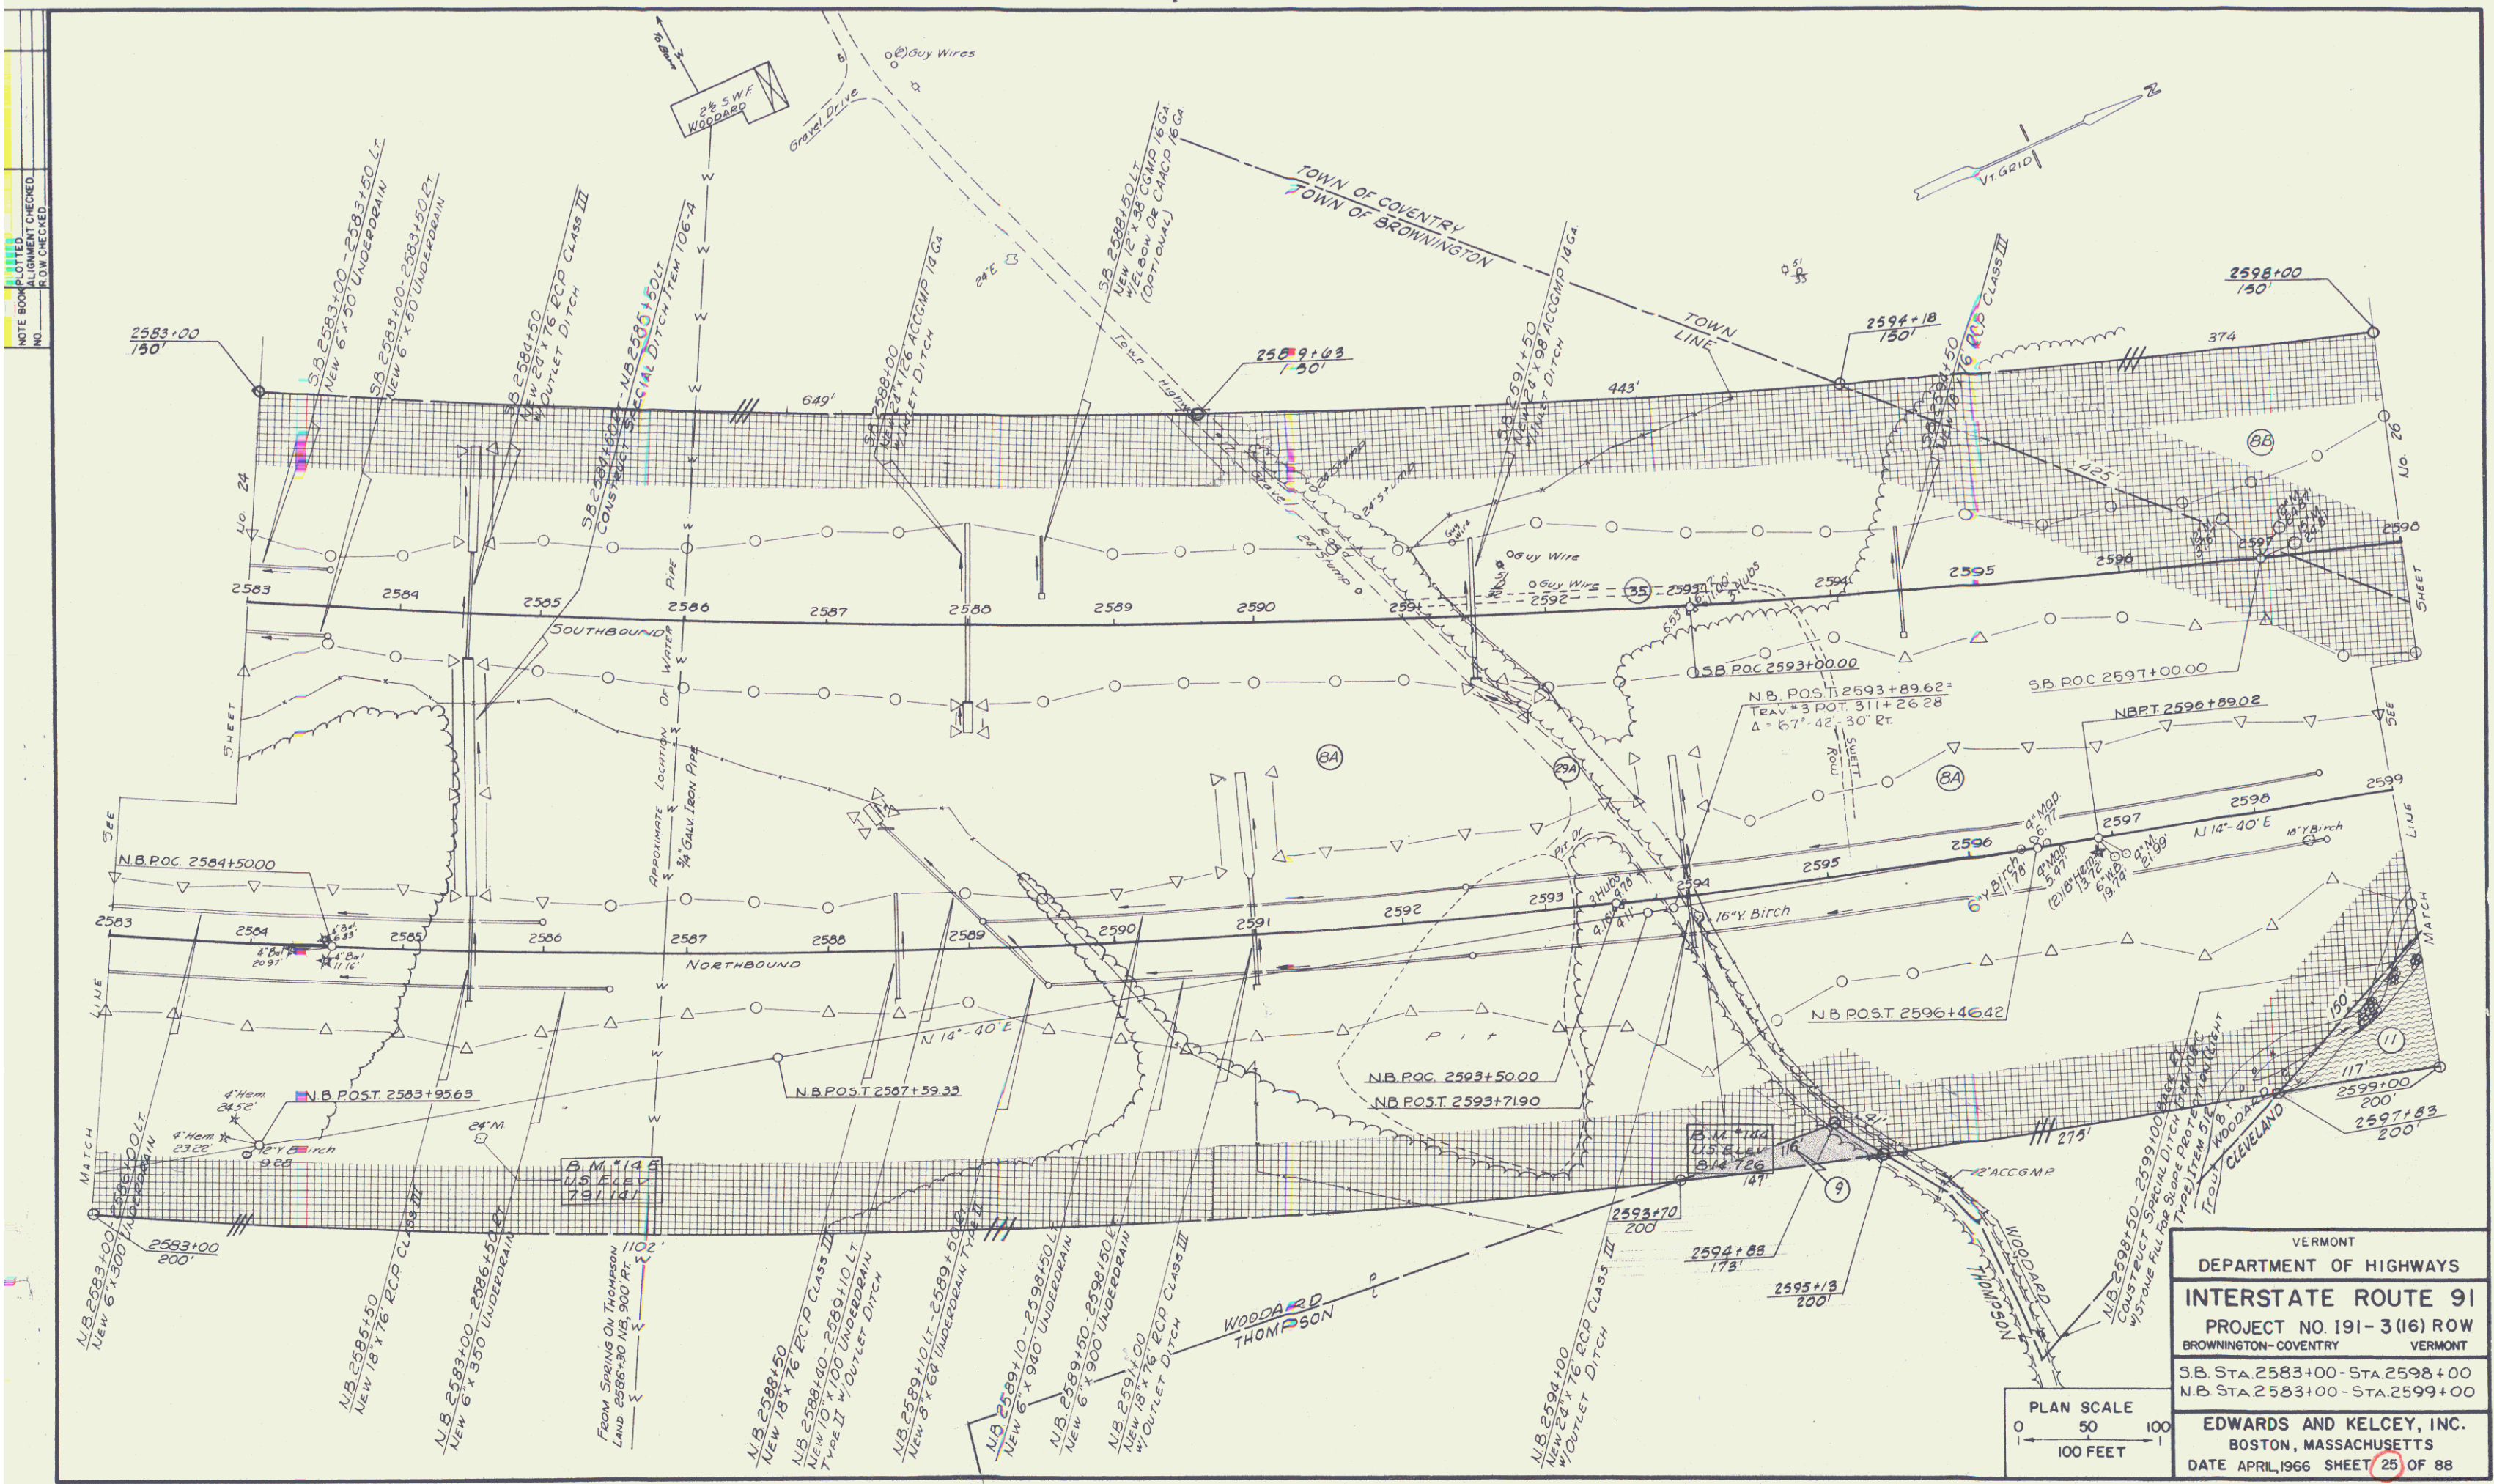

VERMONT
 DEPARTMENT OF HIGHWAYS
INTERSTATE ROUTE 91
 PROJECT NO. 191-3(16) ROW
 BROWNINGTON-COVENTRY VERMONT
 3 B STA 2583+00-STA 2598+00
 N.B STA 2583+00-STA 2599+00
EDWARDS AND KELCEY, INC.
 BOSTON, MASSACHUSETTS
 DATE APRIL, 1966 SHEET 25 OF 88


PLAN SCALE
 0 50 100
 1" = 100 FEET


NOTE BOOK 1113
 NO. 1113
 ALIGNMENT CHECKED
 ROW CHECKED

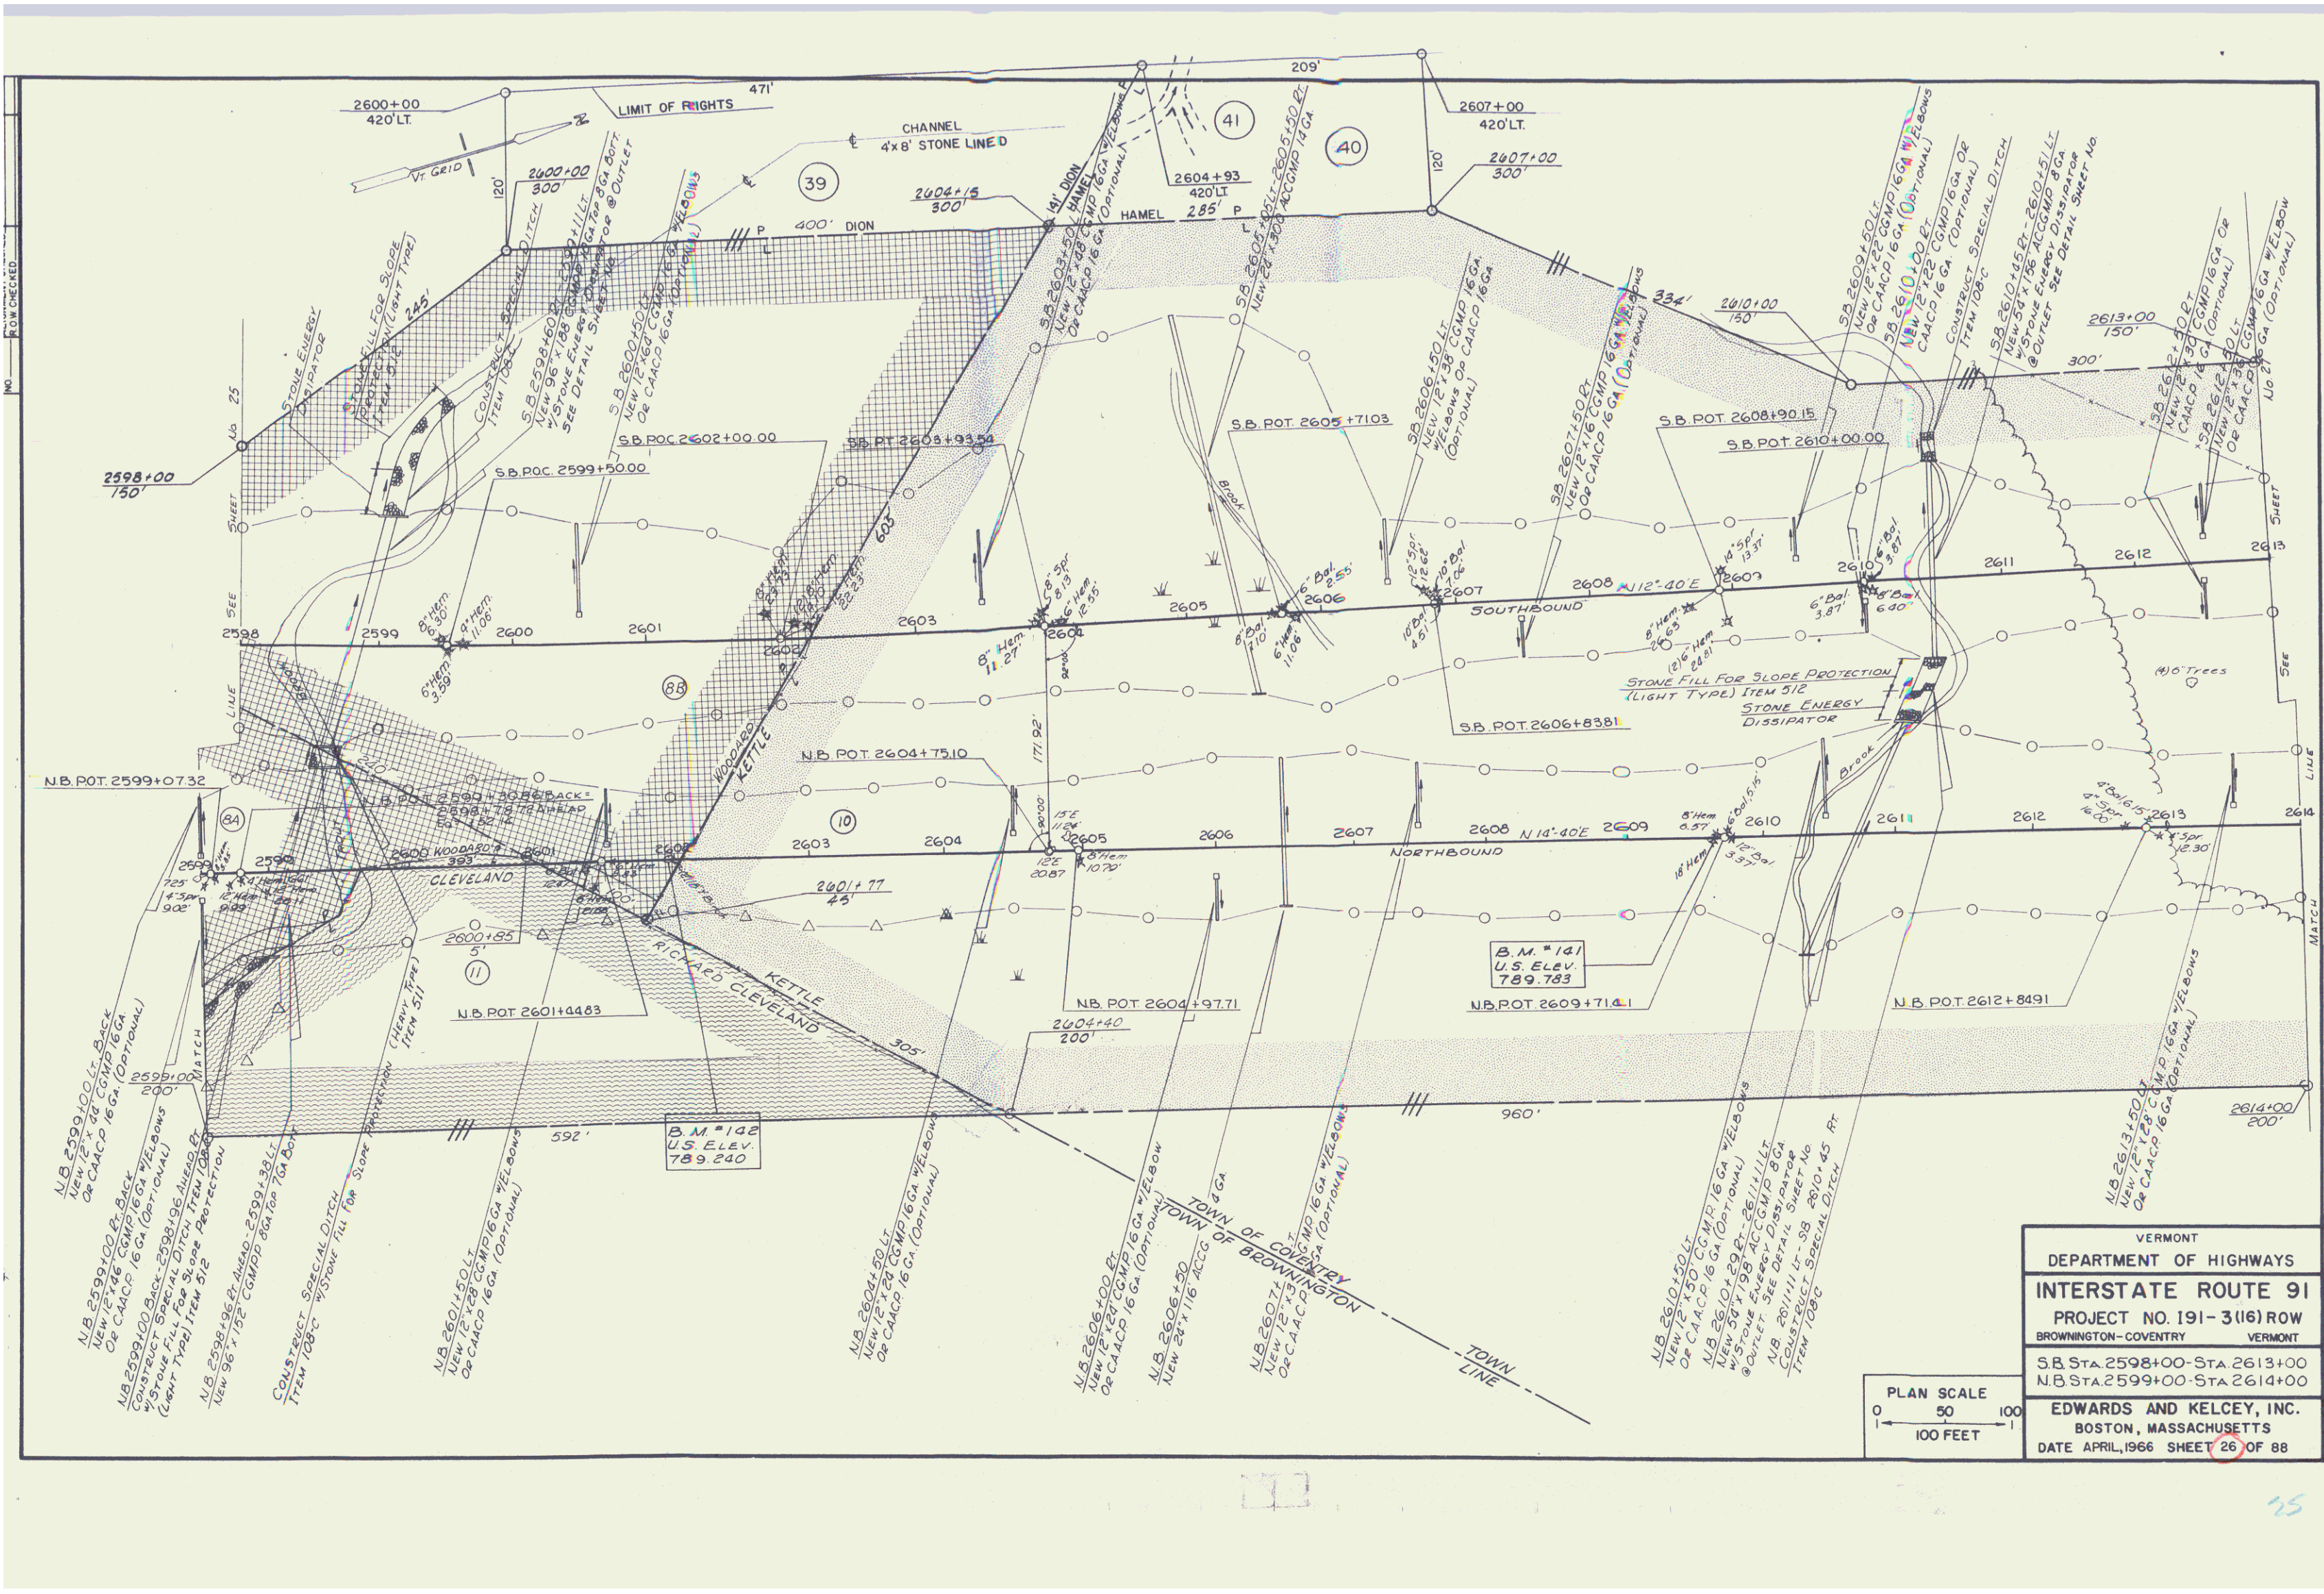


VERMONT
DEPARTMENT OF HIGHWAYS
INTERSTATE ROUTE 91
PROJECT NO. 191-3(16)ROW
BROWNINGTON-COVENTRY VERMONT
S.B. STA. 2598+00-STA. 2613+00
N.B. STA. 2599+00-STA. 2614+00
EDWARDS AND KELCEY, INC.
BOSTON, MASSACHUSETTS
DATE APRIL, 1966 SHEET 26 OF 88


PLAN SCALE
0 50 100
1" = 100 FEET

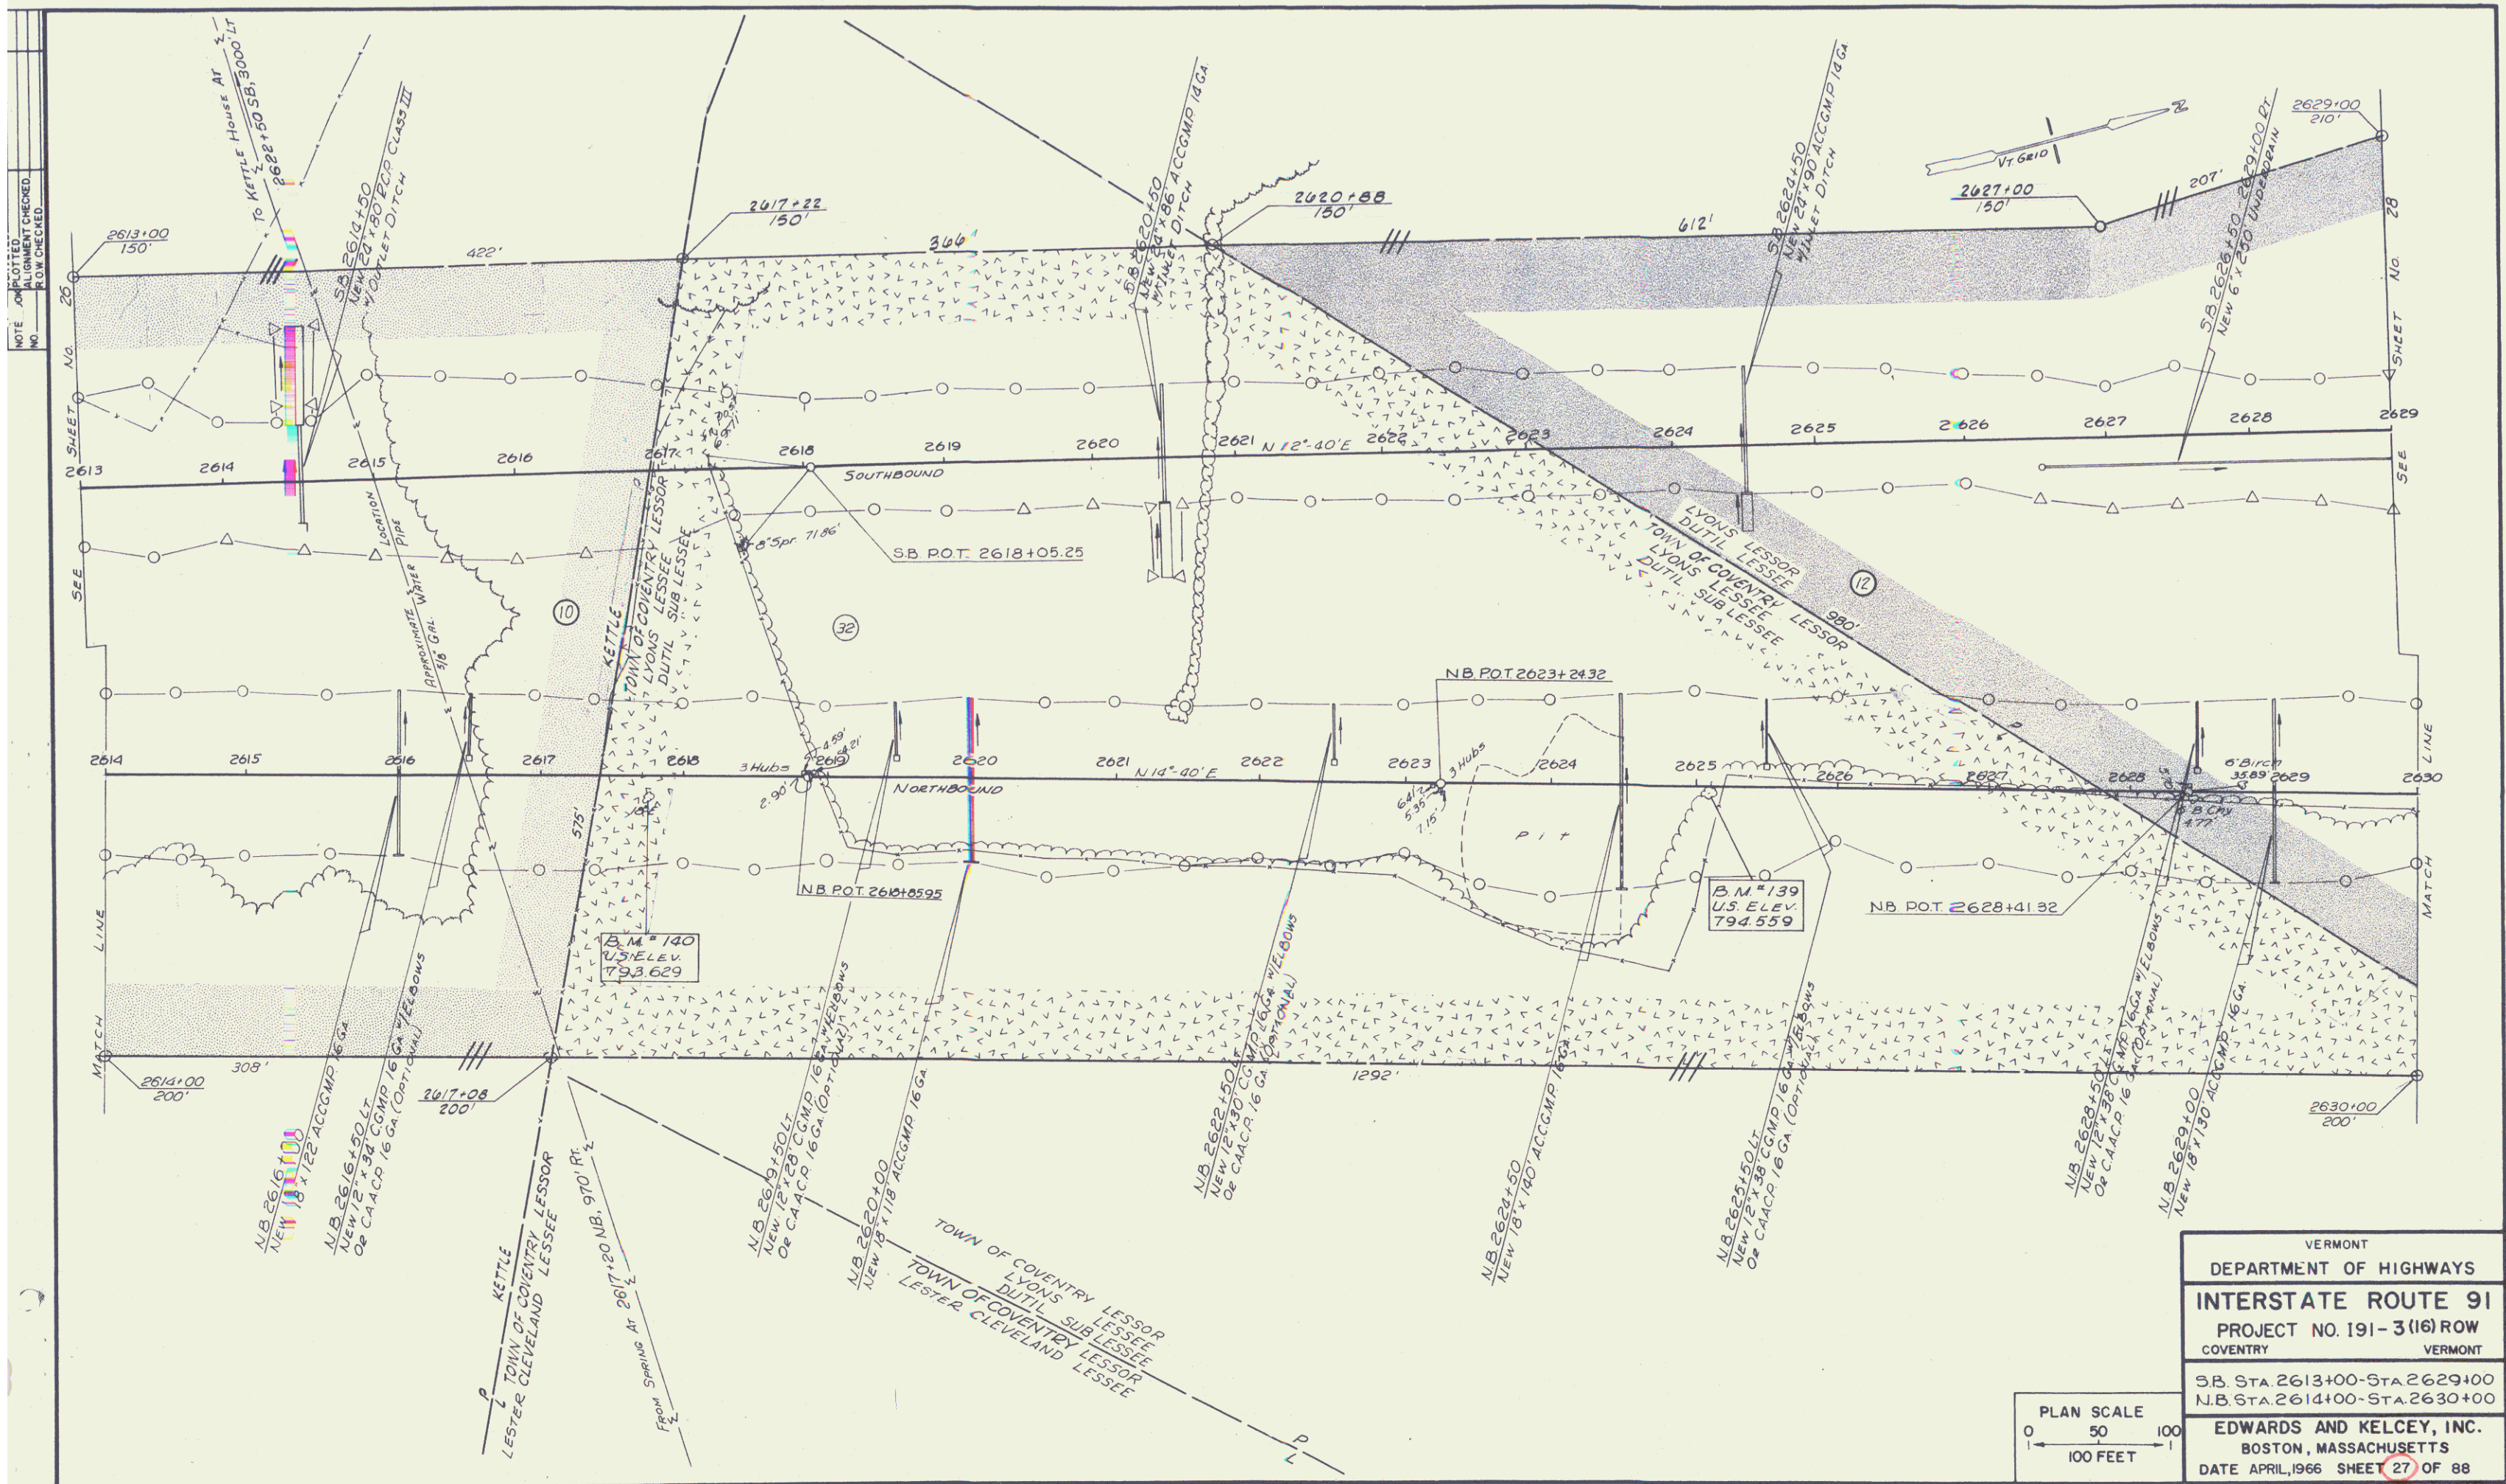


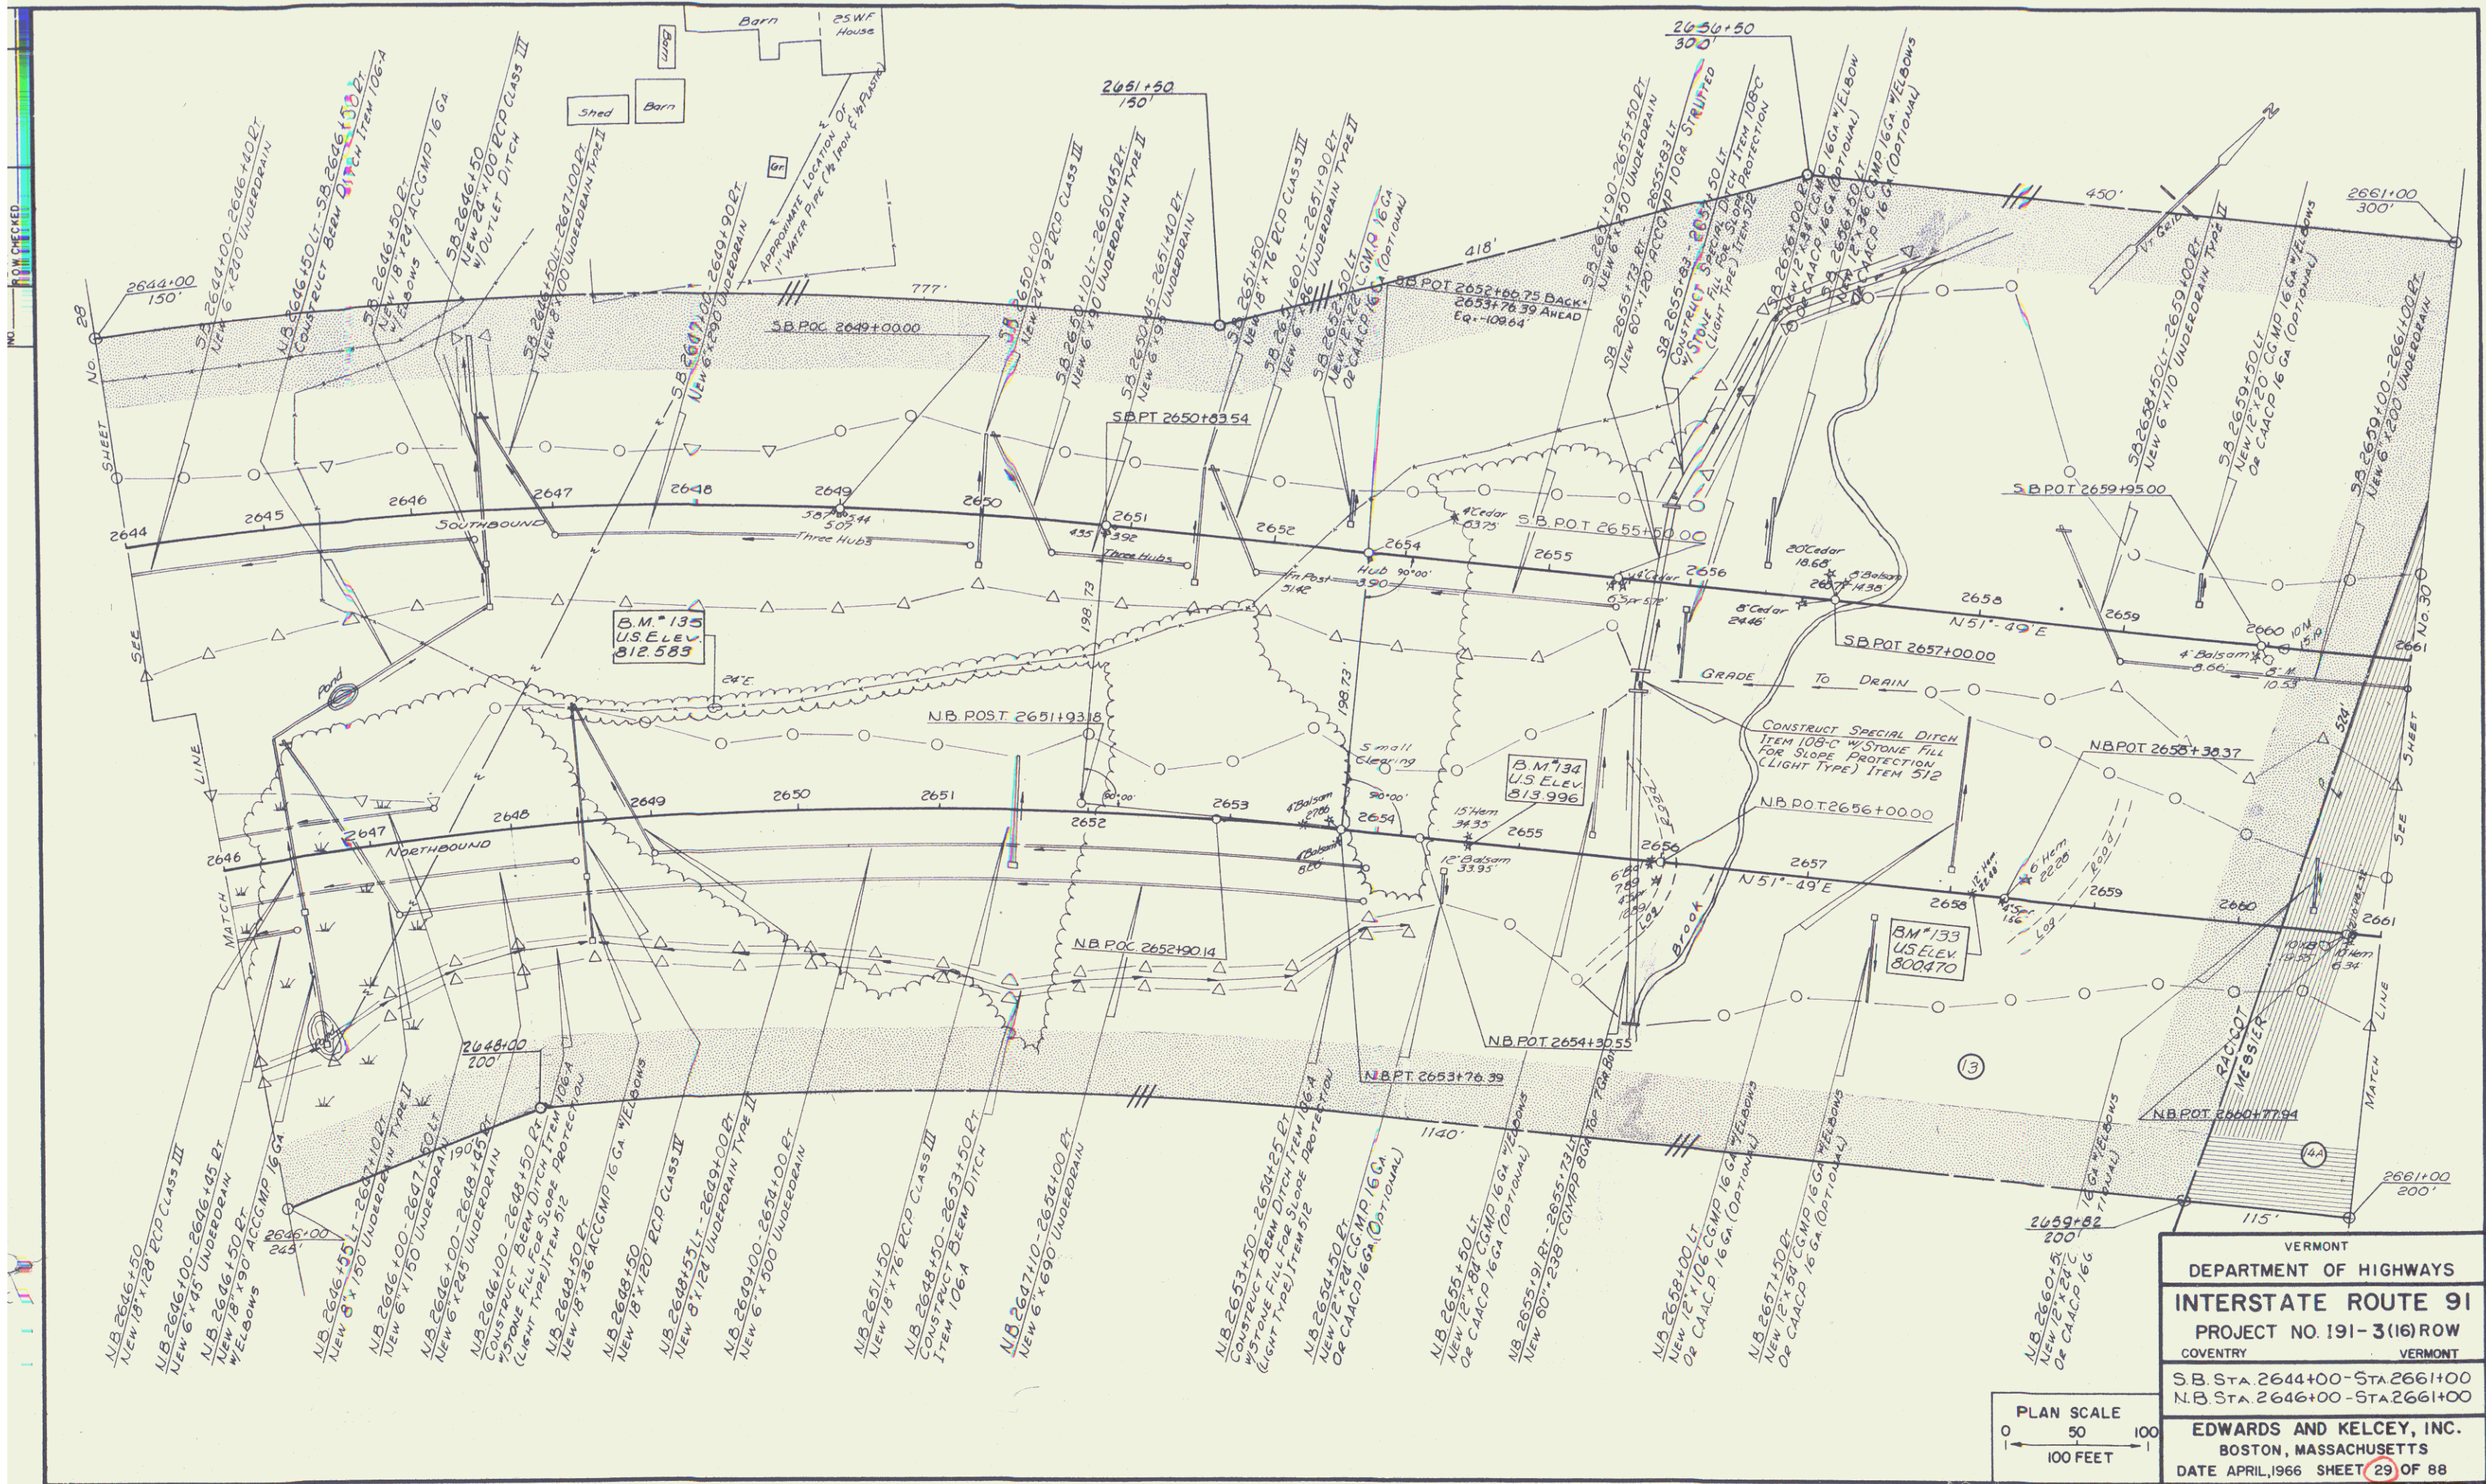


VERMONT
DEPARTMENT OF HIGHWAYS
INTERSTATE ROUTE 91
PROJECT NO. 191-3(16) ROW
COUNTY VERMONT
S.B. STA. 2644+00 - STA. 2661+00
N.B. STA. 2646+00 - STA. 2661+00
EDWARDS AND KELCEY, INC.
BOSTON, MASSACHUSETTS
DATE APRIL, 1966 SHEET 29 OF 88

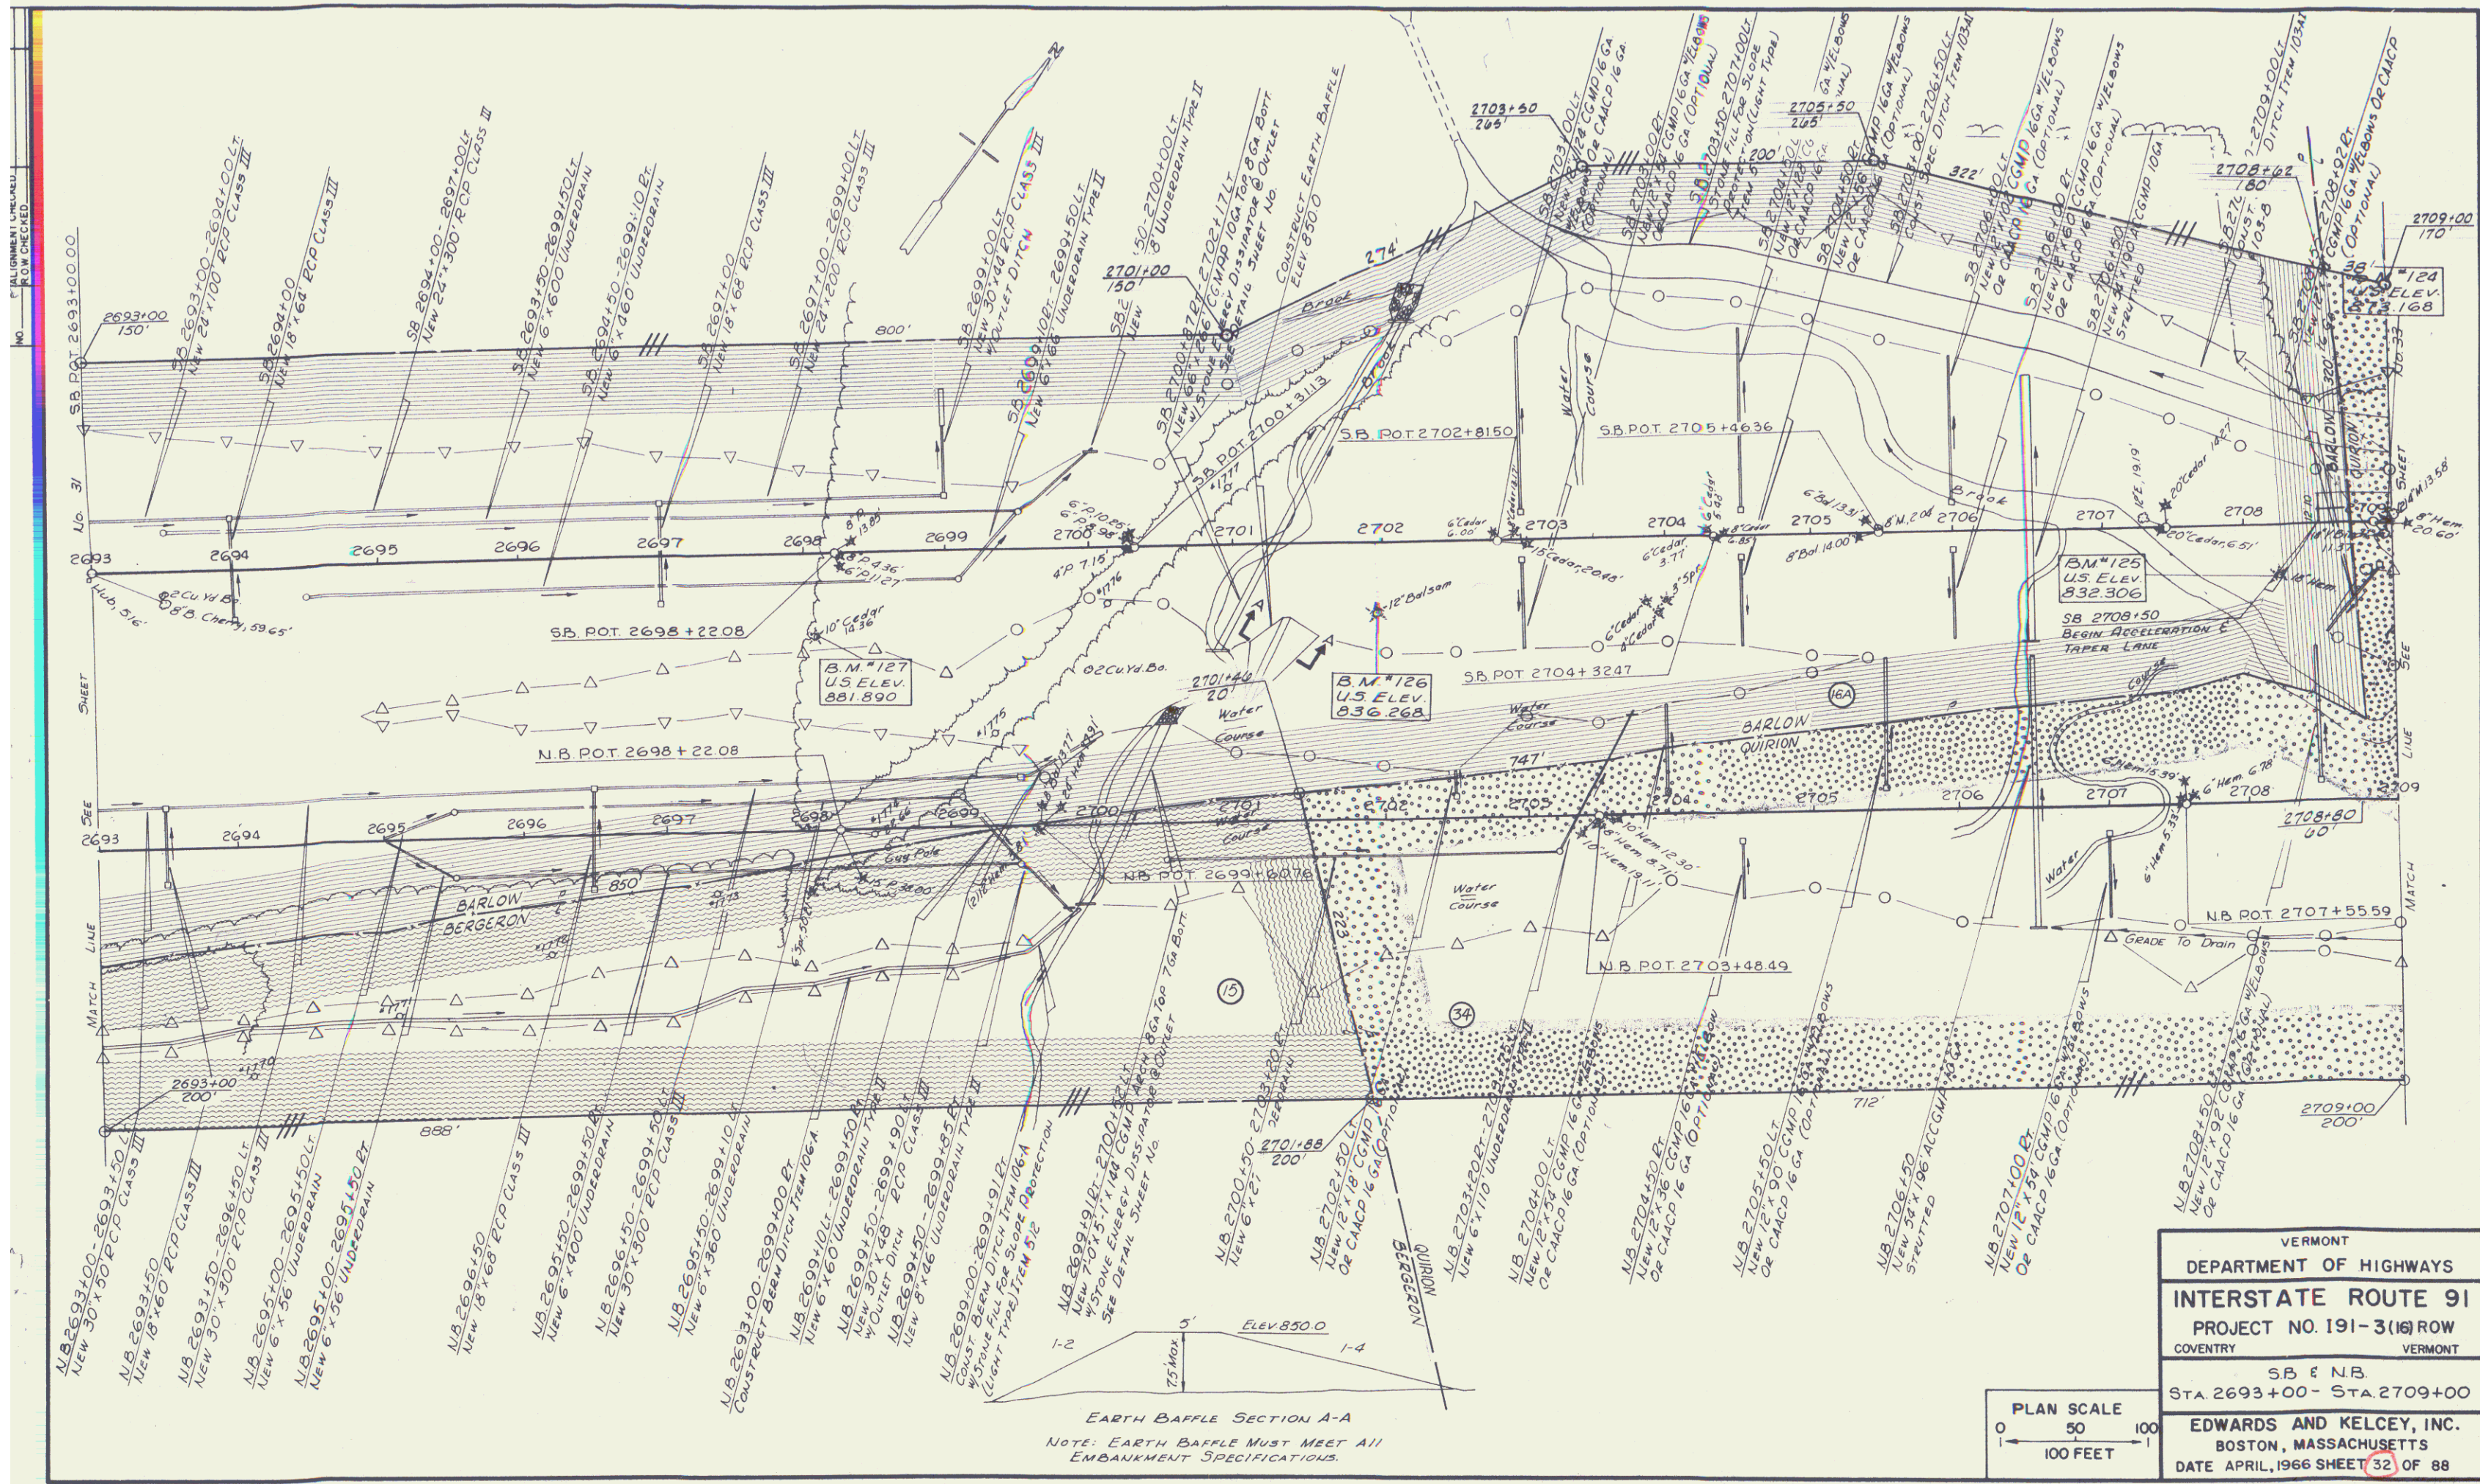

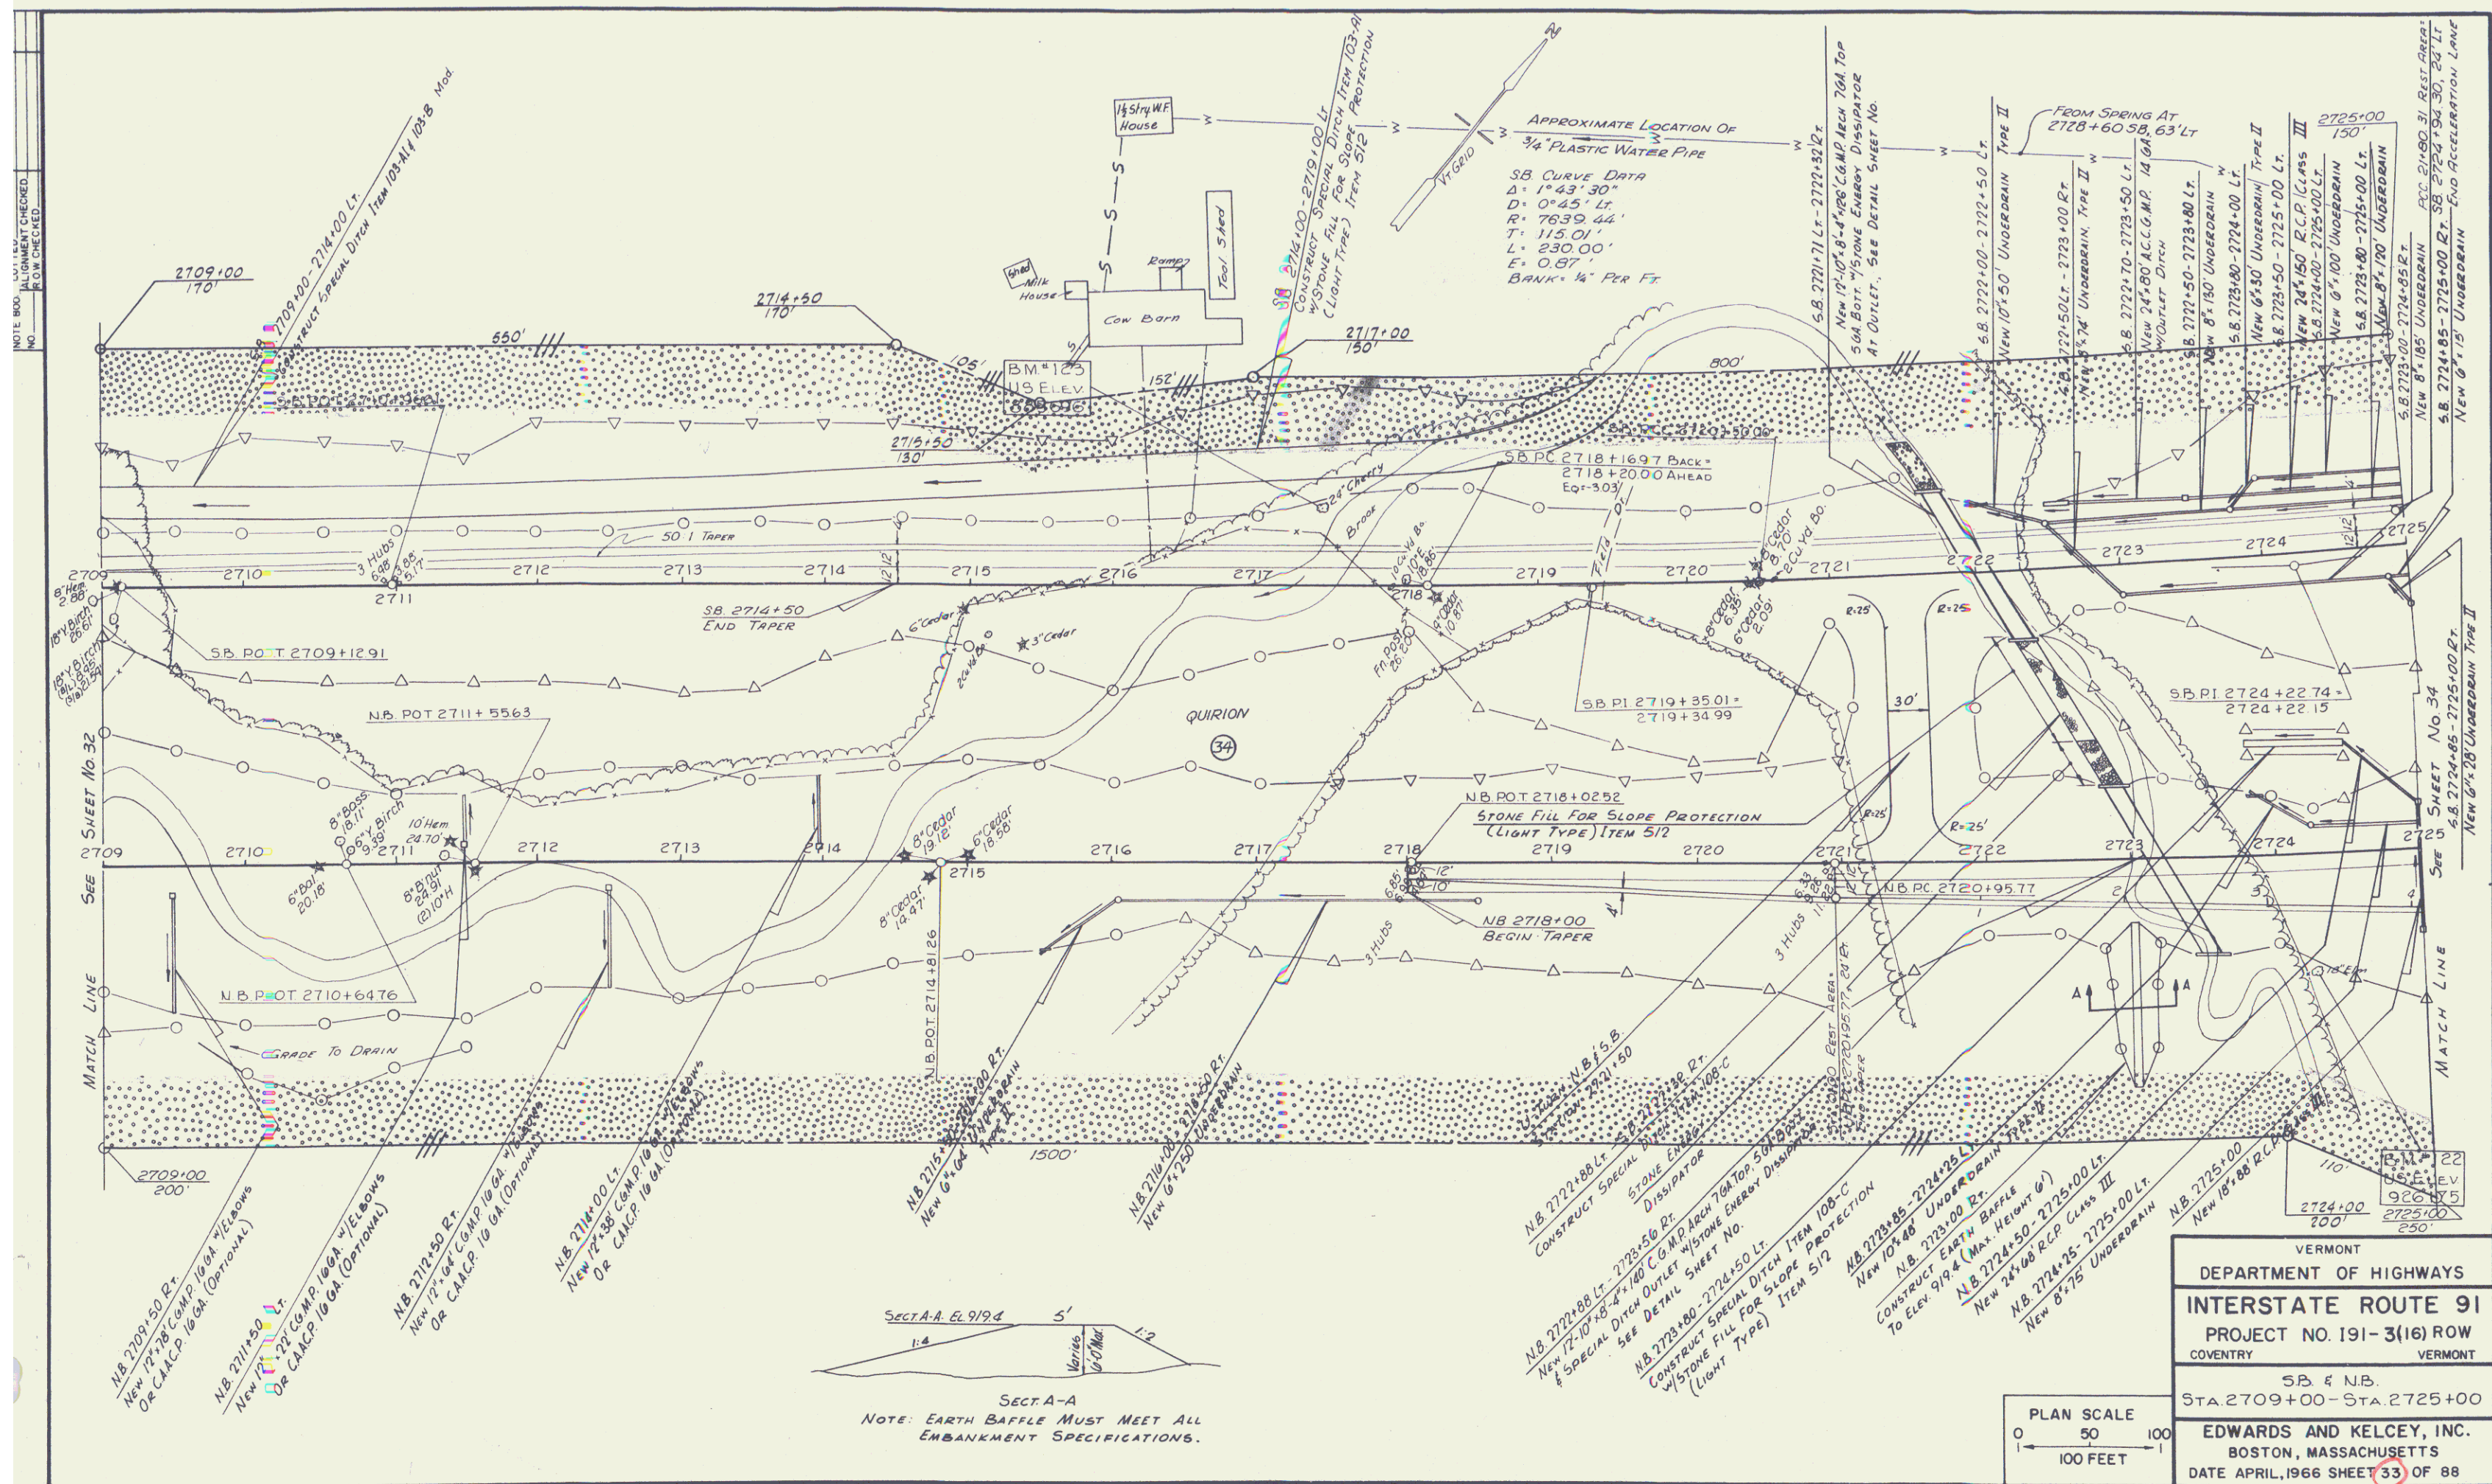


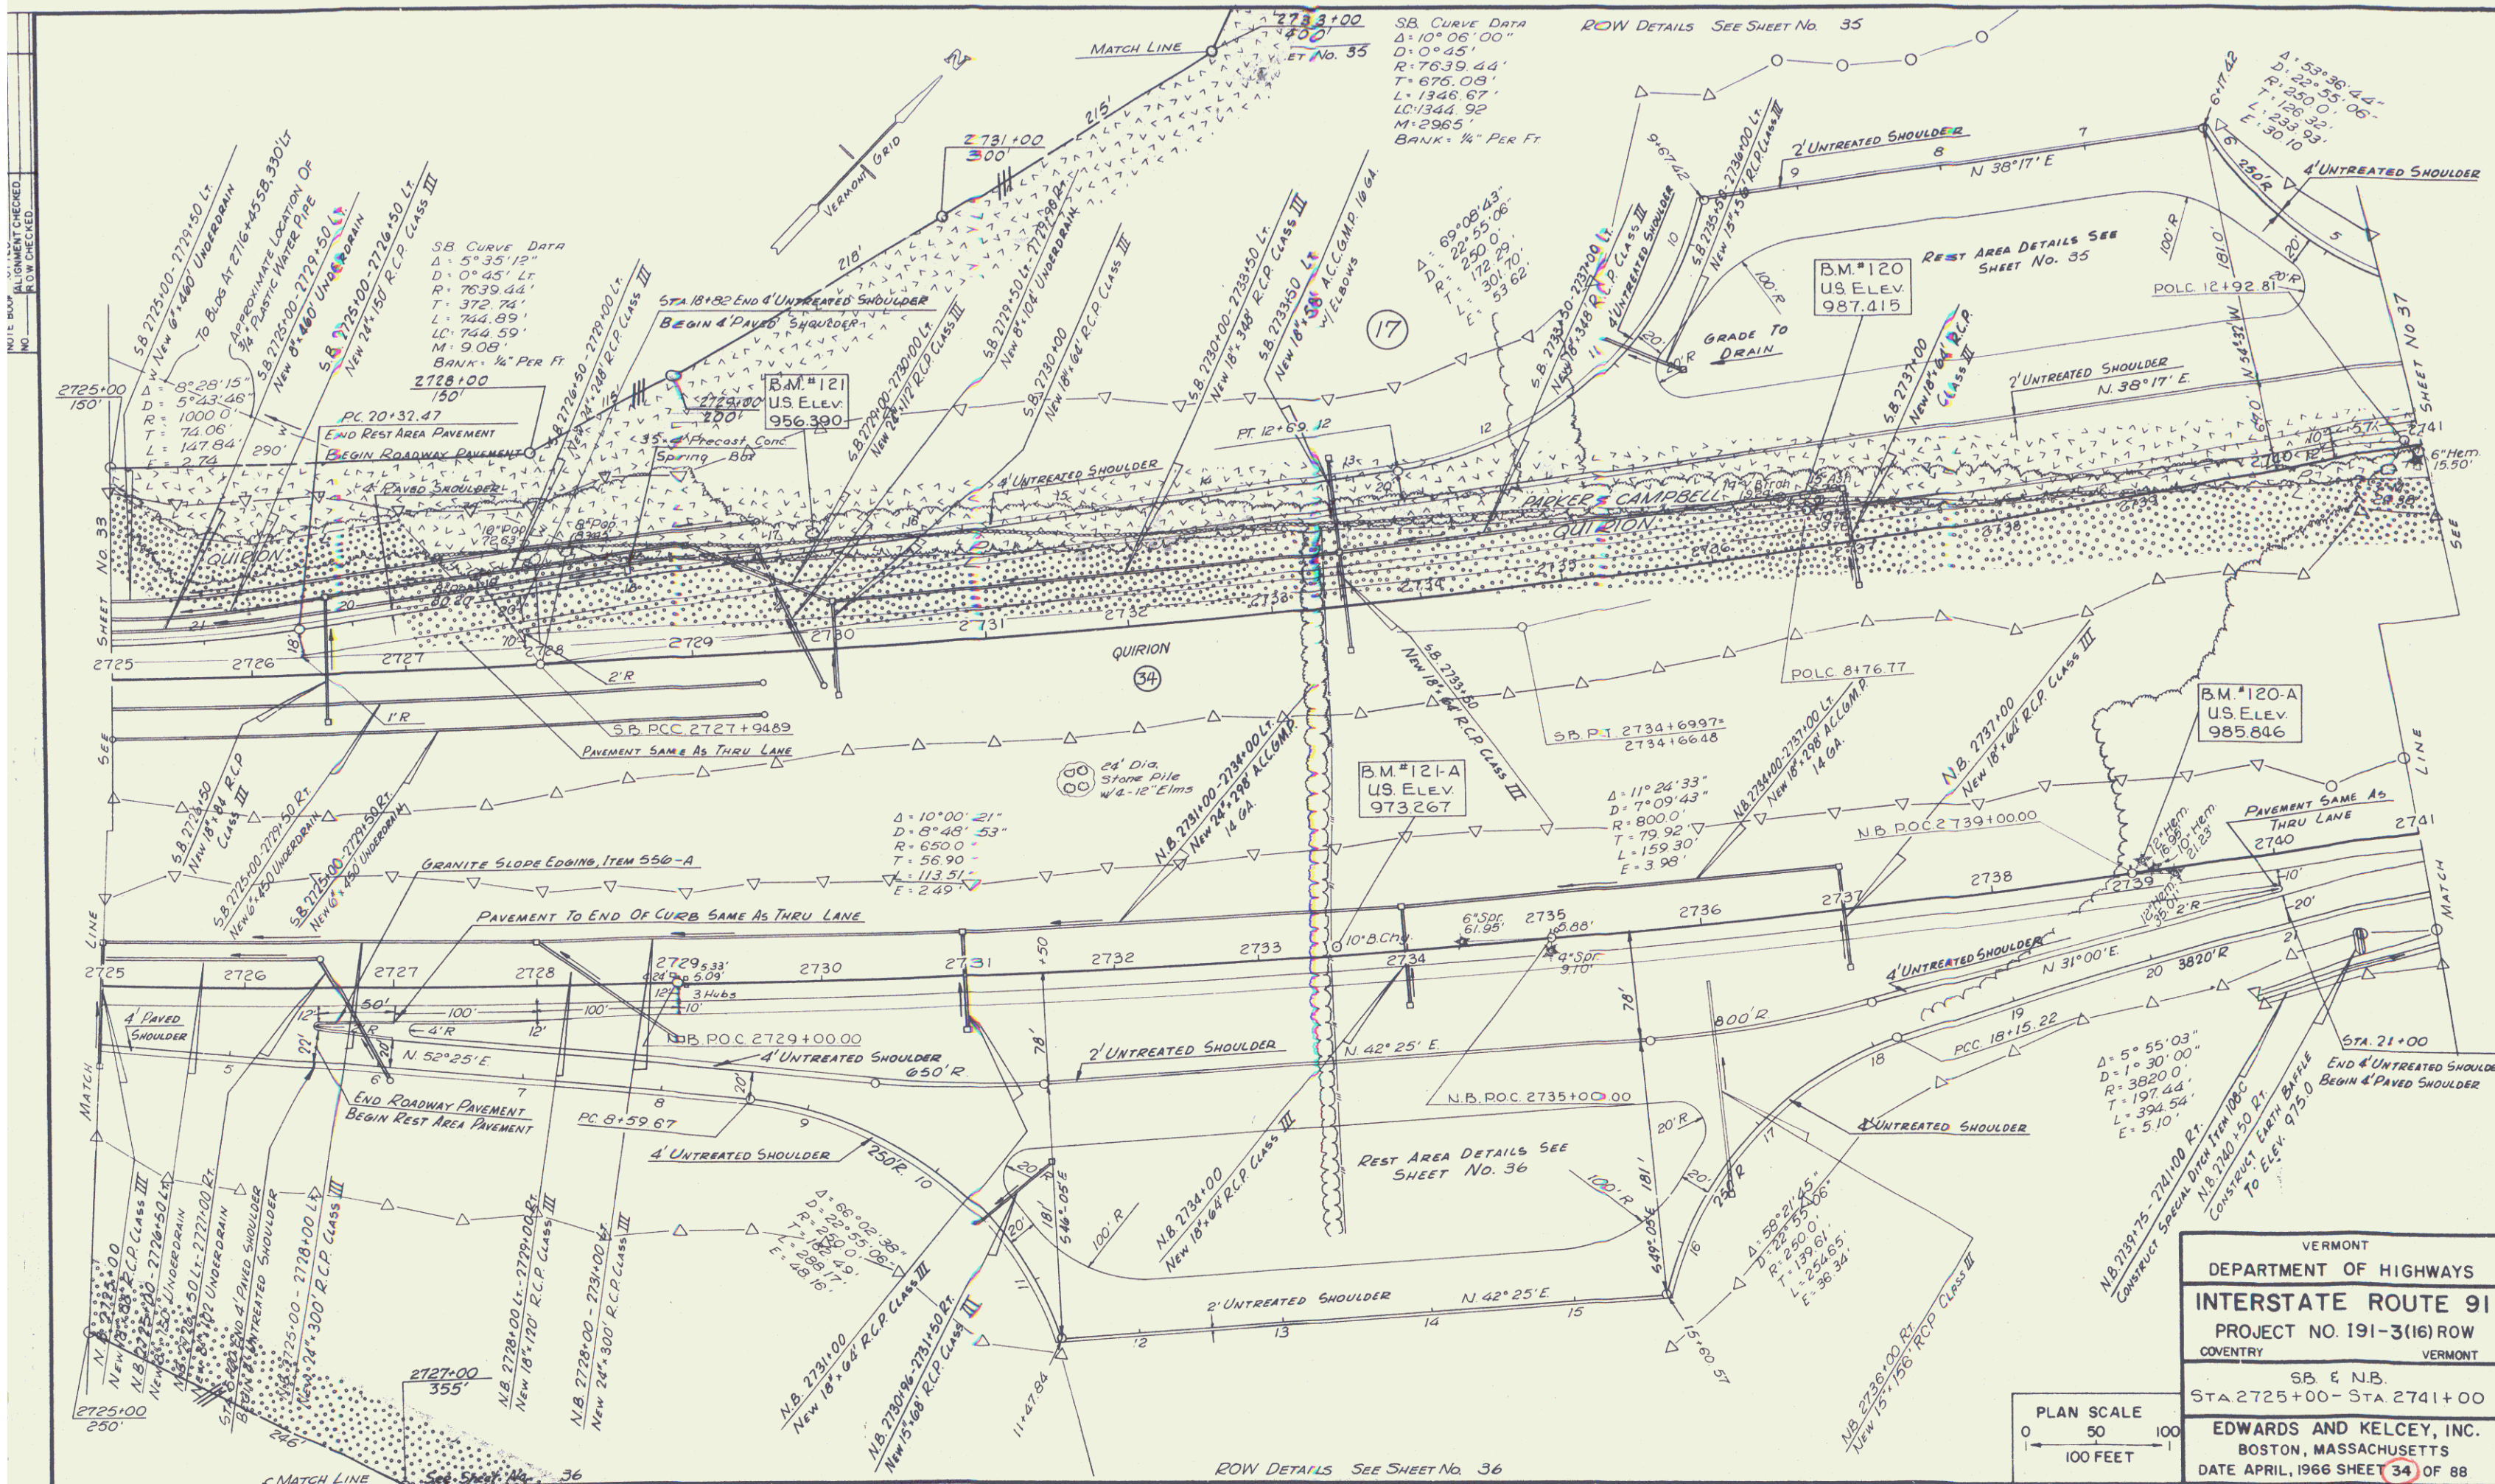

PLAN	BY	DATE
ED.		
NOTE BOOK		
ALIGNMENT CHECKED		
ROW CHECKED		

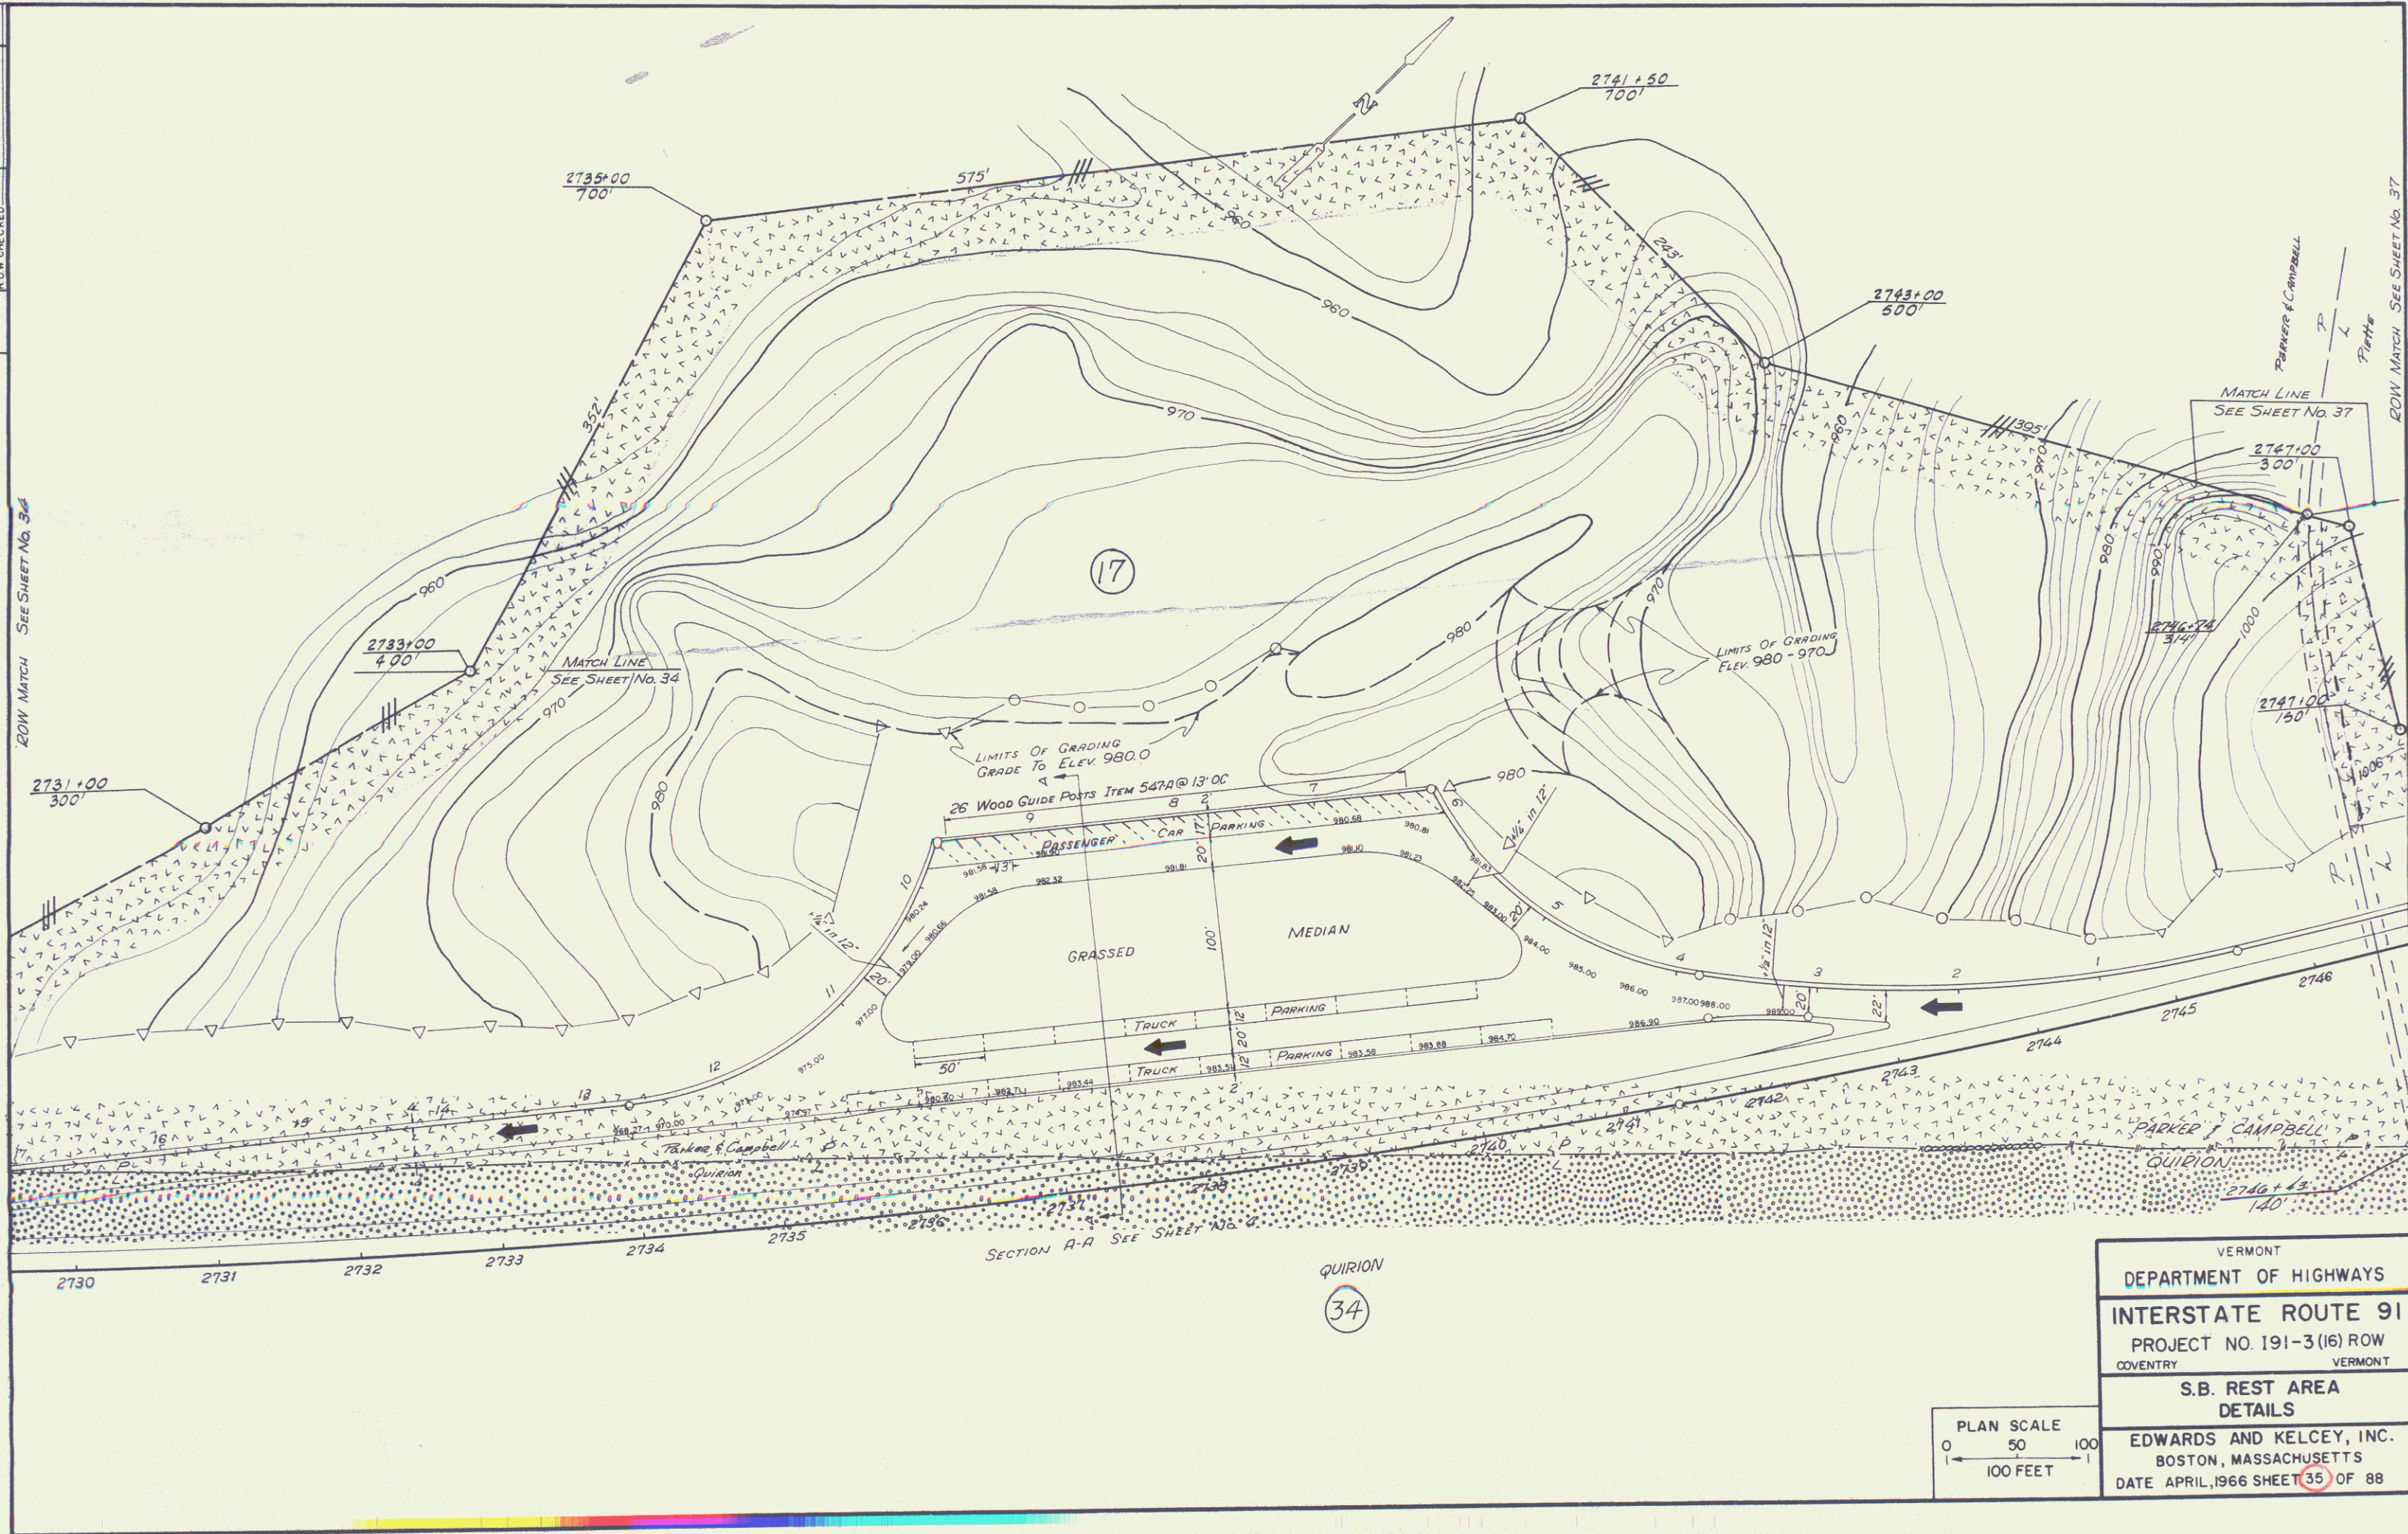

VERMONT
 DEPARTMENT OF HIGHWAYS
 INTERSTATE ROUTE 91
 PROJECT NO. 191-3 (16) ROW
 COVENTRY VERMONT
 S.B. REST AREA
 DETAILS
 EDWARDS AND KELCEY, INC.
 BOSTON, MASSACHUSETTS
 DATE APRIL, 1966 SHEET 35 OF 88

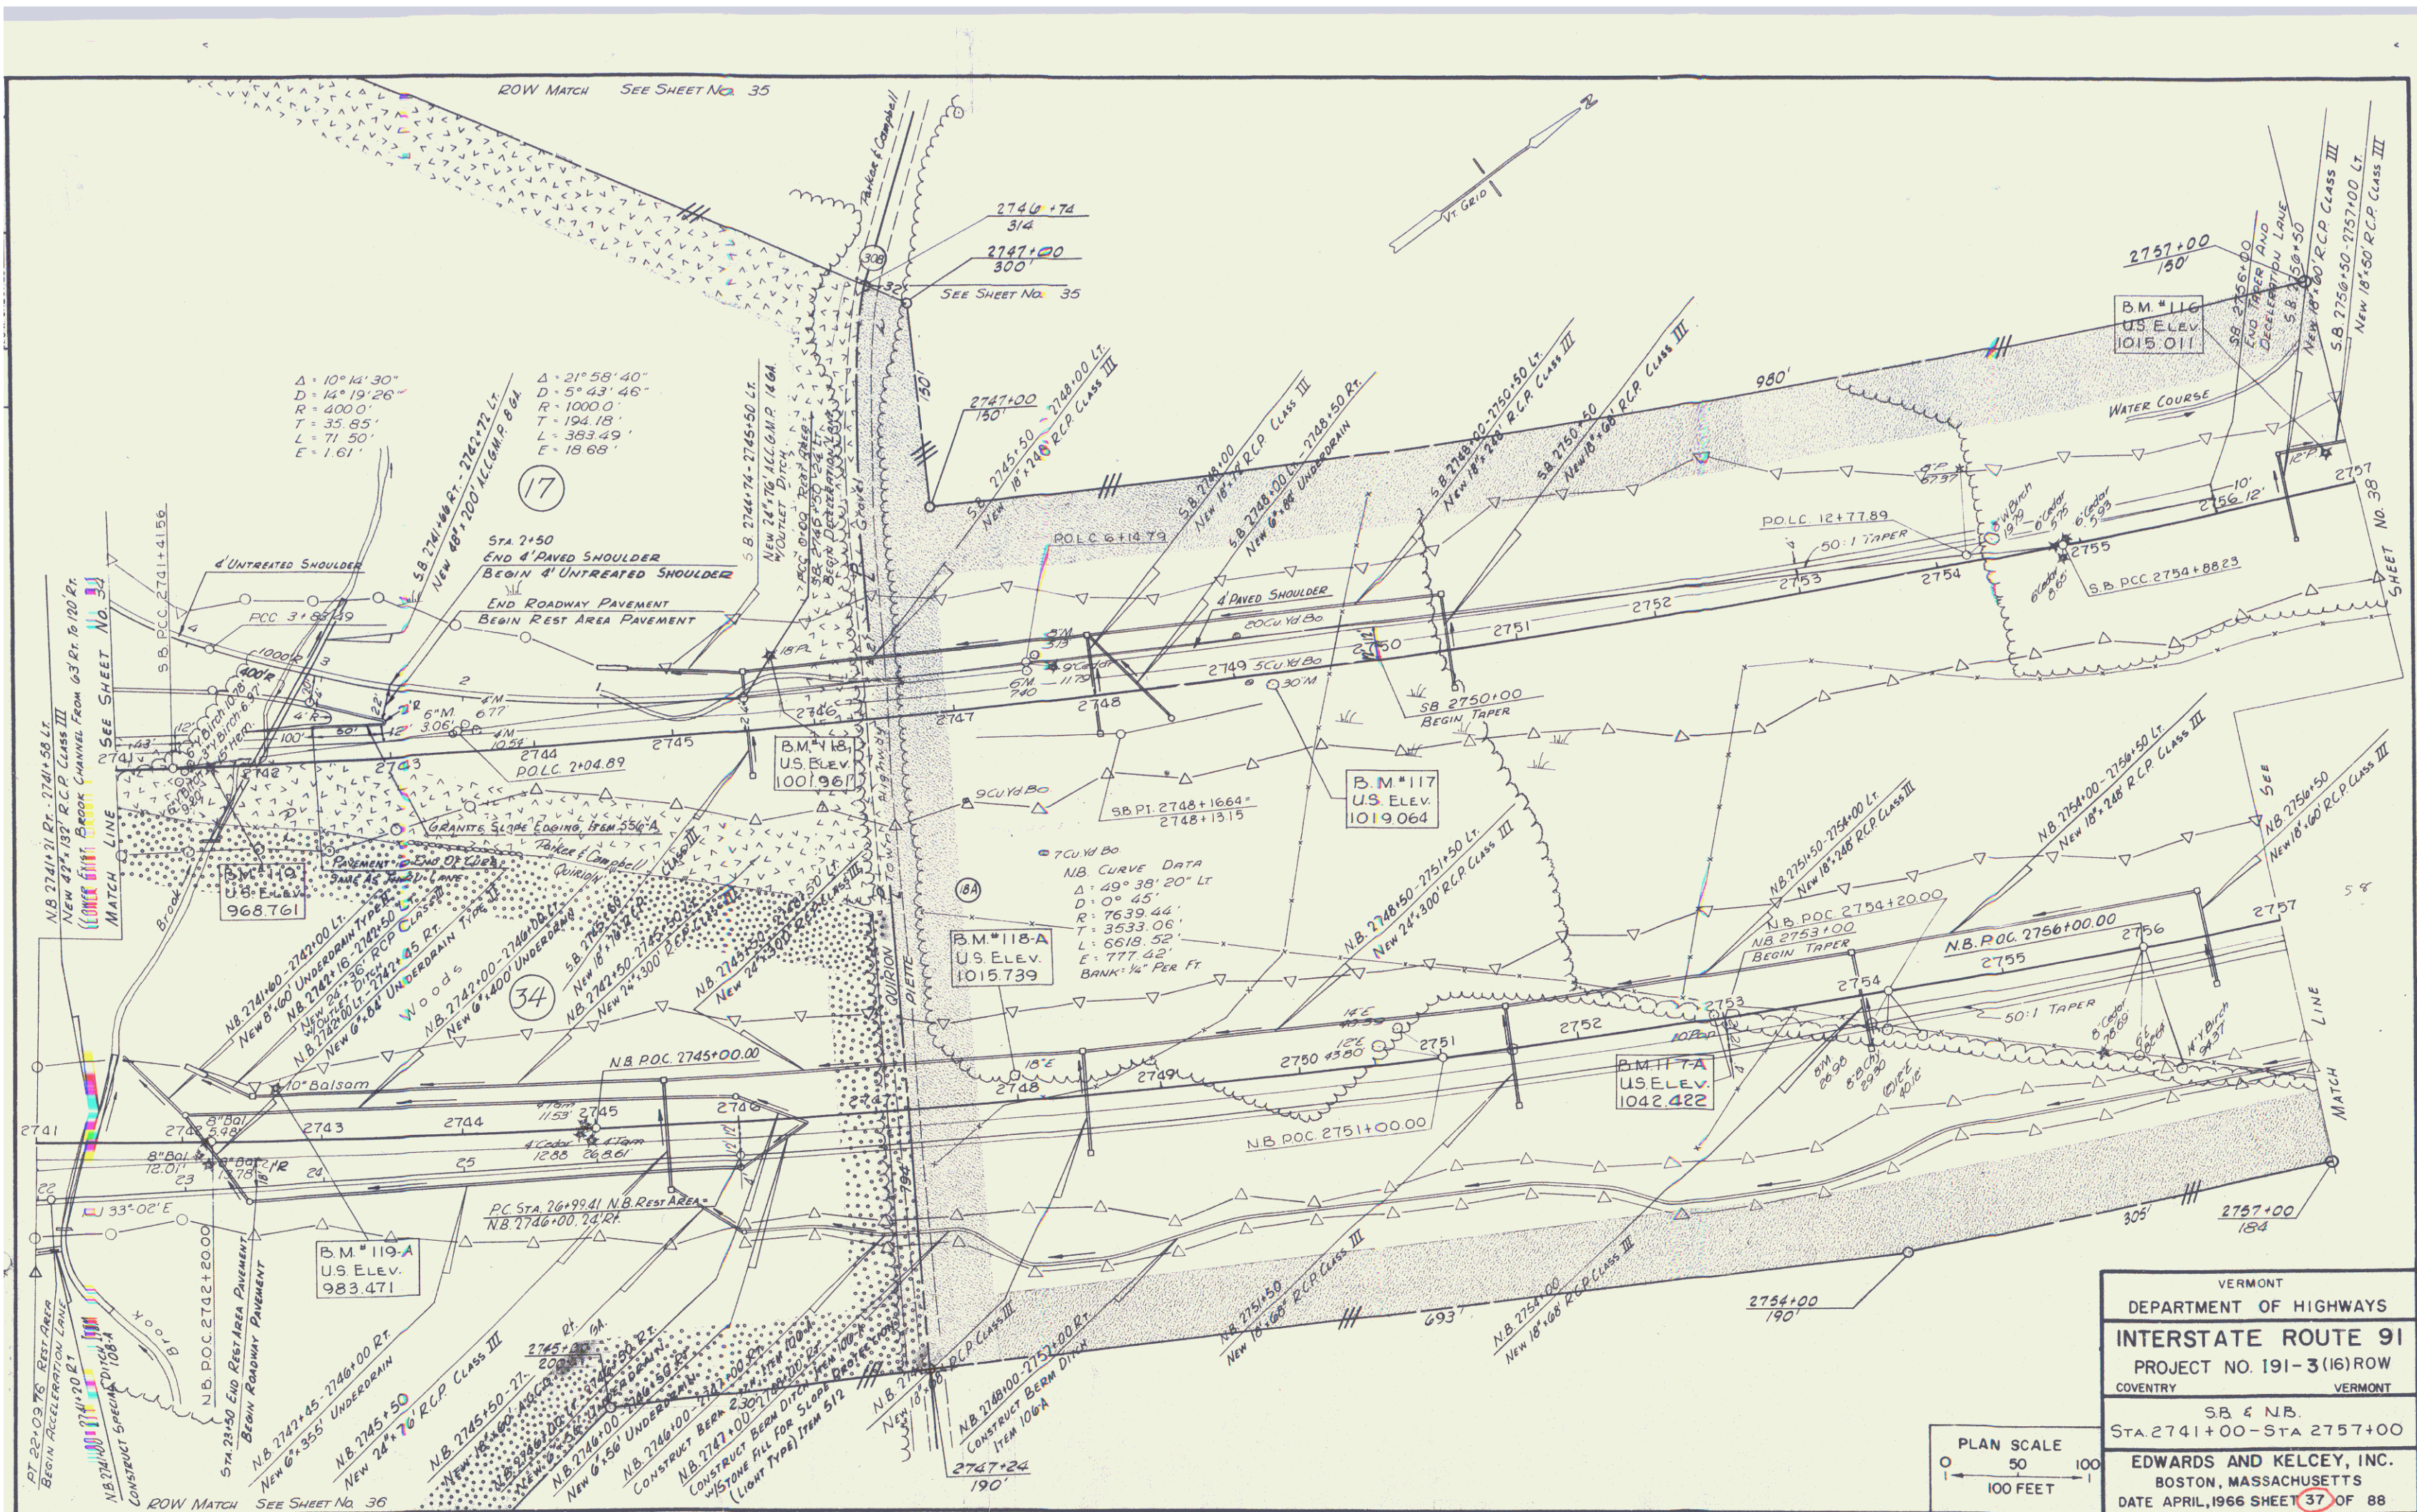


VERMONT
DEPARTMENT OF HIGHWAYS


INTERSTATE ROUTE 91
PROJECT NO. 191-3(16) ROW
CONVENTRY VERMONT


SB & NB
STA 2741+00-STA 2757+00

EDWARDS AND KELCEY, INC.
BOSTON, MASSACHUSETTS
DATE APRIL, 1966 SHEET 37 OF 88


PLAN SCALE
0 50 100
100 FEET

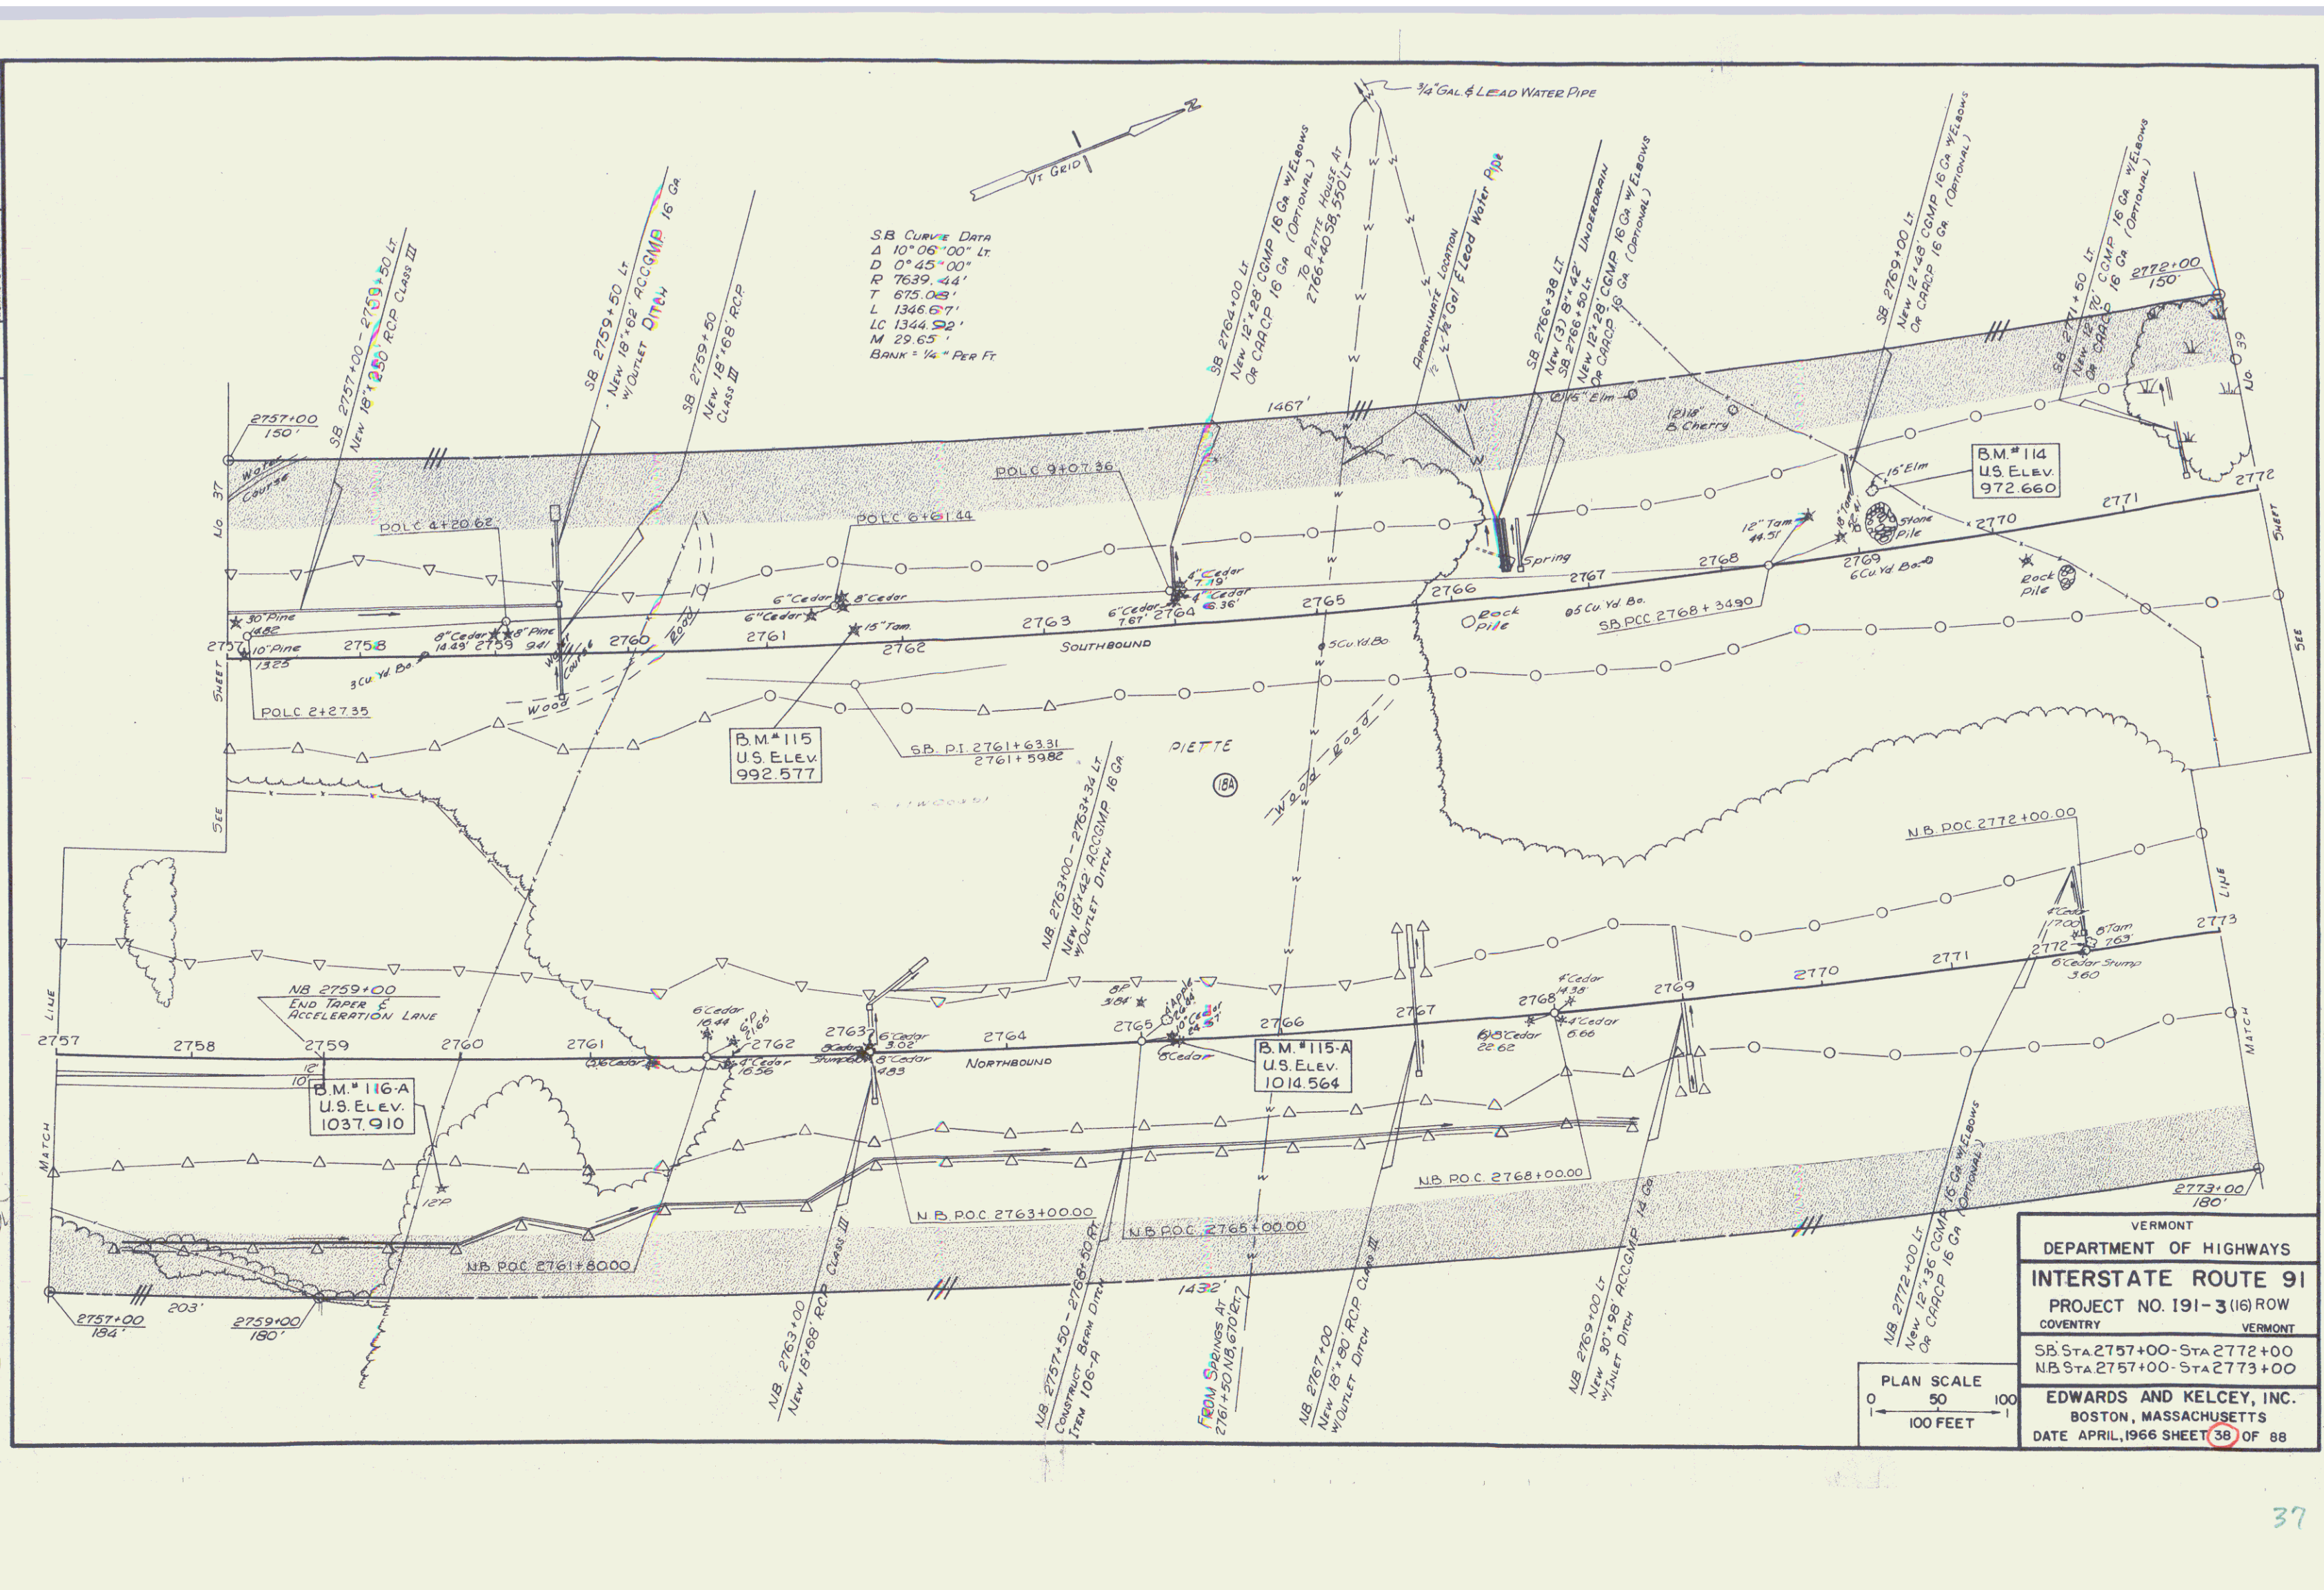

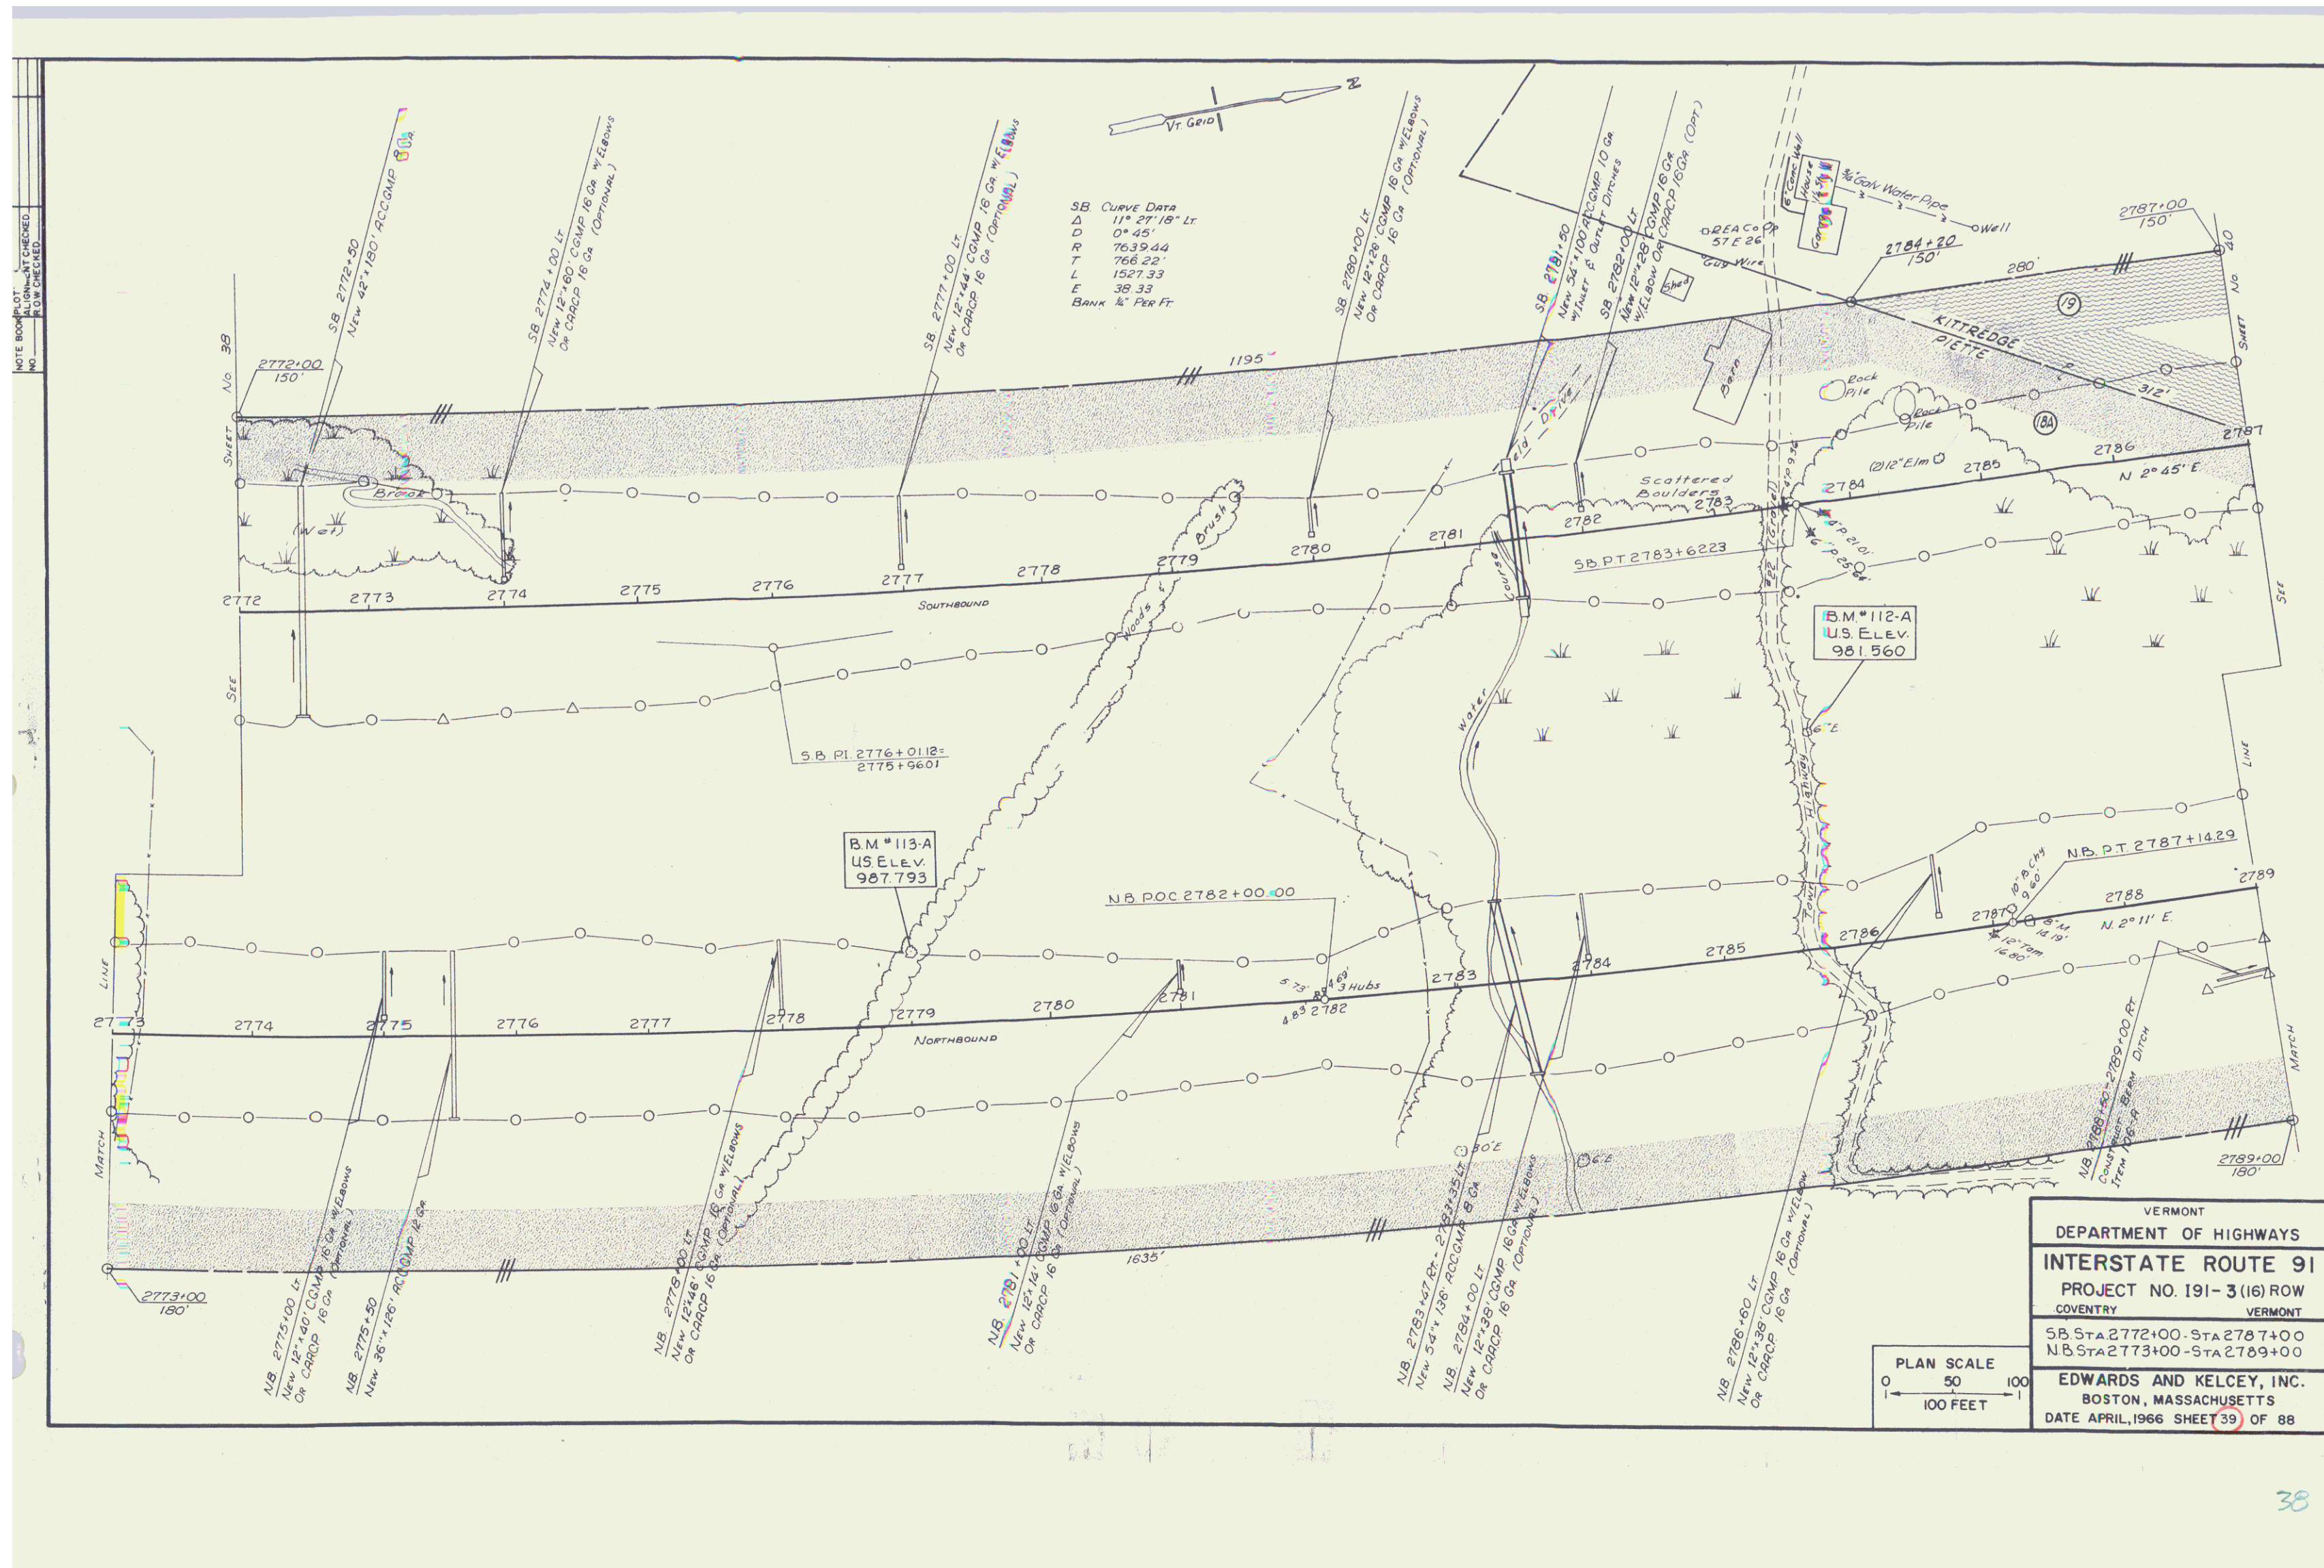

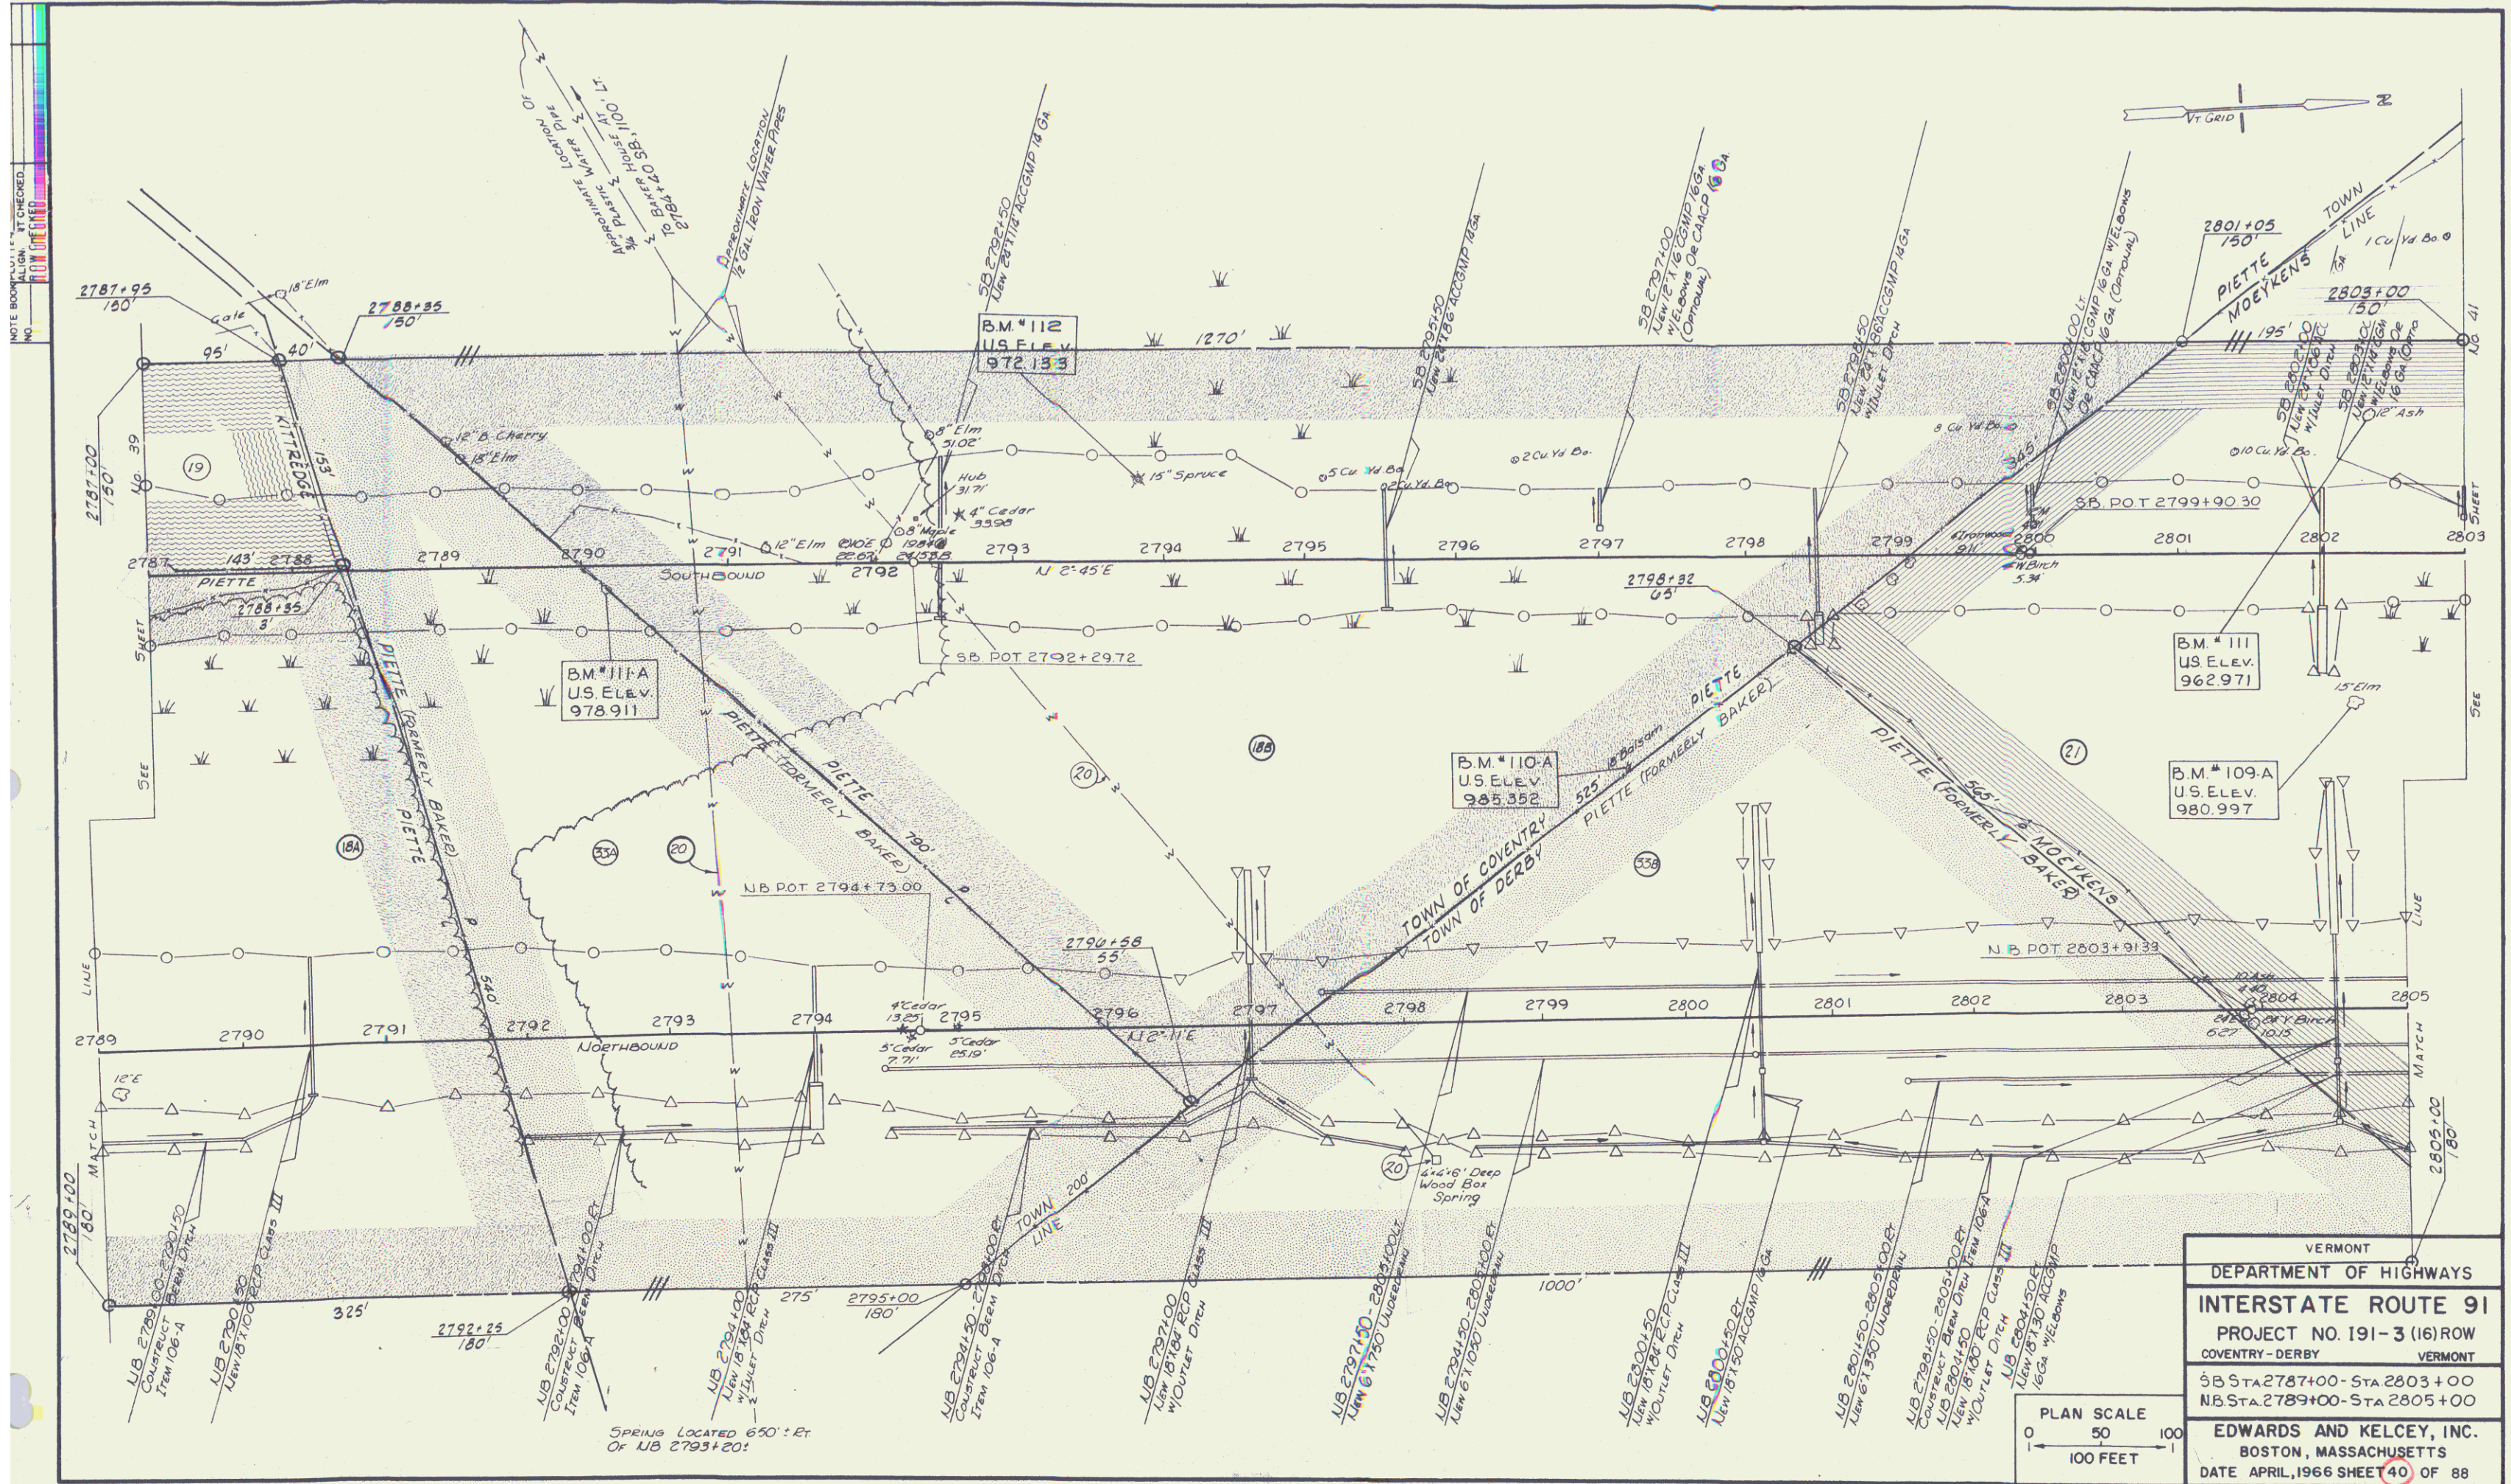

PLAN
BY
DATE
NO. 1
NOTE BOOK
ALIGN. "M" CHECKED
P.W. "C" CHECKED

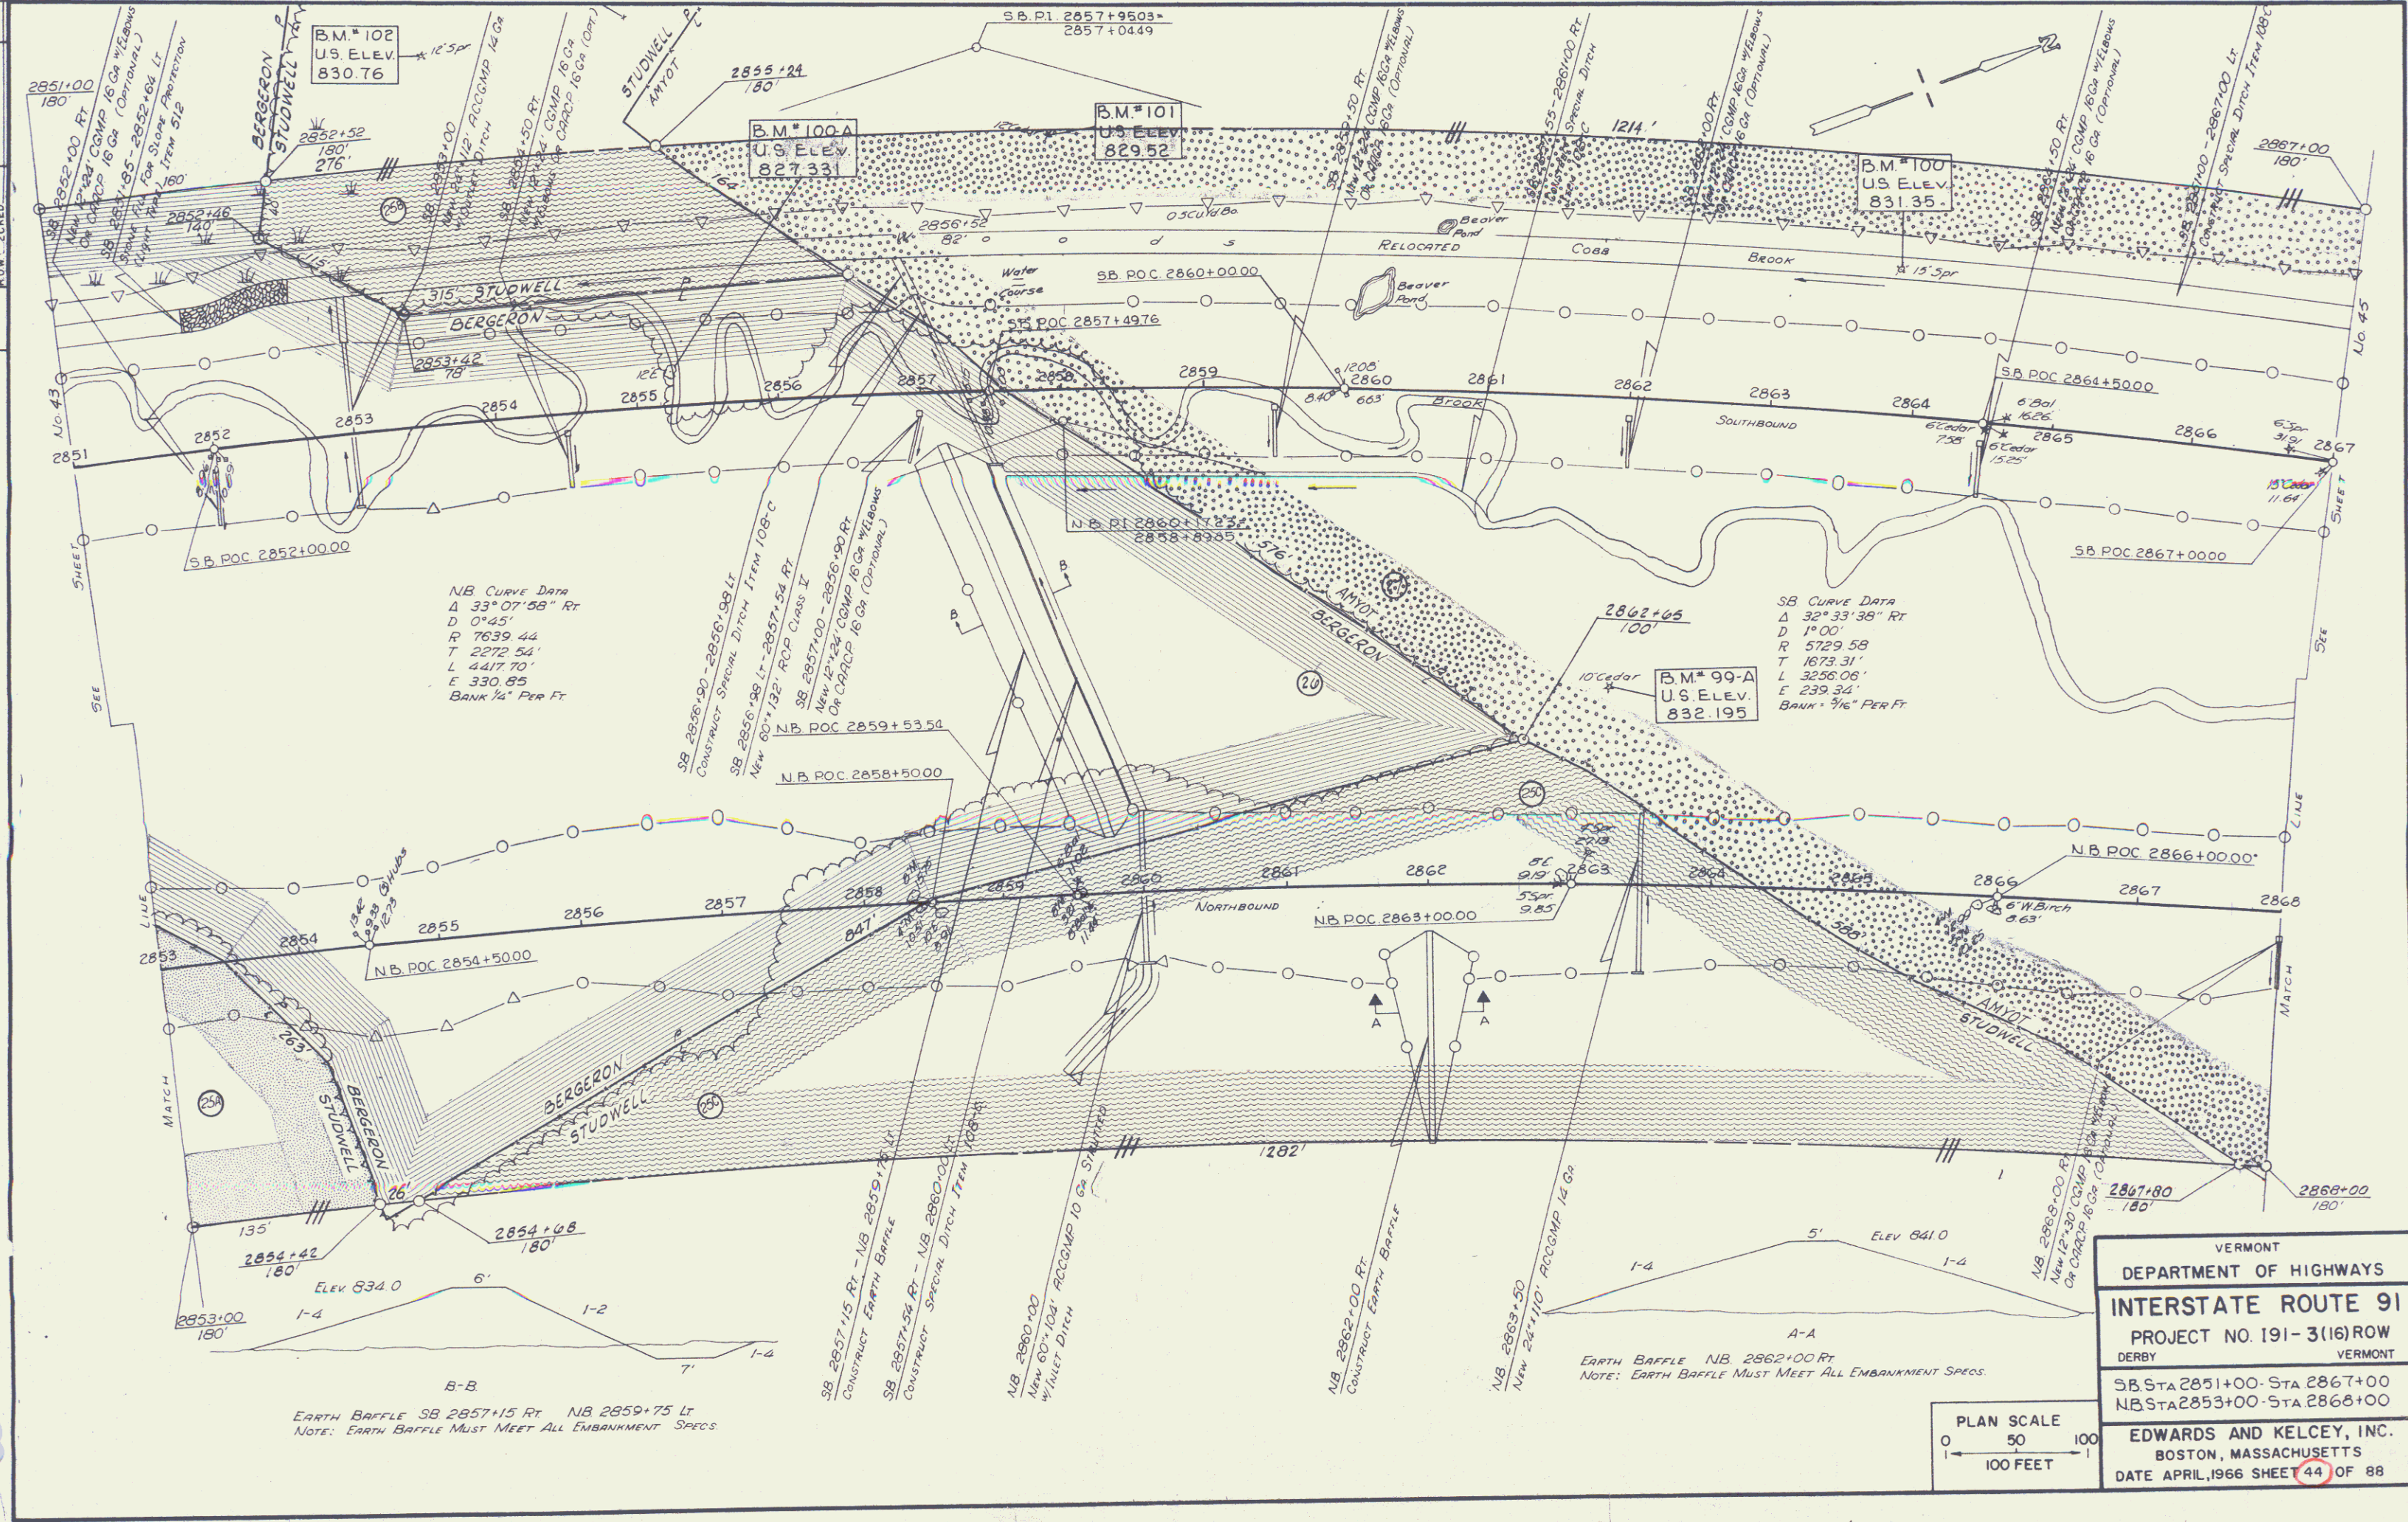

PLAN
BY
DATE
NOTE BOOK PLOTTED
CHECKED
NO.

