WOOD GUARD RAIL REQUIRED

Culv. Sta.	Left	Right
464+46	24'	24'

CABLE GUARD RAIL REQUIRED

Stations	Left	Right
466+60-470+00	-	340'

NEW REINF. CONC. BOX CULVERTS REQUIRED

Station	Size	Conc. A	Steel
464+46	4'x5'	24.7 c.y.	1938 #

NEW REINF. CONC. DRIVEWAY PIPES REQUIRED

Station	Diam	Length	Conc. Rub. Mas.
462+25 Lt	12"	28'	2.3 cu yds.
462+25 Rt	12"	27	2.3 "

107-5 1930 8 32

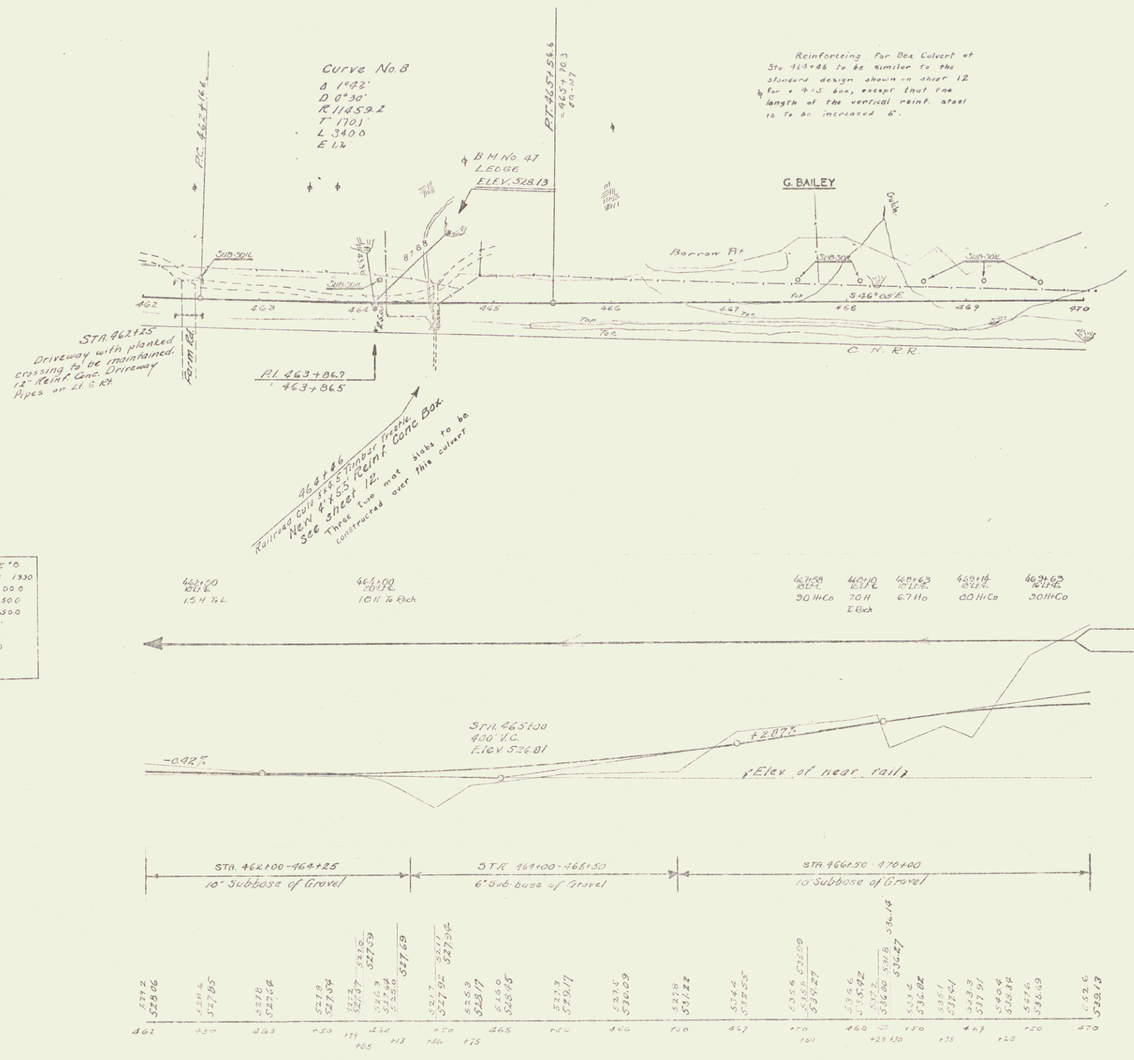

B.M. No. 47. Spot on ledge, left of Sta. 464+60. Elev 528.13

SERIES F No. 1078
SHEET 8 OF 32.