



Abolished

RIGHT-OF-WAY DIVISION
TOWN FILE

PERPETUAL

Abolished
Town of USS
(To Be Returned To R.O.W. Division)

$\Delta 18^{\circ}14'$
 $D 4^{\circ}$
 $R 1432.7$
 $T 229.9$
 $L 455.8$
 $E 18.3$

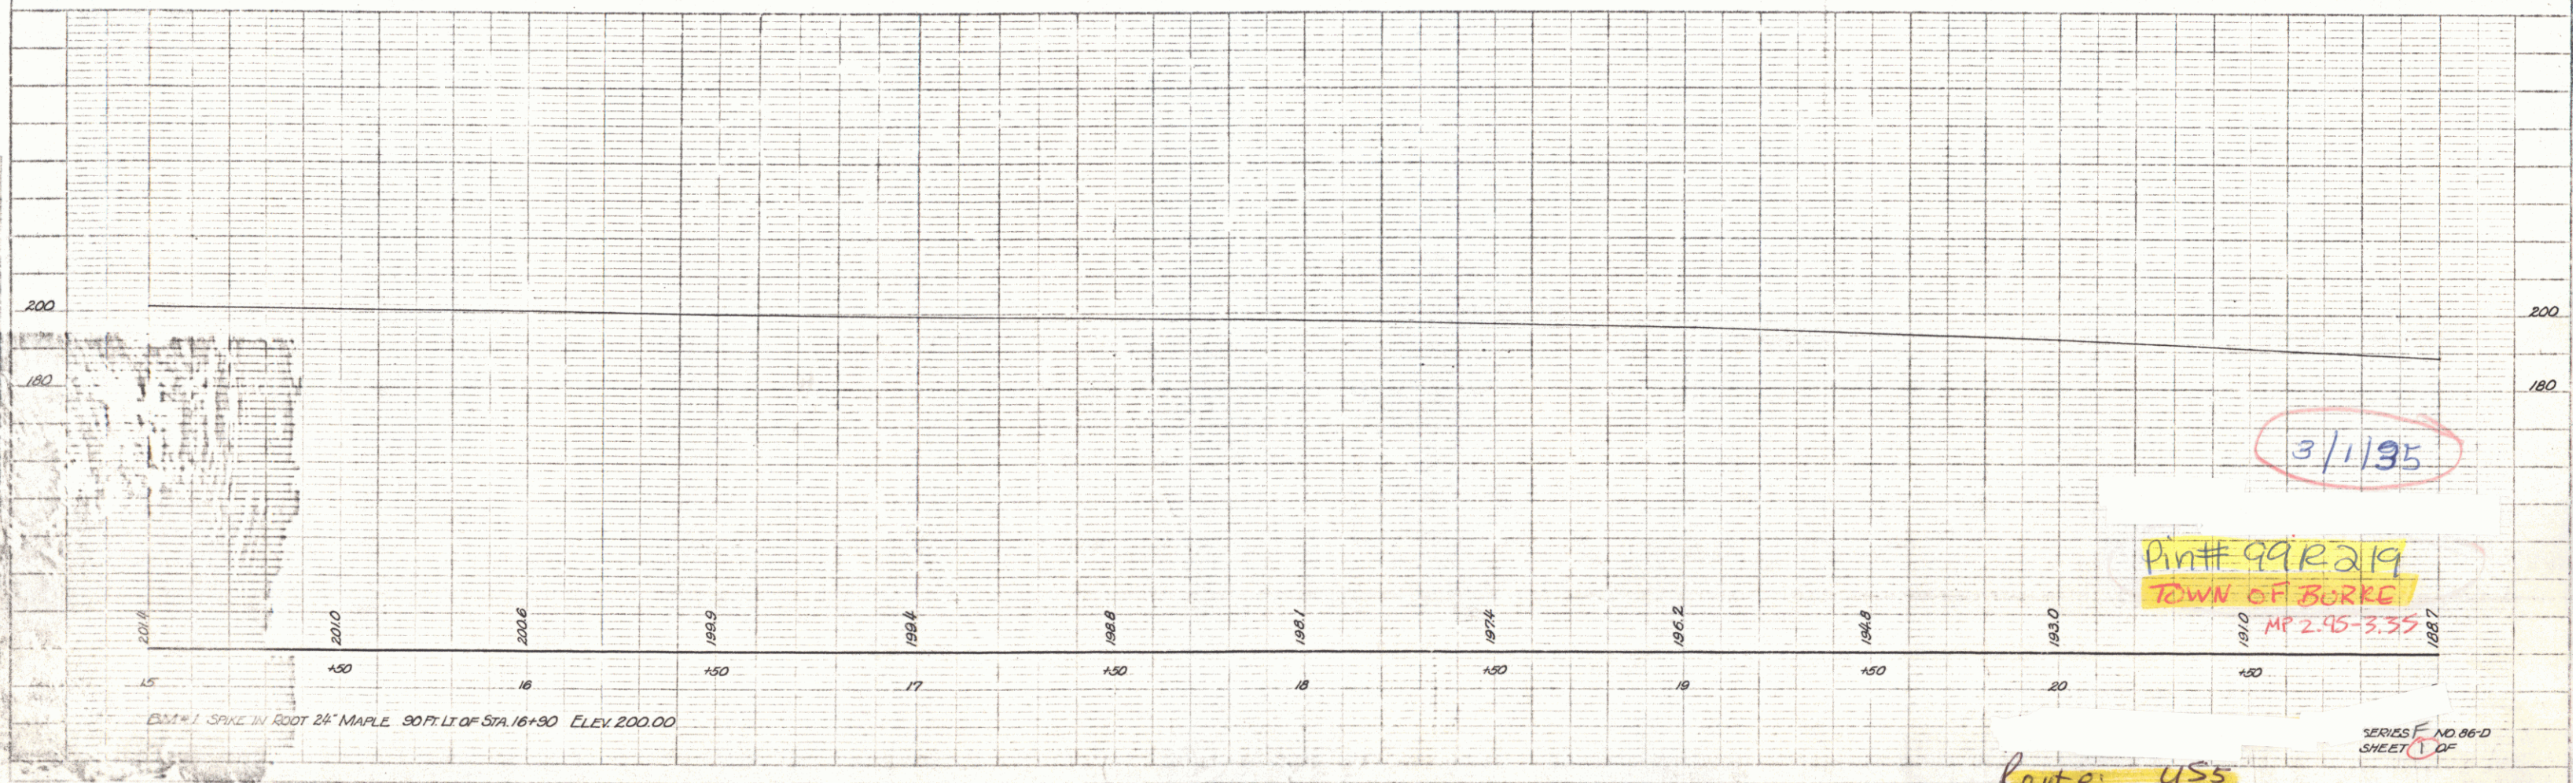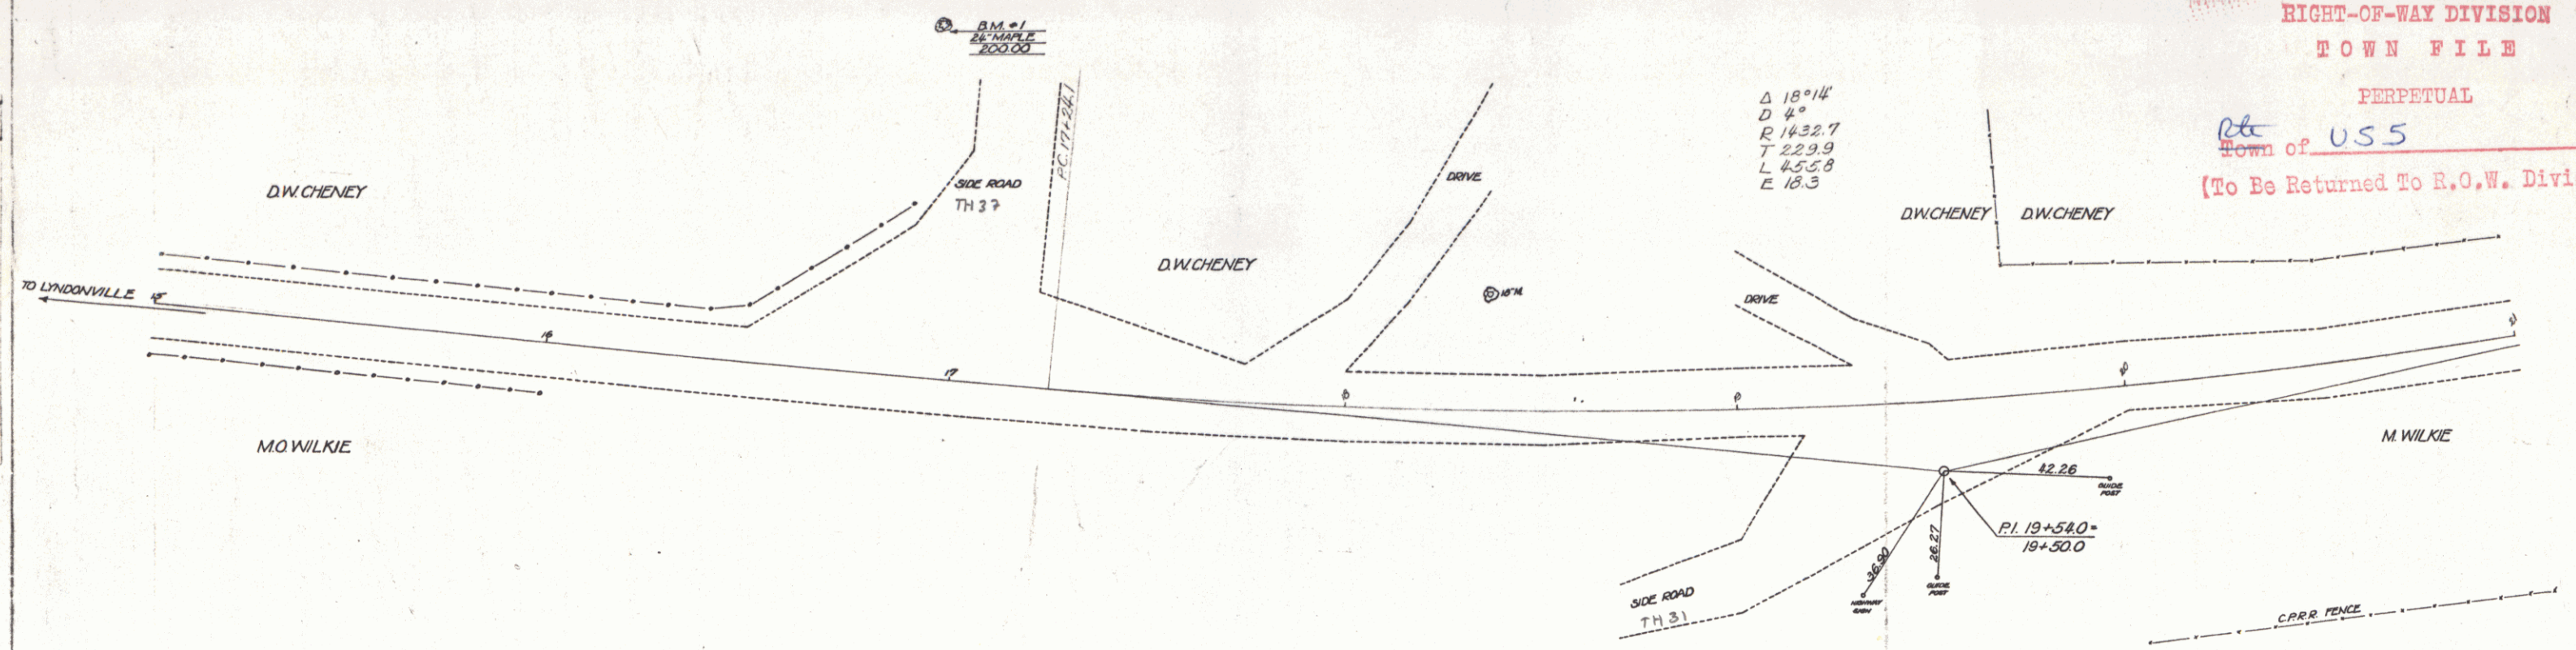



3/1/35

Pin# 99R219
TOWN OF BURKE
MP 2.45-3.35

Route: USS
Project: F86D
DIST. # 9 PLANS

PLAN:	SUNSET	NADOLSKI STEVENS	2-36 2-36
NOTE BOOK	PROVED		
NO.	ALIGNMENT CONTROL		
	FT. OF WAY CHECKED		

DATE	BY	
		PROFILE
		EXAMINED
		SAMPLES OBTAINED
		B WET NOSED
		STRUCTURE NOT TO BE USED

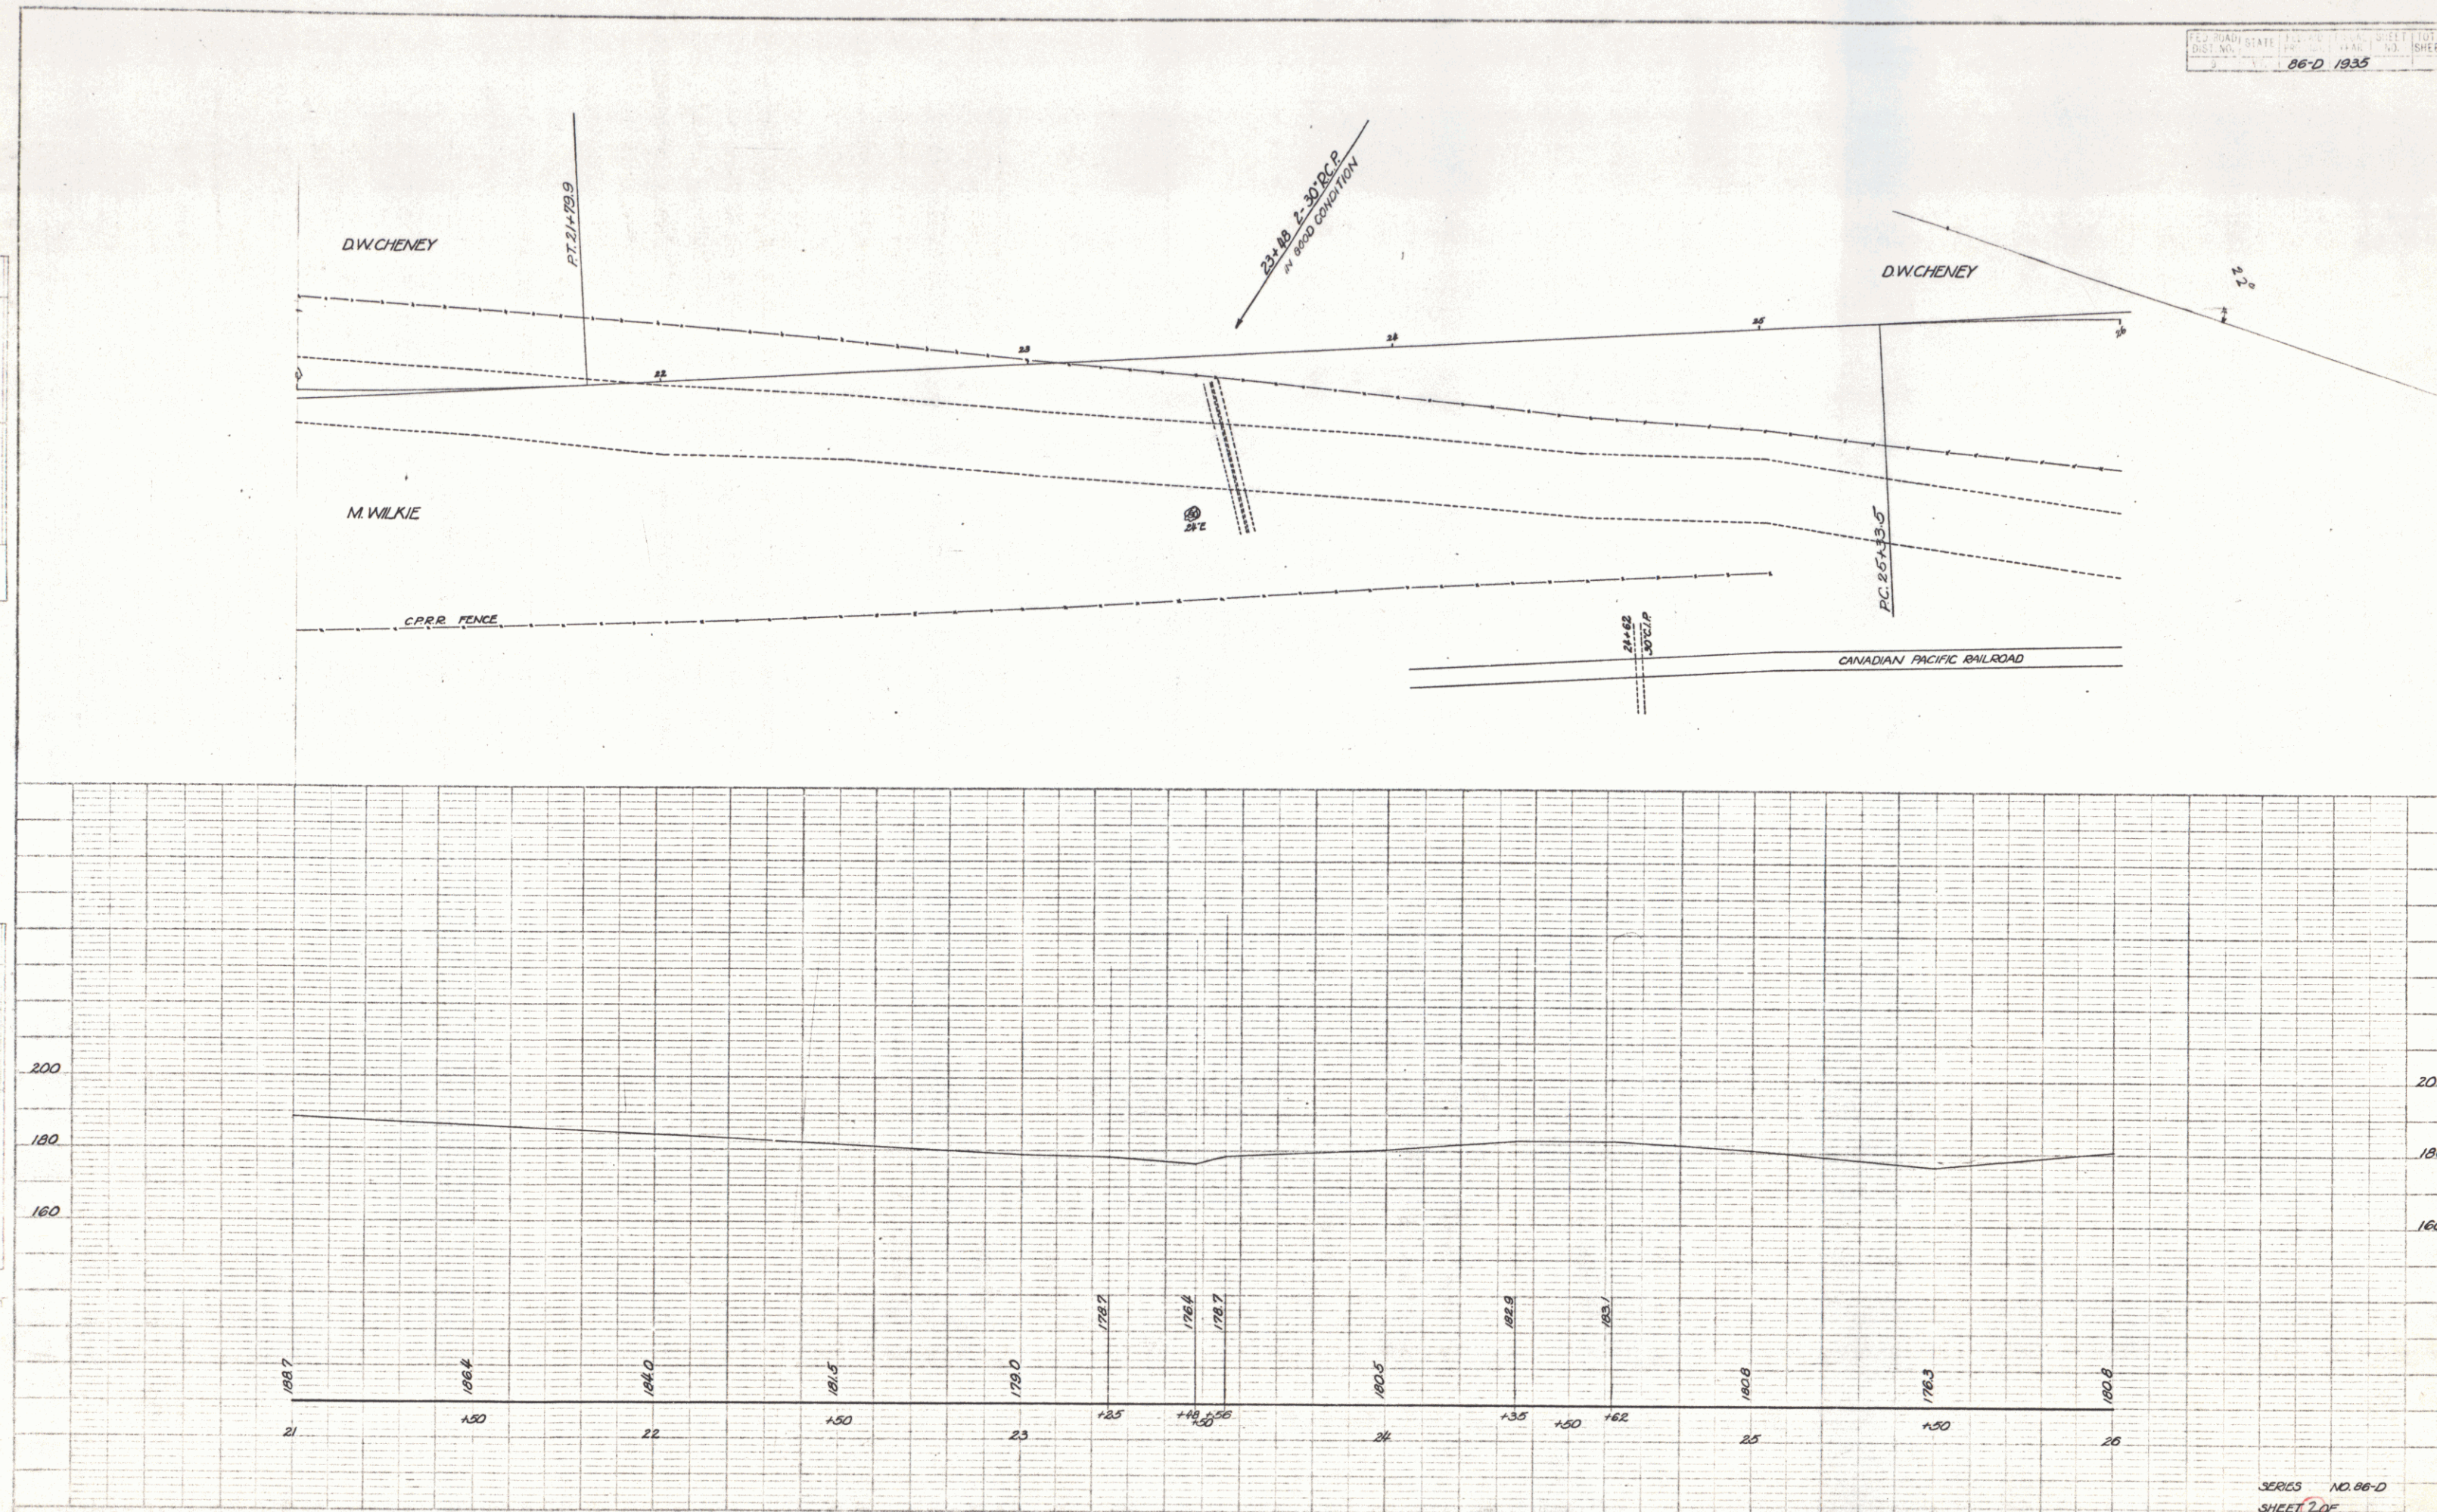


SERIES NO. 86-D
SHEET 2 OF



North Arrow

PLAN
 DRAWN BY
 CHECKED BY
 DATE

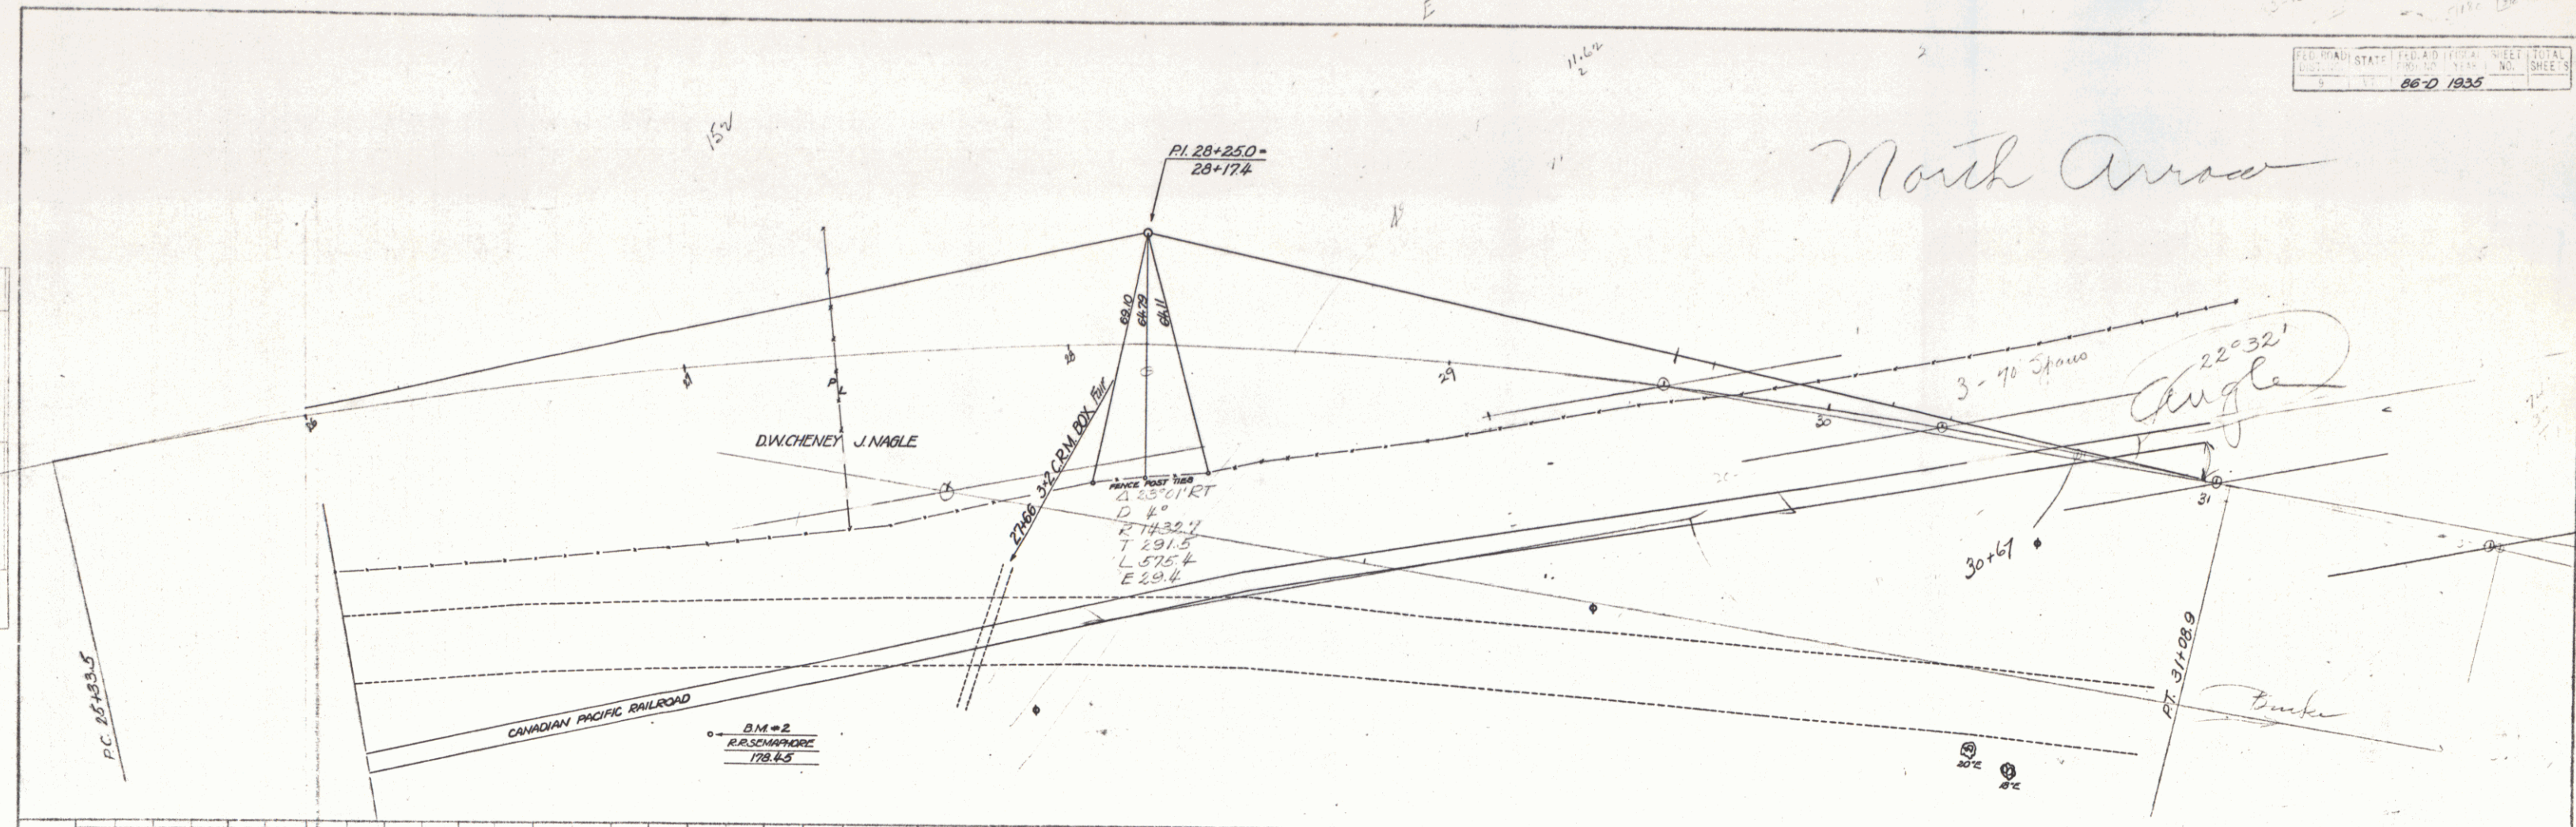



TITLE
 DRAWN BY
 CHECKED BY
 DATE

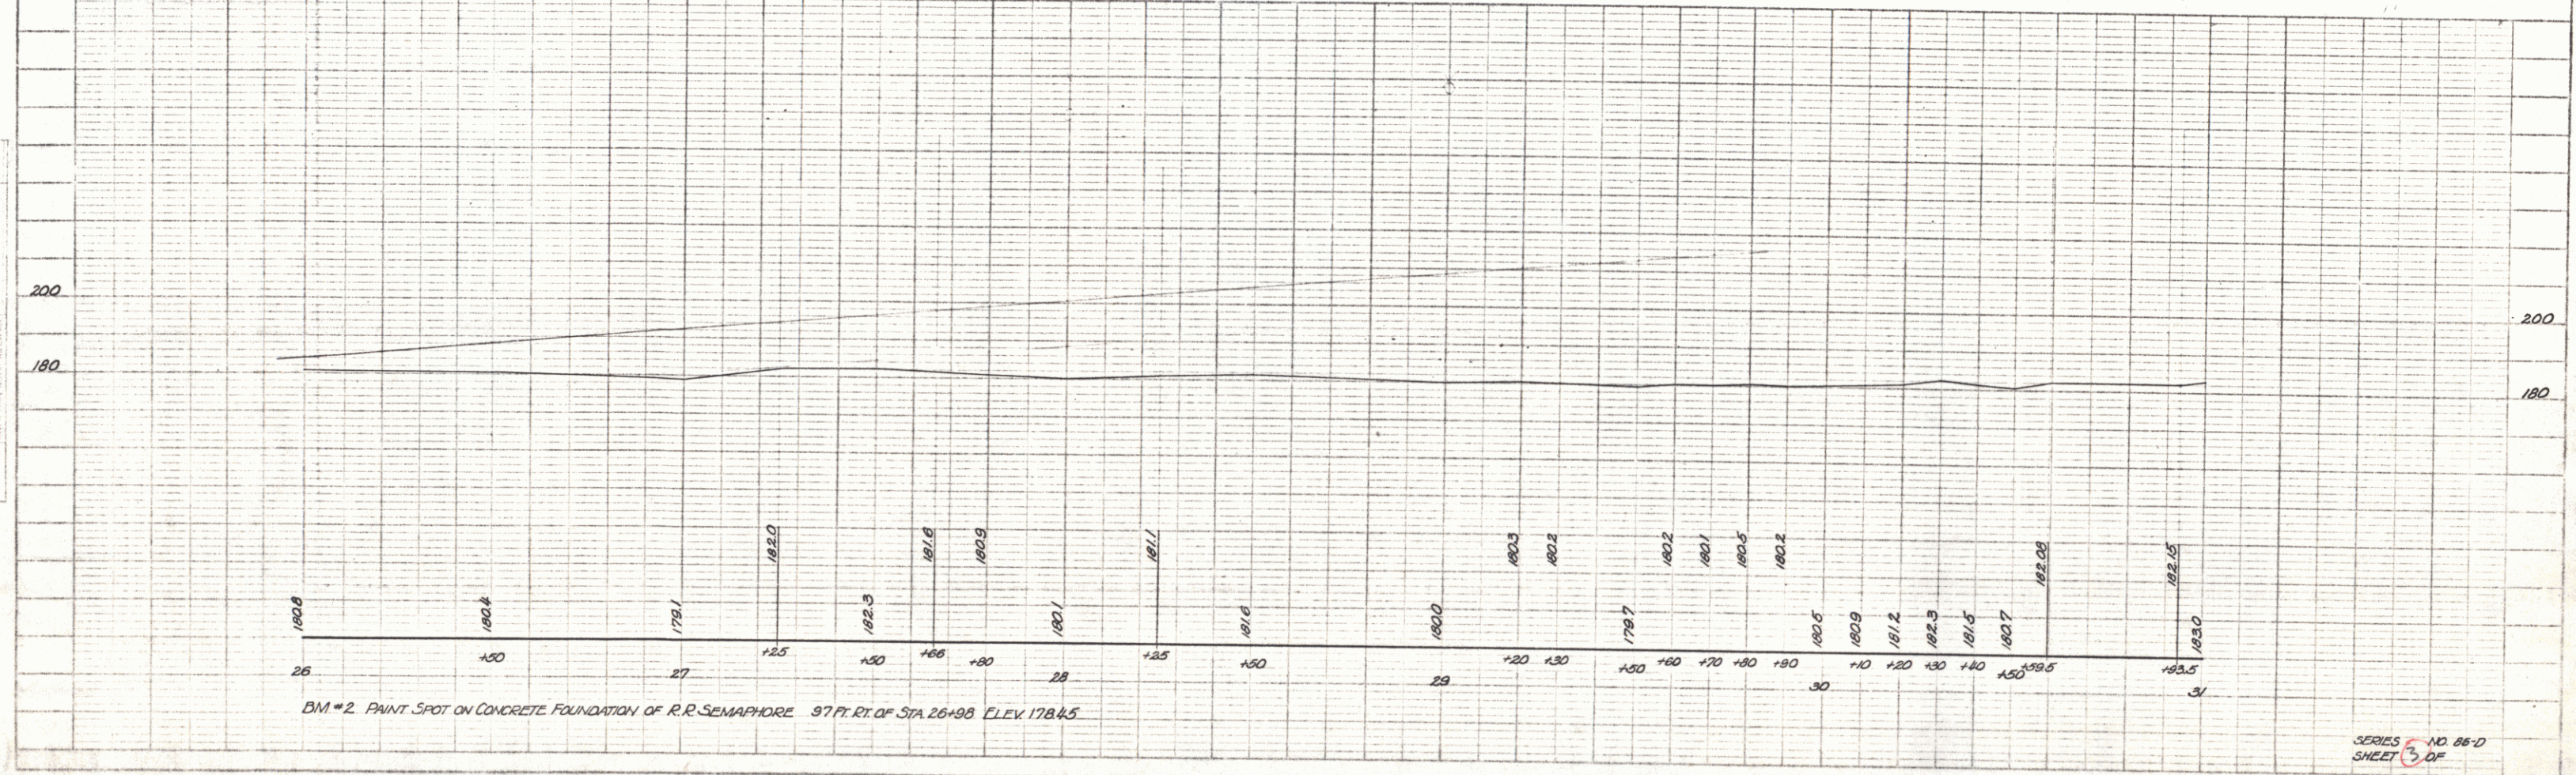

D.M. #2 PAINT SPOT ON CONCRETE FOUNDATION OF R.R. SEMAPHORE 97 FT. RT. OF STA 26+95 ELEV 178.45



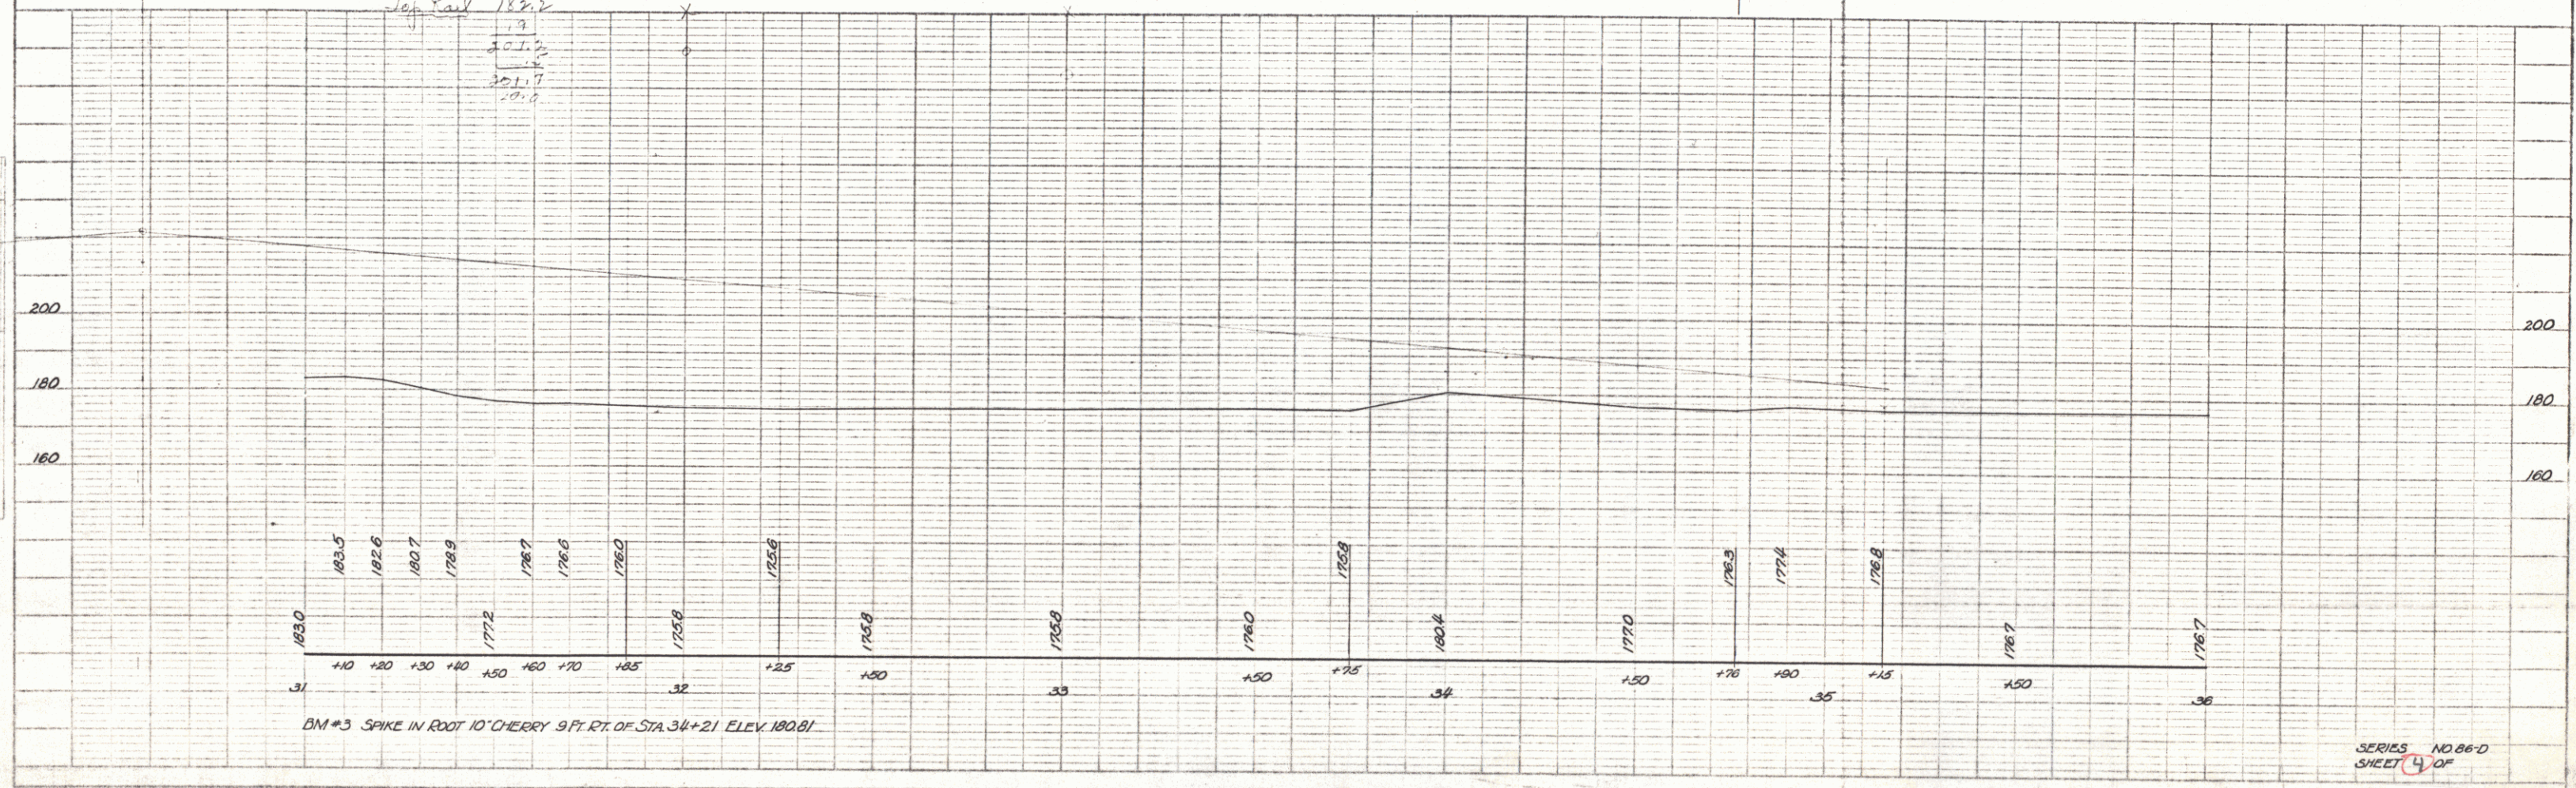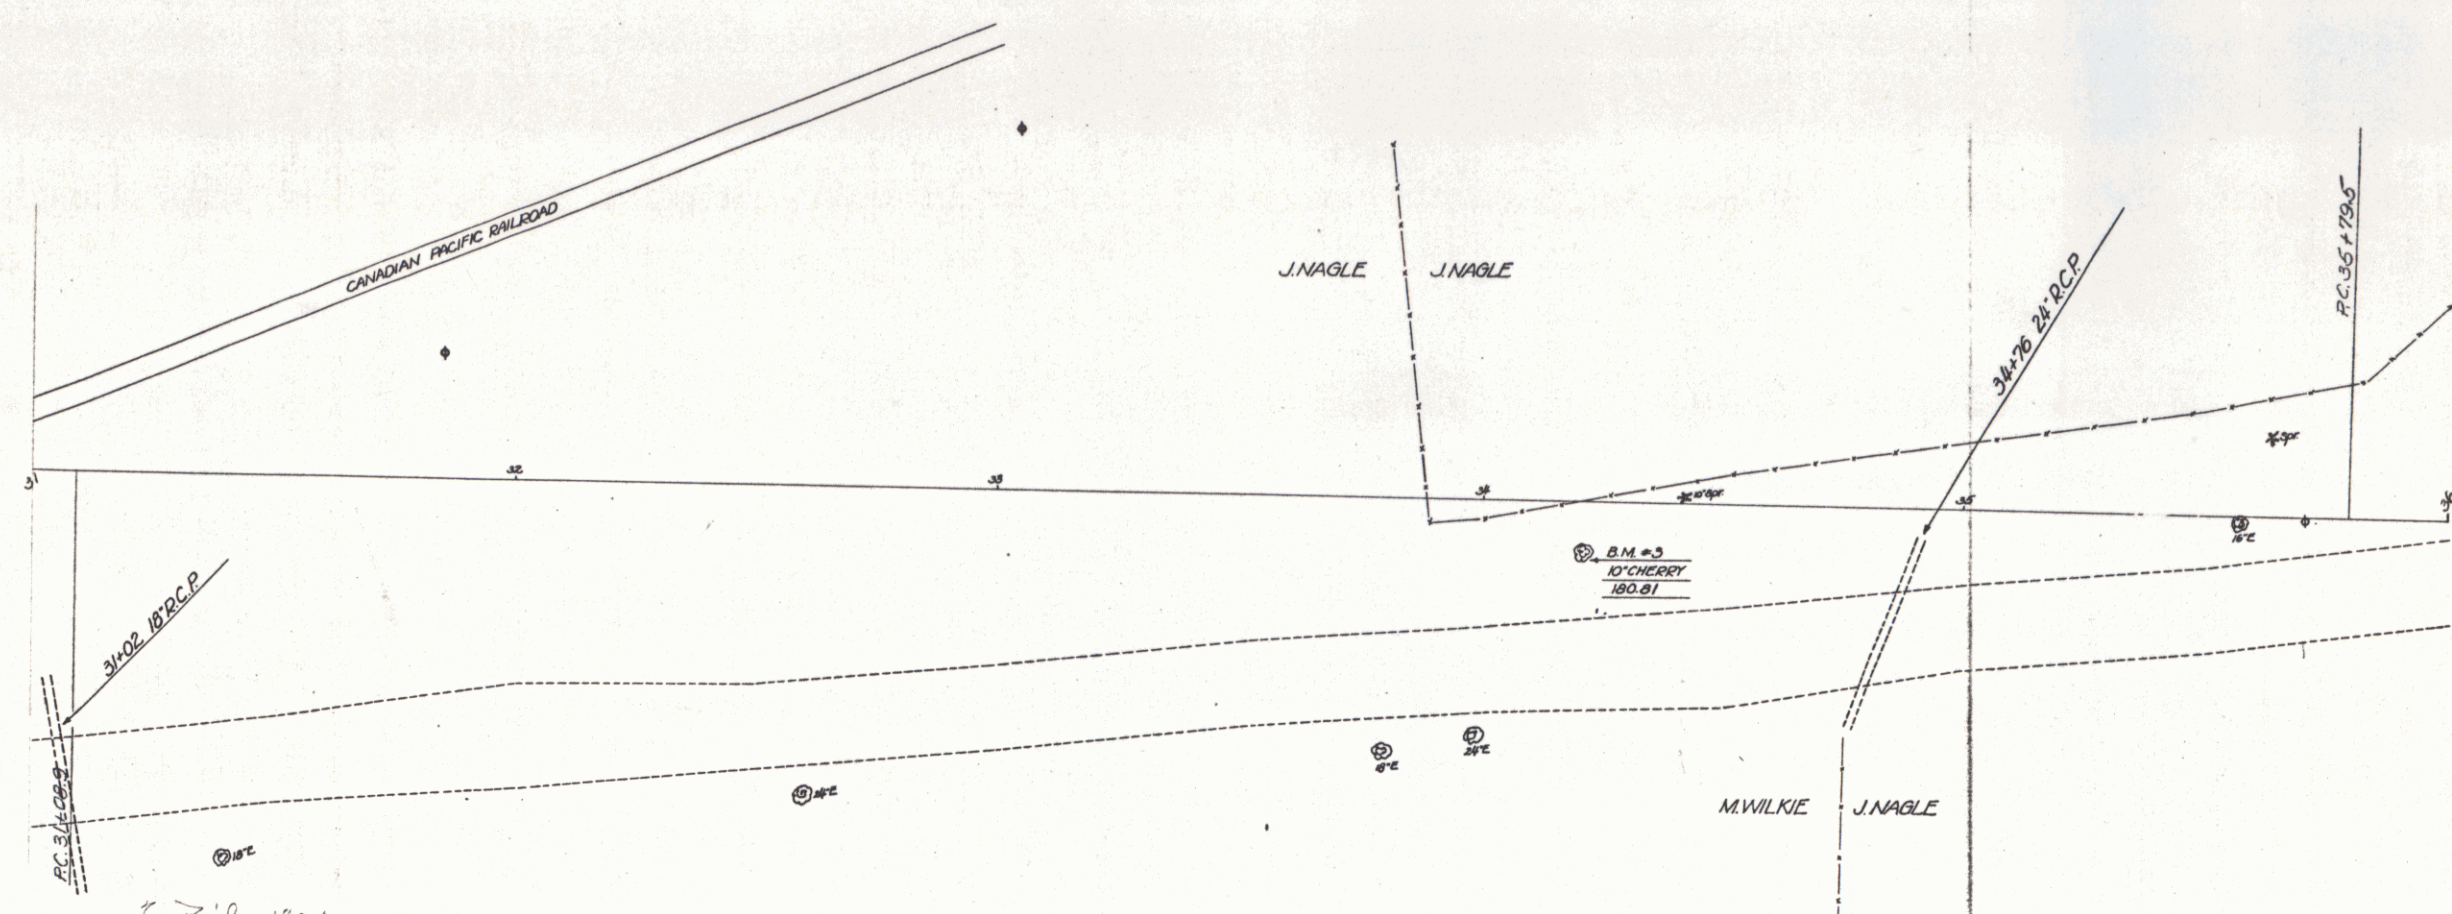

86-D 1935



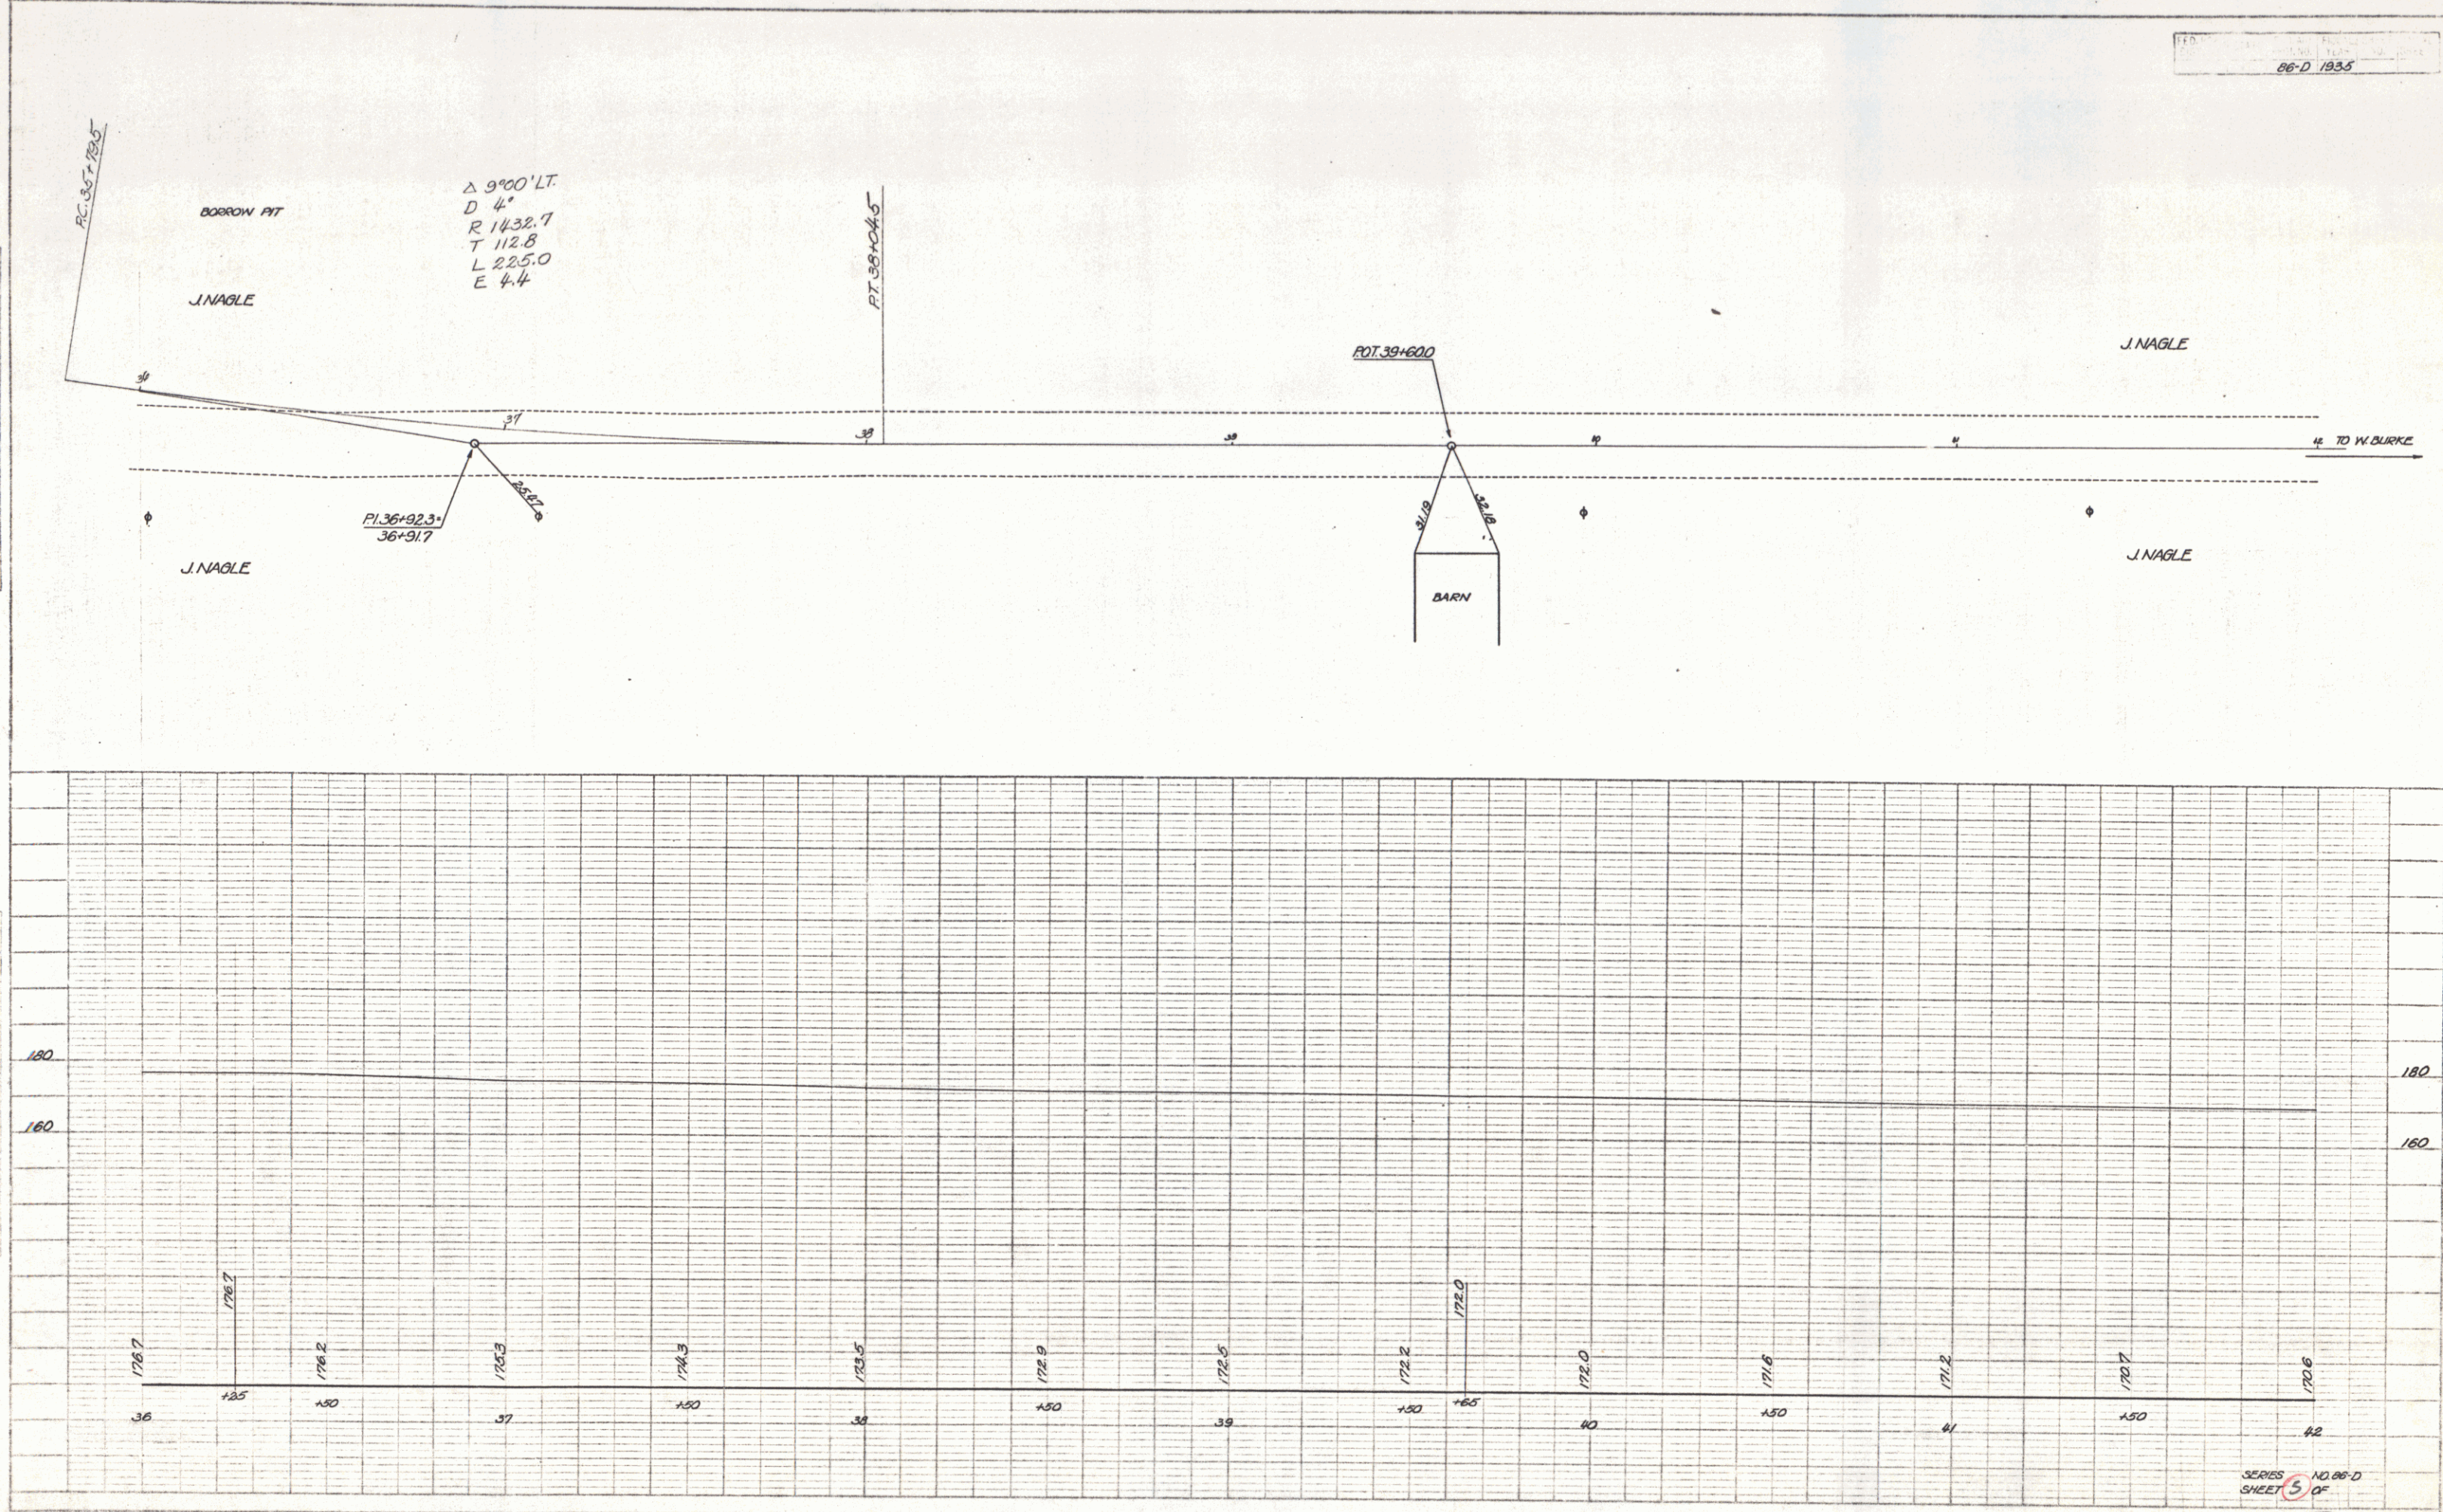








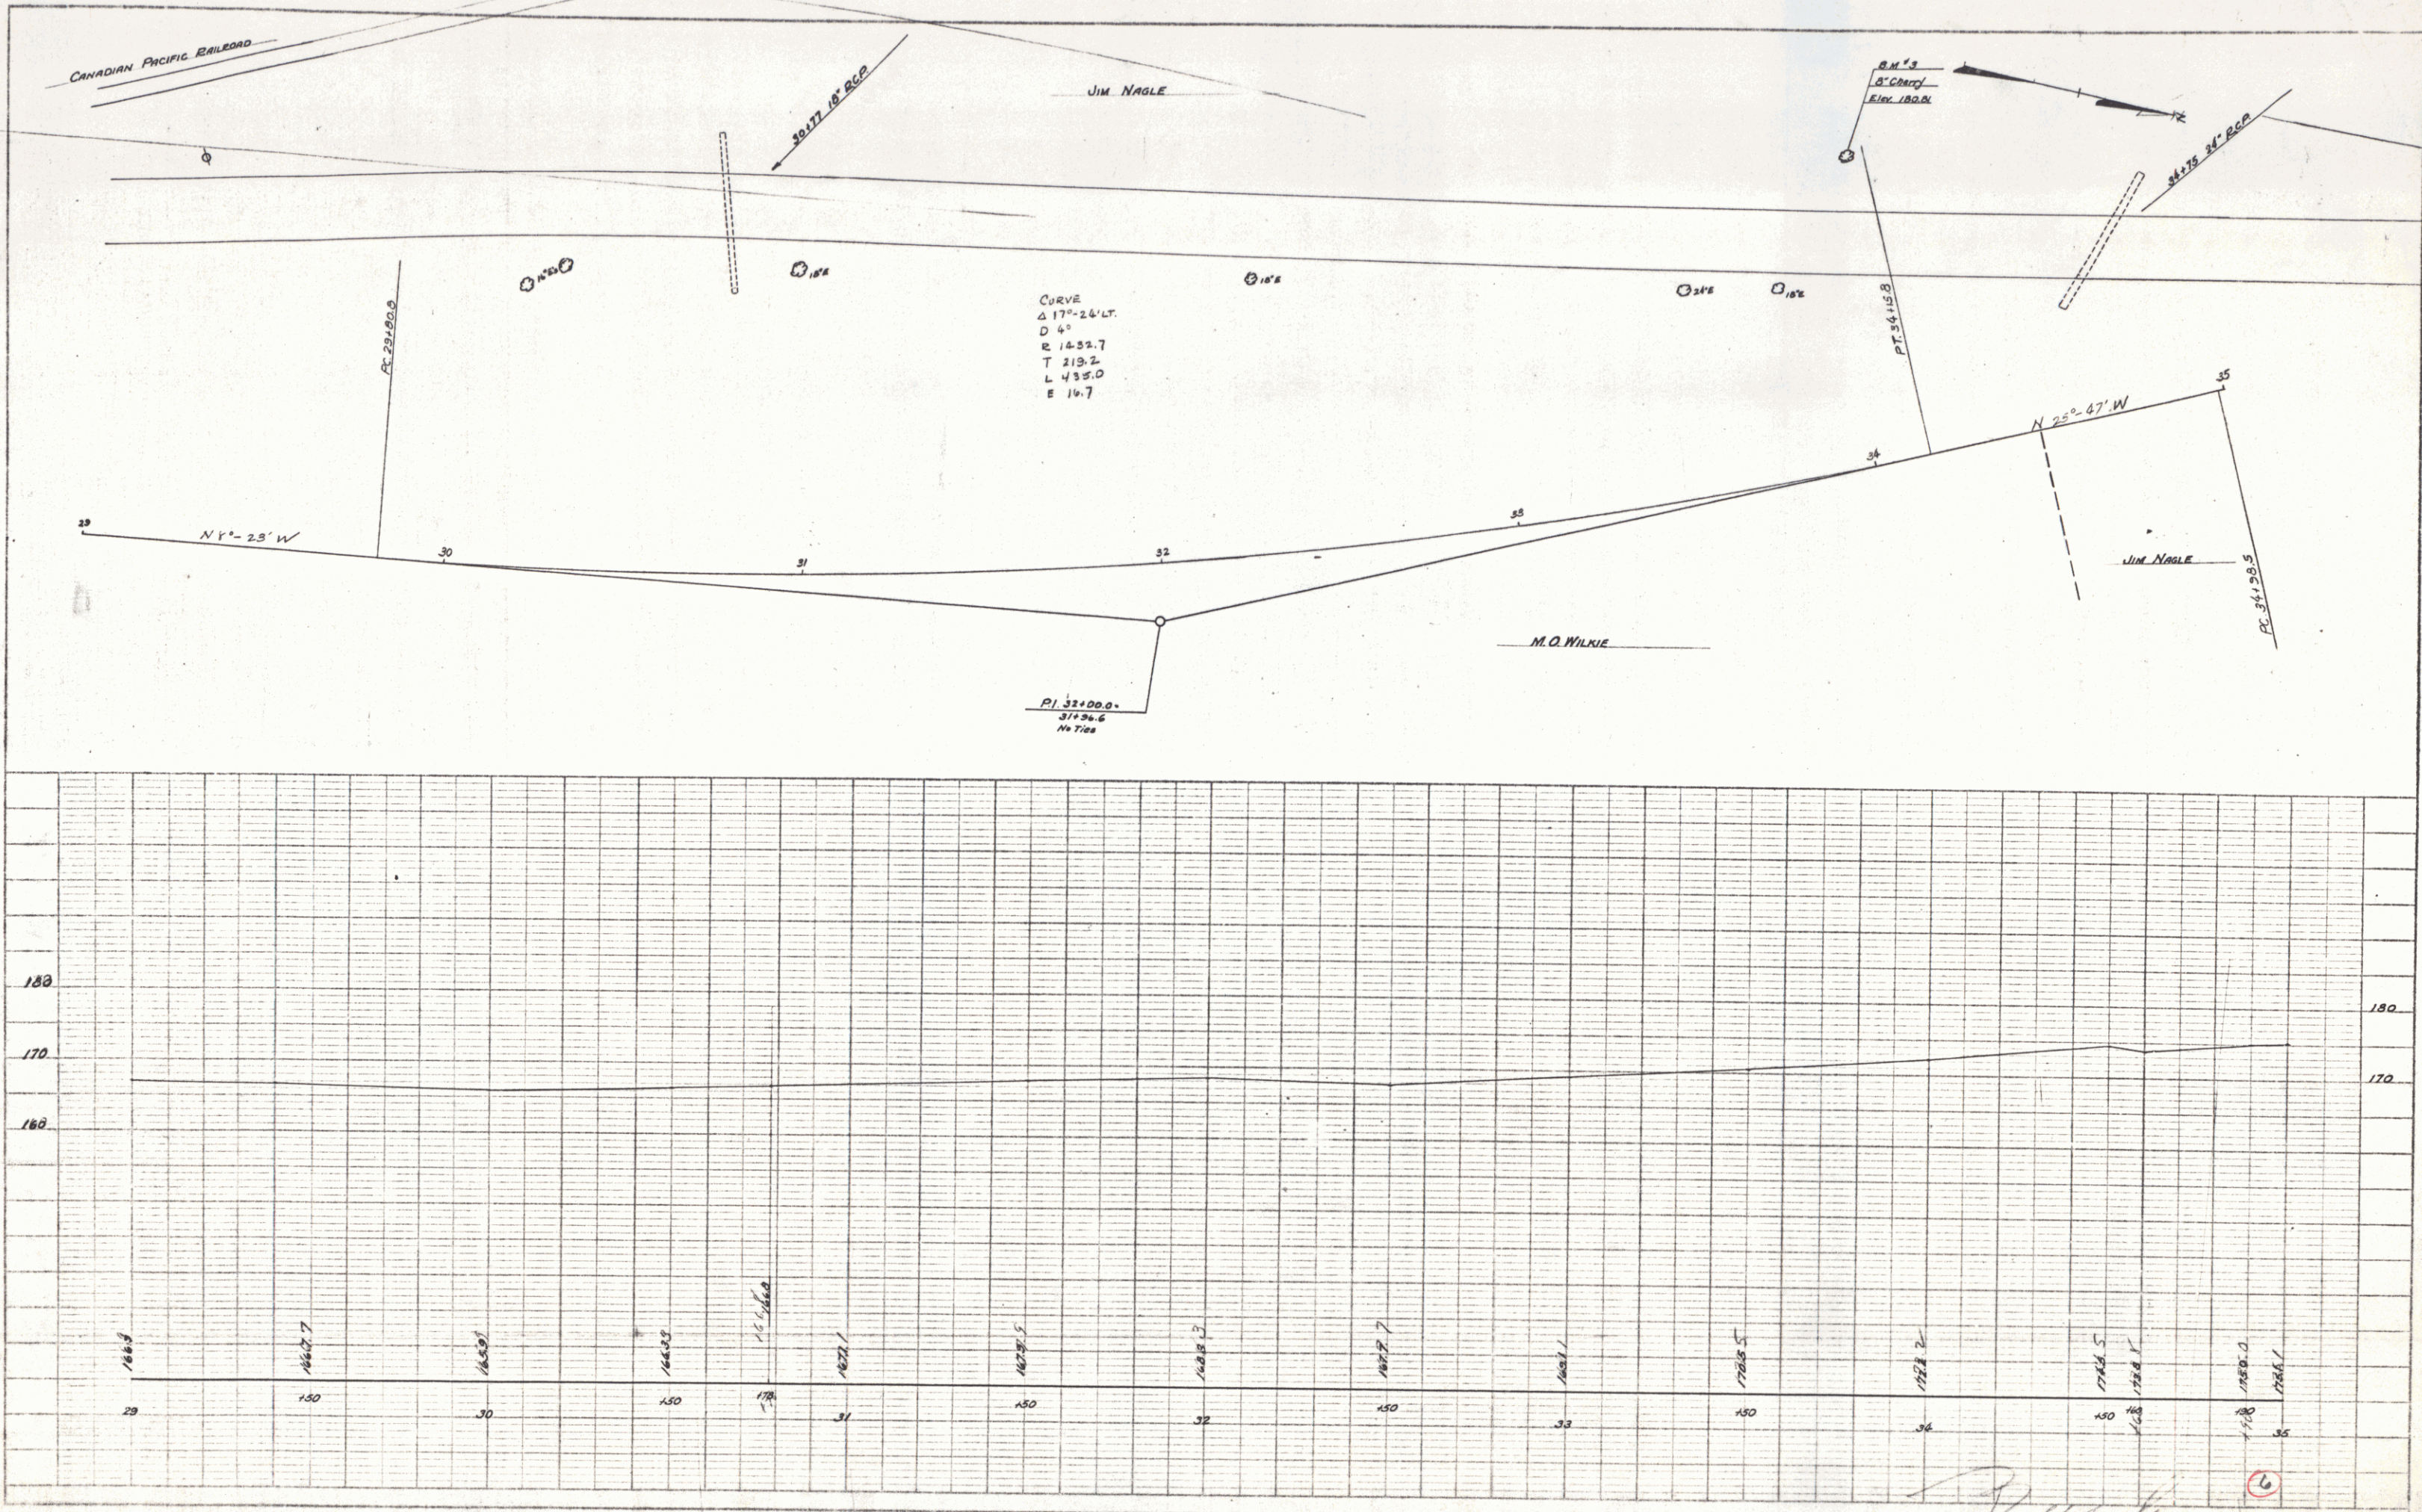


REVISED CURVE No. 2
 Δ - $23^{\circ}-1'$ RT
 D - 4°
 R - 1432.63
 T - 291.48
 L - 575.42
 E - 29.40

REVISED CURVE No. 3
 Δ - $9^{\circ}-1'$ LT
 D - 4°
 R - 1432.63
 T - 112.95
 L - 225.42
 E - 4.45

JIM NAGLE

PLAN	DATE	BY	CHECKED
NOTED	DATE	BY	CHECKED
NOTED	DATE	BY	CHECKED

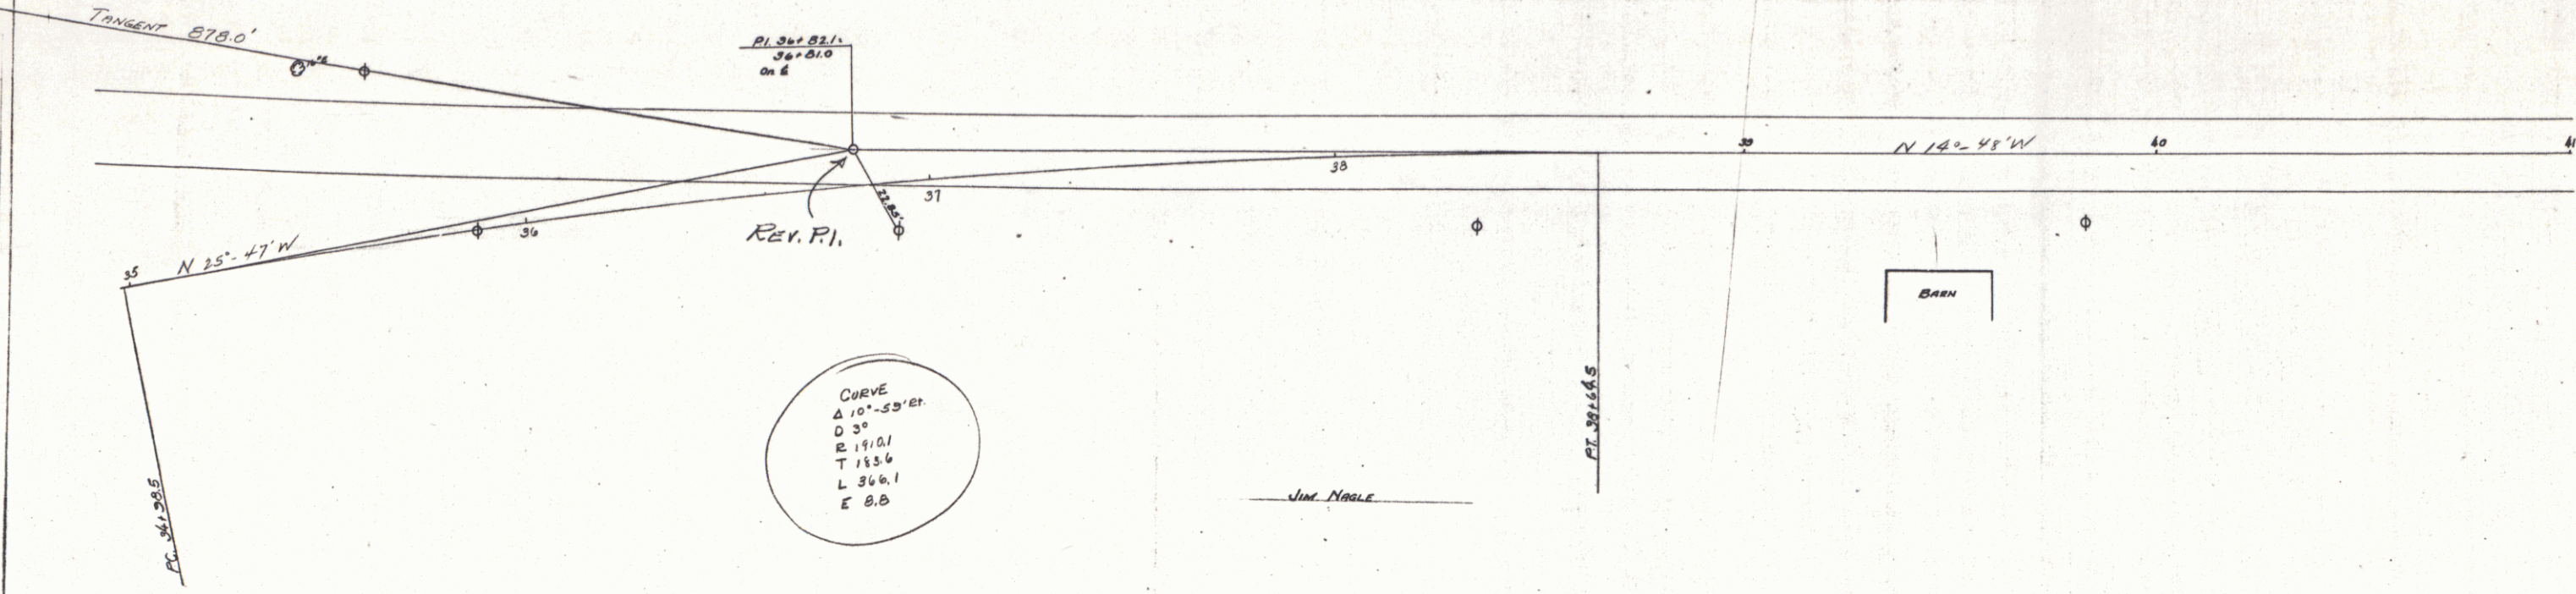

CURVE
 Δ $10^{\circ}-53'$ RT
 D 3°
 R 1910.1
 L 366.1
 E 8.8

JIM NAGLE

PROFILE	DATE	BY	CHECKED
NOTED	DATE	BY	CHECKED
NOTED	DATE	BY	CHECKED

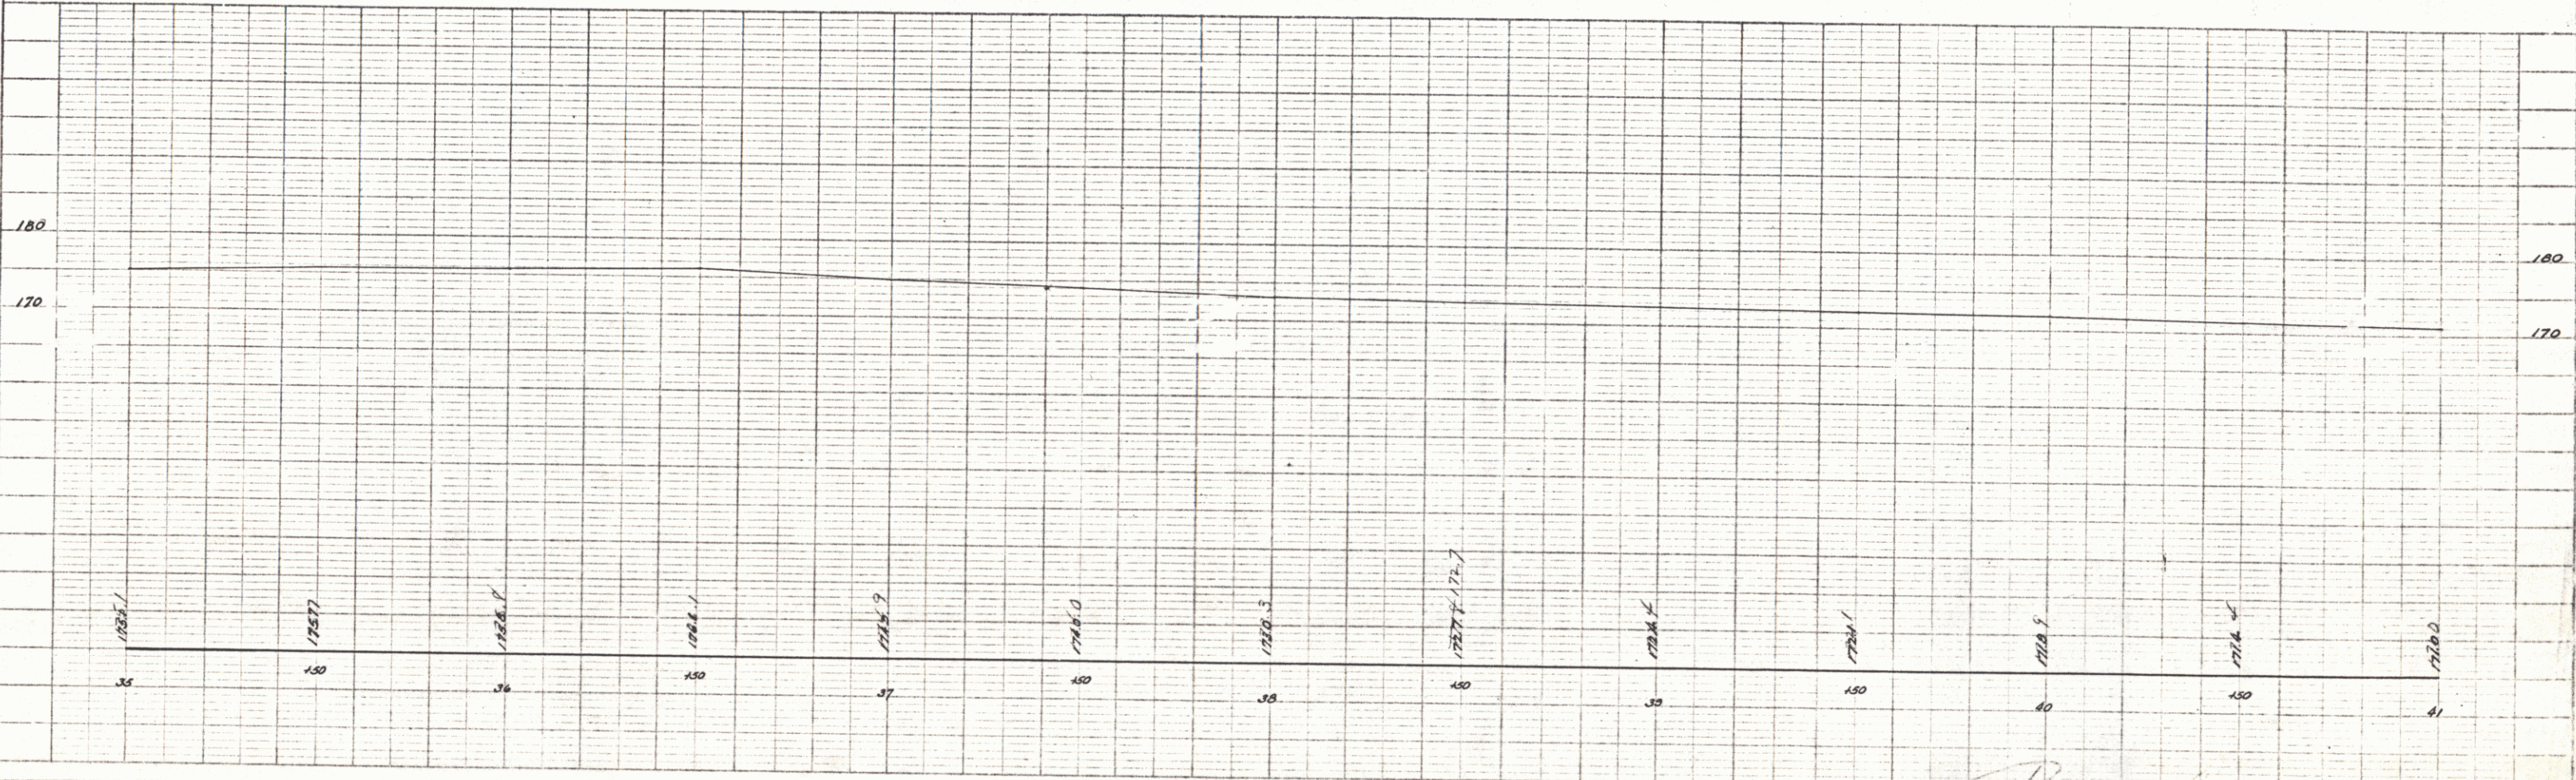



8

8

PLAN	DATE	BY	CHECKED	DATE	BY
NO.					

PLAN	DATE	BY	CHECKED	DATE	BY
NO.					

