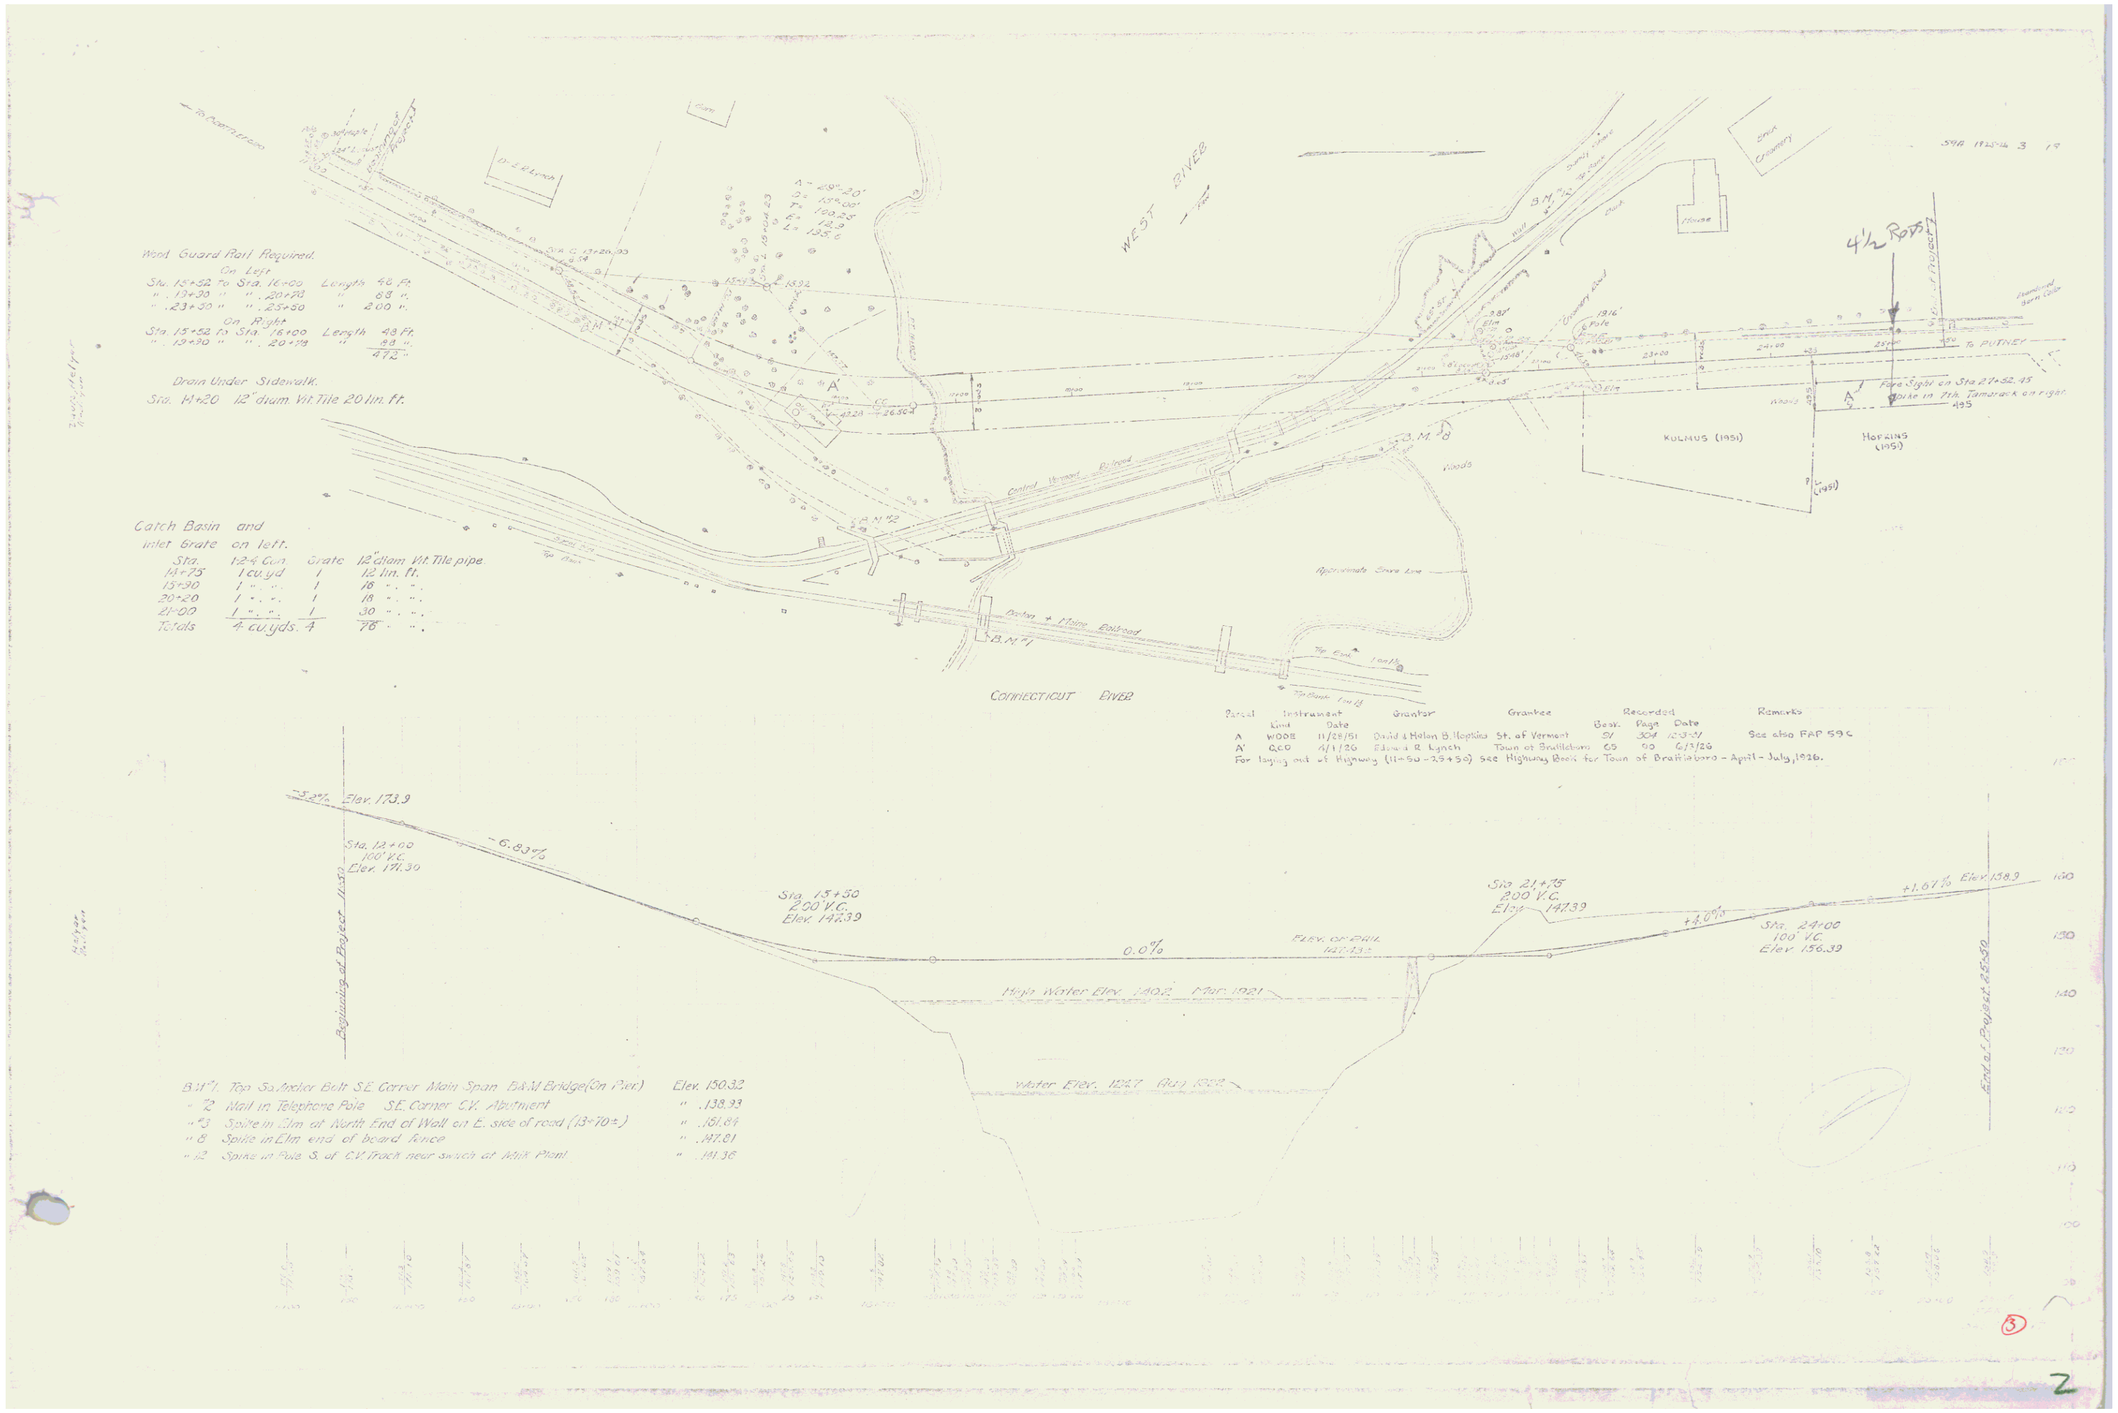
West River
Connecticut River
Central Vermont Railroad
Boston & Maine Railroad
Approximate State Line
Woods
