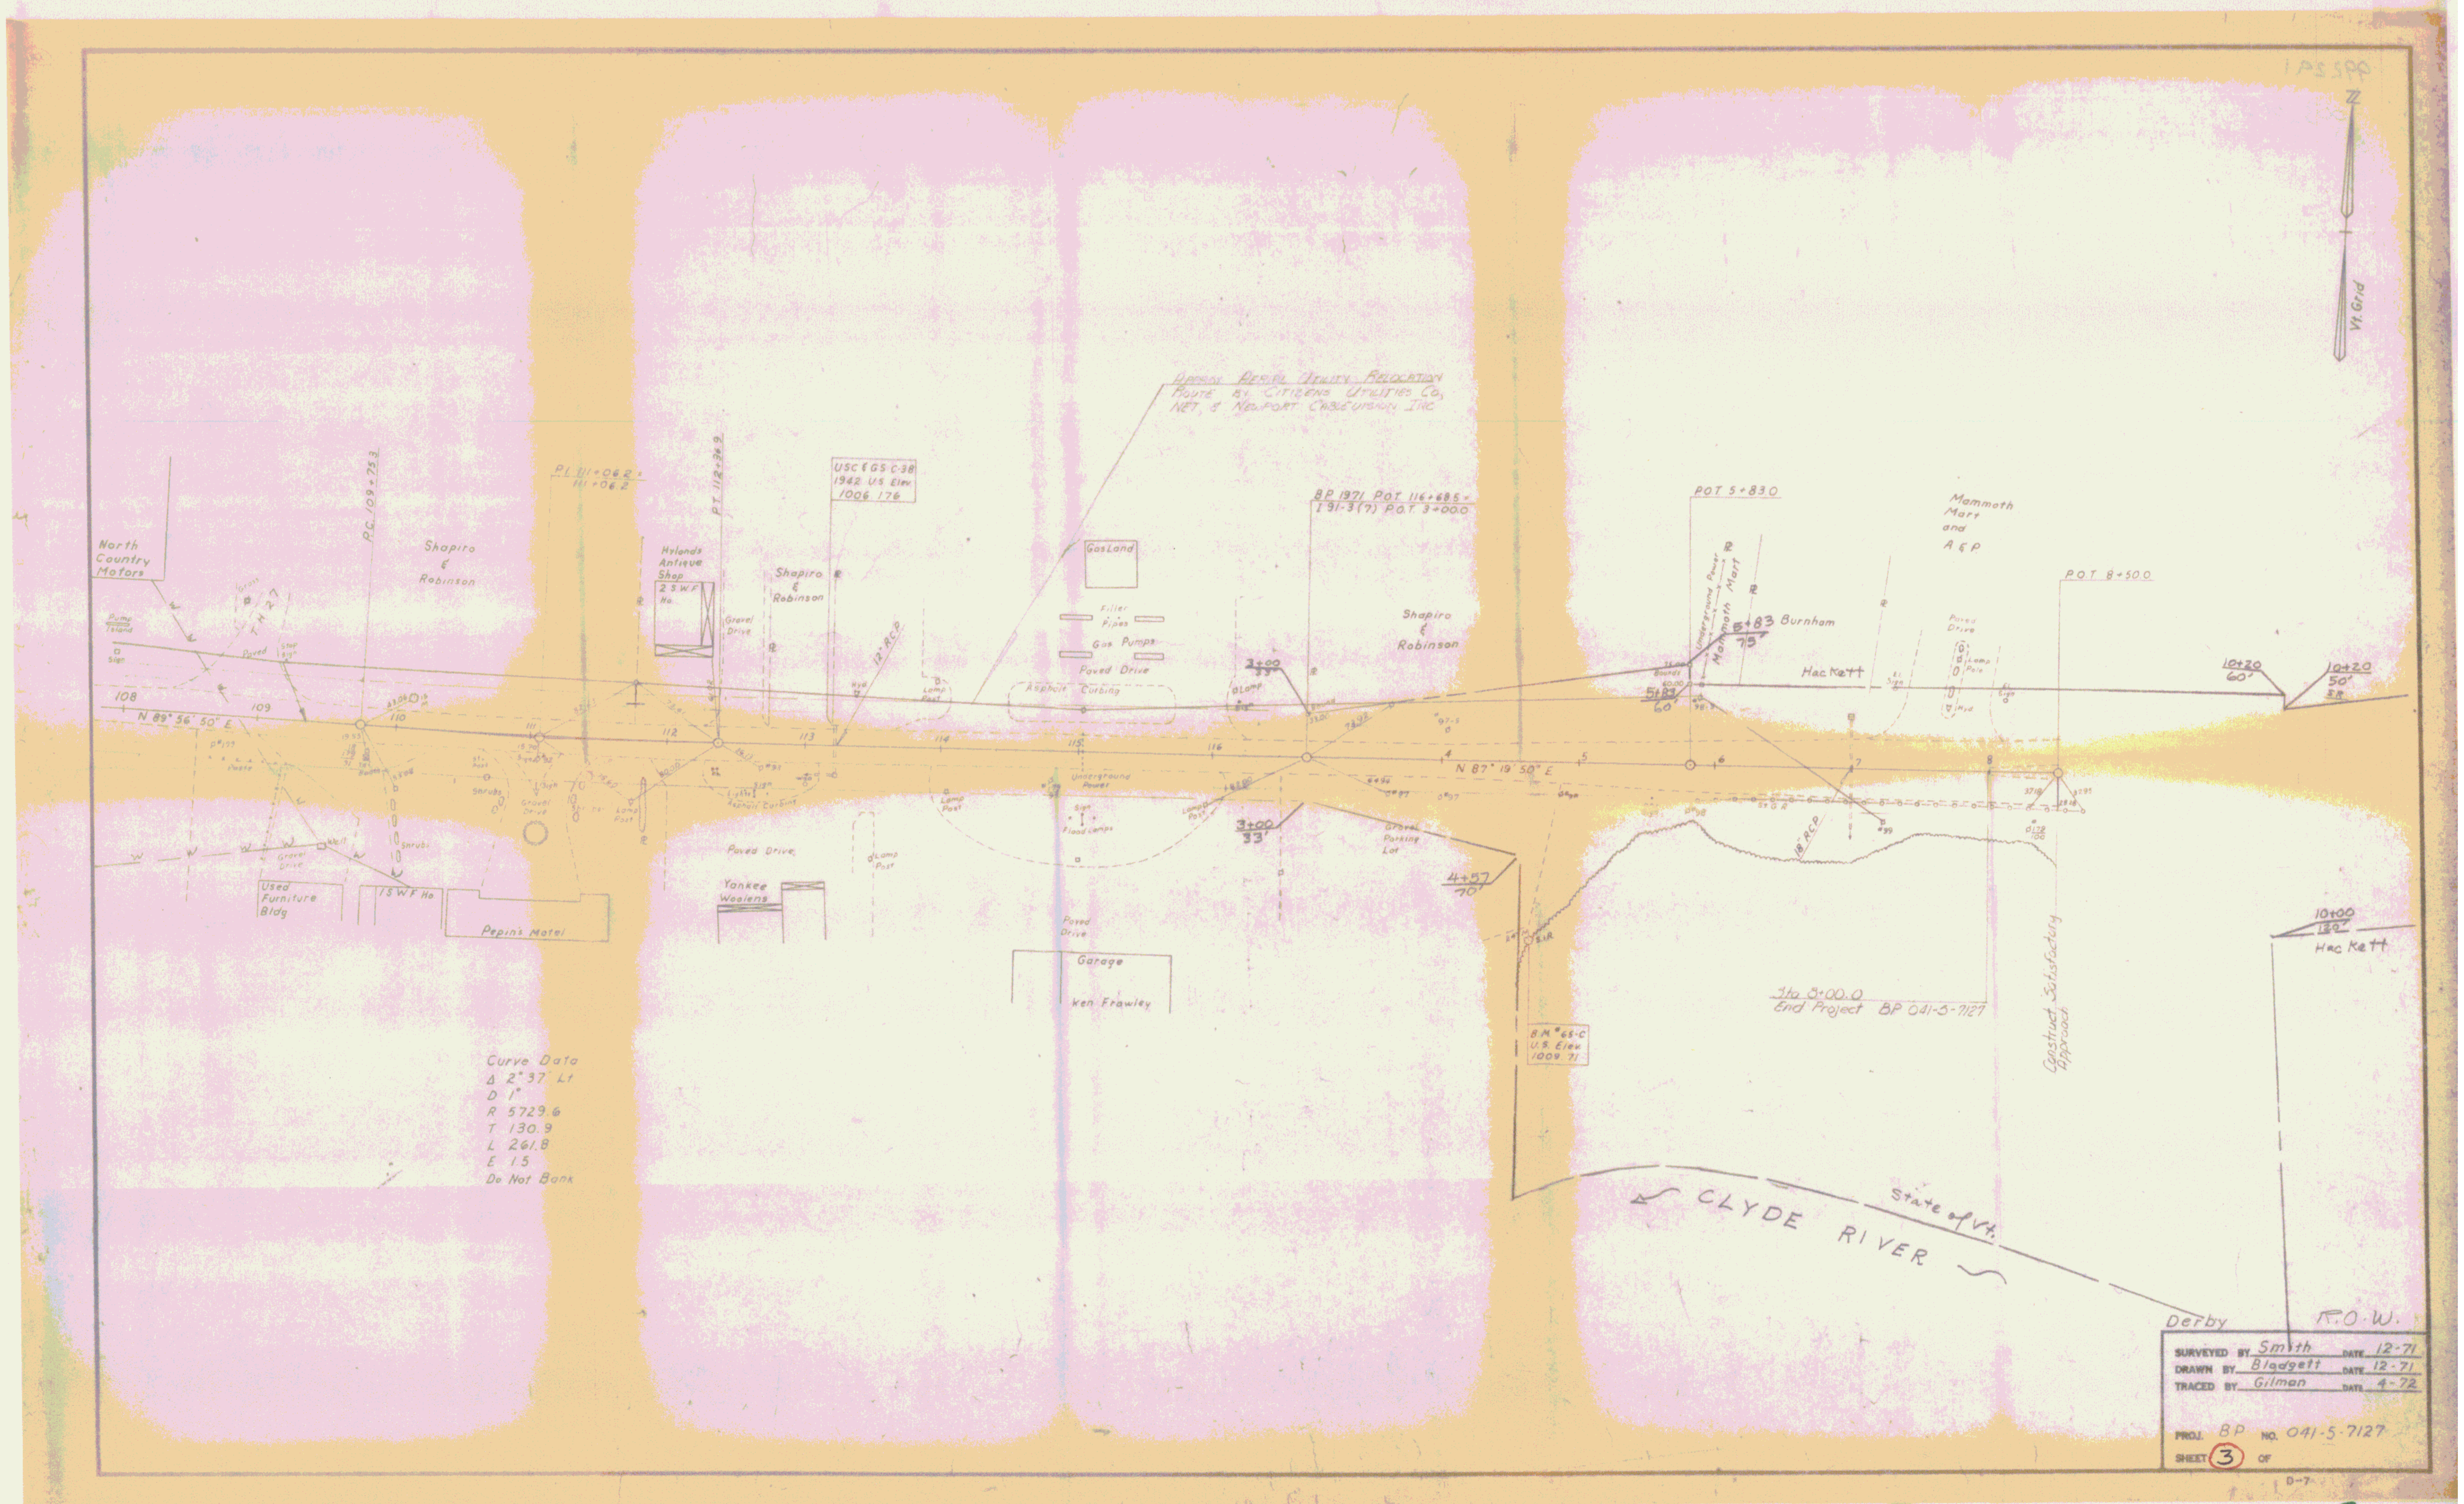
North Country Motors
Shapiro & Robinson
Used Furniture Bldg
Pepin's Motel
Yankee Woolens
Garage
Ken Frawley
Gas Land
Gas Pumps
Paved Drive
Mammoth Mart and A&P
Burnham
Hackett
CLYDE RIVER
State of Vt.
Curve Data
Do Not Bank
End Project BP 041-5-7127
Vt. Grid
Derby
R.O.W.
SURVEYED BY Smith DATE 12-71
DRAWN BY Blodgett DATE 12-71
TRACED BY Gilman DATE 4-72
PROJ. BP NO. 041-5-7127
SHEET 3 OF
D-7

3