


There are two water pipe lines crossing the proposed E at Sta. 191+65 ±. These pipe lines shall be placed in 2" Iron pipes before the embankment is made. This work will be paid for as extra work and carried out to the satisfaction of the engineer.

REV. CURVE
 $\Delta 27^{\circ}17'LT$
 D 3°
 R 1910.08
 T 463.6
 L 909.4
 E 55.4

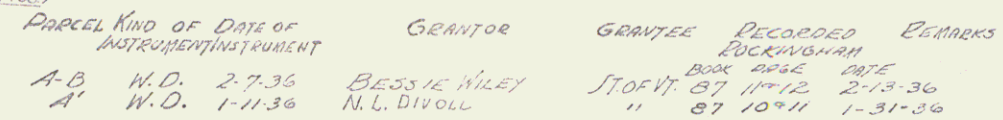

410
400
390
380
370
360
350



Series-WPH. NO. 135-F
Sheet 9 of 44 Sheets