







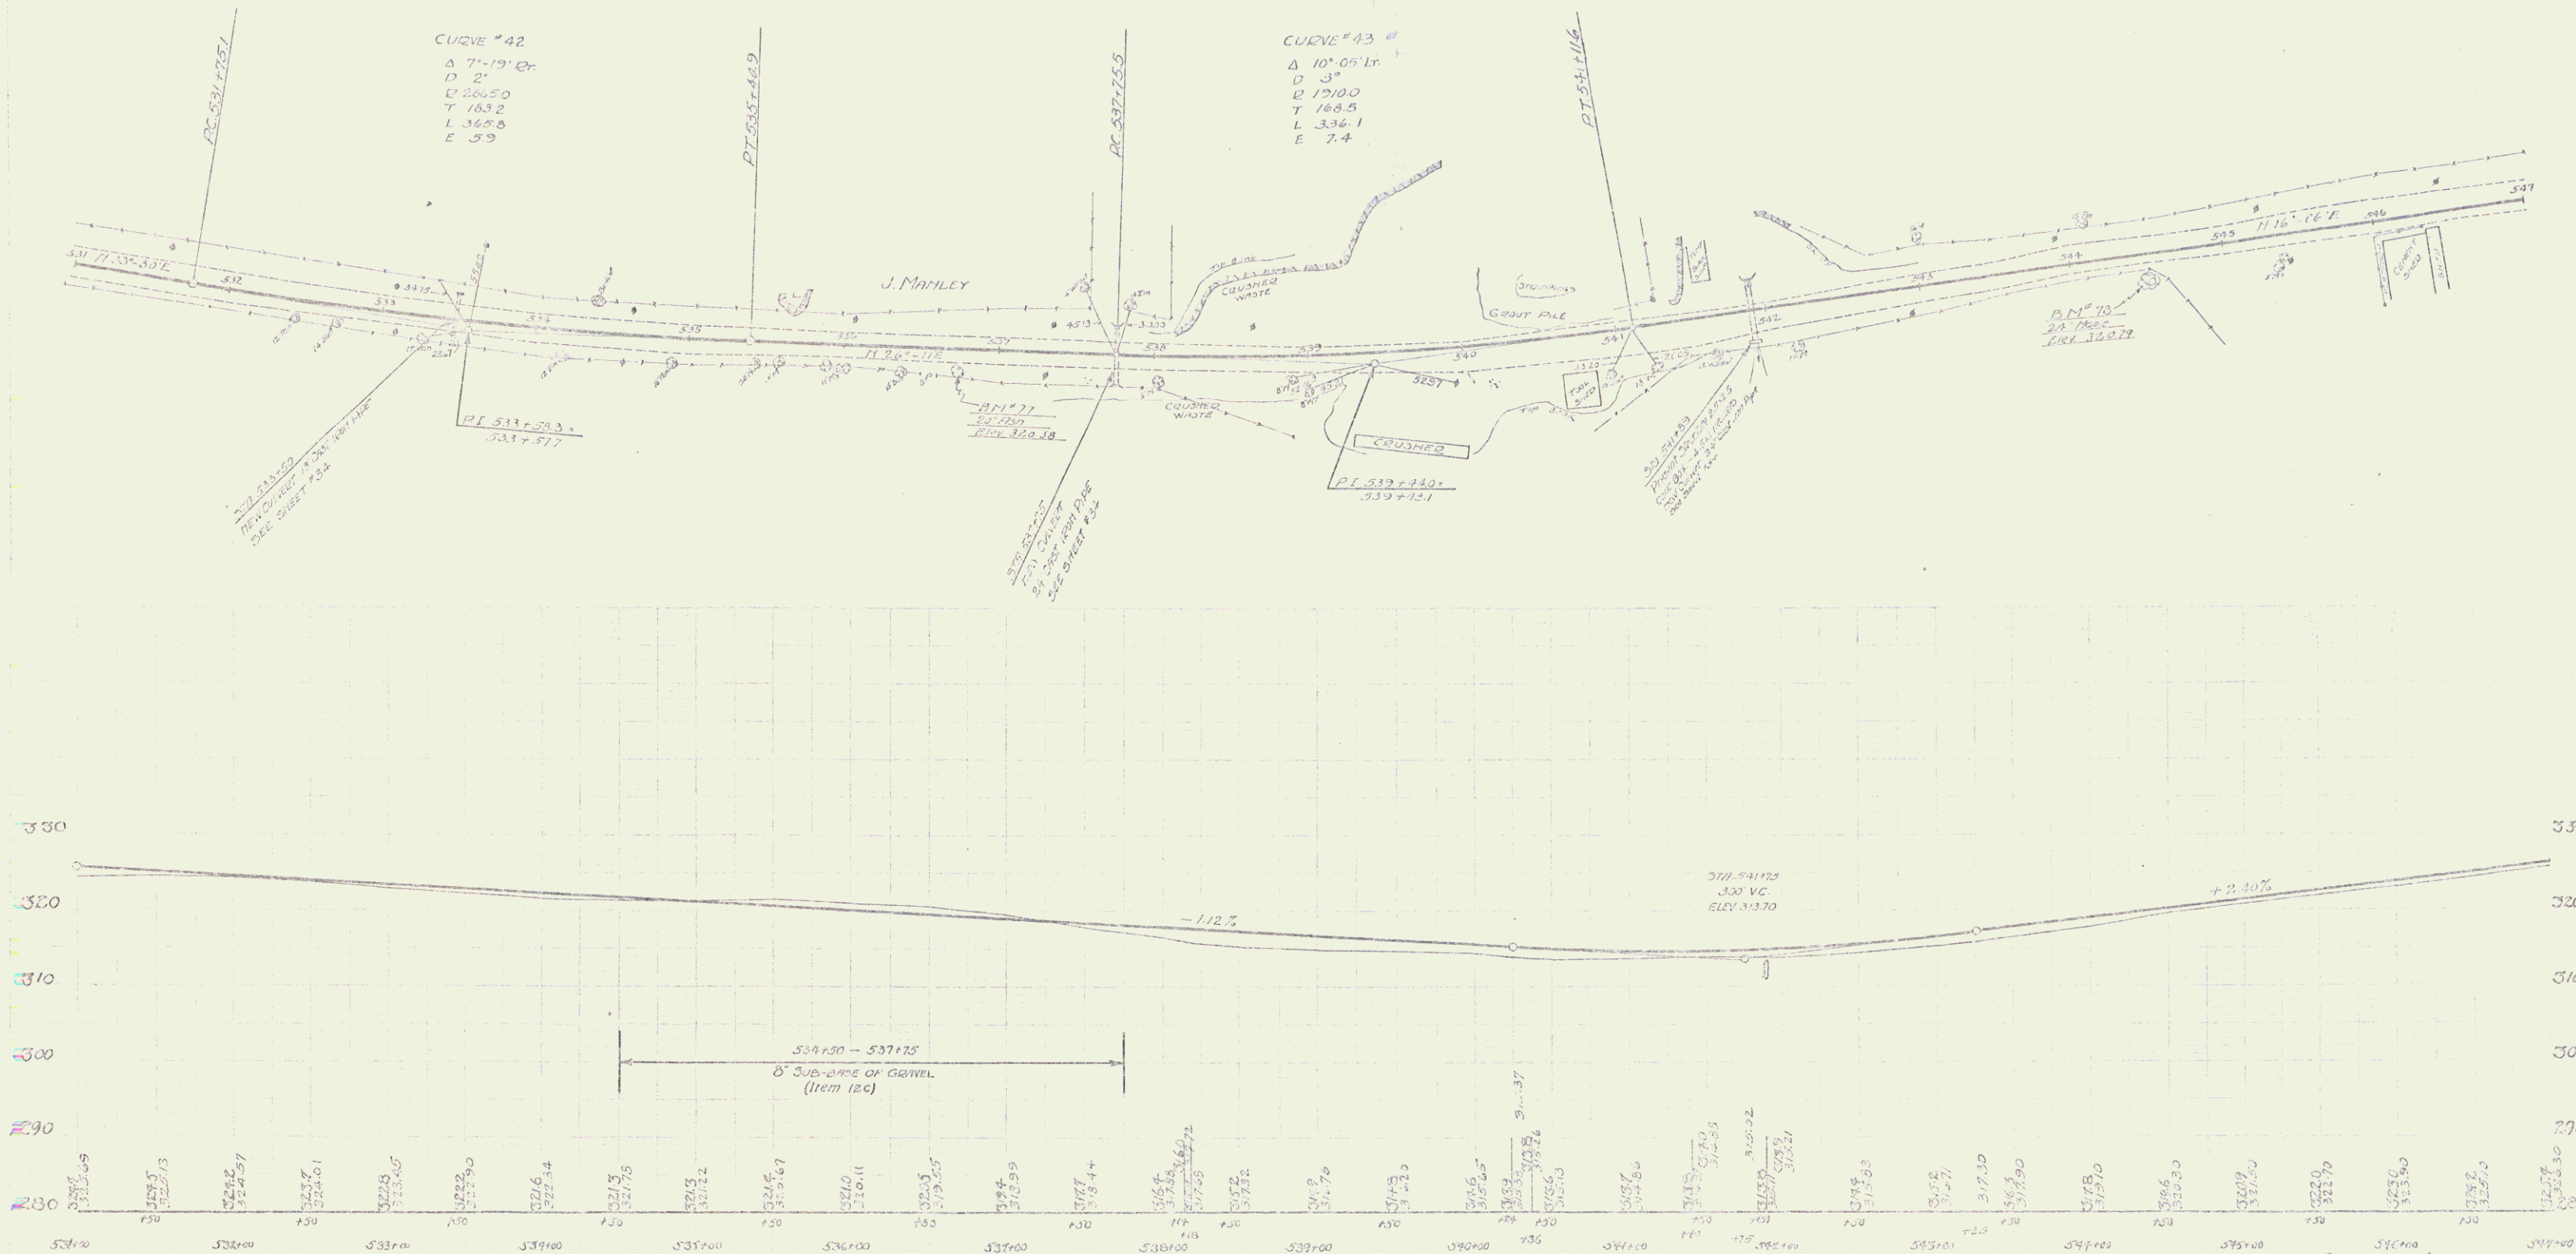



Series 71 AB 102 D
Sheet 62 of 64