
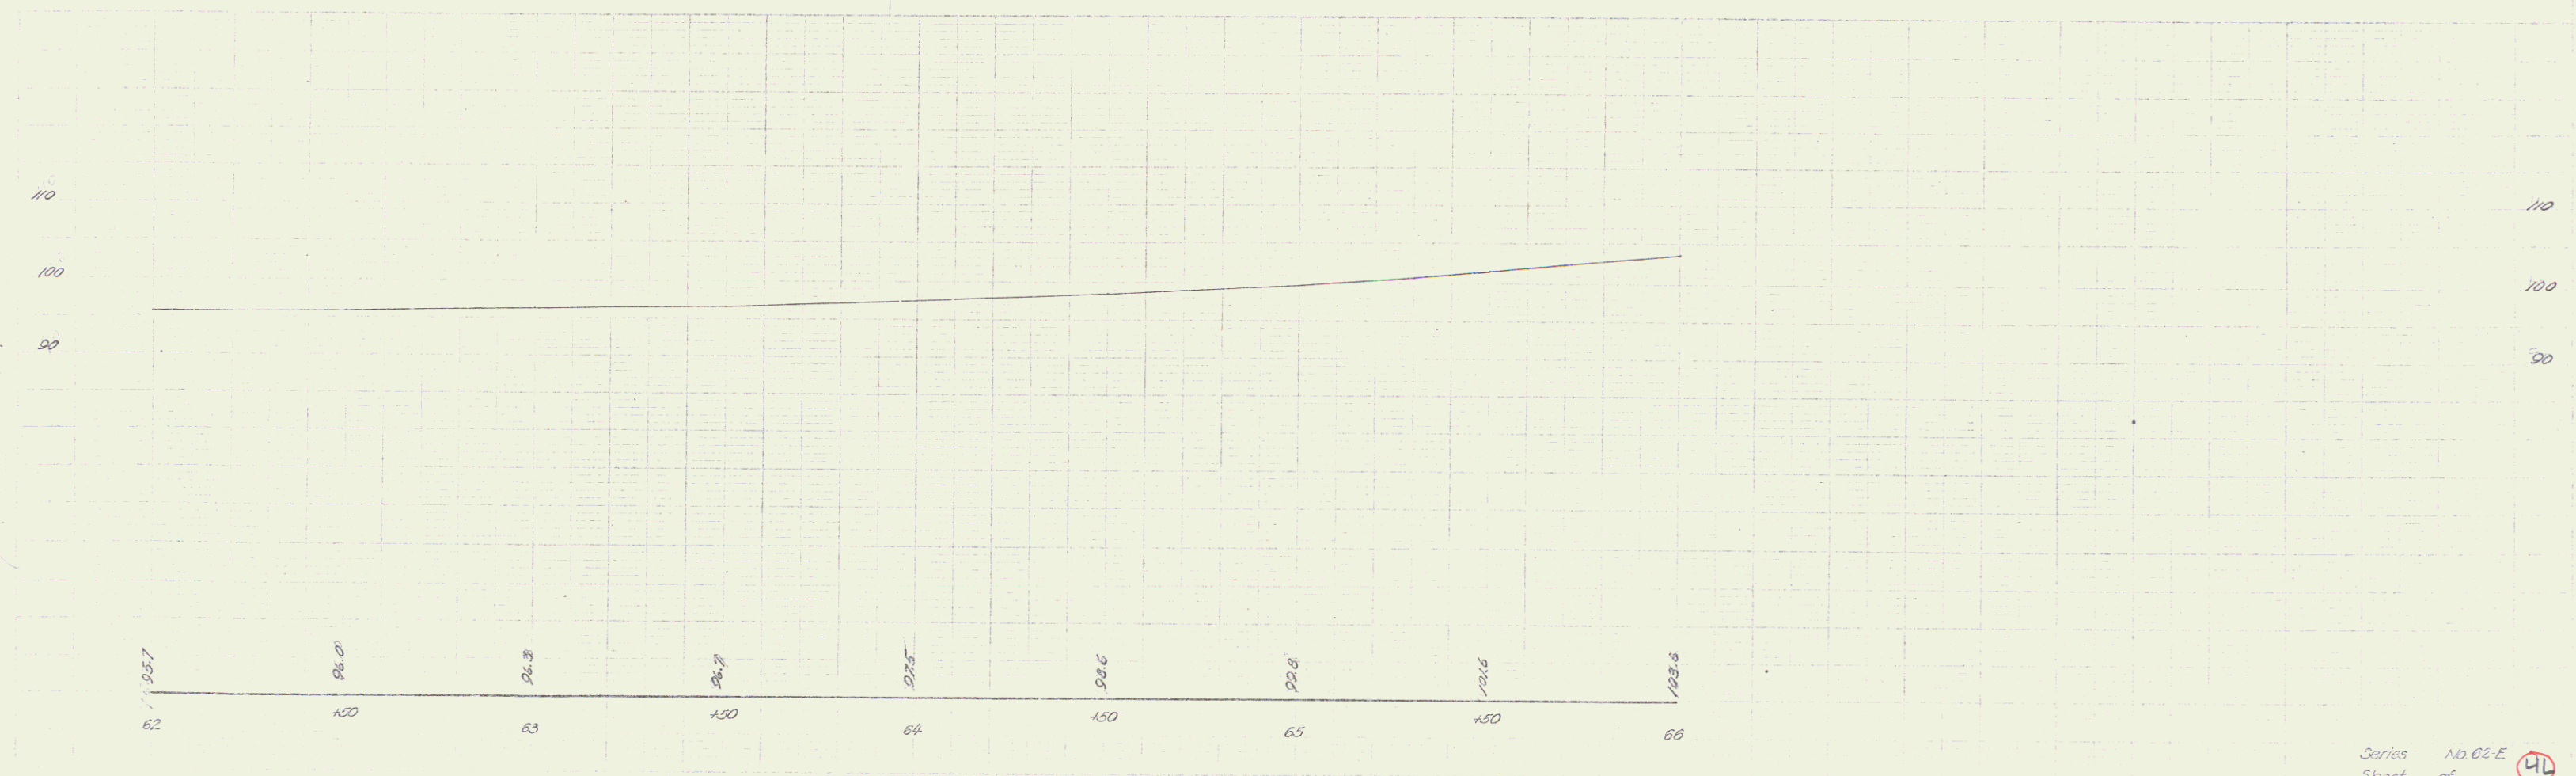


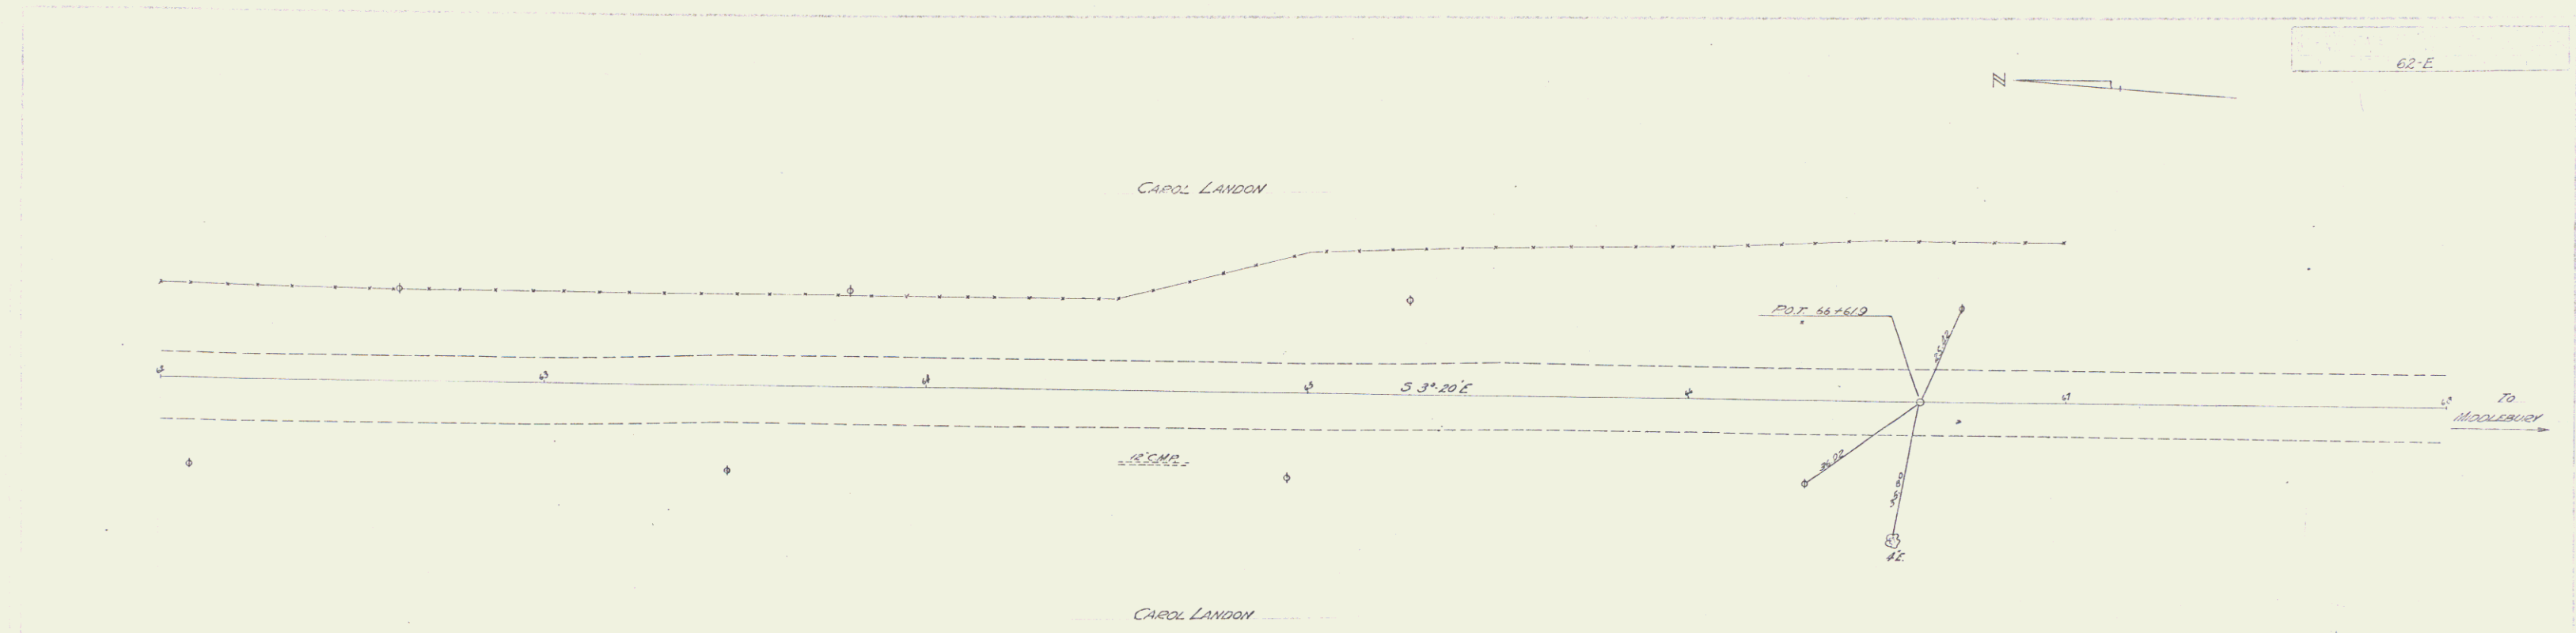

Series NO 62-E
Sheet of 41