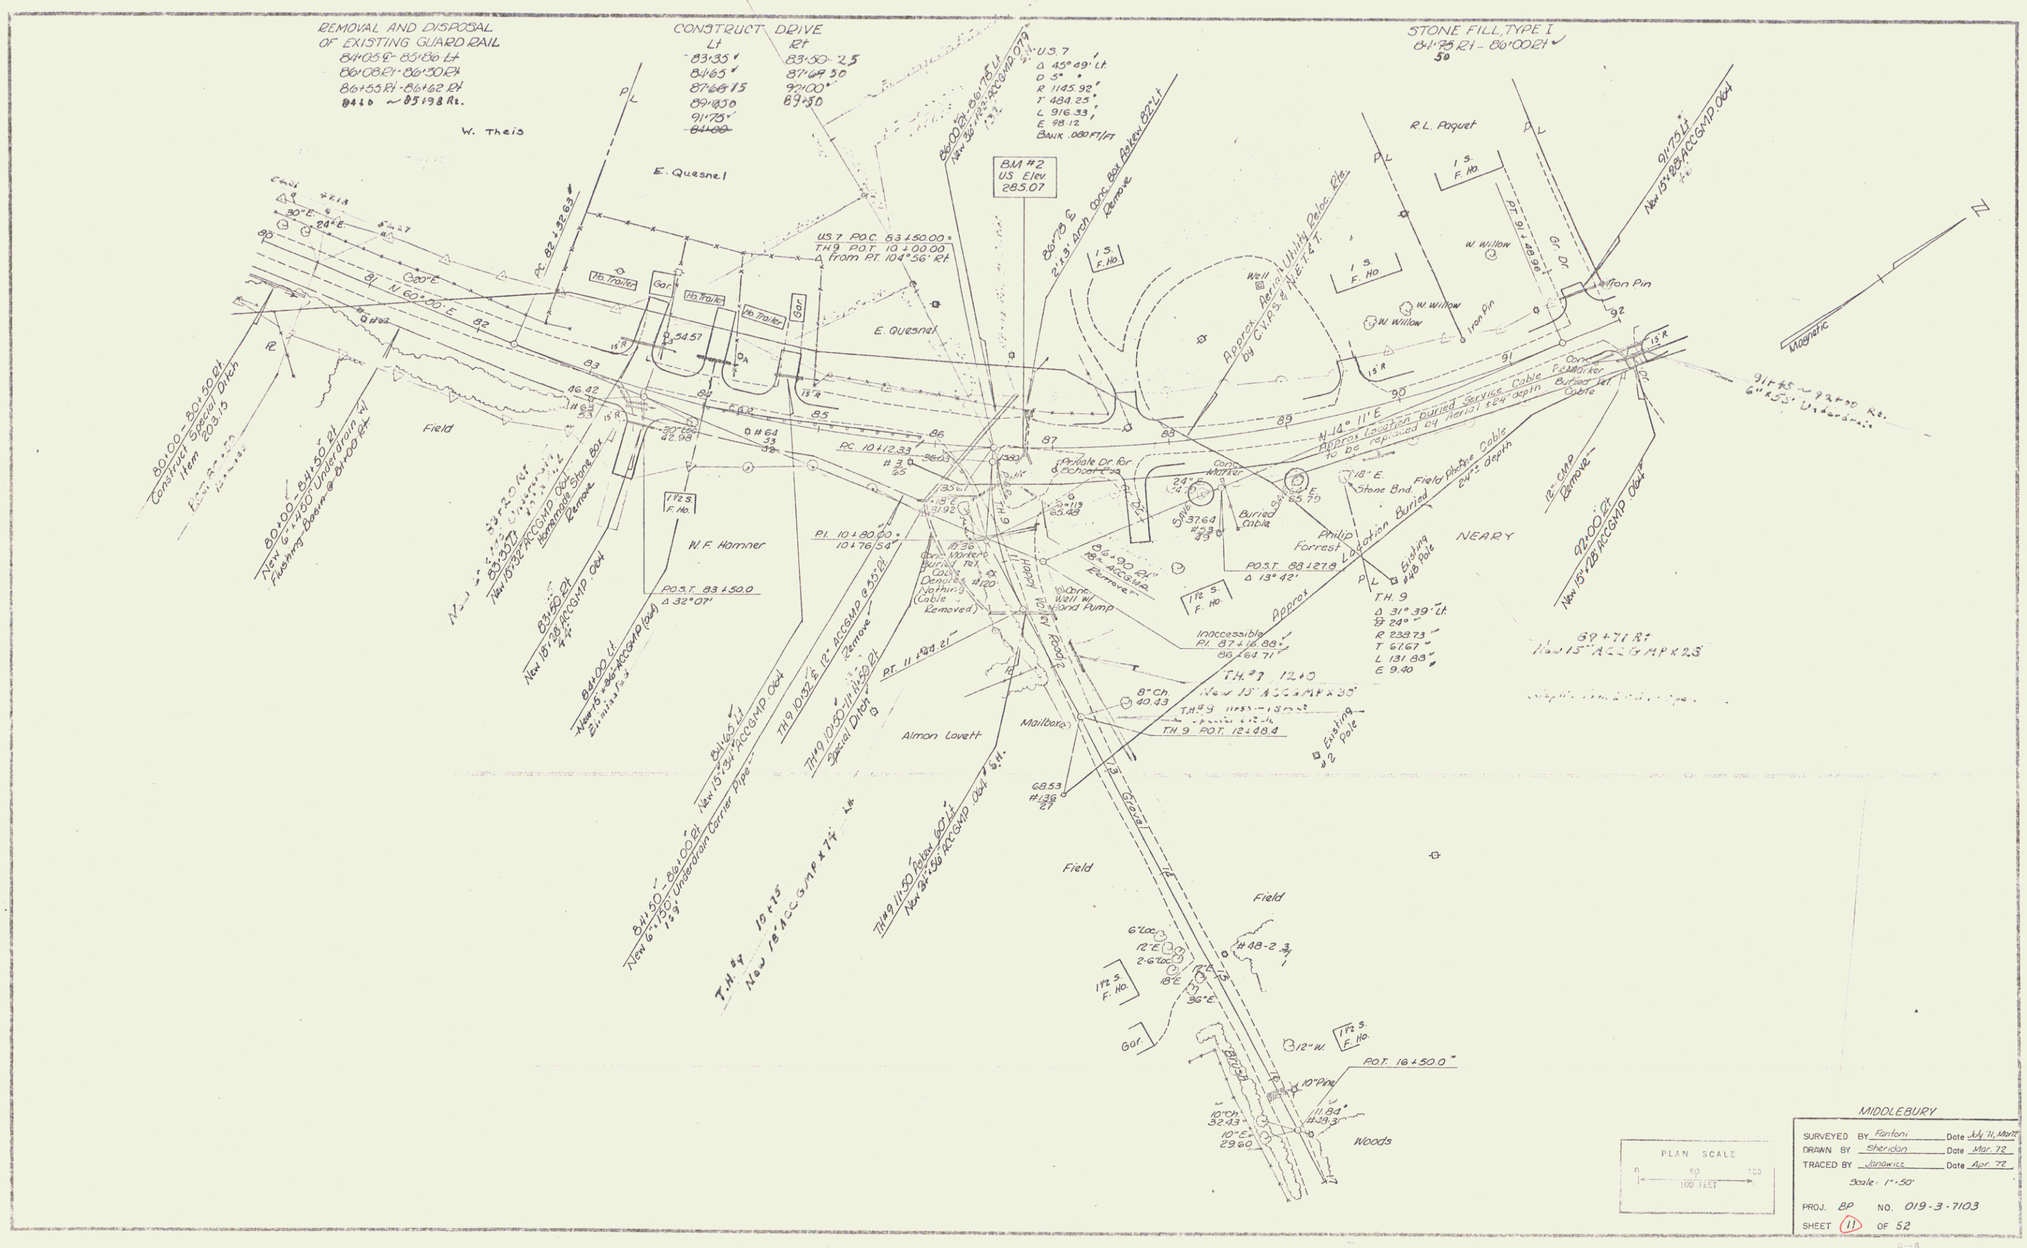

PLAN SCALE
0 50 100
100 FEET

MIDDLEBURY

SURVEYED BY Fenton Date July 11, Month
DRAWN BY Sheridan Date Mar. 72
TRACED BY Janowicz Date Apr. 72
Scale: 1" = 50'
PROJ. BP NO. 019-3-7103
SHEET 11 OF 52

6