


TOWN OF WESTFORD
COUNTY OF CHITTENDEN
VT ROUTE #128
ESSEX CENTER - FAIRFAX ROAD

BEGINNING AT THE ESSEX-WESTFORD TOWN LINE
AND EXTENDING NORTHERLY 6.548 MILES ON VT.
ROUTE #128 TO THE WESTFORD-FAIRFAX TOWN
LINE.

LENGTH OF PROJECT 34,573.00 FEET = 6.548 MILES

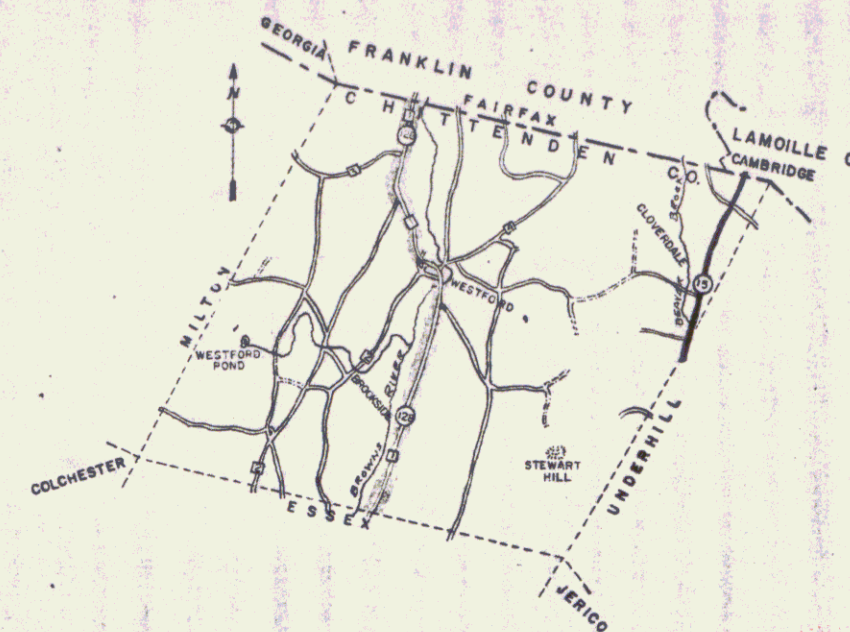

WESTFORD


SCALE
0 0.5
MILE

RIGHT-OF-WAY DIVISION
TOWN FILE

PERPETUAL

Re Town of VT 128

(To Be Returned To R.O.W. Division)

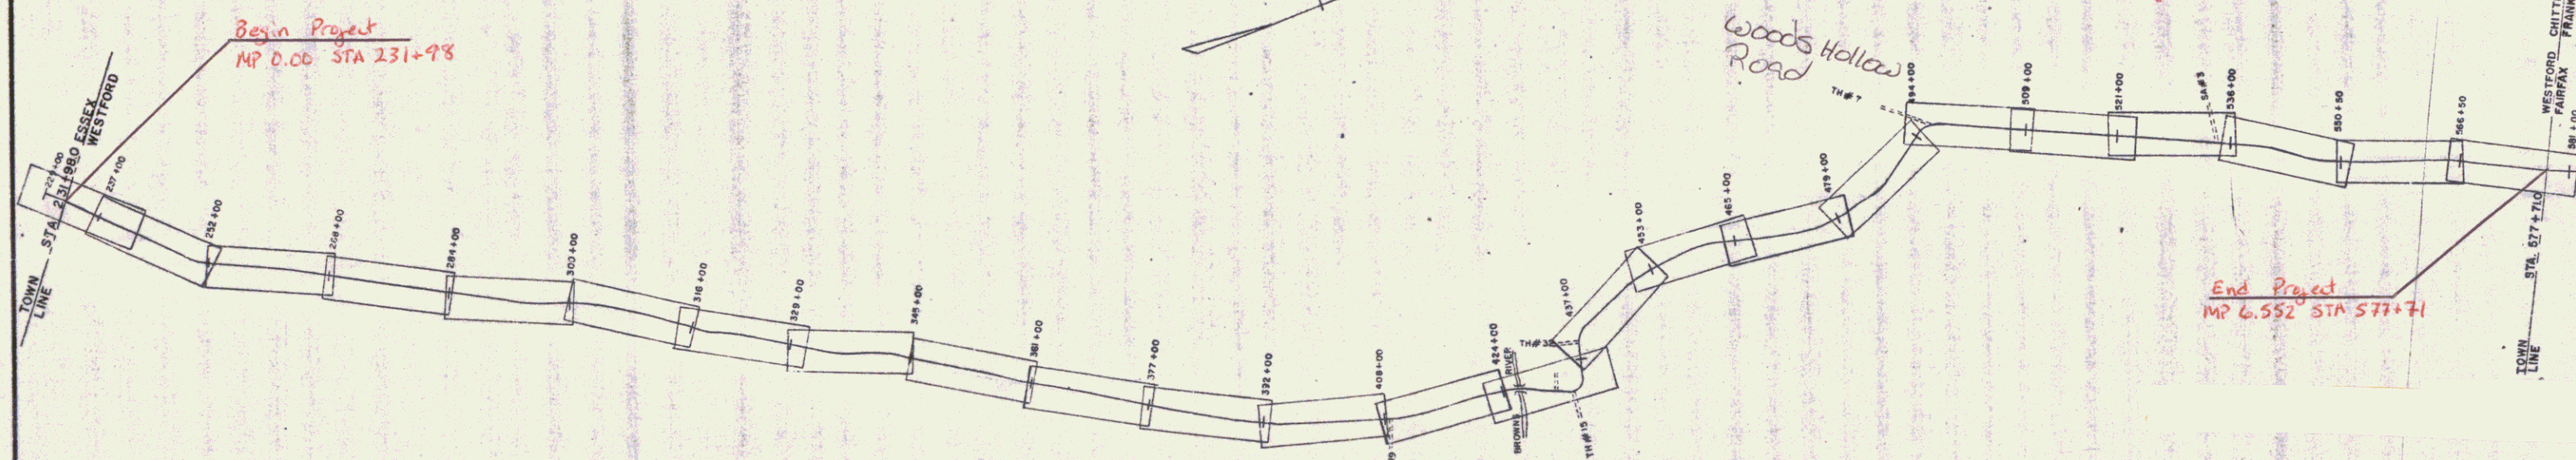

SCALE
0 500 1000
FEET

SURVEYED BY B. H. H. H. DATE Jan 67
DRAWN BY S. H. H. H. DATE Feb 67
TRACED BY S. H. H. H. DATE Feb 67


PROJ. NO.
SHEET 1 OF 14


Evidence of Sub
Historic Road
through
appt 433+00

Pin #99R607


Project WESTFORD 1967

Date 1/1/1967

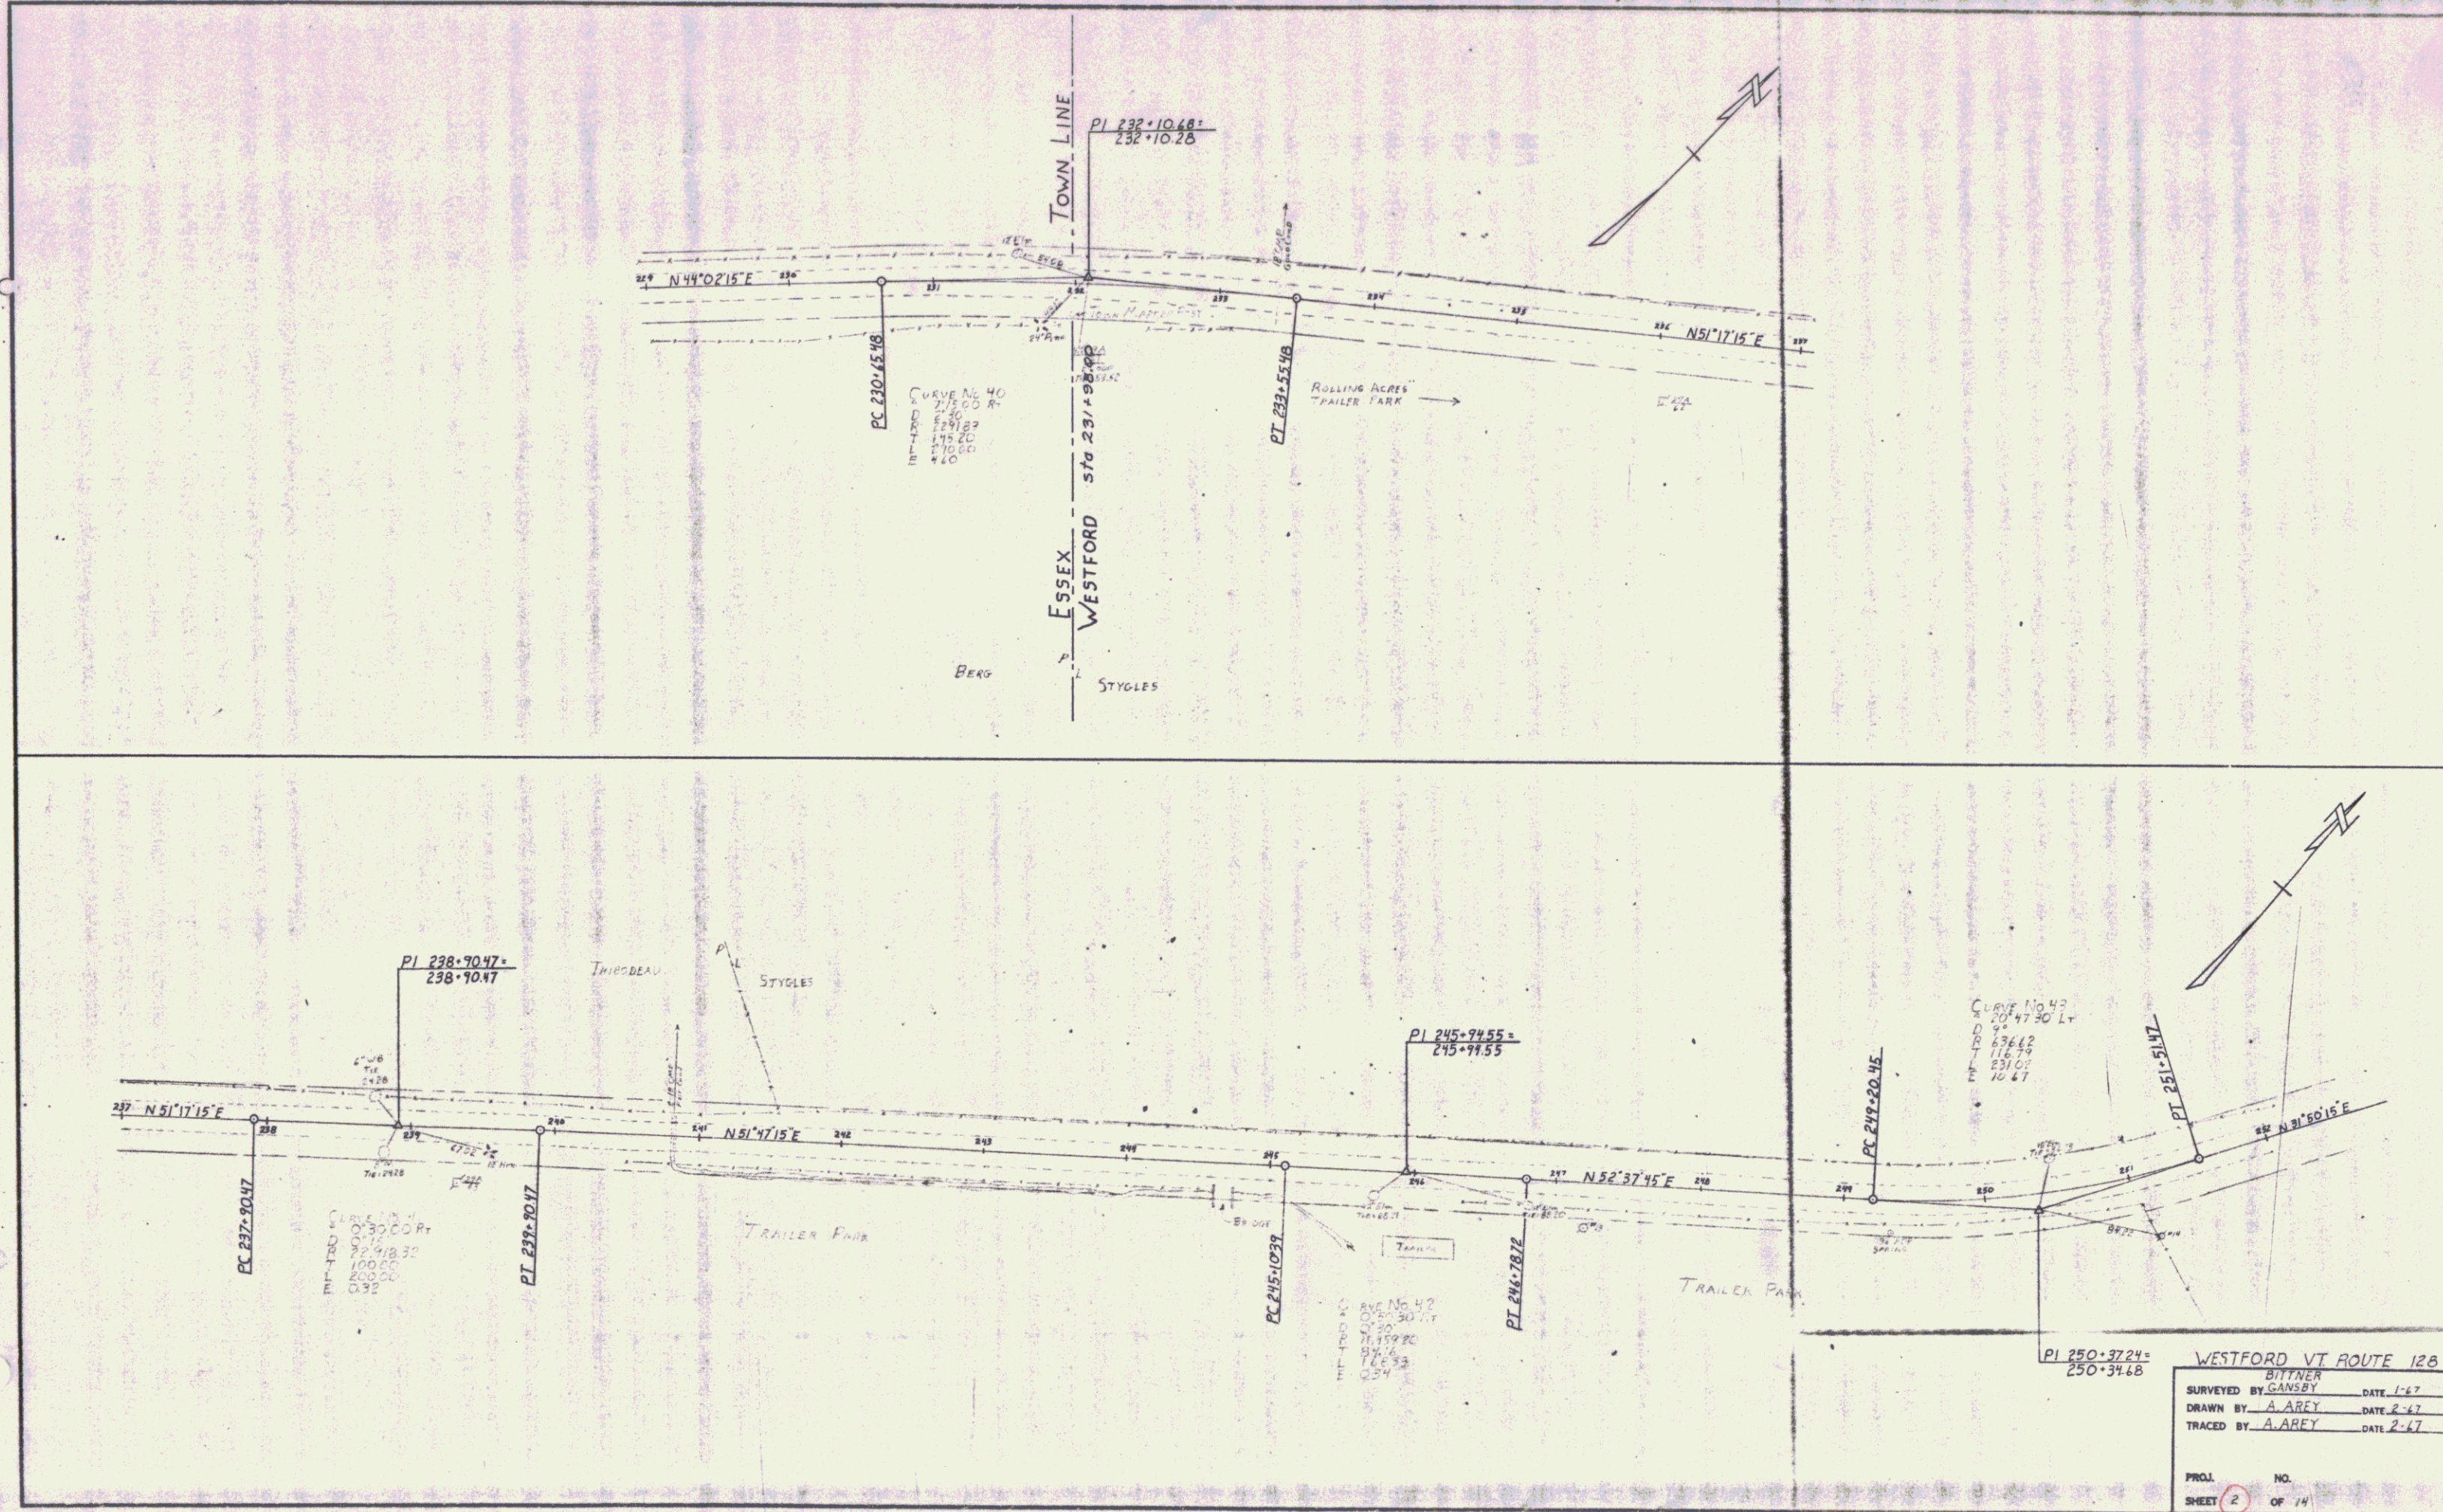

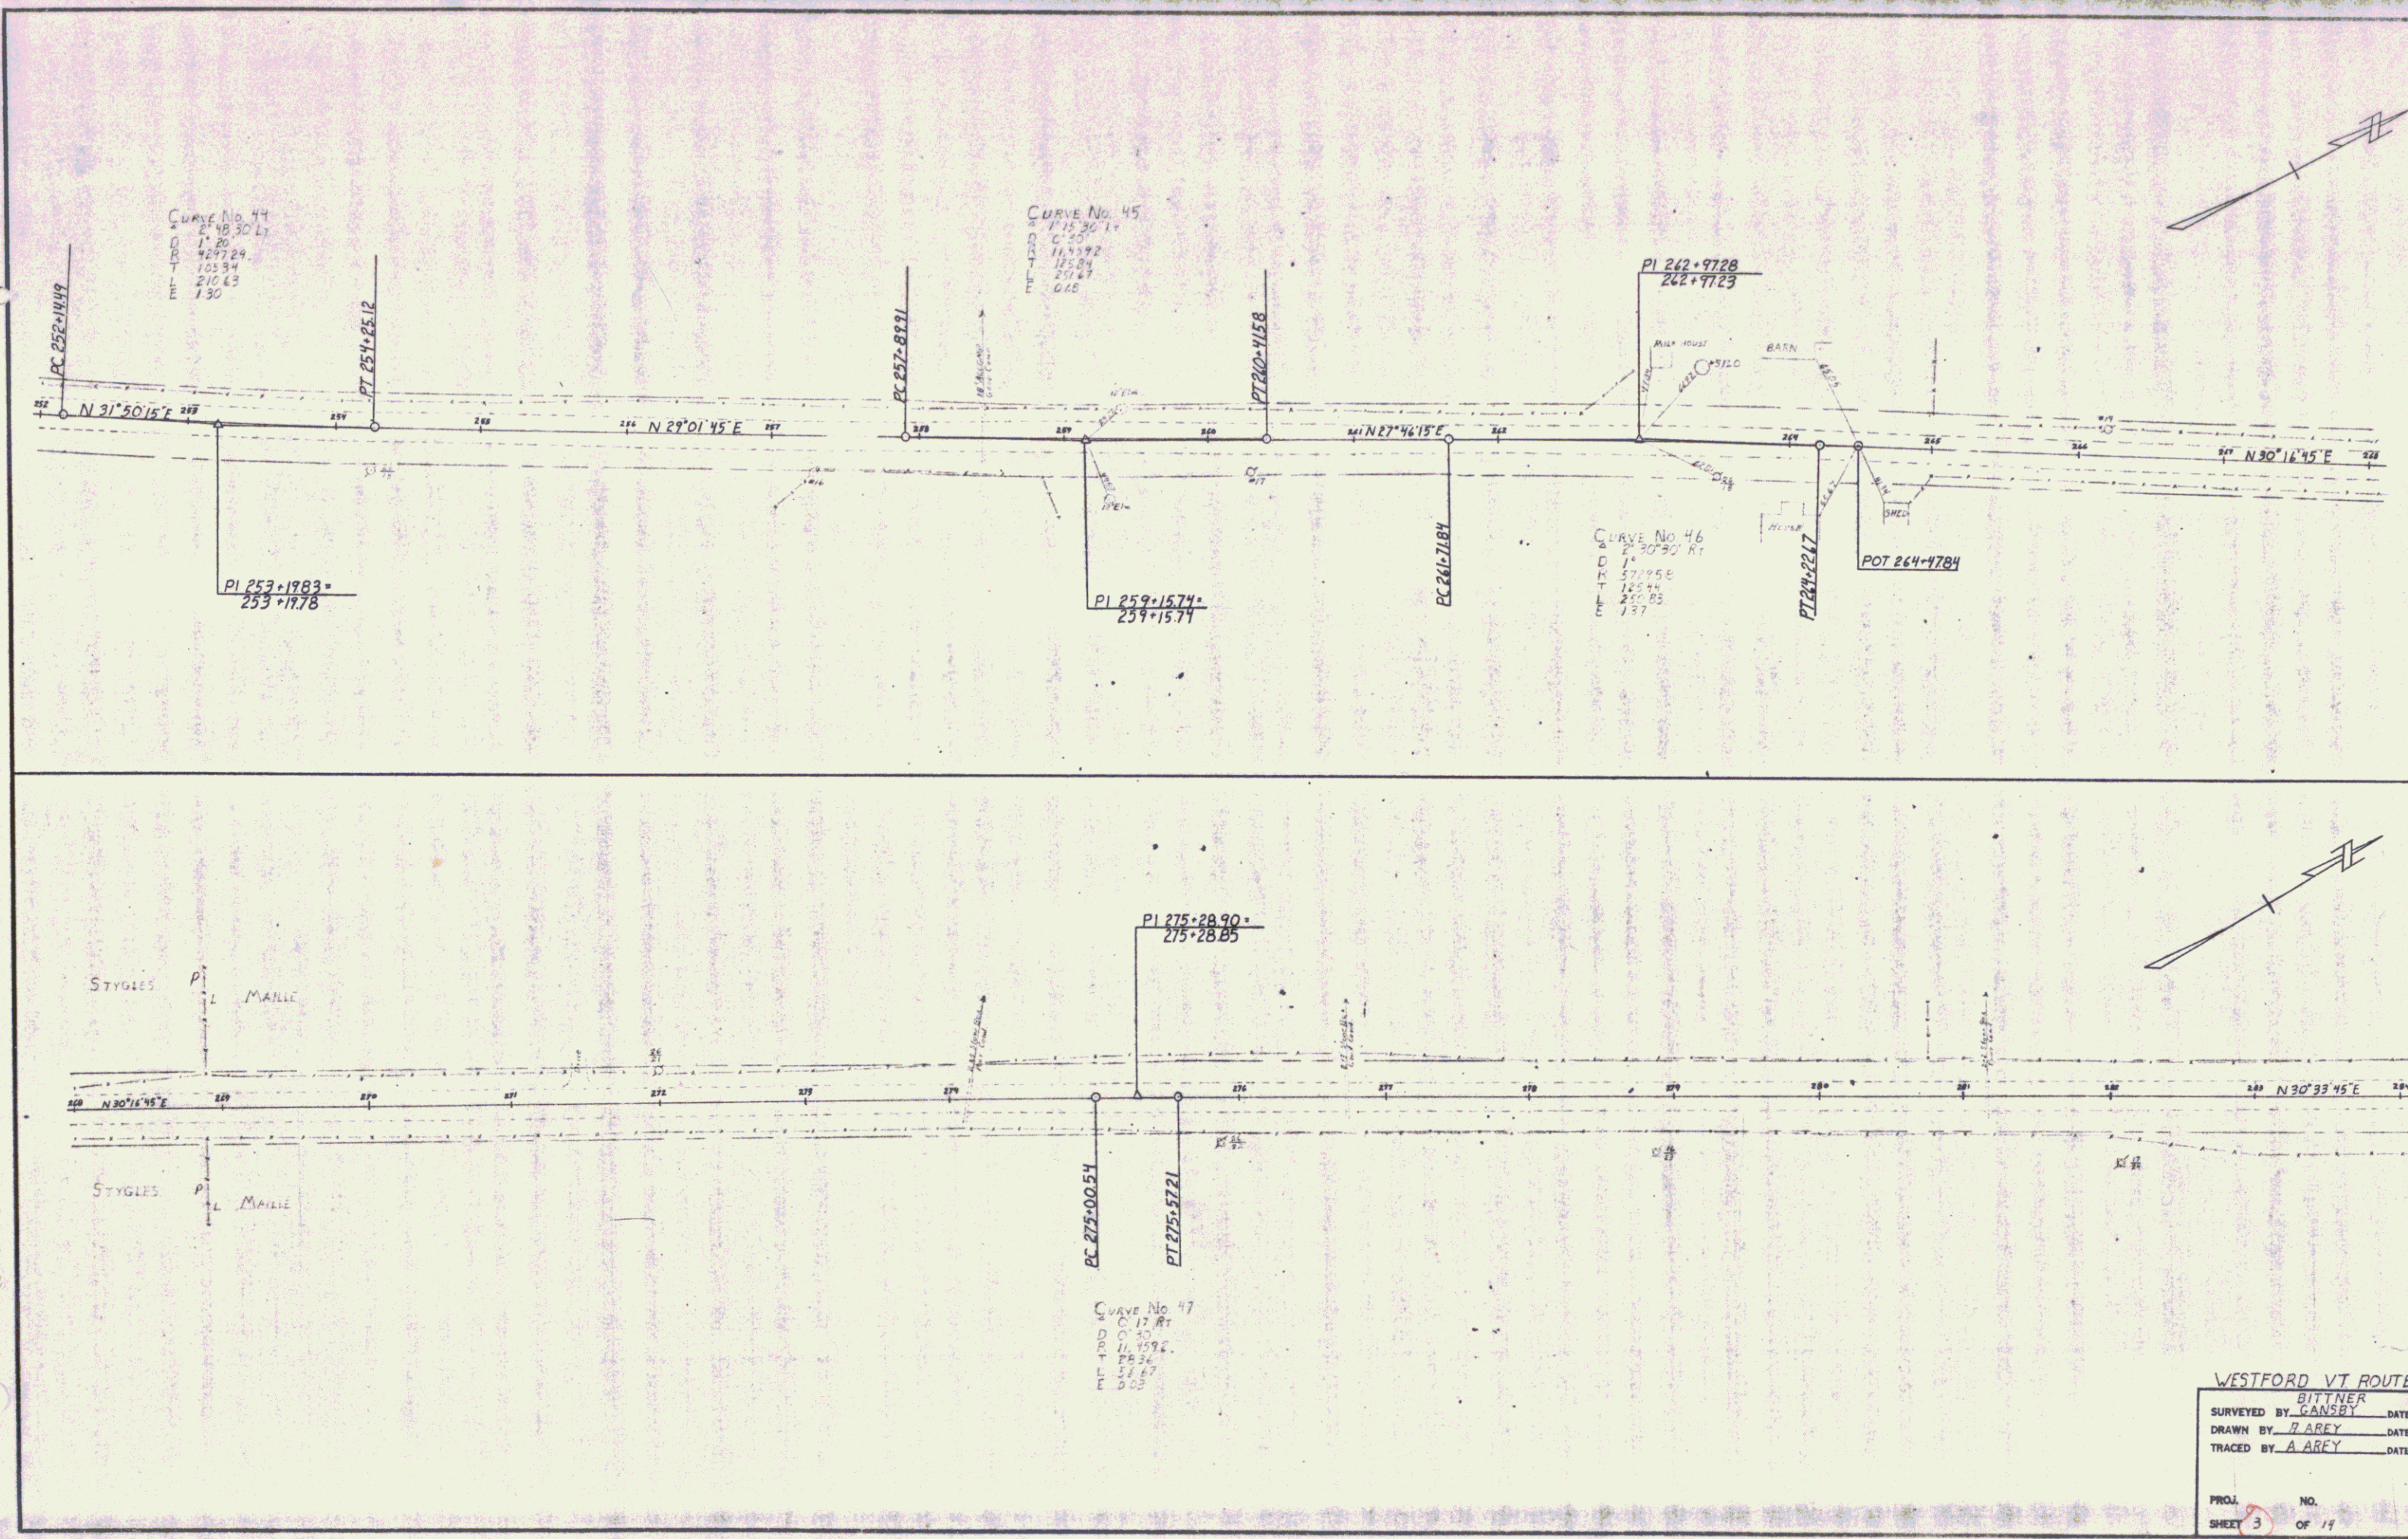


WESTFORD VT ROUTE 128
 SURVEYED BY GANSBY DATE 1-67
 DRAWN BY A. AREY DATE 2-67
 TRACED BY A. AREY DATE 2-67
 PROJ. NO. 3 OF 19

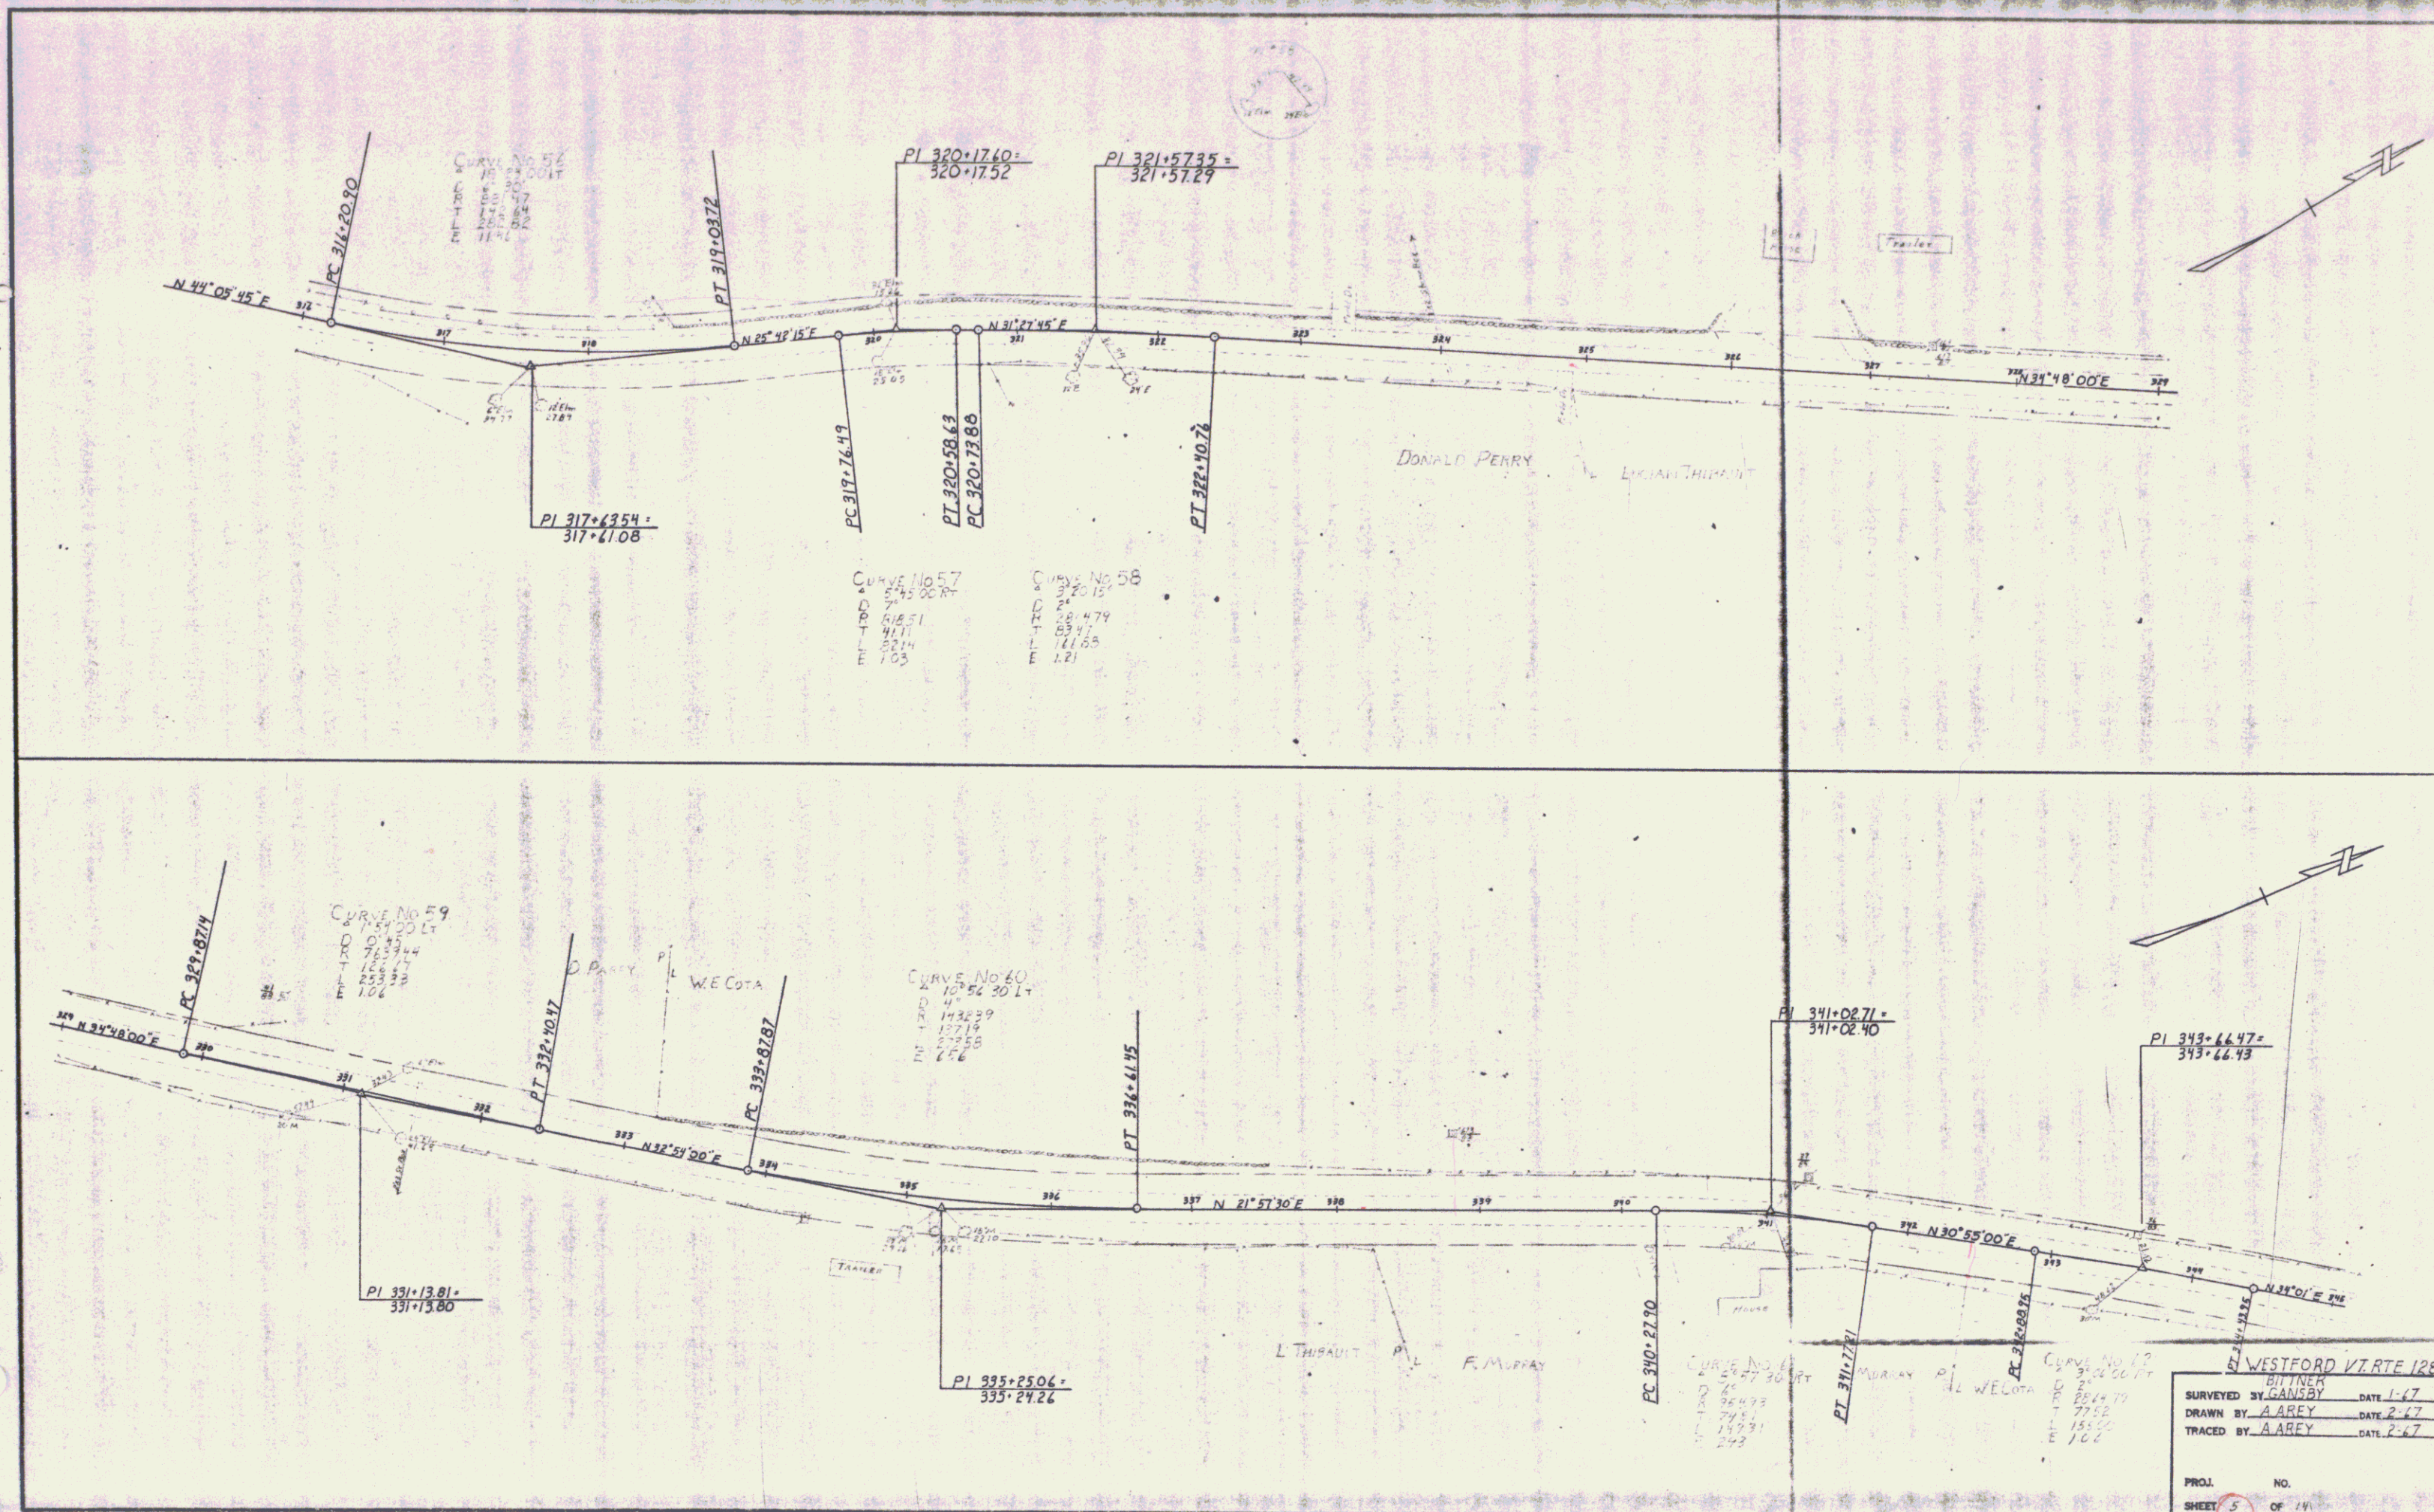




WESTFORD VT ROUTE 128
BITTNER
SURVEYED BY GANTRY DATE 1-67
DRAWN BY AAREY DATE 2-67
TRACED BY AAREY DATE 2-67
PROJ. NO.
SHEET 6 OF 14

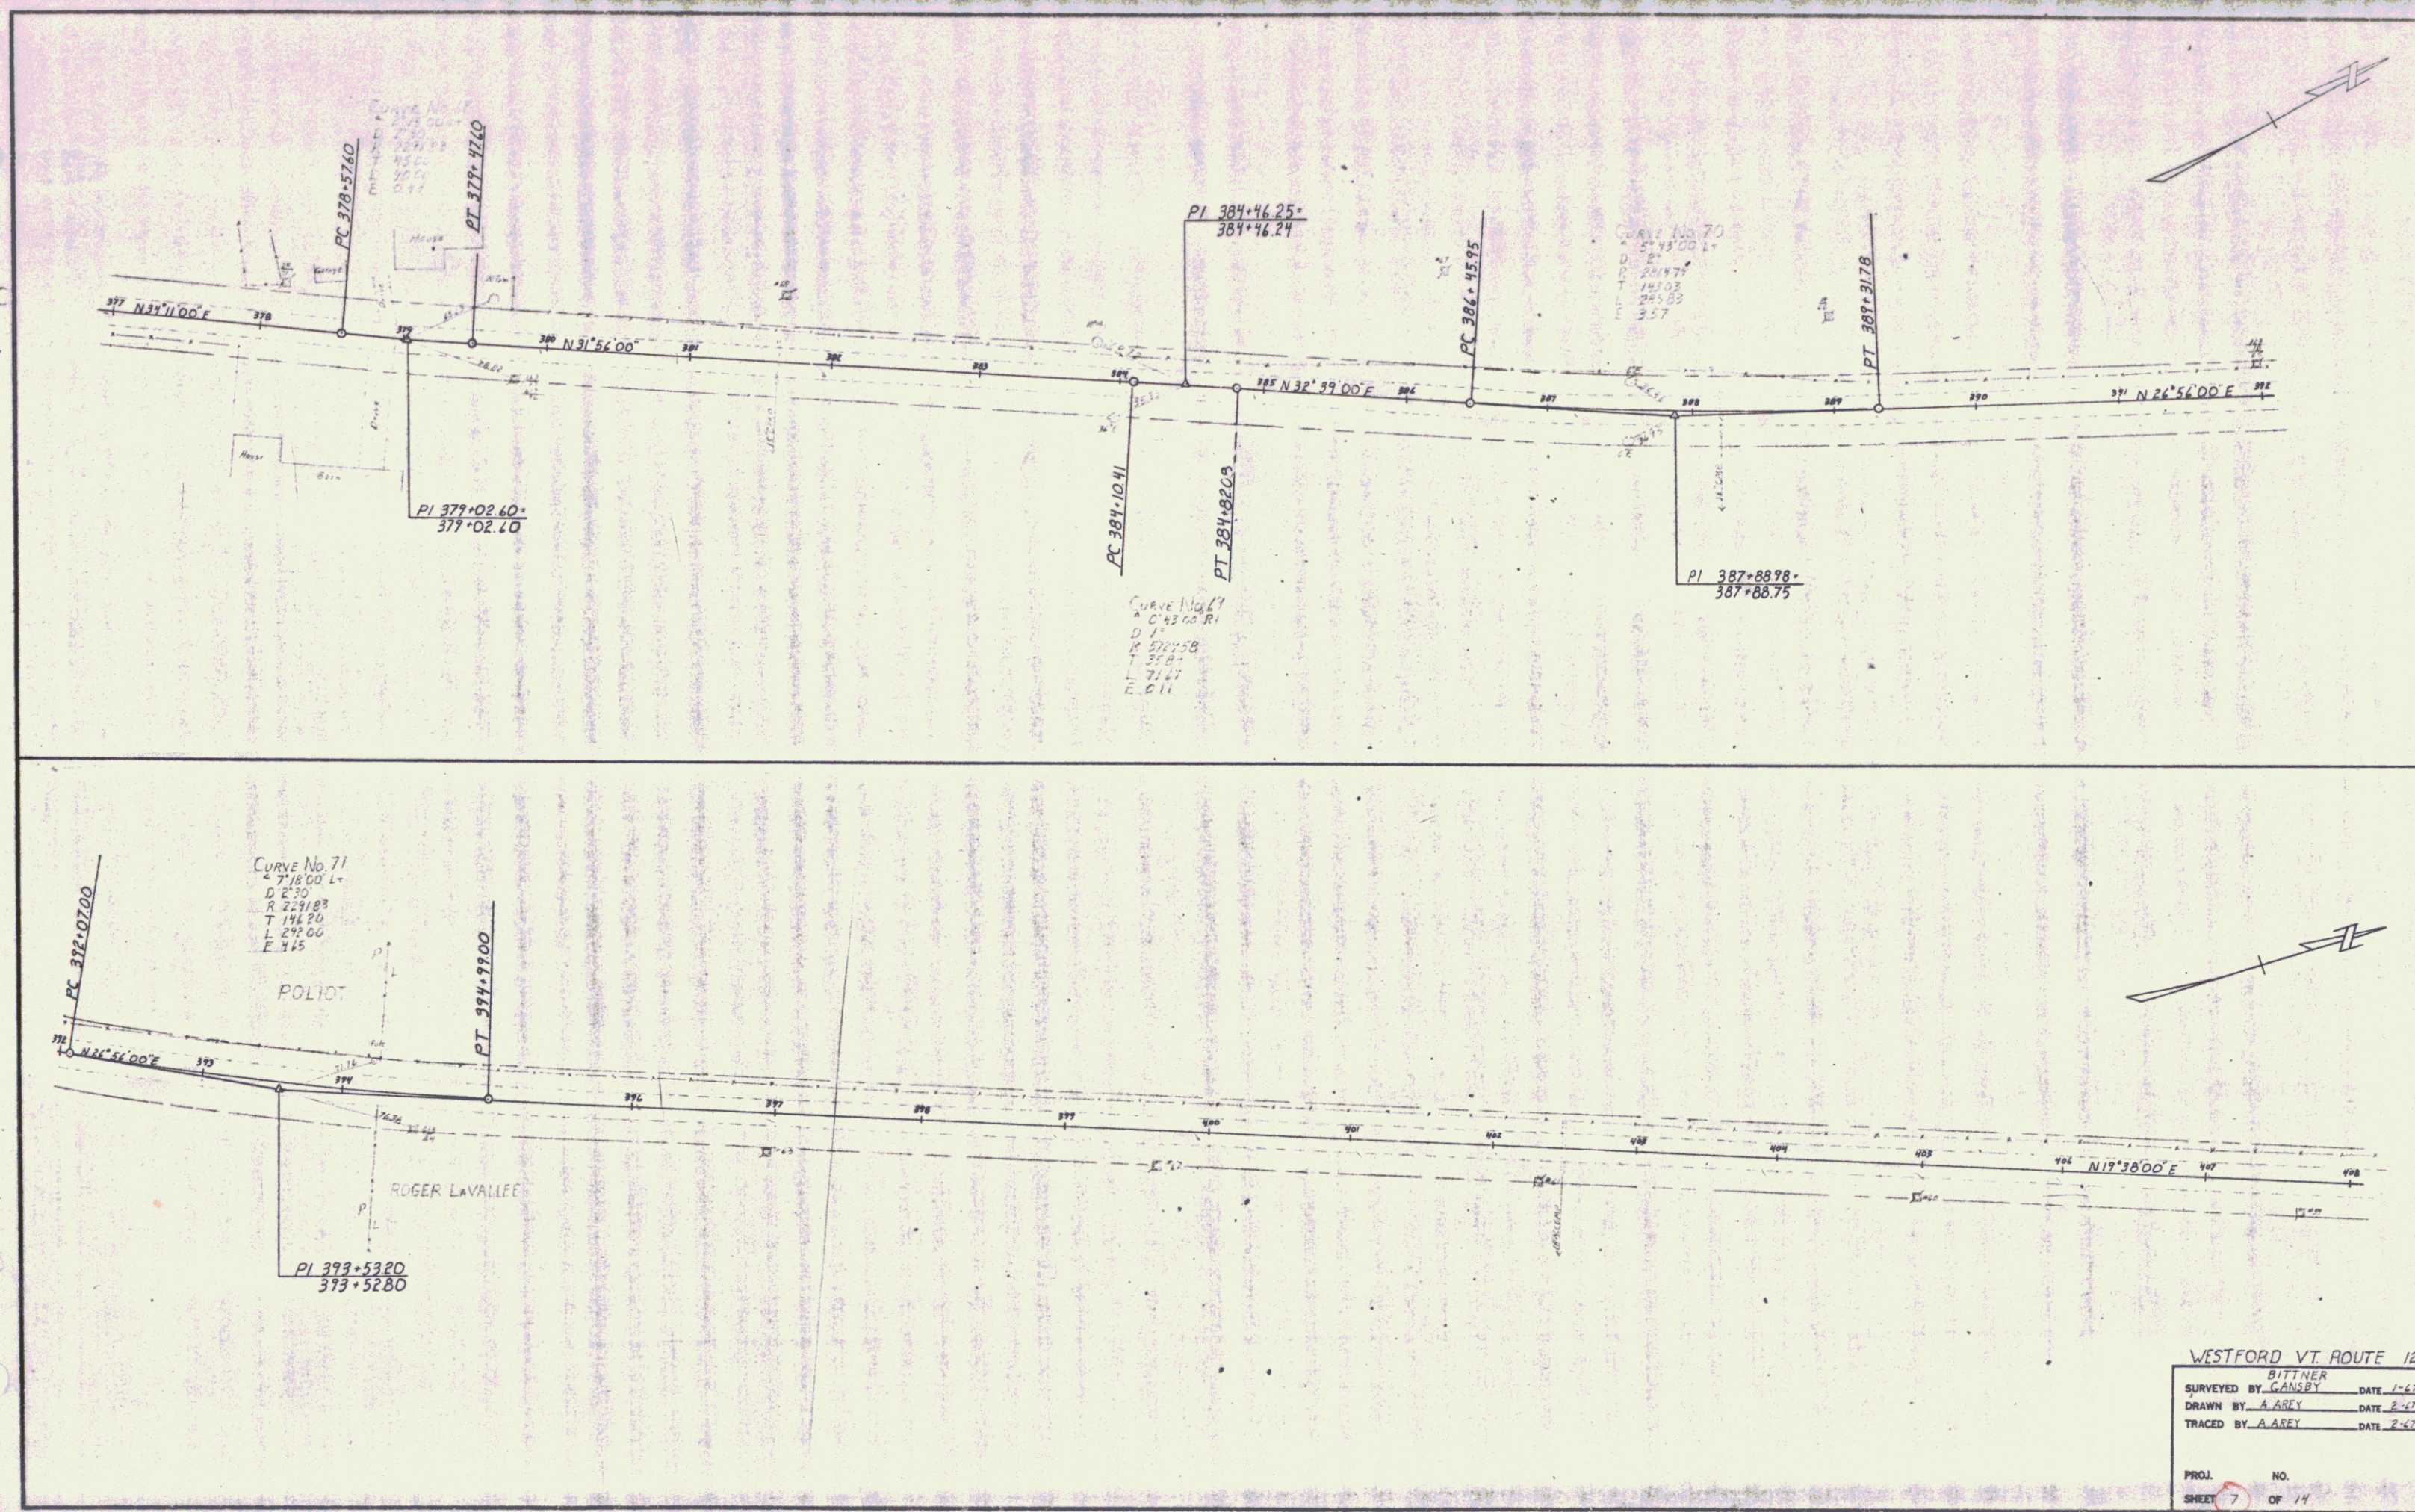


WESTFORD VT ROUTE 128


SURVEYED BY	DATE
DRAWN BY	DATE
TRACED BY	DATE


PROJ. NO. 7

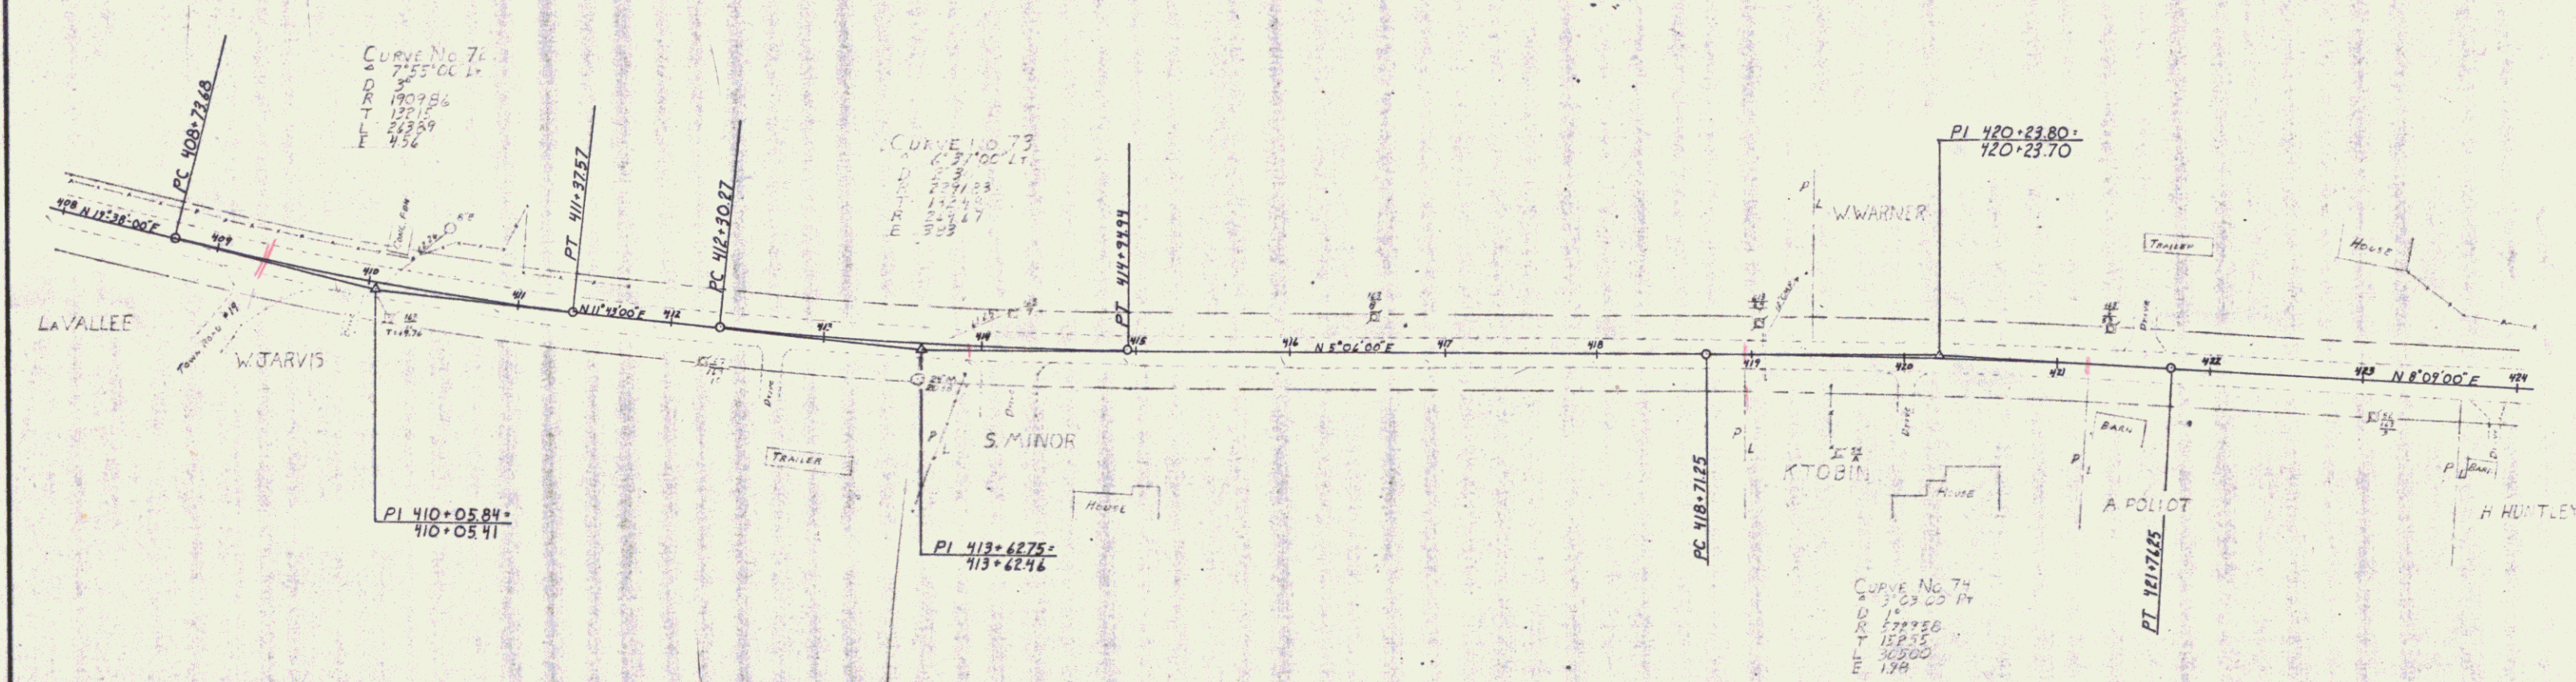

WESTFORD VT ROUTE 128
SURVEYED BY GANSEY DATE 1-67
DRAWN BY ABEY DATE 2-67
TRACED BY ABEY DATE 2-67
PROJ. NO. 8
SHEET 8 OF 14

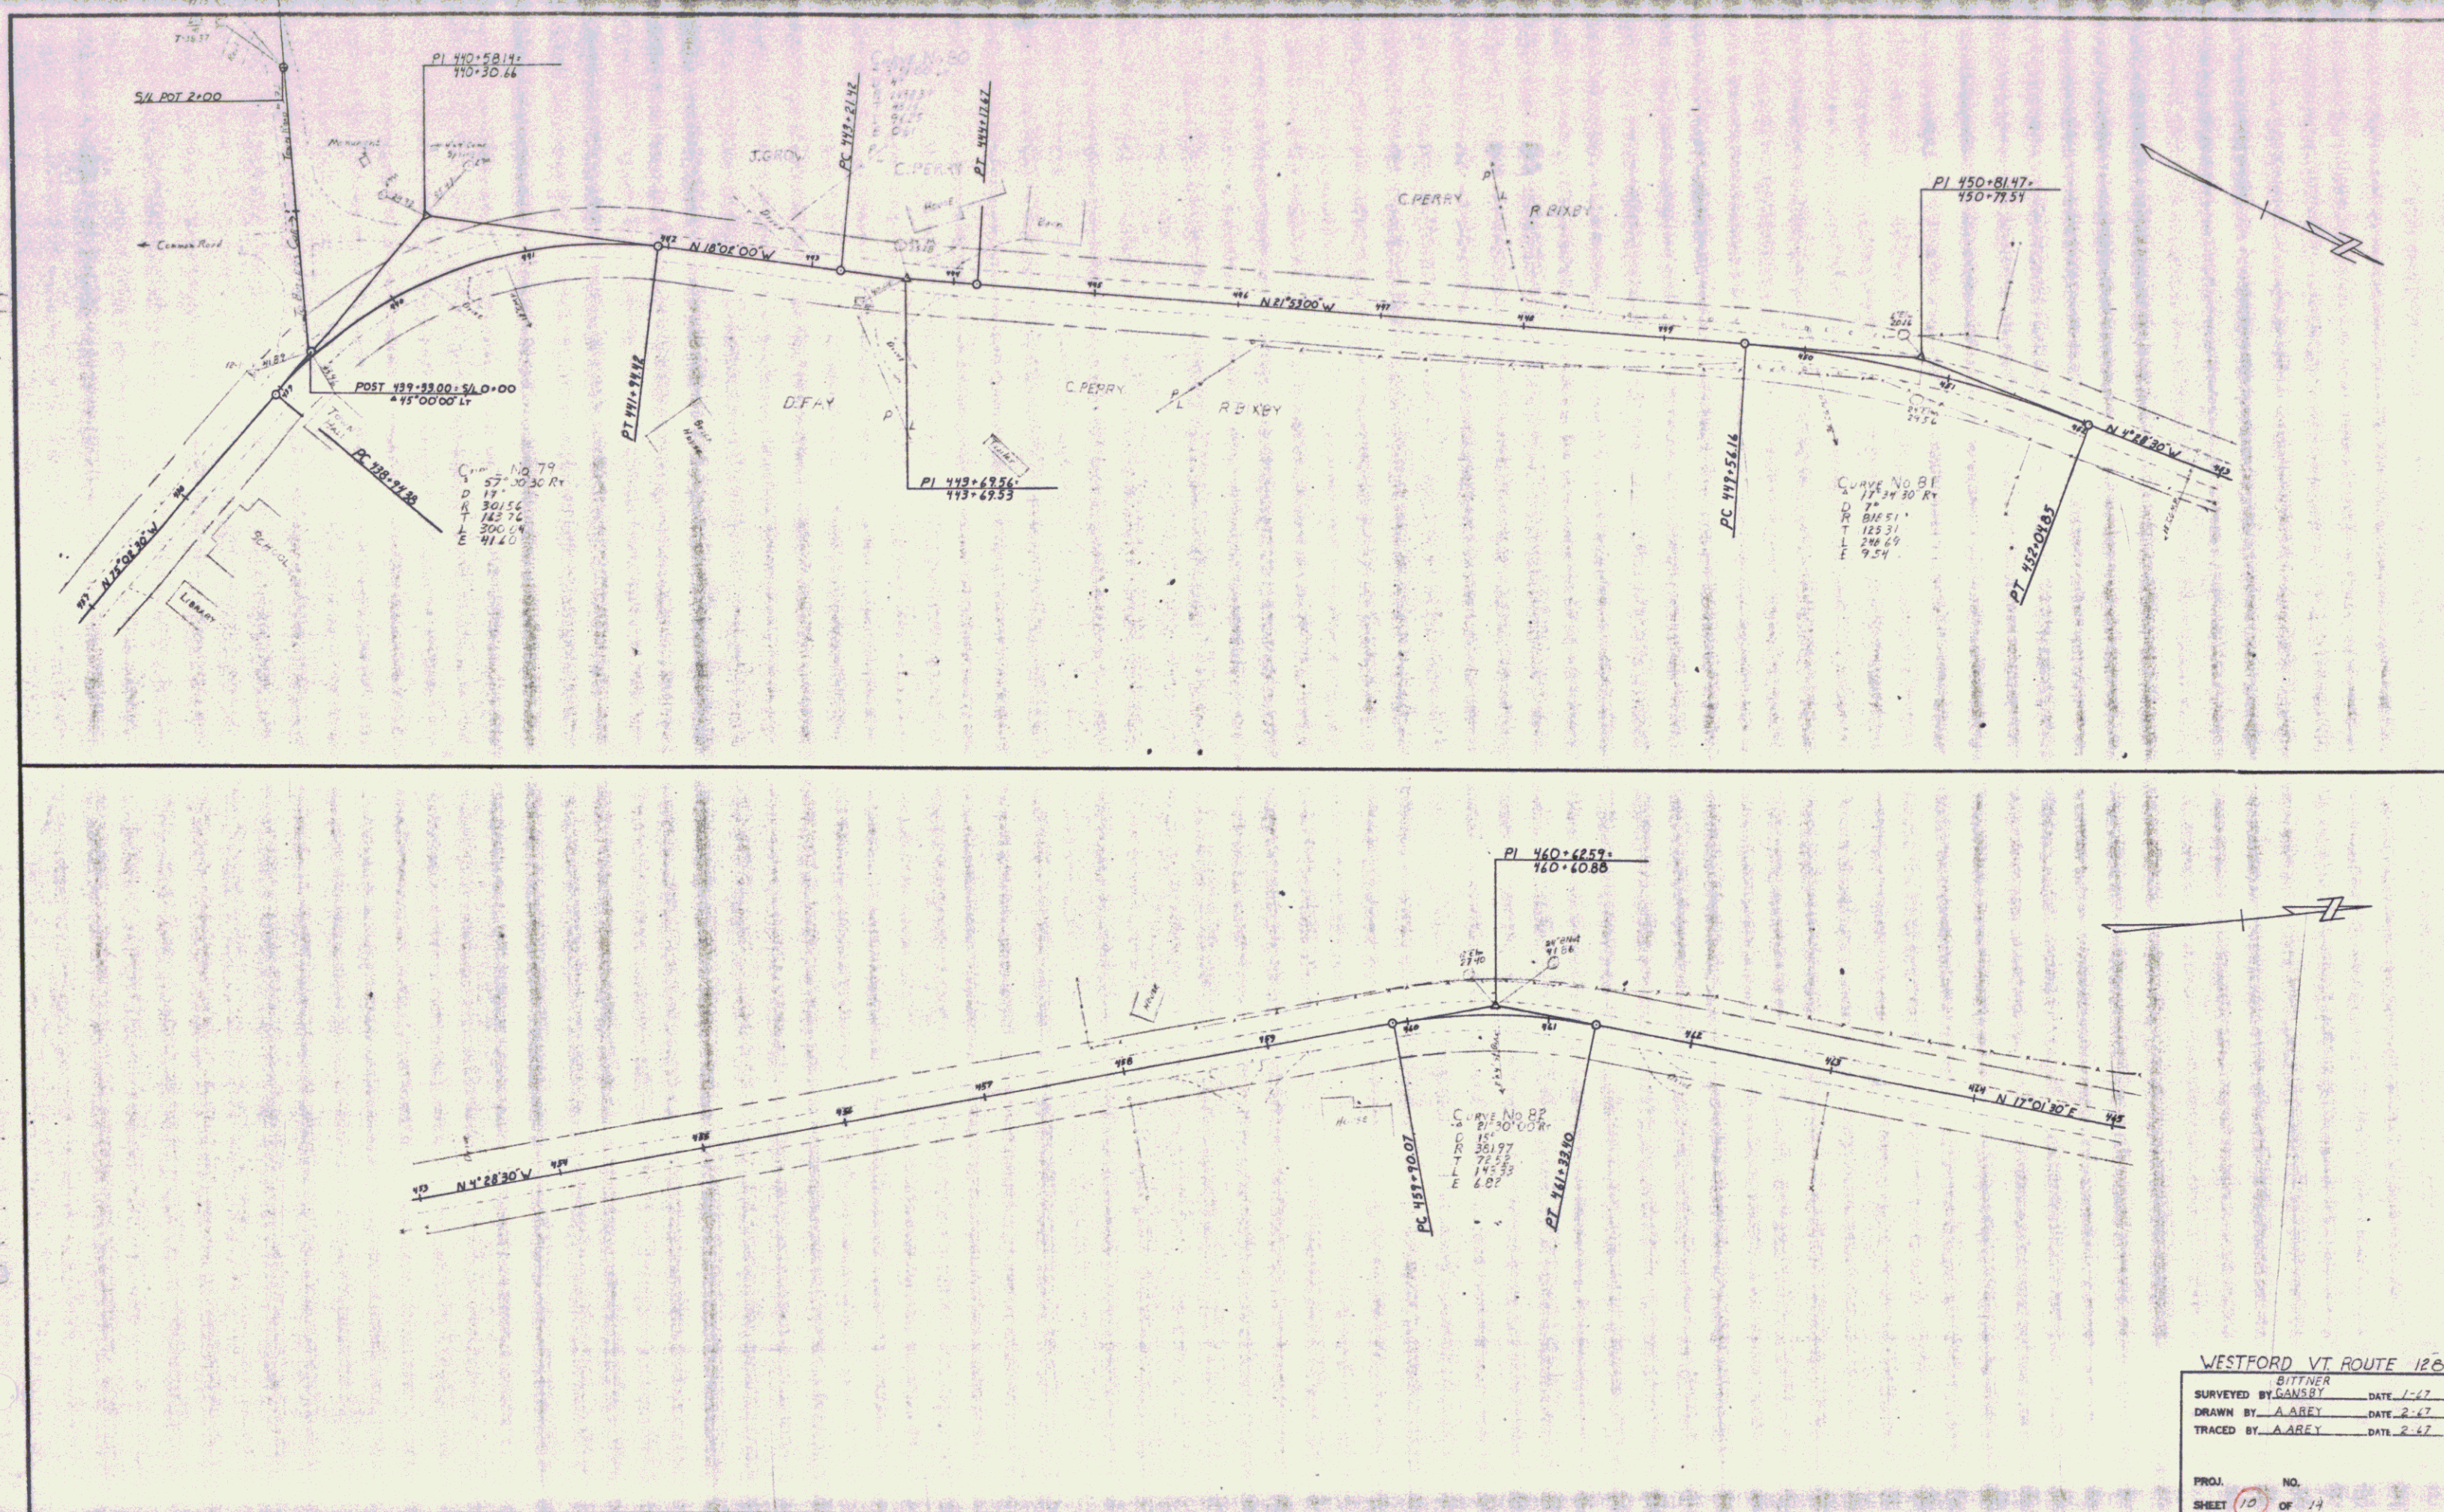

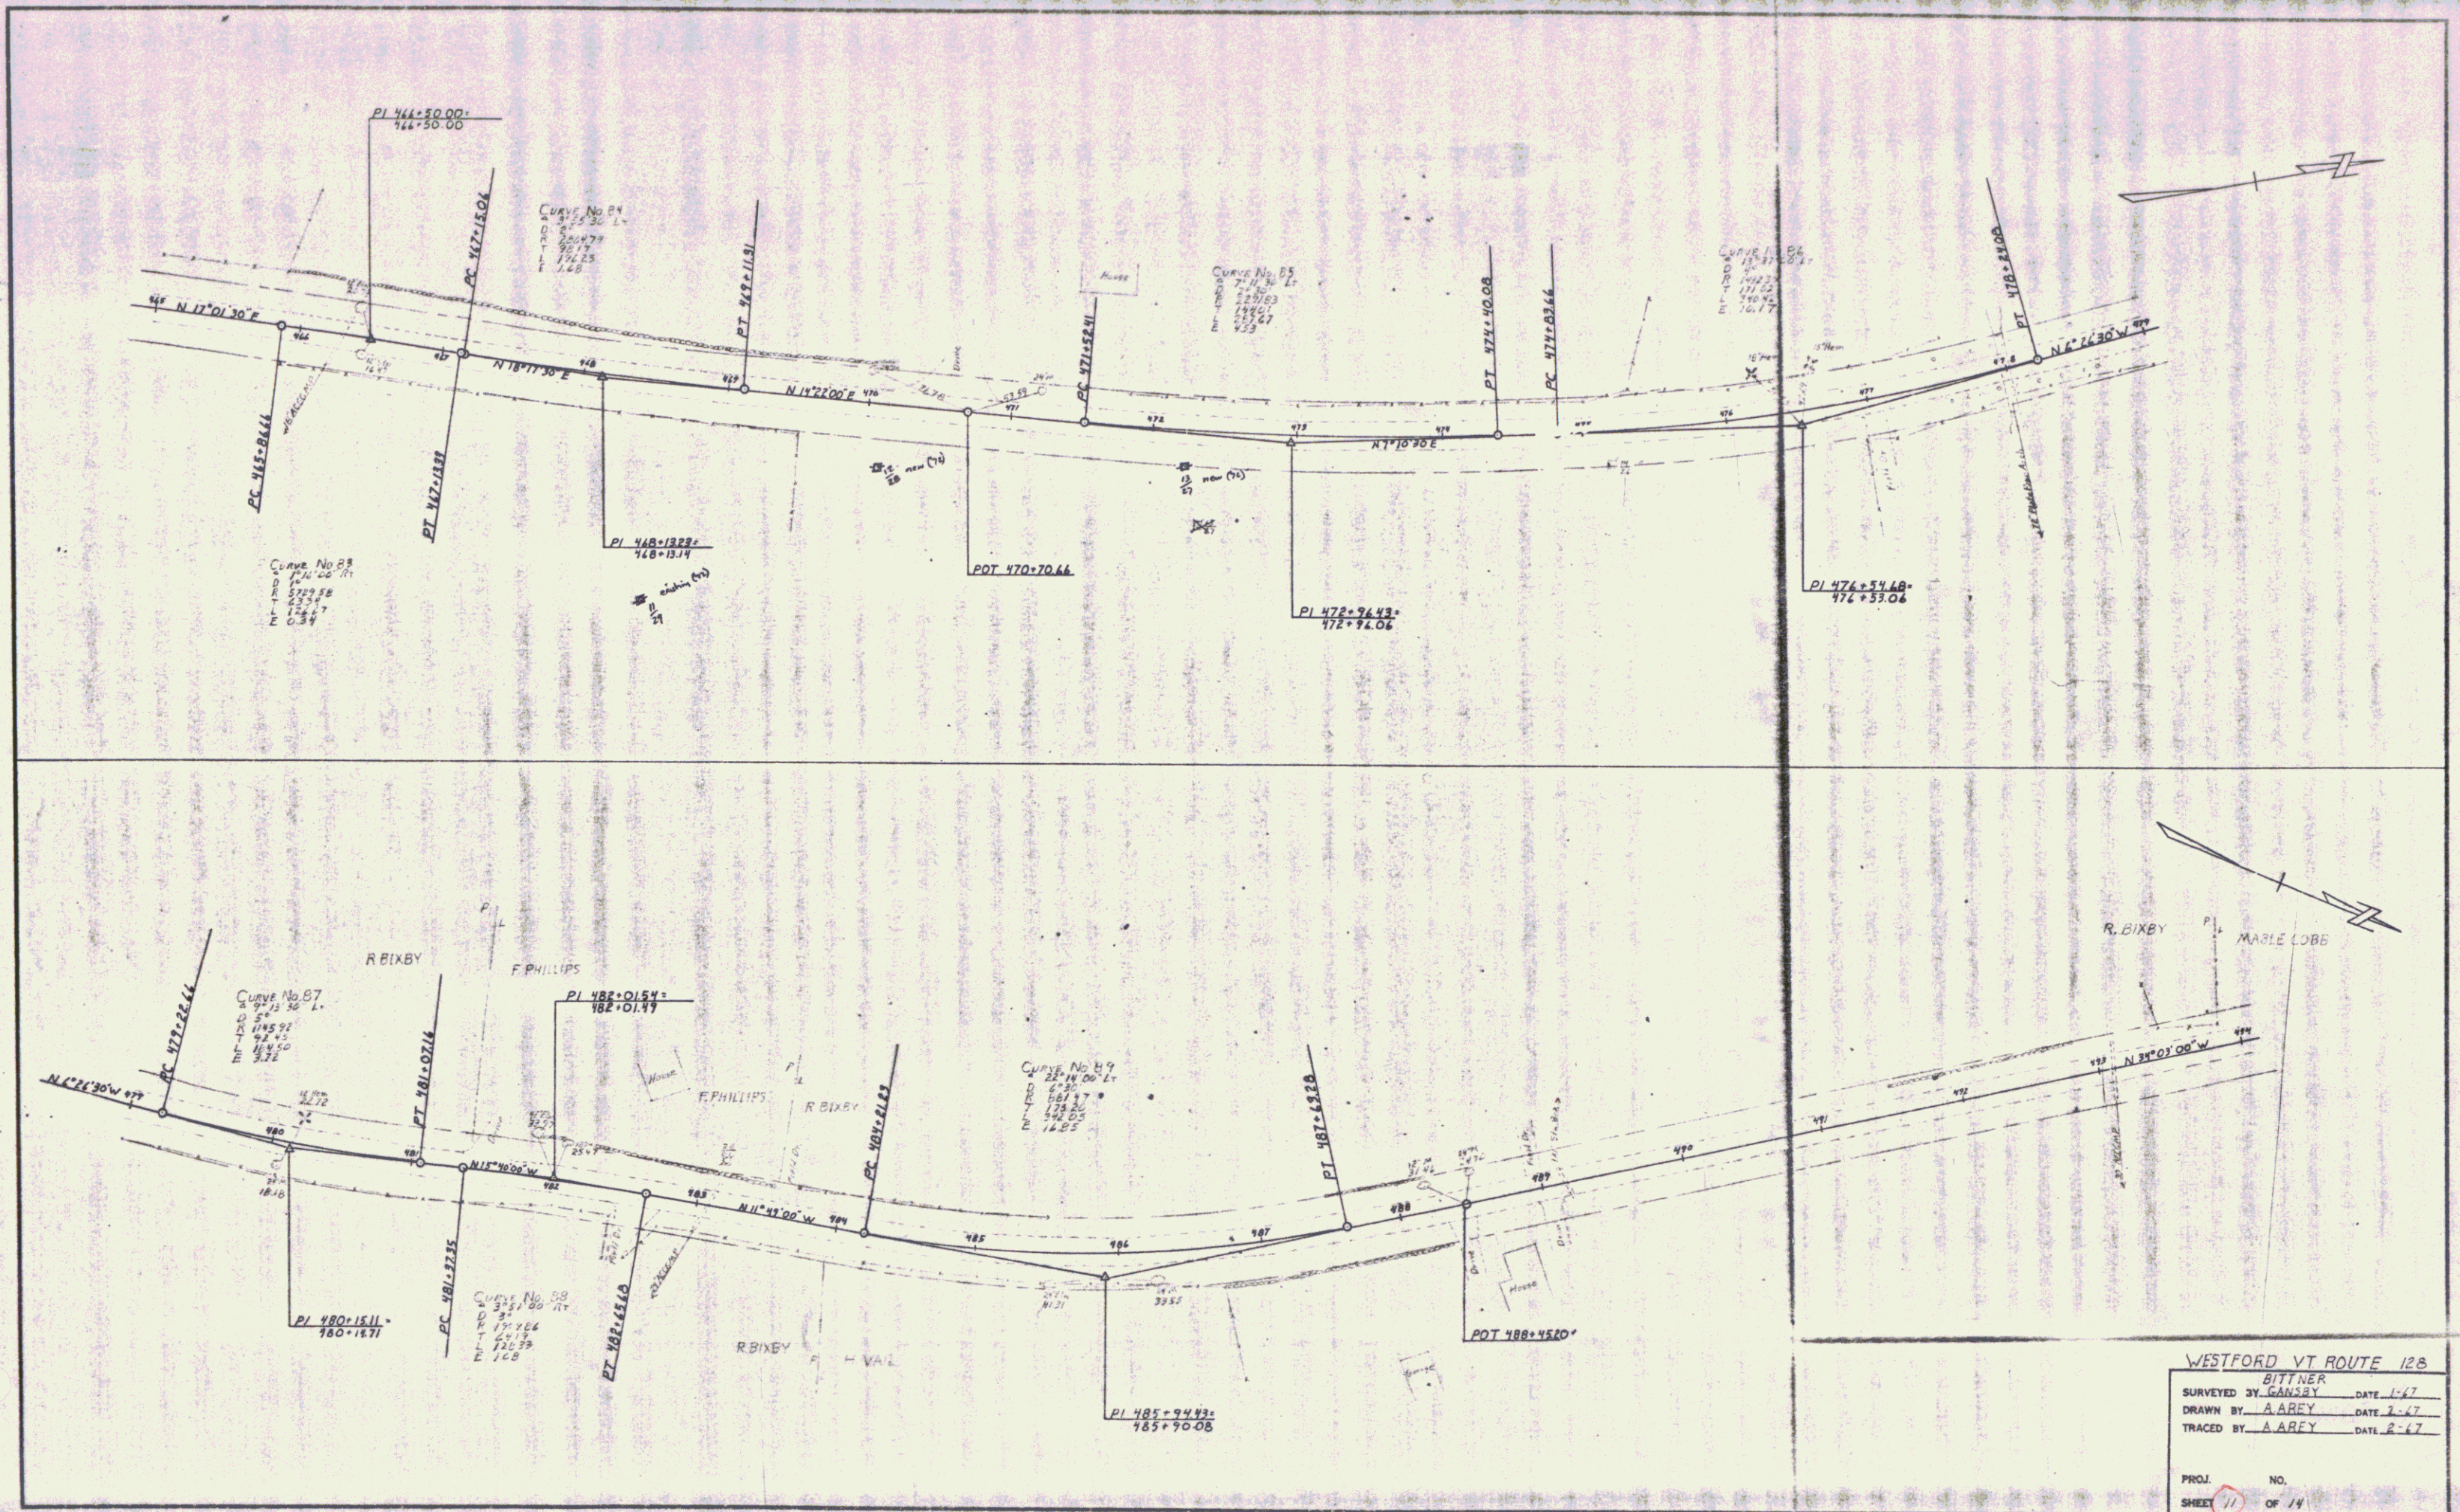

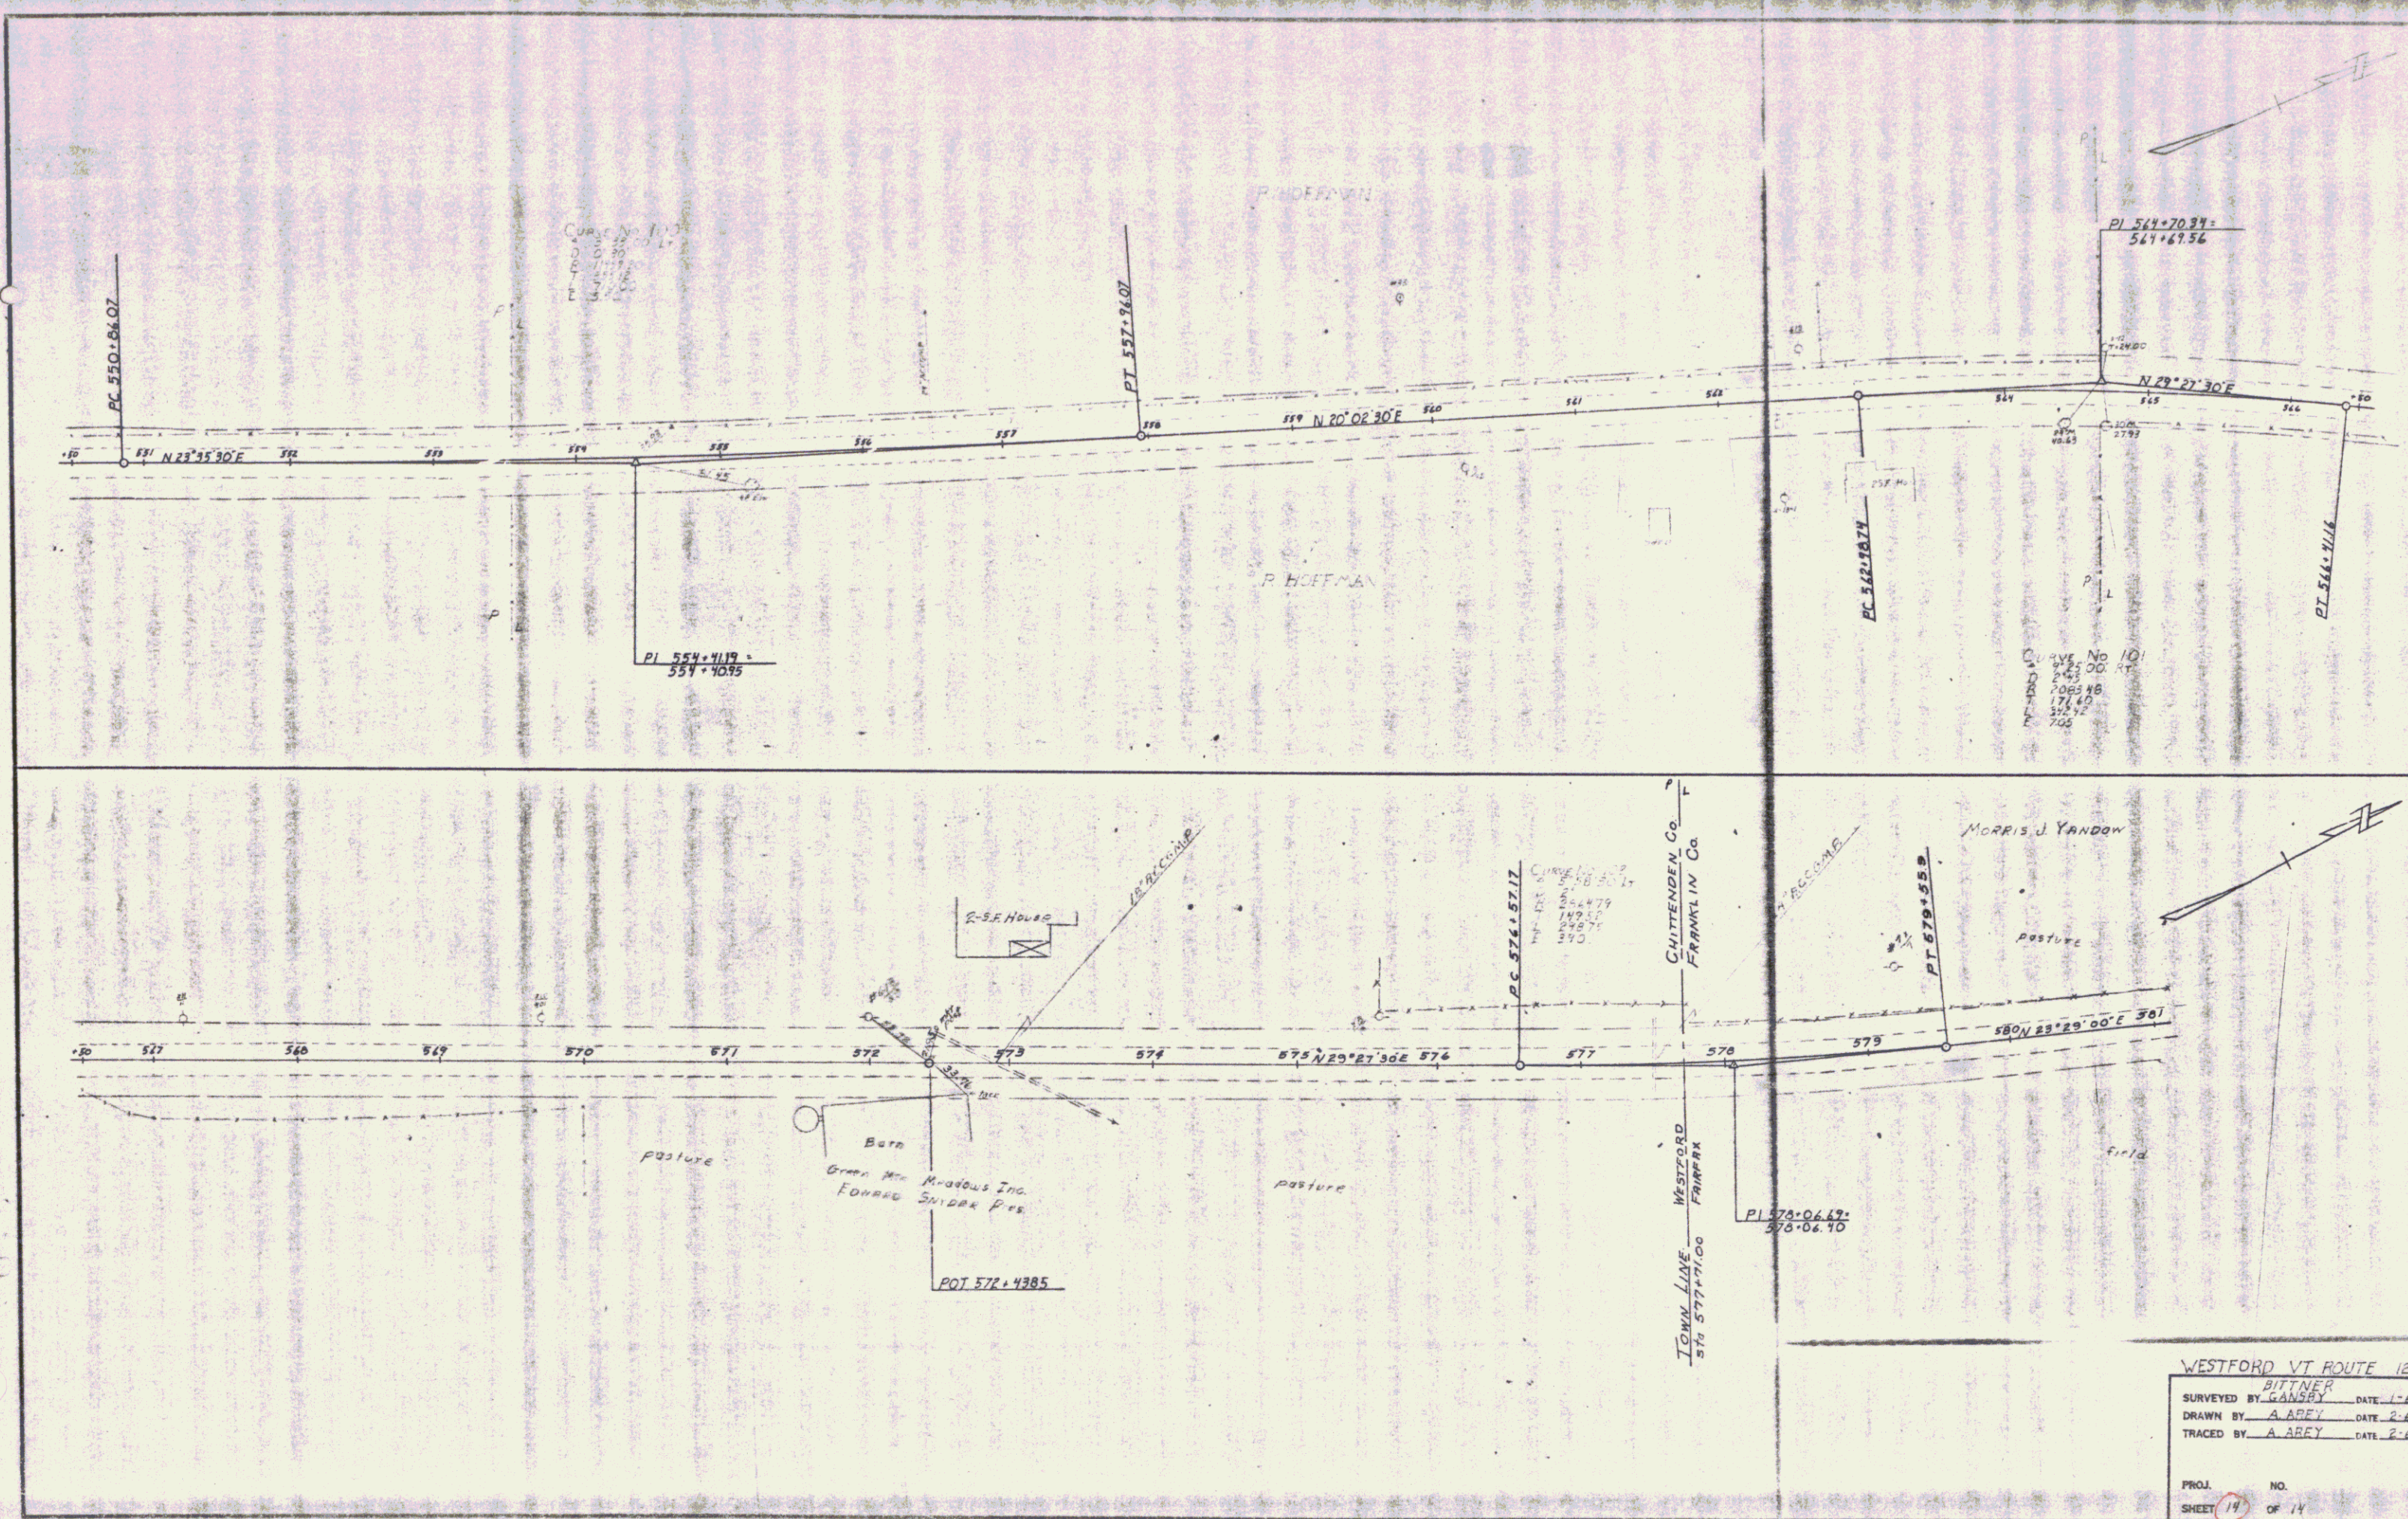

WESTFORD VT ROUTE 126
BITTNER
SURVEYED BY GANSEY DATE 1-67
DRAWN BY A. AREY DATE 2-67
TRACED BY A. AREY DATE 2-67
PROJ. NO. 19
SHEET 19 OF 14