
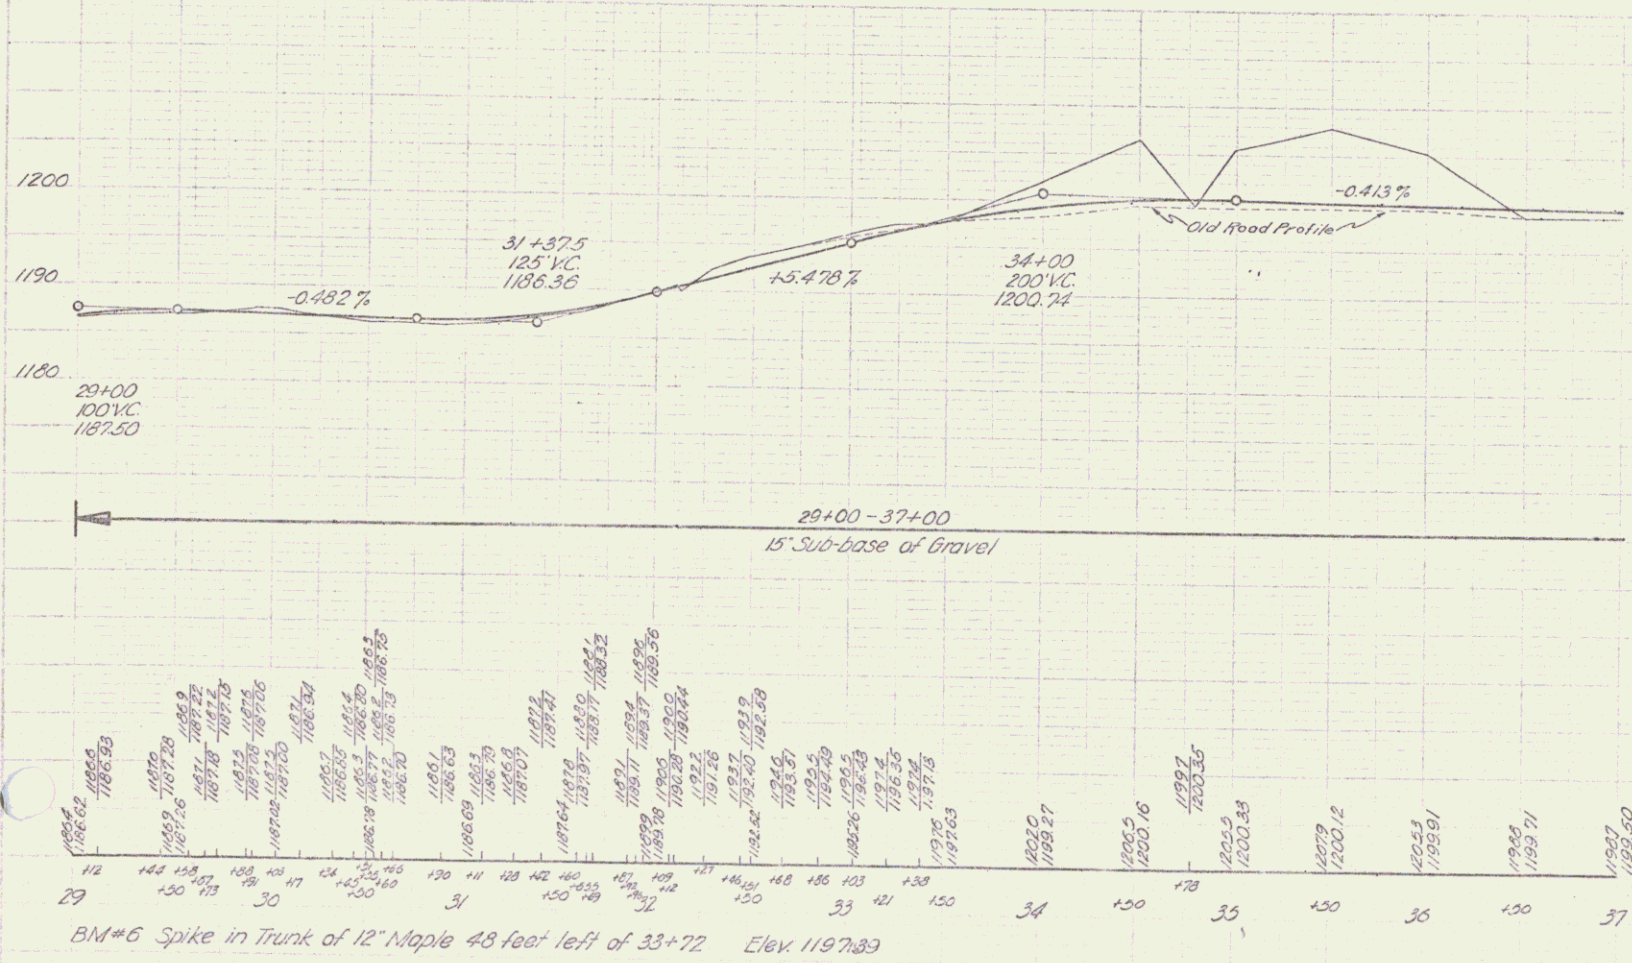


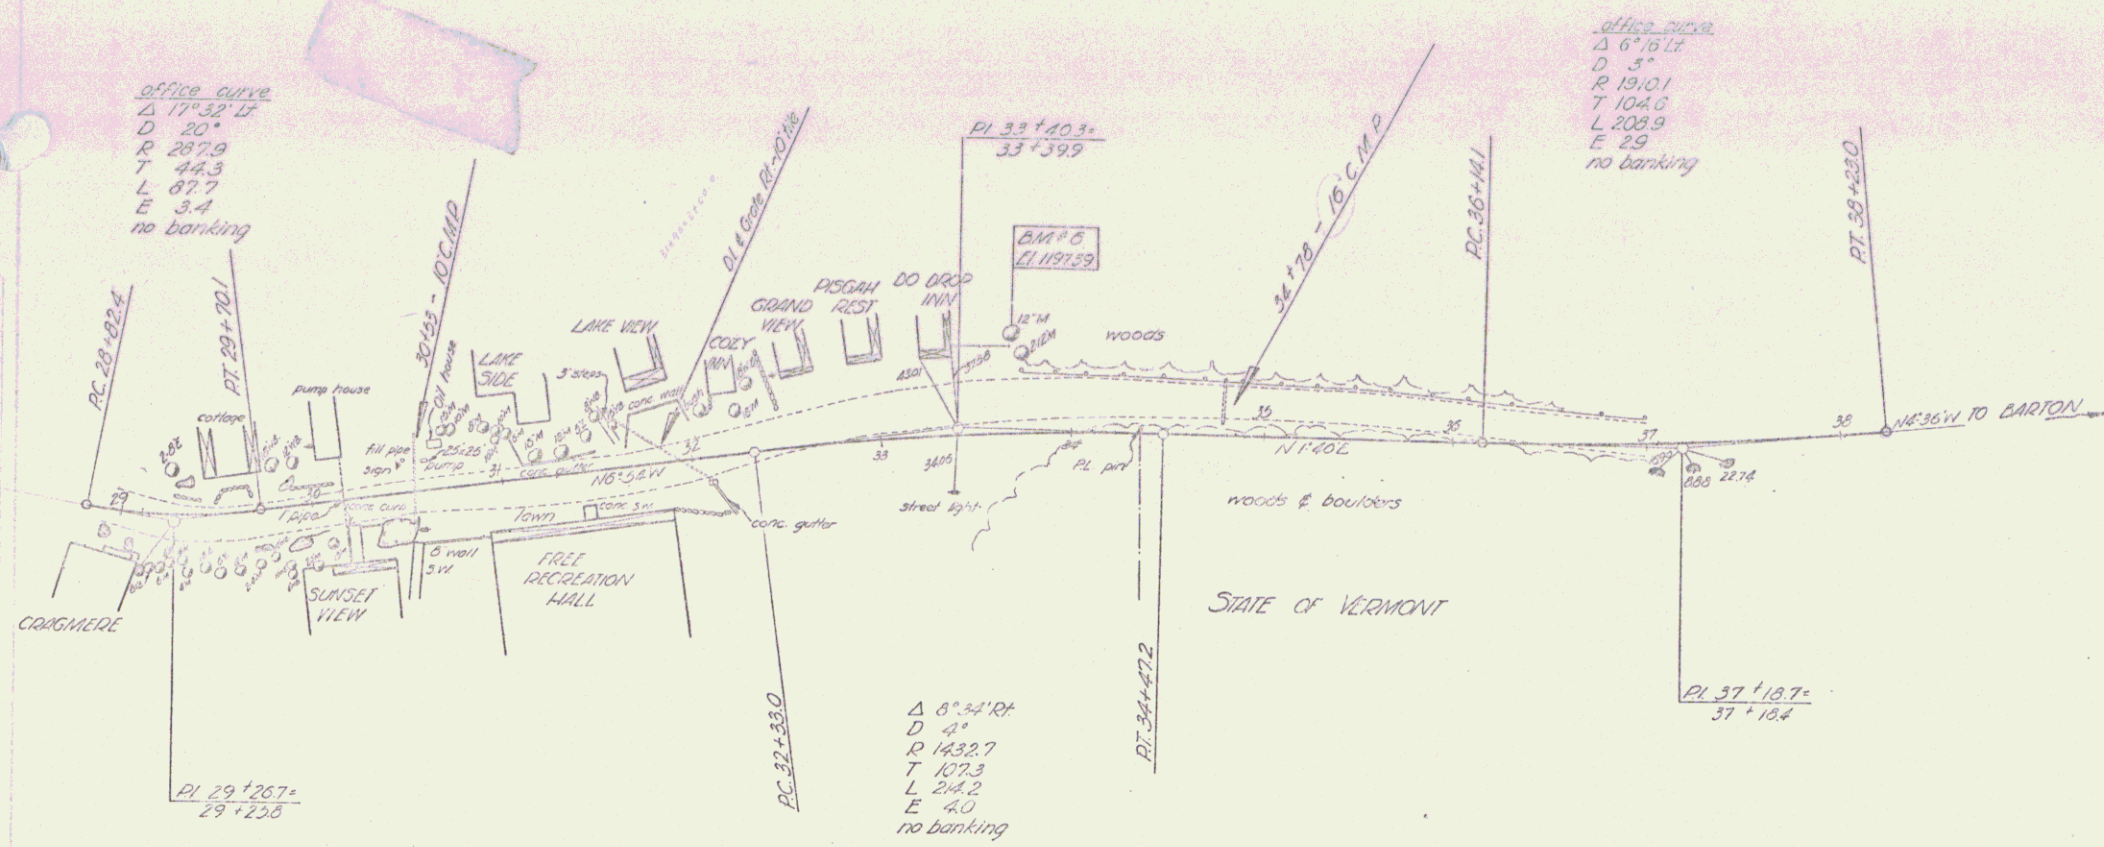

WESTINGHOUSE
Series 31 No. 30-L
Sheet 3 of 16