


4-29
F.S. Barry
R. Griffin
1909

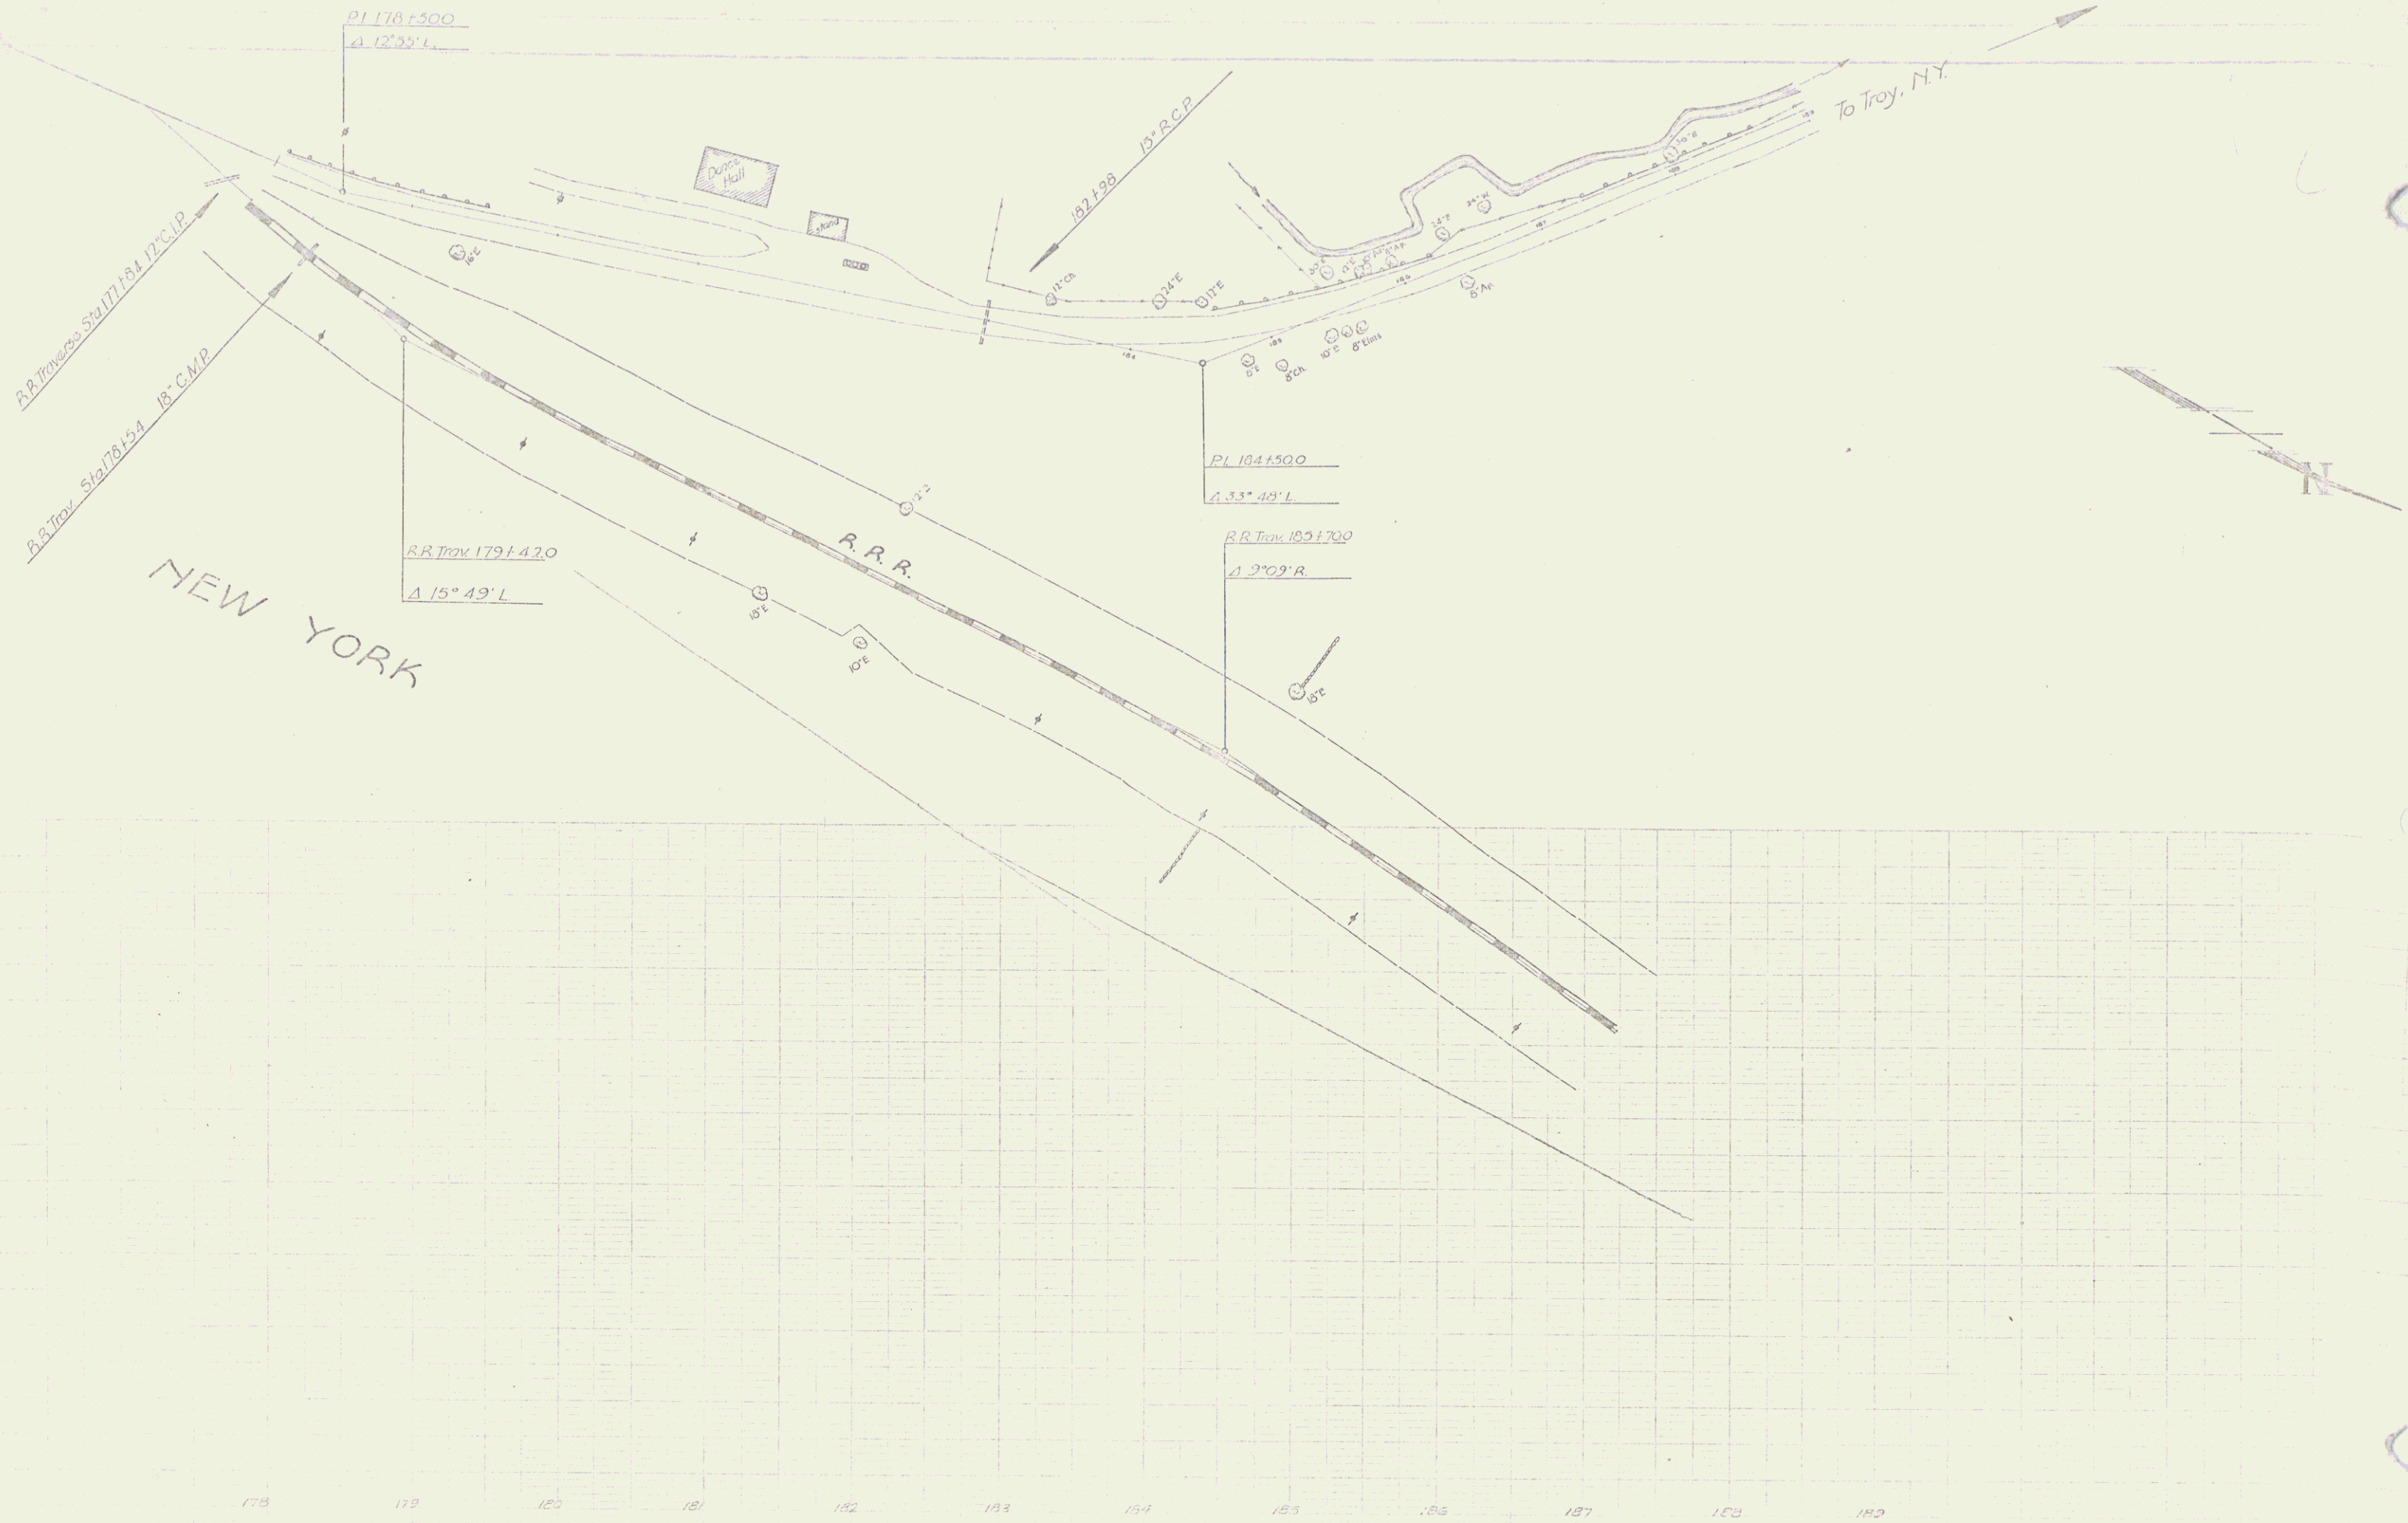

Sheet 110

110