


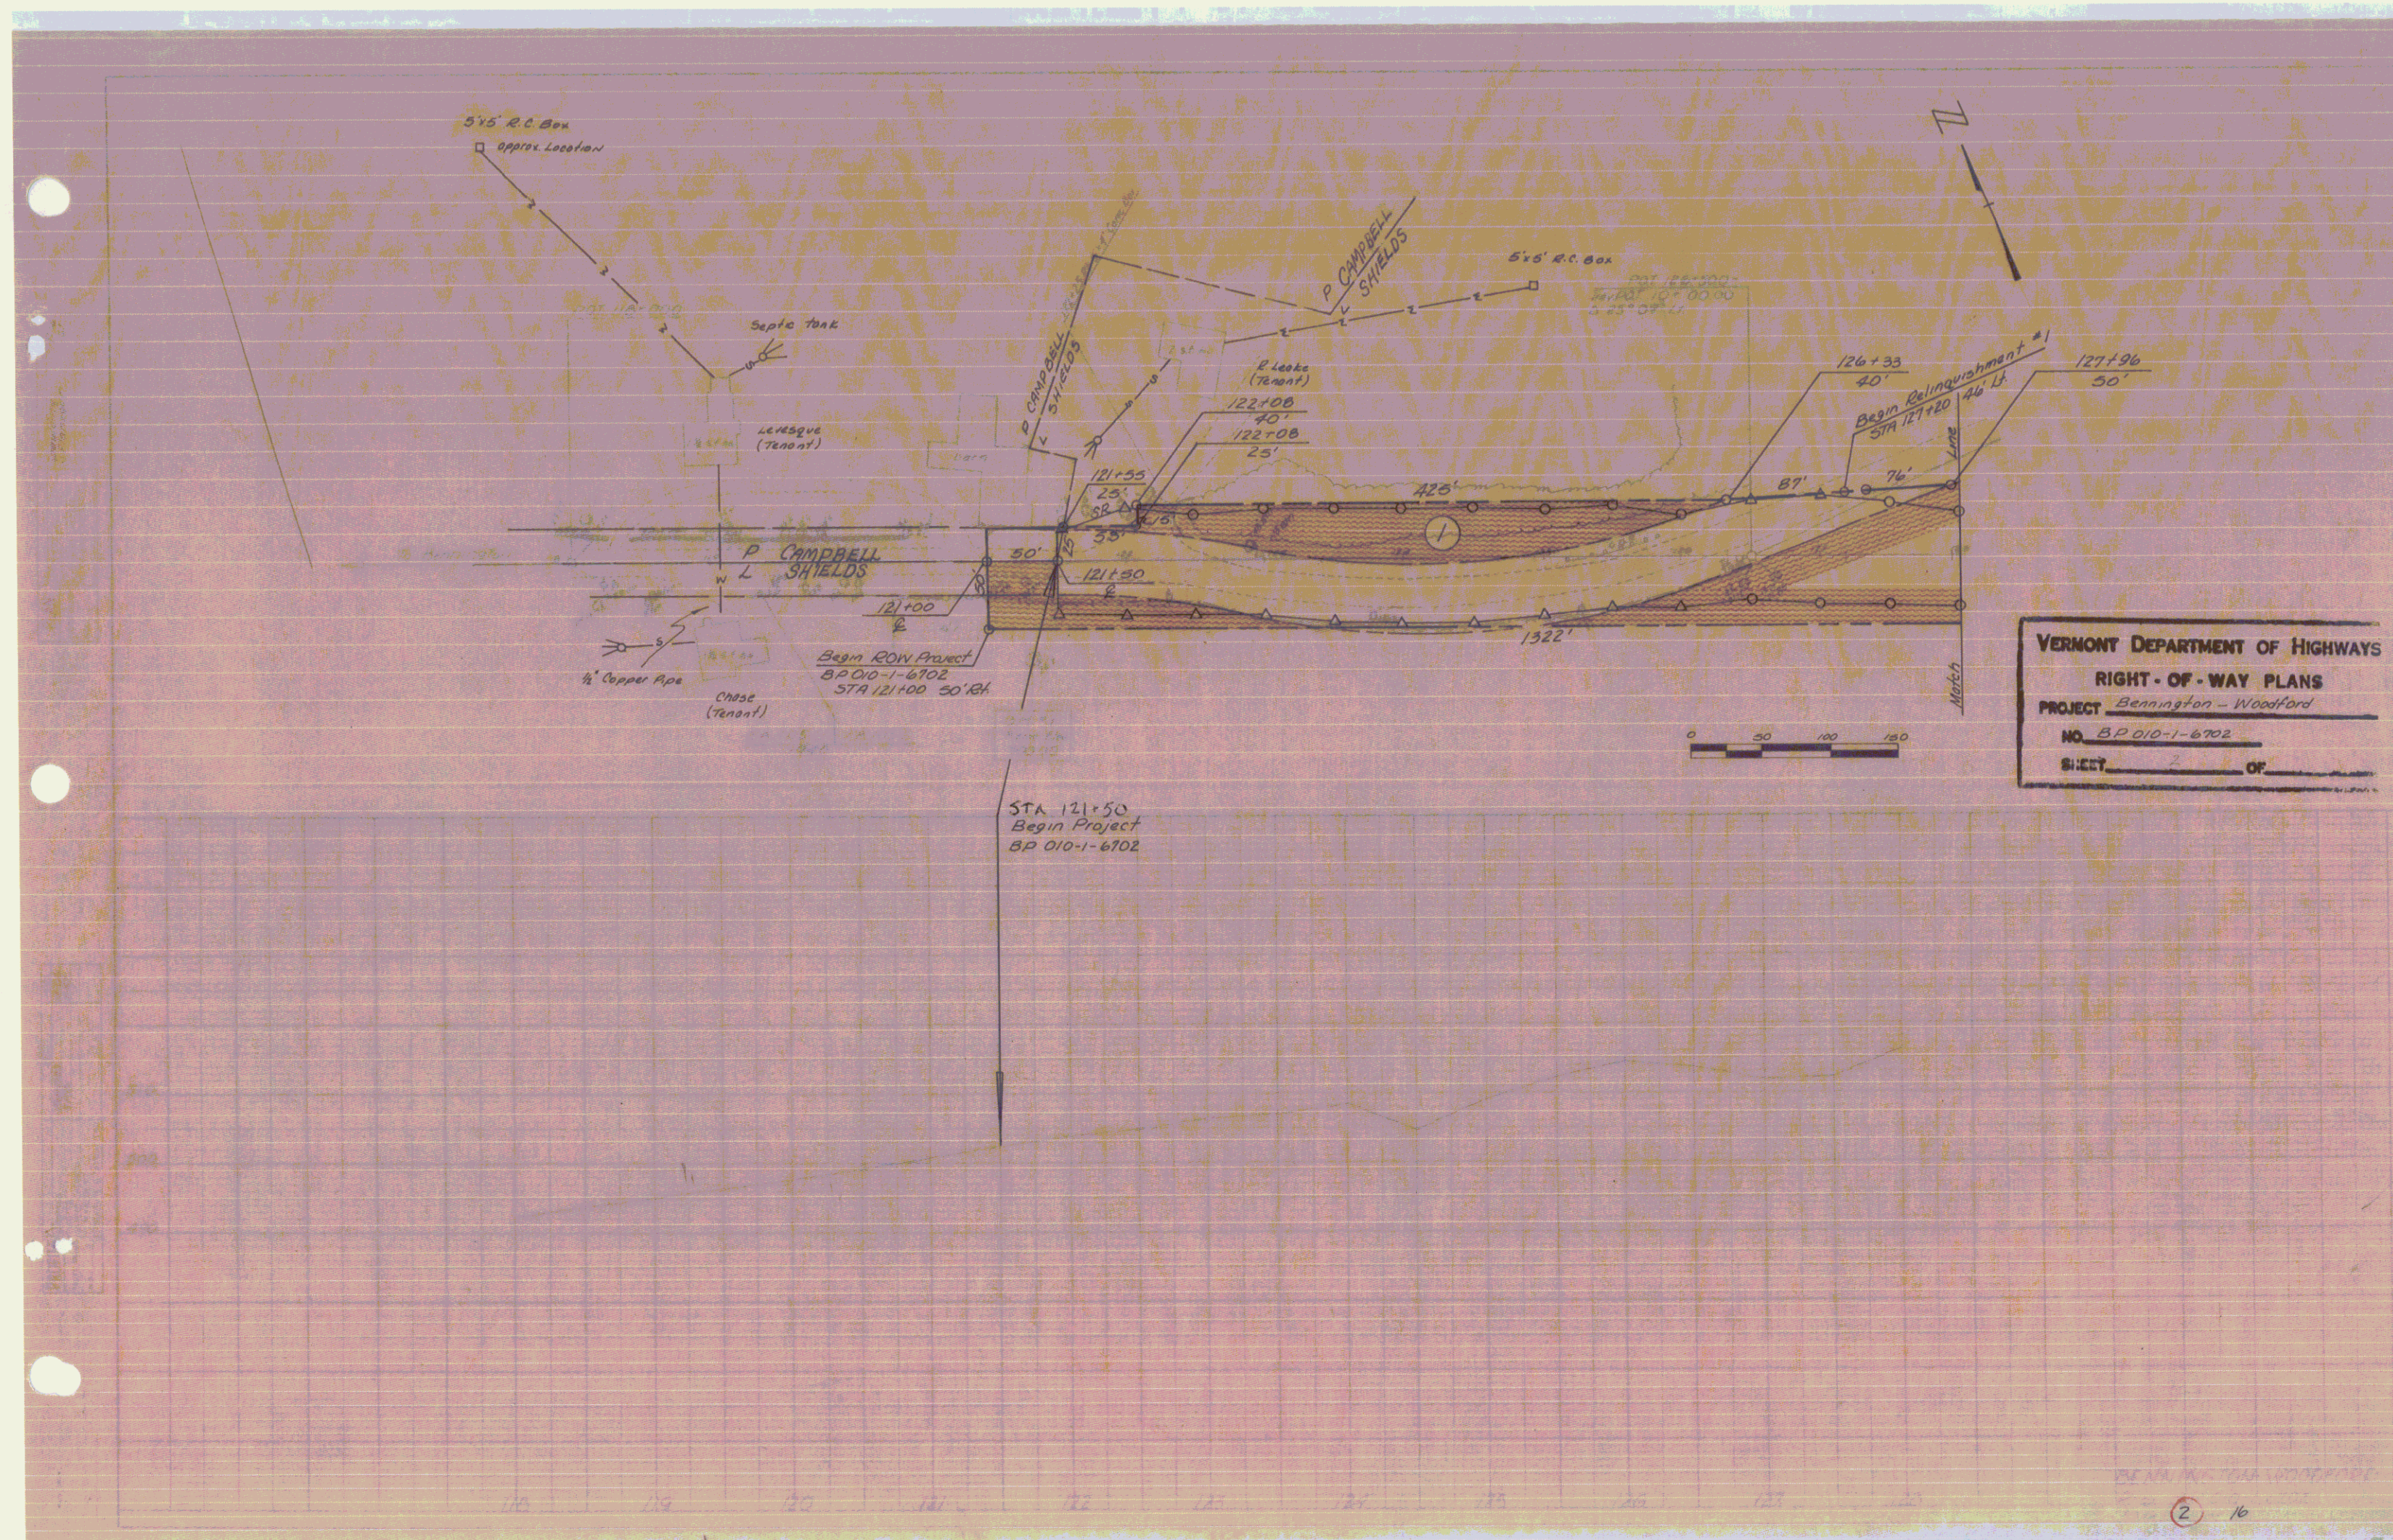

VERMONT DEPARTMENT OF HIGHWAYS
RIGHT-OF-WAY PLANS
PROJECT Bennington - Woodford
NO. BP 010-1-6702
SHEET 2 OF 16