

[illegible]

PERPETUAL

Town of 411
(To Be Returned To R.O.W. Division)

mm 0588-0825
0000 0117
THESE PLANS ARE SUBJECT TO SUCH REVISIONS AS

THESE PLANS ARE SUBJECT TO SUCH REVISIONS AS MAY BE REQUIRED BY THE BUREAU OF PUBLIC ROADS OR THE COMMISSIONER OF HIGHWAYS.

CONSTRUCTION IS TO BE CARRIED ON IN ACCORDANCE WITH THE PLANS AND THE STANDARD SPECIFICATIONS FOR HIGHWAY AND BRIDGE CONSTRUCTION OF JANUARY 1956 SUBMITTED TO THE BUREAU OF PUBLIC ROADS AS APPROVED JULY 5, 1956, INCLUDING ALL SUBSEQUENT APPROVED REVISIONS AND SUCH REVISED SPECIFICATIONS AND SPECIAL PROVISIONS AS ARE SUBMITTED WITH THE PLANS.

DEPARTMENT OF COMMERCE
BUREAU OF PUBLIC ROADS

APPROVED

DIVISION ENGINEER DATE

17/1/71

PROJECT S NO. 0134(3)

SHEET 1 OF SHEETS 123

[illegible]

BITUMINOUS BUTTER
Lt. Rt.
16+60-19+46

CONSTRUCT DRIVE
Lt. Rt.
19+82

UNCLASSIFIED CHANNEL
EXCAVATION
Lt. Rt.
17+25-19+56
50 10

STONE FILL FOR SLOPE
PROTECTION
Lt. Rt.
17+25-19+56
10 10

THREE CABLE GUARD RAIL
WITH STEEL POSTS
Lt. Rt.
17+18-19+58
10 11

- GENERAL NOTES
1. All drives will be constructed with a 12' minimum width & a 15' minimum flare radius
 2. Sub-base of Gravel, Item 201-A shall be used to stabilize cut slopes where indicated on the plans or as directed by the Engineer.

PARCEL 1: I.A.B. STA. 16+00-67+20
OWNER: HELEN K. ASPDEN & JAMES K. ASPDEN
TAKING: 2.741 REM. 87.42
RIGHTS: NONE
TITLE TAKEN: COND. O. 4/15/64
RECORDED: CHESTER BK. 41 PG. 43-59 DT. 4/17/64

STA. 19+00.0
BEGIN PROJECT
S.O. 134(3)
Construct Satisfactory Approach

BM #15
S.I.R. 24' Maple
U.S.E.I. 694.82

PARCEL 1: I.A.B.
STATIONS: 16+00-67+37 LT
TAKING: 1.9 A2

Δ 29°30'20" Lt
D 5°30'
R 163702
T 131.12
L 621.51
E 56.02
Bearing 76°12' Rt.


HELEN K. ASPDEN & JAMES K. ASPDEN

PARCEL 2: STA. 13+35-19+65
GRANTOR: STEVENS & THOMPSON PAPER CO., INC.
TAKING: 0.5 A1
RIGHTS: CHANNEL 14+43 RT. 10'
TITLE TAKEN: COND. O. 4/15/64
RECORDED: CHESTER BK. 41 PG. 43-59 DT. 4/17/64

PARCEL 3: STA. 19+41-43+42
GRANTOR: DANIEL S. & THEODOSIA C. BRYAN
TAKING: 0.7 A1
RIGHTS: DRIVE: 19+82 RT.
DEANER: 12+50 RT.
TITLE TAKEN: COND. O. 4/15/64
RECORDED: CHESTER BK. 41 PG. 43-59 DT. 4/17/64


PLAN SCALE
0 50 100
100 FEET


CHESTER-SPRINGFIELD
Project: S.N. 0134(3)
Sheet: 37 of 123

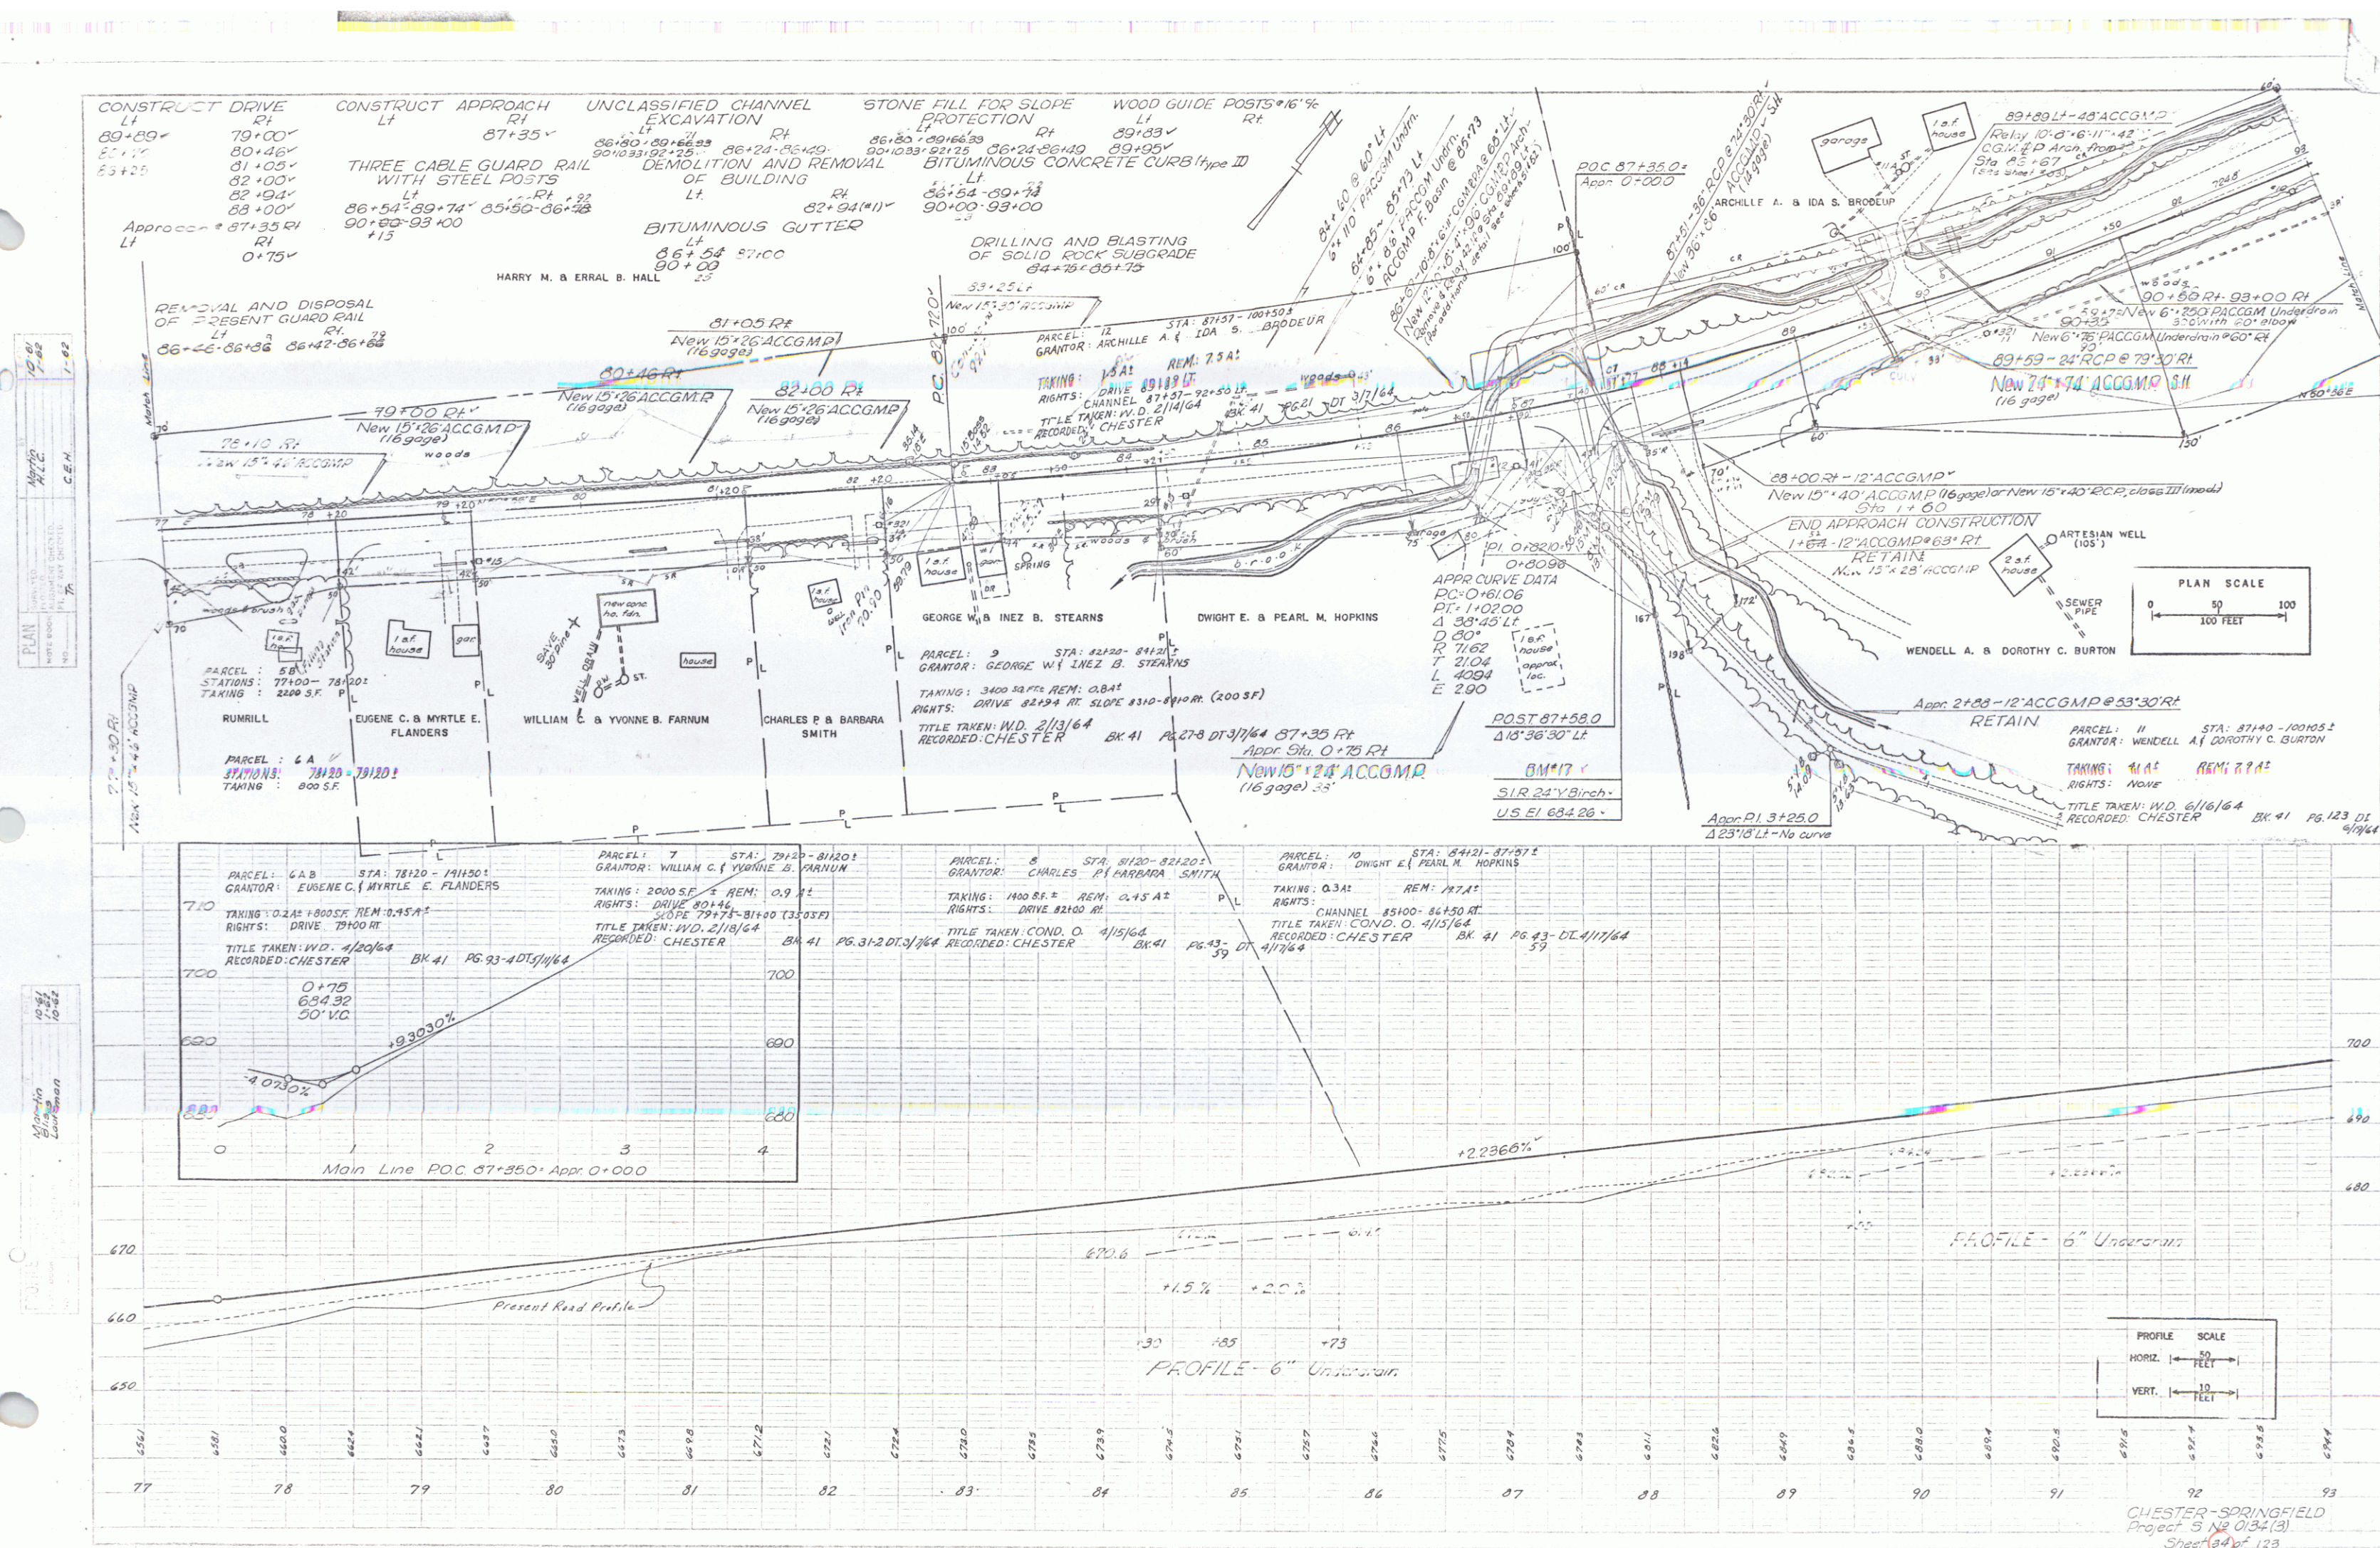



PLAN
 10/21/64
 Martin
 1/62
 CEN

PROFILE
 10/21/64
 Martin
 1/62
 CEN

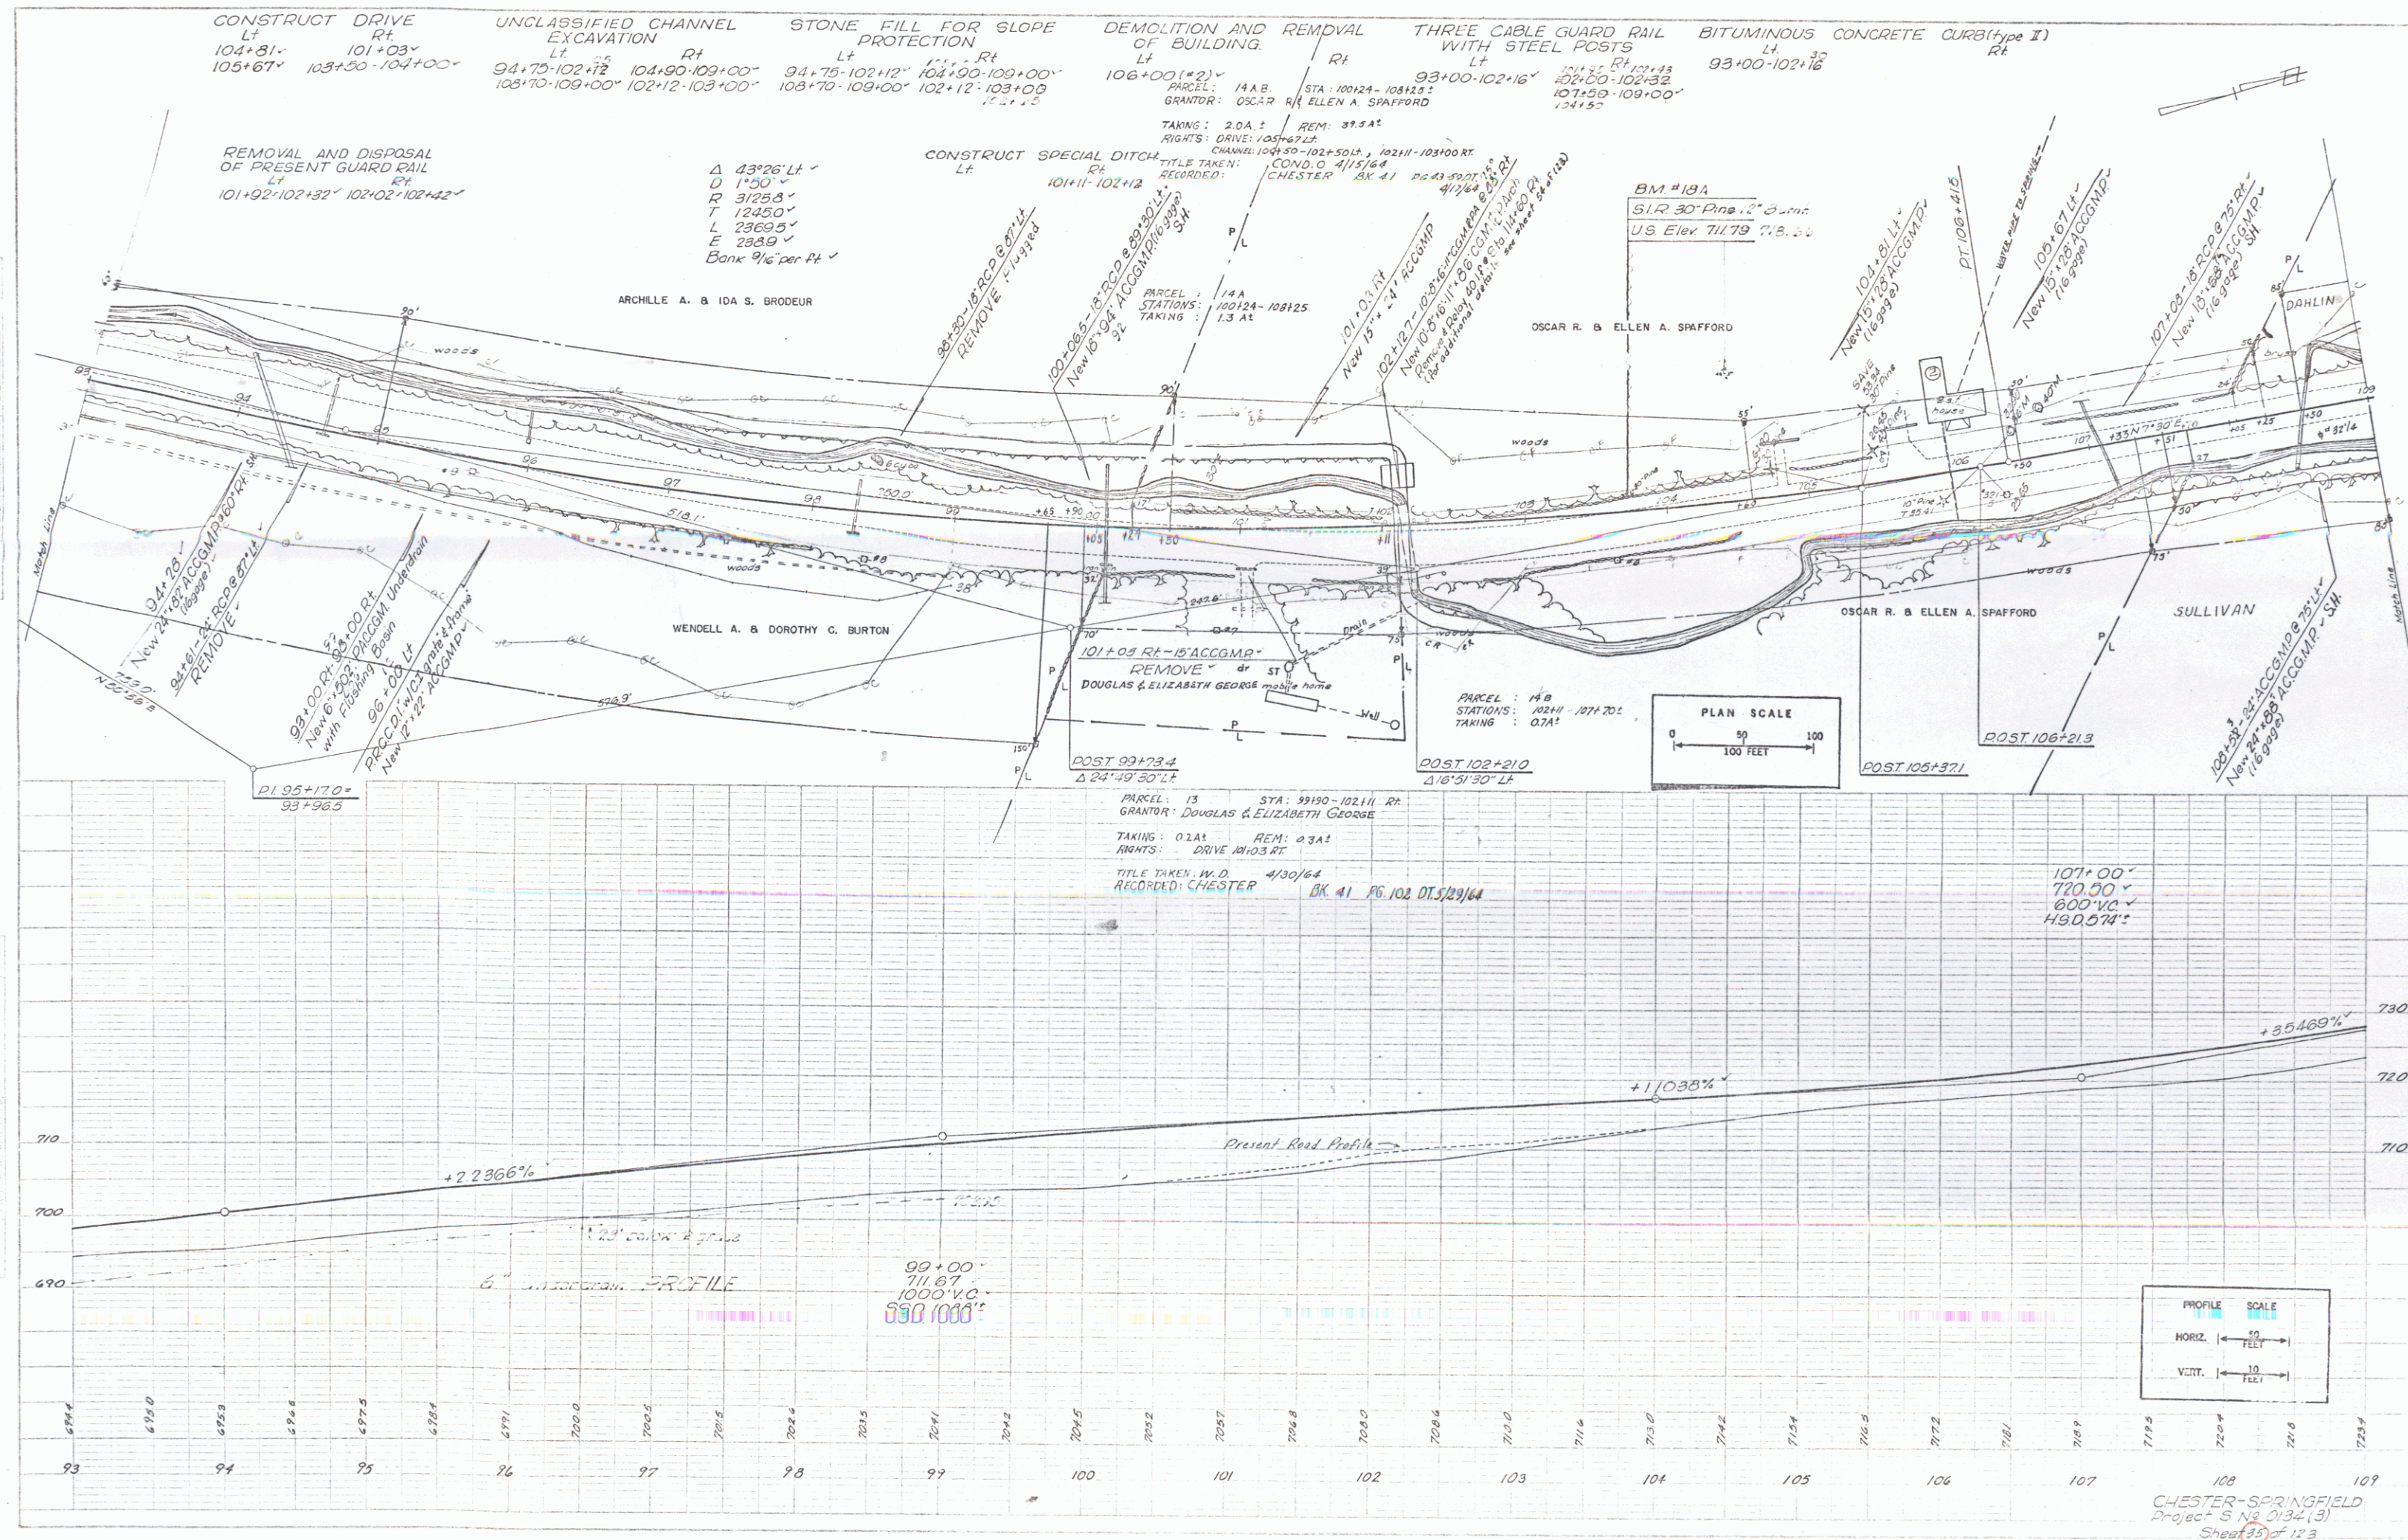


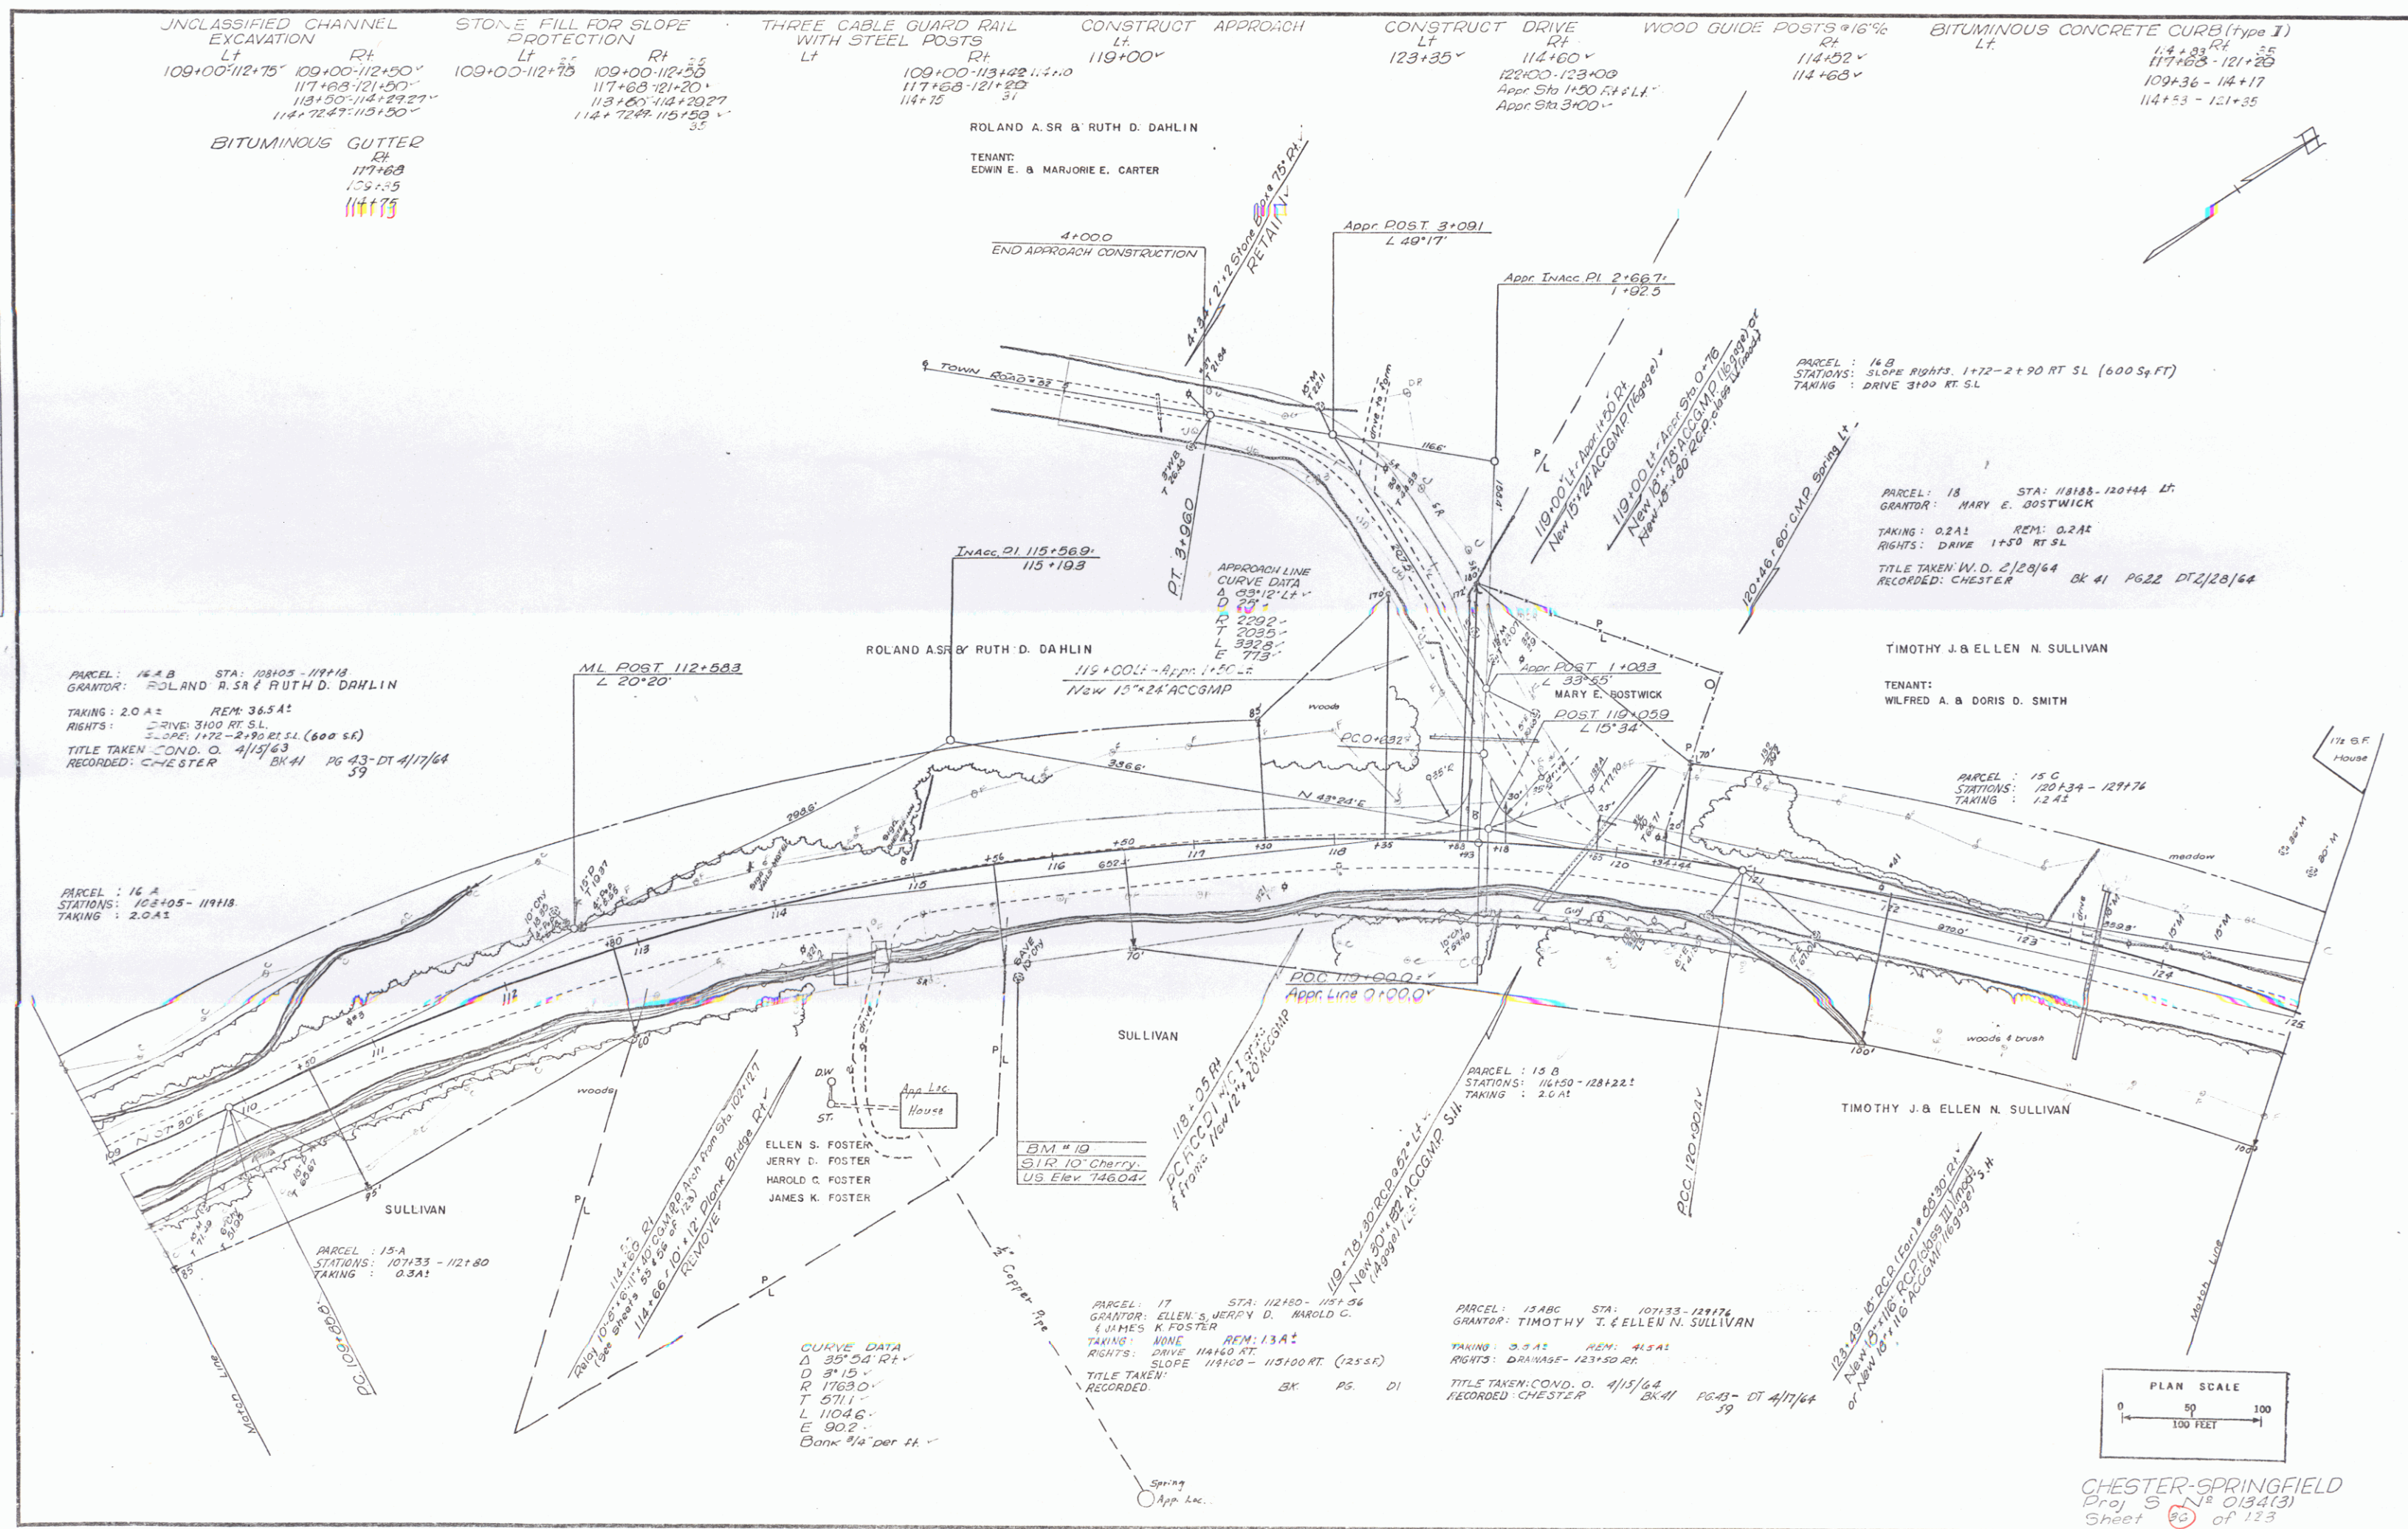

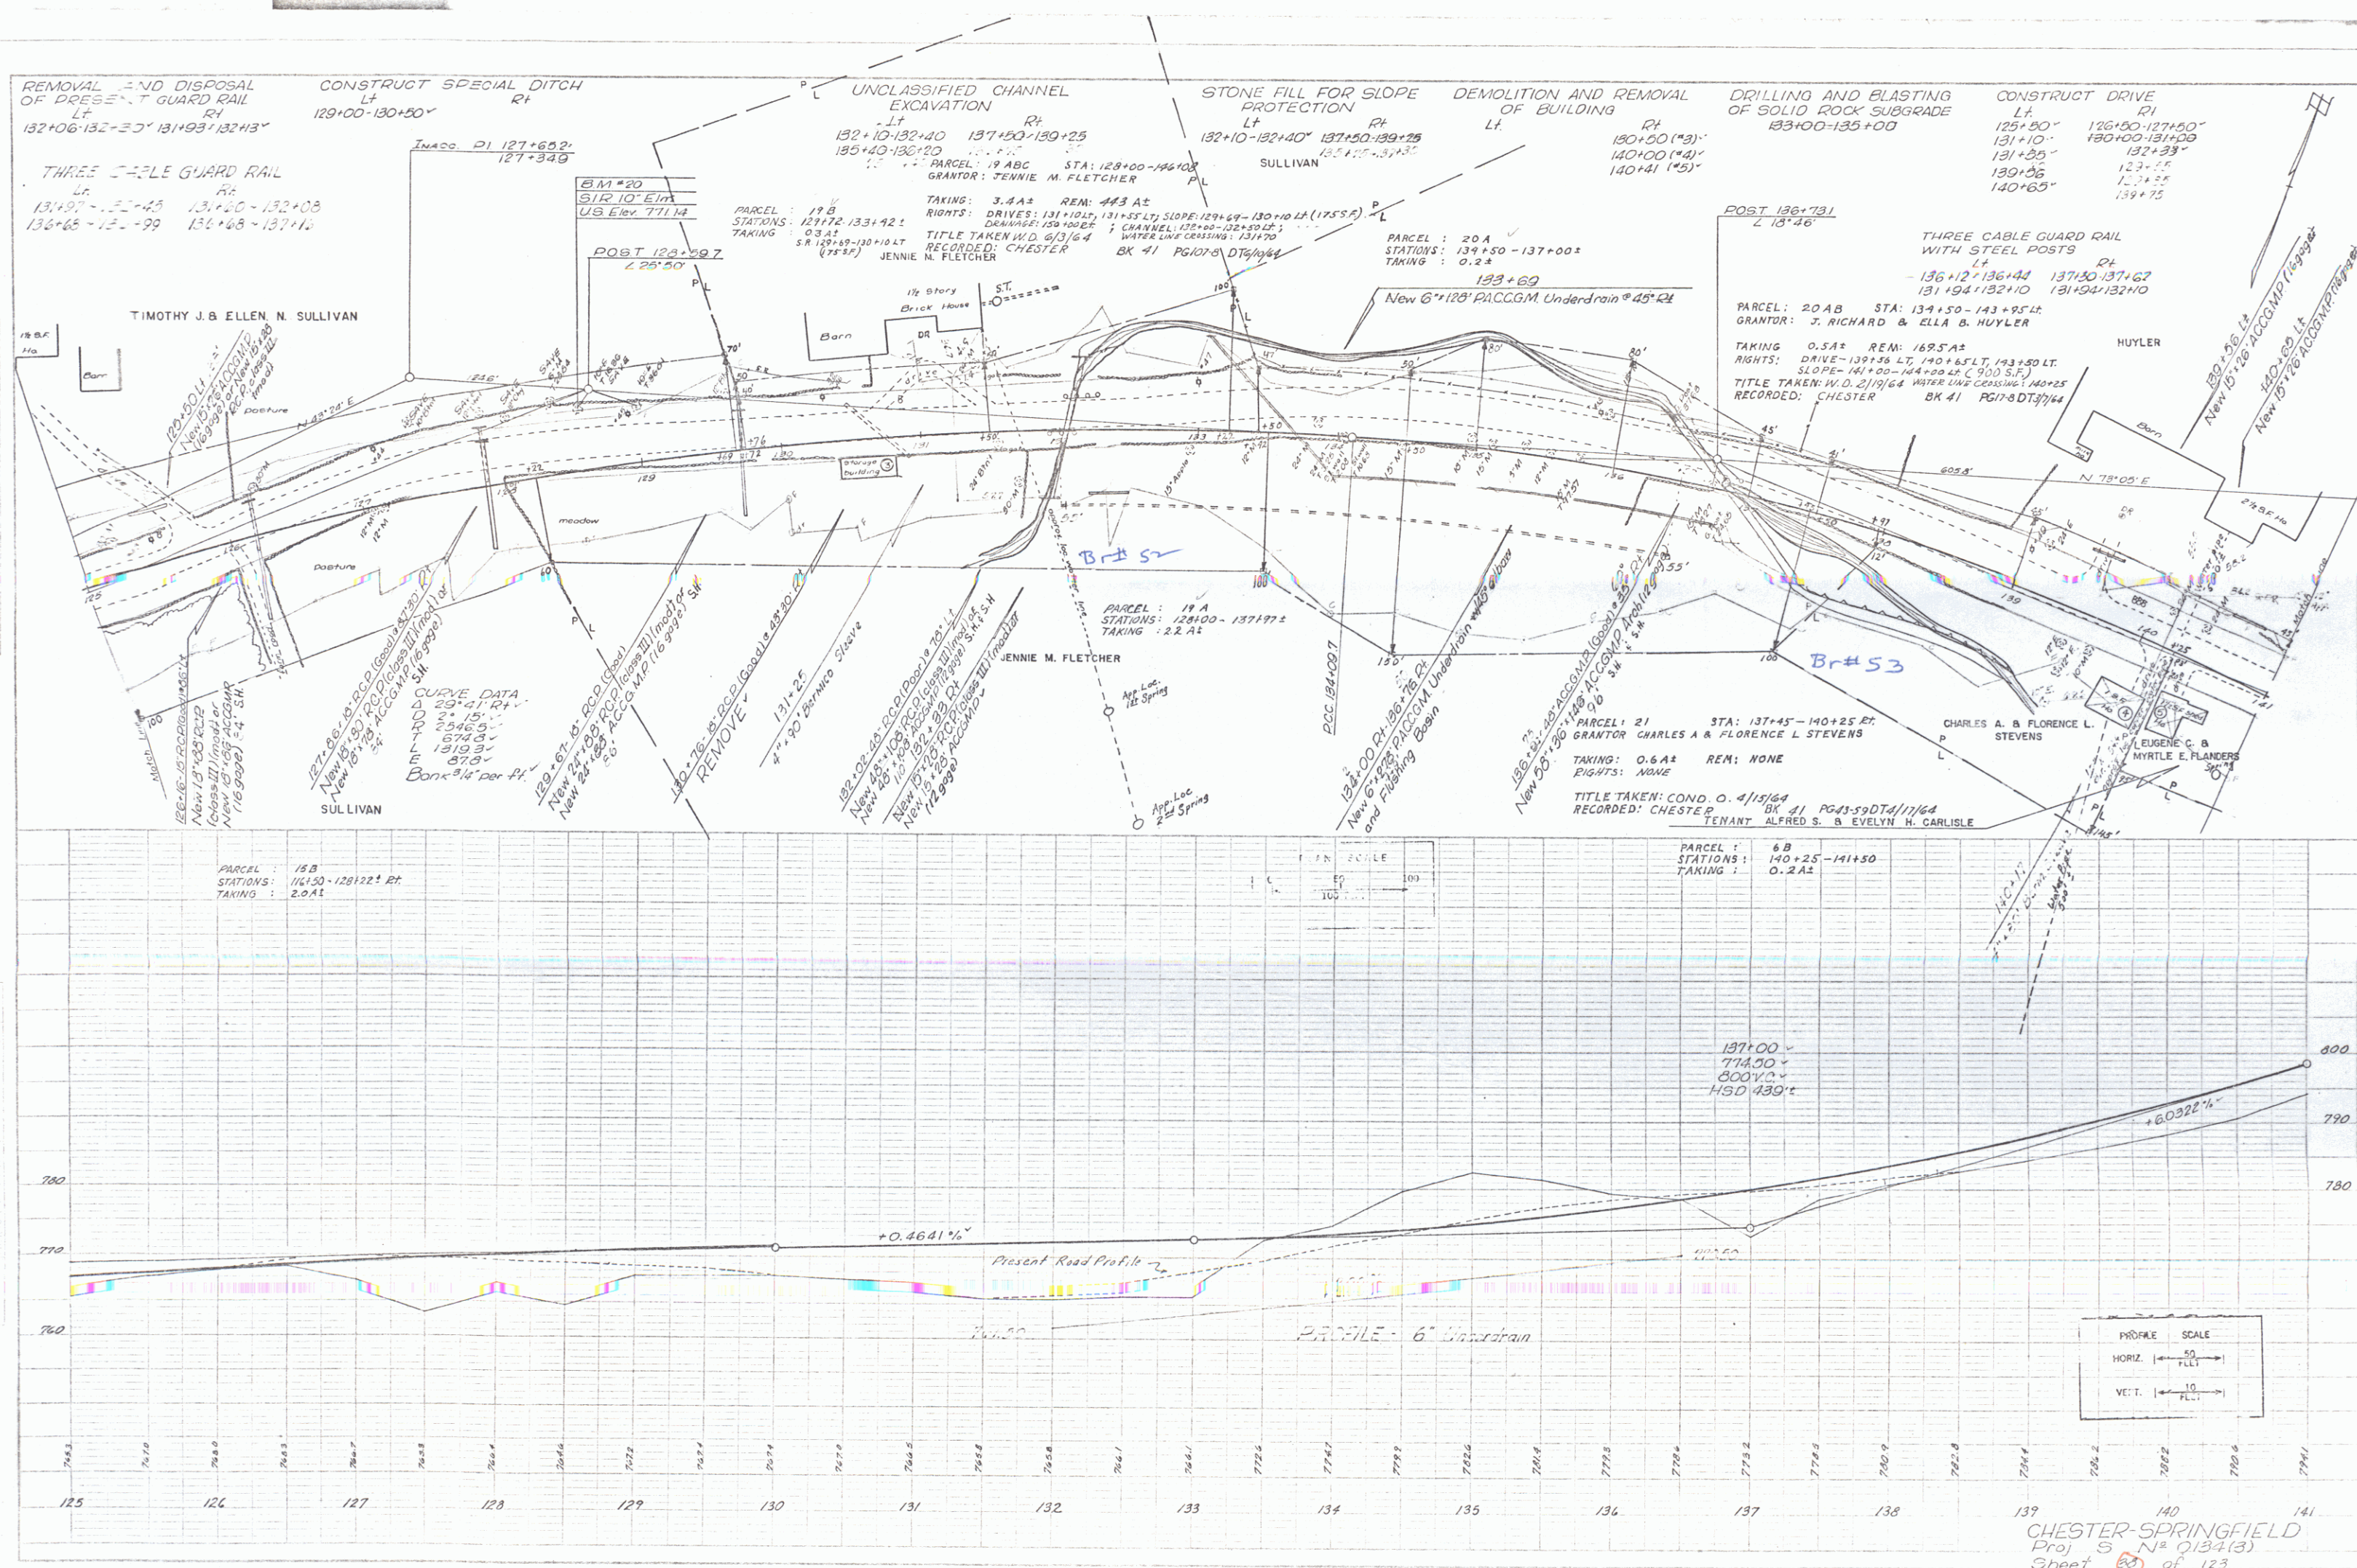


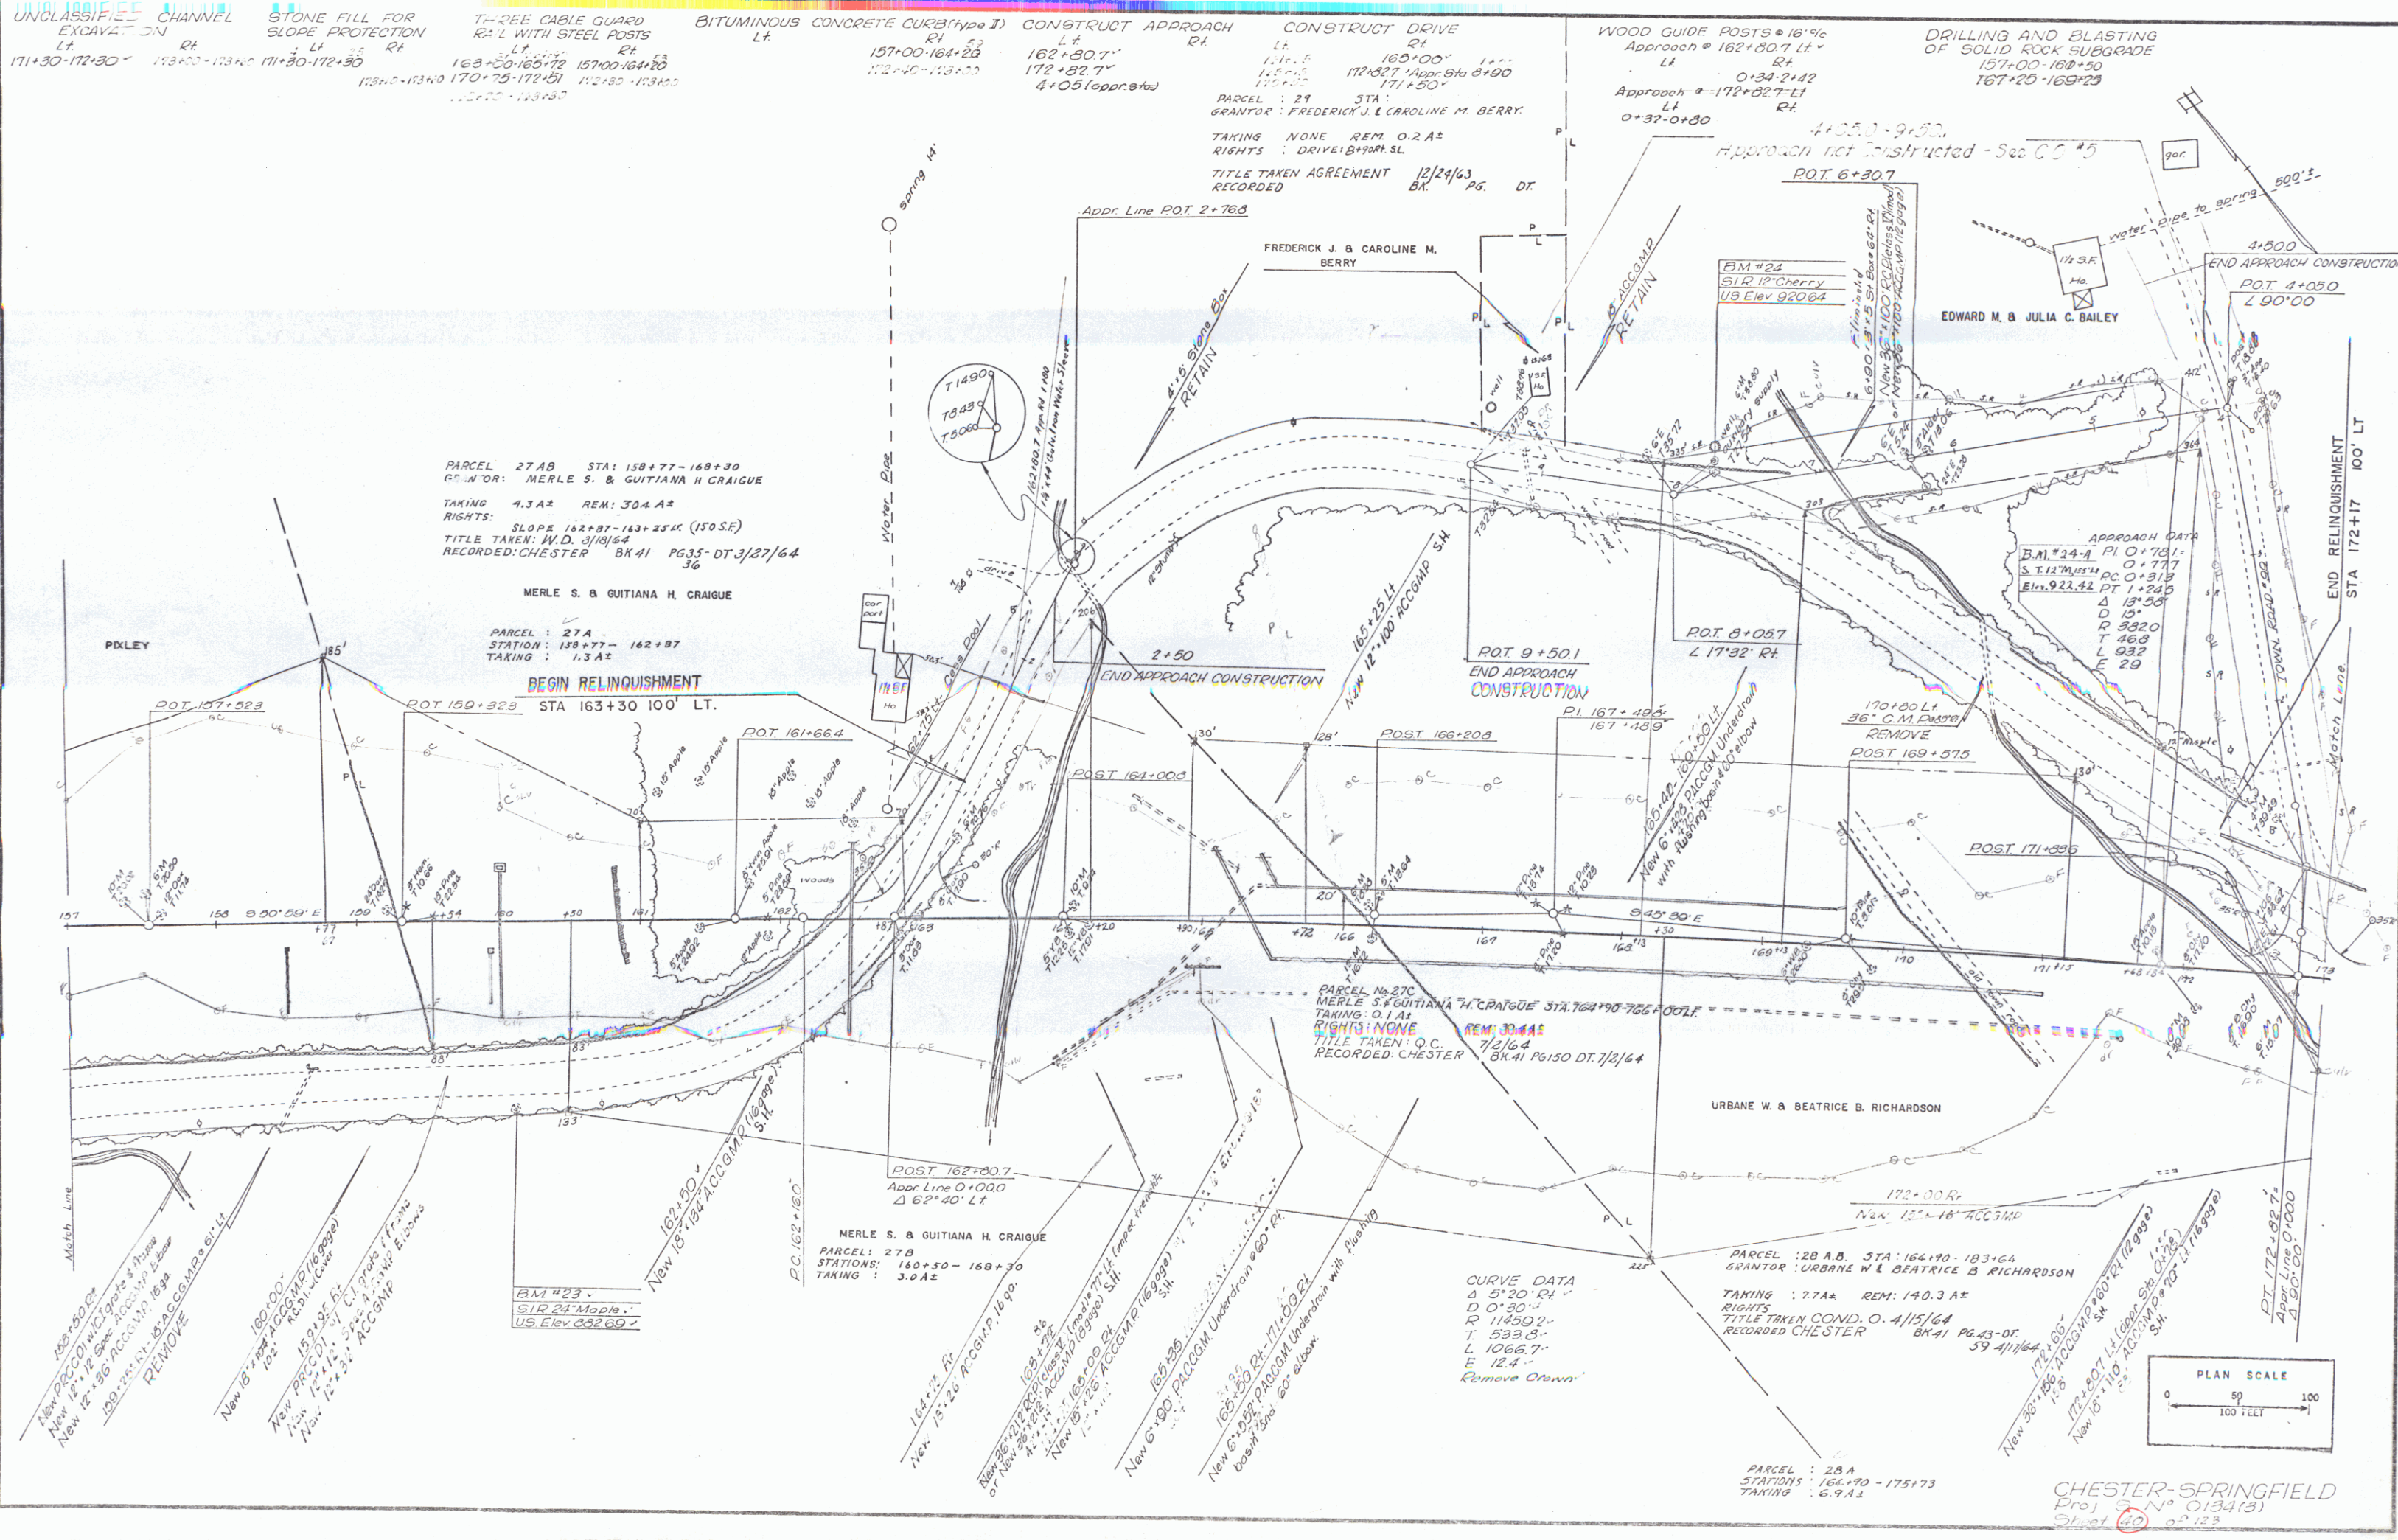

PLAN	171+30-172+30
SECTION	171+30-172+30
DATE	12/24/63
BY	DT
CHECKED	DT
APPROVED	DT
NOTED	DT
REVISION	DT

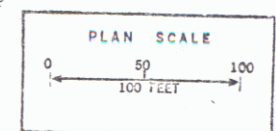

CHESTER-SPRINGFIELD
Proj. 3 N° 013419
Sheet 40 of 123

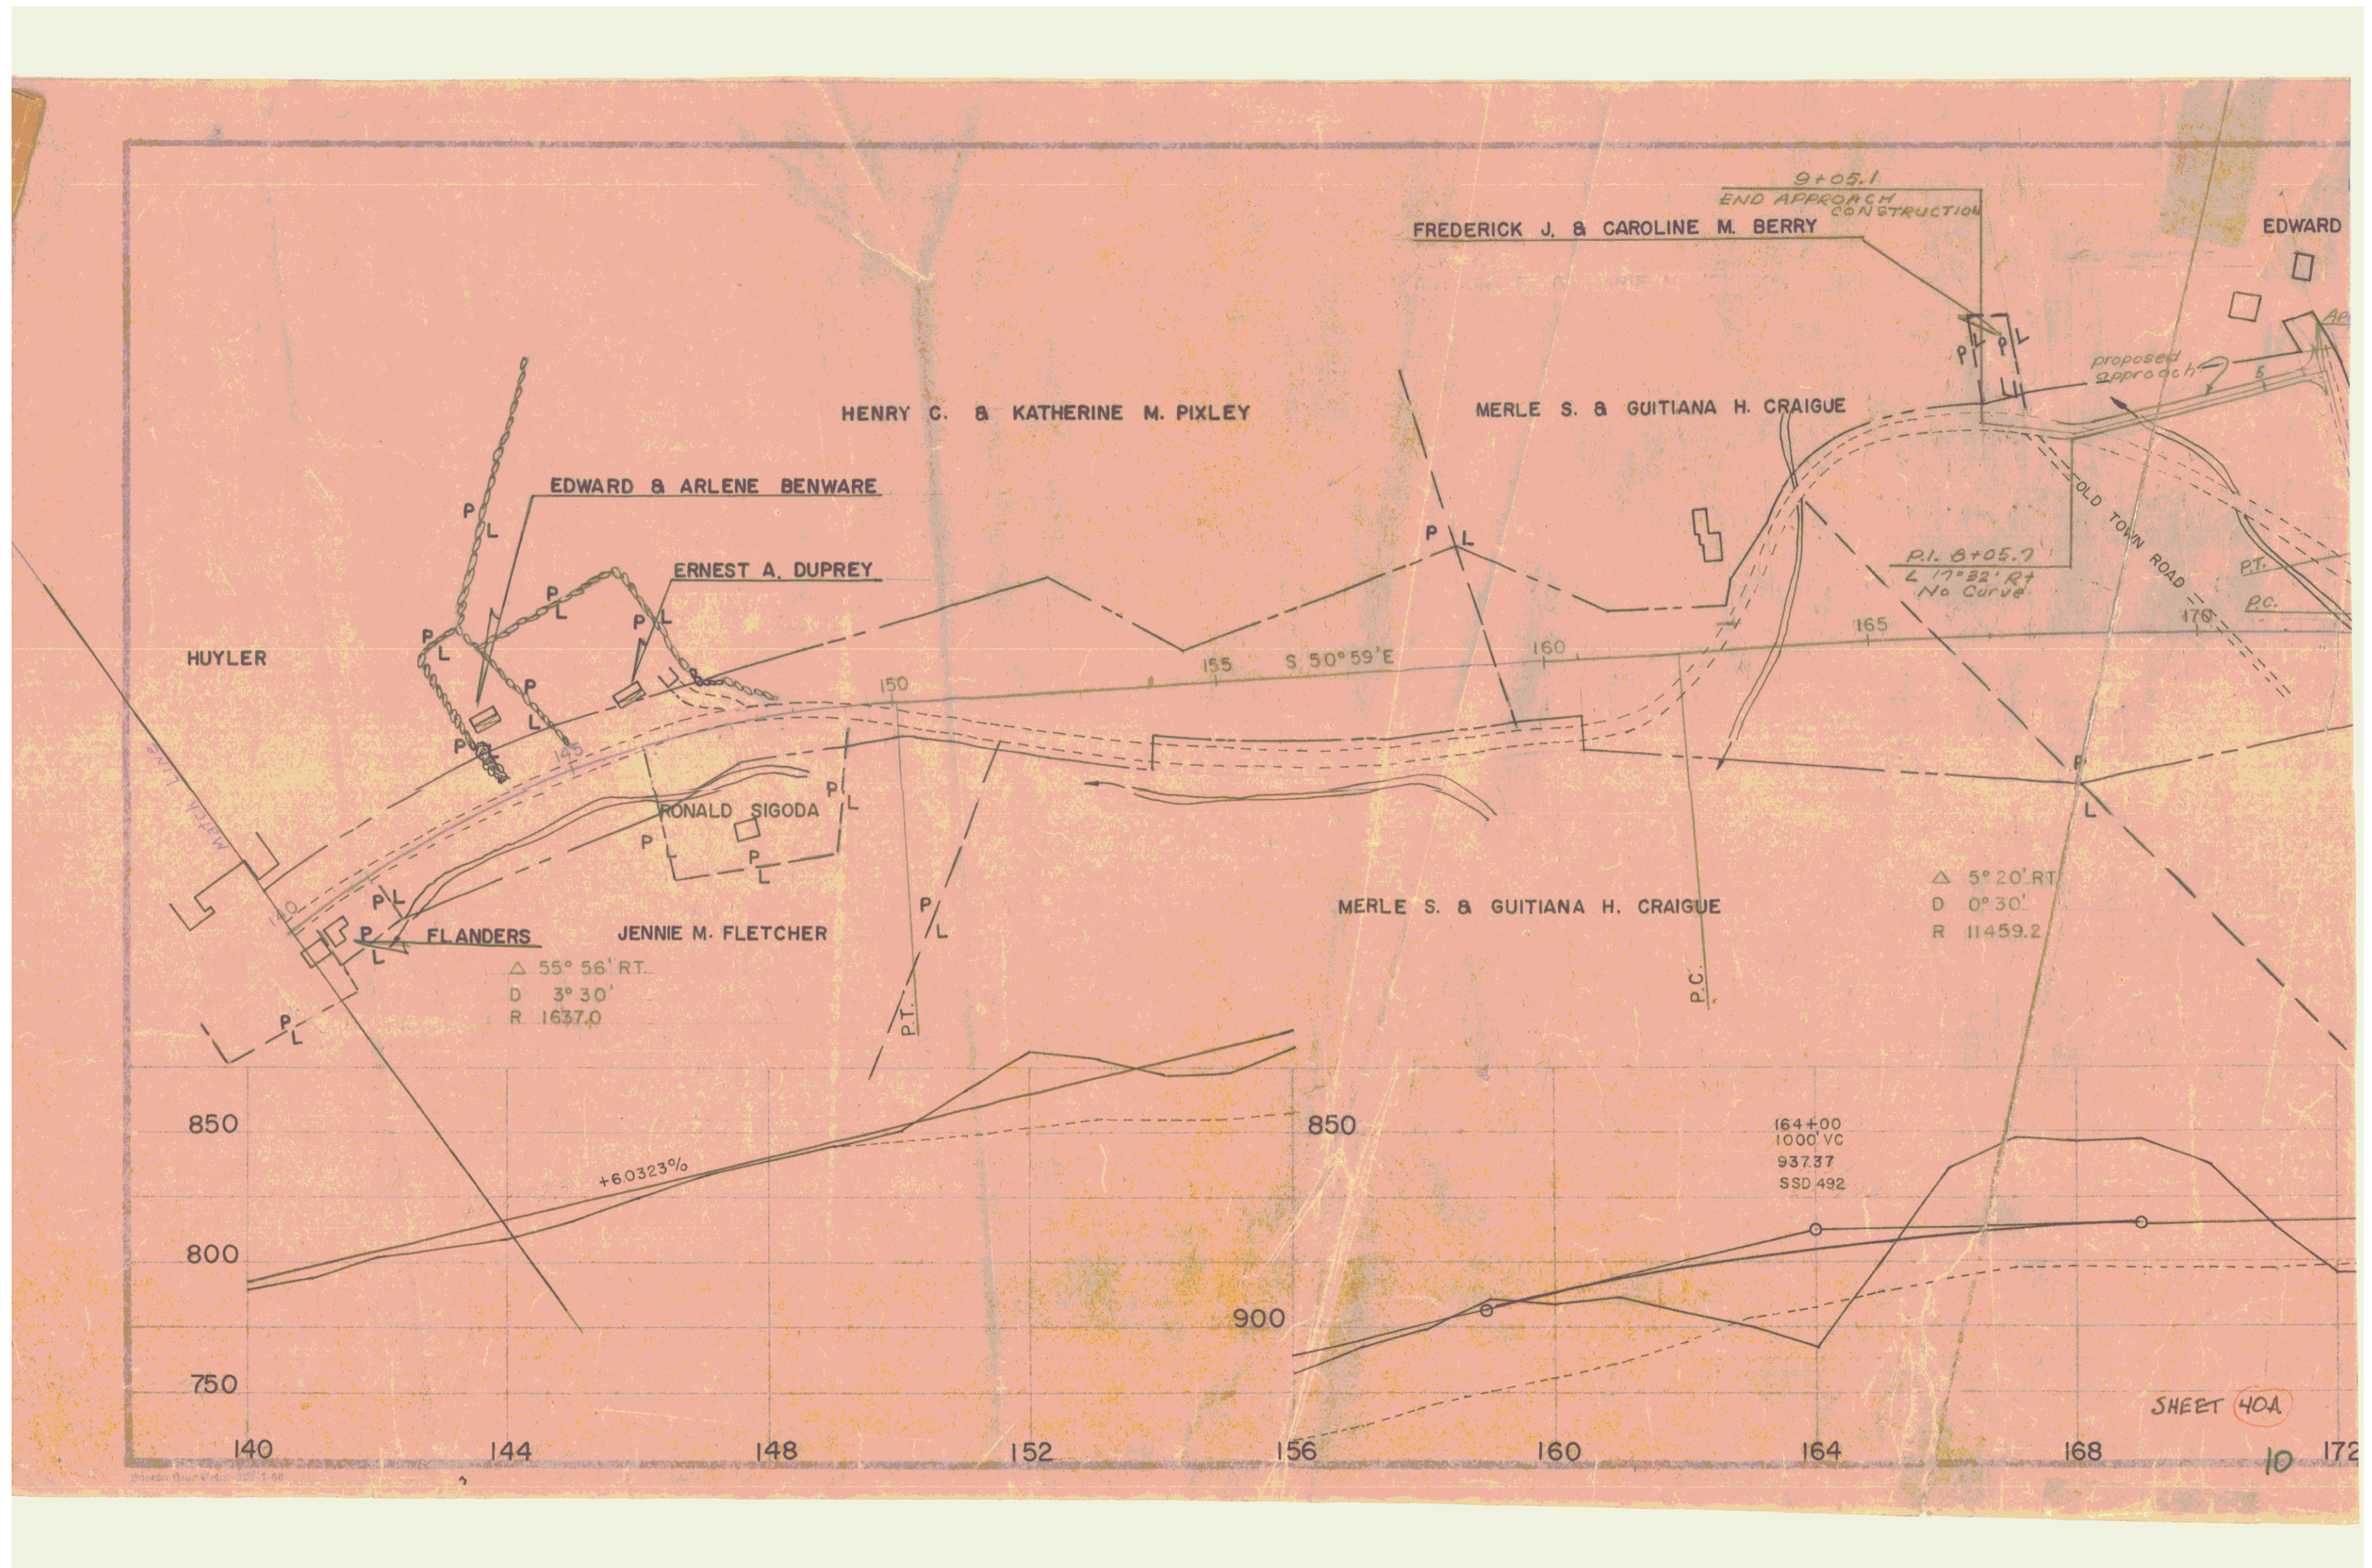

183 + 91
New 2
New 2

PLAN	DATE	BY	REVISION
SURVEYED	8/67		
PLOTTED	12/67		
ALIGNED	12/67		
CHECKED	12/67		
NOTED	12/67		
NO			

THREE RAIL GUARD RAIL
WITH STEEL POSTS
L^T 189+00-194+34
195+50-199+50
201+00-205+00

CONSTRUCT SPECIAL DITCH
L^T 204+75-205+00
R^T

CONSTRUCT DRIVE
L^T 190+55-20
191+55-80
R^T 196+55-10
199+55-62

DRILLING AND BLASTING
OF SOLID ROCK SUBGRADE
194+50-199+75

Excavation & Removal of Road
Surface on Roadways
195+50-199+50 ft.
201+00-205+00 ft.

PARCEL : 34 STA: 189+35-194+34 L^T
GRANTOR : TOWN OF SPRINGFIELD - LESSOR
HARRY E. JOHNSON - LESSEE
TAKING : 0.7 A± REM 3.3 A±
RIGHTS : DRIVE-190+15 L^T
TITLE TAKEN Q.C. 10/9/64
RECORDED SPRINGFIELD BK. 5 PG. 375 DT. 11/11/64

PARCEL : 35 STA: 193+90-195+35 L^T
GRANTOR : TOWN OF SPRINGFIELD - LESSOR
EARLE L. & HELEN E. SHANGRAW - LESSEE
TAKING : 0.2 A± REM: 0.2 A±
RIGHTS : NONE
TITLE TAKEN : Q.C. 11/3/64
RECORDED : SPRINGFIELD BK. 5 PG. 377 DT. 11/16/64

PARCEL : 33 A.B STA: 189+95-201+66
GRANTOR : TOWN OF SPRINGFIELD - LESSOR
STANLEY D. & LEONA M. FLINT - LESSEE
TAKING : 3.8 A± REM: 123.4 A±
RIGHTS : NONE
TITLE TAKEN COND. O. 4/15/64
RECORDED SPRINGFIELD BK. 5 PG. 347 DT. 11/1/64
PARCEL B. TITLE TAKEN : Q.C. 10/29/64
RECORDED SPRINGFIELD BK. 5 PG. 372 DT. 11/5/64


ERNEST LACROSS

SPIRAL DATA
D 4"
Ls 500'
Os 10'
D 7.26
K 249.74
Xc 408.48
Yc 200.2
LT 333.37'
ST 167.15'
LC 499.32
Normal Crown

PARCEL : 33 B STA: 195+00-201+66 L^T
TAKING : 2.6 A±

CURVE DATA
Δ 71°32' L^T
P 4.2
T 1432.4'
L 1031.8'
E 532.9'
Bank 19'16" per ft.

BEGIN RELINQUISHMENT
STA 202+07 112' L^T

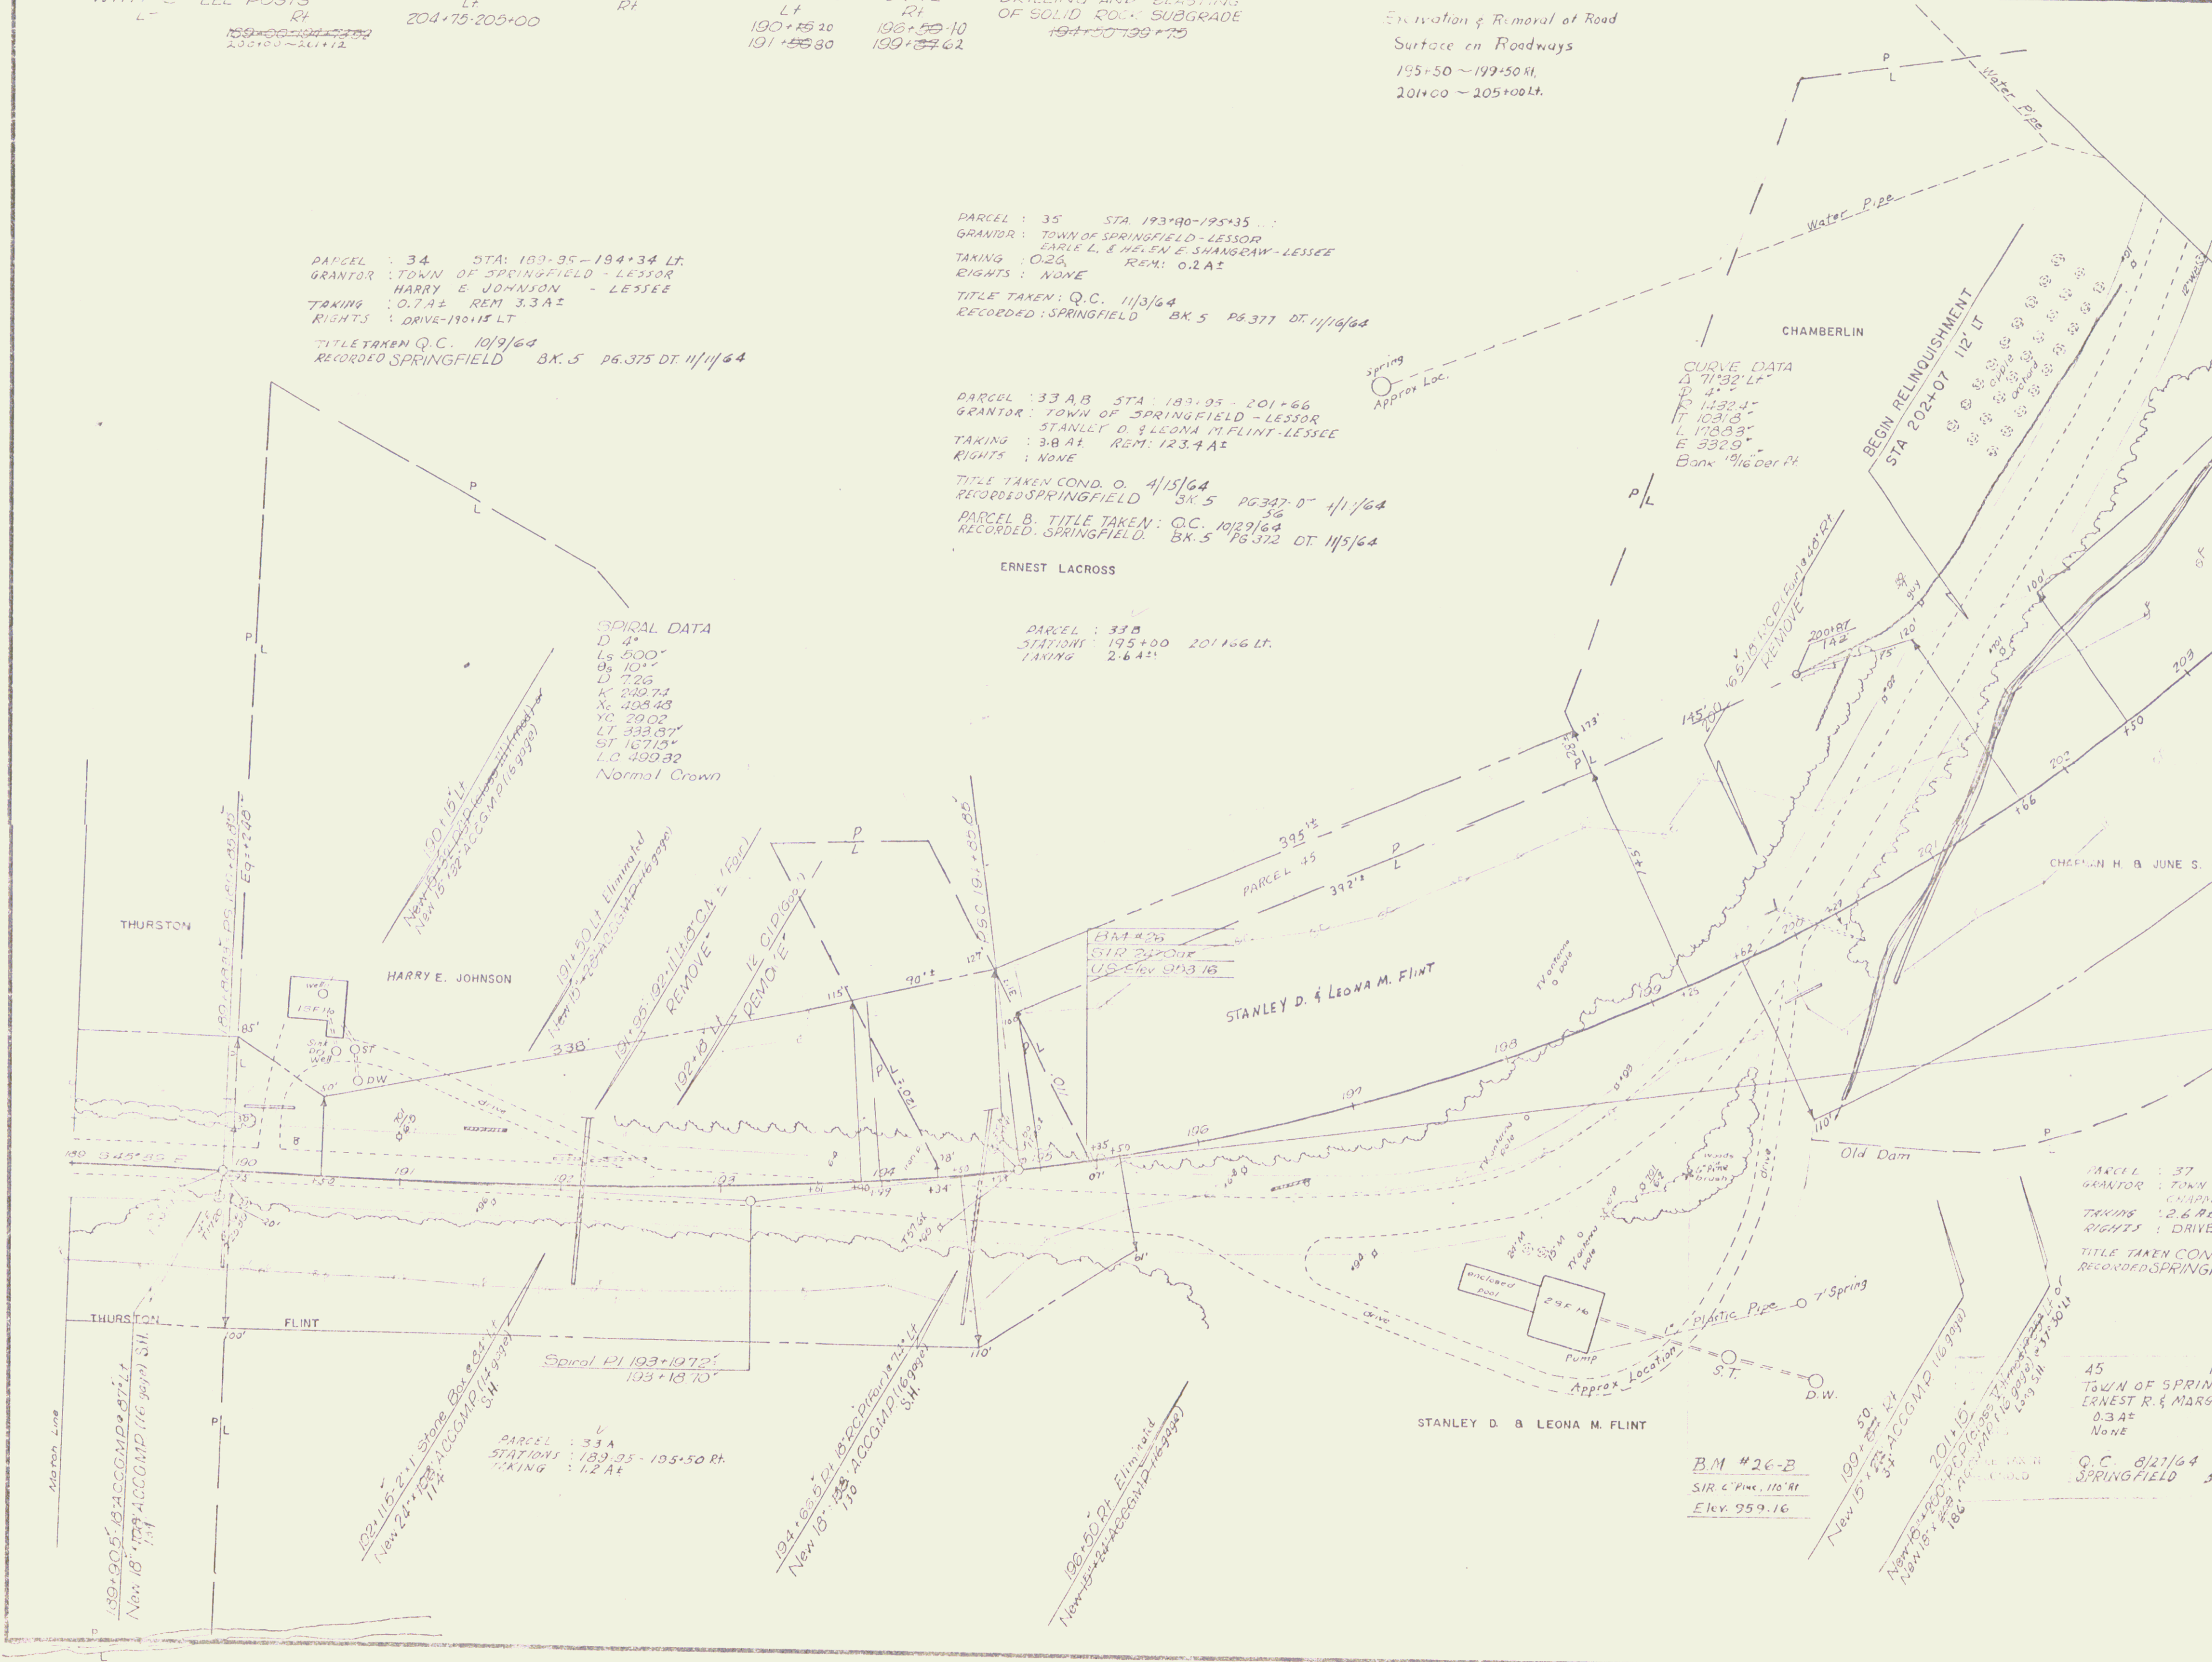

PARCEL : 37
GRANTOR : TOWN OF SPRINGFIELD
TAKING : 2.6 A±
RIGHTS : DRIVE
TITLE TAKEN COND. O.
RECORDED SPRINGFIELD

45
TOWN OF SPRINGFIELD
ERNEST R. & MARGARET
0.3 A±
NONE
Q.C. 8/27/64
SPRINGFIELD

BM #26-B
SIR. C. PINE, 110' ft.
Elev. 959.16

190+50-201+15
New 18' 11" 1/2" ACCOMP 116 gage
201+15-205+00
New 18' 11" 1/2" ACCOMP 116 gage
186

M. & JULIA C. BAILEY

OR. P.O.T. 4+05.0
L 90°00' L

APPR DATA
Δ 13° 58' L
D 15°
R 382.0

TOWN OF SPRINGFIELD, LESSOR
FAYETTE R. & EVELYN E.
SCOTT, LESSEE

TOWN OF SPRINGFIELD, LESSOR
EMMA E. BASHAW, LESSEE

STA 183+12.0
SPRINGFIELD
CHESTER

THURSTON

TO WEST SPRINGFIELD
TOWN ROAD # 58

TOWN OF SPRINGFIELD, LESSOR
EVERETT H. & LOUISE K.
THURSTON, LESSEE

TOWN OF SPRINGFIELD, LESSOR
HARRY E. JOHNSON, LESSEE

TOWN OF SPRINGFIELD, LESSOR
EARLE L. & HELEN E. SH

FLINT

TOWN OF SPRINGFIELD, LESSOR
STANLEY D. & LEONA M. FLINT, LESSEE

TOWN OF SPRINGFIELD, LESSOR
URBANE W. & BEATRICE B. RICHARDSON, LESSEE

P.T.

THURSTON

LINE
TOWN

EQ = +2.48'

+0.5072%

194+00
1000' VC
952.60
SSD 1215

950

900

176

180

184

188

192

196

STA
DEPAR

TOWNS
PR
PRO

PLAN 1"

CONST. JOT SPECIAL DITCH
205+00 - 205+70 Rt
206+50 - 207+50

MUCK EXCAVATION
206+50 - 207+50

CONSTRUCT APPROACH
Lt
206+10.3

CONSTRUCT DRIVE
Rt
206+103 Rt
206+103 Rt
206+103 Rt
214+50
215+15

P/L Match Line

NOTE: Retain existing Stone Wall Appr. Lt
Sta. 100 Lt - 2+25 Lt

2+50.0
END APPROACH
CONSTRUCTION

Surv.
Appr. POT 2+824
(not tied)

ERNEST LACROSS

P/L Match Line

GEORGE F. & DORIS B. THOMPSON

TENANT:
RUSSELL H. & JUNE T. MAC CORMACK

PARCEL: 36 STA 205+74 - 206+56
GRANTOR: TOWN OF SPRINGFIELD
TAKING: 0.24 A±
RIGHTS: NONE
TITLE TAKEN COND. O. 4/15/64
RECORDED SPRINGFIELD BK 5 PG 347-DT 4/17/64
56

Antique Shop

CHAMBERLIN

1 1/2 sf house

POC 206+103
Appr. O.C.C.G.M.P. 16 ga.
85 on 203+50

CHAMBERLIN

THEODORE R. & PAULINE H. REMINGTON

PARCEL: 39 STA 206+27 - 208+34
GRANTOR: TOWN OF SPRINGFIELD - LESSOR
THEODORE R. & PAULINE H. REMINGTON - LESSEE
TAKING: 0.6 A± REM: 1.0 A±
RIGHTS: NONE
TITLE TAKEN COND. O. 4/15/64
RECORDED SPRINGFIELD BK 5 PG 347-DT 4/17/64
56

SLR 24' Maple
US 1552

PARCEL: 40 STA 206+93 - 217+85
GRANTOR: TOWN OF SPRINGFIELD - LESSOR
GEORGE F. & DORIS B. THOMPSON - LESSEE
TAKING: 3.2 A± REM: 0.8 A±
RIGHTS: DRAINAGE - STA. 215+00 LT

TITLE TAKEN COND. O. 4/15/64
RECORDED SPRINGFIELD BK 5 PG 347-DT 4/17/64
56

New 6" x 18" ACCG.M.P. Underdrain

POST 205+421
Appr. POT 1+774
(not tied)

ARTHUR P. & SAIMA E. JOHNSON

2+50.0
END APPROACH
CONSTRUCTION

REV APPR. DATA
P.L. 0+540
0+540 P
P.C. 0+1274
P.T. 0+180.6
A 5' 19" Lt
D 10'
R 5730
T 266
L 532
E 0.6

THOMPSON

OLNEY

POST 209+296

Appr. Curve PARCEL: 38 STA: 206+17 - 207+05 Rt
A 125' Lt GRANTOR: TOWN OF SPRINGFIELD - LESSOR
D 3' 1.3' ARTHUR P. & SAIMA E. JOHNSON - LESSEE
R 157080 TAKING: 0.2 A± REM: 4.6 A±
T 1632 RIGHTS: NONE
L 55
E 9.2
TITLE TAKEN COND. O. 4/15/64
RECORDED SPRINGFIELD BK 5 PG 347-DT 4/17/64
56

PARCEL: 41 STA: 210+85 - 234+70
GRANTOR: TOWN OF SPRINGFIELD - LESSOR
HARRY F. & ERLA H. OLNEY - LESSEE
TAKING: 3.8 A± REM: 7.2 A±
RIGHTS: DRAINAGE - STA. 226+00 LT

TITLE TAKEN COND. O. 4/15/64
RECORDED SPRINGFIELD BK 5 PG 347-DT 4/17/64
56

POT 213+297

New 6" x 18" ACCG.M.P. Underdrain
with pushing basin

Surv. by Mon. 1-61
POT. by H.L.C. 1-62
Trac. by C.E.H. 2-62

CONSTRUCT SPECIAL DITCH
Lt.
231+00-237+00

PARCEL : 42 STA: 22134-22484 LT
 TANTOR; TOWN OF SPRINGFIELD - LESSOR
 FREDDIE W & HILJA M BERG & FRED W. BERG - LESSEES
 KING : 0341 REM: 2.1 AC
 SHTS : DRAINAGE- STA. 22114 LT, 22440 LT
 FILE TAKEN COND. O. 4/15/64
 RECORDED SPRINGFIELD BK 5 PG 347 DT 4/17/64
 36

JAMES D. & ELIZABETH P. BLADYKA

CURVE DATA
 Δ 4°44' L^t
 D 0°30' ✓
 R 114592'-
 T 4736'-
 L 9467'-
 E 9.7'-
 Remove Crown

Surveyor	Martin	10-61
Directed	HLC	1-62
Traced	CEH	2-62

