



C.E. PUTNAM
 D. MACCHI
 2/74

C.E. PUTNAM
 D. MACCHI

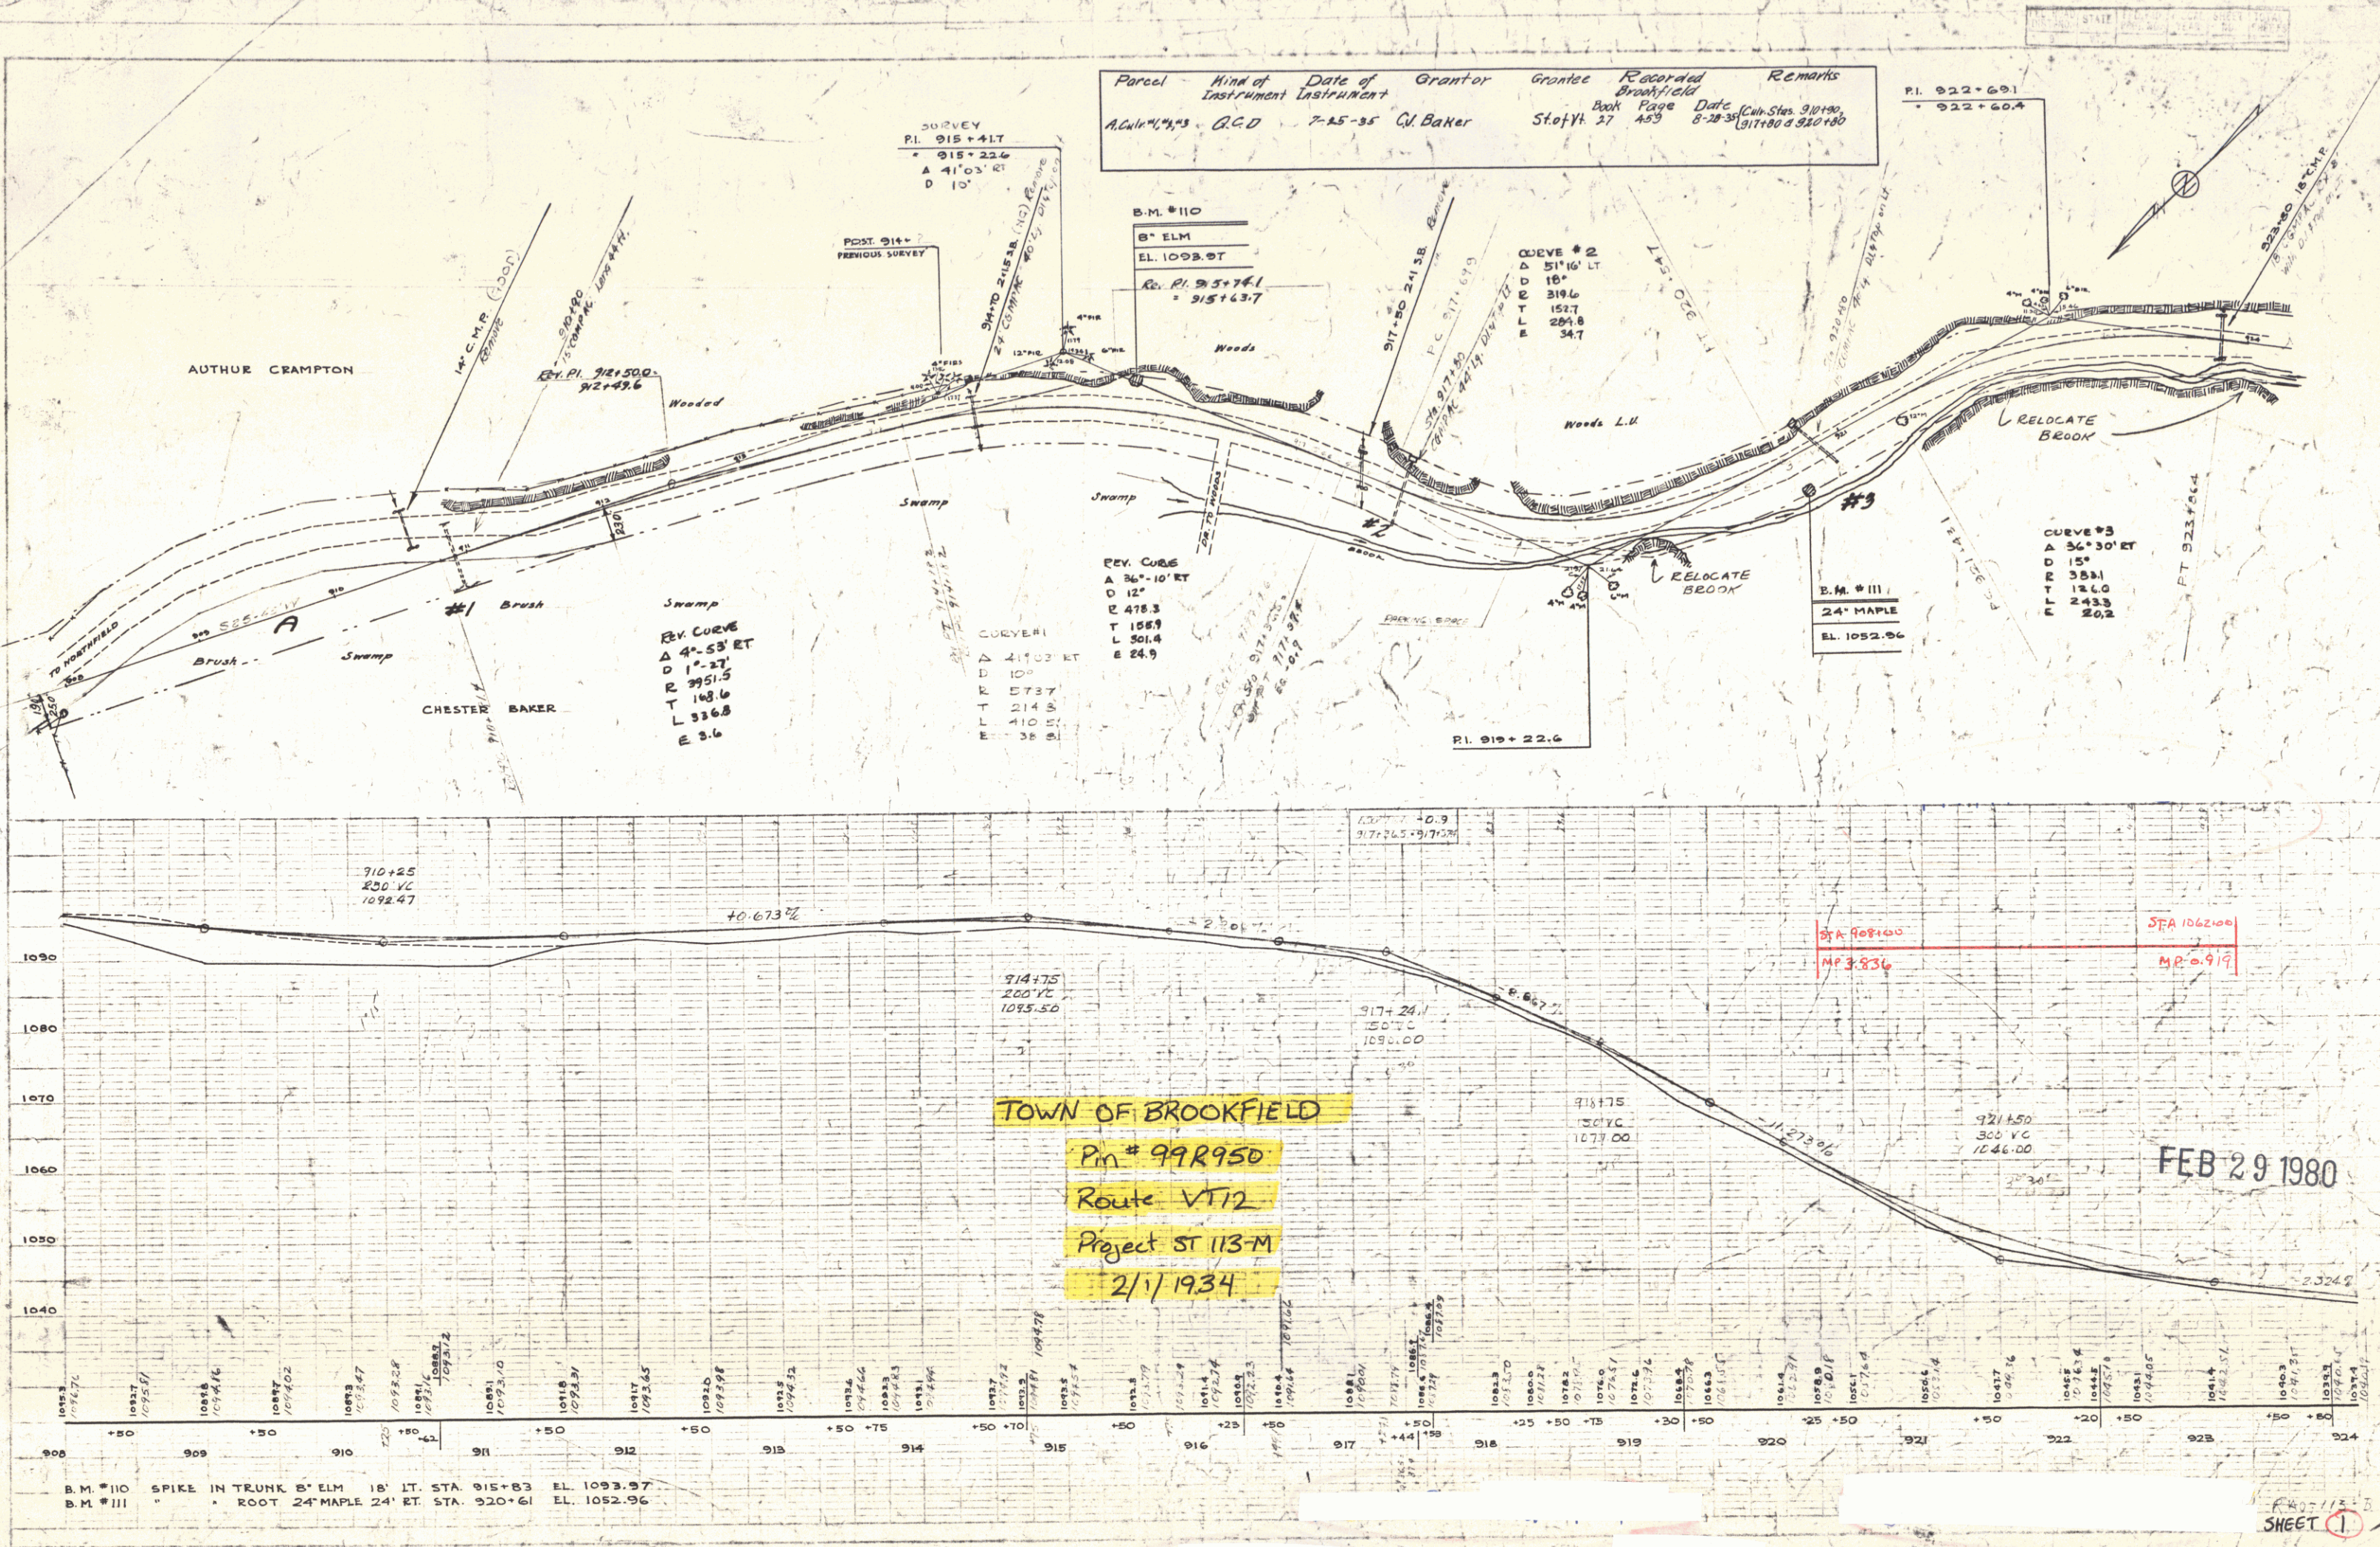

PLAN
C. E. POTNAM
D. MACENT
2/78
TRACED

PLAN
C. E. POTNAM
D. MACENT
2/78
TRACED

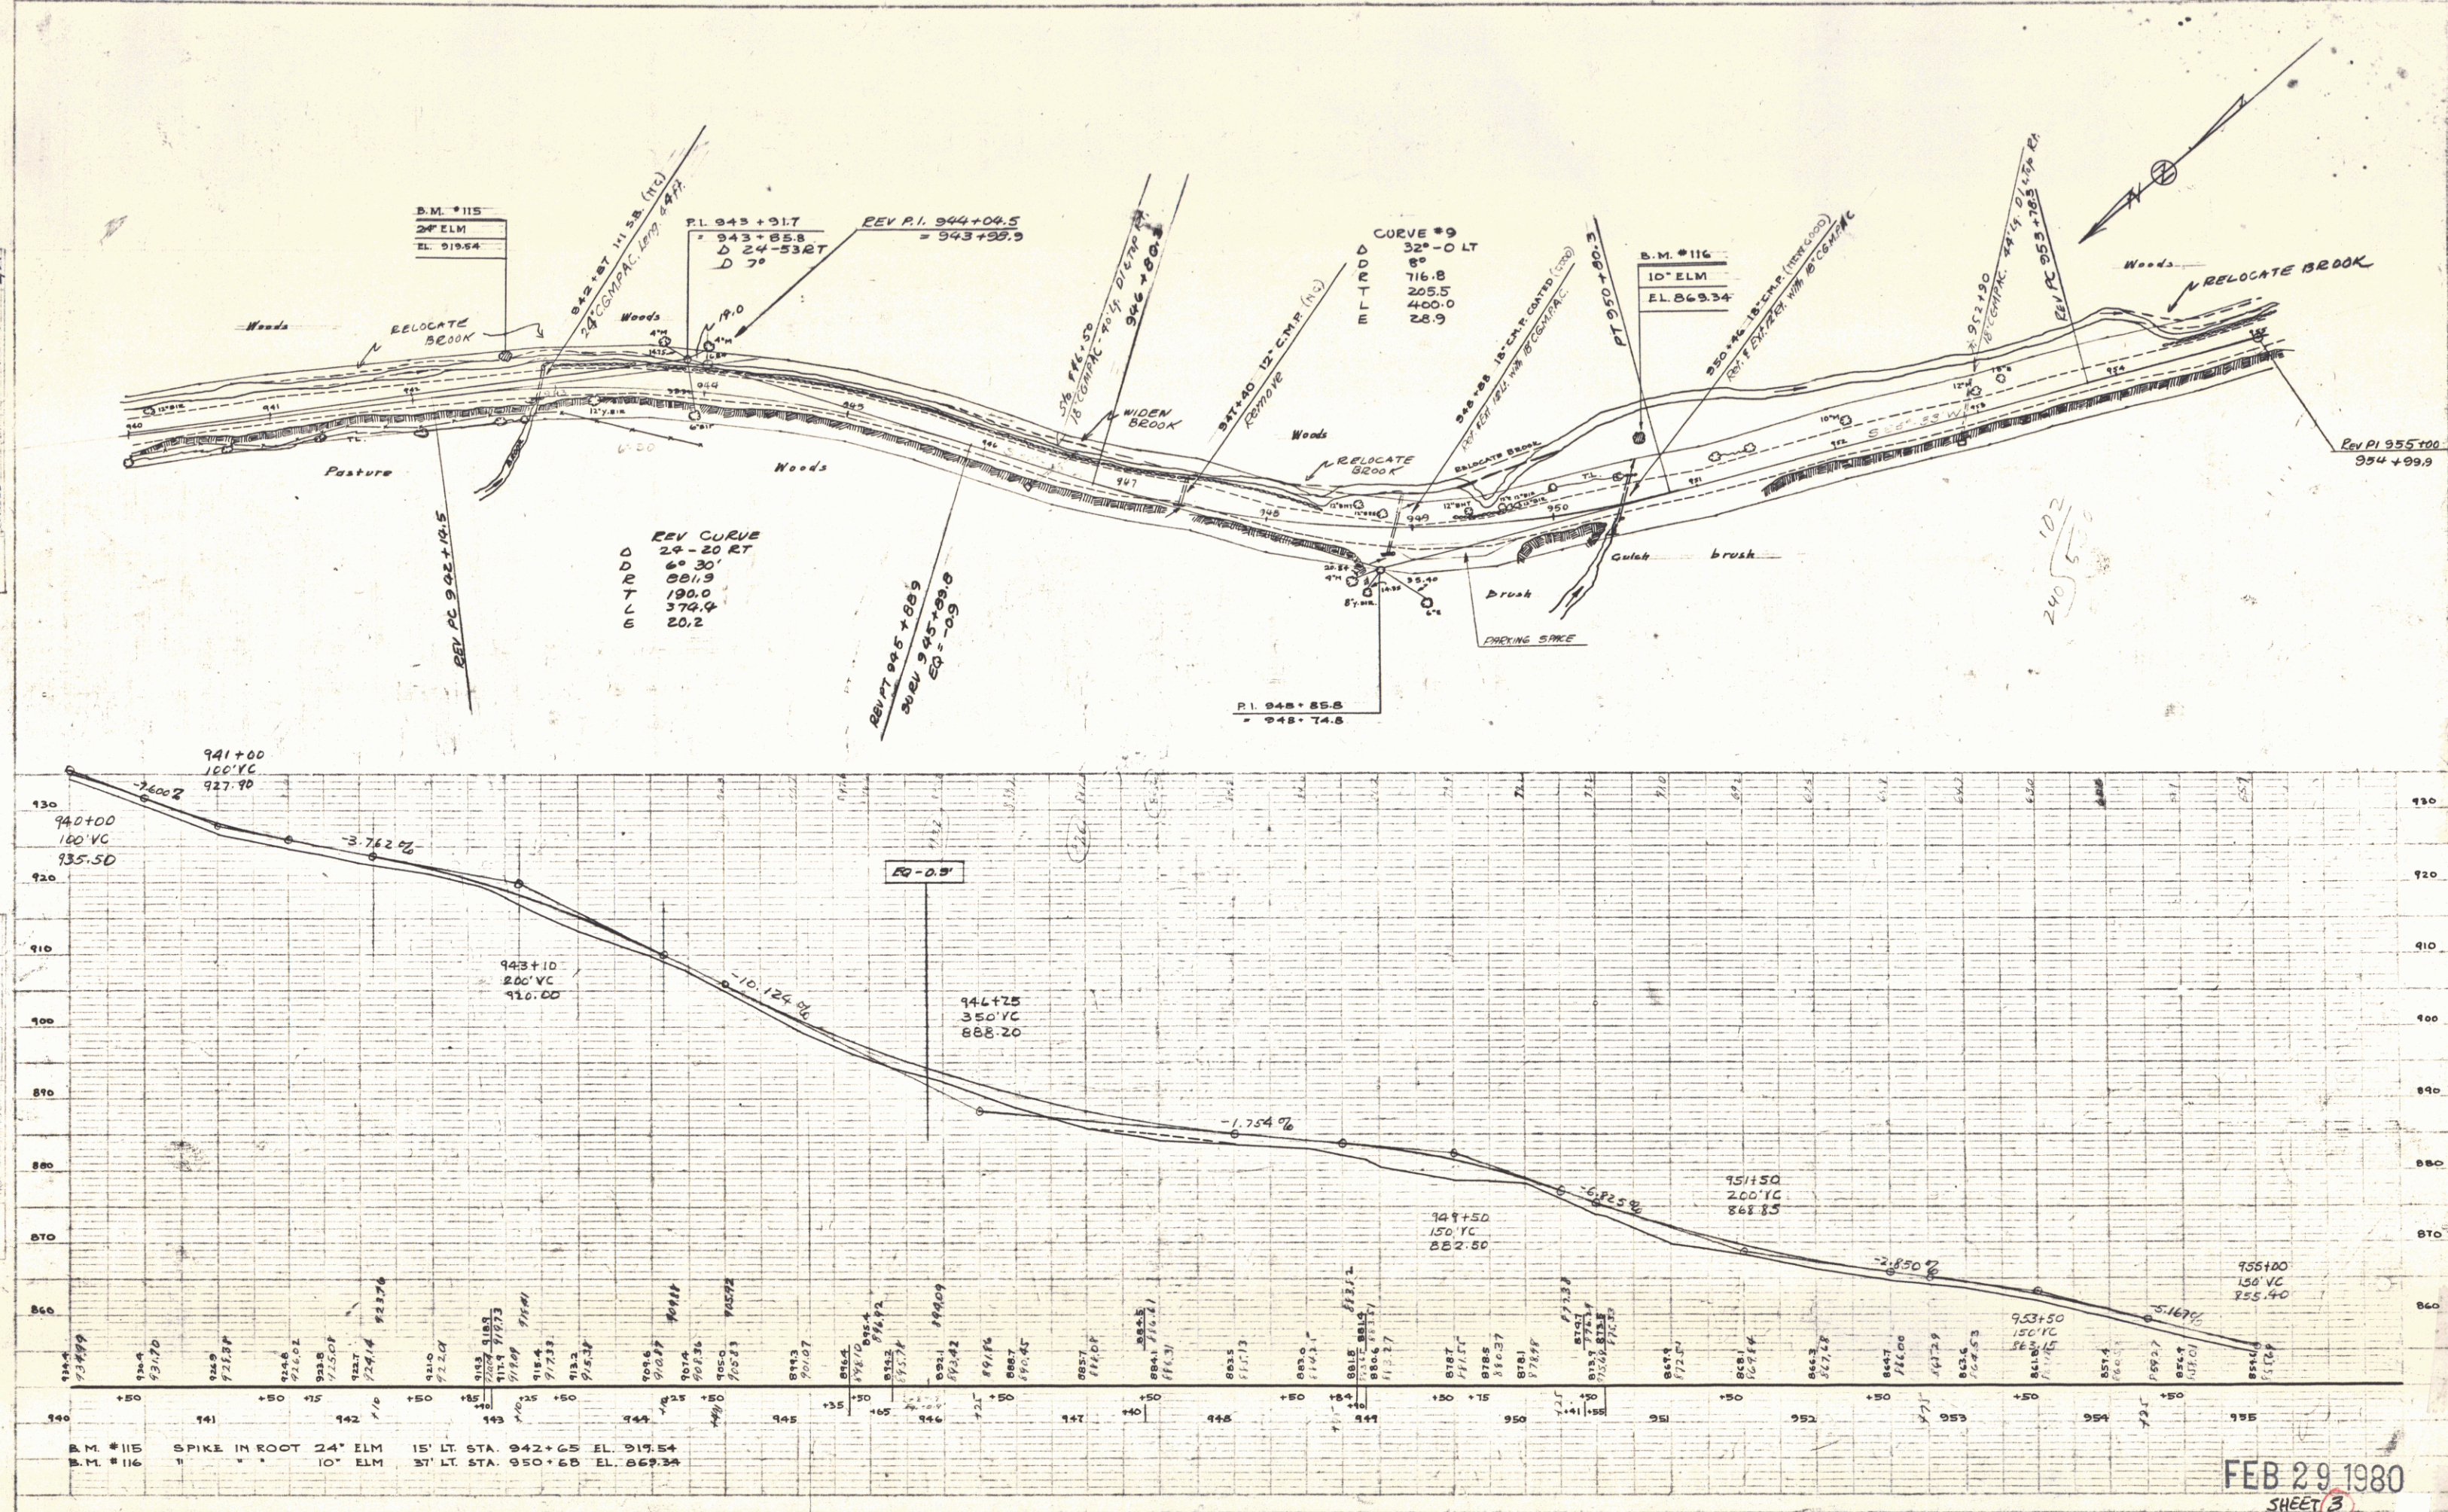


FEB 29 1980
SHEET 3

13-14 BLOCKFIELD

PLAN
 DATE 2/24/80
 BY C.E. PUTNAM
 CHECKED D. MACCHI
 TRACED D. MACCHI

PROFILE
 DATE 2/24/80
 BY C.E. PUTNAM
 CHECKED D. MACCHI
 TRACED D. MACCHI

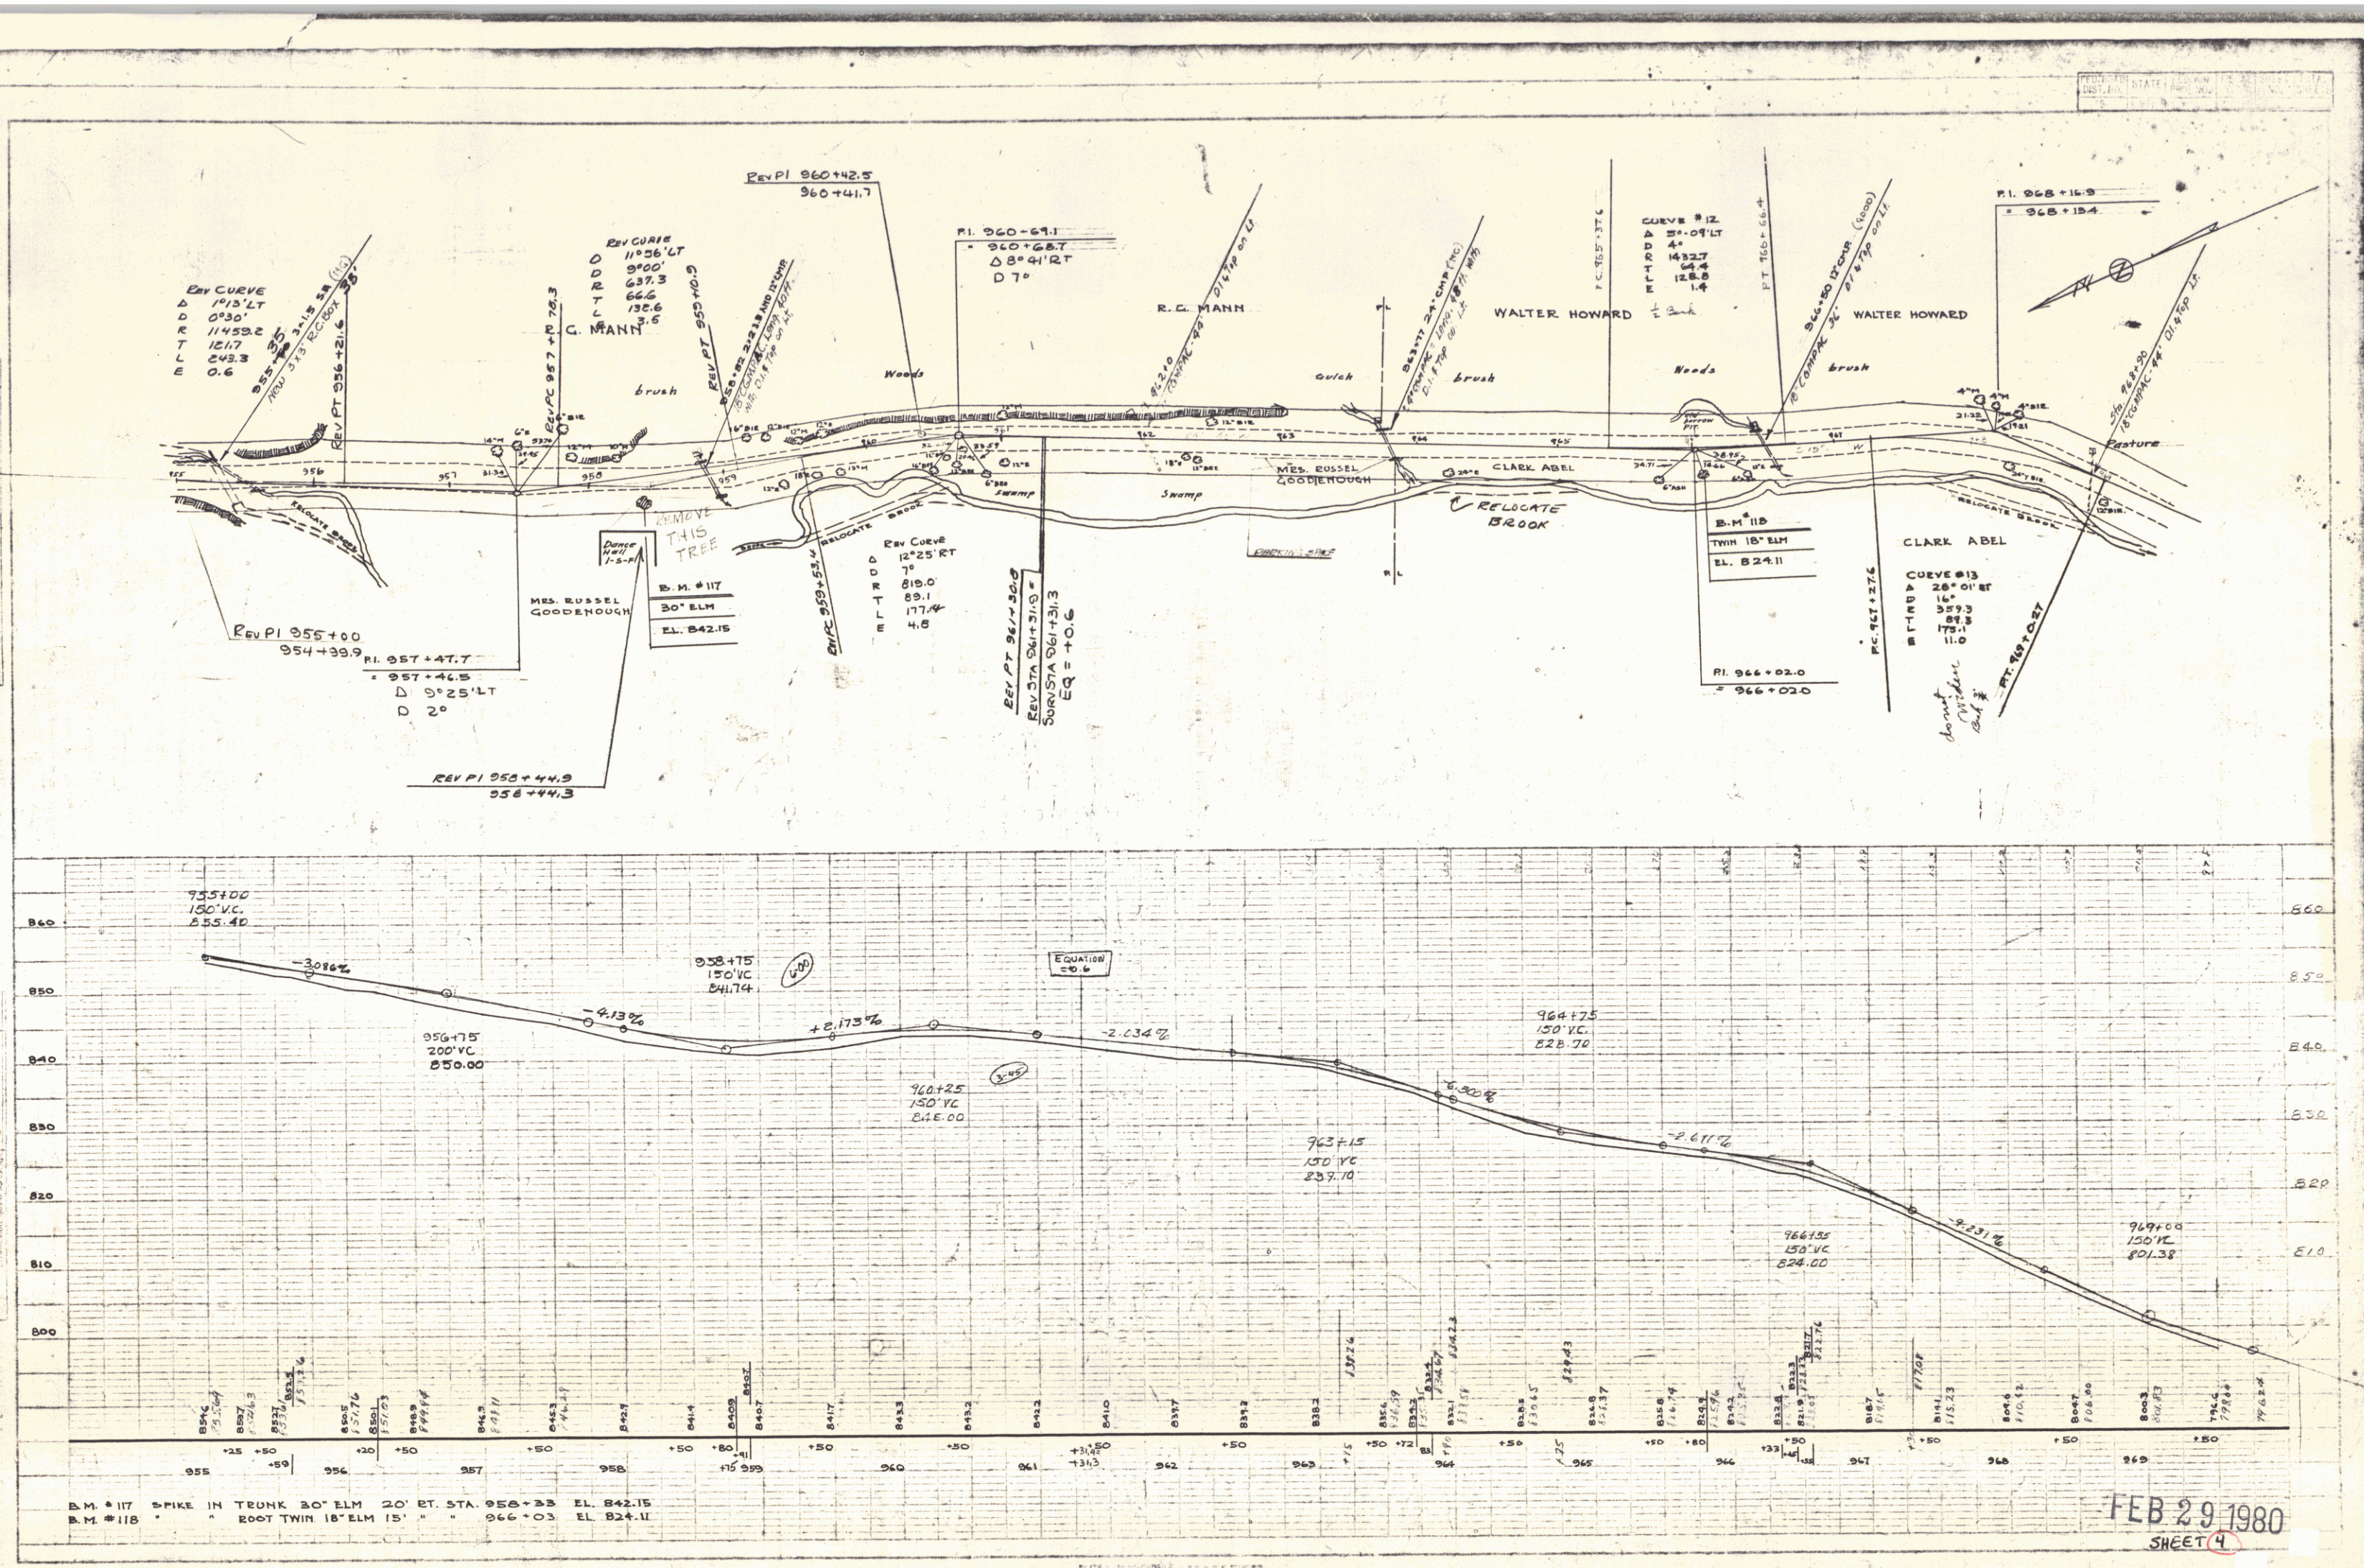


FEB 29 1980
 SHEET 4

4

DATE	7/24	7/24
BY	G. S. DUNHAM	D. MACCHI
CHECKED		
APPROVED		


DATE	7/24	7/24
BY	G. S. DUNHAM	D. MACCHI
CHECKED		
APPROVED		

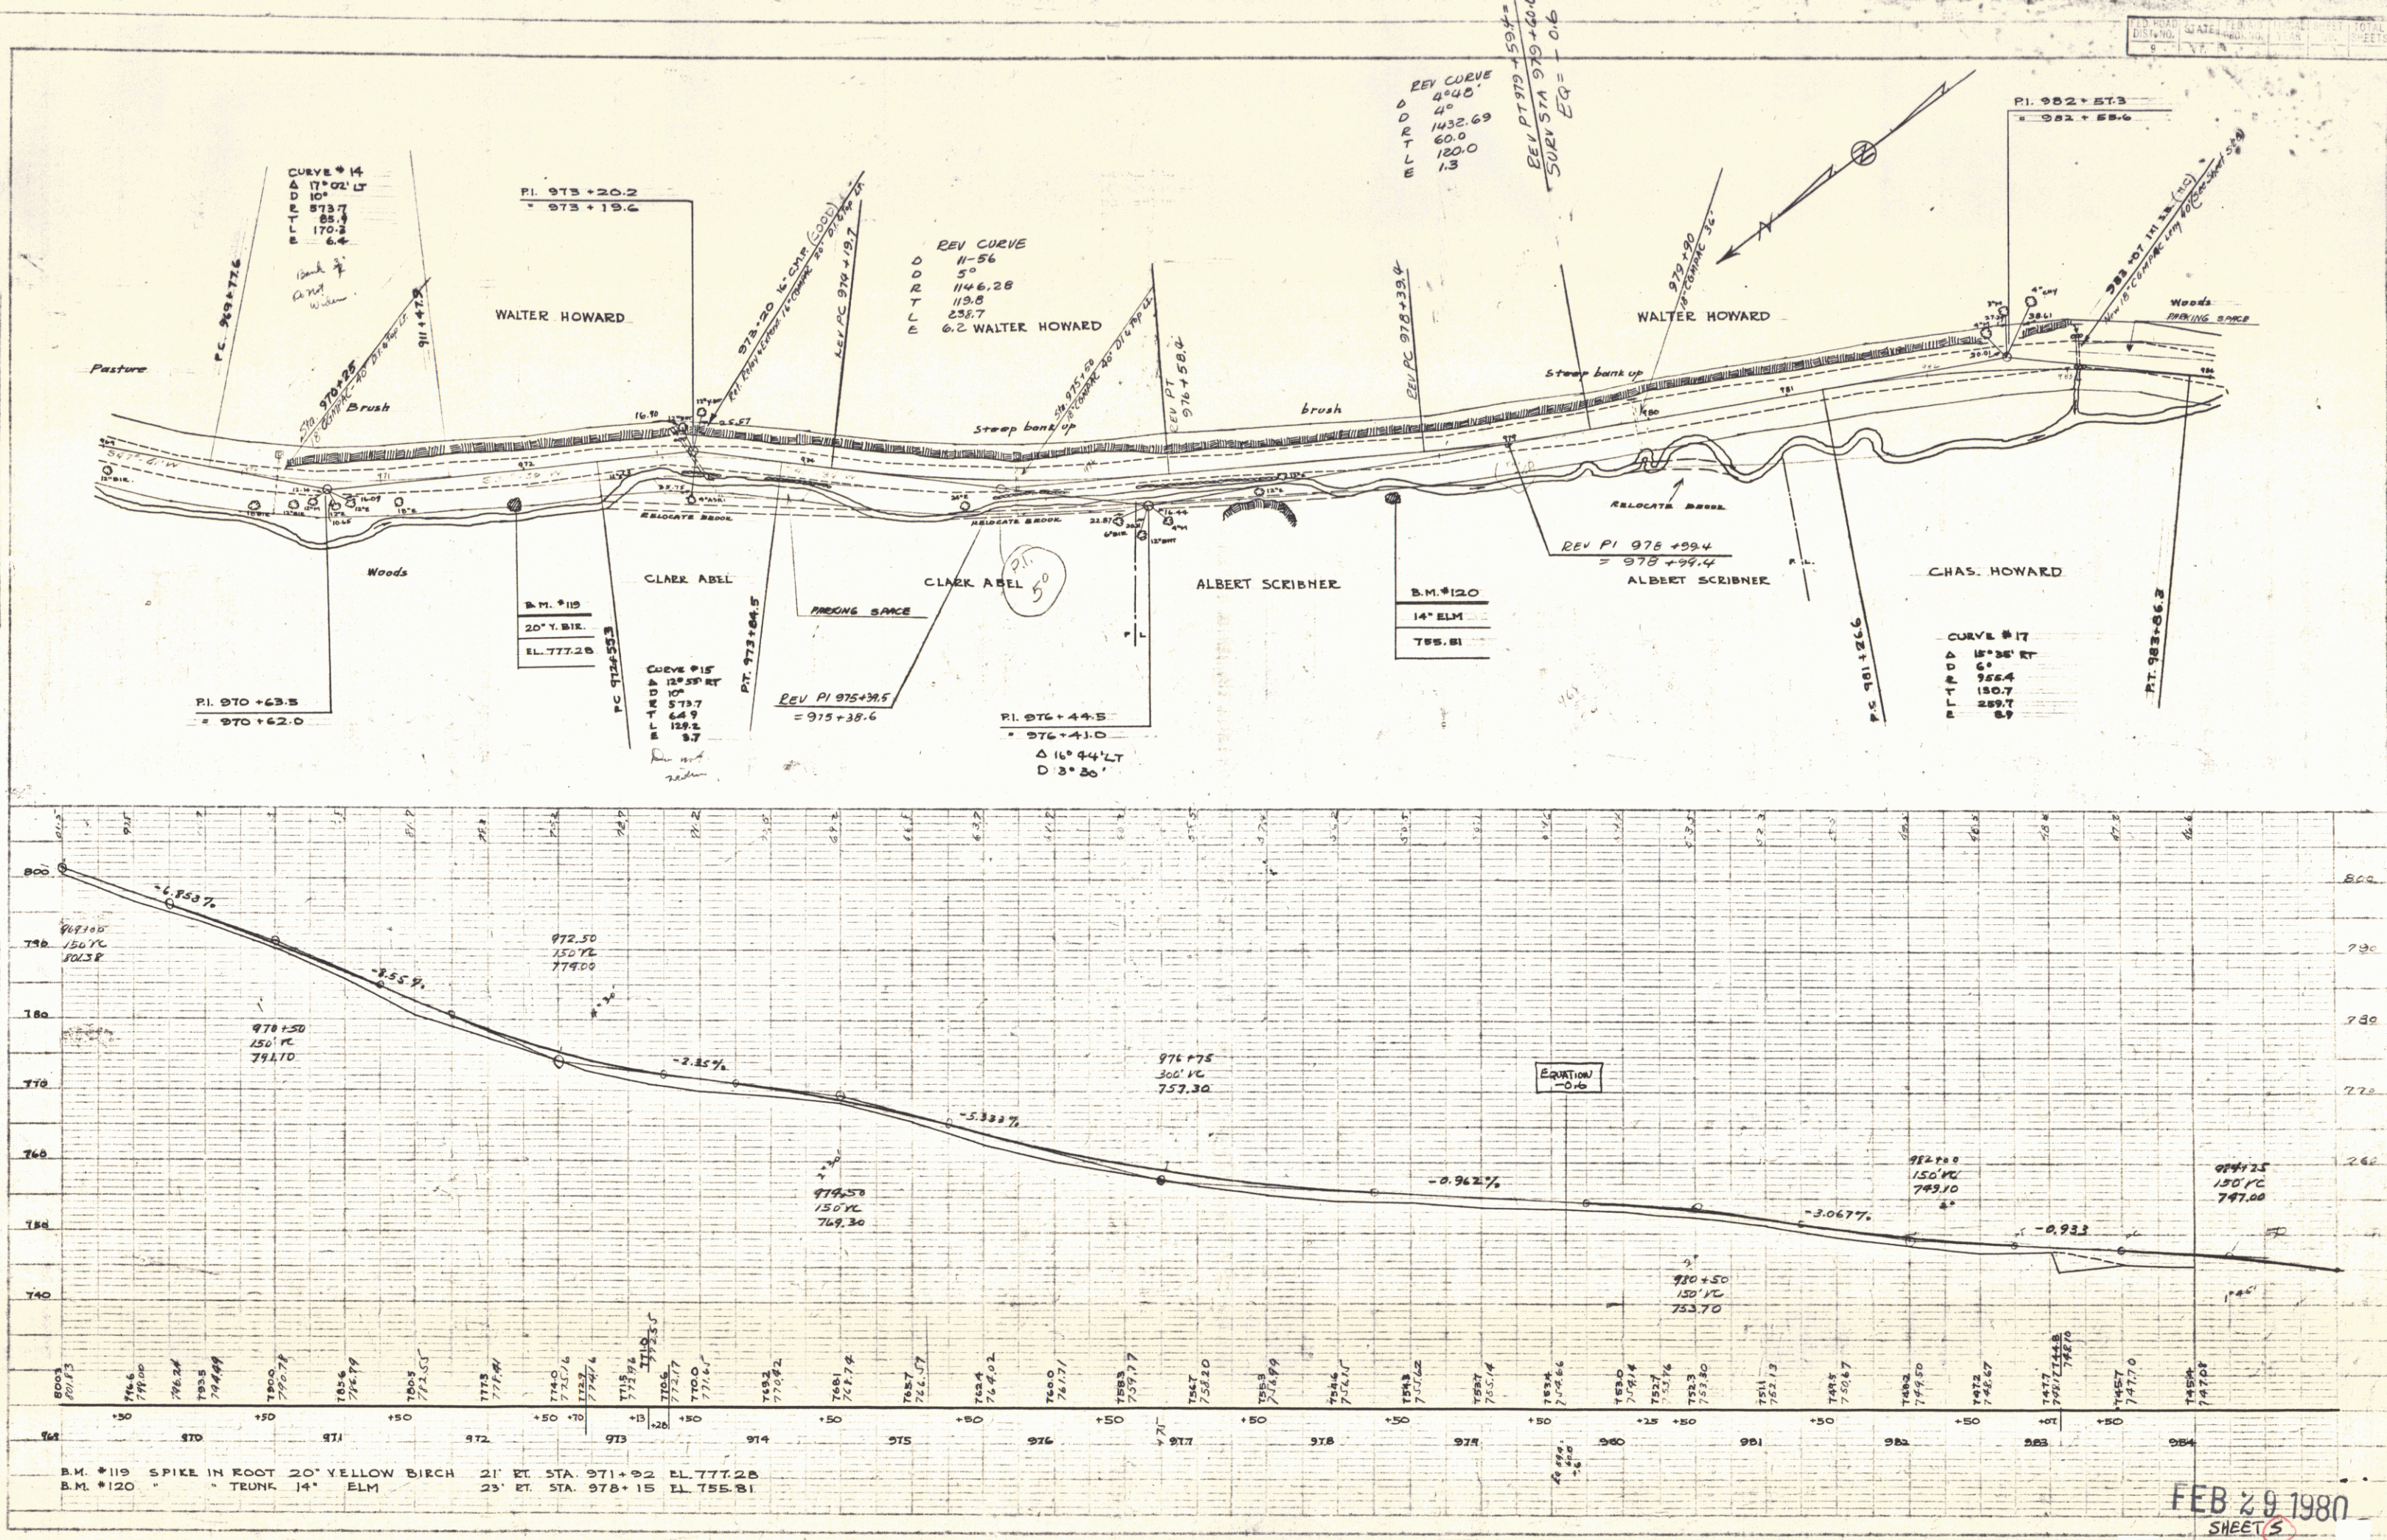

FEB 29 1980
SHEET 5

PLAN
 C.E. PUTNAM
 D. MACCHI
 2/14


PROFILE
 C.E. PUTNAM
 D. MACCHI
 2/14

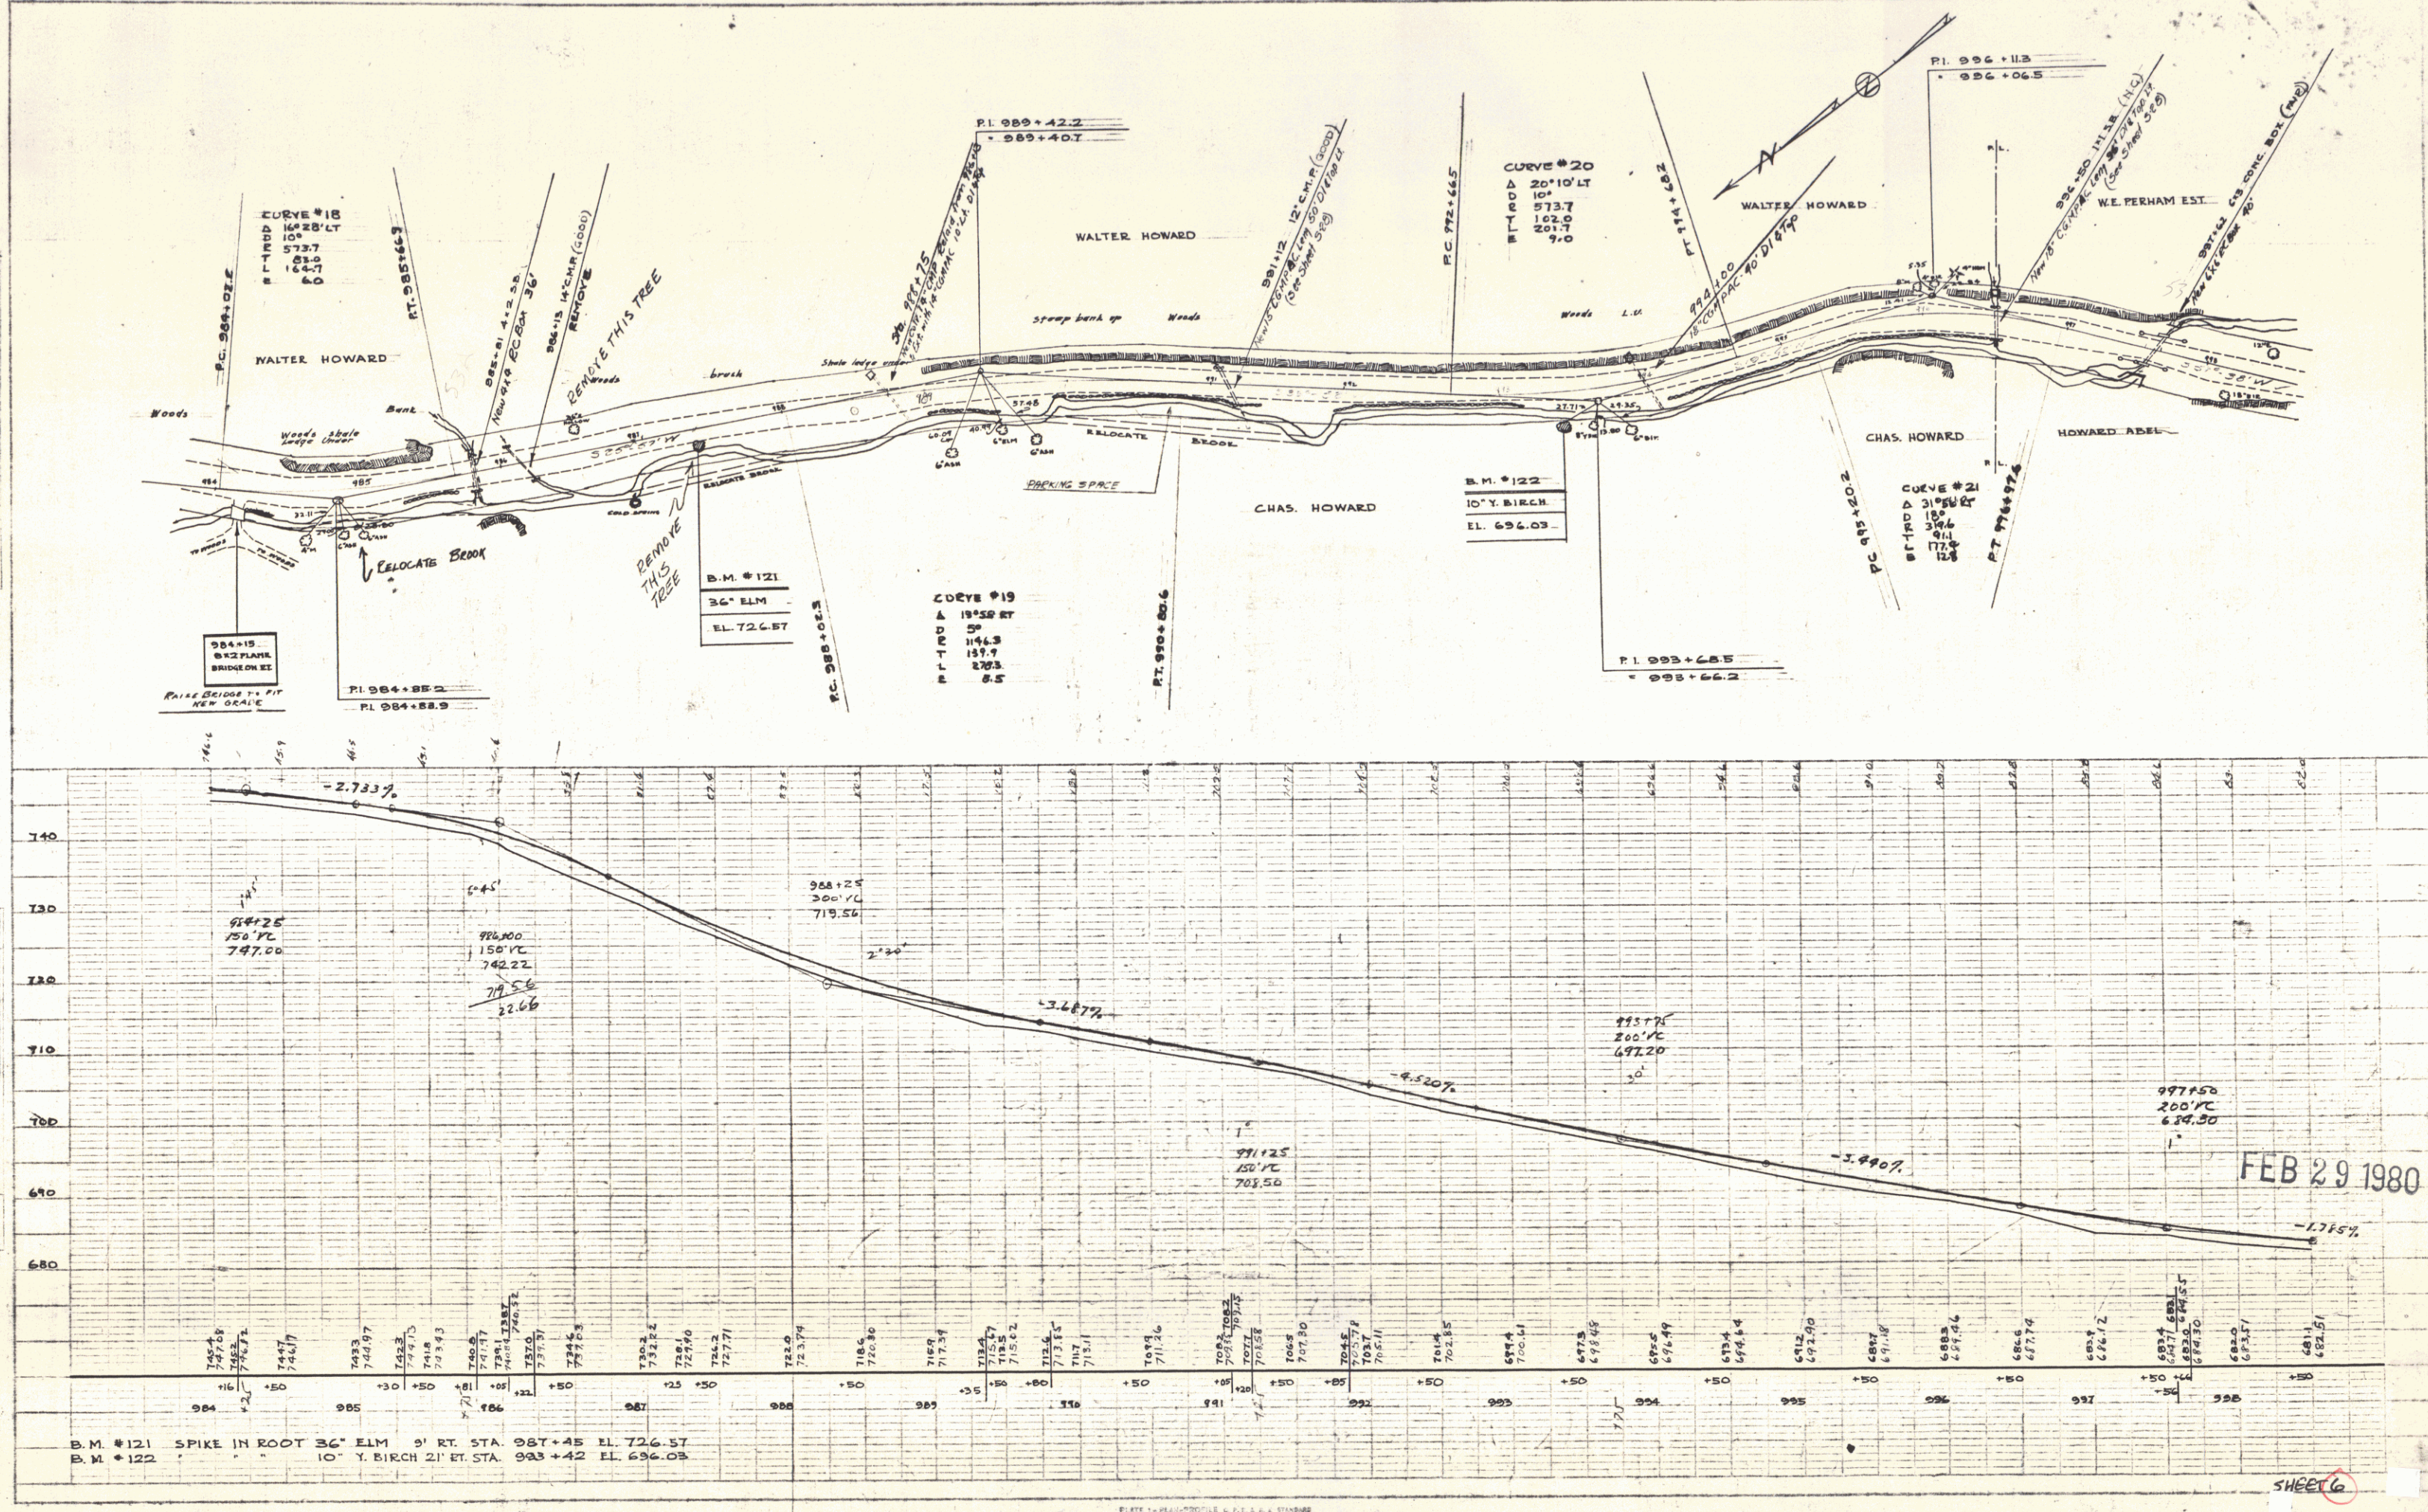

SHEET 6

PLAN
 DATE 10/10/79
 BY D. MASCH
 CHECKED
 SCALE 1" = 40'

SECTION
 DATE 10/10/79
 BY D. MASCH
 CHECKED
 SCALE 1" = 40'

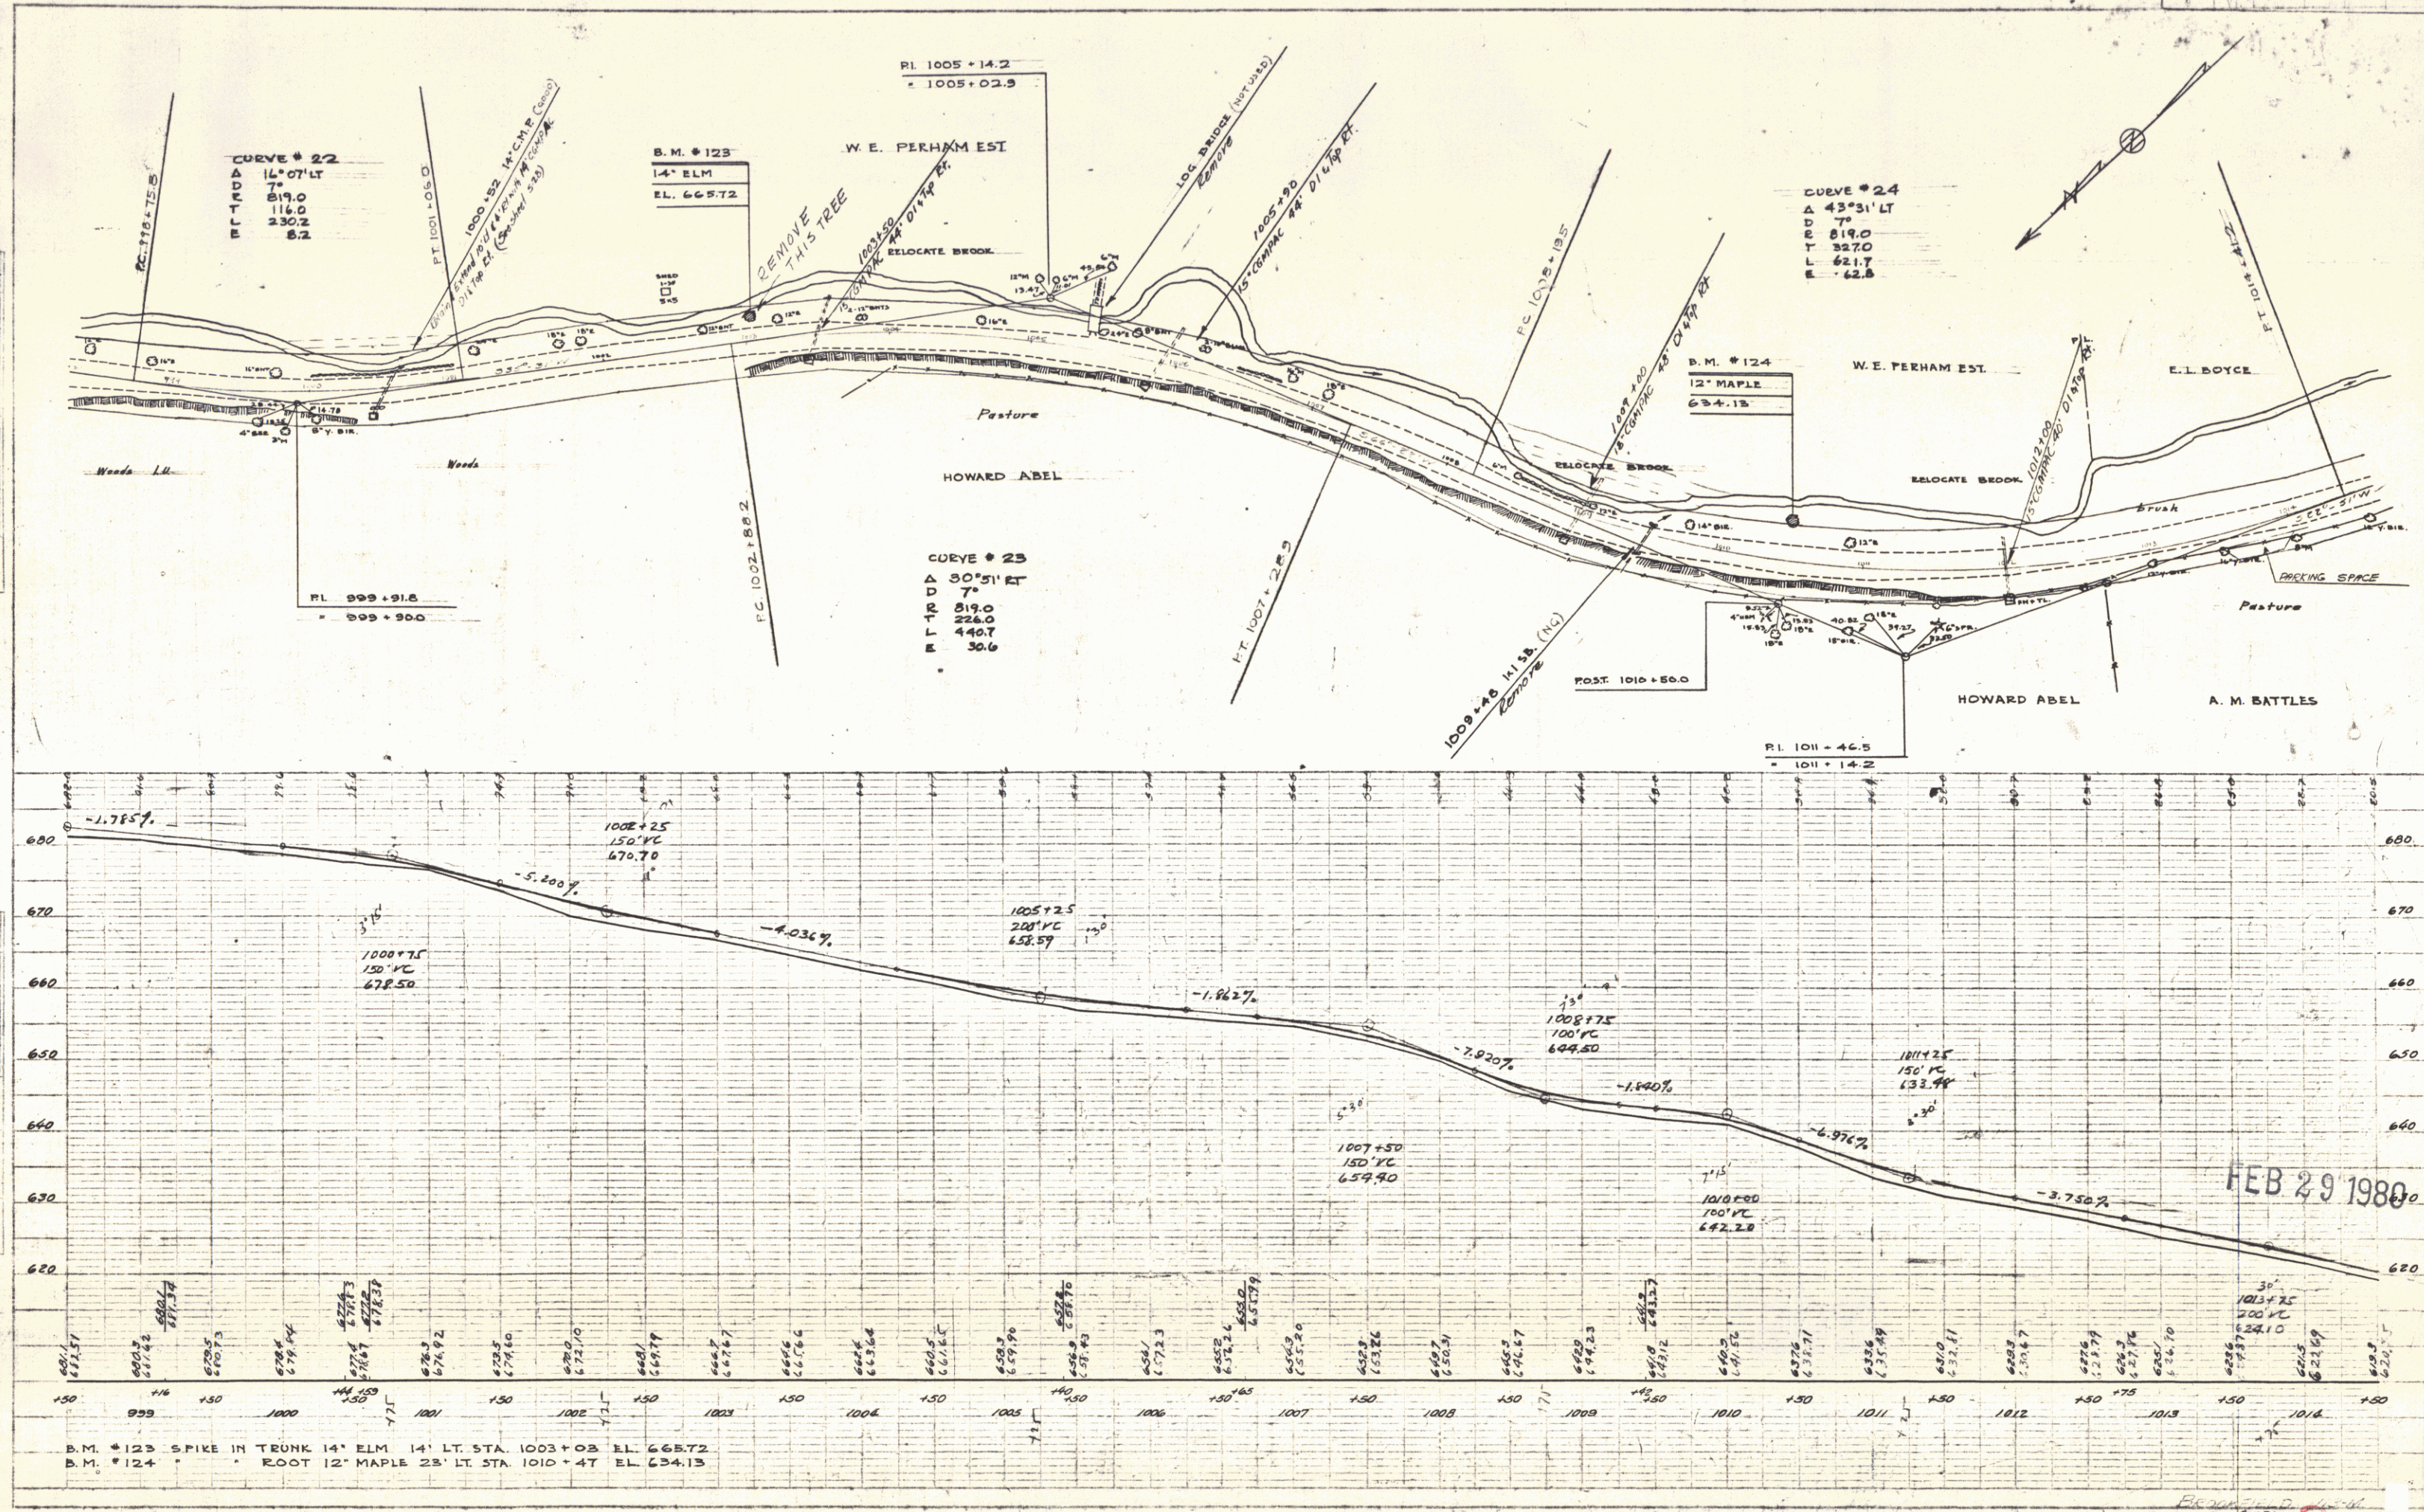


FEB 29 1980

SHEET 7

PLAN
 C.E. POTNAM
 D. MACCHI
 7/84
 2/14


PREPARED BY
 AUTUMN
 1980

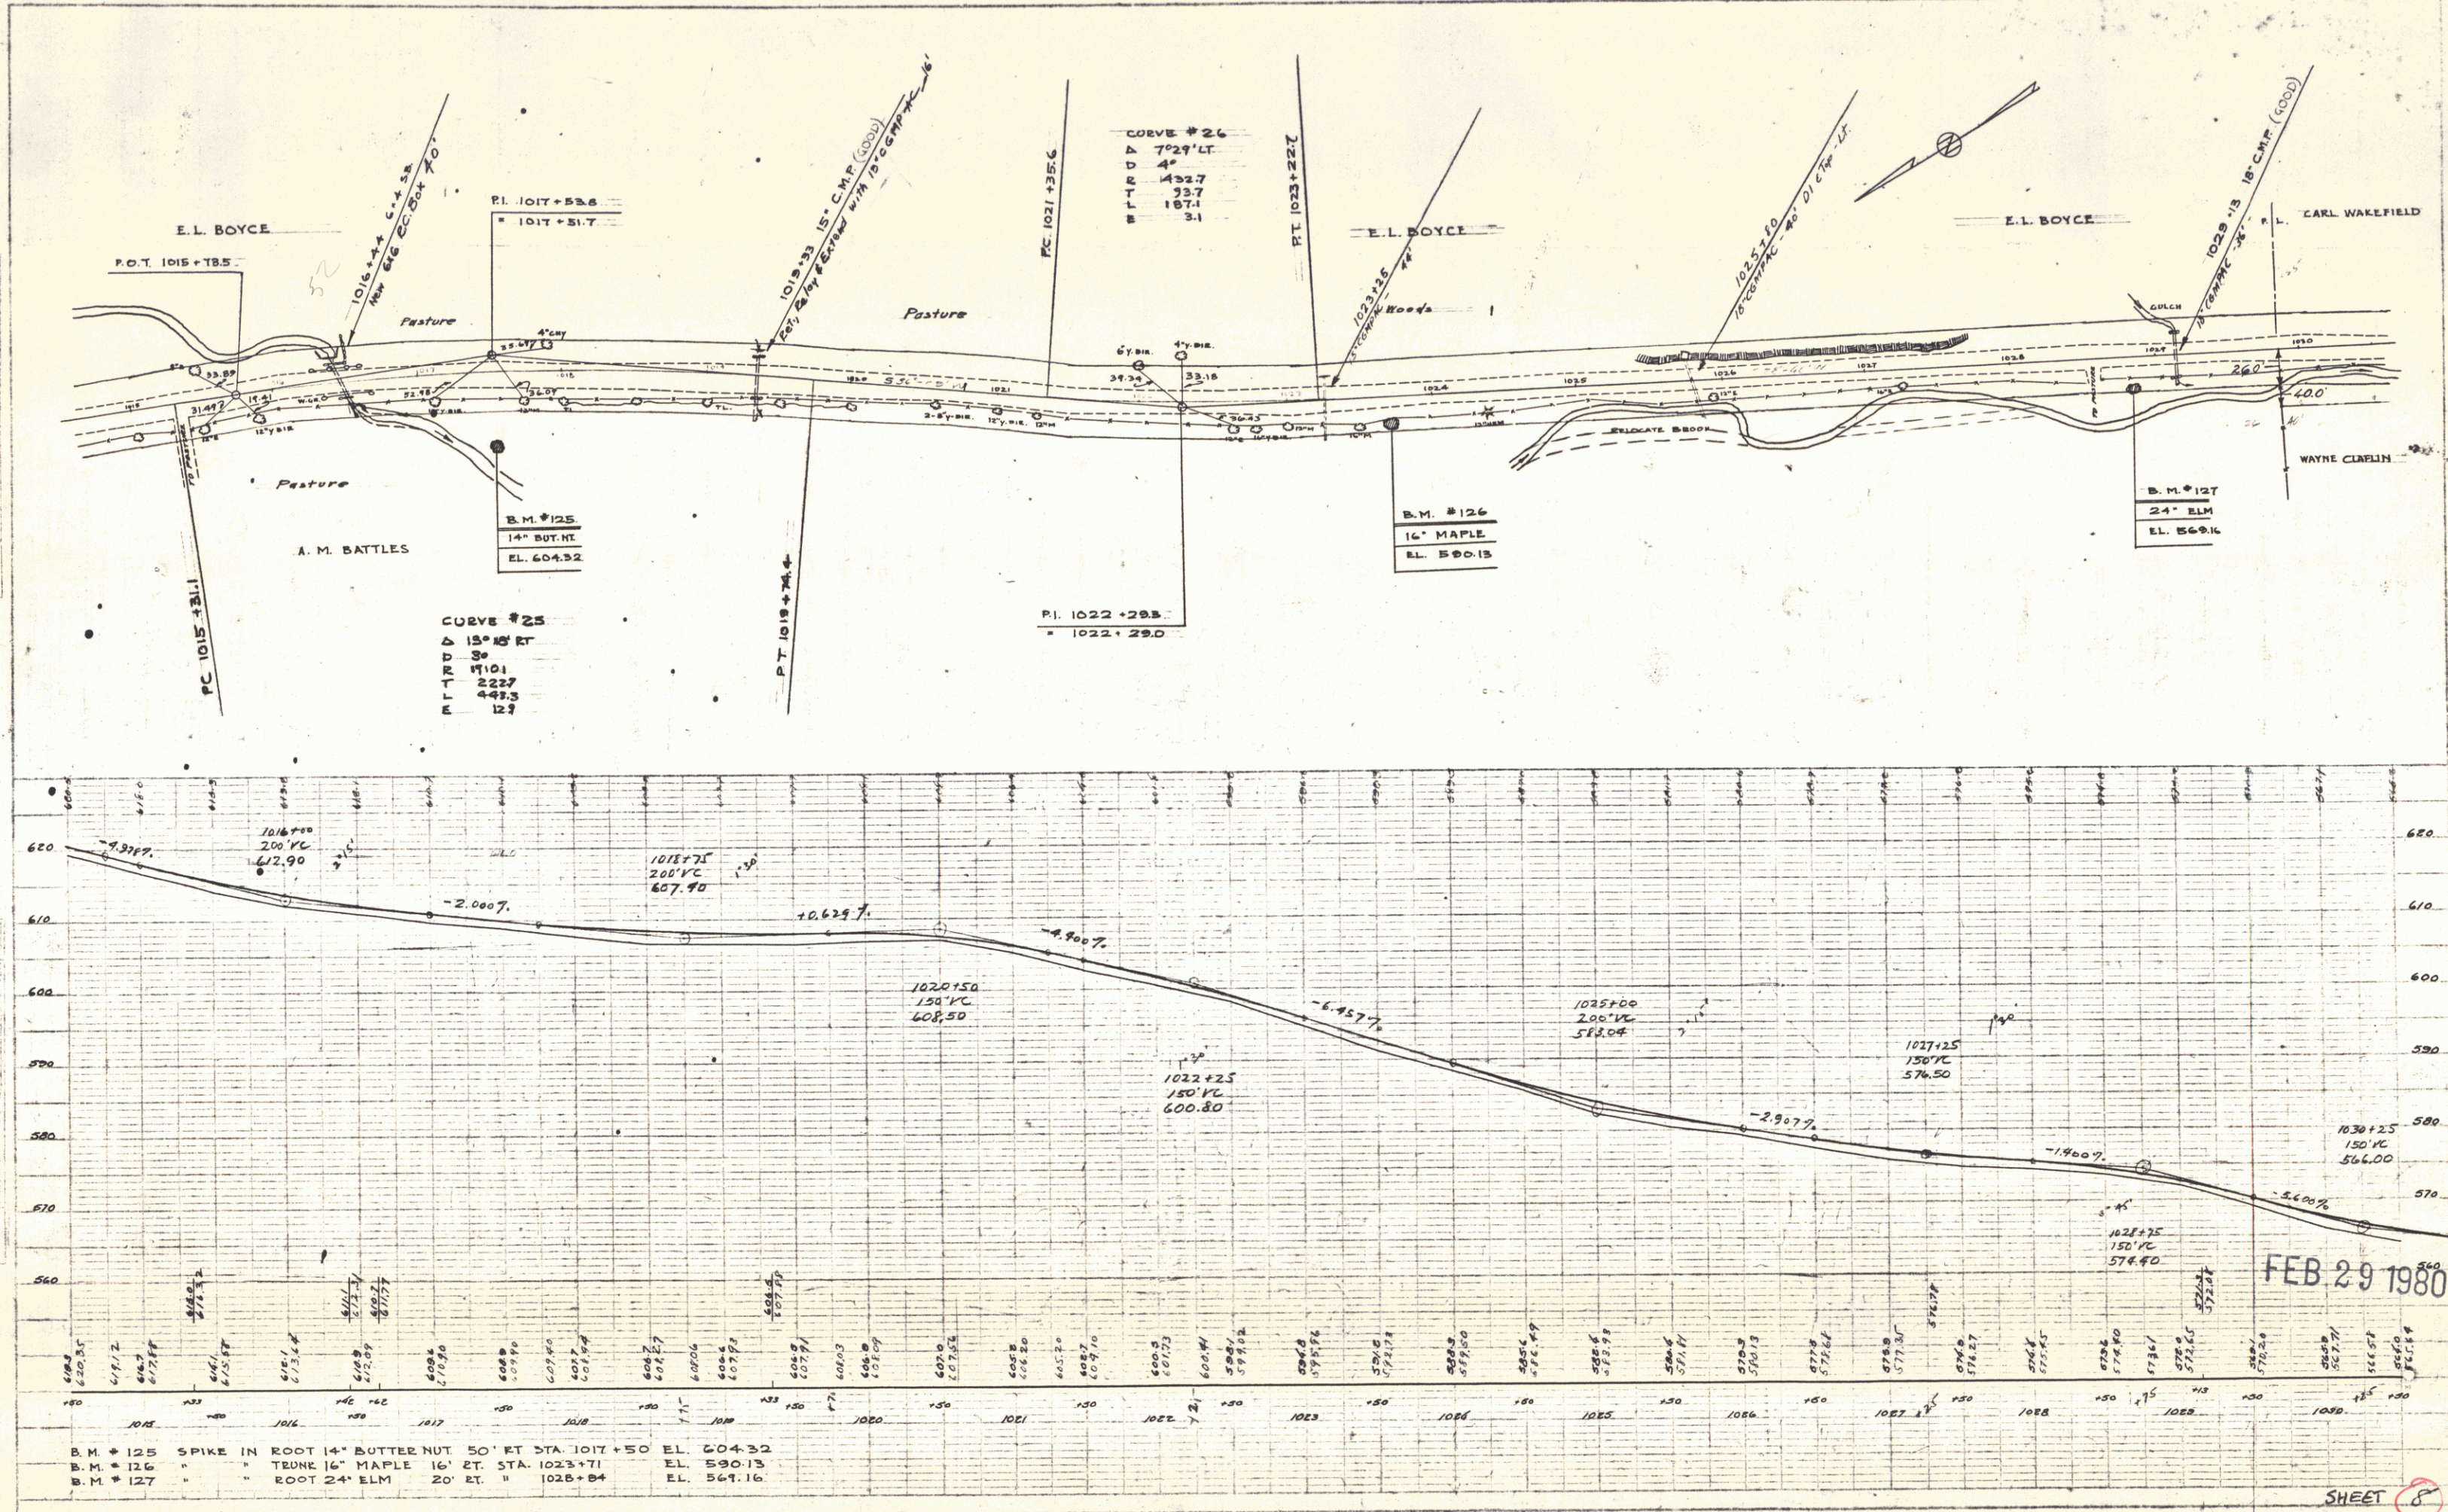

FEB 29 1980

SHEET 8

PLAN
 C. E. PUTNAM
 D. MACCHI
 2/54
 2/54

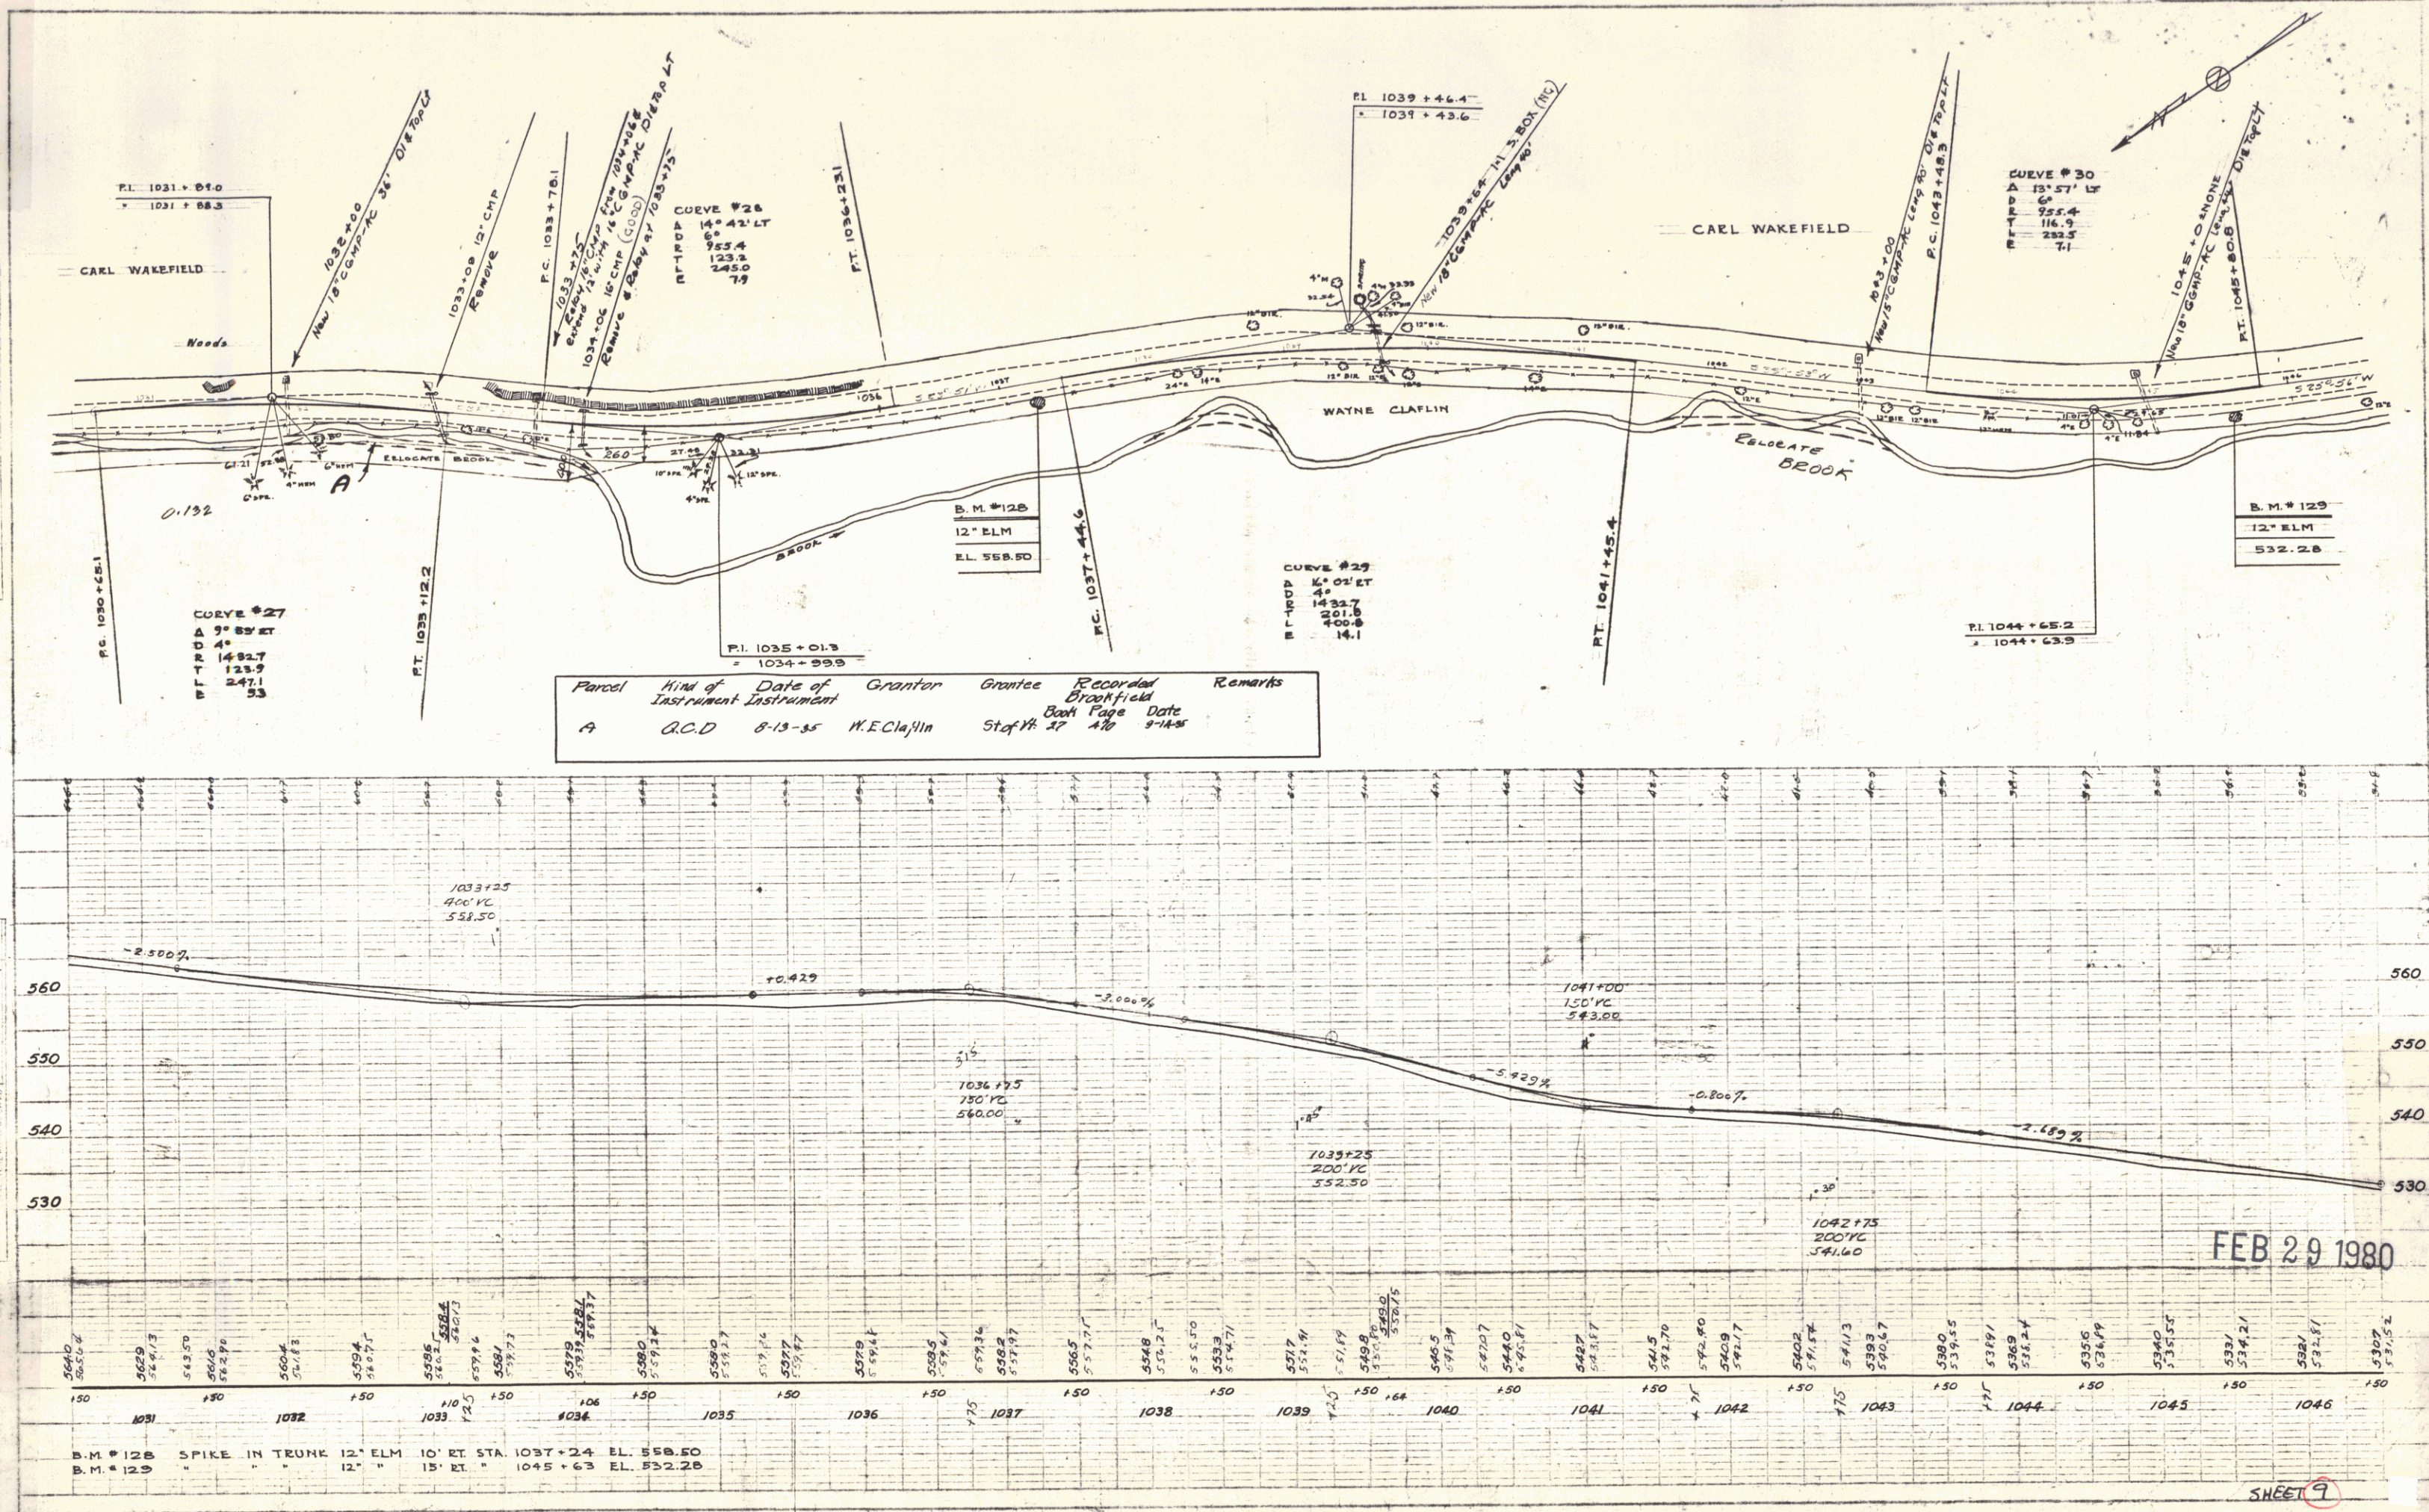

FEB 29 1980


SHEET 9

9

FILE	DATE	BY	REVISION
1048	5/2/85	C.E. PUTNAM	1
1048	5/2/85	D. MASCHI	2
1048	5/2/85	D. MASCHI	3

DATE	BY	REVISION
5/2/85	C.E. PUTNAM	1
5/2/85	D. MASCHI	2
5/2/85	D. MASCHI	3

Parent	Kind of Instrument	Date of	Grantor	Grantee	Recorded	Remarks
A	O.C.D.	5-2-85	C.E. & D. Wakefield	St. P.	27	447/80 5-6-85

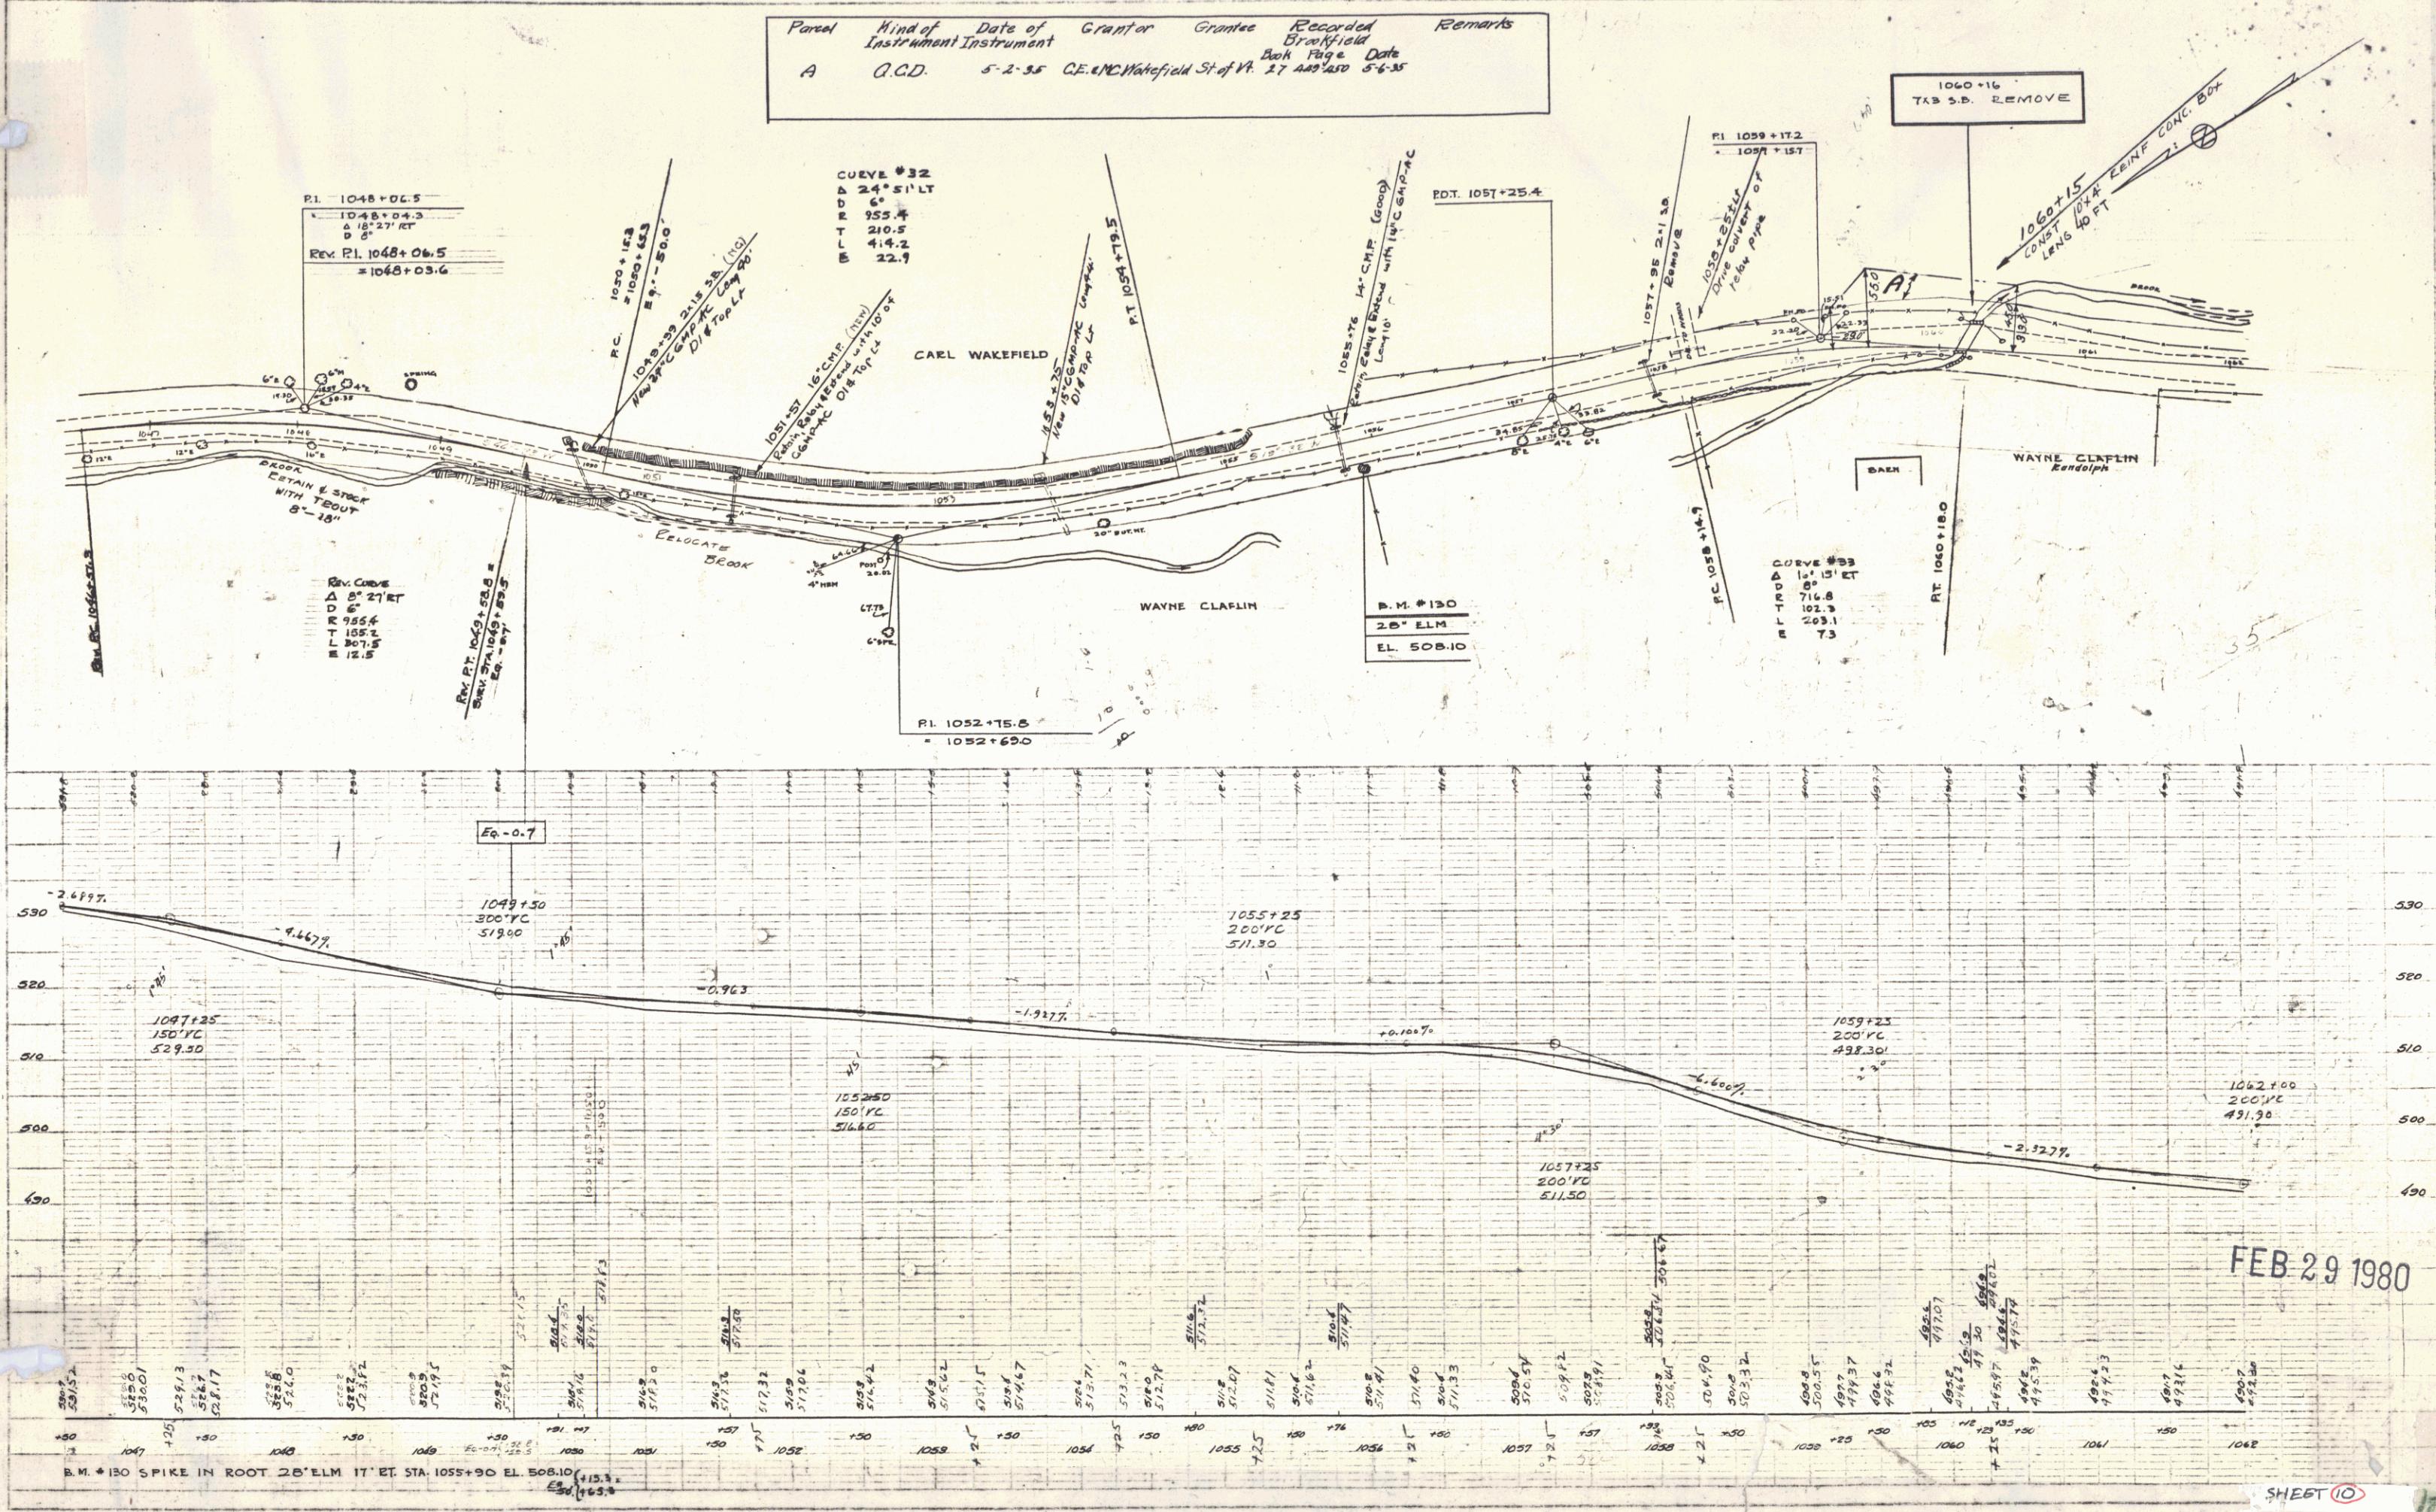

FEB-29 1980