

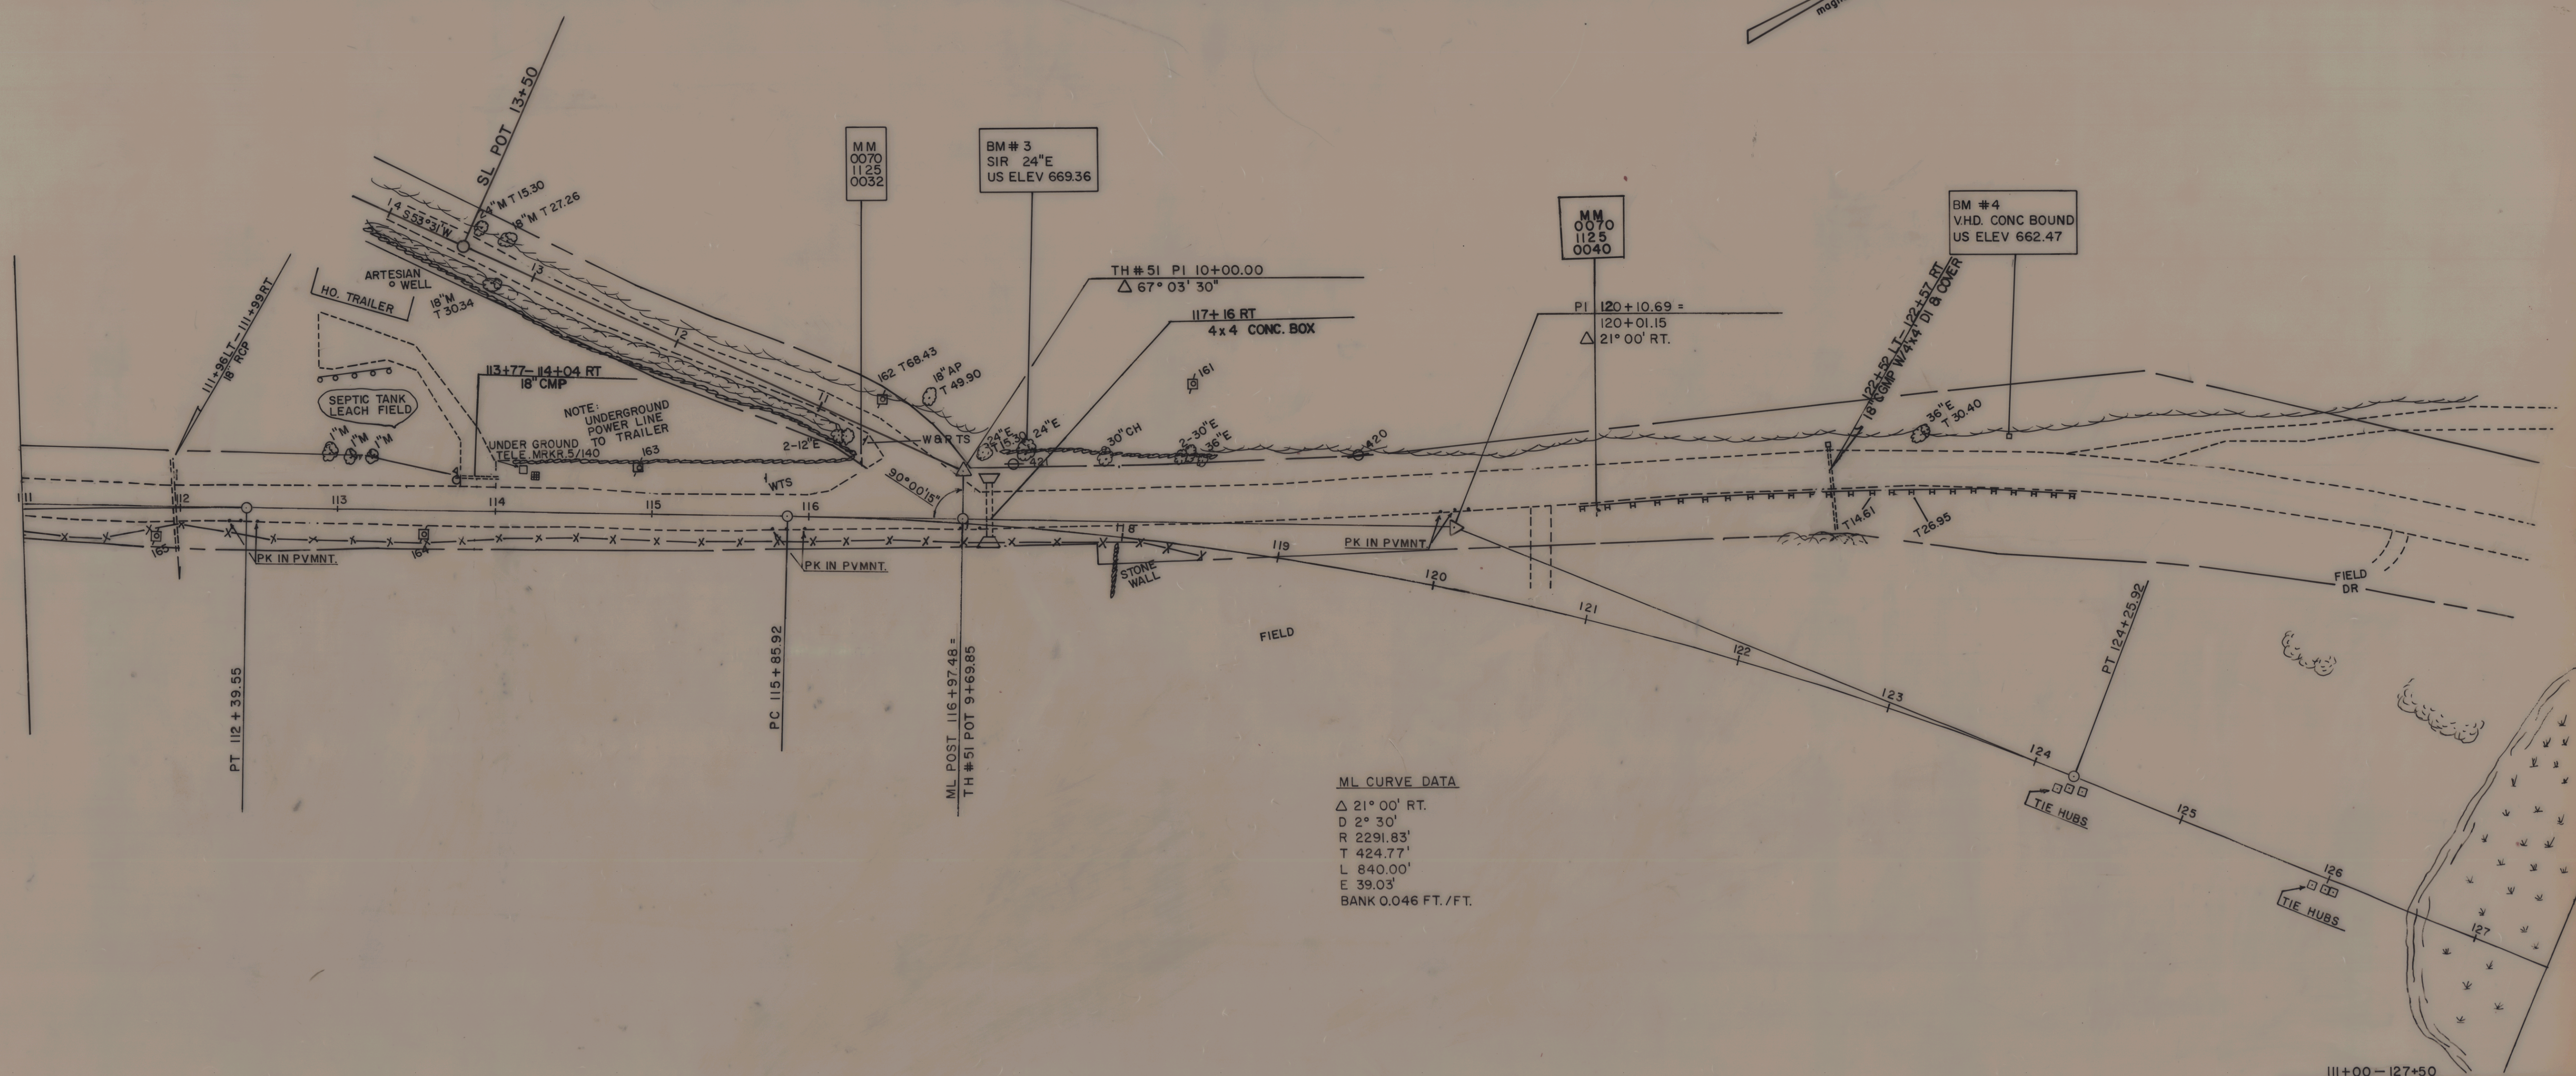


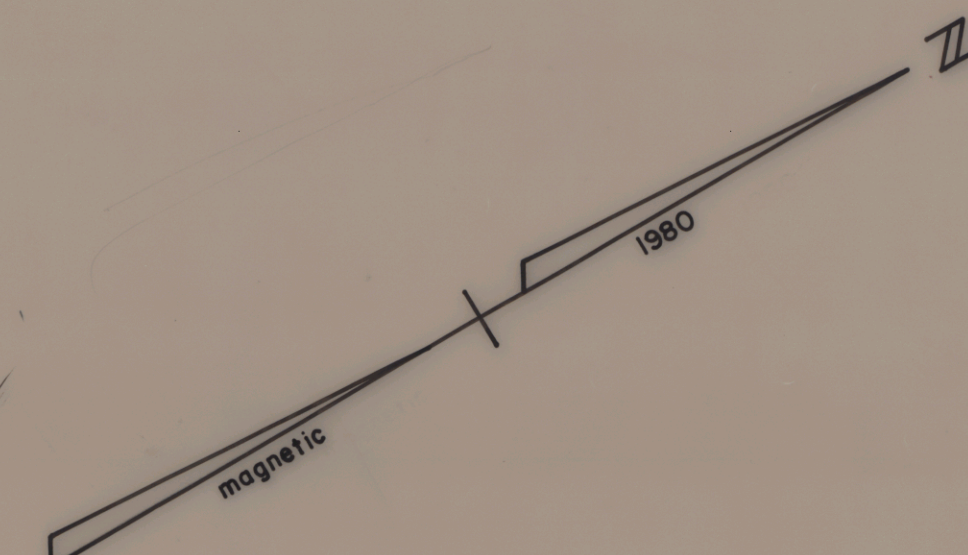

ML CURVE DATA
 Δ 21° 00' RT.
 D 2° 30'
 R 2291.83'
 T 424.77'
 L 840.00'
 E 39.03'
 BANK 0.046 FT./FT.

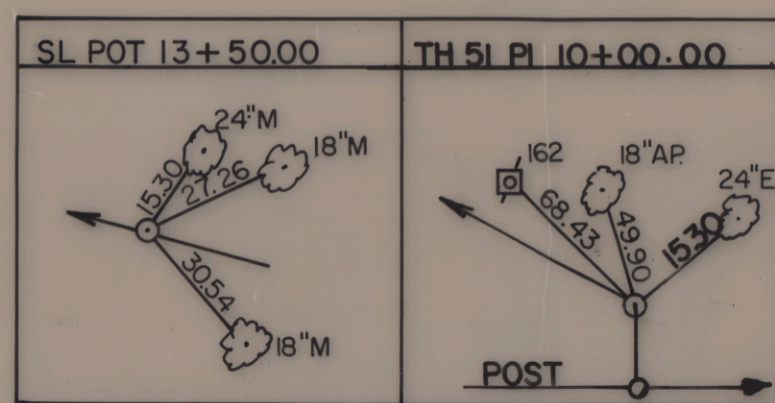

111+00 - 127+50

SURVEYED BY	DAVIS	DATE	2/80
DRAWN BY	NEWHALL	DATE	11/80
TRACED BY	NEWHALL	DATE	11/80

WALLINGFORD

PROJ. RS NO. 0137 (5)

SHEET OF SHEETS