


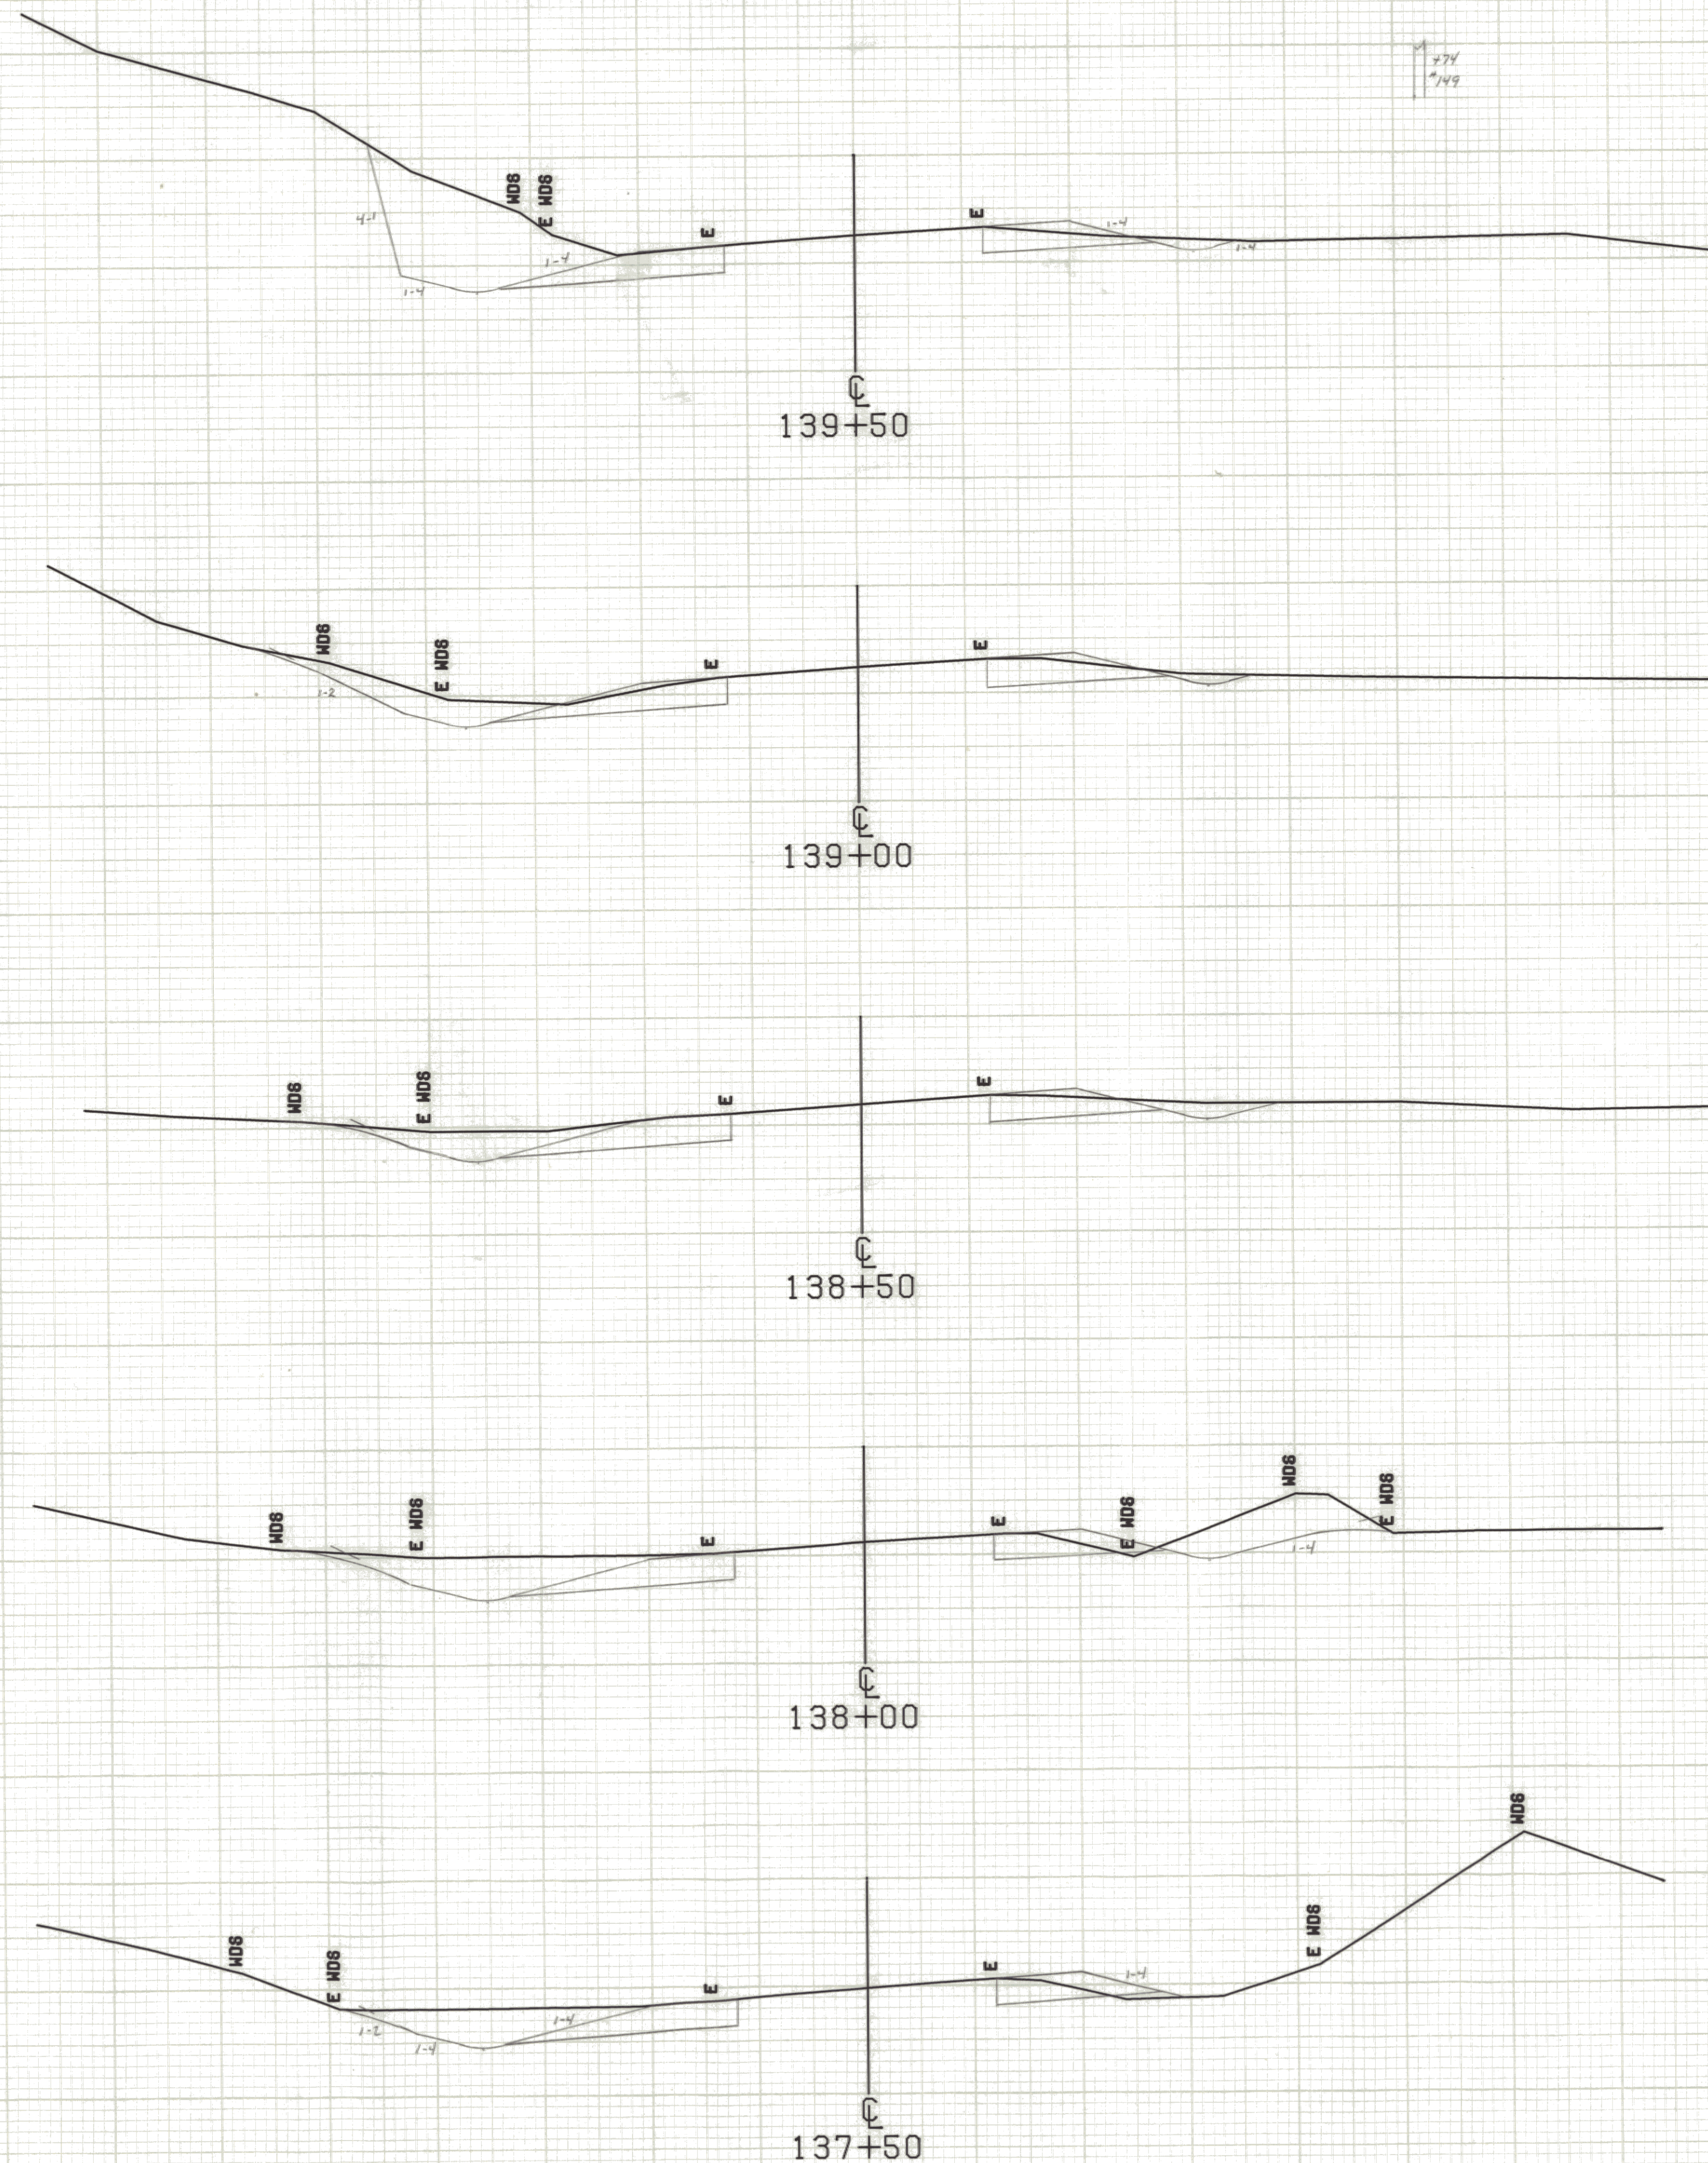

SCALE 1" = 10 FEET

FROM STA. 137+50	TO STA. 139+50
PROJECT NAME	HALLINGFORD
NO.	RS0137(5)
SURVEYED BY	DAVIS
SHEET	OF SHEETS
	PLOTTED 10/06/80
	02/80