


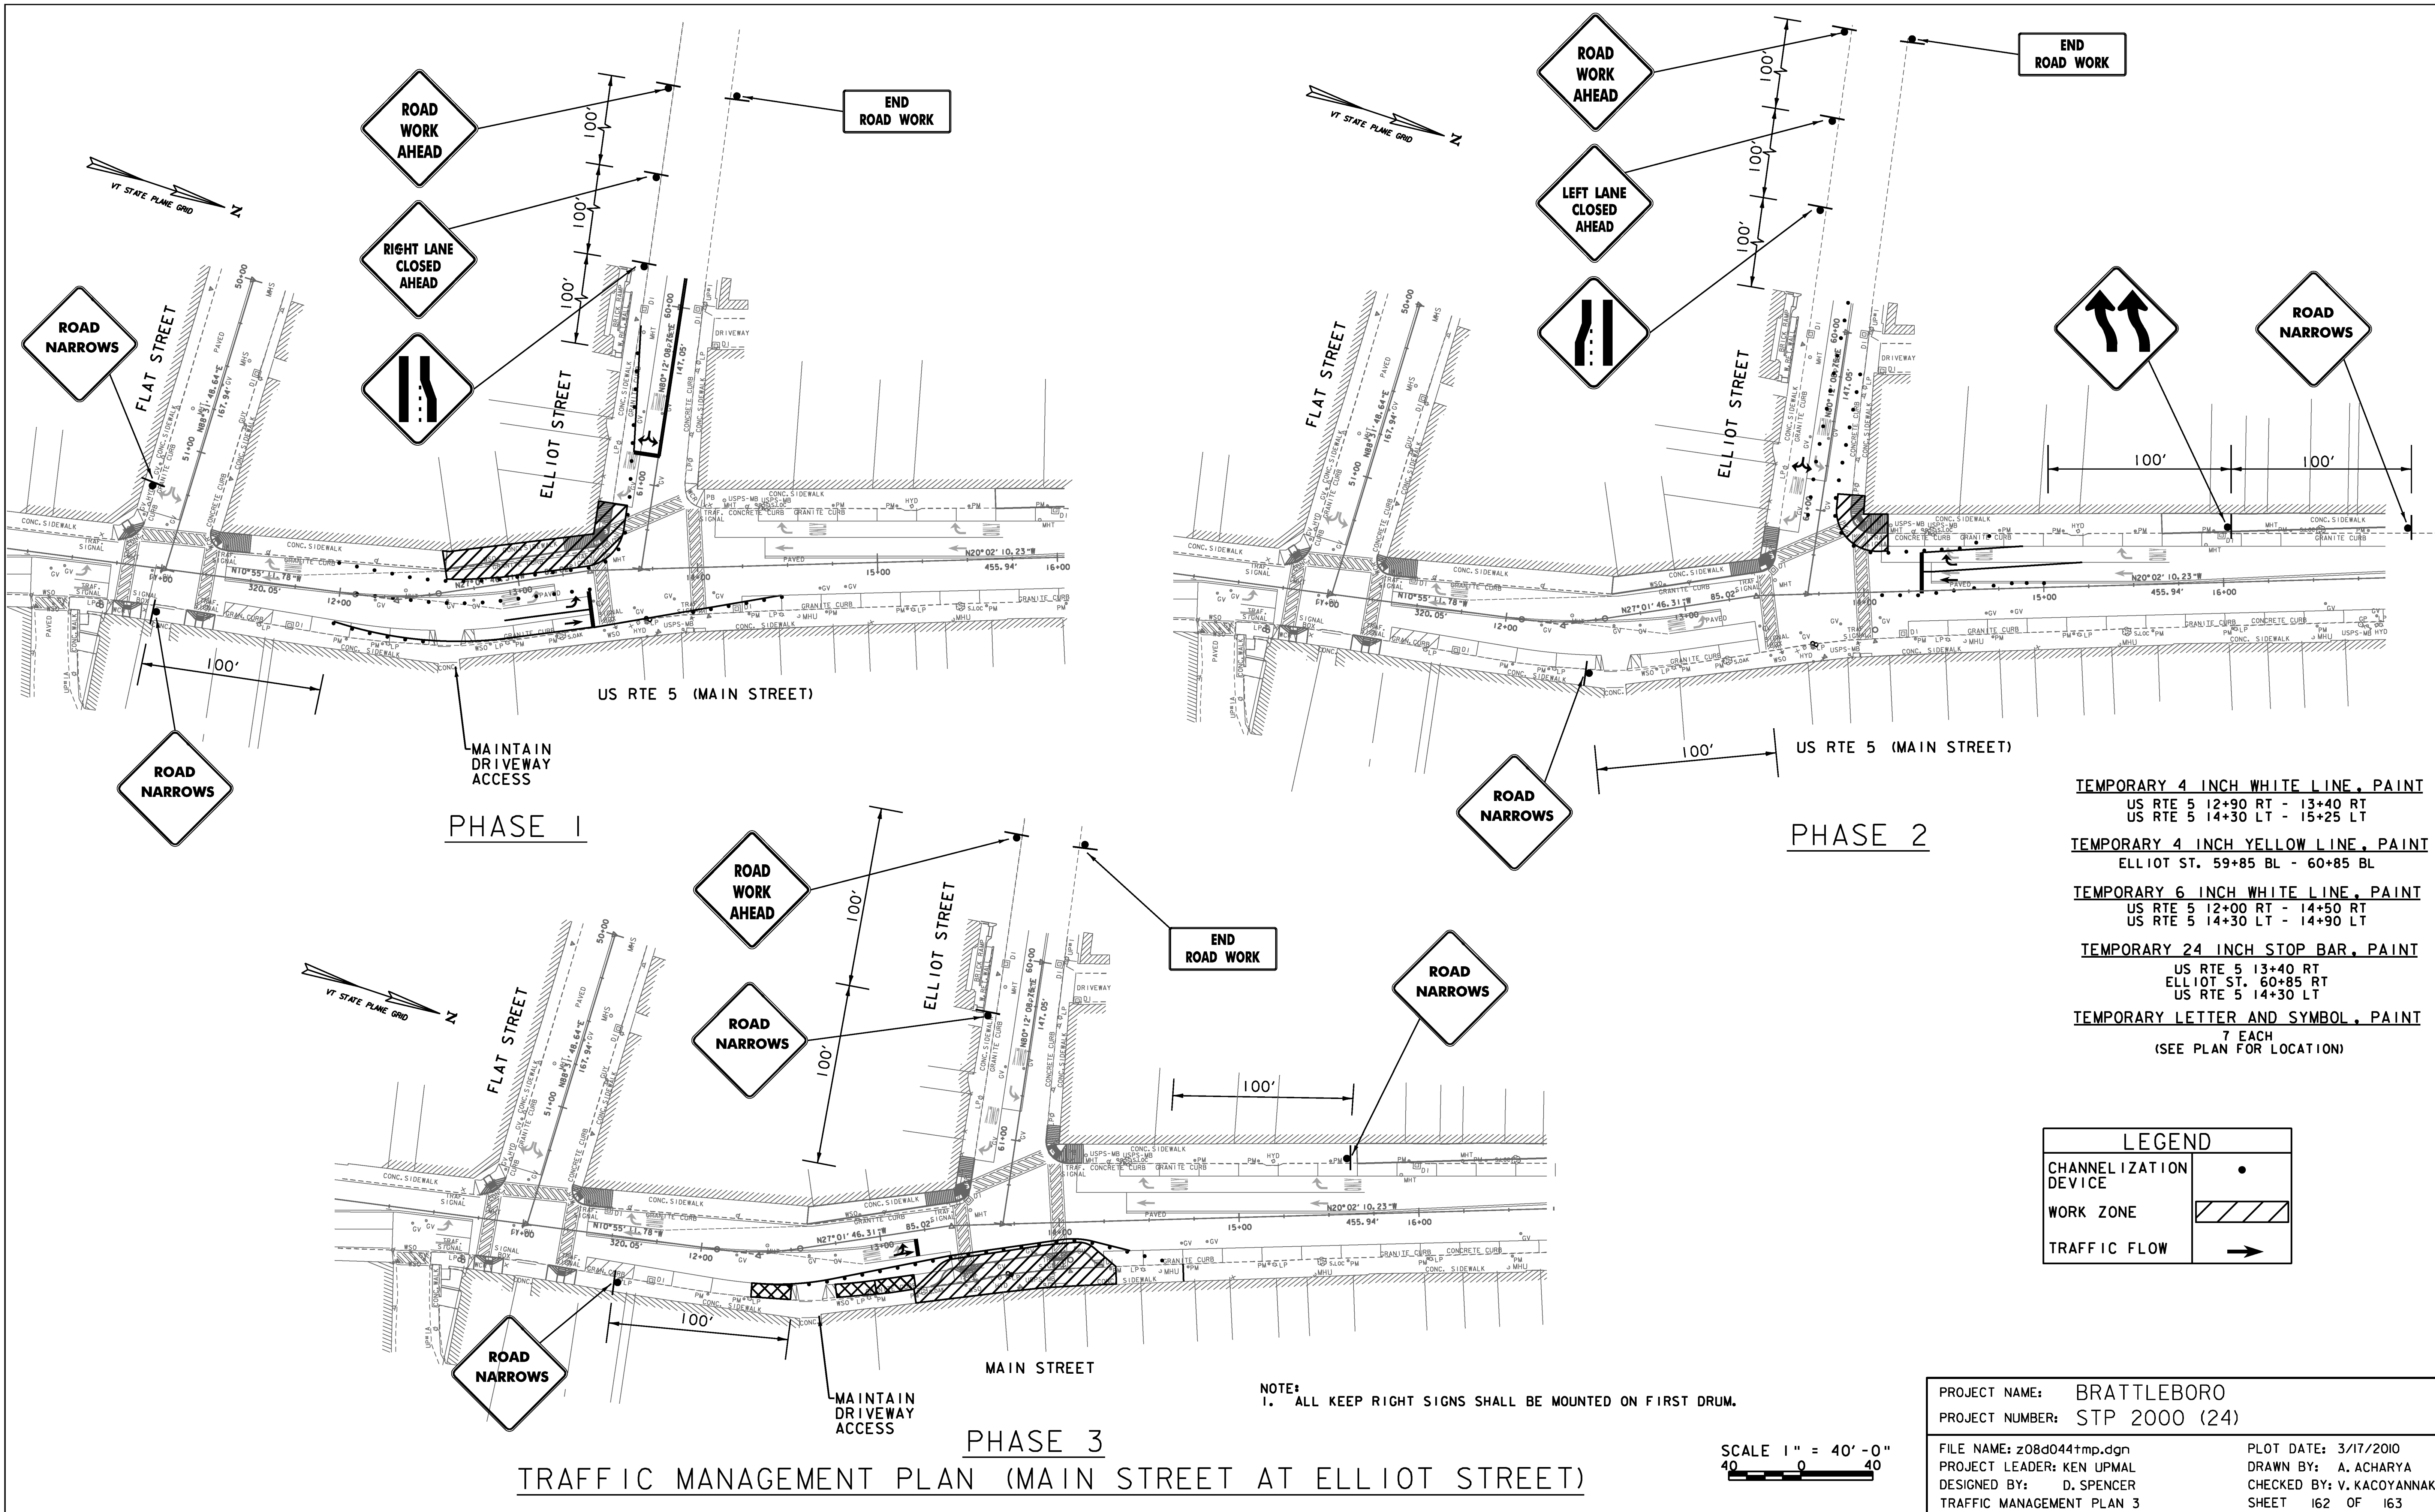

- TEMPORARY 4 INCH WHITE LINE, PAINT
US RTE 5 12+90 RT - 13+40 RT
US RTE 5 14+30 LT - 15+25 LT
- TEMPORARY 4 INCH YELLOW LINE, PAINT
ELLIOT ST. 59+85 BL - 60+85 BL
- TEMPORARY 6 INCH WHITE LINE, PAINT
US RTE 5 12+00 RT - 14+50 RT
US RTE 5 14+30 LT - 14+90 LT
- TEMPORARY 24 INCH STOP BAR, PAINT
US RTE 5 13+40 RT
ELLIOT ST. 60+85 RT
US RTE 5 14+30 LT
- TEMPORARY LETTER AND SYMBOL, PAINT
7 EACH
(SEE PLAN FOR LOCATION)

LEGEND	
CHANNELIZATION DEVICE	•
WORK ZONE	▨
TRAFFIC FLOW	→

PROJECT NAME: BRATTLEBORO
PROJECT NUMBER: STP 2000 (24)
FILE NAME: z08d044+mp.dgn
PROJECT LEADER: KEN UPMAL
DESIGNED BY: D. SPENCER
TRAFFIC MANAGEMENT PLAN 3

PLOT DATE: 3/17/2010
DRAWN BY: A. ACHARYA
CHECKED BY: V. KACOYANNAKIS
SHEET 162 OF 163

NOTE:
1. ALL KEEP RIGHT SIGNS SHALL BE MOUNTED ON FIRST DRUM.

SCALE 1" = 40' - 0"
40 0 40