

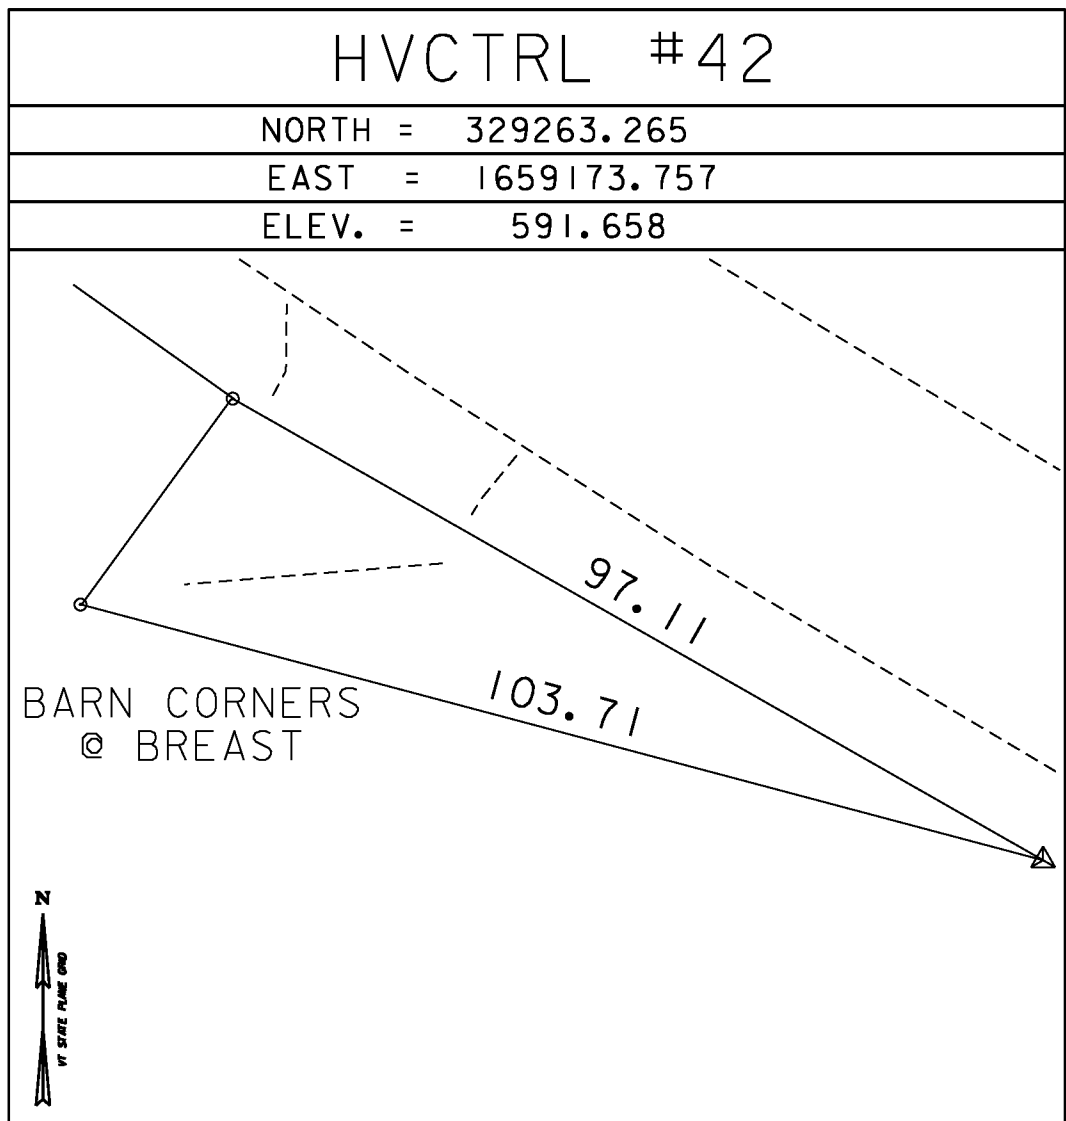
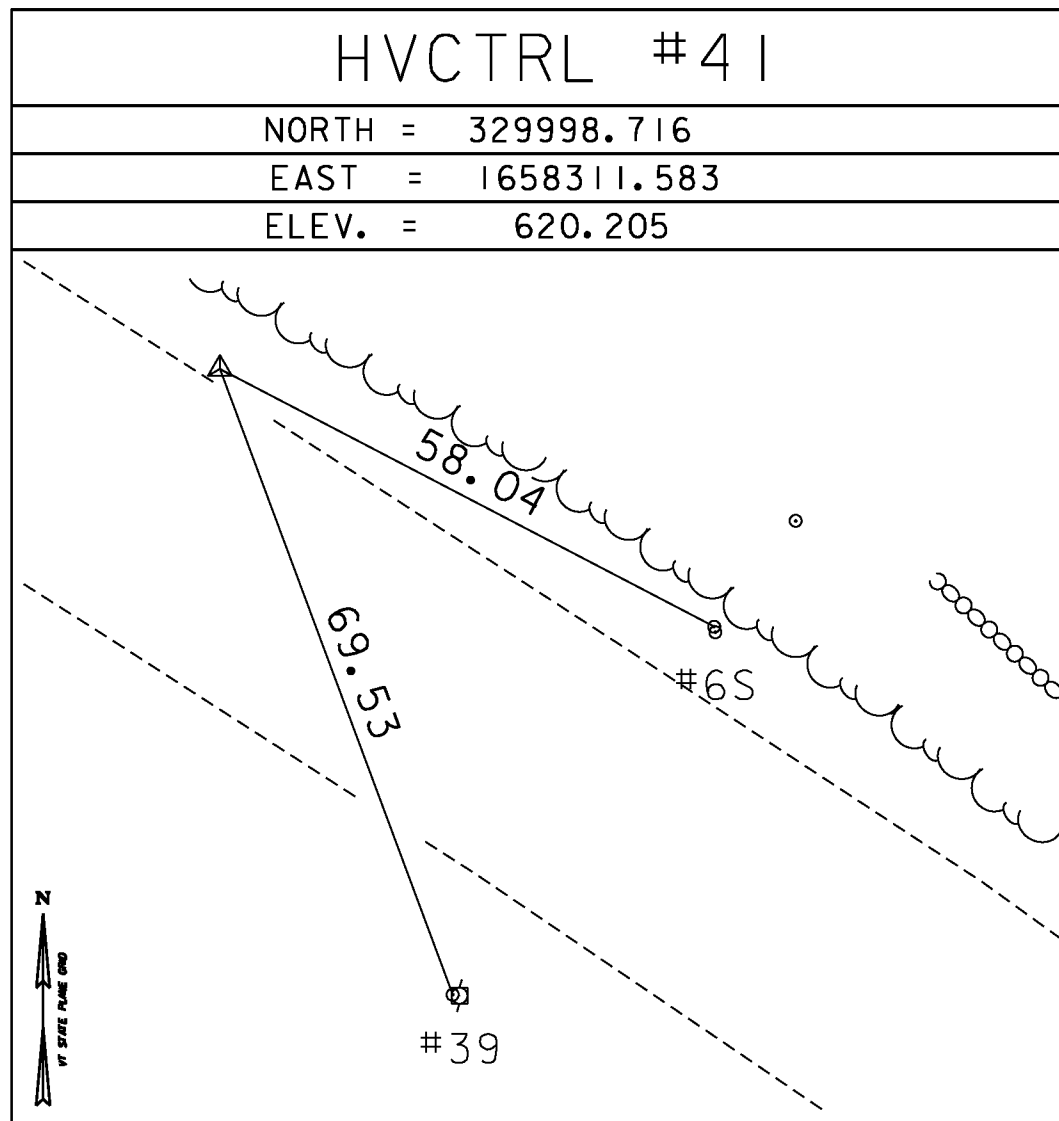
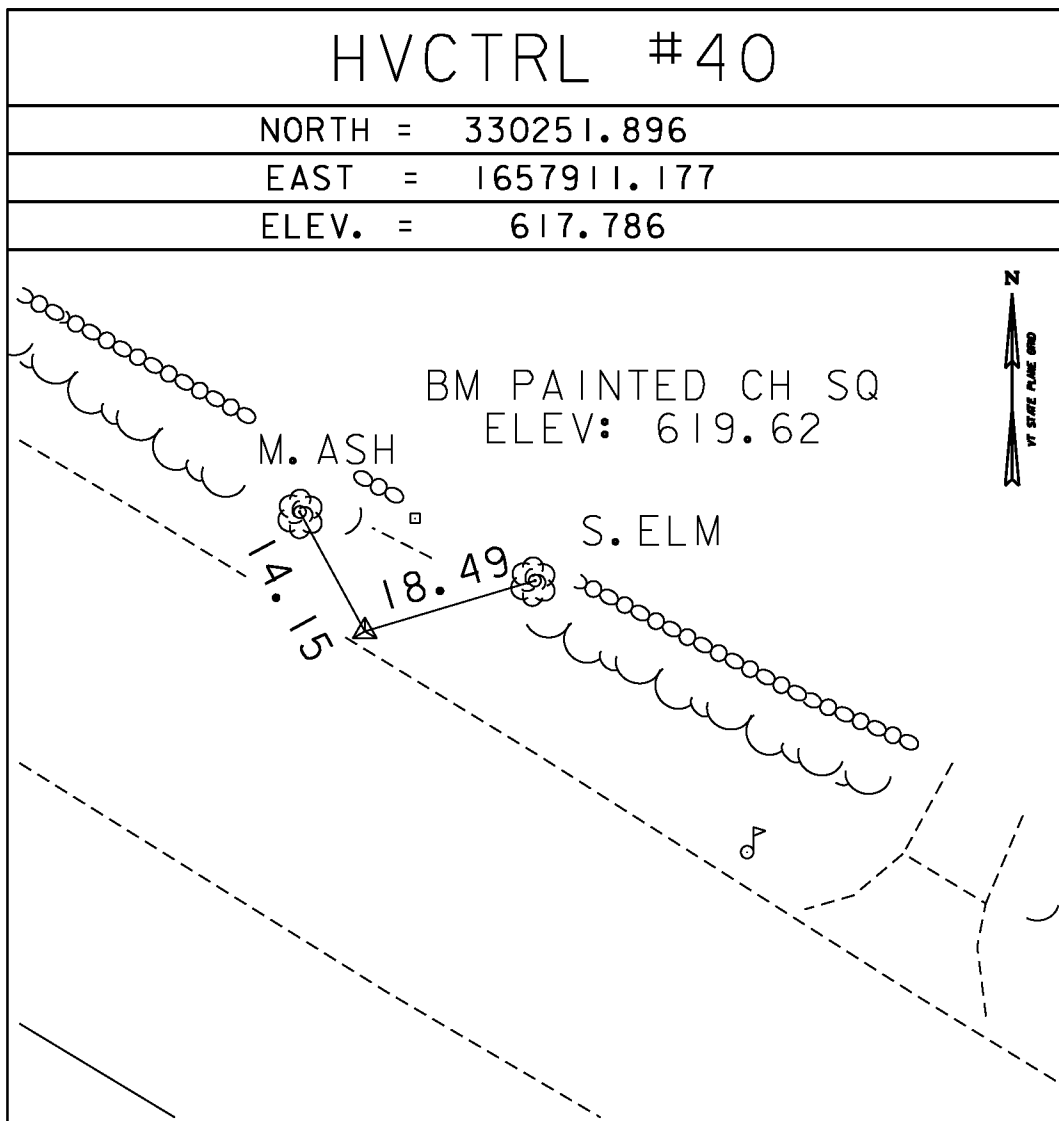
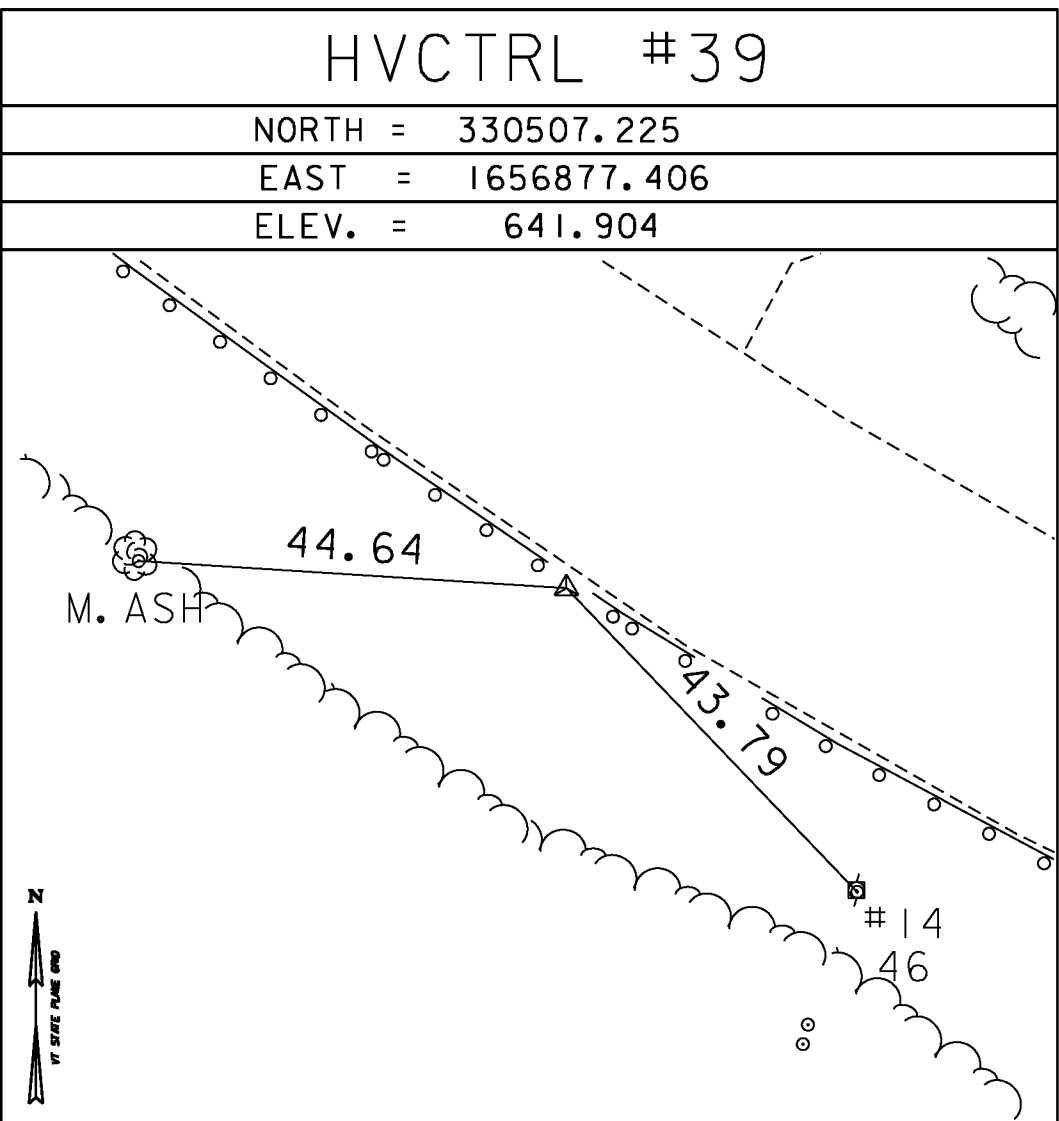
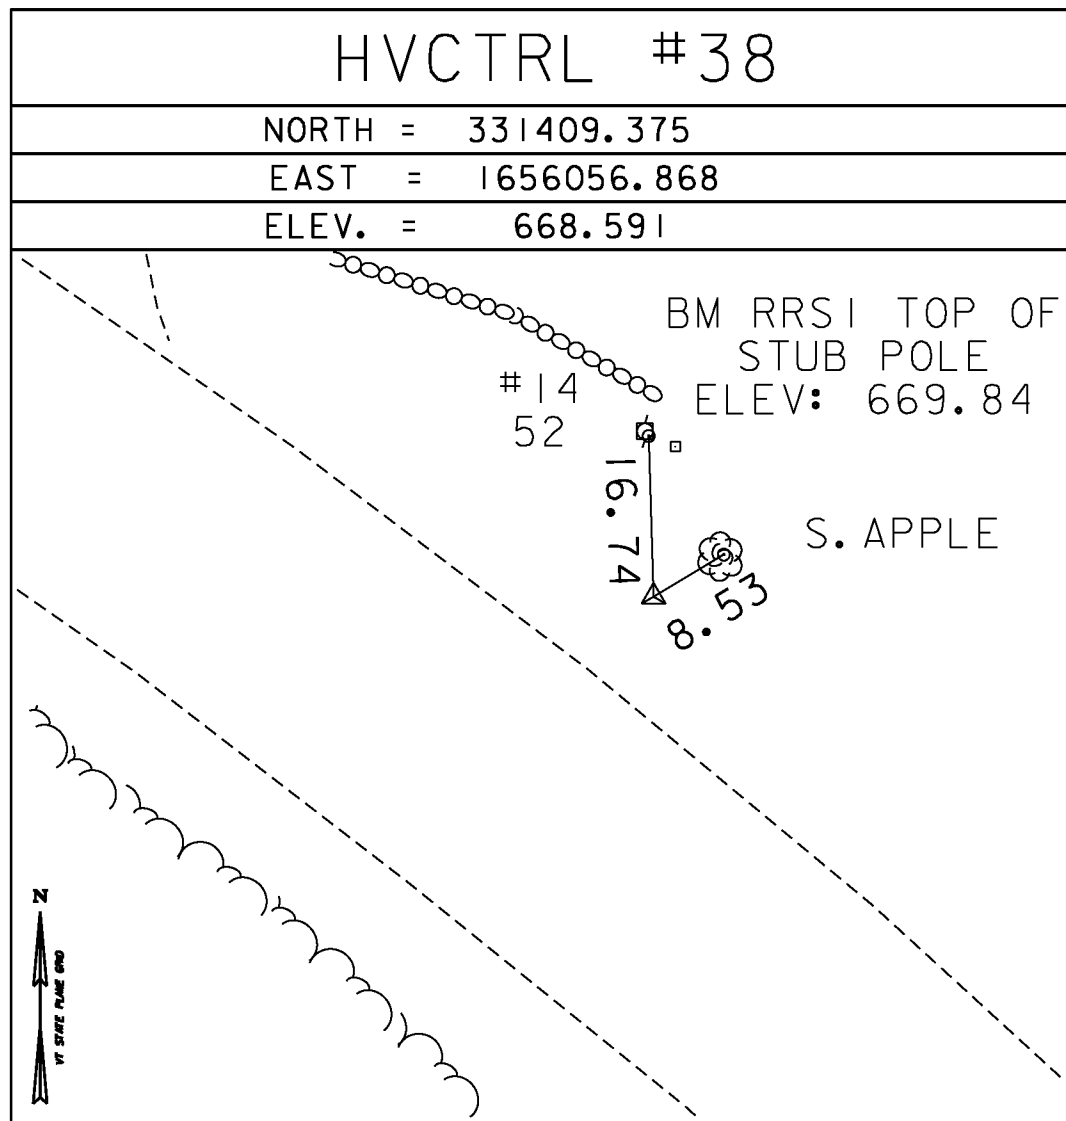
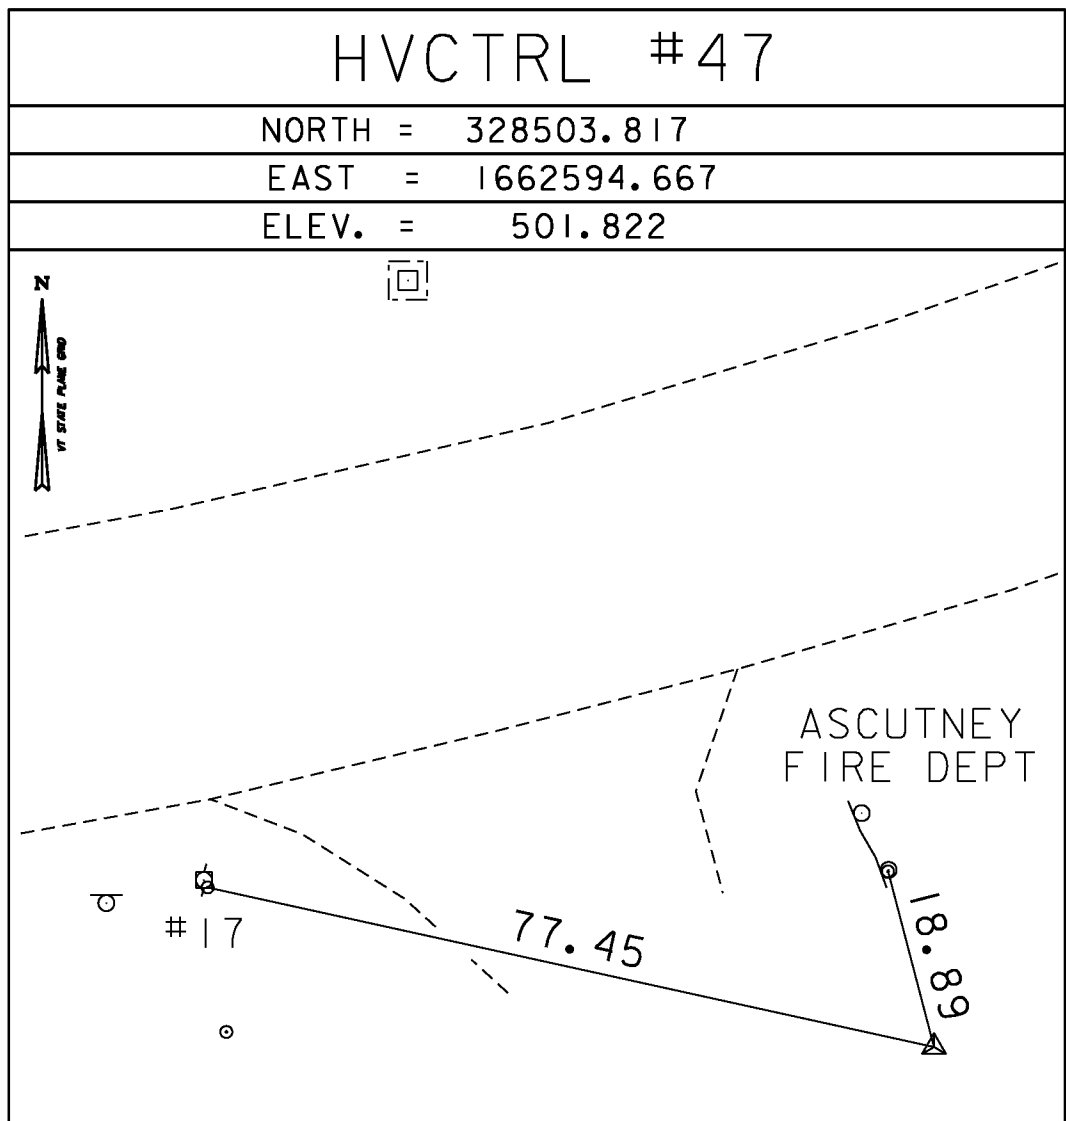
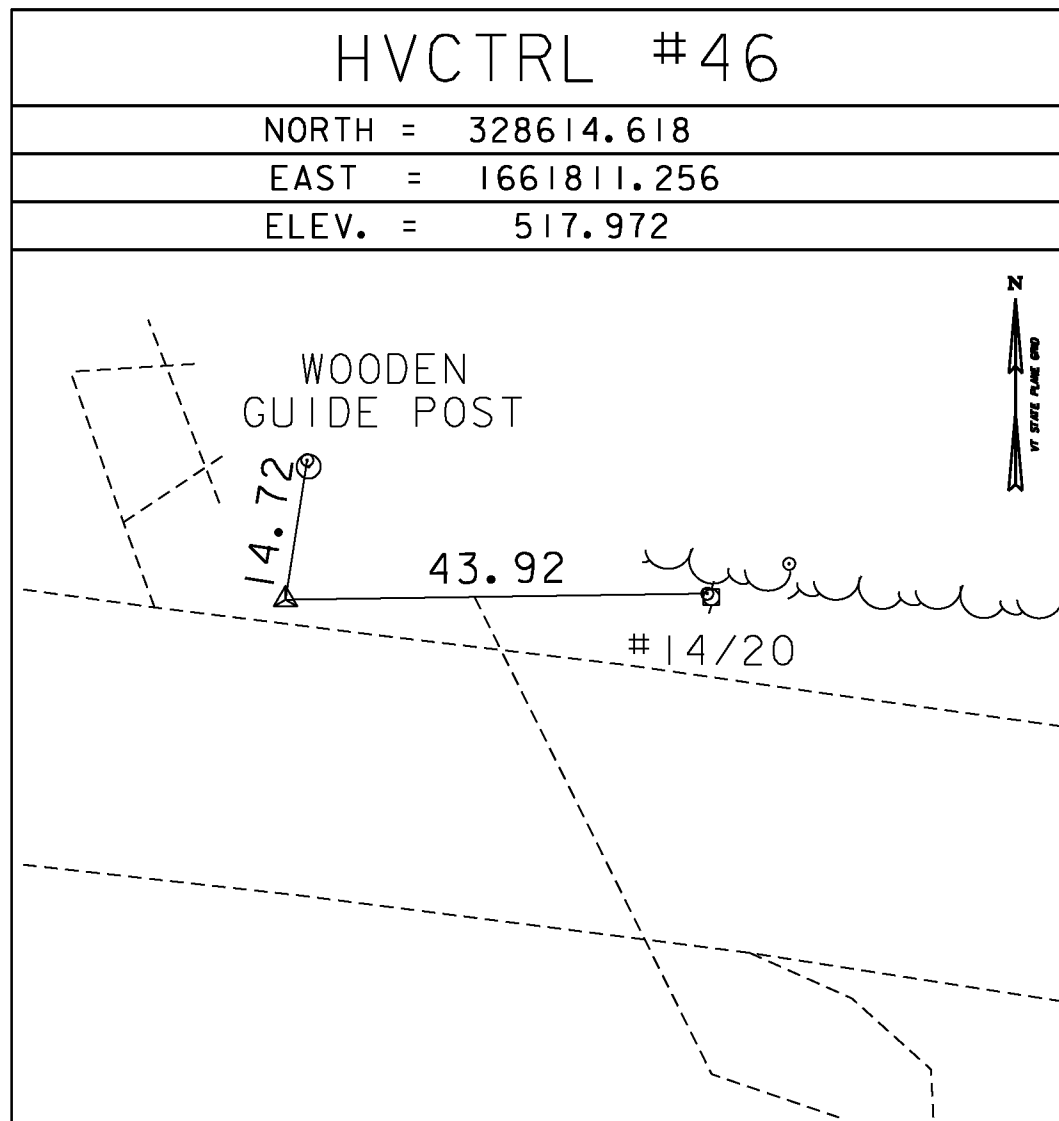
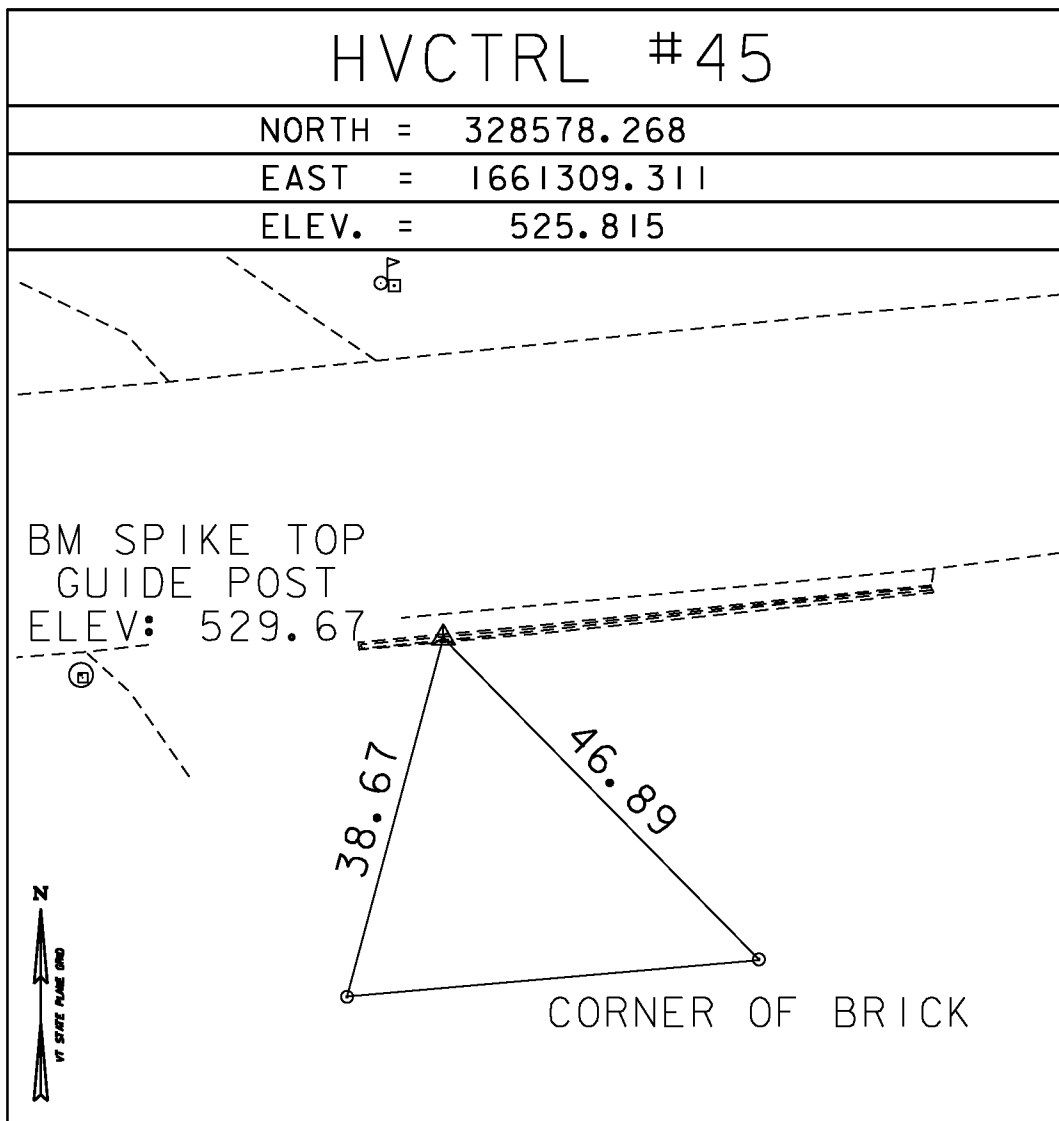






TRAVERSE TIES

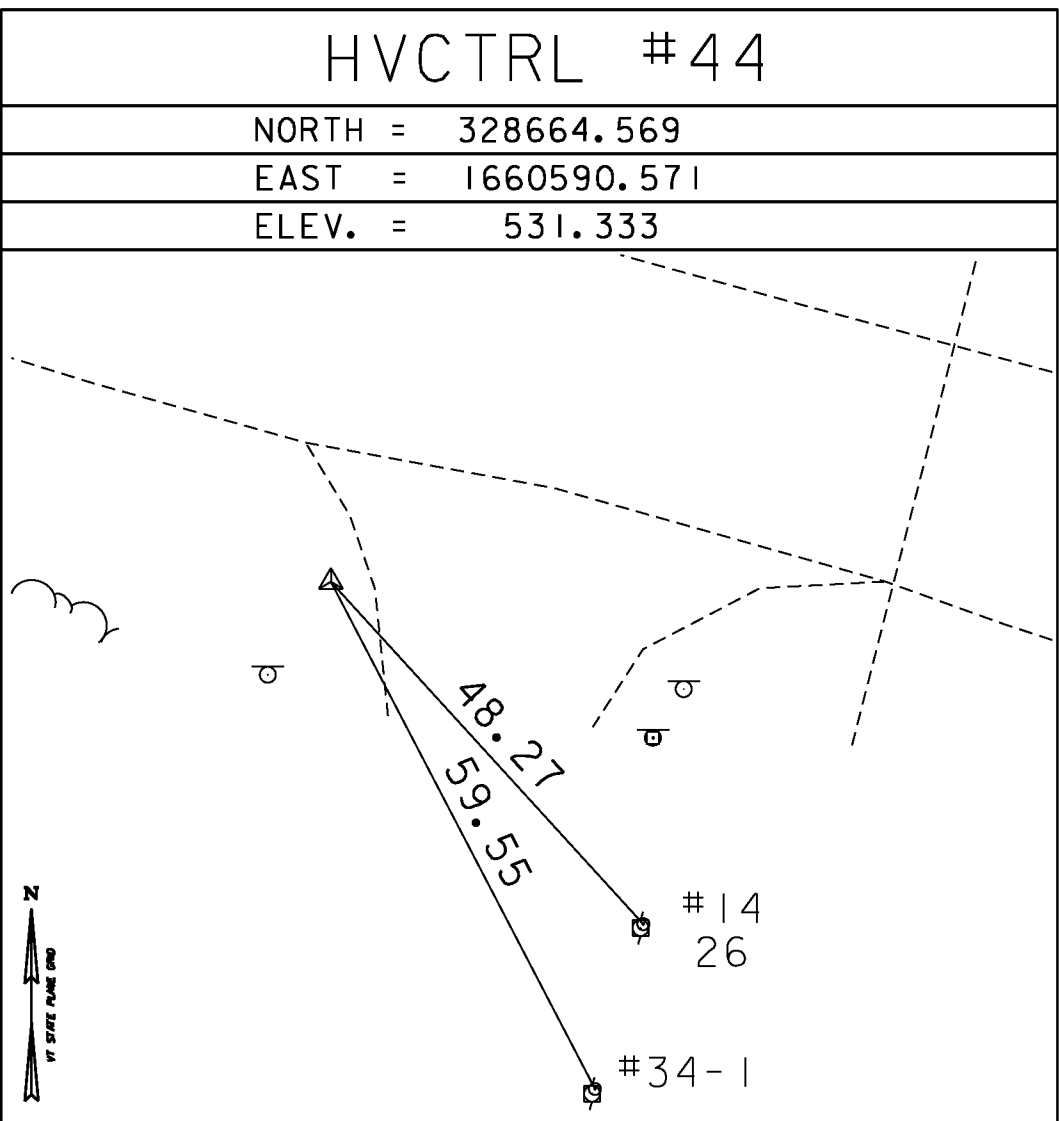

TRAVERSE TIES

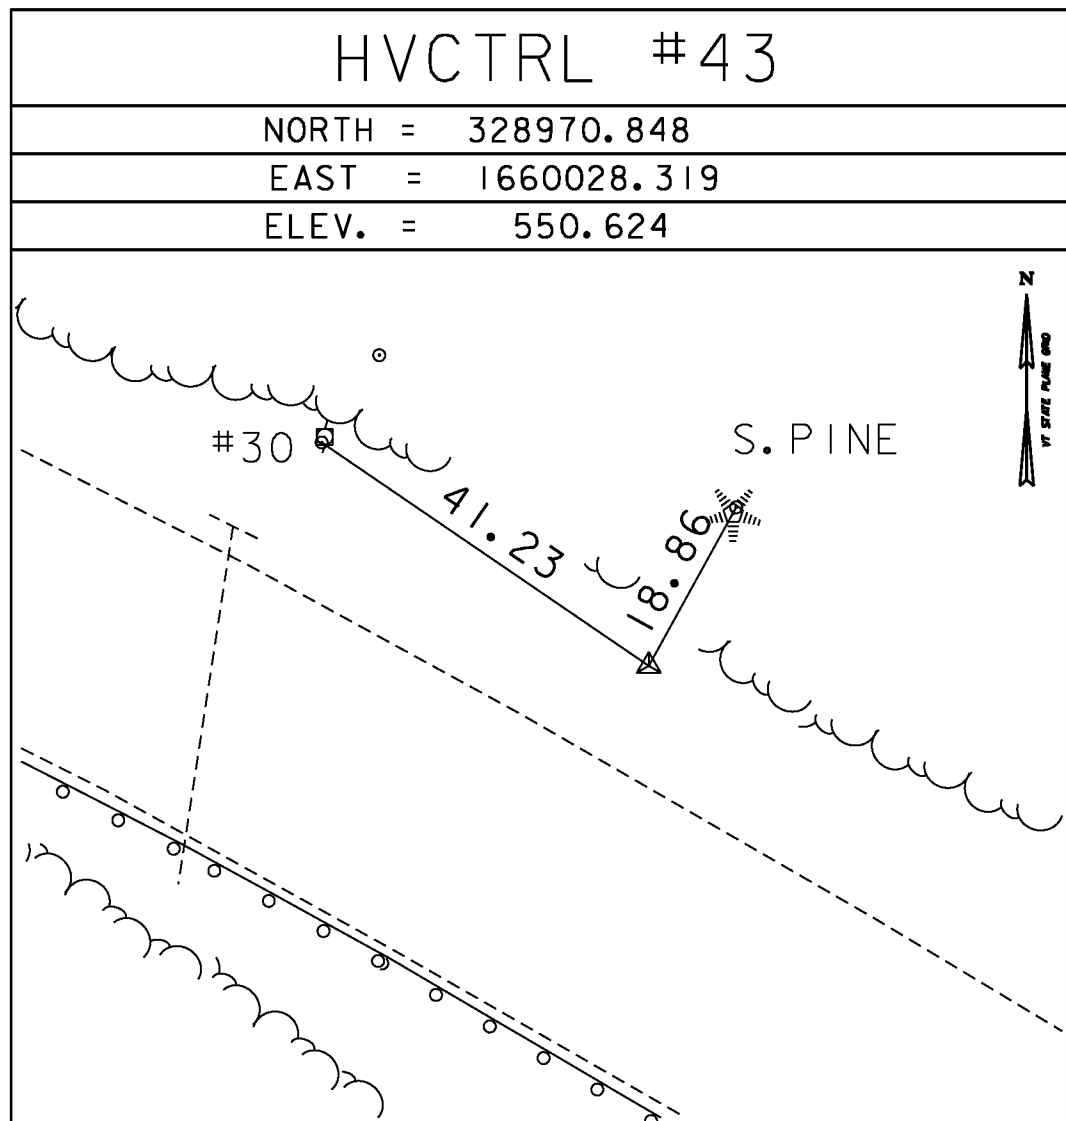

TRAVERSE TIES

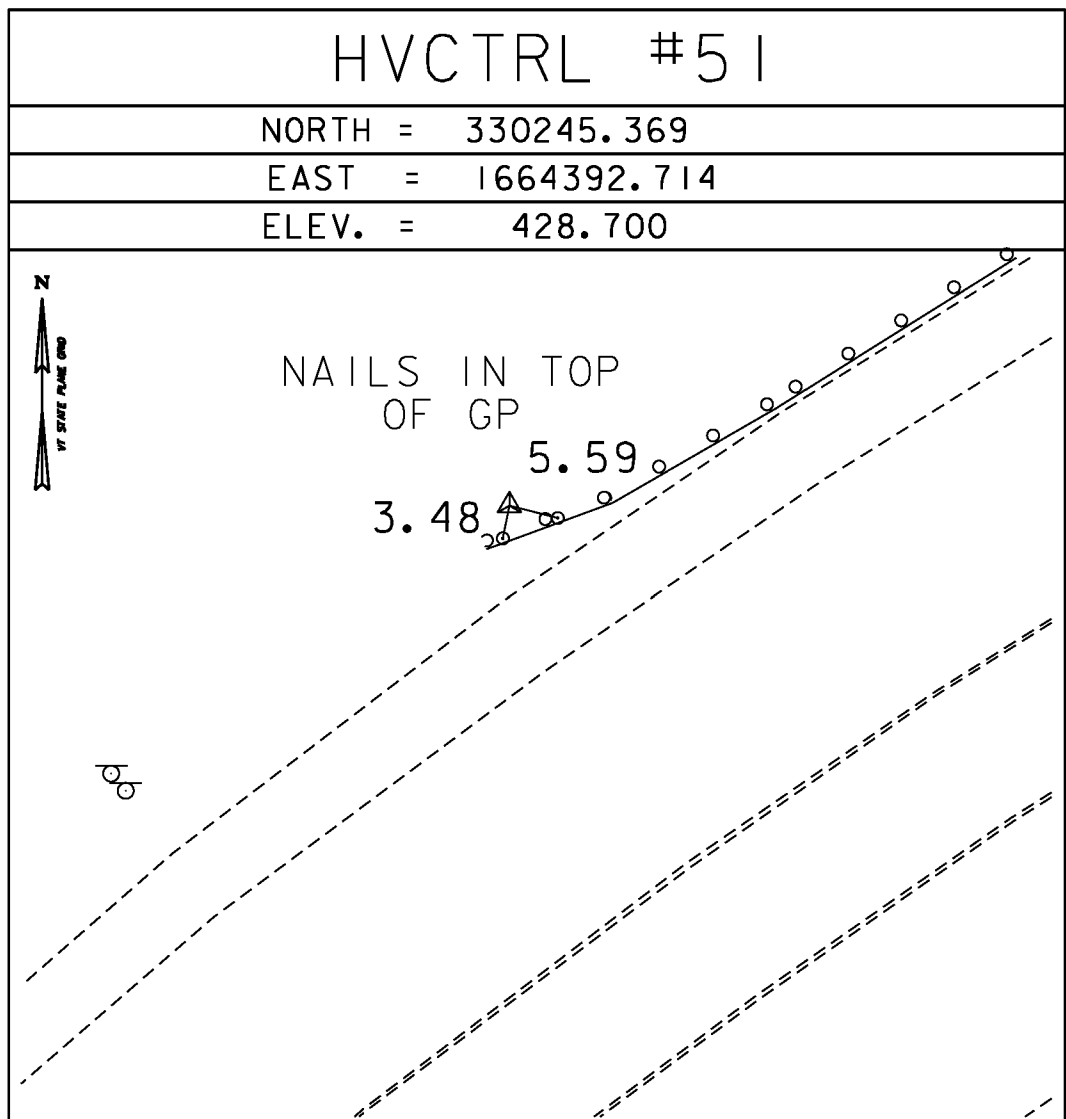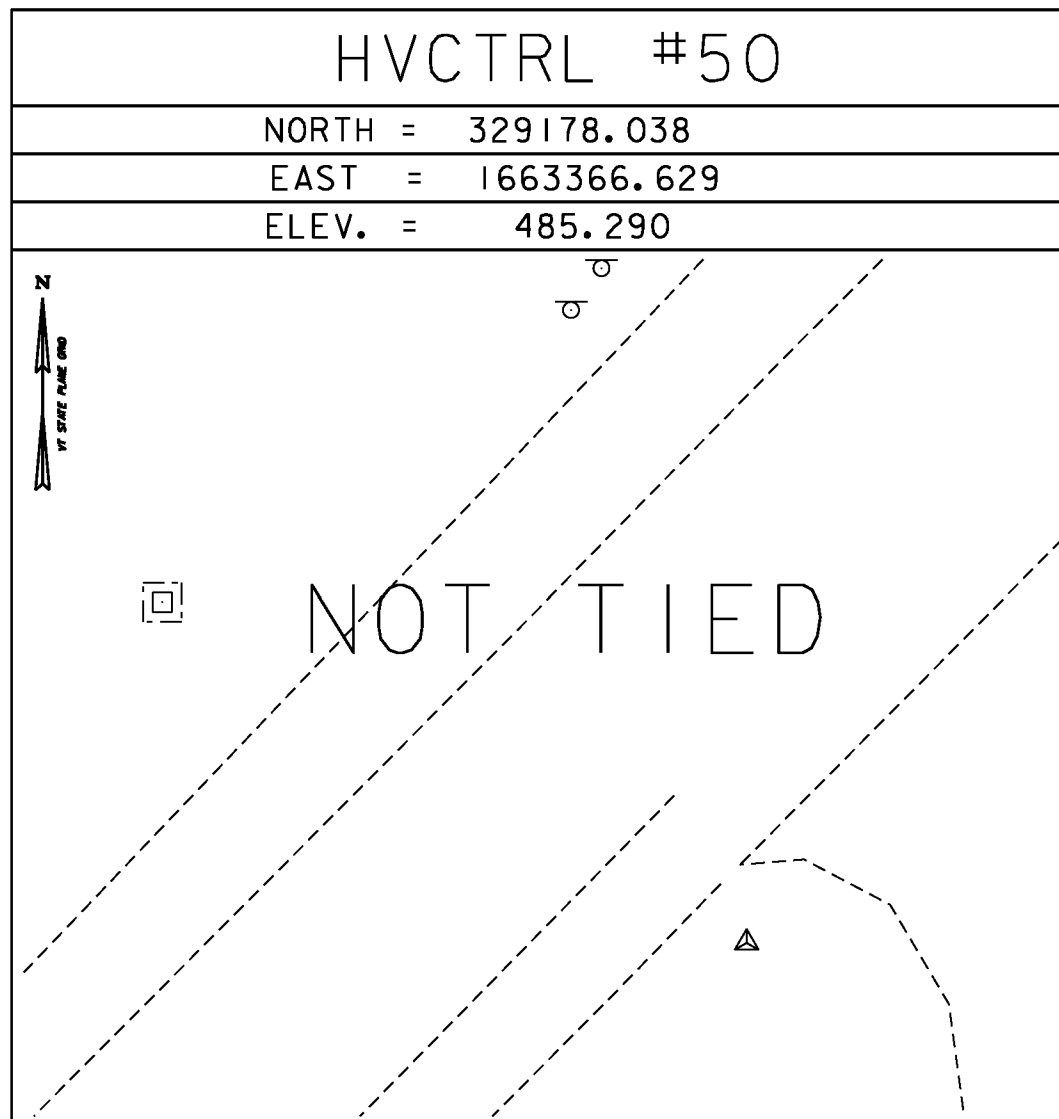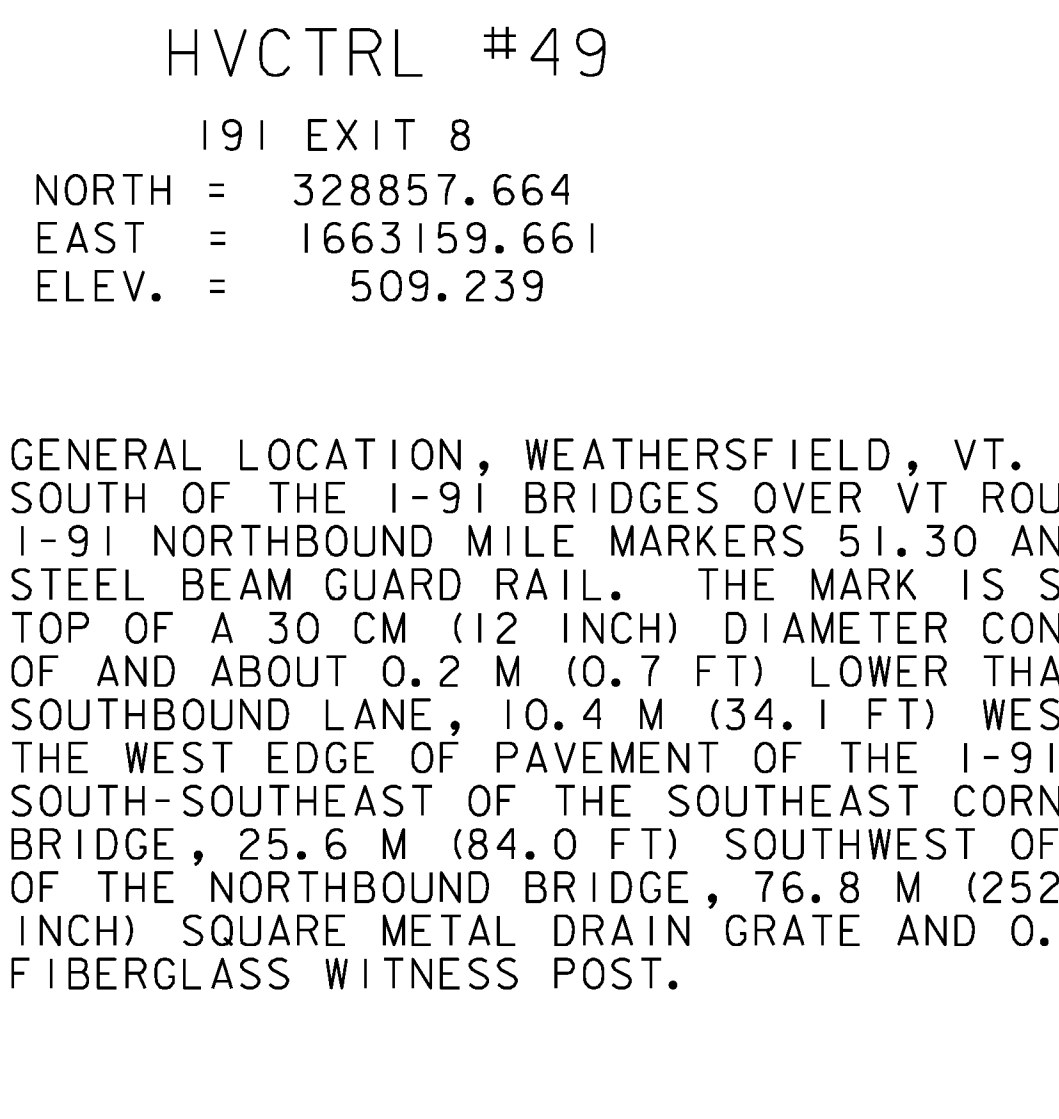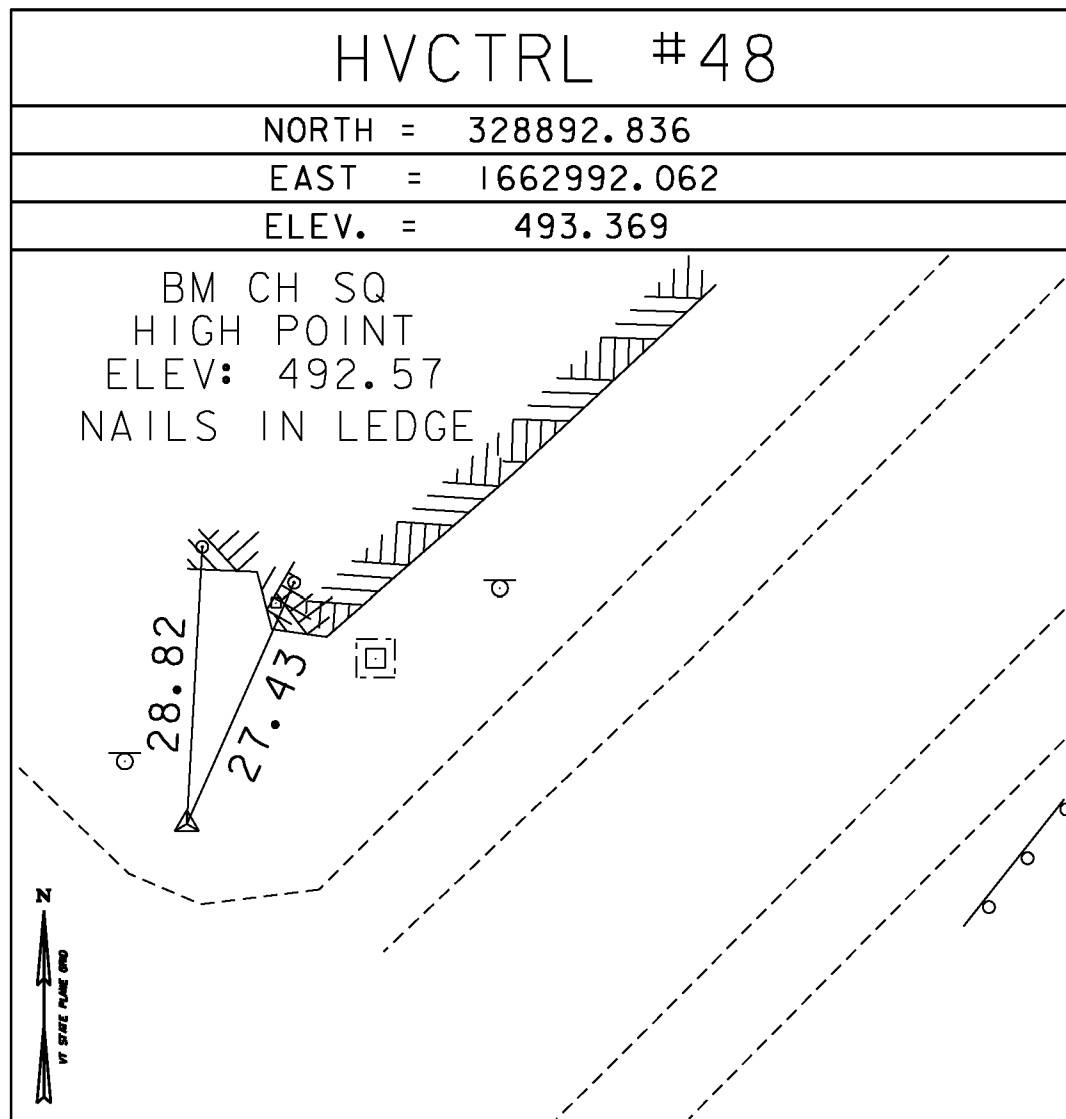

DATUM	
VERTICAL	NAVD 88
HORIZONTAL	NAD 83 (96)
ADJUSTMENT	COMPASS

PROJECT NAME:	WEATHERSFIELD
PROJECT NUMBER:	STP 2913(I) / NH 2948(I)
FILE NAME:	survey\10c2281.dgn
PROJECT LEADER:	M. Fowler
DESIGNED BY:	VTrans
TIE SHEET 4	
PLOT DATE:	2/7/2013
DRAWN BY:	R. Bullock
CHECKED BY:	VTrans
SHEET 6	OF 234