


TEMPORARY 24" STOP BAR, PAINT
DURABLE 24" STOP BAR (OPTION BID ITEM)
180+22 TO 180+42 LT (TH 5)

TEMPORARY LETTER OR SYMBOL, PAINT
DURABLE LETTER OR SYMBOL (OPTION BID ITEM)
180+37 LT - "STOP" (TH 5)

TEMPORARY LETTER OR SYMBOL, PAINT
DURABLE LETTER OR SYMBOL (OPTION BID ITEM)
180+37 LT - "STOP" (TH 5)

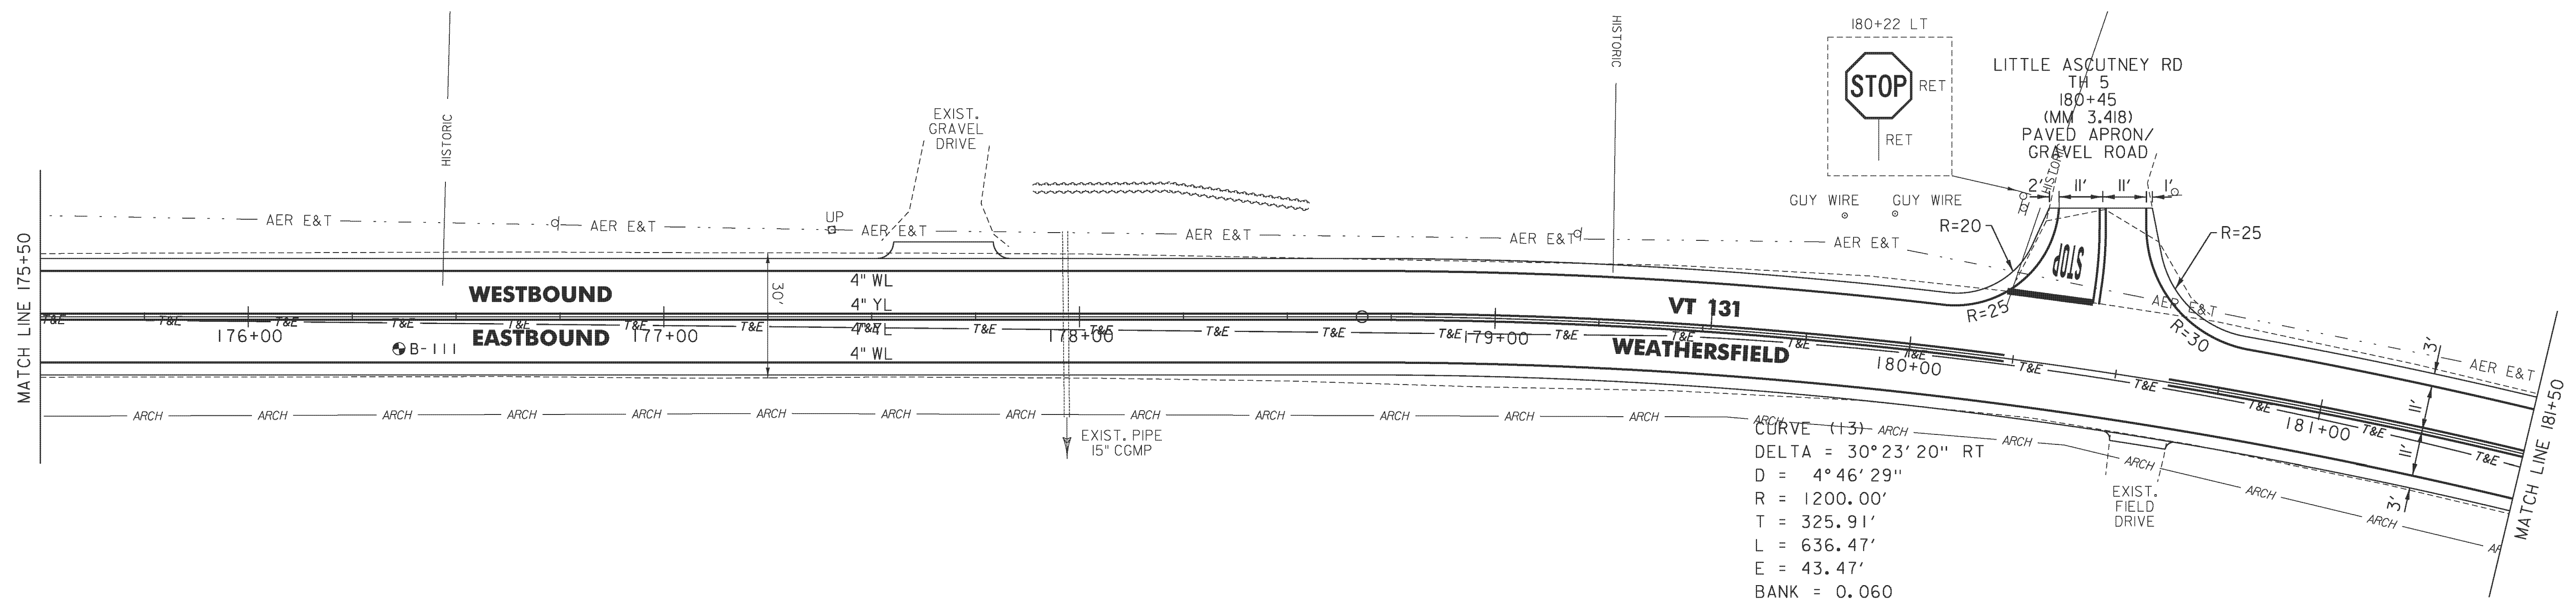

~~ARCH~~
 CURVE (13) ~~ARCH~~
 DELTA = 30° 23' 20" RT
 D = 4° 46' 29"
 R = 1200.00'
 T = 325.91'
 L = 636.47'
 E = 43.47'
 BANK = 0.060

LEGEND

R	=	REMOVE EXISTING
S	=	SALVAGE
R&S	=	REMOVE AND SALVAGE
N	=	NEW
RET	=	RETAIN
B-B	=	BACK TO BACK
	=	EXISTING GUARDRAIL
	=	PROPOSED GUARDRAIL
YL	=	YELLOW LINE
WL	=	WHITE LINE
	=	DELINEATOR
	=	UNDERDRAIN
	=	BORING

ROADWAY LAYOUT SHEET 11

PROJECT NAME: WEATHERSFIELD

PROJECT NUMBER: STP 2913(1)

FILE NAME: IOc228.dgn
PROJECT LEADER: PTS
DESIGNED BY: NLL
IPARM FILE NAME: piOC228_44

PLOT DATE: 3/7/2013
DRAWN BY: WWG
CHECKED BY: PTS
SHEET 44 OF 234

NOT TO SCALE