

TEMPORARY 4" WHITE LINE, PAINT
DURABLE 4" WHITE LINE (OPTION BID ITEM)
215+50 TO 227+50 SOLID LT
215+50 TO 227+50 SOLID RT

TEMPORARY 4" YELLOW LINE, PAINT
DURABLE 4" YELLOW LINE (OPTION BID ITEM)
215+50 TO 227+50 SOLID LT & RT

STONE FILL, TYPE I
GEOTEXTILE UNDER STONE FILL
217+00 TO 218+00 LT

STEEL BEAM GUARDRAIL, GALVANIZED
215+50 TO 217+00.5 LT
215+50 TO 218+25 RT
218+60 TO 220+35 RT

STEEL BEAM GUARDRAIL, GALVANIZED
W/8 FEET POSTS
217+00.5 TO 222+38 LT
220+72 TO 222+09.5 RT


ANCHOR FOR STEEL BEAM RAIL
218+25 RT
218+60 RT
220+35 RT
220+72 RT
222+09.5 RT
222+38 LT

REMOVAL AND DISPOSAL OF GUARDRAIL
215+50 TO 222+20 LT
215+50 TO 218+25 RT
218+59 TO 220+37 RT
220+72 TO 222+12 RT

DELINEATOR WITH STEEL POST

218+25 RT
218+60 RT
220+35 RT
220+72 RT
222+09.5 RT
222+38 LT

RELOCATE MAILBOX, SINGLE SUPPORT
225+62 LT

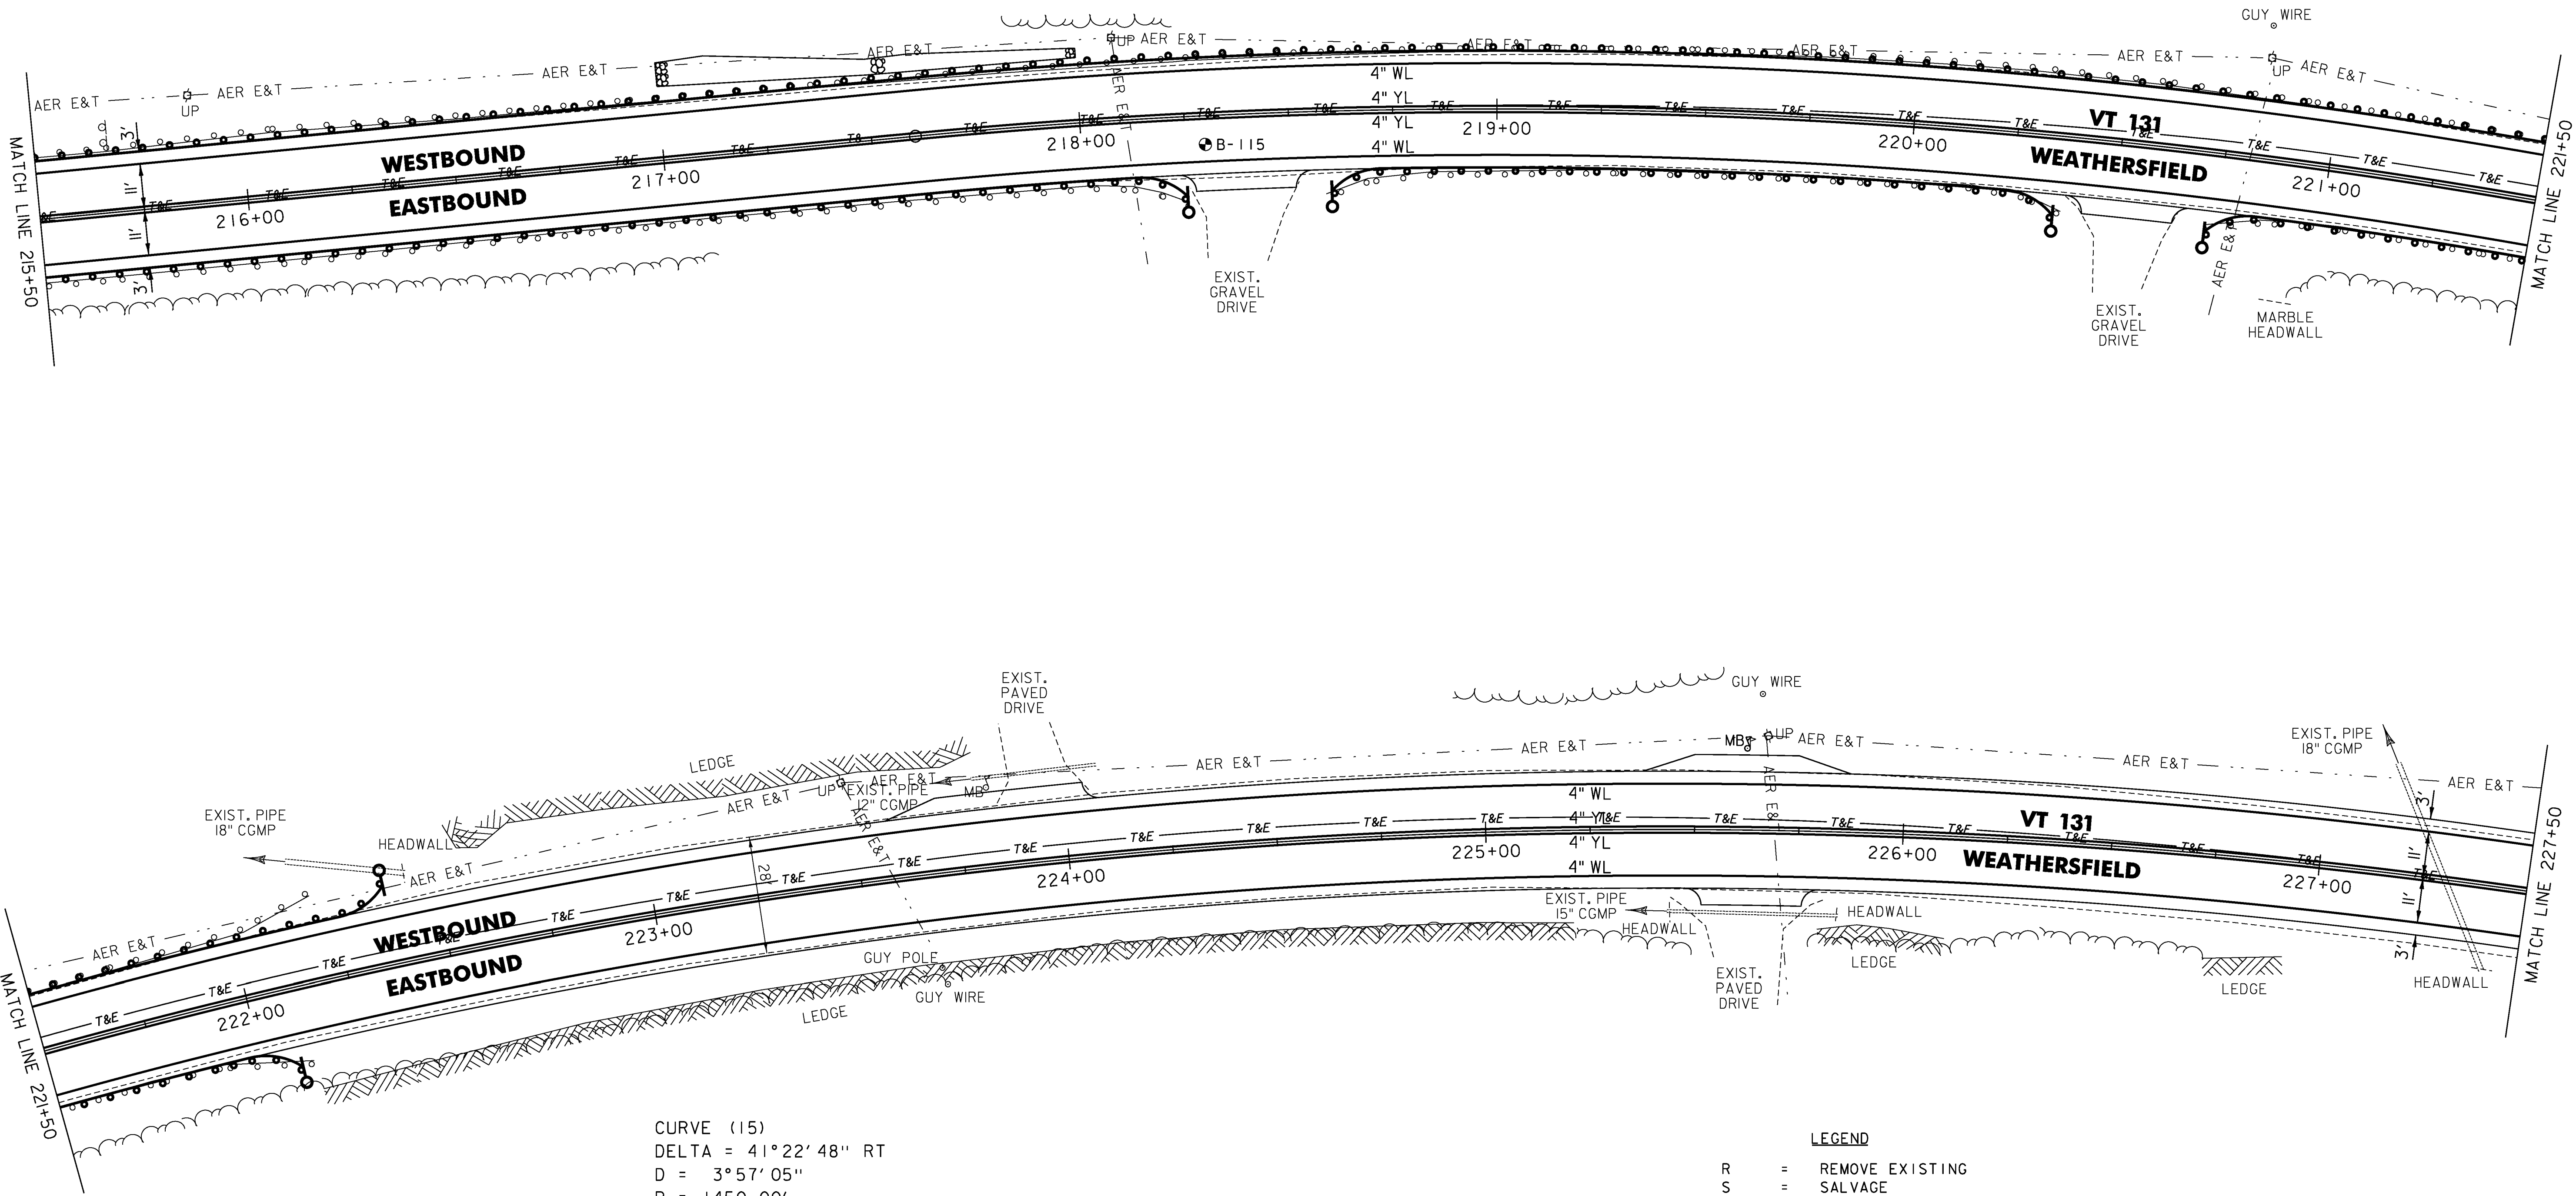

CURVE (15)
DELTA = 41°22'48" RT
D = 3°57'05"
R = 1450.00'
T = 547.62'
L = 1047.22'
E = 99.96'
BANK = 0.063

LEGEND

- R = REMOVE EXISTING
- S = SALVAGE
- R&S = REMOVE AND SALVAGE
- N = NEW
- RET = RETAIN
- B-B = BACK TO BACK
- = EXISTING GUARDRAIL
- = PROPOSED GUARDRAIL
- YL = YELLOW LINE
- WL = WHITE LINE
- = DELINEATOR
- = UNDERDRAIN
- = BORING

ROADWAY LAYOUT SHEET 15

PROJECT NAME: WEATHERSFIELD

PROJECT NUMBER: STP 2913(I)

FILE NAME: I0c228.dgn
PROJECT LEADER: PTS
DESIGNED BY: NLL
IPARM FILE NAME: pI0C228_48

PLOT DATE: 3/7/2013
DRAWN BY: WWG
CHECKED BY: PTS
SHEET 48 OF 234

NOT TO SCALE